PUBLIC BUILDING COMMISSION OF CHICAGO

BOOK 3
DETAILED SPECIFICATIONS

CONTRACT # C1627

CHICAGO DEPARTMENT OF TRANSPORTATION ("CDOT")
CAPITAL PROGRAM
ALLEYS (VARIOUS LOCATIONS) PACKAGE 6

PBC PROJECTS NOS. 22921 - 22922
CDOT PROJECTS NO. U-5-241

Mayor Brandon Johnson
Chairman

Ray Giderof
Executive Director

Room 200
Richard J. Daley Center
50 West Washington Street
Chicago, Illinois 60602
312-744-3090
www.pbcchicago.com

By
C*NECT
One South Wacker Drive, Suite 2650
Chicago, IL 60606

VOLUME 1 of 4

BOOK 3
DETAIL SPECIFICATIONS, SPECIAL CONDITIONS
AND STANDARD CONSTRUCTION DETAILS
CDOT CAPITAL PROGRAM - ALLEYS (VARIOUS LOCATIONS): PACKAGE 6
PBC CONTRACT NO.: C1627
NORTH & CENTRAL AREA - CDOT PROJECT NO.: U-5-241

DESCRIPTION	PAGE NO.
DETAILED SPECIFICATIONS TABLE OF CONTENTS	TOC-1 TO TOC-3
DETAILED SPECIFICATIONS	DS-1 TO DS-58
APPENDIX A - CHICAGO DEPARTMENT OF TRANSPORTATION (CDOT) SPECIAL PROVISIONS AND FORMS	SP-1 to SP-41
APPENDIX B-G	B-G

BOOK 3 - SPECIAL CONDITIONS, DETAILED SPECIFICATIONS AND STANDARD DETAILS

TABLE OF CONTENTS

CDOT Capital Program - Alleys (Various Locations): Package 6
PBC CONTRACT NO.: C1627

NORTH & CENTRAL AREA - CDOT PROJECT NO.: U-5-241

STANDARD SPECIFICATIONS:

The following Detailed Specifications supplement the IDOT "Standard Specification for Road and Bridge Construction", adopted January 1, 2022 (hereinafter referred to as the Standard Specifications); the "Supplemental Specifications and Recurring Special Provisions", adopted January 1, 2025, indicated on the Check Sheets; latest edition of the "Illinois Manual on Uniform Traffic Control Devices for Streets and Highways"; the City of Chicago Department of Transportation Regulations for Openings, Construction and Repair in the Public Way (including Appendix B - ADA Standards, found on CDOT's website); and the "Manual of Test Procedures for Materials" are in effect on the date of invitation of bids, included herein which apply to and govern this project. In case of conflict with any part or parts of said specifications, these Detailed Specifications shall take precedence and shall govern.

SPECIAL PROVISION (SP) NOTE:

Y — DENOTES ITEMS WITH CONTRACT OR PROJECT SPECIFIC SPECIAL PROVISIONS AND/OR CONFORMS TO IDOT RECURRING SPECIAL PROVISIONS AND IDOT BUREAU OF DESIGN & ENVIRONMENT (BDE) SPECIAL PROVISIONS.

N — DENOTES ITEMS WHICH CONFORM TO THE ILLINOIS DEPARTMENT OF TRANSPORTATION "STANDARD SPECIFICATIONS FOR ROAD AND BRIDGE CONSTRUCTION", ADOPTED January 1, 2022 OR THE LATEST EDITION OF THE SUPPLEMENTAL SPECIFICATIONS. THE SSRBC SPECIFICATIONS INCLUDED IN THE TABLE BELOW ARE INCORPORATED BY REFERENCE.

IDOT Standard Specifications Coded Pay Items Index

No. 201 . . . . To No. 671 . . . . Road and Bridge Construction Items
No. 701 . . . . To No. 783 . . . . Traffic Control, Signing, Pavement Marking
No. Z . . . . . To No. Z . . . . . Special Pay Items
No. XX . . . . To No. . . . . Local Roads Temporary Pay Items
No. XZ . . . . To No. XZ . . . . Design Temporary Pay Items

Typical Example and digit Breakdown of a Coded pay Item

CODE NO.	DESCRIPTION
20100110	TREE REMOVAL (6 TO 15 UNITS DIAMETR)
201 -	First 3 digits indicate the section in the Standard Specifications
00110 -	Last 5 digits indicate the numerical sequence the item has in that section.

ITEM NO.	CODE NUMBER	DESCRIPTION	SP REQ'D	PAGE NO.
1	********	EARTH EXCAVATION (SOIL TO CCDD FACILITY)	Y	DS - 2
2	********	EARTH EXCAVATION (SOIL TO LANDFILL)	Y	DS - 2
3	********	PAVEMENT REMOVAL	Y	DS - 4
4	********	DRIVEWAY AND ALLEY RETURN PAVEMENT REMOVAL	Y	DS - 5
5	44000300	CURB REMOVAL	N	
6	44000500	COMBINATION CURB AND GUTTER REMOVAL	N	
7	44000600	SIDEWALK REMOVAL	N	
8	********	ALLEY PAVEMENT REMOVAL	Y	DS - 6
9	********	GARAGE APRON REMOVAL	Y	DS - 7
10	********	HOT-MIX ASPHALT SURFACE REMOVAL, VARIABLE DEPTH	Y	DS - 8
11	31101100	SUB-BASE GRANULAR MATERIAL, TYPE B	N	
12	********	CONCRETE ALLEY FILL, CA-1	Y	DS - 9
13	20800150	TRENCH BACKFILL	N	
14	********	PERVIOUS AGGREGATE SUBBASE	Y	DS - 11
15	********	BEDDING AND VOID OPENING AGGREGATES FOR PERMEABLE PAVERS	Y	DS - 13
16	********	CRUSHED STONE (TEMPORARY USE)	Y	DS - 14
17	35300300	PORTLAND CEMENT CONCRETE BASE COURSE, 8 IN	N	
18	35300500	PORTLAND CEMENT CONCRETE BASE COURSE, 10 IN	N	
19	********	HIGH EARLY STRENGTH PORTLAND CEMENT CONCRETE ALLEY PAVEMENT, 8 IN	Y	DS - 15
20	********	HIGH EARLY STRENGTH PORTLAND CEMENT CONCRETE DRIVEWAY AND ALLEY RETURN PAVEMENT, 8 IN	Y	DS - 16

TABLE OF CONTENTS

CDOT Capital Program - Alleys (Various Locations): Package 6
PBC CONTRACT NO.: C1627

NORTH & CENTRAL AREA - CDOT PROJECT NO.: U-5-241

21	********	HIGH EARLY STRENGTH PORTLAND CEMENT CONCRETE GARAGE APRON, 8 IN	Y	DS - 17
22	********	HIGH EARLY STRENGTH PORTLAND CEMENT CONCRETE SIDEWALK, 8 IN	Y	DS - 18
23	********	HIGH EARLY STRENGTH PORTLAND CEMENT CONCRETE BASE COURSE, 8 IN	Y	DS - 19
24	********	HIGH EARLY STRENGTH PORTLAND CEMENT CONCRETE BASE COURSE, 10 IN	Y	DS - 19
25	********	PORTLAND CEMENT CONCRETE SIDEWALK, 5 IN	Y	DS - 20
26	********	PORTLAND CEMENT CONCRETE ADA CURB RAMP, 5 IN	Y	DS - 21
27	********	HIGH EARLY STRENGTH PORTLAND CEMENT CONCRETE ADA CURB RAMP, 8 IN	Y	DS - 22
28	********	DRILL AND GROUT DOWEL AND TIE BARS	Y	DS - 23
29	********	PERMEABLE CONCRETE BLOCK PAVERS	Y	DS - 24
30	40600290	BITUMINOUS MATERIALS (TACK COAT)	N	
31	********	HOT-MIX ASPHALT SURFACE COURSE, IL-9.5LH, MIX "C", N30 (CDOT)	Y	DS - 25
32	********	HOT-MIX ASPHALT SURFACE COURSE, PATCH, N30 (6 FT OR LESS)	Y	DS - 29
33	********	HOT-MIX ASPHALT SURFACE COURSE, PATCH, N70 (6 FT OR LESS)	Y	DS - 29
34	60600605	CONCRETE CURB, TYPE B	N	
35	********	HIGH EARLY STRENGTH PORTLAND CEMENT CONCRETE COMBINATION CURB AND GUTTER, TYPE B-V.12	Y	DS - 30
36	********	COMBINATION CONCRETE CURB AND GUTTER, TYPE B-V.12	Y	DS - 31
37	********	MANHOLE, 3 FT DIAMETER, TYPE B, FRAME AND CLOSED LID (CITY OF CHICAGO)	Y	DS - 32
38	********	MANHOLE, 3 FT DIAMETER, TYPE A, FRAME AND CLOSED LID (CITY OF CHICAGO)	Y	DS - 32
39	********	CATCH BASIN, TYPE A, 4 FT DIAMETER, TYPE 1 FRAME, OPEN LID (CITY OF CHICAGO)	Y	DS - 33
40	********	INLETS, TYPE A, TYPE 1 FRAME, OPEN LID (CITY OF CHICAGO)	Y	DS - 35
41	********	DRAINAGE AND UTILITY STRUCTURES TO BE ADJUSTED	Y	DS - 36
42	********	VORTEX RESTRICTOR	Y	DS - 37
43	********	STORM SEWERS, EXTRA STRENGTH VITRIFIED CLAY PIPE, 8 IN	Y	DS - 38
44	********	STORM SEWERS, DUCTILE IRON PIPE, 8 IN	Y	DS - 38
45	********	STORM SEWERS, EXTRA STRENGTH VITRIFIED CLAY PIPE, 10 IN	Y	DS - 38
46	********	STORM SEWERS, EXTRA STRENGTH VITRIFIED CLAY PIPE, 12 IN	Y	DS - 38
47	********	STORM SEWERS, DUCTILE IRON PIPE, 12 IN	Y	DS - 38
48	********	STORM SEWERS, REINFORCED CONCRETE PIPE, 30 IN.	Y	DS - 38
49	********	CIP OR PRECAST CONCRETE REDUCER	Y	DS - 41
50	CDOT SP 550-3	ABANDON AND FILL EXISTING COMBINED SEWER	N	
51	********	EXISTING SEWER TO BE REMOVED	Y	DS - 42
52	********	REMOVING MANHOLES	Y	DS - 43
53	********	REMOVING CATCH BASINS	Y	DS - 43
54	********	REMOVING INLETS	Y	DS - 43
55	********	SEWER CLEANING AND TELEVISING (24 IN DIAMETER OR LESS)	Y	DS - 44
56	60100085	GEOTECHNICAL FABRIC	N	
57	********	PULVERIZED TOPSOIL MIX	Y	DS - 51
58	********	HYDRAULIC SEEDING, CLASS 1A	Y	DS - 52
59	78000200	THERMOPLASTIC PAVEMENT MARKING, LINE 4 IN	N	
60	********	CONSTRUCTION SIGNS	Y	DS - 53
61	********	PREMOLDED RUBBER SPEED HUMPS	Y	DS - 61
62	********	REMOVE AND SALVAGE SIGN PANEL AND POLE ASSEMBLY	Y	DS - 56
63	********	CURB PAINTING	Y	DS - 58
64	CDOT SP 905-1	MEMBRANE WATERPROOFING SYSTEM	N	

DETAILED SPECIFICATIONS
FOR
CDOT CAPITAL PROGRAM - ALLEYS (VARIOUS LOCATIONS): PACKAGE 6
SPECIFICATION NO.: C1627
NORTH & CENTRAL AREA - CDOT PROJECT NO.: U-5-241

The following Detailed Specifications supplement the IDOT "Standard Specification for Road and Bridge Construction", adopted January 1, 2022 (hereinafter referred to as the Standard Specifications); the "Supplemental Specifications and Recurring Special Provisions", adopted January 1, 2025, indicated on the Check Sheets; latest edition of the "Illinois Manual on Uniform Traffic Control Devices for Streets and Highways"; the City of Chicago Department of Transportation Regulations for Openings, Construction and Repair in the Public Way (including Appendix B - ADA Standards, found on CDOT's website); and the "Manual of Test Procedures for Materials" are in effect on the date of invitation of bids, included herein which apply to and govern this project. In case of conflict with any part or parts of said specifications, these Detailed Specifications shall take precedence and shall govern.

Unless otherwise specified, the Description, General Requirements, Method of Measurements and Basis of Payment for the following items shall be as stated in the appropriate Sections of the Standard Specifications.

Description of Work:

The work for which proposals are invited consists of furnishing all labor, materials, tools, equipment, transportation and services for CDOT Project No. U-5-241. The project consists of City of Chicago Alleys. Projects include: Reconstruction of alley sewer, subgrade, and pavement utilizing recycled construction materials and methods implemented by the City of Chicago, full depth alley pavement reconstruction of City of Chicago alleys. Work includes Excavation to landfill and CCDD facility, Portland Cement concrete Base Course, Hot-Mix Asphalt Surface Course, Sewer and Drainage Structures, Sewer Cleaning and Televising, Vortex Restrictors, Concrete Curb and Gutter, Concrete Sidewalks and ADA Ramps various depths, Concrete Driveways, Concrete Garage Aprons, Concrete Alleys, Premolded Rubber Speed Humps, Permeable Concrete Block Pavers, Bedding & Void Opening Aggregates for Permeable Concrete Block Pavers, curb painting, thermoplastic pavement marking, Geotechnical Fabric, Signs, Topsoil, and Hydraulic Seeding. Contractor will be required to prepare and submit a Site Utilization Plan for approval prior to mobilization.

Each awarded contract will encompass all work to be performed in a particular Area of the City as outlined below:

North & Central Area consists of the following Wards: 24, 25, 26, 32, 40 and 49

This description of work is intended to be general in nature and is neither a complete description nor a limitation on the work to be performed. Contractor shall perform all Work described in the Contract Documents or reasonably inferable as necessary to produce the results specified therein, except to the extent specifically indicated in the Contract Documents to be the responsibility of others.

ITEM NO. 1 ***** EARTH EXCAVATION (SOIL TO CCDD FACILITY)**
ITEM NO. 2 ****** EARTH EXCAVATION (SOIL TO LANDFILL)**

Effective: July 21, 2024

Description. Work under this item shall be performed according to Sections 202 and 669 of the IDOT Standard Specifications for Road and Bridge Construction (SSRBC) and CDOT Standard Detail sheets, except as herein modified. This work shall consist of the removal and satisfactory disposal of soil, regardless of depth.

Construction Requirements.
Revise the first four paragraphs of Article 202.03 of the SSRBC to read:

"**202.03 Removal and Disposal of Surplus, Unstable, Unsuitable, and Organic Materials.** Suitable excavated materials shall not be wasted without permission of the Engineer. The Contractor shall dispose of all surplus, unstable, unsuitable, and organic materials, in such a manner that public or private property will not be damaged or endangered.

Suitable earth, stones and boulders naturally occurring within the right-of-way may be placed in fills or embankments in lifts and compacted according to Section 205. Broken concrete without protruding metal bars, bricks, rock, stone, reclaimed asphalt pavement with no expansive aggregate or uncontaminated dirt and sand generated from construction or demolition activities may be used in embankment or in fill. If used in fills or embankments, these materials shall be placed and compacted to the satisfaction of the Engineer; shall be buried under a minimum of 2 ft of earth cover (except when the materials include only uncontaminated dirt); and shall not create an unsightly appearance or detract from the natural topographic features of an area. Broken concrete without protruding metal bars, bricks, rock, or stone may be used as riprap as approved by the Engineer. If the materials are used for fill in locations within the right-of-way but outside project construction limits, the Contractor must specify to the Engineer, in writing, how the landscape restoration of the fill areas will be accomplished. Placement of fill in such areas shall not commence until the Contractor's landscape restoration plan is approved by the Engineer.

Aside from the materials listed above, all other construction and demolition debris or waste shall be disposed of in a licensed landfill, recycled, reused, or otherwise disposed of as allowed by State or Federal laws and regulations.

Disposal Requirements for Earth Excavation

All surplus uncontaminated soil resulting from excavated material shall be disposed of at either a CCDD facility or sanitary landfill as herein described.

a. Soil to CCDD Facility
   All uncontaminated soil not reused within the project construction limits shall be disposed of at a permitted CCDD or uncontaminated soil fill facility. The Contractor's bid package submittal shall include a completed Contractor's Affidavit showing the name and location of the CCDD facility(s) that is/are proposed for this contract. All soil sampling, testing, analysis, and documentation required for disposal of uncontaminated soil to a CCDD facility or uncontaminated soil fill site, including preparation of IEPA Certification Forms LPC-662 and LPC-663, shall be performed by CDOT and will be furnished to the Contractor prior to start of removal operations. Documentation that the uncontaminated soil was disposed of at the designated receiving facility shall be provided to the Engineer. If soils are encountered which may be considered contaminated (i.e. petroleum based products, paint material, pesticides, asbestos, herbicides, acids, etc.), then the Contractor shall contact the Engineer prior to removal and/or disposal of the material from the project site.

b. Soil to Landfill
   All excavated soil not reused within the project construction limits shall be disposed of as nonspecial waste at a Waste Management landfill facility (Laraway Landfill Facility, Joliet, IL). CDOT has obtained pre-approval from Waste Management for acceptance of this material as a non-special solid waste. The disposal of these materials shall be in conformance with the requirements of the pre-approved profile status for CDOT on file with Waste Management. Documentation that the soil was disposed of properly shall be provided to the Engineer. If materials are encountered which are visually or olfactory contaminated (i.e. petroleum based products, paint material, pesticides, asbestos, herbicides, acids, etc.), then the Contractor shall contact the Engineer prior to removal and/or disposal of the material from the project site.

A permit shall be obtained from IEPA and made available to the Engineer prior to open burning of organic materials (i.e., plant refuse resulting from pruning or removal of trees or shrubs) or other construction or demolition debris. Organic materials originating within the right-of-way limits may be chipped or shredded and placed as mulch around landscape plantings within the right-of-way when approved by the Engineer. Chipped or shredded material to be placed as mulch shall not exceed a depth of 6 in."

Method of Measurement. This work will be measured in their original positions and the volumes computed in cubic yards. The Work Order will designate which item will be used and will include the appropriate IEPA Certification forms when soil is to be taken to a CCDD facility.

Basis of Payment. This work will be paid at the contract unit price per cubic yard for EARTH EXCAVATION (SOIL TO CCDD FACILITY) or EARTH EXCAVATION (SOIL TO LANDFILL).

ITEM NO. 3 ******** PAVEMENT REMOVAL

Effective: July 21, 2024

Description. Work under this item must be performed in accordance with Section 440 of the detailed specifications of the Standard Specifications except as modified here within. This work must consist of the removal and disposal of existing concrete pavement, pavement with concrete base and asphalt overlay, stone, stabilization stone, cobblestone, wood and concrete pavers, brick, mortar, rebar and mesh to the elevation and dimensions as indicated on the typical cross sections or as directed by the Commissioner.

General Requirements. The Contractor must saw cut a perpendicular clean joint between that portion of the pavement to be removed and that portion which is to remain in place. If the Contractor removes or damages the existing pavement outside the limits designated by the Commissioner for removal and replacement, he will be required to repair that portion at its own expense and to the satisfaction of the Commissioner. In addition, the unit price will include full depth saw cut and compacting the sub-base.

Method of Measurement. This work will be measured in place and the area computed in square yards. This will include removal of all types of material between the top of the existing pavement and the proposed top of sub-base elevation.

Basis of Payment. The work under this item will be paid for at the contract unit price per square yard for PAVEMENT REMOVAL. The contract unit price will include all costs for breaking, removing, and disposing of existing concrete pavement, pavement with concrete base and asphalt overlay, stone, stabilization stone, rebar and mesh, and bricks/pavers.

ITEM NO. 4 ***** DRIVEWAY AND ALLEY RETURN PAVEMENT REMOVAL**

Effective: July 20, 2024

Description. Work under this item shall be performed according to Section 440 of the IDOT Standard Specifications for Road and Bridge Construction, except as herein modified. This work must consist of the removal and disposal of existing concrete pavement, pavement with concrete base and asphalt overlay, stone, stabilization stone, cobblestone, wood and concrete pavers, brick, mortar, rebar and mesh.

General Requirements. This work shall consist of the removal and disposal of existing driveway and/or alley return pavement, regardless of depth and material types encountered. The Contractor must saw cut a perpendicular clean joint between that portion of the pavement to be removed and that portion which is to remain in place. If the Contractor removes or damages the existing pavement outside the limits designated by the Commissioner for removal and replacement, he will be required to repair that portion at its own expense and to the satisfaction of the Commissioner. In addition, the unit price will include full depth saw cut and compacting the sub-base.

Method of Measurement. This work will be measured for payment in place and the area computed in square yards. This will include removal of all types of material between the top of the existing pavement and the proposed top of sub-base elevation.

Basis of Payment. This work will be paid for at the contract unit price per square yard for DRIVEWAY AND ALLEY RETURN PAVEMENT REMOVAL. The contract unit price will include all costs of removal for breaking, removing, and disposing of existing concrete pavement, pavement with concrete base and asphalt overlay, stone, stabilization stone, rebar and mesh.

ITEM NO. 8 ******** ALLEY PAVEMENT REMOVAL

Effective: July 21, 2024

Description. Work under this item must be performed in accordance with Section 440 of the detailed specifications of the Standard Specifications except as modified here within. This work must consist of the removal and disposal of existing concrete pavement, pavement with concrete base and asphalt overlay, stone, stabilization stone, cobblestone, wood and concrete pavers, brick, mortar, rebar and mesh to the elevation and dimensions as indicated on the typical cross sections or as directed by the Commissioner.

General Requirements. The Contractor must saw cut a perpendicular clean joint between that portion of the pavement to be removed and that portion which is to remain in place. If the Contractor removes or damages the existing pavement outside the limits designated by the Commissioner for removal and replacement, he will be required to repair that portion at its own expense and to the satisfaction of the Commissioner. In addition, the unit price will include full depth saw cut and compacting the sub-base.

Method of Measurement. This work will be measured for payment in place and the area computed in square yards. This will include removal of all types of material between the top of the existing pavement and the proposed top of sub-base elevation.

Basis of Payment. This work will be paid for at the contract unit price per square yard for ALLEY PAVEMENT REMOVAL. The contract unit price will include all costs for breaking, removing, and disposing of existing concrete pavement, pavement with concrete base and asphalt overlay, stone, stabilization stone, rebar and mesh, and bricks/pavers.

ITEM NO. 9 ******* GARAGE APRON REMOVAL

Effective: July 20, 2024

Description. Work under this item shall be performed according to Section 440 of the IDOT Standard Specifications for Road and Bridge Construction, except as herein modified. This work must consist of the removal and disposal of existing concrete pavement, pavement with concrete base and asphalt overlay, stone, stabilization stone, cobblestone, wood and concrete pavers, brick, mortar, rebar and mesh.

General Requirements. Garage Apron Removal shall include the complete removal of all existing garage apron pavement material at a garage facing a street or alley, regardless of depth and material types encountered. The Contractor must saw cut a perpendicular clean joint between that portion of the pavement to be removed and that portion which is to remain in place. If the Contractor removes or damages the existing pavement outside the limits designated by the Commissioner for removal and replacement, he will be required to repair that portion at its own expense and to the satisfaction of the Commissioner. In addition, the unit price will include full depth saw cut and compacting the sub-base.

Method of Measurement. This work will be measured in place and the area computed in square feet. This will include removal of all types of material between the top of the existing pavement and the proposed top of sub-base elevation.

Basis of Payment. This work will be paid at the contract unit price per square foot for GARAGE APRON REMOVAL. The contract unit price will include all costs of removal for breaking, removing, and disposing of existing concrete pavement, pavement with concrete base and asphalt overlay, stone, stabilization stone, rebar and mesh.

ITEM NO. 10 ******** HOT-MIX ASPHALT SURFACE REMOVAL, VARIABLE DEPTH

Effective: July 21, 2024

Description. Work under this item shall be performed according to Section 440 of the IDOT Standard Specifications for Road and Bridge Construction, except as herein modified.

General Requirements. This work shall consist of the removal of hot-mix asphalt (HMA) surfaces, including adjacent Portland cement concrete pavement, trenches, and patches, in preparation for subsequent resurfacing.

Construction Requirements. Prior to the start of grinding operations, all open lid structures shall be protected to prevent any grinding debris from entering the structure. Any debris entering structures shall be immediately removed and the entire structure shall be cleaned at no cost to the City.

Method of Measurement. This work will be measured for payment in square yards. No adjustment will be made for variations in the depth of material removed.

Basis of Payment. This work will be paid for at the contract unit price per square yard for HOT-MIX ASPHALT SURFACE REMOVAL, VARIABLE DEPTH.

ITEM NO. 12 ******* CONCRETE ALLEY FILL, CA-1

Effective: July 20, 2024

Description. This work consists of furnishing and placing coarse aggregate material to the thickness shown on the standard drawings and preparing the sub-grade at locations where concrete alley pavement will be constructed, or as directed by the Commissioner. Work under this item shall be performed according to Sections 301 and 311 of the IDOT Standard Specifications for Road and Bridge Construction (SSRBC) and CDOT Standard Detail sheets, except as herein modified.

Material.
Revise Article 1004.04(b) of the SSRBC to read:
"(b) Quality. The coarse aggregate shall be Class A quality."

Revise Article 1004.04(c) of the SSRBC to read:
"(c) Gradation. The coarse aggregate gradation shall be CA1." Article 1004.04(d) of the SSRBC shall not apply.
Construction Requirements. The subgrade shall be prepared according to the applicable portions of Section 301 of the SSRBC.

Method of Measurement. This work will be measured for payment in cubic yards.

Basis of Payment. This work will be paid for at the contract unit price per cubic yard for CONCRETE ALLEY FILL, CA-1).

ITEM NO. 14 ******** PERVIOUS AGGREGATE SUBBASE

Effective: July 21, 2024

Description. This work consists of furnishing and placing coarse aggregate material to the thickness shown on the CDOT Standard Detail sheets and preparing the sub-grade at locations where pervious pavement will be constructed, or as directed by the Commissioner. Work under this item shall be performed according to Sections 301, 311, and 1004 of the IDOT Standard Specifications for Road and Bridge Construction (SSRBC), except as herein modified.

Materials.
Revise Article 1004.04(a) of the SSRBC to read:
"(a) Description. The coarse aggregate shall be a crushed gravel or crushed stone. Use of limestone will not be permitted"

Revise Article 1004.04(b) of the SSRBC to read:
"(b) Quality. The coarse aggregate shall be Class A quality."

Revise Article 1004.04(c) of the SSRBC to read:
"(c) Gradation. The coarse aggregate gradation shall be CA7 or CA11." Article 1004.04(d) of the SSRBC shall not apply.
Construction Requirements.
The subgrade shall be prepared according to the applicable portions of Section 301 of the SSRBC. The pervious aggregate subbase shall be constructed according to the requirements for Subbase Granular Material, Type B in Section 311 of the SSRBC, except as herein modified:

Revise Article 311.05(b) Subbase Granular Material, Type B of the SSRBC to read:
"(b) Subbase Granular Material, Type B. The subbase shall be constructed in lifts not more than 6 in. thick when compacted, except that if tests indicate the desired results are being obtained, the compacted thickness of any lift may be increased to a maximum of 8 in. Each lift of material shall be compacted using the largest practical piece of equipment that can be accommodated by the width of the opening as determined by the Engineer. The compactive effort shall be sufficient to consolidate the subbase material so no further consolidation can take place or additional compaction would cause unwanted degradation of the material. Final compaction is to the satisfaction of the Engineer."

Revise Article 311.06 Finishing of Subbase for Base Course and Pavement of the SSRBC to read:
"The compacted subbase shall be placed at or above plan elevation with any excess trimmed as required by the Engineer. Should the subbase material be disturbed due to construction

equipment, the subbase layer shall be lightly re-graded and trimmed to plan elevation before laying the surface layer.

Following placement and trimming of subbase aggregate to plan elevation, the geotechnical fabric shall be folded back along all bed edges to protect from sediment washout along bed edges. This edge strip shall remain in place until all bare soils contiguous to subbase are stabilized and vegetated or until the pervious pavement has been placed. If additional site conditions present a potential for contamination of the subbase, extra measures shall be taken to prevent such contamination from occurring. Subbase material found to be contaminated through poor protections methods shall be removed and replaced at the contractors own expense. When the site is fully stabilized, temporary sediment control devices shall be removed.
When Portland cement concrete pervious pavement is being placed, the subbase shall be wetted to bring the subbase aggregate to a saturated surface dry (SSD) condition prior to placement of the concrete. If the subbase subsequently becomes too dry, it shall be sprinkled again ahead of placing the pervious concrete, in such a manner as not to create a free moisture condition on the surface of the aggregate."

Method of Measurement. This work will be measured for payment in place and the volume computed in cubic yards.

Basis of Payment. This work will be paid for at the contract unit price per cubic yard for PERVIOUS AGGREGATE SUBBASE.

ITEM NO. 15 ******** BEDDING AND VOID OPENING AGGREGATES FOR PERMEABLE PAVERS

Effective: July 21, 2024

Description. This work shall consist of installation of bedding and void opening aggregates for use with permeable pavers. This material is to be placed above the prepared subbase and to fill the voids between or within the block pavers.

Materials. The bedding and void opening aggregate shall be an IDOT AGCS "A quality" carbonate aggregate (dolomite only) conforming to the gradation requirements of CM16.

General Requirements. Mechanical tampers, as approved by the Commissioner, shall be used to compact the bedding layer placed above the pervious aggregate subbase to the specified density, including areas around lamp standards, utility structures, building edges, curbs, tree wells, and other protrusions. Areas not accessible to roller compaction equipment shall be compacted to the specified density with mechanical tampers. Care shall be taken around the perimeters of excavations, buildings, curbs, etc. Wedges of backfill shall not be placed in these areas. Backfilling and compacting in these areas shall proceed in shallow lifts, parallel to the finished surface.

Method of Measurement. This work will be measured for payment in place and the volume computed in cubic yards. Aggregate in permeable block paver void openings shall not be measured for payment and shall be considered incidental to the bedding aggregate.

Basis of Payment. This work will be paid at the contract unit price per cubic yard for BEDDING AND VOID OPENING AGGREGATES FOR PERMEABLE PAVERS.

ITEM NO. 16******** CRUSHED STONE (TEMPORARY USE)

Effective: July 20, 2024

Description. The work shall be performed in accordance with applicable parts of Article 1004.1 of the Standard Specifications, except as herein modified. This item will consist of furnishing all labor, materials, tools and equipment required for transporting and placing Crushed Stone. The contract unit price for this item shall include all cost of removing and disposing of any crushed stone used for temporary purposes.

Materials. The material used shall have a CA6 gradation, conforming to Article 1004 of the Standard Specifications, except Wet Bottom Boiler Slag, Crushed Slag and Crushed Steel Slag will not be permitted.

Method of Measurement. This work will be measured for payment in tons.

Basis of Payment. This work will be paid for at the unit price per ton for CRUSHED STONE (TEMPORARY USE).

ITEM NO. 19 ******** HIGH-EARLY STRENGTH PORTLAND CEMENT CONCRETE ALLEY PAVEMENT, 8 IN

Effective: July 21, 2024

Description. Work under this item shall consist of placing high early strength Portland cement concrete alley pavement. This work includes furnishing and placing high early strength Portland cement concrete on a prepared subgrade and/or subbase with the required epoxy coated tie and dowel bars as detailed in the CDOT Standard Detail sheets. Work under this item shall be performed according to Sections 420 and 423 of the IDOT Standard Specifications for Road and Bridge Construction (SSRBC), except as herein modified.

Materials. High Early Strength (HES) concrete shall conform to the requirements of a class PV concrete, except that the use of Type III cement shall not be permitted, and an IDOT/CDOT approved PP-1 patching or high early PV mixture shall be used, final acceptance for use is at the discretion of the Commissioner. The class PV minimum strength requirement of 3,500 psi shall be achieved within 3 days.

Construction. HES Portland cement concrete alley pavement shall be placed according to Article 420.07 and struck-off, consolidated and finished according to Article 420.09 with a final finish according to Article 423.06.

Method of Measurement. This work will be measured for payment in place and the area computed in square yards.

Dowel bars are incidental to this construction and will not be measured for payment.

Basis of Payment. This work will be paid at the contract unit price per square yard for HIGH EARLY STRENGTH PORTLAND CEMENT CONCRETE ALLEY PAVEMENT, 8 IN.

ITEM NO. 20 ******** HIGH EARLY STRENGTH PORTLAND CEMENT CONCRETE DRIVEWAY AND ALLEY RETURN PAVEMENT, 8 IN

Effective: July 21, 2024

Description. Work under this item shall consist of placing high early strength Portland cement concrete driveway and alley return pavement. This work includes furnishing and placing high early strength Portland cement concrete on a prepared subgrade and/or subbase. Work under this item shall be performed according to Section 423 of the IDOT Standard Specifications for Road and Bridge Construction (SSRBC), except as herein modified.

Materials. High Early Strength (HES) concrete shall conform to the requirements of a class PV concrete, except that the use of Type III cement shall not be permitted, and an IDOT/CDOT approved PP-1 patching or high early PV mixture shall be used, final acceptance for use is at the discretion of the Commissioner. The class PV minimum strength requirement of 3,500 psi shall be achieved within 3 days.

Method of Measurement. This work will be measured for payment in place and the area computed in square yards.

Basis of Payment. This work will be paid at the contract unit price per square yard for HIGH EARLY STRENGTH PORTLAND CEMENT CONCRETE DRIVEWAY AND ALLEY RETURN PAVEMENT, 8 IN.

ITEM NO. 21 ******* HIGH EARLY STRENGTH PORTLAND CEMENT CONCRETE GARAGE APRON, 8 IN

Effective: July 21, 2024

Description. Work under this item shall consist of placing high early strength Portland cement concrete garage aprons. This work includes furnishing and placing high early strength Portland cement concrete on a prepared subgrade and/or subbase. Work under this item shall be performed according to Section 423 of the IDOT Standard Specifications for Road and Bridge Construction (SSRBC), except as herein modified.

Materials. High Early Strength (HES) concrete shall conform to the requirements of a class PV concrete, except that the use of Type III cement shall not be permitted, and an IDOT/CDOT approved PP-1 patching or high early PV mixture shall be used, final acceptance for use is at the discretion of the Commissioner. The class PV minimum strength requirement of 3,500 psi shall be achieved within 3 days.

Method of Measurement. This work will be measured for payment in place and the area computed in square feet.

Basis of Payment. This work will be paid at the contract unit price per square foot for HIGH EARLY STRENGTH PORTLAND CEMENT CONCRETE GARAGE APRON, 8 IN.

ITEM NO. 22 ******* HIGH EARLY STRENGTH PORTLAND CEMENT CONCRETE SIDEWALK, 8 IN

Effective: July 21, 2024

Description. Work under this item shall consist of furnishing and placing high early strength Portland cement concrete sidewalk on a prepared subgrade or subbase. Work under this item shall be performed according to Section 424 of the IDOT Standard Specifications for Road and Bridge Construction (SSRBC), except as herein modified.

Materials. High Early Strength (HES) concrete shall conform to the requirements of a class SI concrete, except that the use of Type III cement shall not be permitted, and an IDOT/CDOT approved PP-1 patching or high early SI mixture shall be used, final acceptance for use is at the discretion of the Commissioner. The class SI minimum strength requirement of 3,500 psi shall be achieved within 3 days.

Construction. This work shall be constructed according to current City of Chicago Department of Transportation ADA Standards. Course or fine aggregate, as required, shall be placed under new sidewalks as required to adjust grade to comply with the City of Chicago Department of Transportation ADA Standards or as directed by the Commissioner. Construction of ADA ramps will be paid for separately as PORTLAND CEMENT CONCRETE ADA RAMP, 5 IN, PORTLAND CEMENT CONCRETE ADA RAMP, 8 IN or HIGH EARLY STRENGTH PORTLAND CEMENT CONCRETE ADA CURB RAMP, 8 IN.

Method of Measurement. This work will be measured for payment in place and the area computed in square feet. Aggregate used for leveling the sidewalk is incidental to this construction and will not be measured for payment.

Basis of Payment. This work will be paid at the contract unit price per square foot for HIGH EARLY STRENGTH PORTLAND CEMENT CONCRETE SIDEWALK, 8 IN.

ITEM NO. 23 ****** HIGH EARLY STRENGTH PORTLAND CEMENT CONCRETE BASE COURSE, 8 IN**

ITEM NO. 24 ****** HIGH EARLY STRENGTH PORTLAND CEMENT CONCRETE BASE COURSE, 10 IN**

Effective: July 21, 2024

Description. Work under this item shall consist of placing high early strength Portland cement concrete base course. Work under this item shall be performed according to Section 353 of the IDOT Standard Specifications for Road and Bridge Construction (SSRBC), except as herein modified.

Materials. High Early Strength (HES) concrete shall conform to the requirements of a class PV concrete, except that the use of Type III cement shall not be permitted, and an IDOT/CDOT approved PP-1 patching or high early PV mixture shall be used, final acceptance for use is at the discretion of the Commissioner. The class PV minimum strength requirement of 3,500 psi shall be achieved within 3 days.

Method of Measurement. This work will be measured for payment in place and the area computed in square yards.

Basis of Payment. This work will be paid at the contract unit price per square yard for HIGH EARLY STRENGTH PORTLAND CEMENT CONCRETE BASE COURSE, 8 IN or HIGH EARLY STRENGTH PORTLAND CEMENT CONCRETE BASE COURSE, 10 IN.

ITEM NO. 25 ******** PORTLAND CEMENT CONCRETE SIDEWALK, 5 IN

Effective: July 21, 2024

Description. Work under this item shall consist of furnishing and placing Portland cement concrete sidewalk on a prepared subgrade or subbase as detailed in the standard drawings. Work under this item shall be performed according to Section 424 of the IDOT Standard Specifications for Road and Bridge Construction (SSRBC), except as herein modified.

Construction Requirements. This work shall be constructed according to current City of Chicago Department of Transportation ADA Standards. Course or fine aggregate, as required, shall be placed under new sidewalks as required to adjust grade to comply with the City of Chicago Department of Transportation ADA Standard or as directed by the Commissioner. Construction of ADA ramps will be paid for separately as PORTLAND CEMENT CONCRETE ADA RAMP, 5 IN.

Method of Measurement. This work will be measured for payment in place and the area computed in square feet. Aggregate used for leveling the sidewalk is incidental to this construction and will not be measured for payment.

Basis of Payment. This work will be paid at the contract unit price per square foot for PORTLAND CEMENT CONCRETE SIDEWALK, 5 IN.

ITEM NO. 26 ******* PORTLAND CEMENT CONCRETE ADA RAMP 5 IN

Effective: July 21, 2024

Description. Work under this item shall consist of furnishing and placing Portland cement concrete sidewalk on a prepared subgrade or subbase as detailed in the standard drawings. Work under this item shall be performed according to Section 424 of the IDOT Standard Specifications for Road and Bridge Construction (SSRBC), except as herein modified.

Construction Requirements. This work shall be constructed according to current City of Chicago Department of Transportation ADA standards. ADA ramps must be opened to pedestrian traffic as soon as possible upon completion of concrete work or at direction of the Commissioner. If a ramp is opened to pedestrian traffic before the final pavement is complete, the contractor must establish and maintain a paved, temporary flush transition from the curb and gutter to the adjacent pavement for the entire width of the ramp. The transition method and material used must be approved by the Commissioner. The placement and maintenance of this transition is incidental to PORTLAND CEMENT CONCRETE ADA CURB RAMP 5 IN and will not be considered for payment.

Method of Measurement. This work will be measured for payment in place in square feet. It will include the side curbs, side flares, level landing area, and ramps. Mainline sidewalk beyond the landing area will be measured under the appropriate PORTLAND CEMENT CONCRETE SIDEWALK item. Aggregate used for leveling the sidewalk is incidental to this construction and will not be measured for payment.

Basis of Payment. This work will be paid at the contract unit price per square foot for PORTLAND CEMENT CONCRETE ADA CURB RAMP, 5 IN. Detectable warning tiles required for this work will be paid for separately.

ITEM NO. 27 ******* HIGH EARLY STRENGTH PORTLAND CEMENT CONCRETE ADA CURB RAMP 8 IN

Effective: July 21, 2024

Description. Work under this item shall consist of furnishing and placing high early strength Portland cement concrete sidewalk on a prepared subgrade or subbase. Work under this item shall be performed according to Section 424 of the IDOT Standard Specifications for Road and Bridge Construction (SSRBC), except as herein modified.

Materials. High Early Strength (HES) concrete shall conform to the requirements of a class SI concrete, except that the use of Type III cement shall not be permitted, and an IDOT/CDOT approved PP-1 patching or high early SI mixture shall be used, final acceptance for use is at the discretion of the Commissioner. The class SI minimum strength requirement of 3,500 psi shall be achieved within 3 days.

Construction. This work shall be constructed according to current City of Chicago Department of Transportation ADA standards. ADA ramps must be opened to pedestrian traffic as soon as possible upon completion of concrete work or at direction of the Commissioner. If a ramp is opened to pedestrian traffic before the final pavement is complete, the contractor must establish and maintain a paved, temporary flush transition from the curb and gutter to the adjacent pavement for the entire width of the ramp. The transition method and material used must be approved by the Commissioner. The placement and maintenance of this transition is incidental to HIGH EARLY STRENGTH PORTLAND CEMENT CONCRETE ADA RAMP 8 IN and will not be considered for payment.

Method of Measurement. This work will be measured for payment in place in square feet. It will include the side curbs, side flares, level landing area, and ramps. Mainline sidewalk beyond the landing area will be measured under the appropriate PORTLAND CEMENT CONCRETE SIDEWALK item.

Basis of Payment. This work will be paid at the contract unit price per square foot for HIGH EARLY STRENGTH PORTLAND CEMENT CONCRETE SIDEWALK, 8 IN. Detectable warning tiles required for this work will be paid for separately.

ITEM NO. 28 ******* DRILL AND GROUT DOWEL AND TIE BARS

Effective: July 21, 2024

Description. Work under this item shall be performed in accordance with Sections 353, 420, 423, 424, 442, 606, 1006, 1020, 1024 and 1027 of the IDOT Standard Specifications for Road and Bridge Construction and CDOT Standard Detail sheets, except as herein modified. The work shall consist of furnishing and installing epoxy coated dowel bars or epoxy coated tie bars of the specified size in existing Portland Cement Concrete (PCC) bases or pavements where new PCC curbs and gutters, new PCC bases and pavement patches are placed against existing appurtenances**.**

General Requirements. Holes for dowel bars shall be drilled with equipment as approved by the Commissioner for this purpose to a depth of half the length of the bar and to a diameter large enough to allow grouting around the dowel bar or tie bar. The dowel bars or tie bar shall be secured in the drilled holes with IDOT approved non shrink grout or chemical adhesive. The grout shall be allowed to cure before the concrete for new construction is placed.

Method of Measurement. This work is to be measured for payment in place per each.

Basis of Payment. This work will be paid for at the contract unit price per each for DRILL AND GROUT DOWEL AND TIE BARS.

ITEM NO. 29 ******** PORTLAND CEMENT CONCRETE COLLAR FOR PERMEABLE BLOCK PAVERS

Effective: July 20, 2024

Description. Work under this item shall be performed according to Section 423 of the IDOT Standard Specifications for Road and Bridge Construction and CDOT Standard Detail sheets, except as herein modified.

Method of Measurement. PORTLAND CEMENT CONCRETE COLLAR FOR PERMEABLE BLOCK PAVERS will be measured for payment in place and the area computed in square feet

Basis of Payment. This work will be paid at the contract unit price per square foot for PORTLAND CEMENT CONCRETE COLLAR FOR PERMEABLE BLOCK PAVERS.

ITEM NO. 31 ******** HOT-MIX ASPHALT SURFACE COURSE, IL-9.5LH, MIX "C", N30 (CDOT)

Effective: August 14, 2024

Description. Work under this item shall consist of constructing an IL-9.5LH asphalt surface course. Work shall be according to the requirements for an IL-9.5L mixture per Sections 406 and 1030 of the IDOT Standard Specifications for Road and Bridge Construction (SSRBC), except as herein modified.

Materials.
Coarse Aggregate. Coarse Aggregate shall meet the requirements of Article 1004.03 of the SSRBC except as herein modified. Aggregates shall be Class C or better quality Gravel, Crushed Gravel, Carbonate Crushed Stone, Crystalline Crushed Stone, or Fractionated Recycled Asphalt Pavement (FRAP), including slag FRAP.

Fine Aggregate. Fine Aggregate shall meet the requirements of Article 1003.03 of the SSRBC except as herein modified. Gradation shall be FM01, FM02, FM20, or FM22. The gradation FM01 or FM02 must be part of the mix design as an individual component, or an FM20 or FM22 shall be a blended sand product incorporating a washed natural sand product. If utilizing a blended sand product the washed natural sand portion of that product must be a minimum of 30% of the overall blend and the blended sand shall be at least 10% of the overall mix design. The City reserves the right to request a verification of the blend percentage from the contractor at any time.

Reclaimed Materials. Reclaimed Asphalt Pavement and Reclaimed Asphalt Shingles shall be according to Section 1031 of the SSRBC.

Asphalt Binder. The asphalt binder shall be selected based on the mixtures ability to meet the required performance testing.

Mixture Design. Shall be according to the IDOT District One HMA Design Guidelines, except as herein modified.

Material Proportions. The minimum Mineral Filler (MF) requirement of 1.0% shall not apply. Natural and recycled materials may be combined to meet the Volumetric Requirements and optimize the use of recycled ingredients. The following limits apply to the use of recycled aggregate and RAS:

RECYCLE MAXIMUMS		
Mix Design ABR[1]	Minimum Recovered	Max. RAS (% Mix)

	PG Grade[2]	
30% – 50%	PG 64-22	3.0%

[1] The approved mix design ABR can be increased up to 5.0% in production if an ABR of 50% is not exceeded and testing on production samples shows compliance with the PG grading and ΔT_c performance test requirements. Additionally, the design ABR can be reduced by 5.0% in production without any additional production testing as long the reduced ABR value is not below 30%. A reduction in ABR beyond 5% of the design ABR is allowed as long as a production sample passes the Hamburg Wheel test and the adjusted ABR value is not below 30%. Any adjustments to the approved mix design ABR can only be achieved by adjusting the FRAP proportions of the approved mix design, if RAS is being utilized in the mix design, the approved RAS proportion (% Mix) shall not be changed for any reason.

[2] Mixtures can utilize any virgin AC grade of liquid as long as the recovered liquid meets the performance testing listed below.

All mixtures require the use of a Warm Mix Asphalt (WMA) Additive. If a rejuvenator is utilized the mixture shall also include a separate WMA additive. Any rejuvenator utilized must be on the CDOT Approved List of Rejuvenators for use in Hot Mix Asphalt. If the rejuvenator is listed on the CDOT Approved List of Rejuvenators for use in Hot Mix Asphalt as a combination rejuvenator and WMA additive, a separate WMA additive will not be required. When a separate WMA Additive is used, the Use of a Warm Mix Asphalt Additive in Hot Mix Asphalt (CDOT) special provision shall also apply.

All mix designs submitted require ΔTc and recovered asphalt PG grading performance testing. Mix designs are required to have a ΔTc equal to or greater than -5 and a recovered asphalt liquid low temperature grade of -22 or lower, and a high temperature grade of 64 or higher. Mix designs will be required to use the same source and grade of virgin asphalt, and any rejuvenator or WMA additive utilized shall be the same specific product and dosage rate for the duration of the approval period. Changes of any type to these requirements will require a new mix design or written approval from the Commissioner.

1030.05(b) Volumetric Requirements. Revise the table in Article 1030.05(b) to read:

VOLUMETRIC REQUIREMENTS Low ESAL				
Mixture Composition	Design Compactive Effort	Design Air Voids Target %	VMA (Void in the Mineral Aggregate), % min.	VFA (Voids Filled with Asphalt Binder), %

IL-9.5LH	N_{DES}=30	3.0	15	65-78*

* If the maximum design VFA value is exceeded, but the Hamburg Wheel Test criteria has been met the VFA will be considered acceptable.

Revise the first paragraph of Article 1030.05(d) Mix Design Verification Testing with the following:

"Mix designs shall be submitted to the Commissioner for verification testing. Verification testing will be according to the D1 HMA Design Guidelines as required for high ESAL mixtures except when Low ESAL requirements are specifically detailed. Additional material shall be provided to the Commissioner to perform recovered asphalt PG grading, including the ΔT_c calculation.

Low ESAL mix designs submitted for verification will be tested to ensure the mix designs pass the required criteria for the Hamburg Wheel Test (Illinois Modified AASHTO T 324)."

Revise the third paragraph of Article 1030.05(d) Mix Design Verification Testing with the following:

"If the mix fails the Commissioner's verification testing, the Contractor shall make necessary changes to the mix and provide passing volumetric, tensile strength, TSR, Hamburg wheel, and I-FIT procedure results before resubmittal. The Commissioner will verify the passing results."

Replace Article 1030.05(d)(3) Hamburg Wheel Test with the following:

"The maximum allowable rut depth shall be 0.5 in. (12.5 mm). The minimum number of wheel passes at the 0.5 in. (12.5 mm) rut depth criteria shall be 5,000 passes. Test specimens shall be compacted to an air void content of 6.0% ± 0.5%"

Delete the table "Illinois Modified AASHTO T 324 Requirements", however, Note 1/ shall still apply to Hamburg specimens when a Warm Mix Asphalt additive has been added to the mixture."

Any QC recovered asphalt PG grading, including the ΔTc calculation, performed during mix design submittal and mixture production must be completed by an AASHTO R18 accredited laboratory approved under test methods ASTM D7643 (20 hour PAV), ASTM D8159, AASHTO T315, AASHTO T313 and AASHTO R28.

All QC testing must be completed by a laboratory independent of the laboratory used by the City.

QC/QA Requirements.

Once a mixture has passed the initial start-up or test strip requirements and the AJMF has been established samples shall be taken for performance testing. Performance testing shall be required according to the following provisions. When the mixture is at the design ABR or lower production samples shall be taken by QC with splits samples provided for QA testing. Testing of these samples shall include Hamburg Wheel, PG Grading, and ΔTc performance testing meeting the requirements specified in the Material Proportions section. When the mixture is utilizing the design ABR +5% production provision samples shall be taken by QC with splits samples provided for QA testing. Testing of these sample shall include PG Grading and ΔTc performance testing meeting the requirements specified in the Material Proportions section.

If a production sample fails any of the required performance testing by QC or QA, a resample shall be taken with splits for CDOT QA. All retests by QC and QA must pass for production to continue. If a retest failure represents an ABR value utilizing the design ABR +5% provision and previous production results at the design ABR value were passing, production can continue at the design ABR value or lower and the provision allowing an increase in the design ABR value would no longer be allowed. If a retest failure represents an ABR value utilizing the lower than design ABR provision and previous production results at the design ABR value were passing, production can continue at the design ABR value and a reduction in the ABR value would no longer be allowed.

Any changes to the mix design ABR in increments of 5% and within the allowable limits detailed under the Material Proportions section that have no prior passing performance testing would require the performance testing detailed above based on the ABR provision utilized be performed regardless of when those changes are made during the construction season.

Field Density shall be according to the CDOT Policy Memorandum 16-02.0, Hot-Mix Asphalt (HMA) Growth Curve Density Procedures, except when other CDOT special provisions included in the contract documents require a different procedure.

Method of Measurement. This work shall be measured for payment in place per ton.

Basis of Payment. Shall be according to Article 406.14, except as herein modified. This work will be paid for at the contract unit price per ton for HOT-MIX ASPHALT SURFACE COURSE, IL-9.5LH, MIX “C”, N30 (CDOT).

ITEM NO. 32 ****** HOT-MIX ASPHALT SURFACE COURSE, PATCH, N30 (6 FT OR LESS)**
ITEM NO. 33 ****** HOT-MIX ASPHALT SURFACE COURSE, PATCH, N70 (6 FT OR LESS)**

Effective: July 20, 2024

Description. Work under this item shall be performed according to Section 406 of the IDOT Standard Specifications for Road and Bridge Construction, except as herein modified.

Materials. Materials for N30 mix shall be according to the requirements of Item 30.

General. This work shall consist of placement of Hot-Mix Asphalt of the mixture specified where the full size of the patch is 6 feet or less in width.

Method of Measurement. This work will be measured for payment in place per Ton.

Basis of Payment. This work will be paid for at the contract unit price per Ton for HOT-MIX ASPHALT SURFACE COURSE, PATCH, N30 (6 FT OR LESS) or HOT-MIX ASPHALT SURFACE COURSE, PATCH, N70 (6 FT OR LESS).

ITEM NO. 35 ***** HIGH EARLY STRENGTH PORTLAND CEMENT CONCRETE COMBINATION CURB AND GUTTER, TYPE B-V.12**

Effective: July 21, 2024

Description. Work under this item shall be performed according to Section 606 of the IDOT Standard Specifications for Road and Bridge Construction and to the City of Chicago Department of Transportation Rules and Regulations for Construction in the Public Way, except as herein modified.

Materials. High Early Strength (HES) concrete shall conform to the requirements of a class SI concrete, except that the use of Type III cement shall not be permitted, and an IDOT/CDOT approved PP-1 patching or high early SI mixture shall be used, final acceptance for use is at the discretion of the Commissioner. The class SI minimum strength requirement of 3,500 psi shall be achieved within 3 days.

Method of Measurement. This work will be measured for payment in feet according to Article 606.14.

Basis of Payment. This work will be paid for at the contract unit price per foot for HIGH EARLY STRENGTH PORTLAND CEMENT CONCRETE COMBINATION CURB AND GUTTER, TYPE B-V.12.

ITEM 36 ******* COMBINATION CONCRETE CURB AND GUTTER, TYPEB-V.12

Effective: July 21, 2024

Description. Work under this item shall be performed according to Section 606 of the IDOT Standard Specifications for Road and Bridge Construction (SSRBC), IDOT Highway Standards, the City of Chicago Department of Transportation Rules and Regulations for Construction in the Public Way and CDOT Standard Detail sheets, except as herein modified.

Method of Measurement. This work will be measured for payment in feet according to Article 606.14.

Basis of Payment. This work will be paid at the contract unit price per foot for COMBINATION CONCRETE CURB AND GUTTER, TYPE B-V.12.

ITEM NO. 37 ***** MANHOLE, 3 FT DIAMETER, TYPE B, FRAME AND CLOSED LID (CITY OF CHICAGO)**

ITEM NO. 38 ****** MANHOLE, 3 FT DIAMETER, TYPE A, FRAME AND CLOSED LID (CITY OF CHICAGO)**

Effective: July 21, 2024

Description. Work under this item shall be performed according to Sections 602 and 604 of the IDOT Standard Specifications for Road and Bridge Construction (SSRBC) and the current City of Chicago Department of Water Management Standard Specifications for Water and Sewer Main Construction, except as herein modified.

Materials. Materials shall be according to the following:

(a) Coarse aggregate for bedding material shall meet a CA 11 gradation in accordance with Article 1004.05 of the SSRBC.

(b) Fine aggregate for backfilling material shall meet a FA 6 gradation in accordance with Article 1003.04 of the SSRBC.

(c) City of Chicago standard frame and lid shall be in accordance with the City of Chicago Department of Water Management Standard Specifications for Water and Sewer Main Construction.

(d) All precast structures shall be from an IDOT approved precast source.

General Requirements. An ADA compliant lid shall be placed on all manholes located within the cross walk or as directed by the Commissioner.

Method of Measurement. This work will be measured for payment in place per each, which price shall include furnishing and installing manholes with frame and lid, and all materials, equipment and labor necessary to complete the work. Also included with these items is all initial maintenance as described.

Basis of Payment. This work will be paid for at the contract unit price per each for MANHOLE, 3 FT DIAMETER, TYPE B, FRAME AND CLOSED LID (CITY OF CHICAGO); or MANHOLE, 3 FT DIAMETER, TYPE A, FRAME AND CLOSED LID (CITY OF CHICAGO).

ITEM NO. 39 ****** CATCH BASIN, TYPE A, 4 FT DIAMETER, TYPE 1 FRAME, OPEN LID (CITY OF CHICAGO)**

Effective: July 21, 2024

Description. Work under this item shall be performed according to Sections 602 and 604 of the IDOT Standard Specifications for Road and Bridge Construction (SSRBC) and the current City of Chicago Department of Water Management Standard Specifications for Water and Sewer Main Construction, except as herein modified.

Materials. Materials shall be according to the following:

(a) Coarse aggregate for bedding material shall meet a CA 11 gradation in accordance with Article 1004.05 of the SSRBC.

(b) Fine aggregate for backfilling material shall meet a FA 6 gradation in accordance with Article 1003.04 of the SSRBC.

(c) City of Chicago standard frame and lid shall be in accordance with the City of Chicago Department of Water Management Standard Specifications for Water and Sewer Main Construction.

(d) New catch basins on residential streets must be equipped with 3" vortex restrictors.

(e) All precast structures shall be from an IDOT approved precast source.

General Requirements. An ADA compliant open lid shall be placed on all catch basins and manholes located within the cross walk or as directed by the Commissioner.

Ductile Iron Pipe shall be used as follows:

- Where less than 3 feet of cover exists over proposed half traps
- Where proposed catch basins are to be connected to a proposed or existing ductile iron sewer.

Method of Measurement. This work will be measured for payment in place per each, which price shall include furnishing and installing catch basins with frame and lid, and all materials, equipment and labor necessary to complete the work. Also included with these items is all initial maintenance as described.

Basis of Payment. This work will be paid for at the contract unit price per each for CATCH BASIN, TYPE A, SPECIAL, 3 FT DIAMETER, TYPE 1 FRAME, OPEN LID (CITY OF CHICAGO) or CATCH BASIN, TYPE A, 4 FT DIAMETER, TYPE 1 FRAME, OPEN LID (CITY OF CHICAGO).

No additional payment will be made for ductile iron or ESVCP half traps, but the costs will be considered included in the cost of this item.

Vortex restrictors will be paid for at the contract unit price for VORTEX RESTRICTOR.

ITEM NO. 40 ****** INLETS, TYPE A, TYPE 1 FRAME, OPEN LID (CITY OF CHICAGO)**

Effective: July 21, 2024

Description. Work under this item shall be performed according to Sections 602 and 604 of the IDOT Standard Specifications for Road and Bridge Construction (SSRBC) and the current City of Chicago Department of Water Management Standard Specifications for Water and Sewer Main Construction, except as herein modified.

Materials. Materials shall be according to the following:
(a) Coarse aggregate for bedding material shall meet a CA 11 gradation in accordance with Article 1004.05 of the SSRBC.
(b) Fine aggregate for backfilling material shall meet a FA 6 gradation in accordance with Article 1003.04 of the SSRBC.
(c) City of Chicago standard frame and lid shall be in accordance with the City of Chicago Department of Water Management Standard Specifications for Water and Sewer Main Construction.
(d) All precast structures shall be from an IDOT approved precast source.

General Requirements. An ADA compliant open lid shall be placed on all inlets located within the crosswalk or as directed by the Commissioner.

Method of Measurement. This work will be measured for payment in place per each.

Basis of Payment. This work will be paid for at the contract unit price per each for INLETS, TYPE A, TYPE 1 FRAME, OPEN LID (CITY OF CHICAGO).

ITEM NO. 41 ******* DRAINAGE AND UTILITY STRUCTURES TO BE ADJUSTED

Effective: July 20, 2024

Description. The work under this item shall be performed in accordance with Section 603 and applicable portions of Section 602 and 603 of the IDOT Standard Specifications for Road and Bridge Construction except as herein modified.

This work consists of the adjustment of existing valve vaults, catch basins, manholes, inlets, and City electric manholes or handholes. This classification includes all those existing catch basins, manholes, inlets, valve vaults, City electric manholes and handholes or other structures which are to be adjusted to grade where 1 foot (1') or less of masonry will be either added, removed or rebuilt to bring the specified casting to the finished grade of the proposed improvement.

Method of Measurement. This work will be measured for payment in place per each which will include up to the 1 foot (1') of required masonry work.

Basis of Payment. This work will be paid for at the contract unit price per each DRAINAGE AND UTILITY STRUCTURES TO BE ADJUSTED.

ITEM NO. 42 ******* VORTEX RESTRICTOR

Effective: July 21, 2024

Description. Work under this item shall be performed in accordance with Section 602 of the IDOT Standard Specifications for Road and Bridge Construction and the City of Chicago Department of Water Management Standard Specifications for Water and Sewer Main Installation, except as herein modified. The work shall consist of the installation of vortex restrictors at catch basins.

Materials. Materials will be as specified in the City of Chicago Department of Water Management Standard Specifications for Water and Sewer Main Installation.

QC/QA Requirements. The Contractor shall provide a Manufacturer's written certification that the material complies with these specifications.

Method of Measurement. This work will be measured for payment in place per each.

Basis of Payment. This work will be paid for at the contract unit price per each for VORTEX RESTRICTOR.

ITEM NO. 43	*******	**STORM SEWERS, EXTRA STRENGTH VITRIFIED CLAY PIPE, 8 IN.**
ITEM NO. 44	*******	**STORM SEWERS, DUCTILE IRON PIPE, 8 IN.**
ITEM NO. 45	*******	**STORM SEWERS, EXTRA STRENGTH VITRIFIED CLAY PIPE, 10 IN.**
ITEM NO. 46	*******	**STORM SEWERS, EXTRA STRENGTH VITRIFIED CLAY PIPE, 12 IN.**
ITEM NO. 47	*******	**STORM SEWERS, DUCTILE IRON PIPE, 12 IN.**
ITEM NO. 48	*******	**STORM SEWERS, REINFORCED CONCRETE PIPE, 30 IN.**

Description. Work under these items shall be performed according to Section 550 of the IDOT Standard Specifications for Road and Bridge Construction, the current City of Chicago Department of Water Management Standard Specifications for Water and Sewer Main Construction and the Detail Construction Standards, except as herein modified.

Materials. Materials shall be according to the following:

(a) Extra Strength Vitrified Clay Pipe (ESVCP) shall be according to the requirements of ASTM C 700. All joints for ESVCP shall be according to ASTM C 425.

(b) Ductile Iron Pipe (DIP) shall be according to ANSI A21.511 (AWWA CI5l), Class 52. DIP joints shall be according to ANSI A2l.l1 (AWWA C 111). DIP fittings shall be according to ANSI A21.l 0 (AWWA C11O).

(c) DIP gaskets shall be according to ANSI A21.11 (AWWA C111)

(d) DIP encasement shall be 4-mil, cross-laminated, high density polyethylene tubing according to AWWA C105.

(e) Reinforced Concrete Pipe (RCP) shall be Class III, Wall B with O-ring joints according to ASTM C 76.

(f) Coarse aggregate for bedding material shall meet a CA 11 gradation in accordance with Section 1004.05 of the IDOT Standard Specifications.

Construction Requirements. Where a sewer or drain connection is to be made to a proposed ESVCP or DIP sewer, a manufactured Y or T branch must be installed in the sewer at this junction. Where a sewer or drain connection is to be made to a proposed RCP sewer, a pipe section with a pre-drilled hole of the proper diameter must be installed at this junction. The

junction of the proposed sewers must be constructed as shown on the Detail Construction Standards.

When a sewer or drain connection is to be made to an existing sewer, a "T" or "Y" saddle must be installed per the Detail Construction Standards. The circular opening in the existing sewer must be core drilled to the same size as the external diameter of the proposed sewer or drain connection. The protrusion of the proposed sewer into the existing sewer must not exceed a maximum of one inch (1"). Edge of core holes must be a minimum of 1.5 feet from the edge of pipe and a minimum distance of 5 feet horizontally between holes. Holes must not be drilled higher than 10 and 2 o'clock. The joint between the existing sewer and the proposed sewer must be completely sealed with brick and mortar as shown in the Detail Construction Standards.

If the existing sewer pipe is cracked, broken or otherwise damaged by the Contractor in making this cored opening, the Contractor must replace this section of pipe with a pipe equal to and similar in all respects to the pipe of the existing sewer. The Contractor must do this work in a careful, workmanlike manner without extra compensation, so as not to disturb the adjoining sections of existing pipe. The junction of the proposed and existing sewers must be constructed as shown on the Detail Construction Standards included in these Specifications.

Flow in the sewers must not be interrupted unless adequate provisions, acceptable to the Commissioner, are made to continue service. A temporary flume pipe must be installed at the end of each day between the existing and proposed sewers at locations where an existing sewer is being replaced.

Where broken tile in the existing sewer is determined, the Contractor must replace the broken tile. This work will be paid for at the contract unit bid price per foot for Storm Sewer of the corresponding type and diameter.

New openings or enlargements of existing openings in existing manholes that are required to accommodate the proposed sewers and removal and disposal of existing sewers within the proposed sewer trench will not be paid for separately but shall be considered included in the contract unit bid price for storm sewer items.

Inspection and Acceptance. All sewers and sewer structures must be inspected by the Department of Water Management (DOWM)-Sewer Section prior to the final payment to the Contractor. In conjunction with these sewer inspections, the Contractor shall furnish a digital recording in CD or DVD format of a televised inspection of the interior of all proposed main sewers and existing sewers to which proposed connections have been made under this contract. The sewer shall be cleaned prior to the video inspection. The video inspection must be recorded under the supervision of the Commissioner. The cost of the video inspection and recording shall be considered included in the contract unit bid price for storm sewer items. The video inspection is

considered a critical item and must be performed as soon as practical, but no later than two weeks after placement of subbase granular material or aggregate base course. The Contractor must submit at the preconstruction meeting the name, phone number, and contact person of the firm that will perform the video inspection.

The final acceptance of the sewer will be based on the video inspection. All deficiencies exposed during the video inspection must be corrected by the Contractor within 30 calendar days of notification, at no cost to the City. Pavement sections requiring removal must be full panel sections and pavement anchors will be required for pavement restoration. The Contractor shall furnish the recording of an additional video inspection of the sewer, at no cost to the City, to verify that the deficiencies found during previous inspections have been corrected to the satisfaction of the DOWM -Sewer Section. Every effort must be made by the Contractor to correct all deficiencies prior to the placement of the final wearing surface.
If, in the opinion of the Commissioner, the Contractor has delayed in submitting the recording of the video inspection, the placement of the final wearing surface will be suspended. No time extension will be granted due to this suspension. The Commissioner will be sole judge as to any delays. The digital video recordings must include location maps, legends and descriptions.

Method of Measurement. This work will be measured for payment in place in feet.

Basis of Payment. This work will be paid for at the contract unit price per foot of STORM SEWER or HOUSE DRAIN of the type, diameter and material specified, which price must include pipe, fittings, polyethylene encasement, openings to existing manhole wall, connections to existing sewer, excavation, legal disposal of existing material and sewers, bedding, video inspection and recording and all other work required to complete the sewer installation as specified. Any dewatering, sheeting, shoring, pumping, fluming or temporary sewer installation required to do the work as specified will not be paid for separately but shall be considered included in the contract unit bid price for storm sewer items.

ITEM NO. 49 ******* CIP OR PRECAST CONCRETE REDUCER

Description: Work under these items shall be performed according to Section 550 of the IDOT Standard Specifications for Road and Bridge Construction, the current City of Chicago Department of Water Management Standard Specifications for Water and Sewer Main Construction and the Detail Construction Standards, except as herein modified.

Materials. Materials shall be according to the following:

(a) Reinforced Concrete Pipe (RCP) shall be Class III, Wall B with O-ring joints according to ASTM C 76.

(b) Coarse aggregate for bedding material shall meet a CA-11 gradation in accordance with Section 1004.05 of the IDOT Standard Specifications.

(c) Reinforcement bars shall conform to the requirements of AASHTO M31 or M322, Grade 60.

(d) Concrete shall be class SI: f'c=3500 psi

Construction Requirements. When concrete collars are used to connect pipes of different outside diameters. The concrete collar shall be formed using the largest outside diameter. When concrete collar are constructed adjacent to an existing structure, expansion bolts shall be used and will be paid for at the contract unit price, each, for expansion bolts of the size specified in the plans.

Refer to plan details for reinforcement spacing, dimensions, and joint locations.

Method of Measurement. This work will be measured for payment in CU YD.

Basis of Payment. This work will be paid for at the contract unit price per Cubic Yard of 30 INCH CONCRETE PIPE TO 12 INCH CONCRETE PIPE COLLAR, including all material and labor specified to complete the work.

ITEM NO. 51 ******** EXISTING SEWER TO BE REMOVED

Effective: July 21, 2024

Description. Work under this item shall be performed according to Section 551 of the IDOT Standard Specifications for Road and Bridge Construction, except as herein modified.

General Requirements. This work shall consist of the removal of sewers, not to exceed a diameter of 24 inches, including laterals.

The Contractor shall perform, at their own cost, an investigation to determine the existence, nature, and location of all sewers and appurtenances hereto within the limits of the improvement. The Contractor will be held responsible for any damage to sewers to remain.

Method of Measurement. This work will be measured for payment in place per foot.

Basis of Payment. This work will be paid for at the contract unit price per foot for EXISTING SEWER TO BE REMOVED.

ITEM NO. 52 ****** REMOVING MANHOLES**
ITEM NO. 53 ****** REMOVING CATCH BASINS**
ITEM NO. 54 ****** REMOVING INLETS**

Effective: July 21, 2024

Description. Work under this item shall be performed according to Section 605 of the IDOT Standard Specifications for Road and Bridge Construction, except as herein modified.

General Requirements. The void formed by the removal of the structure shall be backfilled with coarse aggregate and compacted as specified in the City of Chicago Department of Water Management Standard Specifications for Water and Sewer Main Construction.

The Contractor shall deliver all old frames to the City at a facility designated by the Commissioner. A signed and dated receipt for the delivery of the old frames shall be given to the Commissioner.

Method of Measurement. This work will be measured for payment per each drainage structure removed. All work associated with the salvage of the frames and lids shall be included in the cost of this item.

Basis of Payment. This work will be paid for at the contract unit price per each for REMOVING MANHOLES, REMOVING CATCH BASINS or REMOVING INLETS. All work associated with the salvage of the old frames and lids shall be included in the cost of this item.

ITEM NO. 41 ******** SEWER CLEANING AND TELEVISING (24 IN DIAMETER OR LESS)

Effective: July 21, 2024

Description. Work under this item shall include cleaning of existing sewer, satisfactory disposal of material, and televising sewer.

Prior to commencement of the work, the Contractor shall submit a cleaning plan to the Commissioner for approval. After televising is complete, a report will be submitted to the City.

Equipment. The type of equipment and the method to be used must be based on the condition of the sewer at the time work commences. The selection of equipment must produce the results specified and will be at the Contractor's discretion, subject to the approval of the Commissioner.

The equipment selected for cleaning must be capable of removing all dirt, grease, rock, roots, concrete, asphalt and any other solid and deleterious material from the main sewers and manholes. Deleterious materials include but are not limited to: mineral deposits, concrete, sand, and rock, 90% of mineral deposits must be removed. When roots are encountered, they must be removed with a mechanical cutting device equal to the size of the pipe diameter minus one inch. Other methods may be approved for use by the Commissioner. Water and facilities for obtaining water for sanitary purposes, drinking, cleaning and for all other purposes will be provided by and be at the expense of the Contractor. The Contractor must not use water hydrants without written permission from the Commissioner and obtaining and paying for all necessary permits and fees as required by the City.

Whenever a main sewer designated for cleaning is found to be more than half full with debris, bucket machines, rodding machines, and/or vacuum machines will be used to remove the major portion of the material before hydraulic equipment is used for final cleaning. Other types of cleaning may be utilized by the Contractor if they are capable of producing the specified results and are approved by the Commissioner.

Cleaning work may be executed by hand at the discretion of the Commissioner.

General Requirements.

Cleaning Requirements

Satisfactory precautions must be taken to protect the main sewers and sewer manholes from damage that might be caused by the improper use of televising or cleaning equipment. A shield approved by the Commissioner must be used to protect the arch of all manholes during televising or cleaning operations. Whenever hydraulically propelled cleaning tools, which depend on water pressure, or any tools which retards the flow of water in the main sewers are used, precautions

must be taken to ensure that the water pressure created does not cause any damage or flooding to any public or private property.

The Contractor must take all necessary precautions to ensure that the water pressure created by diverging or retarding the flow does not cause any damage or flooding to public or private property being served by the main sewer section being televised and/or cleaned.

The Contractor will be responsible for all damages to any public or private property as a result of all televising and/or cleaning operations. Costs of restoration of any damaged area to at least its condition prior to damage will be incidental to this item.

The Contractor's attention is drawn to the fact that the existing flows in the sewers could flood the work under this contract, especially in the event of heavy rainfall. The Contractor must be prepared at all times to safeguard workers and protect the work under this contract from damage by flooding. The Contractor must maintain flow in the existing sewer at all times.

All excess material shall be disposed of in accordance with Article 202.03 of the IDOT Standard Specifications for Road and Bridge Construction

Televising Equipment

The equipment selected for televising sewers must be capable of adapting to reasonable levels of dirt, grease, rocks, bricks and other deleterious materials as previously described that may be encountered in the main sewers and manholes.

Televising equipment must include a color video camera, a color video monitor, cables, power source, lights and other equipment necessary to the televising operation. The camera, monitor and components of the video system must be capable of producing a minimum of 350-lines resolution color video picture.

For televising, the camera must be specifically designed and constructed for sewer inspection. The camera must have a high-resolution lens and must be operational in 100 percent humidity. The camera must be capable of spanning 360-degrees on the vertical axis and 270-degrees on the horizontal axis, so that all connections and defects can be properly inspected. Focal distance must be adjustable through a range of from 1-inch to infinity. The camera must be capable to be mounted on skids suitably sized for each pipe diameter to be inspected.

Lighting for the camera must minimize reflective glare. Camera lighting quality must be sufficient to provide a clear, continuously in-focus picture of the entire inside periphery of the sewer or lateral pipe for all conditions encountered during the work.

The remote reading footage counter must be accurate to 0.20 feet over the length of the particular sewer section and 0.15 feet over the length of the particular lateral connection being inspected.

Televising Requirements

Arrangements must be made by the Contractor for video recording sewers in conformance with the following:

1. The video operator must have substantial experience in video recording of sewer mains and lateral connections.
2. Video recording should be clear enough to be able to clearly visualize the condition of the sewer, any defects, and the lateral connections. Any out-of-focus video recordings, video recordings that exhibit poor visibility due to foggy atmospheric conditions, poor lighting or portions thereof, will be cause for rejection of the video recording and will necessitate re-televising at the Contractor's expense. The video inspection must be recorded under the supervision of the Commissioner.
3. The Contractor must submit to the Commissioner a DVD disc copy of the video recorded file within 48 hours of completion of televising or payment will be reduced by 50 percent.
4. Sewer televising must be done one section at a time, each section isolated from the remainder of the sewer line as required. Sufficient water must be supplied to cause drainage within the isolated section prior to televising.
5. If more than one section of the sewer is to be televised, televising of the sections of the sewer must be done in consecutive order (i.e., one section followed by the next section). Jumping from one section to another unrelated section, or to a sewer section in another street location will not be accepted. If televising of the sections of the sewer cannot be done consecutively, the operator must address the reason on the video recording.
6. If more than one street location is to be televised, televising and video recording must be accomplished on a per street basis.

Satisfactory precautions must be taken to protect the main sewers and sewer manholes from damage that might be caused by the improper use of televising equipment. A shield approved by the Commissioner must be used to protect the arch of all manholes during televising operations.

The Contractor will be responsible for all damages to any public or private property as a result of all televising operations. Costs of restoration of any damaged area to at least its condition prior to damage will be incidental to this item.

The Contractor's attention is drawn to the fact that existing flows in the sewers could flood the work under this Contract, especially in the event of heavy rainfall. The Contractor must be prepared at all times to safeguard workers and protect the work under this contract from damaged by flooding. The Contractor must maintain flow in the existing sewer at all times.

The camera must be capable of movement through the sewer line in either direction at a uniform rate of speed, stopping when necessary to ensure proper documentation of the condition of the sewer line. In no case will the camera be moved at a speed greater than 30 feet per minute.

Manual winches, power winches, camera cables, power rewinds or any other devices that do not obstruct the camera view or interfere with proper documentation of the sewer conditions may be used to move the camera through the sewer line. The camera must be capable of movement through the lateral connection line at a uniform rate of speed, stopping where necessary to ensure proper documentation of the lateral connection line. In no case will the camera be moved at a speed greater than 30 feet per minute.

Parties to this Contract agree that there are several methods to propel the camera through a sewer pipe. The Contractor must select an appropriate method based on the existing conditions. If the selected method of propelling the camera through the sewer is incapable of doing so, the Contractor will be obligated to try another method where appropriate, as determined by the Commissioner.

If during the televising operations the camera will not pass through an entire sewer section, the Contractor must reset his equipment in a manner such that the inspection can continue on the opposite side of the obstruction in the opposite direction, i.e. a reverse set-up. The movement will be in the direction such that the obstruction can be televised.

When conditions exist making it impossible to televise the sewer, the Contractor must lamp the line (add additional light sources) as determined by the Commissioner.

It will be the Contractor's responsibility to locate all live drain and dead drains connected to the section being televised.

All sewers and lateral connections, manhole risers, missing bricks, voids and dark areas are to be televised. The camera must be held in the viewing position long enough to allow proper evaluation of each. The camera must be held in the viewing position long enough to allow proper evaluation of defects in the lateral connection line.

Whenever non-remote powered and controlled winches are used to pull the camera through the line, telephones, radios, or any suitable means of communications must be set up between the manholes of the section being inspected to ensure that adequate communication exists between members of the crew.

Where necessary, a high-pressure water jet spray must be utilized downstream of the camera to remove dirt, grease, roots or other material previously described. The spray must be equally spread out within the sewer to define the contour shape of the sewer.

Should the camera go under water, the Contractor must adjust the camera height and re-televise the affected portion of the sewer.

The importance of accurate distance measurement is emphasized. The Contractor will be liable for unnecessary main sewer repair expenses that are determined to be the direct result of Contractor's measurement error. Measurement for location of defects must be above ground by means of a meter device. Markings on the cable, or similar, which would require interpolation for depth of manhole will not be accepted.

The accuracy of measurement meters will be checked daily with the use of a walking meter, roll-a-tape, or other suitable device. Footage measurement must begin at the centerline of the upstream manhole, unless permission is given by the Commissioner to do otherwise. Footage must be shown on the video data view at all times.

Certifications and Other Documentation

1. The voice recording on the video recorded file must be brief but informative comments on the data of significance, including, but not limited to, the locations of unusual conditions, connections, collapsed sections, the presence of scales, root intrusions, corrosions and other discernible features.
2. Manholes are to be cross-referenced to house addresses. If house addresses are not available at the location to be televised and the Contractor cannot make an assumption of address based on the grid number of the block to be televised, then the Contractor must use the property line as basis for identifying manholes.
3. If the camera is stopped for more than one minute, the Contractor is to address the reason for the delay on the video recorded file.
4. The report must include the following: DATA VIEW
    a. Report Number.
    b. Date and time of the video inspection.
    c. Upstream and downstream manhole or station numbers.
    d. Current distance along reach as measured from the center of the manhole base (tape counter footage).
    e. Weather conditions.
    f. Depth of debris/dirt and water in the manholes.
    g. Contractor's name.
    h. Printed labels on the DVD disc and jewel case with location information, date, format, and other descriptive information.
    i. Each DVD disc must be accompanied by a card which includes the following:

i. Work Order Number
ii. Date of video recording
iii. Upstream and downstream manhole locations for all sewer sections included in the Work Order.
iv. Status of televising for all sewer sections in the Work Order.
v. Locations of areas requiring repairs such as, but not limited to, collapsed sewers and manholes, and voids in the main sewer. In addition, these locations are to be reported to the Department of Water Management's 24-hour emergency telephone number (312) 747-7000.

Written Report

1. Same requirements as above in DATA VIEW
2. Location of unusual conditions.
3. Location and clock position of sewer and lateral connections.
4. Location of structural defects.
5. Location of above ground catch basins.
6. Location of frames and lids that are damaged or missing.
7. Location of collapses or areas requiring repair work, such as, but not limited to collapsed sewers, manholes and catch basins.
8. Above ground voids in the pavement that are located in the close proximity of the main sewer and/or catch basins.
9. All locations are to be cross-reference to a house address.

Acceptance

The City retains the right to determine the acceptance or rejection of all work according to the terms of the Contract. In the event of rejection of completed work, corrective action is to be initiated within 48 hours of notice of rejection. All video files must be in MPEG-1 Format.

The Contractor will be paid for cleaning the sewer once. If additional cleaning is required after the initial cleaning operation, the Contractor must re-clean the sewer at no additional expense to the City.

Method of Measurement. The actual length of sewer televised/cleaned from center to center of manholes will be measured for payment per foot. Individual runs can be made over one or more manhole sections as determined in the field by the Contractor and approved by the Commissioner. No separate payments will be made for the following:

1. Poor or unacceptable quality videos. Hazy, unclear pictures will not qualify for payment.
2. Re-videoing or cleaning any segment without prior approval of the Commissioner.

3. Portions of sewer not televised or cleaned. No payment will be made for segments through which the camera could not pass.
4. Reverse setup required to bracket an obstruction.
5. Locating the alignment of a sewer line.
6. Sewer flow control.

Basis of Payment. This work will be paid for at the contract unit price per foot for SEWER CLEANING AND TELEVISING (24 IN DIAMATER OR LESS).

ITEM NO. 57 ******** PULVERIZED TOPSOIL MIX

Effective: July 20, 2024

Description. Work under this item shall consist of furnishing and placing topsoil from outside the limits of the right-of-way. Work shall be performed according to Section 211 of the IDOT Standard Specifications for Road and Bridge Construction, except as herein modified:

General. Topsoil furnished from outside the limits of the right-of-way shall be pulverized or screened, natural, fertile, friable soil possessing characteristics of rich productive soils in the Chicago area. It shall be obtained from naturally well-drained areas, not excessively acid or alkaline and contain no toxic substances which may be harmful to plant growth. It shall be completely without admixture of subsoil, free from clay lumps, roots, stones, and other debris. The topsoil shall not be handled in frozen or muddy conditions.

Method of Measurement. This work will be measured in place and the volume computed in cubic yards.

Basis of Payment. This work will be paid at the contract unit price per cubic yard for PULVERIZED TOPSOIL MIX which price shall be payment for completing the work as specified.

ITEM NO. 58 ******* HYDRAULIC SEEDING, CLASS 1A

Effective: July 21, 2024

Description. Work under this item shall be performed according to Section 250 of the IDOT Standard Specifications for Road and Bridge Construction (SSRBC), except as herein modified.

Materials. Seeding shall be a Class 1A mixture.

General. Seeding Class 1A shall be sown with a hydraulic seeder.

Method of Measurement. This work will be measured in place and the area computed in square yards.

Basis of Payment. This work will be paid at the contract unit price per square yard for HYDRAULIC SEEDING, CLASS 1A.

ITEM NO. ******* CONSTRUCTION SIGNS

Effective: July 21, 2024

Description. Work under this item shall consist of furnishing, erecting, and maintaining signs at the project site identifying the project and indicating that the City of Chicago is participating in the development of the project. This work shall be in accordance with Section 720 of the IDOT Standard Specifications for Road and Bridge Construction (SSRBC).

Materials. Signs shall be constructed of ¼" tempered masonite, ¾" (minimum) shop sanded (exterior) plywood (one side only), or other rigid material approved by the Commissioner.

General Requirements. Sign sizes will be as directed by the Commissioner. The typical required sizes will be 2' x 3' and 4' by 8'.

Graphic for signs shall be as directed by the Commissioner.

Signs must be mounted to a rigid structure approved by the Commissioner.

Construction Signs must be erected at the start of construction activity or upon placement of traffic control barricades, whichever is earlier. Construction Signs must be maintained to the satisfaction of the Commissioner for the duration of the project until completion of backfill or longer if directed by the Commissioner.

If the Construction Sign is not erected or maintained as described in this specification, the Commissioner will impose a monetary deduction for each incident. This deduction will be assessed as a Traffic Control Deficiency and will begin with the time of notification to the Contractor and end with the Commissioner's acceptance of the corrections.

The contractor shall not erect or permit to be erected by others any signage or advertising on the premises, except upon the Commissioner's written approval and subject to mutual agreement concerning the extent and location of such signs.

Upon completion of backfill, or when so directed by the Commissioner, the Contractor shall remove and either reuse at another location under this Contract, dispose of, or deliver to a City of Chicago facility all signs including any signs that may have been permitted under the preceding paragraph.

Method of Measurement. This work will be measured for payment in square feet according to Article 720.03 of the IDOT SSRBC.

Basis of Payment. This work will be paid for at the contract unit price per square foot for CONSTRUCTION SIGNS.

ITEM NO. 61 ******* PREMOLDED RUBBER SPEED HUMPS

Effective: July 21, 2024

Description. Work under this item is intended to reduce vehicular traffic speeds in alleys and consists of the furnishing and installation of premolded rubber speed humps.

General Requirements. The work under this item shall include the installation of premolded rubber speed humps six feet in length, 1 foot in width, parabolic in shape, and rising to the height of three inches. Speed humps are installed in pairs, with a one-foot gap (at center of the alley) to allow for drainage between the two humps. Speed humps are constructed of recycled tire rubber.

QC/QA Requirements. The Contractor shall provide a Manufacturer's written certification that the material complies with these specifications.

Method of Measurement. This work will be measured for payment per each location for the pair (12' length) of speed humps installed.

Basis of Payment. This work will be paid for at the contract unit price per each for PREMOLDED RUBBER SPEED HUMPS.

ITEM NO. 62 ******** REMOVE AND SALVAGE SIGN PANEL AND SIGN POLE ASSEMBLY

Effective: July 21, 2024

Description. Work under these items shall be performed according to Section 724 of the IDOT Standard Specifications for Road and Bridge Construction (SSRBC), and the latest version of the City of Chicago Department of Transportation's Field Manual for Sign Installation, except as herein modified.

Work under these items consists of removing existing Sign Panels from light poles, traffic signal posts and existing sign poles; removal of existing Sign Pole Assemblies which consist of poles in ground, base mounted poles, embedded poles in concrete, the mounted sign panels, sleeves, wedges, bases and other associated hardware, grouting or filling resulting holes; and removal of Sign Panel and Pole Assemblies which consists of both the Sign Panels and Sign Pole Assemblies.

General Requirements. The contractor will deliver all salvaged Sign Panels and Sign Pole Assemblies to the Bureau of Signs and Markings, 3458 South Lawndale Avenue, Chicago, Illinois 60623. The Contractor must contact the Bureau (312-747- 2210) at least 24 hours in advance to arrange delivery of salvaged Sign Panels, Sign Pole Assemblies and Sign Panel and Pole Assemblies. The Contractor will obtain a receipt for all the delivered Sign Panels, Sign Pole Assemblies and Sign Panel and Pole Assemblies from the Superintendent of Signs Division and submit the same to the Commissioner within 24 hours of delivery.

Construction Requirements. In the case of removal of a pole installed in a parkway the Contractor will fill and compact the hole with approved fill materials such as FA2.

In the case of removal of base mounted poles installed in sidewalk, the extruding bolts shall be sawed flush to the sidewalk surface immediately. Failure to remove the extruding bolts immediately after the removal of base would result in the charging of traffic control liquidated damages as specified under Traffic Control and Protection.

In the case of removal of poles embedded in sidewalk, the pole must be sawed flush to the sidewalk surface and grouted with approved materials to close the open pipe.

Method of Measurement. This work shall be measured for payment per each.

Basis of Payment. This work shall be paid at the contract unit price per each for REMOVE AND SALVAGE SIGN PANEL AND POLE ASSEMBLY which price must be payment in full for removing and transporting to the Bureau of Signs and Markings all designated sign panels,

attachment hardware and supports, sawing bolts and posts, filling holes, grouting post ends, and for all labor, equipment, and materials necessary to complete the work specified herein

ITEM NO. 63 ******** CURB PAINTING

Effective: July 21, 2024

Description. Work under this item shall be performed according to the applicable requirements of section 780 of the Standard Specifications for Road and Bridge Construction (SSRBC), IDOT Highway Standards, and to the City of Chicago Department of Transportation Rules and Regulations for Construction in the Public Way, except as herein modified.

General Requirements. All curb installations adjacent to fire hydrants must be painted 'safety yellow' for 15 feet on each side of the fire hydrant except where the 15-foot dimension intersects a crosswalk, driveway or similar feature. Paint does not require glass beads and should be painted to have neat straight edges along back of curb and vertically up the curb face.

Curb painting may be required at locations other than fire hydrants, including but not limited to bumpouts and medians.

Method of Measurement. This work will be measured per foot along the face of curb.

Basis of Payment. This work will be paid for at the contract unit price per foot for CURB PAINTING.

APPENDIX A

CITY OF CHICAGO DEPARTMENT

OF TRANSPORTATION (CDOT)

SPECIAL PROVISIONS AND FORMS

TABLE OF CONTENTS

1. 3-Week Look Ahead Schedule
2. Daily Routing Schedule
3. Traffic Control and Protection
4. Earth Excavation
5. Portland Cement Concrete Items
6. Restoration of Brick or Concrete Landscape Pavers
7. Backfill, Bedding and Subbase Materials (CDOT)
8. Substitution of Warm Mix Asphalt for Hot Mix Asphalt (CDOT)
9. Use of a Warm Mix Asphalt Additive in Hot Mix Asphalt (CDOT)
10. WMA/HMA/SMA Preparation and Paving Operations (CDOT)
11. Quality Control/Quality Assurance of Hot-Mix Asphalt and Warm-Mix Asphalt (CDOT)
12. Concrete Mixtures and Quality Control (CDOT)

THREE WEEK LOOK AHEAD SCHEDULE

PROJECT #
AREA:
CONTRACTOR:

PROGRAM	WARD	SR/APP #	ADDRESS	DATE RECEIVED	PERMIT START	BREAK DATE	POUR DATE	BACKFILL DATE	GRIND DATE	ASPHALT DATE	END DATE	COMMENTS/NOTES

DAILY ROUTING SCHEDULE

PROJECT #				ROUTING FOR:	DATE				
AREA:									
CONTRACTOR:									

DATE	CREW	SR/APP #	WARD	ADDRESS	START TIME	ACTIVITY	QUANTITY	MIX DESIGN	REMARKS

TRAFFIC CONTROL AND PROTECTION

The Contractor shall be responsible for furnishing, installation, maintenance, relocation and subsequent removal of all signs, signals, markings, traffic cones, barricades, chain link fence with screening, warning lights, flaggers, cold patch, temporary access to abutting properties and other devices which are to be used for the purpose of regulating, warning or guiding, both vehicular and pedestrian traffic, during the construction of these improvements in accordance with Sections 701 and 703 of the Standard Specifications, except as herein modified.

Traffic Control shall be established in accordance with the applicable sections of the Standard Specifications, the Supplemental Specifications, the Illinois Manual of Uniform Traffic Control Devices for Streets and Highways, any special details and Highway Standards contained in the plans and/or work order, the current and all subsequent updates of the Chicago Department of Transportation's Regulations for Openings, Construction and Repair in the Public Way, and the Special Provisions contained herein.

Prior to starting work, the Contractor must submit both a Pedestrian Traffic Control Plan for approval by the Commissioner and must furnish the name of the individual in the Contractor's direct employ who is to be responsible, 24 hours a day, for the installation and maintenance of traffic control for the project. When the actual installation and maintenance are to be accomplished by a subcontractor, consent must be requested of the Commissioner at the time of the preconstruction. This does not relieve the Contractor of furnishing the name and phone number of a responsible individual in the Contractor's direct employ.

Traffic Control and Protection details are included in Appendix A (Standard Construction Details) of the Chicago Department of Transportation's Regulations for Openings, Construction and Repair in the Public Way to specify the minimum required combination of traffic control devices in construction areas. Revisions, by the Commissioner, to work or in the phasing of construction operations may require traffic control to be installed in accordance with a standard other than those included in the plans and/or work order. In such cases, the standards will be made available to the Contractor at least one week in advance of the change in traffic control.

All signs, signals, marking, traffic cones, barricades, chain link fence, warning lights, flaggers, cold patch, temporary access to abutting properties and other traffic control devices must conform to the plans and/or work order, specifications, special provisions and the latest edition of the "State of Illinois Manual on Uniform Traffic Control Devices." The Contractor must obtain, erect, maintain, and remove all traffic control devices in accordance with Article 107.14 of the Standard Specifications. Placement and maintenance of all traffic control devices must be as directed by the Commissioner. The Commissioner will be the sole judge as to the acceptability of placement and maintenance of the traffic control devices prescribed in the appropriate standards.

The Contractor must ensure that all barricades, chain link fence, signs, lights and other devices installed by him are operational every day, including Sundays and holidays. In the event of severe weather conditions, the Contractor must furnish any additional personal required to properly maintain all traffic control devices as directed by the Commissioner.

Construction work cannot begin until all required traffic control devices are in-place and operational. The placement of barricades and warning signs for the required closures must be as specified herein and must proceed in the direction of the flow of traffic. The removal of all signs and barricades must begin at the end of the construction areas and proceed toward oncoming traffic.

At the completion of each stage of construction or whenever detour operations indicate that a relocation of a proposed or existing traffic control device is advisable as determined by the Commissioner, the Contractor must remove all traffic control devices that were furnished, installed and maintained by him under this contract, and such devices will remain the property of the Contractor. Any traffic control devices furnished, installed and maintained by the City will be removed by City forces and will remain the property of the City. All traffic control devices must remain in place until specific authorization for relocation or removal is received from the commissioner.

The Contractor must be aware of the requirements for coordination of all work in this project and adjoining or overlapping projects and for coordination of barricade placement necessary to provide a uniform traffic detour pattern. The Contractor will not be permitted to erect, change or remove his detour barricade system without the prior approval of the Commissioner.

Delays to the Contractor caused by complying with these requirements will be considered incidental to the Contract, and no additional compensation will be allowed.

Placement of short term, temporary and permanent pavement markings will be paid for separately under appropriate contract line items, unless otherwise noted as incidental on the plans and/or work order.

Regulatory Signs: The Contractor must immediately install temporary stop signs or one-way signs in the event that excavation operations require removal of existing stop signs or one-way signs on a street remaining open to traffic. If stop signs or one-way signs are removed from a street that is closed to traffic during construction, temporary or permanent stop signs or one-way signs must be installed upon completion of the base course.

Arrow Boards: A flashing arrow board meeting the requirements of Article 1106.02 of the Standard Specifications must be operating at all times when a lane is closed to traffic on an arterial street. Arrow boards must be located in a head-on position within each lane closure taper. Arrow boards powered by gasoline or diesel fuel powered generators will not be allowed for overnight operations.

PEDESTRIAN SIDEWALK CONTROL

This work will consist of installing, maintaining, and removing all necessary signs, barricades, plywood walkways, cold patch, temporary stone, wood framed hurricane fencing, etc. as needed to direct pedestrians to usable sidewalks and walkways and maintain those walkways during the construction. Alternate pedestrian walkways must be ADA compliant, be kept free of any obstructions and hazards such as holes, debris, mud, construction equipment, stored materials, etc., and must be broom swept daily or as directed by the Commissioner. All hazards near or adjacent to walkways must be clearly delineated. The Contractor must maintain pedestrian access to abutting properties during construction. Pedestrian access to adjacent properties must be uninterrupted until the walk is fully restored. When construction activities involve sidewalks on both sides of the street, the work must be staged so that

both sides of the street are not under construction at the same time.

When the alternate pedestrian route is within the roadway it must be protected by a continuous concrete barrier or other crash worthy barrier when directed by the Commissioner.

Illinois Standard sign R11-1102 (Sign legend "Sidewalk Closed (Arrows) Use Other Side": Size 24" x 30"; black legend on a white reflectorized background) must be placed at each end of the closed sidewalk section. Type I or Type II barricades must be installed in sufficient number to completely close the pathway.

The cost of all Traffic Control and Protection Work will be considered incidental to the Contract and will NOT be paid for separately.

CHARGE FOR TRAFFIC CONTROL DEFICIENCY

To ensure prompt response to incidents involving the integrity of the work zone traffic control devices, the Contractor must provide a telephone number where a responsible individual can be contacted on a 24 hour-a-day basis. When the Commissioner determines a traffic control deficiency exists, the Commissioner will be the sole judge as to whether the deficiency is an immediate safety hazard. The Contractor must dispatch sufficient resources within two (2) hours of notification to make needed corrections of deficiencies that present an immediate safety hazard. Other deficiencies must be corrected within 12 hours.

If the Contractor fails to restore the required traffic control and protection within the time limits specified above, the Commissioner will impose a daily monetary deduction for each 24 hour period (or portion thereof) the deficiency exists. This time period will begin with the time of notification to the Contractor and end with the Commissioner's acceptance of the corrections.

For this project, the deduction will be $1000.00 per calendar day per deficiency. In addition, if the Contractor fails to respond, the Commissioner may correct the deficiencies and the cost thereof will be deducted from monies due or which may become due the Contractor. This corrective action will in no way relieve the Contractor of his/her contractual requirements or responsibilities.
In addition, any operation of the Contractor or Subcontractor(s) that presents a hazard to vehicular or pedestrian traffic will be subject to the charge for traffic control deficiency. This will include, but not be limited to, fly dumping, tree protection, construction signs, debris removal, proper access to abutting property, backfill behind curb and gutter or along sidewalk, ADA compliant alternate pedestrian access route, timely and correct placement of temporary and permanent stop signs, one-way signs and pavement markings and general work zone maintenance.

EARTH EXCAVATION

Description. Work that includes the removal and disposal of soil as incidental to the contract line item shall be in accordance with IDOT Standard Specifications and Contract Special Provisions, except as herein modified:

General Requirements. All surplus uncontaminated soil resulting from excavated material shall be disposed of at either a CCDD facility or sanitary landfill.

All soil sampling, testing, analysis, and documentation required for disposal of uncontaminated soil to a CCDD facility or uncontaminated soil fill site, including preparation of IEPA Certification Forms LPC-662 and LPC-663, shall be performed by CDOT and will be furnished to the Contractor prior to start of removal operations.

When no forms or soil report are provided for a location by CDOT, all excavated soil not reused within the project construction limits shall be disposed of as non-special waste at a Waste Management landfill facility (Laraway Landfill Facility, Joliet, IL). CDOT has obtained pre-approval from Waste Management for acceptance of this material as a non-special solid waste. The disposal of these materials shall be in conformance with the requirements of the pre-approved profile status for CDOT on file with Waste Management. Documentation that the soil was disposed of properly shall be provided to the Engineer. If materials are encountered which are visually or olfactory contaminated (i.e. petroleum based products, paint material, pesticides, asbestos, herbicides, acids, etc.), then the Contractor shall contact the Engineer prior to removal and/or disposal of the material from the project site.

PORTLAND CEMENT CONCRETE ITEMS

Description. Work under Portland Cement Concrete items shall be performed in accordance with the IDOT Standard Specifications and Contract Special Provisions, except as herein modified.

General Requirements. The adjustment of utility structures with a lid 1 foot in diameter or less to the final grade of the proposed Portland cement concrete (P.C.C.) shall be incidental to the associated P.C.C. placement item.

It is the Contractor's sole responsibility to protect concrete in its plastic state. Concrete damage shall be corrected immediately at the direction of the Commissioner. Concrete damaged during construction shall not be considered for payment until the work is corrected to the satisfaction of the Commissioner. New concrete defaced with graffiti, footsteps, or other surface defects must be removed and replaced unless other corrective methods are approved by the Commissioner.

Patching or grinding will not be accepted except as noted below. Allowable repairs of newly placed concrete defaced with graffiti, footprints, animal tracks, burlap, etc. for the NCI program will be as follows or as otherwise approved by the Commissioner:

Shared Cost Sidewalk Program Work Orders: For any type of graffiti, footprints, rain damage, and other imperfections, the panel must be removed and replaced.

Menu, TIF, ADA Ramps, Alley and Other Work Orders:

1. If more than approximately 1/4 of any one panel is defaced, the panel must be removed and replaced.
2. If the affected area is less than approximately 1/4 of any one panel, light grinding will be allowed to remove the imperfection, if it is not too deep (approximately 1/8"). Grinding will not be allowed if the depth of the grinding will leave a depression in the final product that will affect the drainage of water from the panel. If the final product is not visually acceptable to CDOT, such as the presence of exposed aggregate, the panel must be removed and replaced.
3. Other light imperfections, such as footprints after initial set, plastic/burlap marks, etc. will be reviewed on a case by case basis by CDOT. If correction is warranted, CDOT will provide direction on acceptable repair procedures.

General Repair Notes:

1. The use of any type of patching material or skim coating is not an allowable or approved type of repair of any newly placed concrete defaced with graffiti, footprints, animal tracks, burlap, etc.
2. A rubbing stone can be used to attempt to remove light graffiti. CDOT will be the sole judge for the approval or rejection of the final product.
3. CDOT will be the sole judge if the final product is acceptable. New materials must be approved by CDOT prior to use. IDOT acceptance of a product is not acceptable on its own.

Materials. Materials shall meet the requirements of Article 1020 of the IDOT Standard Specifications for Road and Bridge Construction. All strength testing shall be performed utilizing 6" x 12" cylinders. For P.C.C. mixtures to be considered acceptable both QC and QA cylinders shall pass the applicable strength of record requirements.

Accelerating admixtures are not allowed in the mix without prior approval from the Commissioner.

The following shall only apply to general flat work with structural items of construction excluded. Should the P.C.C. based on QC or QA cylinders not reach the strength of record within the required time, and determination is made to allow the P.C.C. to remain in place, partial payment shall be made as follows:

Regular Strength Concrete

- If the 14-day break strength is 95% or greater than the required strength of 3,500psi and reached strength at 28-day break, payment for 50% of the measured quantity shall be made.
- If the 14-day break strength is 90% or greater than but less than 95% of the required strength of 3,500psi and reached strength at 28-day break, payment for 25% of the measured quantity shall be made.
- If the 14-day break strength is less than 90% of the required strength of 3,500psi and reached strength at 28-day break, P.C.C. shall be left in place for no payment.
- If the 14-day break strength is less than 90% of the required strength of 3,500psi and 28-day break results are not available, R&R shall be required.
- If the 28-day break does not achieve 3,500psi, R&R shall be required.

High Early Strength Concrete

- If the 3-day break strength is 95% or greater than the required strength of 3,500psi and reached strength at 7-day break, payment for 50% of the measured quantity shall be made.
- If the 3-day break strength is 90% or greater then but less than 95% of the required strength of 3,500psi and reached strength at 7-day break, payment for 25% of the measured quantity shall be made.
- If the 3-day break strength is less than 90% of the required strength of 3,500psi and reached strength at 7-day break, P.C.C. shall be left in place for no payment.
- If the 3-day break strength is less than 90% of the required strength of 3,500psi and 7-day break results are not available, R&R shall be required.
- If the 7-day break does not achieve 3,500psi, R&R shall be required

If the concrete is opened to vehicular traffic prior to achieving 3,500psi, R&R shall be required.

RESTORATION OF BRICK OR CONCRETE LANDSCAPE PAVERS

Description. The contractor shall be responsible for restoring brick or concrete landscape pavers within two (2) feet of new concrete work (sidewalk, ADA ramps, driveway, alley apron, curbs, etc.) to the original condition.

The cost of this work will be considered incidental to the Contract and will NOT be measured for payment.

Materials. Existing pavers should be salvaged, safely stored and reutilized. New materials shall be according to the following Articles of Division 1000 - Materials of the Standard Specifications.

Item Article/Section

(a) Fine Aggregate (Note 1) ..... 1003.01, 1003.02(d)

Note 1. The fine aggregate used for the bedding course and joint filling shall be sand, silica sand, or slag sand. It shall also be Class A quality and dry. For the bedding course, the gradation shall be FA 1 or FA 2. For joint filling, the gradation shall be FA 9.

Equipment. Equipment shall conform to the following Articles of Division 1100 - Equipment of the Standard Specifications.

(a) Vibrator/Compactor (Note 1)

Note 1. The vibrator/compactor shall be either a plate compactor with a high frequency, low amplitude plate or a rubber-roller mechanical vibrator.

Construction Requirements.

Preparation of Subgrade. The subgrade shall be prepared according to Section 301 of the Standard Specifications, except Articles 301.05 and 301.06 will not apply.

Bedding Course. The fine aggregate for bedding shall be placed and screeded, without compaction, to a uniform thickness of 1 to 1.5 in. Prepared areas shall not be left overnight, unless they are protected from disturbance and moisture. Any saturated bedding aggregate shall be removed and replaced.

Installation. The bricks or pavers shall be laid so there is a flush transition to both the new concrete and the undisturbed area. After the entire area has been laid, it shall be set into the bedding course by one pass of the vibrator/compactor. Vibration/compaction shall stop within 3 ft of any unrestrained edge.

Joint Filling. The fine aggregate for joint filling shall be spread over the sidewalk and hand broomed into the joints. The aggregate shall then be worked down into the joints with multiple passes of the vibrator/compactor until the joints are completely filled. Excess fine aggregate shall be removed by hand brooming.

BACKFILL, BEDDING, AND SUBBASE MATERIALS (CDOT)

Effective: September 15, 2013

Description. Work under Backfill, Bedding, and Subbase Materials items shall be performed in accordance with the IDOT Standard Specifications and Contract Special Provisions, except as herein modified:

Revise Article 1003.04(a) to read:

> "(a) Description. The fine aggregate shall consist of sand, stone sand, or chats. Crushed concrete sand and construction and demolition debris sand may be used in lieu of the above for trench backfill."

Revise the first paragraph of Article 1004.04(a) to read:

> "(a) Description. The coarse aggregate shall be gravel, crushed gravel, crushed stone, crushed concrete, or crushed sandstone, except gravel shall not be used for subbase granular material, Type C."

Revise Article 1004.05(a) to read:

> "(a) Description. The coarse aggregate shall be gravel, crushed gravel, crushed stone, crushed concrete, chats, or crushed sandstone."

SUBSTITUTION OF WARM MIX ASPHALT FOR HOT MIX ASPHALT (CDOT)

Effective: April 1, 2015
Revised: February 10, 2020

Description. Work under this item shall consist of designing, producing and placing Warm Mix Asphalt (WMA) in lieu of Hot Mix Asphalt (HMA). Work shall be performed according to sections 406, 1030, and 1102 of the Standard Specifications for Road and Bridge Construction and the IDOT Warm Mix Asphalt (BDE) except as herein modified.

General Requirements. The use of WMA technology shall be required in all mixtures containing recycled content.

Equipment. The use of a foaming technology shall not be allowed. Warm Mix Asphalt additives shall be incorporated at the plant and according to Article 1102.01(a)(10) of the Standard Specifications.

Mix Design. If a mix design was not originally designed with a WMA additive included as part of the initial submittal and approval, the contractor shall perform a verification of their existing approved mix design with the warm mix additive incorporated at the manufacturers recommended dosage. The verification testing, at optimum AC, shall be comprised of one G_{mb} and one G_{mm} sample. The voids shall be within 0.5% of the design value. A Hamburg test (AASHTO T 324) will be required and shall be in accordance with the "HMA Mix Design Requirements (D-1)" Special Provision. One wheel shall be required; an average is acceptable. The volumetric and Hamburg results shall be submitted to the Commissioner for approval. The Commissioner reserves the right to perform their own verification testing using blended aggregate supplied by the contractor.

Construction Requirements.

Add the following paragraph to Article 1030.06(a) of the Standard Specifications:

"If a test strip has already been performed and approved on the design, used as HMA, then a new test strip shall not be required on the design used as WMA. If a nuclear correlation was performed and approved on the design, used as HMA, a new correlation shall not be required on the design used as WMA unless the Commissioner determines a new correlation is necessary."

Basis of Payment.

All costs associated with this special provision shall be considered incidental to the contract unit price of the HMA mixes involved.

SUBSTITUTION OF WARM MIX ASPHALT FOR HOT MIX ASPHALT (CDOT)

Effective: April 1, 2015
Revised: February 10, 2020

Description. Work under this item shall consist of designing, producing and placing Warm Mix Asphalt (WMA) in lieu of Hot Mix Asphalt (HMA). Work shall be performed according to sections 406, 1030, and 1102 of the Standard Specifications for Road and Bridge Construction and the IDOT Warm Mix Asphalt (BDE) except as herein modified.

General Requirements. The use of WMA technology shall be required in all mixtures containing recycled content.

Equipment. The use of a foaming technology shall not be allowed. Warm Mix Asphalt additives shall be incorporated at the plant and according to Article 1102.01(a)(10) of the Standard Specifications.

Mix Design. If a mix design was not originally designed with a WMA additive included as part of the initial submittal and approval, the contractor shall perform a verification of their existing approved mix design with the warm mix additive incorporated at the manufacturers recommended dosage. The verification testing, at optimum AC, shall be comprised of one G_{mb} and one G_{mm} sample. The voids shall be within 0.5% of the design value. A Hamburg test (AASHTO T 324) will be required and shall be in accordance with the "HMA Mix Design Requirements (D-1)" Special Provision. One wheel shall be required; an average is acceptable. The volumetric and Hamburg results shall be submitted to the Commissioner for approval. The Commissioner reserves the right to perform their own verification testing using blended aggregate supplied by the contractor.

Construction Requirements.

Add the following paragraph to Article 1030.06(a) of the Standard Specifications:

"If a test strip has already been performed and approved on the design, used as HMA, then a new test strip shall not be required on the design used as WMA. If a nuclear correlation was performed and approved on the design, used as HMA, a new correlation shall not be required on the design used as WMA unless the Commissioner determines a new correlation is necessary."

Basis of Payment.

All costs associated with this special provision shall be considered incidental to the contract unit price of the HMA mixes involved.

CDOT SP 406-2 USE OF A WARM MIX ASPHALT ADDITIVE IN HOT MIX ASPHALT

Effective: October 15, 2022
Revised: April 19, 2023

Description. Work under this item shall consist of designing, producing, and placing Hot Mix Asphalt (HMA) with a Warm Mix Asphalt (WMA) additive. Work shall be performed according to sections 406, 407, 408, 1030, and 1102 of the IDOT 2022 Standard Specifications for Road and Bridge Construction except as herein modified.

General Requirements. The use of a WMA additive shall be required in all HMA mixtures containing recycled content. The use of a WMA additive is for the purpose of aiding compaction. HMA mixtures containing a WMA additive shall be produced, placed, and compacted at standard HMA temperatures for each specific mixture type containing a WMA additive. Only one WMA additive product shall be allowed per HMA mixture. The WMA additive shall be on the current IDOT Technologies for Production of Warm Mix Asphalt (WMA) approved list. The use of a foaming technology shall not be allowed individually or in conjunction with a WMA additive.

Equipment. WMA additives shall be incorporated at the plant and according to the first paragraph of Article 1102.01(a)(8), Equipment for Anti-Strip Additives.

Mix Design and Verification Testing. Mix design and verification testing shall be at the appropriate HMA temperatures as required for the specific test method. If a mix design was not originally designed with a WMA additive included as part of the initial HMA design submittal and approval, the contractor shall perform a verification of their existing approved mix design with the WMA additive incorporated at the manufacturers recommended dosage. All dosage rates will be a percentage of the total AC content and must be no less than one half the dosage rate recommended by the manufacturer if the mixture were produced as a WMA at a temperature below 275 °F. The verification testing shall be according to the IDOT Manual of Test Procedures, “Hot-Mix Asphalt Mixture Design Verification Procedure”, Section 4.1, Method C. If I-FIT compliance is not required by the project contract documents, I-FIT testing will be for informational purposes only. If a mixture cannot be verified with the WMA additive included, the mixture may be deemed by the Commissioner as invalid and require a new four-point mix design.

HMA mix designs incorporating a WMA additive that have been previously verified according to this special provision will not need to be verified again if the following applies. The WMA additive product has not changed, and the dosage rate remains the same as when the HMA mixture was originally verified.

At the beginning of each season, the HMA mix design shall comply with all the requirements of the IDOT Manual of Test Procedures, “Hot-Mix Asphalt Mixture Design Verification Procedure”, Section 5.1. If the HMA mixture does not comply with Section 5.1 without requiring a Section 4.1 verification method, and the verification occurs without a WMA additive included, the WMA additive verification process would need to be completed again.

Construction Requirements. Add the following paragraph to Article 1030.10 of the Standard Specifications:

"If a test strip has already been performed and approved on a design used as HMA, a new test strip shall not be required when incorporating a WMA additive product. If a nuclear correlation was performed and approved on the design used as HMA, a new correlation shall not be required when incorporating a WMA additive product unless the Commissioner determines a new correlation is necessary."

Basis of Payment. All costs associated with this special provision shall be considered incidental to the contract unit price of the HMA pay items involved and will not be paid for separately.

CDOT SP 406-3 WMA/HMA/SMA PREPARATION AND PAVING OPERATIONS

Effective: April 1, 2016
Revised: April 18, 2023

Description. Work under this item shall consist of all construction activities associated with the milling and paving of Warm Mix Asphalt (WMA), Hot Mix Asphalt (HMA), Hot Mix Asphalt (HMA) with WMA additive, and Stone Matrix Asphalt (SMA) materials. Work shall be performed according to the IDOT Standard Specifications for Road and Bridge Construction (SSRBC), except as herein modified. This Special Provision addresses the proper techniques for longitudinal joint construction, compaction, segregation control, mixture transportation, smoothness, and tack coat preparation and application.

Equipment. Must meet equipment requirements according to the Illinois Department of Transportation Prequalification Work Category 3 – Hot Mix Asphalt (HMA) Plant Mix, requiring an approved HMA plant, an approved HMA spreading and finishing machine and compaction equipment.

Construction Requirements.

Article 406.05(a) Preparing. Insert the following paragraph after the third paragraph.

"All loose material shall be removed from the surface to be paved. Any material not well adhered to the underlying strata shall be removed prior to application of tack coat."

Article 406.05(c) Tack Coat or Full Lane Sealant. Replace the first sentence with the following:

"The pavement shall be cleaned to the engineer's satisfaction and free of dirt, dust, debris, organic matter, and other deleterious materials prior to application of tack coat. The contractor shall notify the Engineer that the pavement is ready for inspection prior to tack coat application. The contractor shall provide sufficient notice to the Engineer to allow for inspection and testing at the Engineer's discretion. The bituminous material shall be applied according to Article 406.05(b), except as specified below."

Article 406.05. Delete the first sentence of the third paragraph from the end of this article and replace it with the following:

"The residual asphalt rate shall be tested at a minimum frequency of one test per lift for every 2,000 tons placed, or once per street location, whichever occurs first. If failing results are encountered, each application will be tested until passing results are found. Payment deductions will be enforced for all pavement affected by a failing result, which includes all areas from the beginning of the job or the most recent passing result. Payment will be calculated using the following formula.

% Payment = (Tack Coat Applied) / (Tack Coat Required) X 100%

The payment reduction will be applied to the HMA lift immediately above the insufficient tack coat."

Article 406.06(f) Spreading and Finishing. Insert the following paragraphs after the first sentence in the last paragraph:

"The stringline shall be painted on the pavement or base in a manner that provides a clear, well defined path for the paver operator to follow. The paver operator shall operate the paver in such a manner that the stringline guide is clearly visible. The stringline shall be used for every lift. Additional care must be taken where curved streets are being paved to ensure a good guideline through the curves.

All paving shall be performed with an operating vibratory screed. The vibrator must be functional for the entire width of the screed and shall be active during all paving.

The use of the grade reference device is required for all mainline pavement. Any pavement obstructions which restrict its use must be reported to the Engineer immediately.

The paver screed shall be operated such that the end gate shoe is in contact with or within ½" of the pavement surface while paving to properly form the pavement edge and minimize the need for raking at the joints."

Article 406.06(g) Segregation Control. Insert the following paragraph after the third paragraph:

"The Engineer will inspect the pavement for evidence of segregated mix producing "fat" spots. "Fat" spots are defined as localized areas of high AC content and may appear to the eye as small areas of flushing. For any HMA lift, a 1 ton deduction in quantity will be applied for each fat spot exceeding 1' x 1'. Removal and replacement may be required by the Engineer in the case of excessively large areas.

CDOT Asphalt Daily Workmanship Report will document fat spots and other forms of segregation and will be required for payment and project close-out."

Article 406.06(h)(1) Transverse Joints. Insert the following sentence after the last paragraph:

"A transverse construction joint shall be established any time the paving operation is halted for 20 minutes or more."

Article 406.06(h)(2) Longitudinal Joints. Insert the following paragraph after the first paragraph:

"The contractor shall continuously monitor the constructed longitudinal joints for straightness. Using the 16' rolling straight edge (required to be provided by the contractor per Article 406.11), the Engineer will assess a 1 ton quantity deduction for each instance where a 2" or greater deviation in the longitudinal joint is found within the length of the straightedge. No more than 1 deduction will be assessed in any 16' length. Joint straightness deductions will be reported as part of the CDOT

Asphalt Daily Workmanship Report and are required for payments and for project close-out."

Article 406.11 Surface Tests. Insert the following paragraph after the last paragraph:

"The Engineer will test smoothness daily, preferably during paving to allow for the possibility of rolling out some defects and minimize the need for additional traffic control. Each paved lane will be tested, at a minimum in the wheel path closest to the centerline of the roadway. The Engineer may, at their discretion, allow exclusion of penalty in areas extending 10' from the radius of a street return and 5' from an embedded drainage or utility structure, as well as test sections. All smoothness inspection shall be reported on the CDOT Asphalt Daily Workmanship Report and are required for payments and for project close-out."

Article 1030.10 Start of HMA Production and Job Mix Formula (JMF) Adjustments. Replace the first and second paragraphs with the following language:

"Test strips shall be conducted according to the City of Chicago Department of Transportation Quality Assurance Policy Memorandum 22-01.1, "Hot-Mix Asphalt (HMA) Test Strip Requirements"

When a correlated nuclear gauge is required a correlation shall be completed according to the IDOT Manual of Test Procedures for Materials "Procedure for Correlating Nuclear Gauge Densities with Core Densities" with the exception, the lowest acceptable r-value shall be 0.87. Any conflicts between this IDOT procedure and the City Policy Memorandum 22-01.1, shall be understood that the City Policy Memorandum shall govern."

Article 1030.12 Transportation. Insert the following paragraph after the first paragraph:

"Diesel shall be prohibited from use as a cleaner or release agent on the box, gate, pan and other areas of HMA contact. The detection of diesel in these areas is grounds for rejection of the load, even if it has already been dumped into the hopper of the paver. Trucks rejected from the job site will not be allowed back on CDOT projects until inspected and accepted by the Engineer."

Article 1030.12 Transportation. Insert the following paragraph after the last paragraph:

"Trucks with tarps that do not fully cover the truck bed shall be prohibited from the project. All trucks shall be equipped with a suitable spread pan to allow the HMA to be dumped into the paver hopper with minimal spillage."

Article 1101.01(g) Vibratory Rollers. Add to the last paragraph the following:

"The Engineer will confirm the recommended frequency and amplitude have been verified daily by QC with a reed tachometer and properly documented on the appropriate QC forms and density reports."

CDOT SP 904-2 QUALITY CONTROL / QUALITY ASSURANCE OF HOT-MIX ASPHALT AND WARM-MIX ASPHALT (NCI)

Effective: August 14, 2024
Revised: October 10, 2024

Description. Work under this item shall consist of the production, transportation, placement, and compaction of all hot-mix asphalt (HMA) and warm-mix asphalt (WMA) mixtures specified under this contract. Work under this special provision shall be according to Section 1030 of the IDOT Standard Specifications for Road and Bridge Construction, except as herein modified.

General Requirements. All HMA and WMA mixtures will be tested and accepted according to these requirements. This special provision shall govern the material testing and acceptance requirements for all HMA and WMA mixtures included under this contract.

QC/QA Requirements. Articles 1030.06, 1030.07, 1030.08, and 1030.09 shall be replaced with the following.

(a) QC/QA Documents. QC/QA documents shall be as follows.
- (1) Model Annual Quality Control (QC) Plan for Hot-Mix Asphalt (HMA) Production
- (2) Model Quality Control (QC) Addenda for Hot-Mix Asphalt (HMA) Production
- (3) Hot-Mix Asphalt QC/QA Laboratory Equipment
- (4) Illinois Modified ASTM D 2950, Determination of Density of Bituminous Concrete in Place by Nuclear Methods (Density Modified)
- (5) Procedure for Correlating Nuclear Gauge Densities with Core Densities for Hot-Mix Asphalt
- (6) CDOT Policy Memorandum 22-01.1, Hot-Mix Asphalt (HMA) Test Strip Requirements
- (7) Hot-Mix Asphalt QC/QA QC Personnel Responsibilities and Duties Checklist
- (8) Hot-Mix Asphalt QC/QA Initial Daily Plant and Random Samples
- (9) Hot-Mix Asphalt QC/QA Procedure for Determining Random Density Locations
- (10) Hot-Mix Asphalt QC/QA Control Charts
- (11) Hot-Mix Asphalt Rounding Test Values
- (12) Hot-Mix Asphalt Mixture Design Verification Procedure
- (13) Hot-Mix Asphalt Mix Design Procedure for Dust Correction Factor Determination
- (14) Development of Gradation Bands on Incoming Aggregate at Hot-Mix Asphalt and Portland Cement Concrete Plants
- (15) Bureau of Materials and Physical Research Policy Memorandum, “Minimum Private Laboratory Requirements for Construction Materials Testing or Mix Design Private Laboratories”
- (16) Segregation Control of Hot-Mix Asphalt
- (17) Calibration of Equipment for Asphalt Binder Determination (Nuclear Asphalt Binder Content Gauge and Ignition Oven)

(b) Laboratory. The Contractor shall provide a laboratory, at the plant, according to the current

Bureau of Materials and Physical Research Policy Memorandum, “Minimum Private Laboratory Requirements for Construction Materials Testing or Mix Design Private Laboratories”. The laboratory shall be of sufficient size and be furnished with the necessary equipment and supplies for adequately and safely performing the Contractor's QC testing. The Contractor is referred to the QC/QA document "Model Annual Quality Control Plan for Hot-Mix Asphalt (HMA) Production" for detailed information on the required laboratories. The required laboratory equipment for production and mix design is listed in the QC/QA document "Hot-Mix Asphalt QC/QA Laboratory Equipment".

The laboratory and equipment furnished by the Contractor shall be properly maintained. The Contractor shall maintain a record of calibration results at the laboratory. The Engineer may inspect measuring and testing devices at any time to confirm both calibration and condition. If the Engineer determines the equipment is not within the limits of dimensions or calibration described in the appropriate test method, the Engineer may stop production until corrective action is taken. If laboratory equipment becomes inoperable, the Contractor shall cease mix production.

(c) Annual Quality Control (QC) Plan and Addenda. The approved Annual QC Plan and QC Addenda shall become part of the contract between the Department and the Contractor but shall not be construed, in itself, as acceptance of any HMA produced. Failure to execute the contract according to the approved Annual QC Plan and QC Addenda will result in suspension of HMA production or other appropriate actions as directed by the Engineer.

The Contractor shall submit, in writing to the Engineer, a proposed Annual QC Plan for each HMA plant for approval before each construction season. Job-specific QC Addenda to the Annual QC Plan must be submitted in writing to the Engineer for approval before the pre-construction conference. The Annual QC Plan and the QC Addenda shall address all elements involved in the production and quality control of the HMA incorporated in the project. The proposed QC Plan shall be the QC/QA document "Model Annual Quality Control Plan for Hot-Mix Asphalt (HMA) Production", and the QC Addenda shall be the CDOT document "CDOT HMA QC Plan Template" available from the website www.cdotcmqa.com login page under Templates and Checklists.

Construction of HMA mixtures shall not begin without written approval of the Annual QC Plan and QC Addenda by the Engineer.

The Contractor may propose revisions to portions of the Annual QC Plan and QC Addenda. Likewise, the Annual QC Plan and QC Addenda may be amended during the progress of the work, by either party, subject to mutual agreement. Revisions require proper justification be provided to the Department by the Contractor to ensure product quality. Any revision in the Annual QC Plan or QC Addenda must be approved in writing by the Engineer.

(d) Quality Control by Contractor. The Contractor shall perform or have performed the inspection and tests required to assure conformance to contract requirements. Control includes the recognition of obvious defects and their immediate correction. This may

require increased testing, communication of test results to the plant or the job site, modification of operations, suspension of HMA production, rejection of material, or other actions as appropriate. Inability to control HMA production is cause for the Engineer to stop the operation until the Contractor completes an investigation identifying the problems causing failing test results.

The Engineer shall be immediately notified of any failing tests and subsequent remedial action. Passing tests shall be reported to the Engineer no later than the start of the next work day.

If the Contractor receives approval to use an alternative mixture to that required by the contract, the QC program will be specified by the Department.

(1) Personnel. The Contractor shall provide a Quality Control (QC) Manager who shall have overall responsibility and authority for quality control. This individual shall have successfully completed the Department's "Hot-Mix Asphalt Level II" Technician Course.

In addition to the QC Manager, the Contractor shall provide sufficient personnel to perform the required visual inspections, sampling, testing, and documentation in a timely manner. Mix designs shall be developed by personnel who have successfully completed the Department's "Hot- Mix Asphalt Level III Course". All technicians performing mix design testing and plant sampling/testing shall have successfully completed the Department's "Hot-Mix Asphalt Level I Technician Course". The Contractor may also provide a Gradation Technician who has successfully completed the Department's "Gradation Technician Course" to run gradation tests only under the supervision of a Hot-Mix Asphalt Level II Technician. The Contractor shall provide a Hot-Mix Asphalt Density Tester who has successfully completed the Department's "Nuclear Density Testing Course" to run all required density tests on the job site..

All quality control personnel shall perform the required quality control duties. The Contractor is referred to the QC/QA document "Hot-Mix Asphalt QC/QA QC Personnel Responsibilities and Duties Checklist" for a description of personnel qualifications and duties. Testing shall be conducted to control the production of the mixture.

(2) Plant Tests. Contractor testing of all plant samples shall be completed within 3 1/2 hours of sampling.

a. Frequency. The Contractor shall use the test methods identified to perform the following mixture tests at a frequency not less than that indicated.

Parameter	Frequency of Tests High ESAL Mixture Low ESAL Mixture	Test Method See Manual of Test Procedures for Materials

Parameter	Frequency of Tests High ESAL Mixture Low ESAL Mixture	Test Method See Manual of Test Procedures for Materials
Aggregate Gradation % passing sieves: 1/2 in. (12.5 mm), No. 4 (4.75 mm), No. 8 (2.36 mm), No. 30 (600 µm), No. 200 (75 µm) Note 3.	Day's production > 250 tons; or every 10 small tonnage placements; or > 500 tons placed within a rolling one-week period 1 washed ignition oven test per day	Illinois Procedure
Asphalt Binder Content by Ignition Oven Note 1.	Day's production > 250 tons; or every 10 small tonnage placements; or > 500 tons placed within a rolling one-week period 1 per day	Illinois Modified AASHTO T 308
VMA Note 2.	Day's production > 250 tons; or every 10 small tonnage placements; or > 500 tons placed within a rolling one-week period 1 per day	Illinois Modified AASHTO R 35
Air Voids Bulk Specific Gravity of Gyratory Sample Note 4.	Day's production > 250 tons; or every 10 small tonnage placements; or > 500 tons placed within a rolling one-week period 1 per day	Illinois Modified AASHTO T 312
Maximum Specific Gravity of Mixture	Day's production > 250 tons; or every 10 small tonnage placements; or > 500 tons placed within a rolling one-week period 1 per day	Illinois Modified AASHTO T 209

Note 1. The Engineer may waive the ignition oven requirement for asphalt binder

content if the aggregates to be used are known to have ignition asphalt binder content calibration factors which exceed 1.5 percent. If the ignition oven requirement is waived, other Department approved methods shall be used to determine the asphalt binder content.

Note 2. The G_{sb} used in the voids in the mineral aggregate (VMA) calculation shall be the same average G_{sb} value listed in the mix design.

Note 3. The Engineer reserves the right to require additional hot bin gradations for batch plants if control problems are evident.

Note 4. The WMA compaction temperature for mixture volumetric testing shall be 270 ± 5 °F (132 ± 3 °C) for quality control testing. The WMA compaction temperature for quality assurance testing will be 270 ± 5 °F (132 ± 3 °C) if the mixture is not allowed to cool to room temperature. If the mixture is allowed to cool to room temperature, it shall be reheated to standard HMA compaction temperatures.

b. Dust-to-Asphalt and Moisture Content. During production, the dust-to-asphalt binder ratio and the moisture content of the mixture at discharge from the mixer shall meet the following.

Parameter	High ESAL Mixture Low ESAL Mixture
Ratio Dust/Asphalt Binder 1/	0.6 to 1.2
Moisture	0.3 %

1/ Does not apply to SMA.

If at any time the dust-to-asphalt binder ratio or moisture content of the mixture falls outside the stated limits, production of the HMA shall cease. The cause shall be determined and corrective action satisfactory to the Engineer shall be initiated prior to resuming production.

c. Anti-Strip Additive. During production, mixtures containing an anti- strip additive will be tested by the Department for stripping according to Illinois Modified AASHTO T 283. If the mixture fails to meet the TSR criteria for acceptance, no further mixture will be accepted until the Contractor takes such action as is necessary to furnish a mixture meeting the criteria.

d. HMA Sampling. For HMA mixture sampling, the Contractor shall obtain required plant samples according to the QC/QA document, "Hot-Mix Asphalt QC/QA Initial Daily Plant and Random Samples". The Contractor shall split all required samples and identify the split samples per the Engineer's instructions. These split samples

shall be retained by the Contractor for assurance testing by the Engineer and be disposed of only with the permission of the Engineer. The split samples shall be stored in a dry, protected location.

The Contractor shall, when necessary, take and test additional samples (designated "check" samples) at the plant during HMA production. These samples in no way replace the required plant samples described above. Check samples shall be tested only for the parameters deemed necessary by the Contractor. Check sample test results shall be noted in the Plant Diary and shall not be plotted on the control charts. The Contractor shall detail the situations in which check samples will be taken in his/her Annual QC Plan.

The Engineer will perform check sample testing independent of the Contractor as determined by the Engineer. Check samples are required to comply with the control limits. Any failures require investigation by the Contractor and Engineer to determine the source of the failure. Failures not resolved to the satisfaction of the Engineer will be cause for rejection of the material produced from that point forward and until another check sample shows results within the control limits.

(3) When performing nuclear density or core density testing, the HMA maximum theoretical specific gravity (Gmm) will be based on the running average of four available Department test results for that mixture. If less than four Gmm test results are available, an average of all available Department test results for that mixture will be used. The initial Gmm at start of production for the season will be the last available Department test result for that mixture from a CDOT project. For mix designs with no previous Department results the mix design Gmm shall be used until initial Department test results are available.

(4) Required field density test when a day's production is >250 tons

a. Required Field Tests. The Contractor shall control the compaction process by testing the mix density at random locations as determined according to the QC/QA document, "Hot-Mix Asphalt QC/QA Procedure for Determining Random Density Locations", and recording the results on forms approved by the Engineer. The Contractor shall follow the density testing procedures detailed in the QC/QA document, "Illinois Modified ASTM D 2950, Determination of Density of Bituminous Concrete in Place by Nuclear Methods (Density Modified)".

b. The Contractor shall be responsible for establishing the correlation to convert nuclear density results to core densities according to the QC/QA document, "Procedure for Correlating Nuclear Gauge Densities with Core Densities for Hot-Mix Asphalt". The Engineer may require a new nuclear/core correlation if the Contractor's gauge is recalibrated during the project.

c. If the Contractor and Engineer agree the nuclear density test method is not appropriate for the mixture, cores shall be taken at random locations determined according to the QC/QA document "Hot-Mix Asphalt QC/QA Procedure for

Determining Random Density Locations". Five cores shall be taken at equal distances across the test site. These cores shall be averaged to provide a single test site result. Core densities shall be determined using the Illinois Modified AASHTO T 166 or T 275 procedure.

d. Quality control density tests shall be performed at randomly selected locations within 1/2 mile (800 m) intervals and for each lift of 3 in. (75 mm) or less in thickness. For lifts in excess of 3 in. (75 mm) in thickness, a test shall be performed within 1/4 mile (400 m) intervals.

e. Testing of lifts equal to or greater than 4 in. (100 mm) compacted thickness shall be performed in the direct transmission mode according to the QC/QA document "Illinois Modified ASTM D 2950, Determination of Density of Bituminous Concrete in Place by Nuclear Methods (Density Modified)". Density testing shall be accomplished intermittently throughout the day. In no case shall more than one-half day's production be completed without performing density testing.

(5) Required field density test when a day's production is ≤ 250 tons. Field density testing shall be randomly performed 1 in every 5 placements as determined by the Engineer. This frequency applies to each producer and each mixture separately.

The start of the construction season requires the very first placement be covered in addition to the random frequency testing required under the 1 in every 5 placement rule. If the first placement of the year is the random placement date for the first group of 5 placements, or field testing is required according to Section (d)(3), the density testing on the first day shall satisfy the required testing for the first group of 5 placements. Additionally, if a required field test under this section lands on the same placement date as a required field density test according to Section (d)(3) this required testing will be considered met and field density testing shall be done according to Section (d)(3).

If a nuclear gauge is not properly correlated the nuclear gauge will be used to perform growth curves, set up rolling patterns, and provide preliminary checks on the effectiveness of the rolling patter in achieving density. QC core density testing for full lane placements requires five QC and five QA split cores cut diagonally across the lane. Partial lane width placements or patches will require three QC and three QA split cores cut diagonally across the partial lane section, unless the partial lane width is less than 4 feet allowing the cores to be positioned longitudinally. Core densities shall be determined using the Illinois Modified AASHTO T 166 or T 275 procedure. These cores shall be averaged to provide a single density test result for verification of compliance with density control limits and QA acceptable limits of precision. Any adjustments to the coring process must be approved by the CDOT QA Manager.

If a nuclear gauge is properly correlated and a corresponding CDOT QA nuclear gauge exists that is also correlated, a nuclear gauge can be utilized for performing growth curves, setting up rolling patterns, and obtaining adjusted density readings for verification of compliance with the specification and cores will not be required.

Correlated nuclear density testing for full lane placements requires five QC nuclear tests per test site location. Partial lane width placements or patches will require three nuclear tests per test site locations, unless the partial lane width is less than 4 feet allowing the three nuclear tests to be positioned longitudinally. Density testing shall follow procedures detailed in the QC/QA document, "Illinois Modified ASTM D 2950, Determination of Density of Bituminous Concrete in Place by Nuclear Methods (Density Modified)". Nuclear results from each test site location shall be averaged to provide a single density test result for verification of compliance with density control limits and QA acceptable limits of precision.

Any changes in compaction equipment requires the assignment of a mandatory QC field density inspection that is above and beyond the requirements of this Section or Section (d)(3). QC shall establish the order of compaction equipment and number of passes for each piece of equipment to be utilized. The new procedure shall be implemented moving forward until a subsequent QC inspection determines a different procedure is necessary or new compaction equipment is put into service.

In addition to QA split testing under the randomly performed 1 in every 5 placements, QA may require random check samples from the 4 out of 5 placements not covered by QC. These check samples will be individual cores randomly taken across all contractors, suppliers, and mix designs. Samples shall be cut by the Contractor and witnessed by a City representative who will take immediate possession of the cores. Check sample results will be performed according to the Illinois Modified AASHTO T 166 or T 275 procedure. All check samples must meet density control limits with any failures being handled according to the following procedures.

a. If the check sample fails, the contractor associated with the failure will be required to increase QC/QA split testing from 1 in every 5 placements to 2 in every 5 placements for that supplier and mix design.

b. QA will require an additional check sample from the next available placement utilizing the same contractor, supplier, and mix design represented by the failing check sample.

c. For every additional failing check sample, the QC/QA split testing frequency will continue to be increased by one additional random split sample for that contractor, supplier, and mix design until QA obtains a passing check sample.

d. For every additional passing check sample, the QC/QA split testing frequency will be decreased by one additional random split sample for that contractor, supplier, and mix design until reaching the minimum base frequency of 1 in every 5 placements.

e. QA check samples represent all material not tested through the QC/QA split testing procedure for that given lot of 5 placements. QA check samples that fail and all material represented by that check sample will be deemed as not meeting the required density and will be subject to removal and replacement at the contractor’s expense.

f. Additional destructive testing (re-coring) is not allowed on material that was previously cored.

g. HMA that is not meeting the required density, and a determination is made to allow the HMA to remain in place, partial payment shall be made as follows:

Core Density Penalty	
Percent Below or Above Density Control Limits (%)	Credit (%)
0.1 - 0.2	25
0.3 - 0.8	50
0.9 - 1.0	75
> 1.0	100

(6) Control Limits. Target values shall be determined by applying adjustment factors to the AJMF where applicable. The target values shall be plotted on the control charts within the following control limits.

CONTROL LIMITS						
Parameter	High ESAL Low ESAL		SMA		IL-4.75	
	Individual Test	Moving Avg. of 4	Individual Test	Moving Avg. of 4	Individual Test	Moving Avg. of 4
% Passing: 1/						
1/2 in. (12.5 mm)	± 6 %	± 4 %	± 6 %	± 4 %		
3/8 in. (9.5mm)			± 4 %	± 3 %		
No. 4 (4.75 mm)	± 5 %	± 4 %	± 5 %	± 4 %		
No. 8 (2.36 mm)	± 5 %	± 3 %	± 4 %	± 2 %		
No. 16 (1.18 mm)			± 4 %	± 2 %	± 4 %	± 3 %
No. 30 (600 µm)	± 4 %	± 2.5 %	± 4 %	± 2.5 %		
Total Dust Content No. 200 (75 µm)	± 1.5 %	± 1.0 %			± 1.5 %	± 1.0 %
Asphalt Binder Content	± 0.3 %	± 0.2 %	± 0.2 %	± 0.1 %	± 0.3 %	± 0.2 %
Voids	± 1.2 %	± 1.0 %	± 1.2 %	± 1.0 %	± 1.2 %	± 1.0 %
VMA	-0.7 % 2/	-0.5 % 2/	-0.7 % 2/	-0.5 % 2/	-0.7 % 2/	-0.5 % 2/

1/ Based on washed ignition oven

2/ Allowable limit below minimum design VMA requirement

DENSITY CONTROL LIMITS

Mixture Composition	Parameter	Individual Test
IL-4.75	Ndesign = 50	93.0 – 97.4 % 1/
IL-9.5	Ndesign = 90	92.0 – 96.0 %
IL-9.5, IL-9.5L,	Ndesign < 90	92.5 – 97.4 %
IL-19.0	Ndesign = 90	93.0 – 96.0 %
IL-19.0, IL-19.0L	Ndesign < 90	93.0 2/ – 97.4 %
SMA	Ndesign = 50 & 80	93.5 – 97.4 %

1/ Density shall be determined by cores or by correlated, approved thin lift nuclear gauge.

2/ 92.0 percent when placed as first lift on an unimproved subgrade.

(7) Control Charts. Standardized control charts shall be maintained by the Contractor at the field laboratory. The control charts shall be displayed and be accessible at the field laboratory at all times for review by the Engineer.

Individual required test results obtained by the Contractor shall be recorded on the control chart immediately upon completion of a test, but no later than 24 hours after sampling. Only the required tests and resamples shall be recorded on the control chart. Any additional testing of check samples may be used for controlling the Contractor's processes, but shall be documented in the plant diary.

The results of assurance tests performed by the Engineer will be posted as soon as available.

The following parameters shall be recorded on standardized control charts as described in the QC/QA document "Hot-Mix Asphalt QC/QA Control Charts" and "Hot-Mix Asphalt Rounding Test Values".

Control limits for each required parameter, both individual tests and the average of four tests, shall be exhibited on control charts. Test results shall be posted within the time limits previously outlined.

CONTROL CHART REQUIREMENTS	HIGH ESAL, LOW ESAL, SMA, & IL-4.75
Gradation 1/ 3/	% Passing Sieves: 1/2 in. (12.5 mm) 2/ No. 4 (4.75 mm) No. 8 (2.36 mm) No. 30 (600 µm)
Total Dust Content 1/	No. 200 (75 µm)
	Asphalt Binder Content
	Bulk Specific Gravity

	Maximum Specific Gravity of Mixture
	Voids
	Density
	VMA

1/ Based on washed ignition oven.
2/ Does not apply to IL-4.75.
3/ SMA also requires the 3/8 in. (9.5mm) sieve.

(8) Corrective Action for Required Plant Tests.

a. Individual Test Results. When an individual test result exceeds its control limit, the Contractor shall immediately resample and retest. If at the end of the day no material remains from which to resample, the first sample taken the following day shall serve as the resample as well as the first sample of the day. This result shall be recorded as a retest. If the retest passes, the Contractor may continue the required plant test frequency. Additional check samples should be taken to verify mix compliance.

1. Voids, VMA, and Asphalt Binder Content for High ESAL and Low ESAL Mixtures. If the retest for voids, VMA, or asphalt binder content exceeds control limits, HMA production shall cease, and immediate corrective action shall be instituted by the Contractor. After corrective action, HMA production shall be restarted, the HMA production shall be stabilized, and the Contractor shall immediately resample and retest. HMA production may continue when approved by the Engineer. The corrective action shall be documented.

2. Gradation. For gradation retest failures, immediate corrective action shall be instituted by the Contractor. After corrective action, the Contractor shall immediately resample and retest. The corrective action shall be documented.

b. Moving Average. When the moving average values trend toward the moving average control limits, the Contractor shall take corrective action and increase the sampling and testing frequency. The corrective action shall be documented.

The Contractor shall notify the Engineer whenever the moving average values exceed the moving average control limits. If two consecutive moving average values fall outside the moving average control limits, the Contractor shall cease operations. Corrective action shall be immediately instituted by the Contractor. Operations shall not be reinstated without the approval of the Engineer. Failure to cease operations shall subject all subsequently produced material to be considered unacceptable.

c. Dust Control. If the washed ignition oven gradation test results indicate a problem with controlling dust, corrective action to control the dust shall be taken and

approved by the Engineer. If the Engineer determines that Positive Dust Control Equipment is necessary, the equipment as specified in Article 1102.01(c)(7), shall be installed prior to the next construction season.

d. HMA Production Control. If the Contractor is not controlling the production process and is making no effort to take corrective action, the operation shall stop.

(9) Corrective Action for Required Field Tests (Density). When an individual density test exceeds the control limits, the Contractor shall immediately retest in a location that is halfway between the failed test site and the finish roller. If the retest passes, the Contractor shall continue the normal density test frequency. An additional density check test should be performed to verify the mix compaction. If a retest is not possible corrective actions will be determined by QA or the Engineer.

If the retest fails, the Contractor shall immediately conduct one of the following procedures.

a. Low Density. If the failing density retest indicates low densities, the Contractor shall immediately increase the compaction effort, review all mixture test results representing the HMA being produced, and make corrective action as needed. The Contractor shall immediately perform a second density retest within the area representing the increased compaction effort and mixture adjustments.

b. High Density. If the failing density retest indicates high densities, the Contractor shall cease production and placement until all mixture test results are reviewed and corrective action is taken. If the high density failure is a result of a change in the mixture, any existing material in the surge bin may be subject to rejection by the Engineer. After restart of HMA production, a second density retest shall then be performed in the area representing the mixture adjustments.

If the second retest from either procedure passes, production and placement of the HMA may continue. The increased compaction effort for low density failures shall not be reduced to that originally being used unless it is determined by investigation that the cause of the low density was unrelated to compaction effort, the cause was corrected, and tests show the corrective action has increased the density within the required limits.

If the second retest fails, production and placement of the HMA shall cease until the Contractor has completed an investigation and the problem(s) causing the failing densities have been determined. If the Contractor's corrective action is approved by the Engineer, production and placement of the HMA may then be resumed. The Contractor shall increase the frequency of density testing to show, to the satisfaction of the Engineer, that the corrective action taken has corrected the density problem.

If the Contractor is not controlling the compaction process and is making no effort to take corrective action, the operation, as directed by the Engineer, shall stop.

(e) Quality Assurance by the Engineer. The Engineer will conduct independent assurance tests on split samples taken by the Contractor for quality control testing.

The overall testing frequency will be performed over the entire range of Contractor samples and will be equal to or greater than ten percent for gradations and equal to or greater than 20 percent for asphalt binder content, bulk specific gravity, maximum specific gravity and field density. The Engineer may select any or all split samples for assurance testing. The Engineer will initiate independent assurance testing during mixture field verification. These tests may be performed immediately or anytime up to ten working days after sampling. The test results will be made available to the Contractor as soon as they become available.

The Contractor's nuclear/core correlation will be verified utilizing Department nuclear gauges.

The Engineer may witness the sampling and testing being performed by the Contractor. The Engineer will document all witnessed samples and tests. Any required field core sample splits for Quality Assurance shall be cut by Quality Control and immediately secured by Quality Assurance or the Engineer.

The Engineer will promptly notify the Contractor, both verbally and in writing, of observed deficiencies. If the Engineer observes that the sampling and quality control tests are not being performed according to the applicable test procedures, the Engineer may stop production until corrective action is taken.

The Engineer may elect to obtain samples for testing, separate from the Contractor's quality control process, to verify specification compliance. No more than 20 cores per day will be required by the Engineer for the purpose of acceptance and/or comparison with nuclear gauge measurements. The cost of this work will not be paid for separately but shall be considered as included in the unit price bid for the HMA item involved. Differences between the Contractor's and the Engineer's split sample test results will be considered acceptable if within the following limits.

Test Parameter	Acceptable Limits of Precision
% Passing: [1/]	
1/2 in. (12.5 mm)	5.0 %
No. 4 (4.75 mm)	5.0 %
No. 8 (2.36 mm)	3.0 %
No. 30 (600 µm)	2.0 %
Total Dust Content No. 200 (75 µm)	2.2 %
Asphalt Binder Content	0.3 %
Maximum Specific Gravity of Mixture	0.026

Bulk Specific Gravity	0.030
VMA	1.4 %
Density (% Compaction)	1.0 % (Correlated Gauge or Cores)

1/ Based on washed ignition.

The Department may run extractions for assurance, when deemed necessary by the Engineer.

In the event comparison of the required plant test results is outside the above acceptable limits of precision, Department split or independent samples fail the control limits, a Department extraction indicates non-compliance, or a continual trend of difference between Contractor and Department test results is identified, the Engineer will immediately investigate. The Engineer may suspend production as stated in Article 108.07 of the Standard Specifications, while the investigation is in progress. The investigation may include testing by the Engineer of any remaining split samples or a comparison of split sample test results on the HMA currently being produced. The investigation may also include review and observation of the Contractor's technician performance, testing procedure, and equipment.

If a problem is identified with the mix, the Contractor shall take immediate corrective action. After corrective action, both the Contractor and the Engineer shall immediately resample and retest according to Section (d)(7).

In the event comparison of the required field test results (densities) are outside the above acceptable limits of precision, Department split, or independent samples fail the density limits, or a continual trend of difference between Contractor and Department test results is identified, the Engineer will immediately investigate. The investigation will include testing by the Engineer of any remaining random density locations. The Engineer may establish additional locations for testing by both the Contractor and the Department to provide further comparison results. The investigation shall also include review and observation of the Density Tester performance, testing procedure, and equipment. The original correlation and/or comparison data, for both gauges, shall be reviewed as part of the investigation process. If the problem continues, the Engineer may require a new correlation be performed.

(f) Acceptance by the Engineer. Final acceptance will be based on the following.

(1) Validation of the Contractor’s quality control by the assurance process.

(2) All QC tests results are passing and within the required control limits and failing results have been properly resolved according to the corrective action requirements for plant and field tests.

(3) The Contractor’s process control charts and actions.

(4) Department assurance tests for voids, field VMA, and density are passing the required control limits and meeting the acceptable limits of precision with respect to split QC samples

(5) Department check samples for voids, field VMA, and density are passing the required control limits.

If any of the above is not met, the work will be considered in non-conformance with the contract.

(g) Documentation. The Contractor shall be responsible for documenting all observations, records of inspection, adjustments to the mixture, test results, retest results, and corrective actions in a bound hardback field book or bound hardback diary which will become the property of the Department.

The Contractor shall be responsible for the maintenance of all permanent records whether obtained by the Contractor, the Contractor's consultants, or the producer of the HMA.

The Contractor shall provide the Engineer full access to all documentation throughout the progress of the work.

Adjustments to mixture production and test results shall be recorded in duplicate and sent to the Engineer on forms approved by the Engineer.

Each construction season, prior to production of HMA, the Contractor shall submit to the Engineer, on appropriate forms, documentation that the HMA plant(s) have been calibrated and approved.

Construction Requirements.

Article 1030.10 shall be replaced with the following.

"**Start of HMA Production and Job Mix Formula (JMF) Adjustments.** The start of HMA production and JMF adjustments shall be as follows.

Test strips shall be performed according to CDOT Policy Memorandum 22-01.1, Hot-Mix Asphalt (HMA) Test Strip Requirements, for all High ESAL, Low ESAL, IL-4.75, WMA, and SMA Mixtures.

(a) High ESAL, IL-4.75, WMA, and SMA Mixtures. Before start-up, target values shall be determined by applying gradation correction factors to the JMF when applicable. These correction factors shall be determined from previous experience. The target values, when approved by the Engineer, shall be used to control HMA production. Plant settings and control charts shall be set according to target values.

Before constructing the test strip, target values shall be determined by applying

gradation correction factors to the JMF when applicable. After any JMF adjustment, the JMF shall become the Adjusted Job Mix Formula (AJMF). Upon completion of the first acceptable test strip, the JMF shall become the AJMF regardless of whether or not the JMF has been adjusted. If an adjustment/plant change is made, the Engineer may require a new test strip to be constructed. If the HMA placed during the initial test strip is determined to be unacceptable to remain in place by the Engineer, it shall be removed and replaced.

The limitations between the JMF and AJMF are as follows.

Parameter	Adjustment
1/2 in. (12.5 mm)	± 5.0 %
No. 4 (4.75 mm)	± 4.0 %
No. 8 (2.36 mm)	± 3.0 %
No. 30 (600 µm)	*
No. 200 (75 µm)	*
Asphalt Binder Content	± 0.3 %

* In no case shall the target for the amount passing be greater than the JMF.

Any adjustments outside the above limitations will require a new mix design.

Mixture sampled to represent the test strip shall include additional material sufficient for the Department to conduct Hamburg Wheel testing according to Illinois Modified AASHTO T 324 (approximately 60 lb (27 kg) total) when directed by the CDOT QA Manager.

The Contractor shall immediately cease production upon notification by the Engineer of failing Hamburg Wheel tests. All prior produced material may be paved out provided all other mixture criteria is being met. No additional mixture shall be produced until the Engineer receives passing Hamburg Wheel tests.

The Department may conduct additional Hamburg Wheel tests on production material as determined by the Engineer.

(b) Low ESAL Mixtures. In the field, slight adjustments to the gradation and/or asphalt binder content may be necessary to obtain the desired air voids, density, uniformity, and constructability. These adjustments define the Adjusted Job Mix Formula (AJMF) and become the target values for quality control operations. Limitations between the JMF and AJMF are as follows. Any adjustments outside the limitations will require a new mix design.

Parameter	Adjustment
1/2 in. (2.5 mm)	± 6 %
No. 4 (4.75 mm)	± 5 %
No. 200 (75 µm)	± 2.5 %
Asphalt Binder Content	± 0.5 %

The test results shall be available to both the Contractor and Engineer before production may resume the following day.

During production, the Contractor and Engineer shall continue to evaluate test results and mixture laydown and compaction performance. Adjustments within the above requirements may be necessary to obtain the desired mixture properties. Prior to any adjustments being made the changes shall be communicated with CDOT QA and determined acceptable to the CDOT QA Manager. If an adjustment/plant change is made, the Engineer may request additional growth curves and supporting plant tests."

CDOT SP 909-1 CONCRETE MIXTURES AND QUALITY CONTROL

Effective: January 22, 2018

Description. Concrete supplied under this contract shall comply with the requirements of all applicable contract documents and the Standard Specification for Road and Bridge Construction (SSRBC), except as herein modified.


Materials. The following requirements apply to all concrete mixtures.

a) Concrete shall be limited to one admixture source and product for each admixture type included in a mixture. This includes, but is not limited to the following admixture types, air entrainment, water reducing, retarding, and high range water reducing (superplasticizer).
b) Water reducers will only be recognized as standard water reducers or high range water reducers (superplasticizers). The mid-range classification will not be recognized as a valid admixture type.

QC/QA Requirements. The following requirements are in addition to the requirements for QC/QA testing per the contract documents.

a) Prior to testing on site, trucks shall be given a minimum of 10 revolutions within the mixing speed range as specified on the National Ready Mix Concrete Association (NRMCA) plate attached to the delivery truck. Trucks without NRMCA plates or indistinguishable plates shall not be allowed to return to the project until an NRMCA plate representing the vehicles capacities and proper mixing speeds has been permanently attached to the truck. The truck must be certified by the producer to meet the requirements on the plate.
b) All loads delivered to the site shall be tested for air content and slump prior to any adjustments with water and/or admixtures. Any adjustments made after arrival must obtain prior approval by the QC Representative of the concrete purchaser. Loads that have been adjusted with water and/or admixtures shall be tested for air content and slump after a minimum of 40 revolutions at mixing speed has been achieved or until the load is thoroughly mixed.
c) Testing on concrete supplied under a City commodity contract will be as determined by the Commissioner.
d) Mixtures containing a high range water reducer (superplasticizer) cannot be adjusted with water even if the batch sheet indicates there is available water to add. Any adjustments made must be made with additional high range water reducing (superplasticizer) admixture of the same manufacturer and specific product already included in the mixture. Any admixture used shall be thoroughly mixed to ensure a homogeneous product.
e) No additional alterations of any load will be permitted once placement of the load has commenced.
f) Only glass type thermometers with a range of 30°F to 120°F ± 1°F will be acceptable for determining concrete or air temperatures.

TYPICAL ALLEY RETURN REMOVAL PAY ITEMS

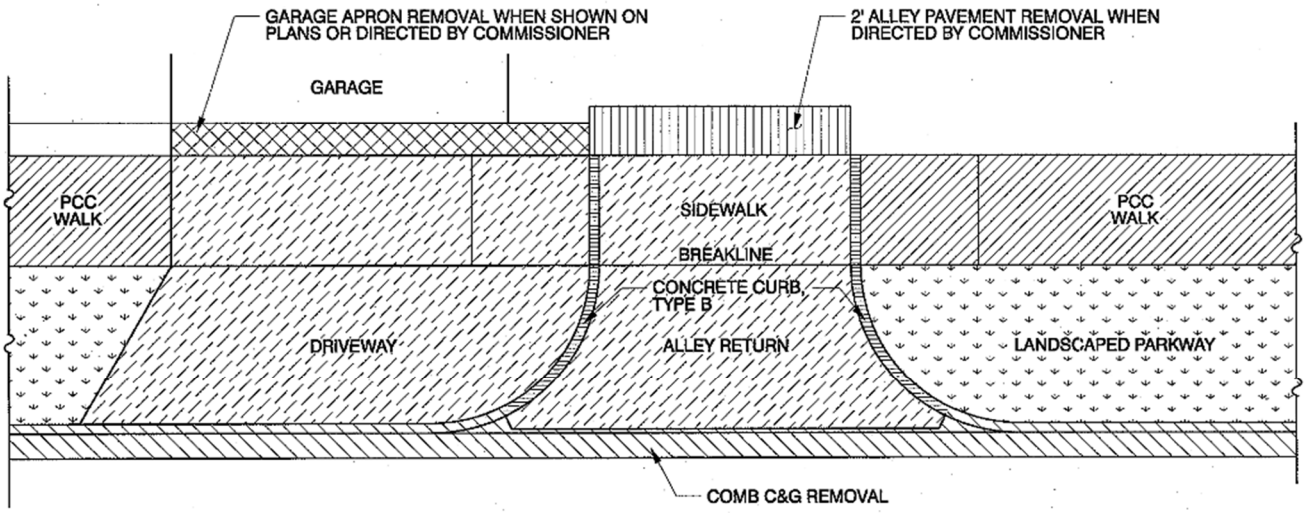

DRIVEWAY AND ALLEY RETURN PAVEMENT REMOVAL

ALLEY PAVEMENT REMOVAL (FOR 2' TRANSITION SECTION WHEN DIRECTED BY COMMISSIONER)


GARAGE APRON REMOVAL (WHEN DIRECTED BY COMMISSIONER)

SIDEWALK REMOVAL

CURB REMOVAL

COMB C&G REMOVAL

TYPICAL ALLEY RETURN PAY ITEMS

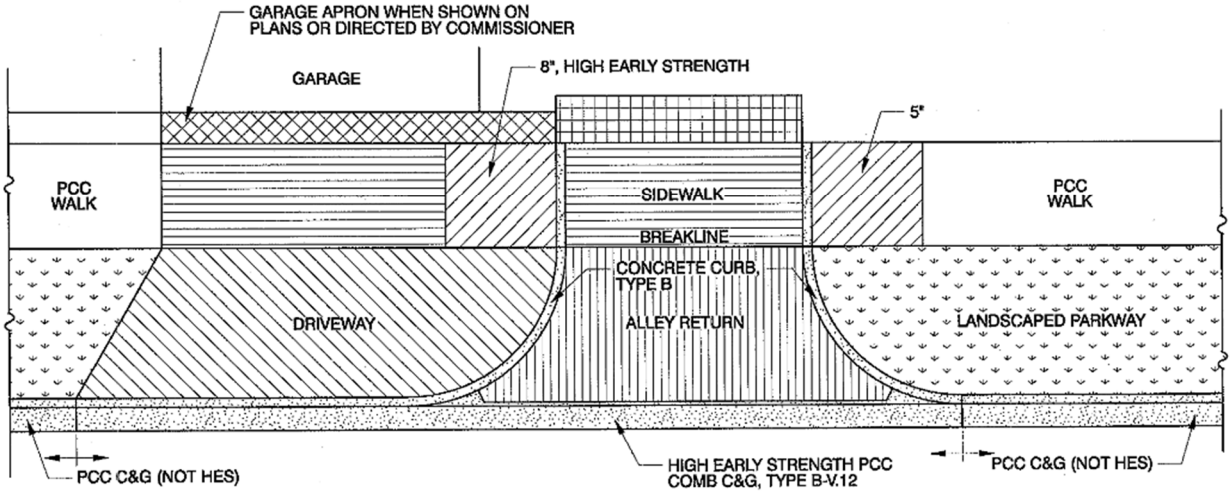

P.C.C. SIDEWALK, 5"

P.C.C. ADA CURB RAMP

HIGH EARLY STRENGTH P.C.C. DRIVEWAY PAVEMENT, 8"

HIGH EARLY STRENGTH P.C.C. ALLEY PAVEMENT, 8"

HIGH EARLY STRENGTH P.C.C. SIDEWALK, 8"

HIGH EARLY STRENGTH P.C.C. GARAGE APRON, 8"


2' TRANSITION TO EXISTING CONCRETE OR BITUMINOUS ALLEY PAVEMENT WHEN DIRECTED BY COMMISSIONER

APPENDIX B


22921

NOTE: H = VARIABLE 3" TO 9"
X = THICKNESS OF PAVEMENT
Y = ONE HALF THE THICKNESS OF CONCRETE PAVEMENT OR CONCRETE BASE.
Z = 10" OR THICKNESS OF PAVEMENT – WHICHEVER IS GREATER

TYPE BV. 12 OR TYPE 3 CURB & GUTTER

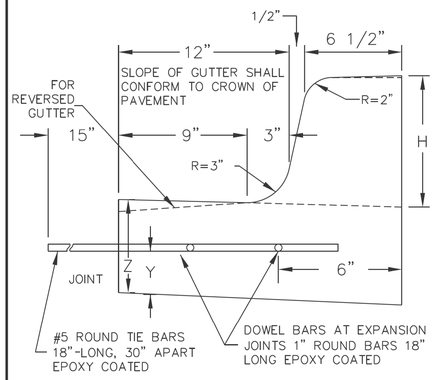

TYPE B OR TYPE 4 CURB BARRIER CURB

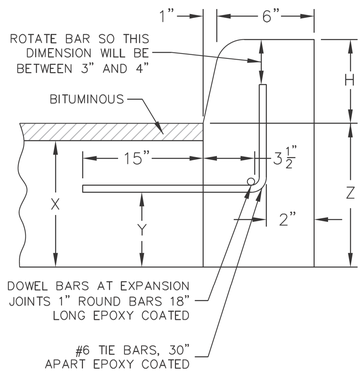


JOINTS IN CURB, COMBINED CURB & GUTTER

TRANSVERSE JOINTS OF A TYPE SIMILAR TO THAT USED IN THE ADJACENT PAVEMENT SHALL BE INSTALLED IN THE CURB, GUTTER AND COMBINED CURB & GUTTER IN PROLONGATION WITH THE JOINTS IN THE PAVEMENT. THE DETAILS OF THE TRANSVERSE JOINTS IN THE CURB, GUTTER AND COMBINED CURB & GUTTER SHALL BE APPROVED BY THE COMMISSIONER. CURB, GUTTER OR COMBINED CURB & GUTTER IS CONSTRUCTED ADJACENT TO A FLEXIBLE BASE PAVEMENT, 1" THICK EXPANSION JOINTS COMPOSED OF BITUMINOUS PERFORMED JOINT FILLER SHALL BE INSTALLED IN THE CURB AND/OR GUTTER AT POINTS OF CURVATURE AND AT CONSTRUCTION JOINTS. CONTRACTION JOINTS SHALL ALSO BE PLACED BETWEEN THESE EXPANSION JOINTS AT DISTANCES NOT EXCEEDING 20 FEET. ALL TIE BARS SHALL BE DEFORMED–ALL DOWEL BARS SHALL BE SMOOTH.


NOTE: ALL TIE BARS AND DOWEL BARS TO BE EPOXY COATED.

*AT LOCATIONS REQUIRING DEPRESSED CURBS SEE THE ADA STANDARDS FOR CONSTRUCTION DETAILS

CDOT CHICAGO DEPARTMENT OF TRANSPORTATION	DATE	REVISION	CITY OF CHICAGO		
	1/1/2014	REVISION 1	CONCRETE CURB & GUTTER DETAIL		
			DATE	SHEET	DRAWN BY
			12/12/06	A-2-6	CDOT

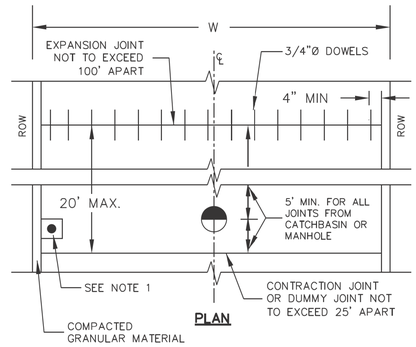


PLAN

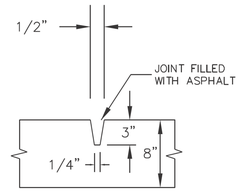


DUMMY GROOVE CONTRACTION JOINT
TRANSVERSE ONLY


NOTE 1:
1. 1/2" EXPANSION JOINT WITHOUT DOWELS WITH BITUMINOUS PREFORMED JOINT FILLER TO BE PLACED THREE (3") INCHES FROM THREE SIDES OF STRUCTURES OR AS DIRECTED BY THE COMMISSIONER.

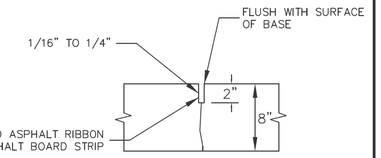

PREMOLDED CONTRACTION JOINT
TRANSVERSE ONLY

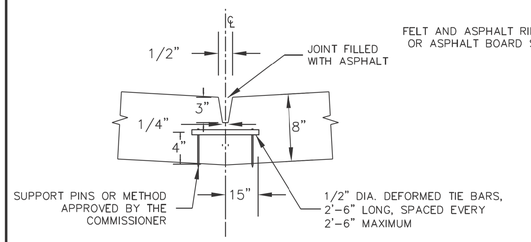

LONGITUDINAL CONSTRUCTION JOINT
REQUIRED FOR W 18' OR MORE

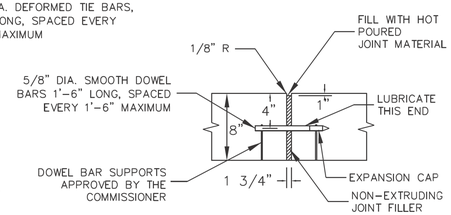

TRAVERSE EXPANSION JOINT
(MAY BE CONSTRUCTION JOINT)

NOTES:
1. DEFORMED TIE BARS SHALL CONFORM TO THE REQUIREMENTS OF THE IDOT SSRBC.
2. HOT POURED JOINT MATERIAL SHALL CONFORM TO THE REQUIREMENTS OF THE IDOT SSRBC.
3. ALL TIE BARS AND DOWEL BARS ARE TO BE EPOXY COATED.

CDOT CHICAGO DEPARTMENT OF TRANSPORTATION	DATE	REVISION	CITY OF CHICAGO		
	1/1/2014	REVISION 1	PORTLAND CEMENT CONCRETE ALLEY		
			DATE	SHEET	DRAWN BY
			12/21/06	A-2-9	CDOT


MODEL: Default
FILE NAME: N:\ 2025\ Projects\Green Alley\0 PBC Alley Revisions\2025\Package 6\CADD Drawings\22-M07 W. Armitage Ave & N. Albany Ave\CADD Sheets\22-M7-sht-ddt-1.dgn

USER NAME = AB		DESIGNED -		REVISED -	
		DRAWN -		REVISED -	
PLOT SCALE = 10.0000 ' / in.		CHECKED -		REVISED -	
PLOT DATE = 7/1/2025		DATE -	07/01/2025	ISSUED FOR BID - 07/10/2025	


CITY OF CHICAGO
DEPARTMENT OF TRANSPORTATION
1st WARD

CDOT STANDARD CONSTRUCTION DETAILS
PBC PROJECT NO # 22921
W. ARMITAGE AVENUE - W. CORTLAND STREET
N. ALBANY AVENUE - N. WHIPPLE STREET

OUC NUMBER	COUNTY	TOTAL SHEETS	SHEET NO.
OUC IR #117689	COOK	19	11
STA. TO STA.	SCALE:		

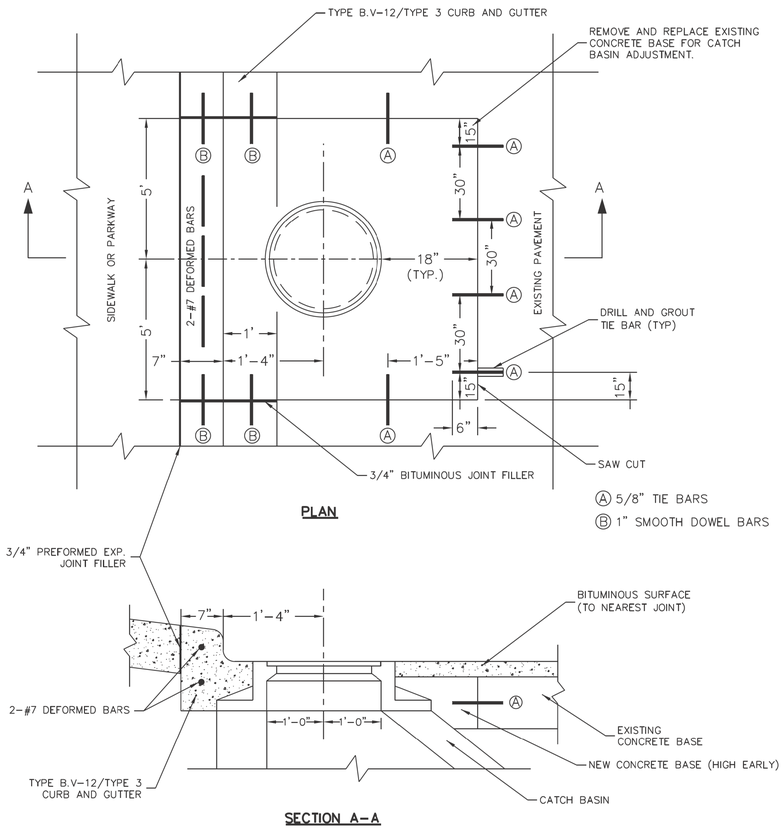

	DATE	REVISION	CITY OF CHICAGO		
CDOT CHICAGO DEPARTMENT OF TRANSPORTATION	1/1/2014	REVISION 1	CATCH BASIN ADJUSTMENT IN EXISTING PAVEMENT		
			DATE	SHEET	DRAWN BY
			12/22/06	A-2-11	CDOT

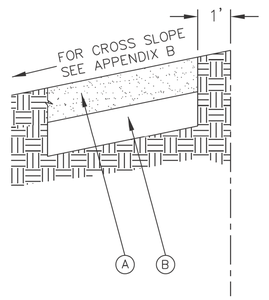

LEGEND:

Ⓐ PROPOSED 5" P.C.C. SIDEWALK *

Ⓑ SUBBASE GRANULAR MATERIAL, TYPE B OR C, 4"

* CURB RAMP & KEYSTONE 8" P.C.C. AT SIGNALIZED AND INDUSTRIAL STREET INTERSECTIONS

	DATE	REVISION	CITY OF CHICAGO		
CDOT CHICAGO DEPARTMENT OF TRANSPORTATION	1/1/2014	REVISION 1	ADA COMPLIANT SIDEWALK CONSTRUCTION DETAILS		
			DATE	SHEET	DRAWN BY
			12/20/06	A-3-1	CDOT

MODEL: Default
FILE NAME: N:_2025_Projects\Green Alley\0 PBC Alley Revisions\2025\Package 6\CADD Drawings\22-M07 W. Armitage Ave. & N. Albany Ave\CADD Sheets\22-M7-dtl-cdot-2.dgn


USER NAME = AB	DESIGNED -	REVISED -	CITY OF CHICAGO DEPARTMENT OF TRANSPORTATION 1st WARD	CDOT STANDARD CONSTRUCTION DETAILS PBC PROJECT NO # 22921 W. ARMITAGE AVENUE - W. CORTLAND STREET N. ALBANY AVENUE - N. WHIPPLE STREET	OUC NUMBER / COUNTY / TOTAL SHEETS / SHEET NO.
	DRAWN -	REVISED -			OUC IR #117689 / COOK / 19 / 12
PLOT SCALE = 10.0000 ' / in.	CHECKED -	REVISED -			STA. TO STA. / SCALE:
PLOT DATE = 7/1/2025	DATE - 07/01/2025	ISSUED FOR BID - 07/10/2025			

NOTES:

A. DETECTABLE WARNING IS NOT REQUIRED AT ALLEY RETURNS.

B. RAMP DETAILS ARE DEPENDENT UPON SITE SPECIFIC CONDITIONS (WHERE RAMPS ARE NECESSARY). SEE APPROPRIATE RAMP SHEET AS REQUIRED (TYP.).

C. SEE DETAIL B-2-5 FOR REDUCED WIDTH (4' MIN.) PEDESTRIAN ACCESSIBLE ROUTE ACROSS ALLEY / DRIVEWAY (TO ALLOW FOR ADDITIONAL SLOPE AT ALLEY / DRIVEWAY).

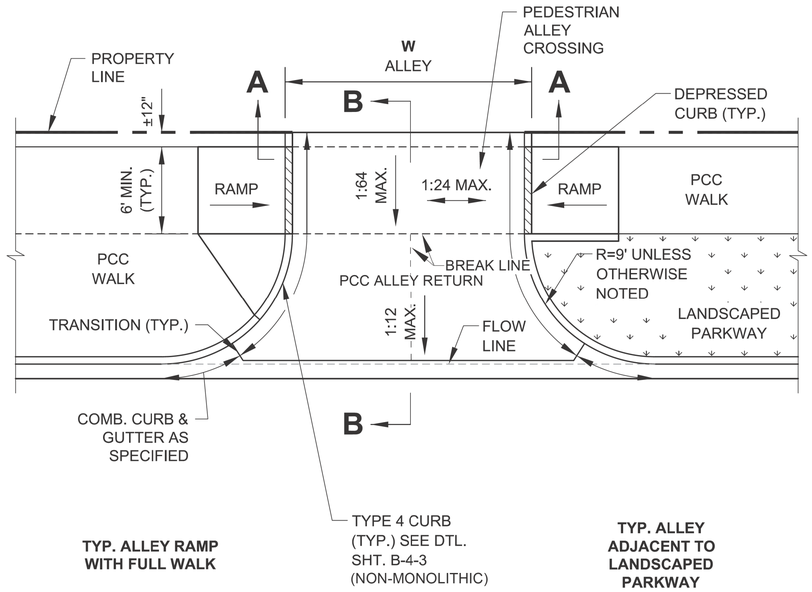

TYP. ALLEY RAMP WITH FULL WALK

TYP. ALLEY ADJACENT TO LANDSCAPED PARKWAY

PLAN VIEW

NOTE:
WORK THIS SHEET WITH SHEET B-2-2.

City of Chicago
Rahm Emanuel, Mayor
Department of Transportation
Division of Engineering
www.cityofchicago.org


CDOT CHICAGO DEPARTMENT OF TRANSPORTATION

DATE	REVISION
02/20/07	REVISION 1
11/15/07	REVISION 2
11/14/08	REVISION 3
11/02/09	REVISION 4
08/10/12	REVISION 5
01/01/14	REVISION 6


CITY OF CHICAGO
ALLEY RETURN PLAN VIEW
SHEET B-2-1

SCALE: NOT TO SCALE
DATE: 10/23/2006


DRAWN BY: CDOT
CHECKED BY: GK

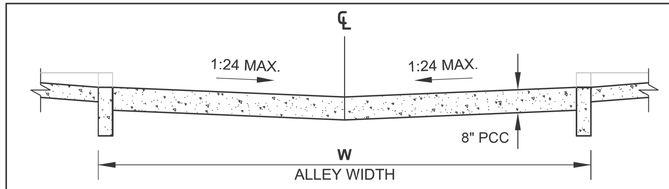

SECTION A-A: CROSS SECTION AT PROPERTY LINE

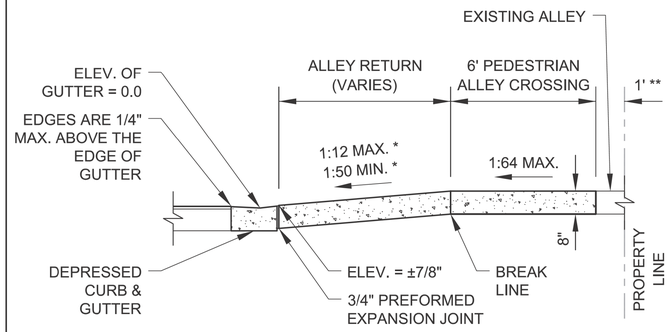

SECTION B-B: LONGITUDINAL SECTION SHOWING DEPRESSED CURB & GUTTER

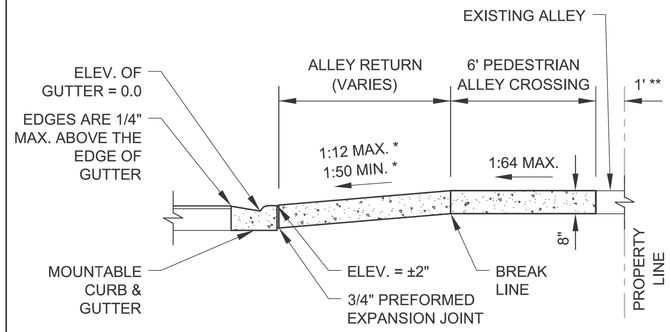

SECTION B-B: LONGITUDINAL SECTION SHOWING MOUNTABLE CURB & GUTTER

ALLEY RETURN NOTES:

A. WHEN A PORTION OF AN EXISTING PAVED ALLEY IS REMOVED TO ADJUST THE ALLEY PAVEMENT TO THE NEW GRADE, 3/4" PREFORMED EXPANSION JOINT MATERIAL SHALL BE PLACED ON THE PROPERTY LINE OTHERWISE THE JOINT IS OMITTED. THE COST OF FURNISHING AND PLACING THE 3/4" PREFORMED EXPANSION JOINT MATERIAL SHALL BE INCLUDED IN THE COST OF THE PORTLAND CEMENT CONCRETE ALLEY RETURN.

B. SAWED JOINTS SHALL BE SEALED WITH A POURED MATERIAL MEETING THE REQUIREMENTS OF SECTION 1050 OF THE SSRBC.

* SLOPE VARIES AND IS NOT GOVERNED BY ADA

** THE SLOPE OF THE ALLEY IN THE 1' SPACE ADJACENT TO THE PROPERTY LINE MAY BE ALTERED UP TO 10% TO MEET EXISTING CONDITIONS

NOTE:
WORK THIS SHEET WITH SHEET B-2-1.

City of Chicago
Rahm Emanuel, Mayor
Department of Transportation
Division of Engineering
www.cityofchicago.org

CDOT CHICAGO DEPARTMENT OF TRANSPORTATION

DATE	REVISION
02/20/07	REVISION 1
11/15/07	REVISION 2
11/14/08	REVISION 3
11/02/09	REVISION 4
08/10/12	REVISION 5
01/01/14	REVISION 6

CITY OF CHICAGO
ALLEY RETURN SECTIONS
SHEET B-2-2

SCALE: NOT TO SCALE
DATE: 10/23/2006

DRAWN BY: CDOT
CHECKED BY: GK


MODEL: Default
FILE NAME: N:\ 2025\ Projects\Green Alley\0 PBC Alley Revisions\2025\Package 6\CADD Drawings\22-M07 W. Armitage Ave & N. Albany Ave\CADD Sheets\22-M7-sht-cdot-3.dgn

USER NAME = AB	DESIGNED -	REVISED -	
	DRAWN -	REVISED -	
PLOT SCALE = 10.0000 ' / in.	CHECKED -	REVISED -	
PLOT DATE = 7/1/2025	DATE - 07/01/2025	ISSUED FOR BID - 07/10/2025	

CITY OF CHICAGO
DEPARTMENT OF TRANSPORTATION
1st WARD

CDOT STANDARD CONSTRUCTION DETAILS
PBC PROJECT NO # 22921
W. ARMITAGE AVENUE - W. CORTLAND STREET
N. ALBANY AVENUE - N. WHIPPLE STREET

OUC NUMBER	COUNTY	TOTAL SHEETS	SHEET NO.
OUC IR #117689	COOK	19	13
STA. TO STA.	SCALE:		

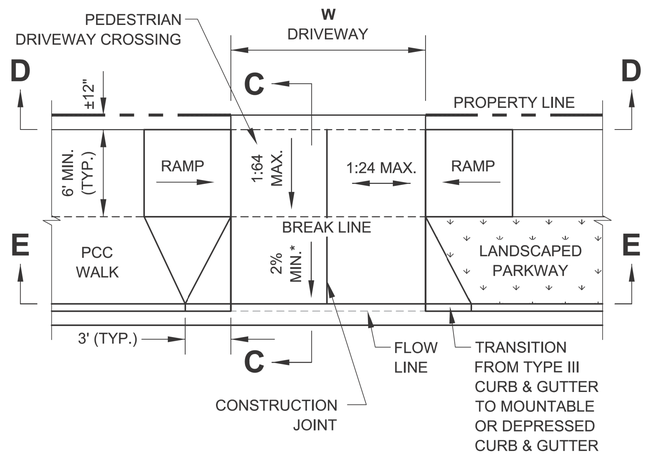

ALLEY NOTES:

A. DETECTABLE WARNING IS NOT REQUIRED AT NON-SIGNALIZED DRIVEWAYS.


B. RAMP DETAILS ARE DEPENDENT UPON SITE SPECIFIC CONDITIONS (WHERE RAMPS ARE NECESSARY). SEE APPROPRIATE RAMP SHEET AS REQUIRED (TYP.).

C. SEE DETAIL B-2-5 FOR REDUCED WIDTH (4' MIN.) PEDESTRIAN ACCESSIBLE ROUTE ACROSS ALLEY / DRIVEWAY (TO ALLOW FOR ADDITIONAL SLOPE AT ALLEY / DRIVEWAY).

D. DEPENDENT UPON TYPE & VOLUME OF TRAFFIC.

* SLOPE VARIES AND IS NOT GOVERNED BY ADA

OPTION A - DRIVEWAY WITH FLARES

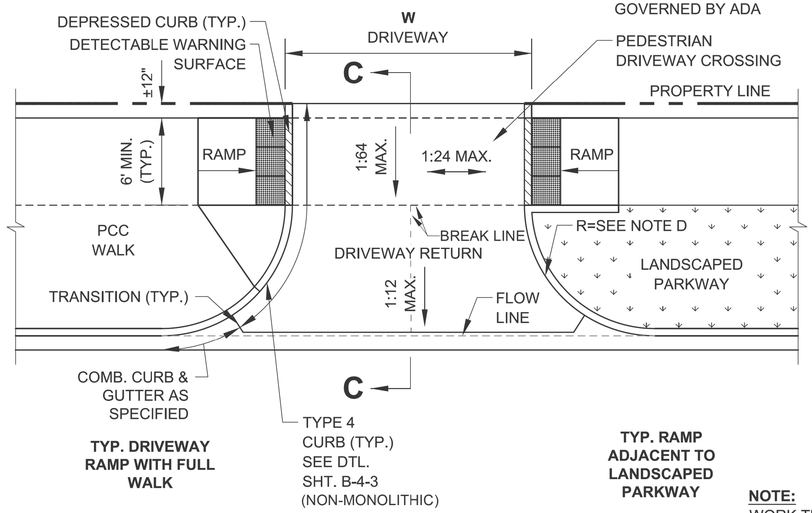

TYP. DRIVEWAY RAMP WITH FULL WALK

TYP. RAMP ADJACENT TO LANDSCAPED PARKWAY

OPTION B - COMMERCIAL AND RESIDENTIAL DRIVEWAY WITH CURB

FOR USE WITH TRAFFIC SIGNALIZATION APPROVED BY CITY ORDINANCE

NOTE:
WORK THIS SHEET WITH SHEET B-2-4.

City of Chicago
Rahm Emanuel, Mayor
Department of Transportation
Division of Engineering
www.cityofchicago.org


CDOT CHICAGO DEPARTMENT OF TRANSPORTATION

DATE	REVISION
02/20/07	REVISION 1
11/15/07	REVISION 2
11/14/08	REVISION 3
11/02/09	REVISION 4
08/10/12	REVISION 5
01/01/16	REVISION 6


CITY OF CHICAGO
DRIVEWAY CONSTRUCTION PLAN VIEWS
SHEET B-2-3

SCALE: NOT TO SCALE
DATE: 10/23/2006


DRAWN BY: CDOT
CHECKED BY: LCM

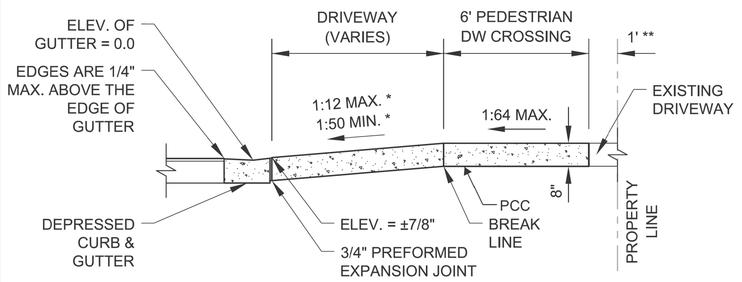


SECTION C-C: SECTION SHOWING DEPRESSED CURB & GUTTER

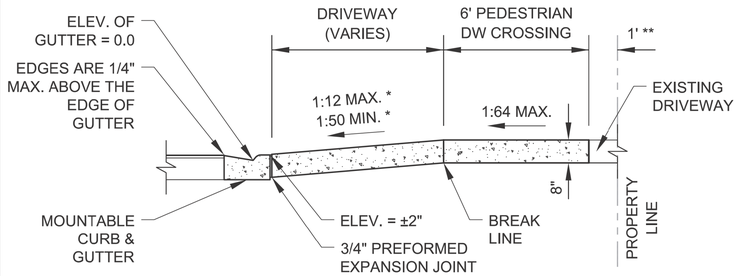

SECTION C-C: SECTION SHOWING MOUNTABLE CURB & GUTTER

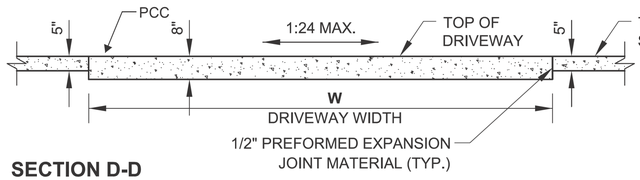

SECTION D-D

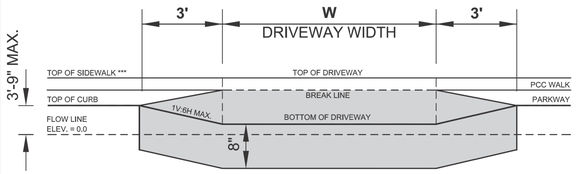

SECTION E-E

* SLOPE VARIES AND IS NOT GOVERNED BY ADA

** THE SLOPE OF THE ALLEY IN THE 1' SPACE ADJACENT TO THE PROPERTY LINE MAY BE ALTERED UP TO 10% TO MEET EXISTING CONDITIONS

*** HEIGHT OF FLARE + WIDTH OF SIDEWALK x 1.56% + WIDTH OF PARKWAY x 1.56% TO 4%

NOTE:
WORK THIS SHEET WITH SHEET B-2-3.

City of Chicago
Rahm Emanuel, Mayor
Department of Transportation
Division of Engineering
www.cityofchicago.org

CDOT CHICAGO DEPARTMENT OF TRANSPORTATION

DATE	REVISION
02/20/07	REVISION 1
11/15/07	REVISION 2
11/14/08	REVISION 3
11/02/09	REVISION 4
08/10/12	REVISION 5
01/01/14	REVISION 6


CITY OF CHICAGO
DRIVEWAY CONSTRUCTION SECTIONS
SHEET B-2-4

SCALE: NOT TO SCALE
DATE: 10/23/2006


DRAWN BY: CDOT
CHECKED BY: GK

MODEL: Default
FILE NAME: N:\ 2025\ Projects\Green Alley\0 PBC Alley Revisions\2025\Package 6\CADD Drawings\22-M07 W. Armitage Ave. & N. Albany Ave\CADD Sheets\22-M7-sht-cdot-4.dgn

CDOT	USER NAME = AB	DESIGNED -	REVISED -	CITY OF CHICAGO DEPARTMENT OF TRANSPORTATION 1st WARD	CDOT STANDARD CONSTRUCTION DETAILS PBC PROJECT NO # 22921 W. ARMITAGE AVENUE - W. CORTLAND STREET N. ALBANY AVENUE - N. WHIPPLE STREET	OUC NUMBER	COUNTY	TOTAL SHEETS	SHEET NO.
		DRAWN -	REVISED -			OUC IR #117689	COOK	19	14
	PLOT SCALE = 10.0000 ' / in.	CHECKED -	REVISED -			STA. TO STA.	SCALE:		
	PLOT DATE = 7/1/2025	DATE - 07/01/2025	ISSUED FOR BID - 07/10/2025						

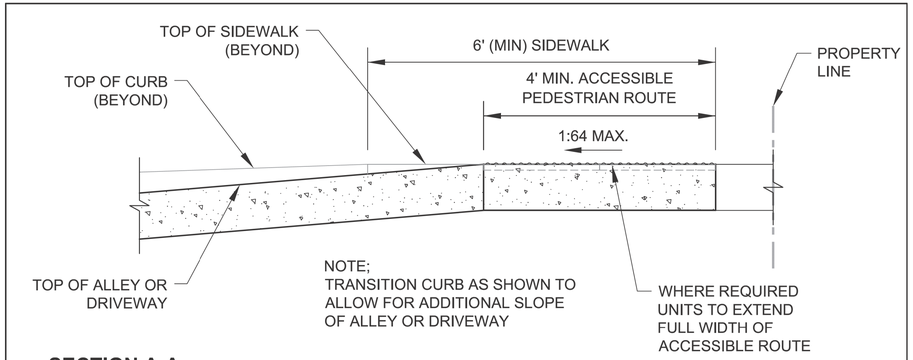

SECTION A-A

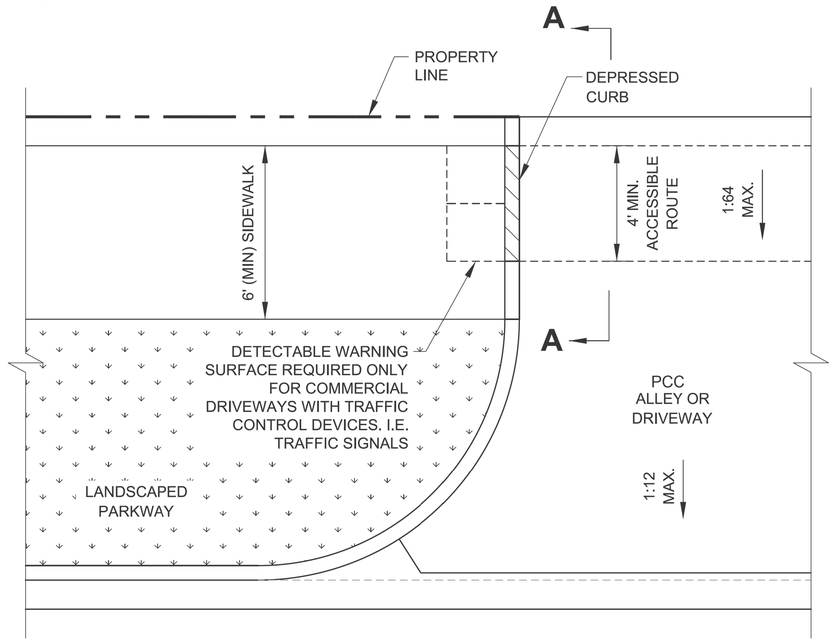

PLAN VIEW

City of Chicago
Rahm Emanuel, Mayor
Department of Transportation
Division of Engineering
www.cityofchicago.org

CDOT CHICAGO DEPARTMENT OF TRANSPORTATION

DATE	REVISION
02/20/07	REVISION 1
11/15/07	REVISION 2
11/14/08	REVISION 3
11/02/09	REVISION 4
08/10/12	REVISION 5
01/01/14	REVISION 6

CITY OF CHICAGO
ALLEY & DRIVEWAY DETAIL FOR REDUCED WIDTH PEDESTRIAN ACCESS ROUTE

SCALE: NOT TO SCALE
DATE: 10/23/2006

SHEET B-2-5

DRAWN BY: CDOT
CHECKED BY: GK

ADA COMPLIANCE AND TRANSITION GUIDELINES

POLICY STATEMENT: ANY ALTERATION OF THE PUBLIC WAY MUST BE RESTORED IN AN ADA COMPLIANT MANNER

I. STREET/ALLEY RESTORATION

FOR ANY PROJECT WHERE, WITHIN THE PROJECT LIMITS, A CROSSWALK IS ENCOUNTERED OR WHERE THE PROJECT LIMITS TERMINATE WITHIN 4' OR LESS OF A CROSSWALK, THOSE CROSSWALKS AND THE ASSOCIATED CURB RAMPS MUST BE IMPROVED TO CURRENT ADA STANDARDS IF THEY ARE NOT COMPLIANT (SEE APPENDIX A.)

WHEN A PROJECT CALLS FOR ONLY AN INTERSECTION TO BE REPAVED, THE INTERSECTION LIMITS AS DEFINED BY THE AREA OUTLINED BY OUTERMOST CROSSWALK LINES AND ADJACENT CURB FACES AND ALL ADJOINING CROSSWALKS AND CURB RAMPS MUST BE IMPROVED TO CURRENT ADA STANDARDS IF THEY ARE NOT COMPLIANT (SEE APPENDIX A).

WHEN WORK IS LIMITED TO A SINGLE CORNER OF AN INTERSECTION, THE CURB RAMP MUST BE IMPROVED TO CURRENT ADA STANDARDS AND THE ADJACENT PAVEMENT MUST BE RESURFACED, AS NECESSARY TO PROVIDE FOR A FLUSH TRANSITION (SEE APPENDIX A).

WHEN ADA WORK IS LIMITED TO A SINGLE CORNER OF AN INTERSECTION, THE ADJACENT PAVEMENT MUST BE RESTORED (SEE APPENDIX A).

FOR ANY CONSTRUCTION WHERE, WITHIN THE PROJECT LIMITS, AN ALLEY APRON IS ENCOUNTERED, THE ASSOCIATED CURB RAMPS, ALLEY APRON, AND SIDEWALKS MUST BE IMPROVED TO CURRENT ADA STANDARDS IF THEY ARE NOT COMPLIANT (SEE APPENDIX A).

II. SIDEWALK INSTALLATION / REPAIRS / RECONSTRUCTION

THE LIMITS OF ANY MAINLINE SIDEWALK REPLACEMENT, GREATER THAN TEN FEET (10') IN LENGTH, THAT ABUT AN EXISTING RAMP, KEYSTONE, TRANSITION PANEL, AND/OR LANDING AREA (THIS TOTAL LENGTH INCLUDES THE PRIOR ELEMENTS), SHALL BE EXTENDED TO INCLUDE THE AFFECTED RAMPS AND THESE RAMPS SHALL BE RECONSTRUCTED TO CURRENT ADA STANDARDS. IN ADDITION, ALL NEWLY PLACED SIDEWALK TEN FEET (10') OR MORE IN LENGTH SHALL BE CONSTRUCTED IN ACCORDANCE WITH ALL CURRENT APPLICABLE STANDARDS WHICH INCLUDE PROVIDING A MINIMUM FOUR FEET (4') WIDTH ACCESSIBLE PATHWAY WITH A CROSS SLOPE NOT TO EXCEED 1:64 (SEE APPENDIX A).

III. GUIDELINES FOR TRANSITIONING TO EXISTING NON-COMPLIANT CONDITION

NEW SIDEWALK PLACEMENTS GREATER THAN TEN FEET IN CONTIGUOUS LENGTH:

THE LIMITS OF ANY MAINLINE SIDEWALK REPLACEMENT, GREATER THAN TEN FEET (10') IN LENGTH, MUST BE EXTENDED FOR A MINIMUM FIVE ADDITIONAL FEET (5') EITHER SIDE IN ORDER TO PROVIDE A TRANSITION TO MATCH THE EXISTING SIDEWALK. THE LENGTH OF TRANSITION SHALL BE LENGTHENED AS NECESSARY TO ENSURE THAT THE RUNNING SLOPE OF THE TRANSITION DOES NOT EXCEED A SLOPE OF 1:24 (PREFERRED) OR 1:14 (MAXIMUM) AT ANY POINT.

NEW SIDEWALK REPLACEMENTS TEN FEET OR LESS IN CONTIGUOUS LENGTH (REPAIRS):

IT IS ACCEPTABLE PRACTICE TO MATCH ADJACENT SIDEWALKS AT THE EXISTING SLOPE.

CURB RAMP REPLACEMENTS

WHEN REPLACING AN ADA RAMP, THE SIDEWALK REPLACEMENT MUST EXTEND BEYOND THE LIMITS OF THE LANDING AREA AND/OR THE "KEYSTONE" A MINIMUM OF AN ADDITIONAL FIVE FEET (5') ON EITHER SIDE IN ORDER TO PROVIDE A TRANSITION TO MATCH THE EXISTING SIDEWALK. THE TRANSITION PANEL SHALL BE LENGTHENED AS NECESSARY TO ENSURE THAT THE RUNNING SLOPE OF THE TRANSITION PANEL DOES NOT EXCEED A SLOPE OF 1:24 (PREFERRED) OR 1:14 (MAXIMUM) AT ANY POINT.

NO EXCEPTIONS TO THE ABOVE WILL BE ALLOWED WITHOUT WRITTEN APPROVAL FROM THE COMMISSIONER.

City of Chicago
Rahm Emanuel, Mayor
Department of Transportation
Division of Engineering
www.cityofchicago.org

CDOT CHICAGO DEPARTMENT OF TRANSPORTATION

DATE	REVISION
02/20/07	REVISION 1
11/15/07	REVISION 2
11/14/08	REVISION 3
11/02/09	REVISION 4
08/10/12	REVISION 5
01/01/14	REVISION 6

CITY OF CHICAGO
ADA COMPLIANCE AND TRANSITION GUIDELINES

SCALE: NOT TO SCALE
DATE: 10/23/2006

SHEET B-3-4

DRAWN BY: CDOT
CHECKED BY: GK


MODEL: Default
FILE NAME: N:\ 2025\ Projects\Green Alley\0 PBC Alley Revisions\2025\PackSage 6\CADD Drawings\22-M07 W. Armitage Ave & N. Albany Ave\CADD Sheets\22-M7-sht-cdot-5.dgn

USER NAME = AB	DESIGNED -	REVISED -	
	DRAWN -	REVISED -	
PLOT SCALE = 10.0000 ' / in.	CHECKED -	REVISED -	
PLOT DATE = 7/1/2025	DATE - 07/01/2025	ISSUED FOR BID - 07/10/2025	


CITY OF CHICAGO
DEPARTMENT OF TRANSPORTATION
1st WARD

CDOT STANDARD CONSTRUCTION DETAILS
PBC PROJECT NO # 22921
W. ARMITAGE AVENUE - W. CORTLAND STREET
N. ALBANY AVENUE - N. WHIPPLE STREET


OUC NUMBER	COUNTY	TOTAL SHEETS	SHEET NO.
OUC IR #117689	COOK	19	15
STA. 0+00 TO STA. 0+00	SCALE:		

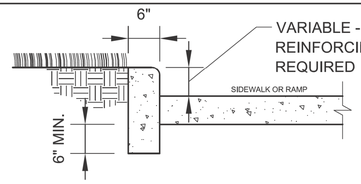

SIDE CURB - SECTION

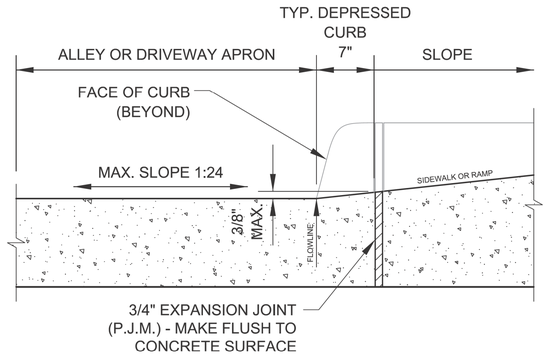

DEPRESSED CURB & GUTTER
AT ALLEY/DRIVEWAY APRON (TYPE 4 OR B CURB)

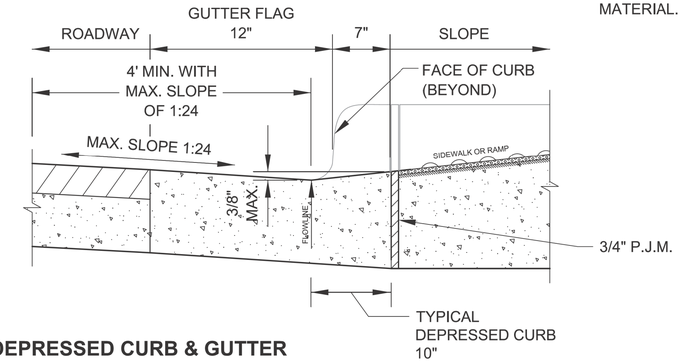

DEPRESSED CURB & GUTTER
AT BOTTOM OF TYPICAL CURB RAMP

NOTES FOR CURB & GUTTER DETAILS THIS SHEET:

A. CROSS SLOPE AT DEPRESSED CURB & GUTTER NOT TO EXCEED 1:64.

B. DETECTABLE WARNING SURFACE AT DRIVEWAYS REQUIRED ONLY FOR COMMERCIAL DRIVEWAYS WITH TRAFFIC CONTROL DEVICES, I.E. SIGNALS.

C. REFER TO *REGULATIONS FOR OPENINGS, CONSTRUCTION AND REPAIR IN THE PUBLIC WAY (CDOT)* FOR ADDITIONAL REQUIREMENTS FOR CURB AND GUTTER INSTALLATION.

D. RAMP SIDE FLARES SHALL BE INSTALLED AT ANY LOCATION WHERE THE SURFACE ADJACENT TO THE RAMP SURFACE IS INTENDED FOR PEDESTRIAN USE. TRIPPING HAZARDS, INCLUDING STEPS, DROP-OFFS, OR SIDE CURBS SHALL NOT BE LOCATED WITHIN THE LIMITS OF THE SIDEWALK.

E. 'P.J.M.' THIS SHEET REFERS TO PREFORMED JOINT MATERIAL.

City of Chicago
Rahm Emanuel, Mayor
Department of Transportation
Division of Engineering
www.cityofchicago.org

CDOT CHICAGO DEPARTMENT OF TRANSPORTATION

DATE	REVISION
02/20/07	REVISION 1
11/15/07	REVISION 2
11/14/08	REVISION 3
11/02/09	REVISION 4
08/10/12	REVISION 5

CITY OF CHICAGO
CURB & GUTTER DETAILS
SHEET B-4-3

SCALE: NOT TO SCALE
DATE: 10/23/2006

DRAWN BY: CDOT
CHECKED BY: LCM

MODEL: Default
FILE NAME: N:_2025_Projects\Green Alley\0 PBC Alley Revisions\2025\Package 6\CADD Drawings\22-M07 W. Armitage Ave & N. Albany Ave\CADD Sheets\22-M7-sht-cdot-6.dgn


USER NAME = AB	DESIGNED -	REVISED -	
	DRAWN -	REVISED -	
PLOT SCALE = 10.0000 ' / in.	CHECKED -	REVISED -	
PLOT DATE = 7/1/2025	DATE - 07/01/2025	ISSUED FOR BID - 07/10/2025	

CITY OF CHICAGO
DEPARTMENT OF TRANSPORTATION
1st WARD


CDOT STANDARD CONSTRUCTION DETAILS
PBC PROJECT NO # 22921
W. ARMITAGE AVENUE - W. CORTLAND STREET
N. ALBANY AVENUE - N. WHIPPLE STREET

OUC NUMBER		COUNTY	TOTAL SHEETS	SHEET NO.
OUC IR #117689		COOK	19	16
STA. 0+00	TO STA. 0+00	SCALE:		


STANDARD DRAINAGE STRUCTURES FOR PUBLIC STREETS

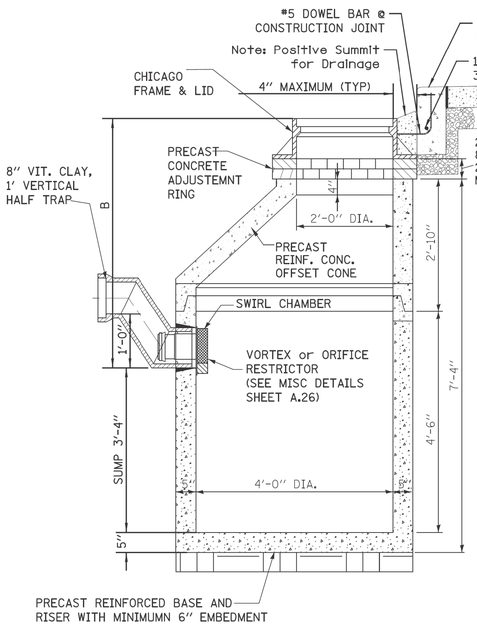

STANDARD CATCH BASIN-4' DIA.

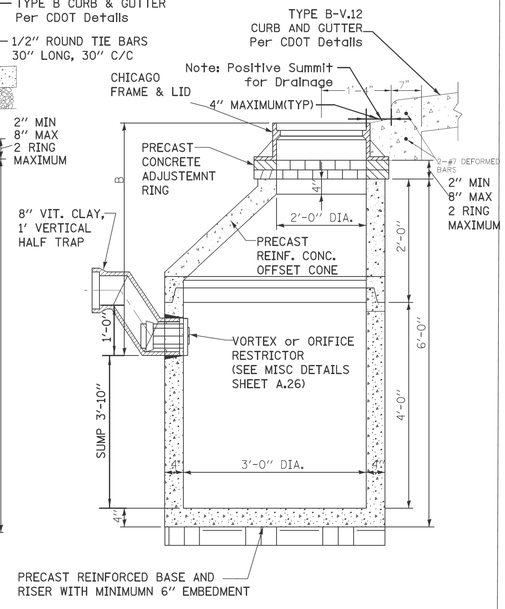


STANDARD CATCH BASIN-3' DIA.

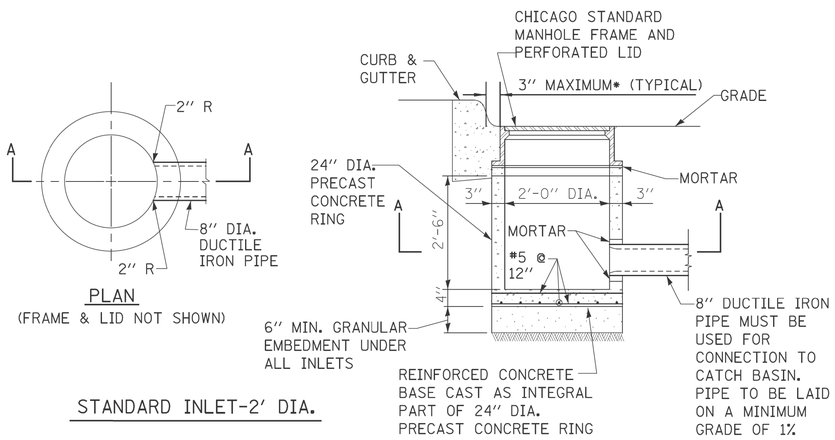

STANDARD INLET-2' DIA.

STANDARD DRAINAGE STRUCTURES FOR PUBLIC ALLEYS

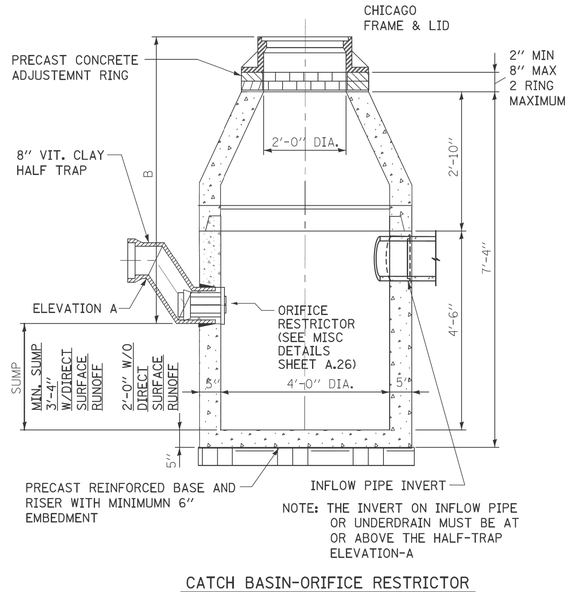

CATCH BASIN-ORIFICE RESTRICTOR

N.T.S.

GENERAL NOTES:

1. CATCH BASIN TO CATCH BASIN CONNECTIONS ARE ALLOWED IN PRIVATE SITES & ALLEYS. ONLY THE DOWNSTREAM CATCH BASIN IS REQUIRED TO HAVE A HALF-TRAP.

2. IF B < 4 FEET, THEN USE A FLAT TOP SLAB CATCH BASIN AS NECESSARY.

3. FOR TRENCH BACKFILL, REFER TO IDOT SSRBC, ARTICLE 1003.04.

4. FOR GRANULAR EMBEDMENT, USE CA-11, CRUSHED GRAVEL, CRUSHED STONE, OR CRUSHED CONCRETE.

5. FOR STABILIZATION STONE, 12" OF CA-1 STONE IS ONLY REQUIRED WHEN UNSTABLE MATERIAL IS ENCOUNTERED AT TRENCH BOTTOM.

6. INLETS AND 3' DIAMETER CATCH BASINS ARE TO BE USED ONLY WITH PRIOR APPROVAL OF THE DEPT OF WATER MANAGEMENT- ENGINEERING SERVICES, SEWER SECTION, AND THE DEPT. OF BUILDINGS STORMWATER REVIEWER.

7. IF COVER OVER VCP IS LESS THAN 3', USE 45 DEGREE DIP BENDS WITH 1 FOOT DROP AS HALF TRAPS AS NEEDED FOR IEPA CLEARANCE REQUIREMENTS

STANDARD REVISIONS	
DATE	DESCRIPTION
2/5/21	APPROVED

PERCENT COMPLETE	DATE
30	
60	
75	
90	
100	
BULLETIN	

CITY OF CHICAGO
DEPARTMENT OF WATER MANAGEMENT
BUREAU OF ENGINEERING SERVICES

DRAINAGE STRUCTURE DETAILS

DRAWN: SDW
DESIGNED:
CHECKED:
REVIEWED:

A.22

___ OF ___

PN _____

$FILE$
$DATE$

CDWM_Details.ccl 2/5/2021 2:00:11 PM

MODEL: Default
FILE NAME: N:\ 2025\ Projects\Green Alley\0 PBC Alley Revisions\2025\Package 6\CADD Drawings\22-M07 W. Armitage Ave & N. Albany Ave\CADD Sheets\22-M7-std-dwms-1.dgn


USER NAME = AB	DESIGNED -	REVISED -	
	DRAWN -	REVISED -	
PLOT SCALE = 10.0000 ' / in.	CHECKED -	REVISED -	
PLOT DATE = 7/1/2025	DATE - 07/01/2025	ISSUED FOR BID - 07/10/2025	

CITY OF CHICAGO
DEPARTMENT OF TRANSPORTATION
1st WARD

CDWM STANDARD CONSTRUCTION DETAILS
PBC PROJECT NO # 22921
W. ARMITAGE AVENUE - W. CORTLAND STREET
N. ALBANY AVENUE - N. WHIPPLE STREET


OUC NUMBER	COUNTY	TOTAL SHEETS	SHEET NO.
OUC IR #117689	COOK	19	17
STA. TO STA.	SCALE:		

DRAINAGE STRUCTURES
RESTRICTORS

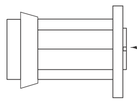

ORIFICE RESTRICTOR

INSERT THE RESTRICTOR INTO THE HALF-TRAP. UPON TIGHTENING OF THE CENTER NUT ON THE FACE OF THE RESTRICTOR, THE RUBBER O-RINGS WILL EXPAND INSIDE THE HALF TRAP, PROVIDING A WATER- TIGHT SEAL. PULL ON RESTRICTOR TO VERIFY THAT A TIGHT FIT IS MADE.

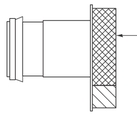

VORTEX RESTRICTOR

PULL ON RESTRICTOR TO VERIFY THAT A TIGHT FIT IS MADE.

INSERT THE RESTRICTOR WITH THE OPENING DOWN. UPON TIGHTENING OF THE 2 BOLTS ON THE FACE OF THE RESTRICTOR, THE RUBBER O-RINGS WILL PROVIDE A WATER- TIGHT SEAL.

GENERAL NOTES:

1. CATCH BASIN TO CATCH BASIN CONNECTIONS ARE ALLOWED IN PRIVATE SITES & ALLEYS. ONLY THE DOWNSTREAM CATCH BASIN IS REQUIRED TO HAVE A HALF-TRAP.

2. IF B < 4 FEET, THEN USE A DUCTILE IRON PIPE HALF TRAP AND FLAT TOP SLAB CATCH BASIN AS NECESSARY.

3. INLETS AND 3′ DIAMETER CATCH BASINS ARE TO BE USED ONLY WITH PRIOR APPROVAL OF DWM FIELD INSPECTOR.

RESTRICTOR NOTES:


THE DWM'S RAIN BLOCKER RESTRICTOR PROGRAM MUST BE MAINTAINED WITH ANY ROADWAY IMPROVEMENT.

THE DESIGN OF ANY ROADWAY IMPROVEMENT MUST CONSIDER LIMITING THE NUMBER OF CATCH BASINS TO THE EXTENT PRACTICAL. THE NUMBER OF EXISTING STRUCTURES SHOULD NOT BE INCREASED.

THE RESTRICTORS CAN BE OBTAINED FROM DWM CENTRAL DISTRICT AT 3901 S. ASHLAND AVE. THE CONTRACTOR SHOULD ARRANGE FOR PICK UP BY CONTACTING 312-747-8736 (7AM TO 3PM, M-F). CONTRACTOR MUST CALL 48 HOURS IN ADVANCE OF PICK UP DATE AND TIME.

FLOW RESTRICTORS MUST BE INSTALLED IN ALL CATCH BASINS OUTSIDE OF THE CENTRAL BUSINESS DISTRICT(LIMITS: NORTH AVE, CERMAK AVE, HALSTED AVE, LAKE MICHIGAN). RESTRICTORS MUST NOT BE INSTALLED IN CATCH BASINS IN CLOSE PROXIMITY TO VIADUCT AREAS, BUS STOPS, OR EMERGENCY ENTRANCES. THE DWM MUST APPROVE THE NON-INSTALLATION OR REMOVAL OF ANY RESTRICTOR. REQUIREMENTS FOR RESTRICTOR INSTALLATION ARE AS FOLLOWS:

- ARTERIAL STREETS: 3-INCH ORIFICE RESTRICTOR
- BUS ROUTES: 3-INCH ORIFICE RESTRICTOR
- RESIDENTIAL STREETS: 3-INCH VORTEX RESTRICTOR
- ALLEYS: 3-INCH ORIFICE RESTRICTOR IN THE LAST CB.
- CLOSED LIDS ARE REQUIRED ON ALL MANHOLES EXCEPT AT INTERSECTIONS WHERE A PERFORATED LID SHALL BE USED.

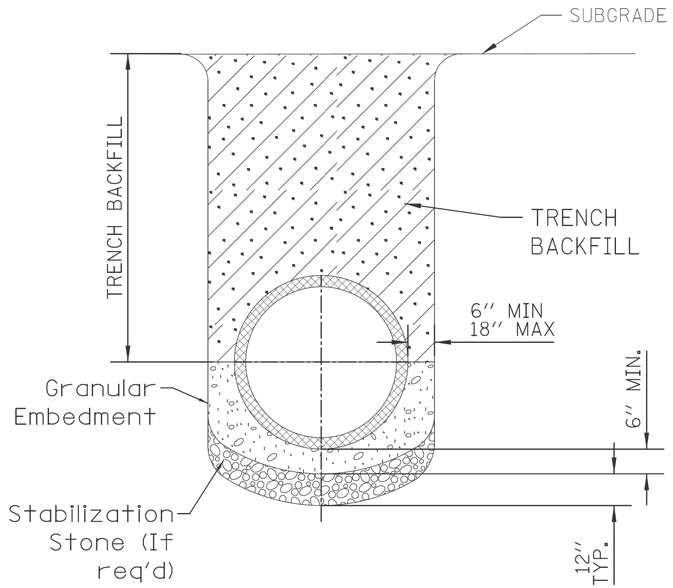

NOTE:
1. FOR TRENCH BACKFILL, REFER TO IDOT SSRBC, ARTICLE 1003.04.


2. FOR GRANULAR EMBEDMENT, USE CA-11, CRUSHED GRAVEL, CRUSHED STONE, OR CRUSHED CONCRETE.

3. FOR STABILIZATION STONE, 12″ OF CA-1 STONE IS ONLY REQUIRED WHEN UNSTABLE MATERIAL IS ENCOUNTERED AT TRENCH BOTTOM.

4. AGGREGATE PLACED FOR TEMPORARY SURFACE RESTORATION WILL NOT BE PAID SEPARATELY AND SHALL BE INCIDENTAL TO THE CONTRACT.

SEWER TRENCH DETAIL

NOTE:
PLUG TO BE COATED WITH MORTAR AND DRIVEN INTO PLACE WITH A WOODEN MALLET AND THEN SEALED WITH MORTAR.

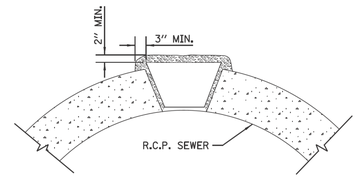

LIFTING HOLE PLUG DETAIL FOR CONCRETE PIPE

NOTE:
1. ALL PLUG MATERIALS MUST COMPLY WITH 1042.16 OF THE IDOT SSRBC.

2. LIFT HOLES ON COMBINED SEWERS ARE PROHIBITED WHEN THE WATER TABLE IS WITHIN 2 FEET OF THE PIPE INVERT, OR IF THE PIPE IS FULLY SUBMERGED UNDER NORMAL CONDITIONS.

STANDARD REVISIONS	
DATE	DESCRIPTION
2/5/21	APPROVED PLAN

PERCENT COMPLETE	DATE
30	
60	
75	
90	
100	
BULLETIN	

CITY OF CHICAGO
DEPARTMENT OF WATER MANAGEMENT
BUREAU OF ENGINEERING SERVICES

DRAWN: SBM
DESIGNED:
CHECKED: GD, DC, SO
REVIEWED:

A.26

MISCELLANEOUS DETAILS

___ OF ___

PN _____

$FILE$
$DATE$

CDWM_Details.cel 2/5/2021 2:07:40 PM

MODEL: Default
FILE NAME: N:\ 2025\ Projects\Green Alley\0 PBC Alley Revisions\2025\Package 6\CADD Drawings\22-M07 W. Armitage Ave & N. Albany Ave\CADD Sheets\22-M7-sht-dwm-2.dgn


CDOT

USER NAME = AB	DESIGNED -	REVISED -	
	DRAWN -	REVISED -	
PLOT SCALE = 10.0000 ' / in.	CHECKED -	REVISED -	
PLOT DATE = 7/1/2025	DATE - 07/01/2025	ISSUED FOR BID - 07/10/2025	

CITY OF CHICAGO
DEPARTMENT OF TRANSPORTATION
1st WARD

CDWM STANDARD CONSTRUCTION DETAILS
PBC PROJECT NO # 22921
W. ARMITAGE AVENUE - W. CORTLAND STREET
N. ALBANY AVENUE - N. WHIPPLE STREET

OUC NUMBER	COUNTY	TOTAL SHEETS	SHEET NO.
OUC IR #117689	COOK	19	18
STA. 0+00 TO STA. 0+00	SCALE:		

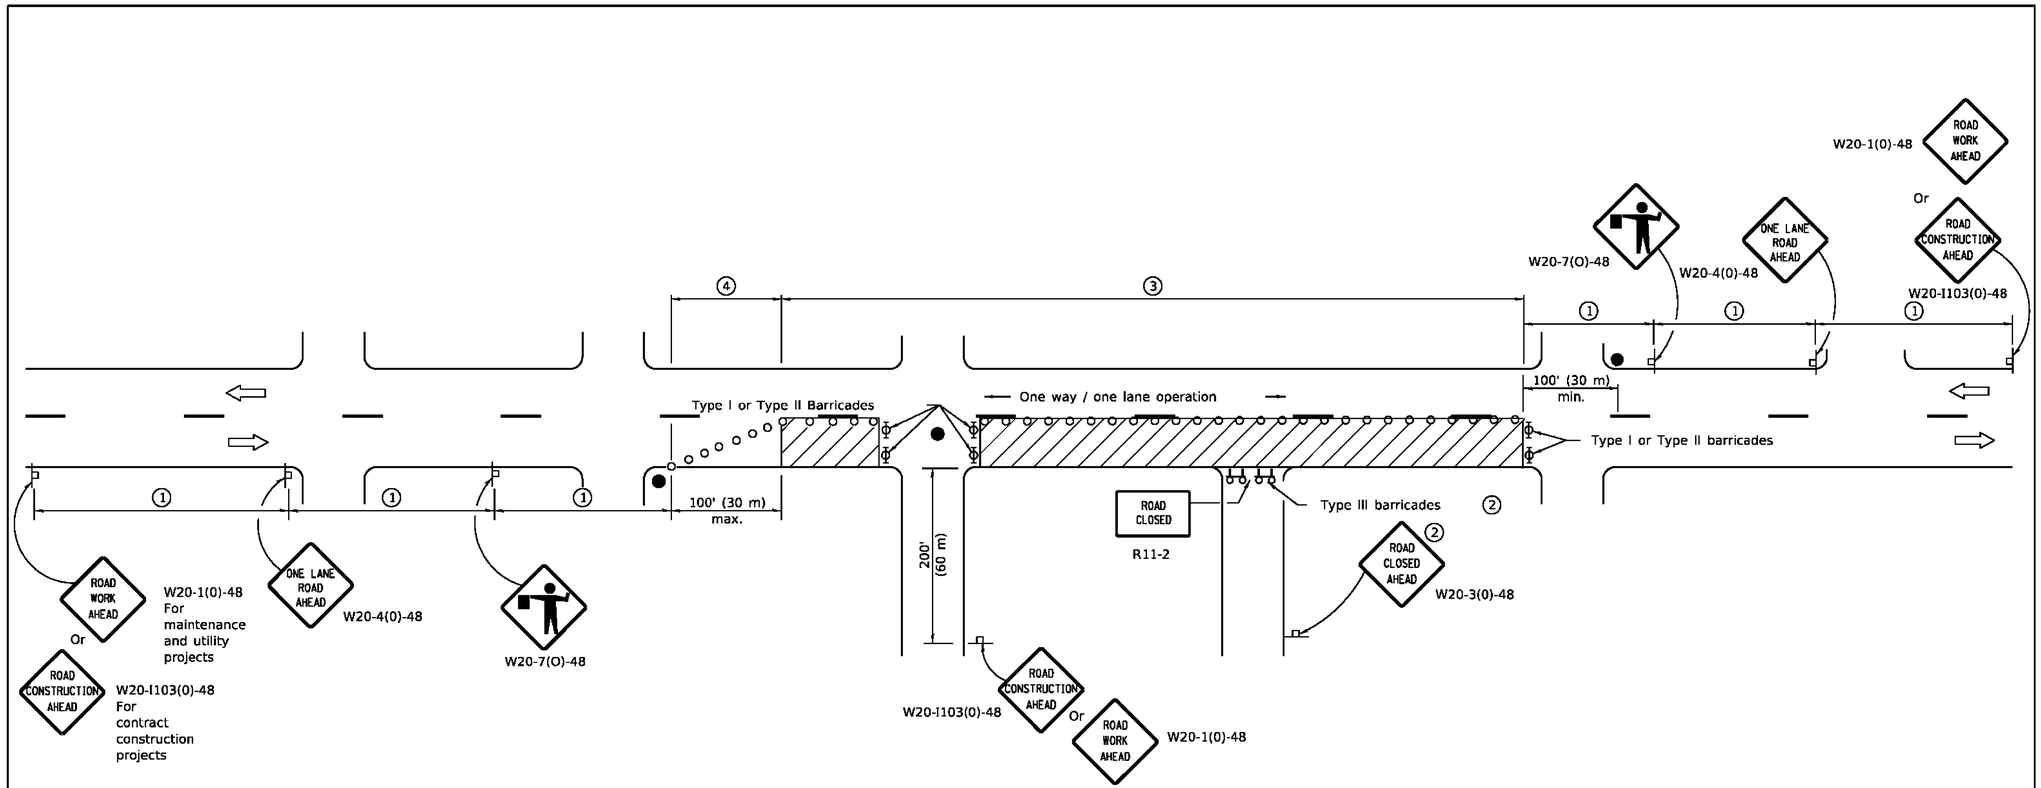

SIGN SPACING	
Posted Speed	Sign Spacing
55	500' (150 m)
50-45	350' (100 m)
<45	200' (60 m)

SYMBOLS

- Work area
- Cone, drum or barricade (not required for moving operations)
- Sign on portable or permanent support
- Flagger with traffic control sign
- Barricade or drum with flashing light
- Type III barricade with flashing lights

1. Refer to SIGN SPACING TABLE for distances.
2. For approved sideroad closures.
3. Cones at 25' (8 m) centers for 250' (75 m). Additional cones may be placed at 50' (15 m) centers. When drums or Type I or Type II barricades are used. the interval between devices may be doubled.
4. Cones, drums or barricades at 20' (6 m) centers.

GENERAL NOTES

This Standard is used where at any time, day or night, any vehicle, equipment, workers or their activities
encroach on the pavement requiring the closure of one traffic lane in an urban area.

All dimensions are in inches (millimeters) unless otherwise shown.

Illinois Department of Transportation

PASSED January 1, 2011
ENGINEER OF SAFETY ENGINEERING

APPROVED January 1, 2011
ENGINEER OF DESIGN AND ENVIRONMENT

ISSUED 1-1-97

DATE	REVISIONS
1-1-11	Revised flagger sign.
1-1-09	Switched units to
	English (metric).
	Corrected sign No.'s.

URBAN LANE CLOSURE, 2L, 2W, UNDIVIDED

STANDARD 701501-06


MODEL: Default
FILE NAME: N:\ 2025\ Projects\Green Alley\0 PBC Alley Revisions\2025\Package 6\CADD Drawings\22-M07 W. Armitage Ave & N. Albany Ave\CADD Sheets\22-M7-sht-idot-1.dgn

USER NAME = AB	DESIGNED -	REVISED -	
	DRAWN -	REVISED -	
PLOT SCALE = 10.0000 ' / in.	CHECKED -	REVISED -	
PLOT DATE = 7/1/2025	DATE - 07/01/2025	ISSUED FOR BID - 07/10/2025	

CITY OF CHICAGO
DEPARTMENT OF TRANSPORTATION
1st WARD

IDOT STANDARD DETAILS
PBC PROJECT NO # 22921
W. ARMITAGE AVENUE - W. CORTLAND STREET
N. ALBANY AVENUE - N. WHIPPLE STREET

OUC NUMBER	COUNTY	TOTAL SHEETS	SHEET NO.
OUC IR #117689	COOK	19	19
STA. TO STA.	SCALE:		

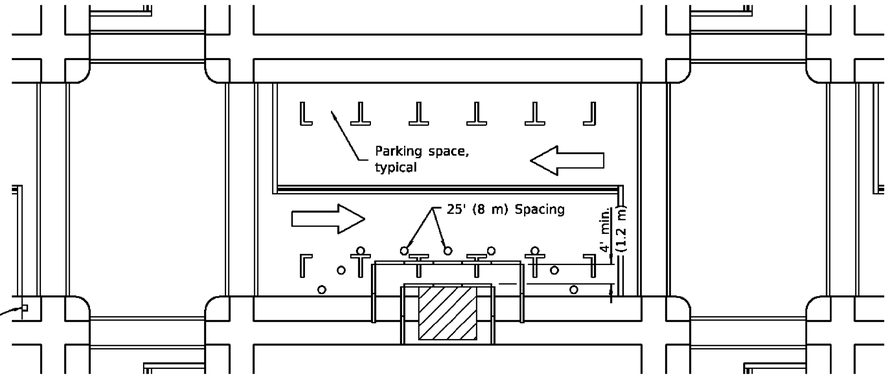

① ROAD CONSTRUCTION AHEAD — W20-I103(0)-48 for contract construction projects


Or

① ROAD WORK AHEAD — W20-1(0)-48 for maintenance and utility projects

SIDEWALK DIVERSION

SYMBOLS

- Work area
- Sign on portable or permanent support
- Barricade or drum
- Cone, drum or barricade
- Type III barricade
- Detectable pedestrian channelizing barricade

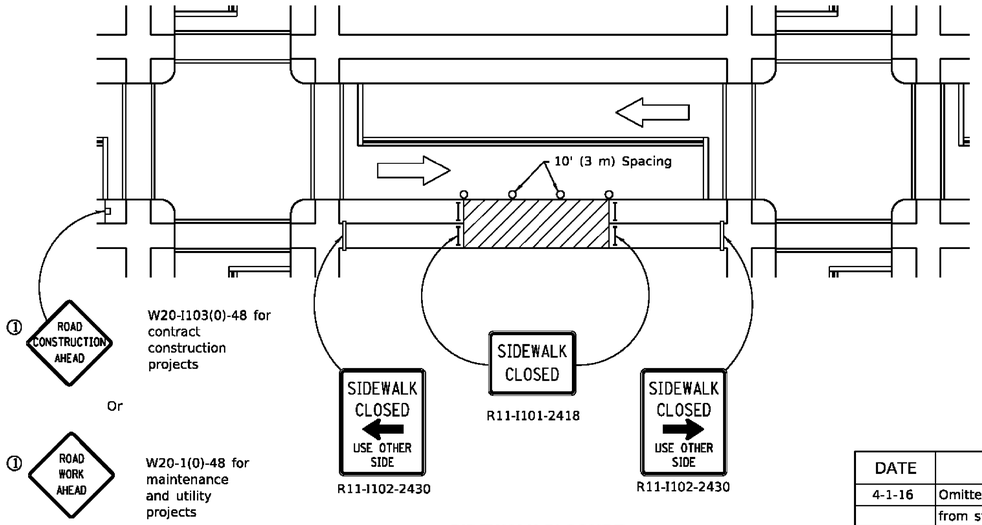

① ROAD CONSTRUCTION AHEAD — W20-I103(0)-48 for contract construction projects

Or

① ROAD WORK AHEAD — W20-1(0)-48 for maintenance and utility projects

R11-I102-2430

R11-I102-2430

SIDEWALK CLOSURE

① Omit whenever duplicated by road work traffic control.

GENERAL NOTES

This Standard is used where, at any time, pedestrian traffic must be rerouted due to work being performed.

This Standard must be used in conjunction with other Traffic Control & Protection Standards when roadway traffic is affected.

Temporary facilities shall be detectable and accessible.

The temporary pedestrian facilities shall be provided on the same side of the closed facilities whenever possible.

The SIDEWALK CLOSED / USE OTHER SIDE sign shall be placed at the nearest crosswalk or intersection to each end of the closure. Where the closure occurs at a corner, the signs shall be erected on the corners across the street from the closure. The SIDEWALK CLOSED signs shall be used at the ends of the actual closures.

Type III barricades and R11-2-4830 signs shall be positioned as shown in "ROAD CLOSED TO ALL TRAFFIC" detail on Standard 701901.

All dimensions are in inches (millimeters) unless otherwise shown.

Illinois Department of Transportation

PASSED April 1, 2016
ENGINEER OF SAFETY ENGINEERING

APPROVED April 1, 2016
ENGINEER OF DESIGN AND ENVIRONMENT

ISSUED 1-1-97

DATE	REVISIONS
4-1-16	Omitted orange safety fence
	from standard as this is
	covered in the std. spec.
1-1-12	Added SIDEWALK DIVERSION.
	Modified appearance of
	plan views. Renamed Std.

SIDEWALK, CORNER OR CROSSWALK CLOSURE

(Sheet 1 of 2)

STANDARD 701801-06


MODEL: Default
FILE NAME: N:\ 2025\ Projects\Green Alley\D PBC Alley Revisions\2025\Package 6\CADD Drawings\22-M07 W. Armitage Ave & N. Albany Ave\CADD Sheets\22-M7-sht-dist-2.dgn

CDOT


USER NAME = AB	DESIGNED -	REVISED -	CITY OF CHICAGO DEPARTMENT OF TRANSPORTATION 1st WARD
	DRAWN -	REVISED -	
PLOT SCALE = 10.0000 ' / in.	CHECKED -	REVISED -	
PLOT DATE = 7/1/2025	DATE - 07/01/2025	ISSUED FOR BID - 07/10/2025	

IDOT STANDARD DETAILS
PBC PROJECT NO # 22921
W. ARMITAGE AVENUE - W. CORTLAND STREET
N. ALBANY AVENUE - N. WHIPPLE STREET

OUC NUMBER	COUNTY	TOTAL SHEETS	SHEET NO.
OUC IR #117689	COOK	19	20
STA. TO STA.	SCALE:		

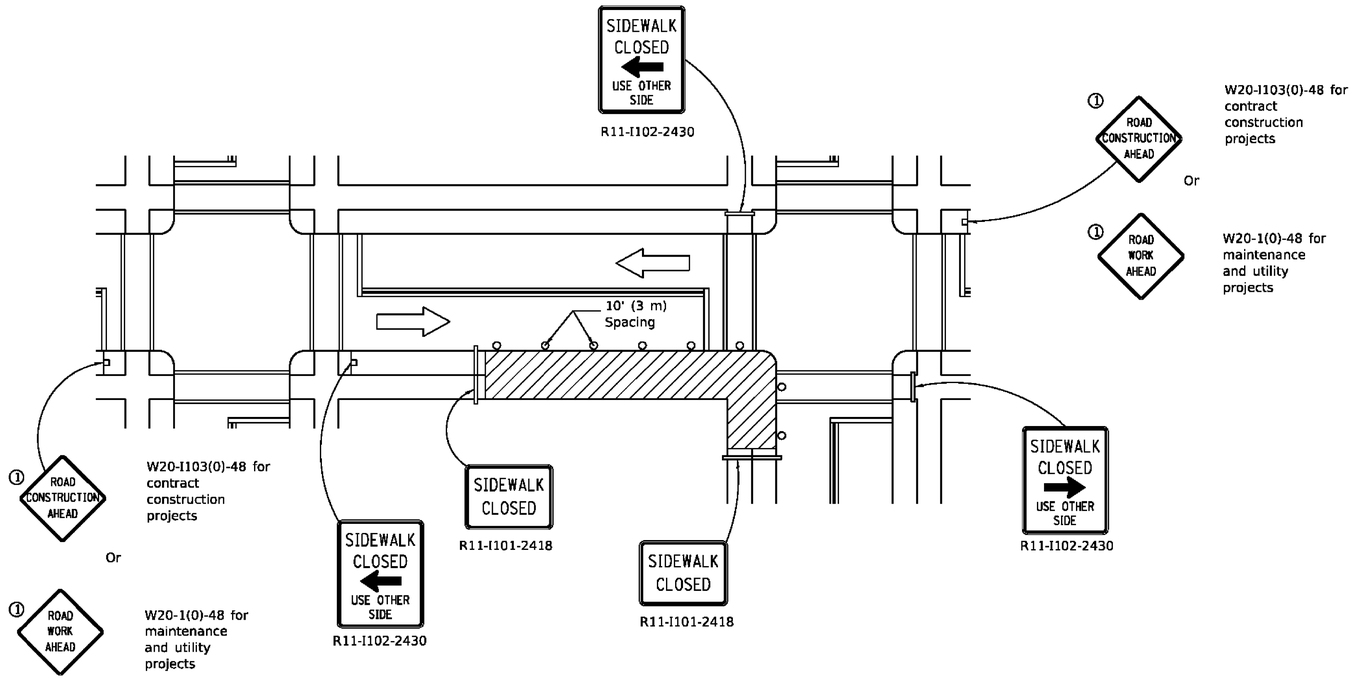

CORNER CLOSURE

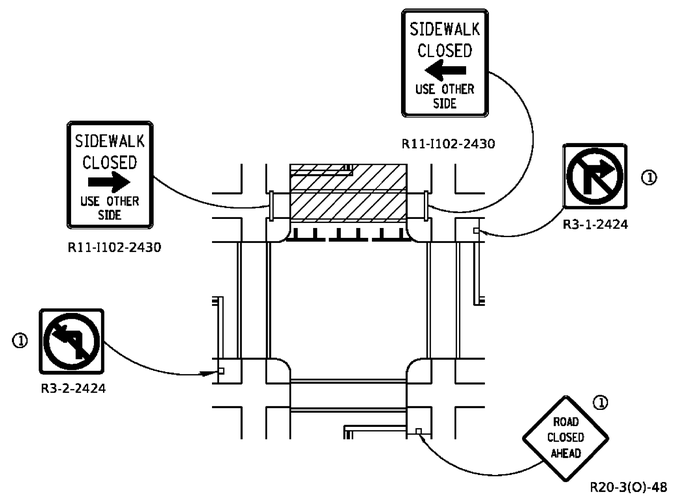

CROSSWALK CLOSURE

Illinois Department of Transportation

PASSED April 1, 2016
ENGINEER OF SAFETY ENGINEERING

APPROVED April 1, 2016
ENGINEER OF DESIGN AND ENVIRONMENT

ISSUED 1-1-97

SIDEWALK, CORNER OR CROSSWALK CLOSURE

(Sheet 2 of 2)

STANDARD 701801-06

MODEL: Default
FILE NAME: N:\ 2025\ Projects\Green Alley\D PBC Alley Revisions\2025\Package 6\CADD Drawings\22-M07 W. Armitage Ave & N. Albany Ave\CADD Sheets\22-M7-sht-Hdot-3.dgn

CDOT

USER NAME = AB	DESIGNED -	REVISED -	
	DRAWN -	REVISED -	
PLOT SCALE = 10.0000 ' / in.	CHECKED -	REVISED -	
PLOT DATE = 7/1/2025	DATE - 07/01/2025	ISSUED FOR BID - 07/10/2025	

CITY OF CHICAGO
DEPARTMENT OF TRANSPORTATION
1st WARD

IDOT STANDARD DETAILS
PBC PROJECT NO # 22921
W. ARMITAGE AVENUE - W. CORTLAND STREET
N. ALBANY AVENUE - N. WHIPPLE STREET

OUC NUMBER	COUNTY	TOTAL SHEETS	SHEET NO.
OUC IR #117689	COOK	19	21
STA. TO STA.	SCALE:		

Huff & Huff incorporated
A Subsidiary of GZA

GEOTECHNICAL
ENVIRONMENTAL
ECOLOGICAL
WATER
CONSTRUCTION MANAGEMENT

915 Harger Road
Suite 330
Oak Brook, IL 60523
T: 630.684.9100
F: 630.684.9120
www.huffnhuff.com
www.gza.com



MEMORANDUM

To:	Chicago Department of Transportation
From:	Shane Cuplin, P.G.; Adam Kittler, P.G.; Cory Wilson; and Jack Brown
Date:	July 2, 2025
Subject:	**LPC-663 Certification Validation – Update of Alley 22-M#07 W. Armitage Ave/N. Whipple St/W. Cortland Ave/N. Albany Ave CDOT Project No. U-5-241 (6)**
GZA Project No.:	81.0220733.04

In a submittal to the Chicago Department of Transportation (CDOT), Huff & Huff, Inc., a subsidiary of GZA (H&H/GZA), completed an LPC-663 Certification (dated September 16, 2022) for the proposed improvements associated with the 2022 Neighborhood Capital Improvement (NCI) Green Alley Program for the NCI Central Area, Ward 1, alley project 22-M#07. The improvements are proposed for the alley bounded by W. Armitage Avenue to the north, N. Whipple Street to the east, W. Cortland Avenue to the south, and N. Albany Avenue to the west, in Chicago, Cook County, Illinois (Project Area). At the request of CDOT and based on the age of the initial LPC-663 Certification Submittal, H&H/GZA has completed a validation of the 2022 findings, as described herein. This LPC-663 Certification Validation Memorandum is intended to supplement the 2022 LPC-663 Certification for 22-M#07.

The following attachments are provided:

Attachment A: Photographic Log from Updated Site Reconnaissance (June 23, 2025)
Attachment B: ERIS Database Report/Records Search (June 27, 2025)
Attachment C: Figure 1 – Potentially Impacted Properties (PIPs) Map

Local, State, and Federal Database Search

A renewed database search for the Project Area was conducted by Environmental Risk Information Services (ERIS) on June 27, 2025 (**Attachment B**). Based on the review of the June 27, 2025, listings, the identified sites are considered to be consistent with those noted in the 2022 LPC-663 Certification for 22-M#07.

Site Reconnaissance

H&H/GZA conducted the site reconnaissance on June 23, 2025. The inspection was conducted to identify areas of potential concern, such as drums, storage areas, pits, maintenance and/or auto garages, underground storage tank (UST) vents or fill pipes, among other potential environmental hazards. Additionally, sites adjacent to the Project Area were reviewed for land use deviations when compared with the site reconnaissance activities conducted in July 2022. During the June 2025 site reconnaissance, no additional environmental concerns were identified and deviations from the July 2022 conditions were not noted. Therefore, no significant changes to the Project Area, as compared to the 2022 LPC-663 Certification Submittal, were observed during the June 2025 site reconnaissance activities. A photographic log is included in **Attachment A**.

2025 Database Findings

No additional potentially impacted properties (PIPs) were identified as part of this LPC-663 Certification Validation. The table below provides an updated summary of the PIPs in connection with the Project Area. **Figure 1** (included in **Attachment C**) depicts the Project Area location and identified site locations on an aerial photograph.

Summary of Sites Identified as PIPs[1]

Figure 1 Site ID	*Site Name*	*2022 ERIS ID*	*2025 ERIS ID*	*Address*	*Distance & Direction*	*Database/Reason*	*PIP?*
1	Auto Garage	--	--	3061 W ARMITAGE AVE	Adjacent, NNW	Present-day auto repair garage	**Yes**
2	BELL THEATRE	1	1	3064 W ARMITAGE AVE	~75 FT, N	TANKS CHICAGO (X2) (2-2k gal fuel oil UST)	**Yes**
3	ARMITAGE NO 1 CLEANERS/ALL PRO CLEANERS / ALL PRO DRY CLEANERS	4	4	3052 W ARMITAGE AVE	~60 FT, N	RCRA VSQG (VSQG-SQG spent halogenated solvents) / FINDS/FRS (X2) / SRP / PERMITS CHICAGO (AIR) (X3) / FED DRYCLEANERS / ENG (NFR 2019) / INST / AIR PERMITS / REM ASSESS / DELISTED DRYCLEANERS (2020**, 2022, 2024**) / DRYCLEANERS	**Yes**
4	*No Site Name Identified*	7	10	3047 W ARMITAGE	~80 FT, ENE	ERNS (Dumping 150 gal of antifreeze in sewer)	**Yes**
5	Medical Center	9	12	3109-3111 W ARMITAGE	~120 FT, WNW	UST (1k heating oil tank removed)	**Yes**
6	MIKE WEISSO	12	13	3100 W ARMITAGE AVE	~175 FT, NW	TANKS CHICAGO (1.5k gal fuel oil UST)	**Yes**
7	AUTOLANDIA / VACANT BUILDING / MARTINEZ, LUIS / TEXACO OIL / PALMER PARK CONDO ASSOCIATION	32, 40	31, 36	2021 N KEDZIE	~480 FT, WNW	LUST (1999) / SPILLS (UST, heating oil & waste oil, closed, 1999) / UST (2-1k gal used oil, 1k gal heating oil, 2k gal used oil) / FINDS/FRS / TANKS CHICAGO (X2) (2k gal used oil, 2-1k gal used oil, 550 gal heating oil USTs) (remove 3k gal & 2-1k gal gas, 275 gal fuel oil USTs) / PERMITS CHICAGO (AIR, UST) (X4) / LUST DOCUMENT / IEPA DOCS	**Yes**

[1]No new PIPs identified in LPC-663 Validation Memo.

New Sites and/or Listings are **bolded** for reference.

Conclusions

Based on the site reconnaissance conducted on June 23, 2025, and the review of the renewed ERIS database report/records search (dated June 27, 2025), no significant changes were identified in the vicinity of the Project Area. Additional PIPs were not identified based on the 2025 database review. The limited due diligence and findings of this LPC-663 Validation Memo are considered appropriate to support the previously completed LPC 663, dated September 16, 2022.

This LPC-663 Validation Memo was prepared with the intention of the awarded contractor providing this document along with the 2022 LPC-663 Certification Submittal to the CCDD or USFO facility. The 2022 LPC-663 Certification Submittal provides additional information on 669.05 Soil Types, CCDD exclusion zones, and Construction Worker Caution Areas.

Should conditions within the Project Area change, such as unusual staining, odors, or if loads become rejected, additional analytical assessment may be required for final disposition of spoils from this Project Area. Elevated PID readings may also result in rejected loads.

If you have any questions regarding this matter, please contact us at 630-684-9100.

Jack Brown
Scientist I

Adam Kittler, P.G.
Project Manager

Cory Wilson
Project Manager/Consultant Reviewer

Shane Cuplin, P.G.
Associate Principal

ATTACHMENT A

PHOTOGRAPHIC LOG FROM UPDATED SITE RECONNAISSANCE (June 23, 2025)

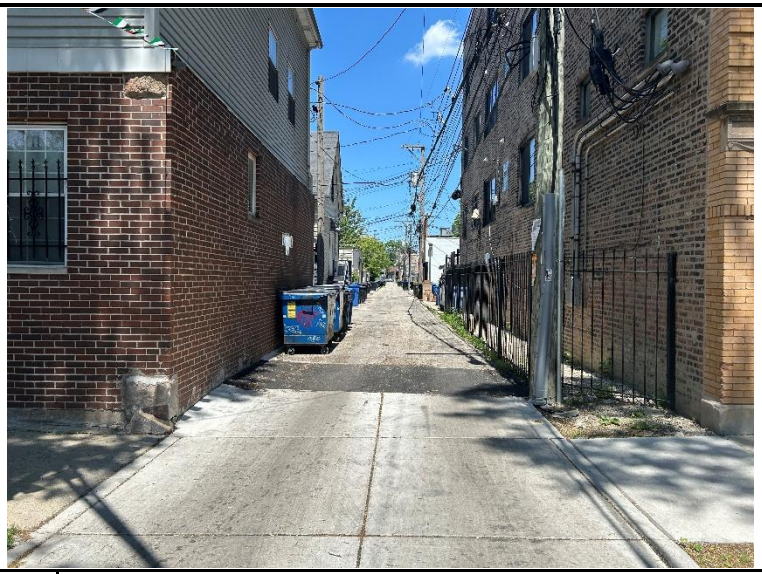


Photo 1:	View of Project Area facing north at southern alley opening along W. Cortland Street.



Photo 2:	View of Project Area facing east at northwestern alley opening along N. Albany Avenue.



Photo 3:	View of Project Area facing south at northern alley opening along W. Armitage Avenue.



Photo 4:	View of Project Area facing south near the center of the project area.

2022 CDOT NCI GREEN ALLEY PROGRAM
ALLEY 22-M#07: W. ARMITAGE AVE/ N. WHIPPLE ST/W. CORTLAND AVE/N. ALBANY AVE
CHICAGO, COOK COUNTY, IL

22-M#07 Update Memo
Photographic Log
6/23/2025



Photo 5:	View of Figure 1 Site ID 1 (PIP) facing northwest from the northern portion of the Project Area.



Photo 6:	View of Figure 1 Site ID 2 (PIP) facing northwest from the northern portion of the Project Area (on W. Armitage Ave).



Photo 7:	View of Figure 1 Site ID 3 (PIP) facing north from the northern portion of the Project Area (from W. Armitage Ave).



Photo 8:	View of Project Area facing south at the approximate center of the Project Area.

ATTACHMENT B

ERIS DATABASE REPORT/RECORDS SEARCH (June 27, 2025)

DATABASE REPORT

Project Property:	*22-M#07* *W. Armitage Ave/W. Cortland St/N. Albany Ave/N. Whipple St* *Chicago IL*
Project No:	*81.0220733.14, Task 64*
Report Type:	*Screen Report Plus*
Order No:	*25062700724*
Requested by:	*Huff & Huff, Inc.*
Date Completed:	*June 27, 2025*

Environmental Risk Information Services
A division of Glacier Media Inc.
1.866.517.5204 | info@erisinfo.com | erisinfo.com

Table of Contents

Table of Contents.....2
Executive Summary.....3
Executive Summary: Report Summary.....4
Executive Summary: Site Report Summary - Project Property.....8
Executive Summary: Site Report Summary - Surrounding Properties.....9
Executive Summary: Summary by Data Source.....31
Map.....57
Aerial.....58
Topographic Map.....59
Detail Report.....60
Unplottable Summary.....272
Unplottable Report.....277
Appendix: Database Descriptions.....332
Definitions.....348

Notice: IMPORTANT LIMITATIONS and YOUR LIABILITY

Reliance on information in Report: This report DOES NOT replace a full Phase I Environmental Site Assessment but is solely intended to be used as database review of environmental records.

License for use of information in Report: No page of this report can be used without this cover page, this notice and the project property identifier. The information in Report(s) may not be modified or re-sold.

Your Liability for misuse: Using this Service and/or its reports in a manner contrary to this Notice or your agreement will be in breach of copyright and contract and ERIS may obtain damages for such mis-use, including damages caused to third parties, and gives ERIS the right to terminate your account, rescind your license to any previous reports and to bar you from future use of the Service.

No warranty of Accuracy or Liability for ERIS: The information contained in this report has been produced by ERIS Information Inc. ("ERIS") using various sources of information, including information provided by Federal and State government departments. The report applies only to the address and up to the date specified on the cover of this report, and any alterations or deviation from this description will require a new report. This report and the data contained herein does not purport to be and does not constitute a guarantee of the accuracy of the information contained herein and does not constitute a legal opinion nor medical advice. Although ERIS has endeavored to present you with information that is accurate, ERIS disclaims, any and all liability for any errors, omissions, or inaccuracies in such information and data, whether attributable to inadvertence, negligence or otherwise, and for any consequences arising therefrom. Liability on the part of ERIS is limited to the monetary value paid for this report.

Trademark and Copyright: You may not use the ERIS trademarks or attribute any work to ERIS other than as outlined above. This Service and Report (s) are protected by copyright owned by ERIS Information Inc. Copyright in data used in the Service or Report(s) (the "Data") is owned by ERIS or its licensors. The Service, Report(s) and Data may not be copied or reproduced in whole or in any substantial part without prior written consent of ERIS.

Executive Summary

Property Information:

Project Property:	*22-M#07* *W. Armitage Ave/W. Cortland St/N. Albany Ave/N. Whipple St Chicago IL*
Project No:	*81.0220733.14, Task 64*

Coordinates:

Latitude:	*41.91665237*
Longitude:	*-87.70462349*
UTM Northing:	*4,640,762.33*
UTM Easting:	*441,568.51*
UTM Zone:	*16T*

Elevation: *599 FT*

Order Information:

Order No:	*25062700724*
Date Requested:	*June 27, 2025*
Requested by:	*Huff & Huff, Inc.*
Report Type:	*Screen Report Plus*

Historicals/Products:

ERIS Xplorer	*ERIS Xplorer*
Excel Add-On	*Excel Add-On*

Executive Summary: Report Summary

Database	Searched	Project Property	Within 0.250mi	Total
Standard Environmental Records				
Federal				
NPL	Y	0	0	0
PROPOSED NPL	Y	0	0	0
DELETED NPL	Y	0	0	0
SEMS	Y	0	0	0
ODI	Y	0	0	0
SEMS ARCHIVE	Y	0	0	0
CERCLIS	Y	0	0	0
IODI	Y	0	0	0
CERCLIS NFRAP	Y	0	0	0
CERCLIS LIENS	Y	0	0	0
RCRA CORRACTS	Y	0	0	0
RCRA TSD	Y	0	0	0
RCRA LQG	Y	0	0	0
RCRA SQG	Y	0	0	0
RCRA VSQG	Y	0	**3**	**3**
RCRA NON GEN	Y	0	**6**	**6**
RCRA CONTROLS	Y	0	0	0
FED ENG	Y	0	0	0
FED INST	Y	0	0	0
LUCIS	Y	0	0	0
NPL IC	Y	0	0	0
ERNS 1982 TO 1986	Y	0	0	0
ERNS 1987 TO 1989	Y	0	0	0
ERNS	Y	0	**1**	**1**
FED BROWNFIELDS	Y	0	0	0
FEMA UST	Y	0	0	0

Database	Searched	Project Property	Within 0.250mi	Total
FRP	Y	0	0	0
DELISTED FRP	Y	0	0	0
HIST GAS STATIONS	Y	0	0	0
REFN	Y	0	0	0
BULK TERMINAL	Y	0	0	0
SEMS LIEN	Y	0	0	0
SUPERFUND ROD	Y	0	0	0
State				
SSU	Y	0	0	0
DELISTED SSU	Y	0	0	0
SWF/LF	Y	0	0	0
SWF/LF SPECIAL	Y	0	0	0
NIPC	Y	0	0	0
CCDD	Y	0	0	0
LUST	Y	0	**6**	**6**
LUST DOCUMENT	Y	0	**7**	**7**
DELISTED LUST	Y	0	0	0
LUST TRUST	Y	0	0	0
UST	Y	0	**7**	**7**
AST	Y	0	**1**	**1**
DELISTED TANK	Y	0	0	0
ENG	Y	0	**3**	**3**
INST	Y	0	**3**	**3**
AUL	Y	0	0	0
SRP	Y	0	**5**	**5**
REM ASSESS	Y	0	**5**	**5**
BROWNFIELDS	Y	0	0	0
BROWN MBRGP	Y	0	0	0
Tribal				
INDIAN LUST	Y	0	0	0
INDIAN UST	Y	0	0	0
DELISTED INDIAN LST	Y	0	0	0
DELISTED INDIAN UST	Y	0	0	0
County				
TANKS CHICAGO	Y	0	**54**	**54**
PERMITS CHICAGO	Y	0	**126**	**126**

Database	Searched	Project Property	Within 0.250mi	Total
Additional Environmental Records				
Federal				
PFAS GHG	Y	0	0	0
OSC RESPONSE	Y	0	0	0
FINDS/FRS	Y	0	**24**	**24**
TRIS	Y	0	0	0
PFAS NPL	Y	0	0	0
PFAS FED SITES	Y	0	0	0
PFAS SSEHRI	Y	0	0	0
PFAS ERNS	Y	0	0	0
PFAS NPDES	Y	0	0	0
PFAS TRI	Y	0	0	0
PFAS WATER	Y	0	0	0
PFAS TSCA	Y	0	0	0
PFAS E-MANIFEST	Y	0	0	0
PFAS IND	Y	0	0	0
HMIRS	Y	0	0	0
NCDL	Y	0	0	0
TSCA	Y	0	0	0
HIST TSCA	Y	0	0	0
FTTS ADMIN	Y	0	0	0
FTTS INSP	Y	0	0	0
PRP	Y	0	0	0
SCRD DRYCLEANER	Y	0	0	0
ICIS	Y	0	**2**	**2**
FED DRYCLEANERS	Y	0	**1**	**1**
DELISTED FED DRY	Y	0	0	0
FUDS	Y	0	0	0
FUDS MRS	Y	0	0	0
FORMER NIKE	Y	0	0	0
PIPELINE INCIDENT	Y	0	0	0
MLTS	Y	0	0	0
HIST MLTS	Y	0	0	0
MINES	Y	0	0	0
SMCRA	Y	0	0	0
MRDS	Y	0	0	0
LM SITES	Y	0	0	0
ALT FUELS	Y	0	0	0
CONSENT DECREES	Y	0	0	0
AFS	Y	0	**2**	**2**

Database	Searched	Project Property	Within 0.250mi	Total
SSTS	Y	0	0	0
PCBT	Y	0	0	0
PCB	Y	0	0	0
POWER PLANTS	Y	0	0	0
HIST RISK	Y	0	0	0
State				
SPILLS	Y	0	**10**	**10**
SPILL OER	Y	0	0	0
PFAS SPILLS	Y	0	0	0
DRYCLEANERS	Y	0	**1**	**1**
DELISTED DRYCLEANERS	Y	0	**2**	**2**
IEPA DOCS	Y	0	**11**	**11**
CDL	Y	0	0	0
TIER 2	Y	0	**3**	**3**
AIR PERMITS	Y	0	**2**	**2**
UIC	Y	0	0	0
MEDICAL WASTE	Y	0	0	0
COMPOST	Y	0	0	0
Tribal	***No Tribal additional environmental record sources available for this State.***			
County	***No County additional environmental record sources available for this State.***			
Total:		*0*	***285***	***285***

Executive Summary: Site Report Summary - Project Property

Map Key	DB	Company/Site Name	Address	Direction	Distance (mi/ft)	Elev Diff (ft)	Page Number

No records found in the selected databases for the project property.

Executive Summary: Site Report Summary - Surrounding Properties

Map Key	DB	Company/Site Name	Address	Direction	Distance (mi/ft)	Elev Diff (ft)	Page Number
1	TANKS CHICAGO	BELL THEATRE	3064 W ARMITAGE AVE CHICAGO IL	N	0.01 / 54.55	0	60
1	TANKS CHICAGO	BELL THEATRE	3064 W ARMITAGE AVE CHICAGO IL	N	0.01 / 54.55	0	60
2	PERMITS CHICAGO	ARMITAGE/ALBANY, LLC	3060 W ARMITAGE AVE, CHICAGO, IL IL	N	0.01 / 57.74	0	61
3	PERMITS CHICAGO	ARMITAGE/ALBANY, LLC	3066 W ARMITAGE AVE, CHICAGO, IL IL	N	0.01 / 64.01	0	61
4	RCRA VSQG	ARMITAGE NO 1 CLEANERS	3052 W ARMITAGE CHICAGO IL 60647 ***Handler ID | Recycler Activity?:*** ILD984834259 | NO	N	0.01 / 66.66	0	61
4	FINDS/FRS	ARMITAGE NO 1 CLEANERS	3052 W ARMITAGE CHICAGO IL 60647-3860 ***Registry ID:*** 110005896290	N	0.01 / 66.66	0	65
4	FINDS/FRS	ALL PRO CLEANERS	3052 W ARMITAGE AVE CHICAGO IL 60647-3860 ***Registry ID:*** 110067427181	N	0.01 / 66.66	0	66
4	SRP	All Pro Cleaners	3052 West Armitage Avenue Chicago IL 60647	N	0.01 / 66.66	0	67
4	PERMITS CHICAGO	ALL PRO CLEANERS	3052 W ARMITAGE AVE IL	N	0.01 / 66.66	0	68
4	PERMITS CHICAGO	ALL PRO CLEANERS	3052 W ARMITAGE AVE, CHICAGO, IL IL	N	0.01 / 66.66	0	68
4	FED DRYCLEANERS	ALL PRO CLEANERS	3052 W ARMITAGE AVE CHICAGO IL 60647 ***FRS Facility ID:*** 110067427181	N	0.01 / 66.66	0	68
4	PERMITS CHICAGO	ALL PRO CLEANERS	3052 W ARMITAGE AVE IL	N	0.01 / 66.66	0	69

Map Key	DB	Company/Site Name	Address	Direction	Distance (mi/ft)	Elev Diff (ft)	Page Number
4	ENG	All Pro Cleaners	3052 West Armitage Avenue Chicago IL 60647	N	0.01 / 66.66	0	69
4	INST	All Pro Cleaners	3052 West Armitage Avenue Chicago IL 60647	N	0.01 / 66.66	0	70
4	AIR PERMITS	All Pro Cleaners	3052 W Armitage Ave Chicago IL 60647-3860	N	0.01 / 66.66	0	71
4	REM ASSESS	All Pro Cleaners	3052 W Armitage Ave Chicago IL 60647-3860	N	0.01 / 66.66	0	71
4	DELISTED DRYCLEANERS	ALL PRO CLEANERS	3052 WEST ARMITAGE AVE CHICAGO IL 60647	N	0.01 / 66.66	0	72
4	DELISTED DRYCLEANERS	ALL PRO DRY CLEANERS	3052 WEST ARMITAGE AVE CHICAGO IL 60647	N	0.01 / 66.66	0	72
4	DRYCLEANERS	ALL PRO DRY CLEANERS	3052 WEST ARMITAGE AVE CHICAGO IL 60647	N	0.01 / 66.66	0	73
5	PERMITS CHICAGO	SANDERS CARPENTRY	3067 W ARMITAGE AVE, CHICAGO, IL IL	NNW	0.01 / 74.07	0	73
6	PERMITS CHICAGO	ADVANCE HOME DEVELOPMENT	3046 W ARMITAGE AVE, CHICAGO, IL IL	NNE	0.02 / 89.33	0	73
7	PERMITS CHICAGO	THAD QUILEY	3101 W ARMITAGE AVE, CHICAGO, IL IL	WNW	0.02 / 90.54	0	74
8	PERMITS CHICAGO	3031-33 W. ARMITAGE	3031 W ARMITAGE AVE, CHICAGO, IL IL	ENE	0.02 / 109.32	0	74
9	FINDS/FRS	3042 W ARMITAGE	3042 W ARMITAGE CHICAGO IL 60647-3860 ***Registry ID:*** 110032923004	NNE	0.02 / 127.08	0	75
10	ERNS		3047 W ARMITAGE CHICAGO IL 60647 ***NRC Report No:*** 263403	NNE	0.02 / 129.89	0	75

Map Key	DB	Company/Site Name	Address	Direction	Distance (mi/ft)	Elev Diff (ft)	Page Number
11	PERMITS CHICAGO	3021 ARMITAGE LLC	3021 W ARMITAGE AVE, CHICAGO, IL IL	ENE	0.03 / 160.13	0	78
12	UST	Medical Center	3109 - 3111 W. Armitage Avenue Chicago IL ***Facility No	Facility Status:*** 2047148 | Exempt ***Tank No	Status	Removed Date:*** 1 | Removed | 12/16/2020	NW	0.03 / 160.20	0	78
13	TANKS CHICAGO	MIKE WEISSO	3100 W ARMITAGE AVE CHICAGO IL	NW	0.03 / 171.59	0	79
14	TANKS CHICAGO	MAX FRIEDMAN LIBERTY LAUNDRY	3122 W ARMITAGE AVE CHICAGO IL	NW	0.04 / 201.47	0	80
15	PERMITS CHICAGO	1844 N WHIPPLE	1844 N WHIPPLE ST IL	SSE	0.04 / 212.70	0	80
16	TANKS CHICAGO	PLASTIC PAPER PRODUCTS CO.	3019 W ARMITAGE AVE CHICAGO IL	ENE	0.04 / 217.38	0	81
17	FINDS/FRS	WALGREENS #1310	3110 W ARMITAGE AVE CHICAGO IL 60646 ***Registry ID:*** 110005958810	NW	0.04 / 227.01	0	81
17	PERMITS CHICAGO	WALGREENS #01310	3110 W ARMITAGE AVE IL	NW	0.04 / 227.01	0	82
17	PERMITS CHICAGO	WALGREEN CO	3110 W ARMITAGE AVE IL	NW	0.04 / 227.01	0	82
17	IEPA DOCS	Walgreens 1310	3110 W Armaitage Ave Chicago IL 60646	NW	0.04 / 227.01	0	83
17	RCRA NON GEN	WALGREENS #1310	3110 W ARMITAGE AVE CHICAGO IL 60646 ***Handler ID	Recycler Activity?:*** ILR000043430 | NO	NW	0.04 / 227.01	0	83
18	FINDS/FRS	3126 W ARMITAGE	3126 W ARMITAGE CHICAGO IL 60647 ***Registry ID:*** 110056034768	WNW	0.05 / 246.43	0	86
19	PERMITS CHICAGO	1907 N. WHIPPLE	1907 N WHIPPLE ST IL	SE	0.05 / 257.10	0	87

Map Key	DB	Company/Site Name	Address	Direction	Distance (mi/ft)	Elev Diff (ft)	Page Number
20	PERMITS CHICAGO	GREEN ARMITAGE, LLC	3018 W ARMITAGE AVE, CHICAGO, IL IL	ENE	0.05 / 260.45	0	87
21	PERMITS CHICAGO	3001-3005 W ARMITAGE AVE	3001 W ARMITAGE AVE IL	ENE	0.06 / 325.10	0	88
21	PERMITS CHICAGO	3001 W ARMITAGE	3001 W ARMITAGE AVE IL	ENE	0.06 / 325.10	0	88
21	PERMITS CHICAGO	3001 W ARMITAGE AVE	3001 W ARMITAGE AVE IL	ENE	0.06 / 325.10	0	89
21	PERMITS CHICAGO	3001 W ARMITAGE/1946-58 N HUMB	3001 W ARMITAGE AVE IL	ENE	0.06 / 325.10	0	89
22	PERMITS CHICAGO	RICHARD FIGUEROA/RICO PORT, LLC	2024 N ALBANY AVE, CHICAGO, IL IL	NNW	0.06 / 337.66	0	89
23	PERMITS CHICAGO	HUMBOLDT LLC/LAPKUS ASSOC.	1958 N HUMBOLDT BLVD, CHICAGO, IL IL	E	0.07 / 354.25	0	90
24	PERMITS CHICAGO	DANUTA WODCIECH	1839 N WHIPPLE ST, CHICAGO, IL IL	SSE	0.07 / 370.39	0	90
25	PERMITS CHICAGO	1926 N HUMBOLDT	1926 N HUMBOLDT BLVD IL	E	0.07 / 380.91	0	91
26	TANKS CHICAGO	SHELL OIL CO.	3129 W ARMITAGE AVE CHICAGO IL	WNW	0.07 / 392.03	0	91
26	TANKS CHICAGO	SHELL OIL CO.	3129 W ARMITAGE AVE CHICAGO IL	WNW	0.07 / 392.03	0	91
26	PERMITS CHICAGO	FIRE GRILL INC.	3129 W ARMITAGE AVE IL	WNW	0.07 / 392.03	0	92
26	PERMITS CHICAGO	3129 ARMITAGE LLC	3129 W ARMITAGE AVE, CHICAGO, IL IL	WNW	0.07 / 392.03	0	92

Map Key	DB	Company/Site Name	Address	Direction	Distance (mi/ft)	Elev Diff (ft)	Page Number
27	PERMITS CHICAGO	BAS 4 DEVELOPMENT LLC	3000 W ARMITAGE AVE IL	ENE	0.08 / 429.41	0	93
28	TANKS CHICAGO	TEMPLE BAPTIST CHURCH	3008 W CORTLAND ST CHICAGO IL	ESE	0.09 / 479.79	0	93
29	TANKS CHICAGO	B. STARKMAN	1934 N KEDZIE AVE CHICAGO IL	W	0.09 / 492.95	0	94
30	PERMITS CHICAGO	APARTMENT BUILDING	2044 N ALBANY AVE IL	NNW	0.10 / 537.67	0	94
30	PERMITS CHICAGO	APARTMENT BUILDING	2044 N ALBANY AVE IL	NNW	0.10 / 537.67	0	94
30	PERMITS CHICAGO	APARTMENT BUILDING	2044 N ALBANY AVE IL	NNW	0.10 / 537.67	0	95
31	UST	Vacant Building	2021 North Kedzie Ave. Chicago IL	NW	0.10 / 545.32	0	95
			Facility No | Facility Status: 2038955 | Closed ***Tank No | Status | Removed Date:*** 1 | Removed | 9/2/1999, 2 | Removed | 11/10/1999, 3 | Removed | 1/7/2000, 4 | Removed | 1/7/2000				
31	FINDS/FRS	MARTINEZ, LUIS	2021 N KEDZIE AVE CHICAGO IL 60647	NW	0.10 / 545.32	0	97
			Registry ID: 110018302433				
31	TANKS CHICAGO	VACANT BUILDING	2021 N KEDZIE AVE CHICAGO IL	NW	0.10 / 545.32	0	98
31	TANKS CHICAGO	TEXACO OIL	2021 N KEDZIE AVE CHICAGO IL	NW	0.10 / 545.32	0	99
31	PERMITS CHICAGO	PALMER PARK CONDO ASSOCIATION	2021 N KEDZIE AVE, CHICAGO, IL IL	NW	0.10 / 545.32	0	100
31	PERMITS CHICAGO	VACANT BUILDING	2021 N KEDZIE AVE, CHICAGO, IL IL	NW	0.10 / 545.32	0	100
31	PERMITS CHICAGO	VACANT BUILDING	2021 N KEDZIE AVE, CHICAGO, IL IL	NW	0.10 / 545.32	0	100

Map Key	DB	Company/Site Name	Address	Direction	Distance (mi/ft)	Elev Diff (ft)	Page Number
31	PERMITS CHICAGO	VACANT BUILDING	2021 N KEDZIE AVE, CHICAGO, IL IL	NW	0.10 / 545.32	0	101
31	LUST DOCUMENT	Martinez, Luis - 170000511514	2021 N Kedzie Ave Chicago IL 60647	NW	0.10 / 545.32	0	101
31	IEPA DOCS	Martinez, Luis	2021 N Kedzie Ave Chicago IL 60647	NW	0.10 / 545.32	0	102
32	PERMITS CHICAGO	M FISHMAN & CO.	1832 N HUMBOLDT BLVD IL	SE	0.11 / 556.23	0	102
33	PERMITS CHICAGO	NORTH CONSTRUCTION	3201 W ARMITAGE AVE, CHICAGO, IL IL	WNW	0.11 / 558.31	0	103
34	PERMITS CHICAGO	KARMATAGE CONDOMINIUM	1928 N KEDZIE AVE, CHICAGO, IL IL	W	0.11 / 566.60	0	103
34	PERMITS CHICAGO	EUGENE RAPOPORT	1928 N KEDZIE AVE, CHICAGO, IL IL	W	0.11 / 566.60	0	103
34	PERMITS CHICAGO	KARMATAGE CONDO ASSOC.	1928 N KEDZIE AVE, CHICAGO, IL IL	W	0.11 / 566.60	0	104
35	SRP	Julia de Burgos Park Extension	1808 North Whipple Street Chicago IL 60647	SSE	0.11 / 576.68	1	104
35	REM ASSESS	Julia de Burgos Park Extension - 170002223797	1808 N Whipple St Chicago IL 60647	SSE	0.11 / 576.68	1	105
36	LUST	Autolandia	2021 North Kedzie Chicago IL 60647	WNW	0.11 / 592.66	0	106
			Incident No | Incidents ID | NFR Date: 992069 | 24265 |				
36	SPILLS	AUTOLANDIA	2021 N. KEDZIE CHICAGO IL	WNW	0.11 / 592.66	0	107
			Incident No: 992069				
37	PERMITS CHICAGO	TAI LINDA	3209 W ARMITAGE AVE, CHICAGO, IL IL	W	0.12 / 616.73	0	108

Map Key	DB	Company/Site Name	Address	Direction	Distance (mi/ft)	Elev Diff (ft)	Page Number
38	PERMITS CHICAGO	WILLIAM BENNETT	2026 N HUMBOLDT BLVD, CHICAGO, IL IL	NE	0.12 / 626.21	-1	108
39	SRP	Idealty Chicago	3204 West Armitage Avenue Chicago IL 60647	WNW	0.12 / 636.26	0	109
39	REM ASSESS	Idealty Chicago	3204 W Armitage Ave Chicago IL 60647	WNW	0.12 / 636.26	0	109
39	LUST DOCUMENT	Idealty Chicago - 170002289057	3204 W Armitage Ave Chicago IL 60647	WNW	0.12 / 636.26	0	110
39	INST	Idealty Chicago	3204 West Armitage Avenue Chicago IL 60647	WNW	0.12 / 636.26	0	111
39	ENG	Idealty Chicago	3204 West Armitage Avenue Chicago IL 60647	WNW	0.12 / 636.26	0	112
40	PERMITS CHICAGO	PAUL STELLATOS	3211 W ARMITAGE AVE IL	W	0.12 / 643.55	0	112
41	PERMITS CHICAGO	STAN RELU	2058 N ALBANY AVE, CHICAGO, IL IL	NNW	0.12 / 649.79	0	113
42	TANKS CHICAGO	THE GLIDDEN COMPANY	5115 W MOFFAT ST CHICAGO IL	SW	0.13 / 672.24	1	113
42	TANKS CHICAGO	LECLAIRE INVESTMENTS	5114 W MOFFAT ST CHICAGO IL	SW	0.13 / 672.24	1	114
42	TANKS CHICAGO	GLADDEN COMPANY	5165 W MOFFAT ST CHICAGO IL	SW	0.13 / 672.24	1	114
42	TANKS CHICAGO	GLADDEN COMPANY	5165 W MOFFAT ST CHICAGO IL	SW	0.13 / 672.24	1	115
43	LUST	Mark Andelman	3210 West Armitage Ave. Chicago IL 60647	WNW	0.13 / 696.71	0	115
			Incident No* | *Incidents ID* | *NFR Date: 960323 | 19010 |				

Map Key	DB	Company/Site Name	Address	Direction	Distance (mi/ft)	Elev Diff (ft)	Page Number
43	UST	Apolo Radiators Service	3210 W Armitage Chicago IL	WNW	0.13 / 696.71	0	116
			Facility No | Facility Status: 2034902 | Exempt ***Tank No | Status | Removed Date:*** 2 | Removed | 2/26/1996, 1 | Removed | 2/26/1996, 3 | Removed | 3/20/1996				
43	FINDS/FRS	ELIADES, VASSOS	3210 W ARMITAGE CHICAGO IL 60647	WNW	0.13 / 696.71	0	117
			Registry ID: 110018265955				
43	FINDS/FRS	APOLO RADIATORS SERV	3210 W ARMITAGE CHICAGO IL 60647	WNW	0.13 / 696.71	0	118
			Registry ID: 110005939985				
43	SPILLS	VASSOS ELIADES	3210 WEST ARMITAGE AVE. CHICAGO IL	WNW	0.13 / 696.71	0	119
			Incident No: 960323				
43	TANKS CHICAGO	LIFE LAUNDRY COMPANY	3210 W ARMITAGE AVE CHICAGO IL	WNW	0.13 / 696.71	0	120
43	TANKS CHICAGO	APOLO RADIATORS SERVICE	3210 W ARMITAGE AVE CHICAGO IL	WNW	0.13 / 696.71	0	121
43	PERMITS CHICAGO	APOLO RADIATORS SERVICE	3210 W ARMITAGE AVE, CHICAGO, IL IL	WNW	0.13 / 696.71	0	121
43	LUST DOCUMENT	Eliades, Vassos - 170000319395	3210 W Armitage Chicago IL 60647	WNW	0.13 / 696.71	0	122
43	IEPA DOCS	Eliades, Vassos	3210 W Armitage Chicago IL 60647	WNW	0.13 / 696.71	0	122
43	RCRA NON GEN	APOLO RADIATORS SERV	3210 W ARMITAGE CHICAGO IL 60647	WNW	0.13 / 696.71	0	123
			Handler ID | Recycler Activity?: ILR000015198 | NO				
44	PERMITS CHICAGO	HOUSH KHOSHBIN	3215 W ARMITAGE AVE, CHICAGO, IL IL	WNW	0.13 / 701.90	0	126
45	TANKS CHICAGO	STANDARD OIL	2001 N HUMBOLDT CHICAGO IL	ENE	0.13 / 710.43	0	126
45	TANKS CHICAGO	STANDARD OIL	2001 N HUMBOLDT CHICAGO IL	ENE	0.13 / 710.43	0	127

Map Key	DB	Company/Site Name	Address	Direction	Distance (mi/ft)	Elev Diff (ft)	Page Number
45	TANKS CHICAGO	STANDARD OIL	2001 N HUMBOLDT CHICAGO IL	ENE	0.13 / 710.43	0	127
45	TANKS CHICAGO	STANDARD OIL	2001 N HUMBOLDT CHICAGO IL	ENE	0.13 / 710.43	0	128
45	TANKS CHICAGO	STANDARD OIL	2001 N HUMBOLDT CHICAGO IL	ENE	0.13 / 710.43	0	128
46	PERMITS CHICAGO	1951 N. HUMBOLT BLVD.	1951 N HUMBOLDT BLVD IL	E	0.15 / 768.70	0	129
46	PERMITS CHICAGO	1951-55 HUMBOLDT BLVD	1951 N HUMBOLDT BLVD IL	E	0.15 / 768.70	0	129
47	LUST	Stoner Co.	3223 West Armitage Ave. Chicago IL 60647	W	0.15 / 786.87	1	129
			Incident No | Incidents ID | NFR Date: 913595 | 12115 | 01/27/2010				
47	SPILLS	STONER COMPANY INCORPORATED	3223 W. ARMITAGE AVE. CHICAGO IL	W	0.15 / 786.87	1	130
			Incident No: 913595				
47	UST	Stoner & Co Inc	3223 W Armitage Ave Chicago IL	W	0.15 / 786.87	1	131
			Facility No | Facility Status: 2011257 | Closed ***Tank No | Status | Removed Date:*** 2 | Removed | 12/13/1991, 1 | Removed | 12/13/1991				
48	PERMITS CHICAGO	EDDY CARRERA	2957 W ARMITAGE AVE IL	ENE	0.15 / 793.57	0	133
49	FINDS/FRS	STONER & CO INC	3223 W ARMITAGE CHICAGO IL 60647	WNW	0.15 / 799.80	1	133
			Registry ID: 110018301023				
49	TANKS CHICAGO	ROBERT S STONER	3223 W ARMITAGE AVE CHICAGO IL	WNW	0.15 / 799.80	1	134
49	TANKS CHICAGO	ROBERT S STONER	3223 W ARMITAGE AVE CHICAGO IL	WNW	0.15 / 799.80	1	134
49	TANKS CHICAGO	STONER & COMPANY	3223 W ARMITAGE AVE CHICAGO IL	WNW	0.15 / 799.80	1	135
49	PERMITS CHICAGO	STONER & CO	3223 W ARMITAGE AVE IL	WNW	0.15 / 799.80	1	135

Map Key	DB	Company/Site Name	Address	Direction	Distance (mi/ft)	Elev Diff (ft)	Page Number
49	PERMITS CHICAGO	ROD STONER	3223 W ARMITAGE AVE, CHICAGO, IL IL	WNW	0.15 / 799.80	1	136
49	PERMITS CHICAGO	STONER & COMPANY INC	3223 W ARMITAGE AVE IL	WNW	0.15 / 799.80	1	136
49	LUST DOCUMENT	Stoner & Co Inc - 170000510953	3223 W Armitage Chicago IL 60647	WNW	0.15 / 799.80	1	137
49	IEPA DOCS	Stoner & Co Inc	3223 W Armitage Chicago IL 60647	WNW	0.15 / 799.80	1	137
50	PERMITS CHICAGO	LYLE FEINERMAN	2952 W ARMITAGE AVE, CHICAGO, IL IL	ENE	0.15 / 800.30	-1	138
50	PERMITS CHICAGO	PETER TOALSON	2952 W ARMITAGE AVE IL	ENE	0.15 / 800.30	-1	138
50	PERMITS CHICAGO	PETER TOALSON	2952 W ARMITAGE AVE IL	ENE	0.15 / 800.30	-1	139
51	PERMITS CHICAGO	MARIE HOCKETT	1853 N HUMBOLDT BLVD IL	ESE	0.15 / 803.77	0	139
52	LUST	1800 North Humboldt Bldg.	1800 North Humboldt Blvd. Chicago IL 60647	SE	0.15 / 806.16	1	139
			Incident No | Incidents ID | NFR Date: 961640 | 19626 |				
52	SRP	1800 North Humboldt Building	1800 North Humboldt Boulevard Chicago IL 60647	SE	0.15 / 806.16	1	140
52	UST	Vacant Building	1800 N Humboldt Chicago IL	SE	0.15 / 806.16	1	141
			Facility No | Facility Status: 2035384 | Exempt ***Tank No | Status | Removed Date:*** 1 | Pre 1974 |				
52	FINDS/FRS	1800 NORTH HUMBOLDT BUILDING	1800 N HUMBOLDT CHICAGO IL 60647-4966	SE	0.15 / 806.16	1	142
			Registry ID: 110018450433				
52	SPILLS	RON LAURIA	1800 NORTH HUMBULET BLVD CHICAGO IL	SE	0.15 / 806.16	1	143

Map Key	DB	Company/Site Name	Address	Direction	Distance (mi/ft)	Elev Diff (ft)	Page Number
			Incident No: 961640				
52	TANKS CHICAGO	WAREHOUSE FACILITIES	1800 N HUMBOLDT BLVD CHICAGO IL	SE	0.15 / 806.16	1	144
52	TANKS CHICAGO	AMERICAN CANDY COMPANY	1800 N HUMBOLDT CHICAGO IL	SE	0.15 / 806.16	1	145
52	PERMITS CHICAGO	WAREHOUSE FACILITIES	1800 N HUMBOLDT BLVD, CHICAGO, IL IL	SE	0.15 / 806.16	1	145
52	PERMITS CHICAGO	THE CHILDREN'S PLAZA ASSOC	1800 N HUMBOLDT BLVD IL	SE	0.15 / 806.16	1	145
52	PERMITS CHICAGO	THE CHILDREN'S PLACE	1800 N HUMBOLDT BLVD, CHICAGO, IL IL	SE	0.15 / 806.16	1	146
52	PERMITS CHICAGO	WAREHOUSE FACILITIES	1800 N HUMBOLDT BLVD, CHICAGO, IL IL	SE	0.15 / 806.16	1	146
52	PERMITS CHICAGO	WAREHOUSE FACILITIES	1800 N HUMBOLDT BLVD, CHICAGO, IL IL	SE	0.15 / 806.16	1	147
52	LUST DOCUMENT	1800 North Humboldt Building	1800 N Humboldt Chicago IL 60647	SE	0.15 / 806.16	1	147
52	REM ASSESS	1800 North Humboldt Building	1800 N Humboldt Chicago IL 60647	SE	0.15 / 806.16	1	147
52	RCRA NON GEN	1800 N HUMBOLDT BLDG	1800 N HUMBOLDT CHICAGO IL 60647	SE	0.15 / 806.16	1	149
			Handler ID | Recycler Activity?: ILR000026245 | NO				
53	TANKS CHICAGO	UNKNOWN	2948 W ARMITAGE AVE CHICAGO IL	ENE	0.16 / 821.14	0	152
54	PERMITS CHICAGO	MR. MARTINEZ RAMON	2027 N HUMBOLDT BLVD, CHICAGO, IL IL	ENE	0.16 / 824.98	-1	152
54	PERMITS CHICAGO	2027 N HUMBOLDT	2027 N HUMBOLDT BLVD IL	ENE	0.16 / 824.98	-1	153

Map Key	DB	Company/Site Name	Address	Direction	Distance (mi/ft)	Elev Diff (ft)	Page Number
54	PERMITS CHICAGO	2027 N HUMBOLDT BLVD	2027 N HUMBOLDT BLVD IL	ENE	0.16 / 824.98	-1	153
55	TANKS CHICAGO	BETHANY PRESBYTERIAN CHURCH	1847 N HUMBOLDT CHICAGO IL	ESE	0.16 / 844.70	0	153
56	PERMITS CHICAGO	2-STORY MASONRY BUILDING	3231 W ARMITAGE AVE IL	W	0.16 / 848.39	1	154
57	PERMITS CHICAGO	2948 W. CORTLAND	2948 W CORTLAND ST IL	ESE	0.16 / 864.79	0	154
58	PERMITS CHICAGO	ZAPATA LMT APTS PARTNERSHIP	3230 W ARMITAGE AVE IL	WNW	0.16 / 865.36	1	155
59	TANKS CHICAGO	PIONEER CLEANERS	3233 W ARMITAGE AVE CHICAGO IL	W	0.17 / 872.58	1	155
59	TANKS CHICAGO	PIONEER CLEANERS	3233 W ARMITAGE AVE CHICAGO IL	W	0.17 / 872.58	1	155
60	TANKS CHICAGO	MRS T E SCANLAN	2116 N WHIPPLE ST CHICAGO IL	NNE	0.17 / 911.74	-1	156
61	PERMITS CHICAGO	PIOTR PIECHNIK	3221 W CORTLAND ST, CHICAGO, IL IL	WSW	0.18 / 925.33	1	156
62	PERMITS CHICAGO	1939 SAWYER ASSOCIATION	1939 N SAWYER AVE IL	W	0.18 / 929.23	1	157
63	FINDS/FRS	2930 W ARMITAGE	2930 W ARMITAGE CHICAGO IL 60647 ***Registry ID:*** 110028922094	ENE	0.18 / 949.56	0	157
64	PERMITS CHICAGO	MARTIN MONTEZ	2047 N HUMBOLDT BLVD, CHICAGO, IL IL	NE	0.18 / 956.05	-1	158
65	AST	AT&T Humboldt Co	2940 West Cortland Avenue CHICAGO IL 60647	ESE	0.18 / 961.49	0	158

Map Key	DB	Company/Site Name	Address	Direction	Distance (mi/ft)	Elev Diff (ft)	Page Number
			***Type	Tank:*** Tank - Above Ground Bulk | TANK#1-400			
66	PERMITS CHICAGO	VICTOR NEWMAN ASSOC.	1756 N KEDZIE AVE, CHICAGO, IL IL	SW	0.18 / 962.52	1	159
67	FINDS/FRS	QUICK OIL	2928 W ARMITAGE CHICAGO IL 60647 ***Registry ID:*** 110018202817	ENE	0.18 / 975.38	0	159
67	PERMITS CHICAGO	MILES CADENA	2928 W ARMITAGE AVE, CHICAGO, IL IL	ENE	0.18 / 975.38	0	160
67	PERMITS CHICAGO	MILES CADENA	2928 W ARMITAGE AVE, CHICAGO, IL IL	ENE	0.18 / 975.38	0	160
67	IEPA DOCS	Quick Oil	2928 W Armitage Chicago IL 60647	ENE	0.18 / 975.38	0	161
68	PERMITS CHICAGO	A-DIAMOND GLASS	1801 N HUMBOLDT BLVD, CHICAGO, IL IL	SE	0.19 / 977.99	1	161
68	PERMITS CHICAGO	STONE INTERIORS	1801 N HUMBOLDT BLVD, CHICAGO, IL IL	SE	0.19 / 977.99	1	161
68	PERMITS CHICAGO	A-DIAMOND GLASS OF CHICAGO	1801 N HUMBOLDT BLVD, CHICAGO, IL IL	SE	0.19 / 977.99	1	162
68	PERMITS CHICAGO	INTERIOR OF STONE INC	1801 N HUMBOLDT BLVD IL	SE	0.19 / 977.99	1	162
68	PERMITS CHICAGO	INTERIOR OF STONE MIDWEST, INC.	1801 N HUMBOLDT BLVD, CHICAGO, IL IL	SE	0.19 / 977.99	1	163
68	PERMITS CHICAGO	INTERIORS OF STONE	1801 N HUMBOLDT BLVD, CHICAGO, IL IL	SE	0.19 / 977.99	1	163
68	PERMITS CHICAGO	INTERIOR OF STONE MIDWEST, INC	1801 N HUMBOLDT BLVD IL	SE	0.19 / 977.99	1	164

Map Key	DB	Company/Site Name	Address	Direction	Distance (mi/ft)	Elev Diff (ft)	Page Number
68	PERMITS CHICAGO	INTERIOR OF STONE MIDWEST INC	1801 N HUMBOLDT BLVD IL	SE	0.19 / 977.99	1	164
69	RCRA VSQG	ST AUGUSTINE COLLEGE	3247 W ARMITAGE CHICAGO IL 60640 ***Handler ID*	*Recycler Activity?:*** ILR000005835 | NO	W	0.19 / 997.23	1	164
69	LUST	St. Augustine College	3247 West Armitage Ave. Chicago IL 60640 ***Incident No*	*Incidents ID*	*NFR Date:*** 951577 | 17736 |	W	0.19 / 997.23	1	167
69	SRP	St. Augustine College	3245-3255 West Armitage Street Chicago IL 60647	W	0.19 / 997.23	1	168
69	INST	St. Augustine College	3245-3255 West Armitage Street Chicago IL 60647	W	0.19 / 997.23	1	169
69	UST	St Augustines College	3247 W Armitage Ave Chicago IL ***Facility No*	*Facility Status:*** 2034154 | Exempt ***Tank No*	*Status*	*Removed Date:*** 2 | Removed | 7/25/1995, 1 | Pre 1974 |	W	0.19 / 997.23	1	169
69	FINDS/FRS	ST AUGUSTINE COLLEGE	3247 W ARMITAGE CHICAGO IL 60647 ***Registry ID:*** 110005933623	W	0.19 / 997.23	1	171
69	SPILLS	ST AUGUSTINES COLLEGE	3247 WEST ARMITAGE CHICAGO IL ***Incident No:*** 951577	W	0.19 / 997.23	1	172
69	ENG	St. Augustine College	3245-3255 West Armitage Street Chicago IL 60647	W	0.19 / 997.23	1	173
69	TANKS CHICAGO	ST AUGUSTINES COLLEGE	3247 W ARMITAGE AVE CHICAGO IL	W	0.19 / 997.23	1	174
69	PERMITS CHICAGO	ST AUGUSTINES COLLEGE	3247 W ARMITAGE AVE, CHICAGO, IL IL	W	0.19 / 997.23	1	174
69	PERMITS CHICAGO	ST AUGUSTINES COLLEGE	3247 W ARMITAGE AVE, CHICAGO, IL IL	W	0.19 / 997.23	1	175
69	PERMITS CHICAGO	ST. AUGUSTINE COLLEGE	3247 W ARMITAGE AVE, CHICAGO, IL IL	W	0.19 / 997.23	1	175

Map Key	DB	Company/Site Name	Address	Direction	Distance (mi/ft)	Elev Diff (ft)	Page Number
69	LUST DOCUMENT	St Augustine College	3247 W Armitage Ave Chicago IL 60640	W	0.19 / 997.23	1	175
69	REM ASSESS	St Augustine College - 170000313989	3247 W Armitage Ave Chicago IL 60640	W	0.19 / 997.23	1	176
70	PERMITS CHICAGO	JOSE C GONZALEZ	1731 N ALBANY AVE IL	S	0.19 / 998.70	1	177
71	TANKS CHICAGO	HUMBOLDT GLASS	1801 N HUMBOLDT CHICAGO IL	SE	0.19 / 998.97	1	177
71	TANKS CHICAGO	HUMBOLDT GLASS	1801 N HUMBOLDT CHICAGO IL	SE	0.19 / 998.97	1	178
72	RCRA NON GEN	IL BELL TEL DBA AT&T	2940 W CORTLAND ST CHICAGO IL 60647 ***Handler ID | Recycler Activity?:*** ILD980684435 | NO	ESE	0.19 / 1,004.83	0	178
72	LUST	Illinois Bell Telephone	2940 Courtland St. Chicago IL 60647 ***Incident No | Incidents ID | NFR Date:*** 912188 | 11239 |	ESE	0.19 / 1,004.83	0	183
72	UST	Humbolt CO	2940 West Cortland Chicago IL ***Facility No | Facility Status:*** 2007790 | Closed ***Tank No | Status | Removed Date:*** 2 | Removed | 8/6/1991, 1 | Removed | 8/6/1991, 4 | Removed | 1/19/2023, 3 | Removed | 8/6/1991	ESE	0.19 / 1,004.83	0	183
72	FINDS/FRS	LOGAN SQUARE	2940 W CORTLAND ST CHICAGO IL 60647 ***Registry ID:*** 110020868907	ESE	0.19 / 1,004.83	0	186
72	FINDS/FRS	IL BELL TELEPHONE CO DBA AT&T ILLINOIS	2940 WEST CORTLAND STREET CHICAGO IL 60647-5146 ***Registry ID:*** 110013680132	ESE	0.19 / 1,004.83	0	187
72	SPILLS	AT&T	2940 West Cortland Chicago IL ***Incident No:*** H-2014-0059	ESE	0.19 / 1,004.83	0	187
72	SPILLS	ILLINOIS BELL TELEPHONE	2940 COURTLAND ST. CHICAGO IL ***Incident No:*** 912188	ESE	0.19 / 1,004.83	0	189
72	SPILLS	AT&T ILLINOIS	2940 WEST CORTLAND CHICAGO IL ***Incident No:*** H-2006-0282	ESE	0.19 / 1,004.83	0	190

Map Key	DB	Company/Site Name	Address	Direction	Distance (mi/ft)	Elev Diff (ft)	Page Number
72	ICIS	IL BELL TELEPHONE CO DBA AT&T ILLINOIS	2940 W CORTLAND ST CHICAGO IL 60647 **Registry ID:** 110013680132	ESE	0.19 / 1,004.83	0	192
72	TANKS CHICAGO	ILLINOIS BELL TELEPHONE	2940 W CORTLAND ST CHICAGO IL	ESE	0.19 / 1,004.83	0	192
72	TANKS CHICAGO	AT & T/CHICAGO HUMBOLDT	2940 W CORTLAND ST CHICAGO IL	ESE	0.19 / 1,004.83	0	192
72	TANKS CHICAGO	ILLINOIS BELL TELEPHONE	2940 W CORTLAND ST CHICAGO IL	ESE	0.19 / 1,004.83	0	194
72	TANKS CHICAGO	ILLINOIS BELL TELEPHONE	2940 W CORTLAND ST CHICAGO IL	ESE	0.19 / 1,004.83	0	194
72	PERMITS CHICAGO	ILLINOIS BELL TELEPHONE COMPANY/SBC	2940 W CORTLAND ST, CHICAGO, IL IL	ESE	0.19 / 1,004.83	0	194
72	PERMITS CHICAGO	AMERITECH	2940 W CORTLAND ST, CHICAGO, IL IL	ESE	0.19 / 1,004.83	0	195
72	PERMITS CHICAGO	AT & T	2940 W CORTLAND ST, CHICAGO, IL IL	ESE	0.19 / 1,004.83	0	195
72	PERMITS CHICAGO		2940 W CORTLAND ST IL	ESE	0.19 / 1,004.83	0	196
72	PERMITS CHICAGO	AT & T	2940 W CORTLAND ST, CHICAGO, IL IL	ESE	0.19 / 1,004.83	0	196
72	PERMITS CHICAGO	AT & T/CHICAGO HUMBOLDT	2940 W CORTLAND ST, CHICAGO, IL IL	ESE	0.19 / 1,004.83	0	196
72	PERMITS CHICAGO	SBC AMERITECH	2940 W CORTLAND ST, CHICAGO, IL IL	ESE	0.19 / 1,004.83	0	197
72	TIER 2	AT&T - Humboldt Co - Q11410	2940 West Cortland Chicago IL 60647	ESE	0.19 / 1,004.83	0	197

Map Key	DB	Company/Site Name	Address	Direction	Distance (mi/ft)	Elev Diff (ft)	Page Number
72	PERMITS CHICAGO	AT&T CORPORATE REAL ESTATE	2940 W CORTLAND ST IL	ESE	0.19 / 1,004.83	0	205
72	LUST DOCUMENT	IL Bell Telephone Co dba AT&T Illinois	2940 W Cortland St Chicago IL 60647-5146	ESE	0.19 / 1,004.83	0	206
72	AIR PERMITS	IL Bell Telephone Co dba AT&T Illinois	2940 W Cortland St Chicago IL 60647-5146	ESE	0.19 / 1,004.83	0	206
72	IEPA DOCS	IL Bell Telephone Co dba AT&T Illinois	2940 W Cortland St Chicago IL 60647-5146	ESE	0.19 / 1,004.83	0	207
72	AFS	ILLINOIS BELL TELEPHONE CO D/B/A AT&T IL	2940 W CORTLAND ST CHICAGO IL 60647	ESE	0.19 / 1,004.83	0	207
72	TIER 2	AT&T - Q11410	2940 West Cortland Chicago IL 60647	ESE	0.19 / 1,004.83	0	212
72	TIER 2	Illinois Bell Telephone Company d/b/a SBC Illinois	2940 West Cortland Chicago IL 60647	ESE	0.19 / 1,004.83	0	218
72	PERMITS CHICAGO	AT&T HUMBOLT CO	2940 W CORTLAND ST IL	ESE	0.19 / 1,004.83	0	224
73	PERMITS CHICAGO	RESIDENTIAL	2924 W ARMITAGE AVE IL	E	0.19 / 1,015.03	0	225
74	FINDS/FRS	2103 N KEDZIE AVE	2103 N KEDZIE AVE CHICAGO IL 60647 ***Registry ID:*** 110033006039	NW	0.20 / 1,041.83	0	225
75	AFS	CHILO MANUFACTURING & PLATING CO INC	2106 KEDZIE AVE CHICAGO IL 60623	NW	0.20 / 1,053.46	0	226
76	PERMITS CHICAGO	HISPANIC HOUSING DEPARTMENT CORP	2114 N KEDZIE AVE, CHICAGO, IL IL	NW	0.20 / 1,058.70	0	228
77	PERMITS CHICAGO	BAS 3 DEVELOPMENT LLC	1901 N RICHMOND ST IL	E	0.20 / 1,061.61	0	229

Map Key	DB	Company/Site Name	Address	Direction	Distance (mi/ft)	Elev Diff (ft)	Page Number
78	IEPA DOCS	Robert Gray Residence	3071 W Palmer Sq Chicago IL 60647	N	0.20 / 1,080.18	-1	229
79	FINDS/FRS	BARROSO CORP	3252 W ARMITAGE AVE CHICAGO IL 60647 ***Registry ID:*** 110018202880	WNW	0.21 / 1,083.16	1	230
79	PERMITS CHICAGO	3256 W. ARMITAGE	3256 W ARMITAGE AVE IL	WNW	0.21 / 1,083.16	1	230
79	IEPA DOCS	Barroso Corp	3252 W Armitage Ave Chicago IL 60647	WNW	0.21 / 1,083.16	1	231
80	FINDS/FRS	CHICAGO, CITY OF ABANDONMENT	1745 N WHIPPLE CHICAGO IL 60647-5026 ***Registry ID:*** 110013386969	SSE	0.21 / 1,084.09	0	231
80	SPILLS	UNK	1745 NORTH WHIPPLE CHICAGO IL ***Incident No:*** H 2002 1617	SSE	0.21 / 1,084.09	0	232
80	IEPA DOCS	Chicago, City of Abandonment	1745 N Whipple Chicago IL 60647	SSE	0.21 / 1,084.09	0	234
80	RCRA NON GEN	CHICAGO, CITY OF ABANDONMENT	1745 N WHIPPLE CHICAGO IL 60647 ***Handler ID | Recycler Activity?:*** ILR000116483 | NO	SSE	0.21 / 1,084.09	0	234
81	PERMITS CHICAGO	JOSH RANDALL	1856 N SAWYER AVE, CHICAGO, IL IL	WSW	0.21 / 1,085.49	1	237
81	PERMITS CHICAGO	BRANDON NAPIER	1856 N SAWYER AVE, CHICAGO, IL IL	WSW	0.21 / 1,085.49	1	238
82	PERMITS CHICAGO	PALMER SQUARE APARTMENTS	2118 N KEDZIE AVE IL	NW	0.21 / 1,090.45	0	238
83	PERMITS CHICAGO	HISPANIC HOUSING DEPARTMENT CORP	3206 W DICKENS AVE, CHICAGO, IL IL	NW	0.21 / 1,091.23	0	238
84	TANKS CHICAGO	S. BUTTITTA	1807 N SAWYER AVE CHICAGO IL	SW	0.21 / 1,101.19	2	239

Map Key	DB	Company/Site Name	Address	Direction	Distance (mi/ft)	Elev Diff (ft)	Page Number
84	TANKS CHICAGO	S. BUTTITTA	1807 N SAWYER AVE CHICAGO IL	SW	0.21 / 1,101.19	2	239
85	PERMITS CHICAGO	2012 N RICHMOND	2012 N RICHMOND ST IL	ENE	0.21 / 1,112.22	-1	240
86	SPILLS	UNKNOWN	3119 WEST PALMER BLVD CHICAGO IL ***Incident No:*** 961928	NNW	0.21 / 1,116.95	0	240
87	PERMITS CHICAGO	JOE ROYER	1751 N HUMBOLDT BLVD IL	SE	0.21 / 1,117.24	1	241
88	PERMITS CHICAGO	HISPANIC HOUSING DEPARTMENT CORP	3216 W DICKENS AVE, CHICAGO, IL IL	NW	0.21 / 1,118.21	0	242
89	TANKS CHICAGO	CHURCH OF LOGAN SQUARE	2018 N RICHMOND ST CHICAGO IL	ENE	0.21 / 1,125.48	-1	242
89	PERMITS CHICAGO	SALEM CHRISTIAN SCHOOL	2018 N RICHMOND ST, CHICAGO, IL IL	ENE	0.21 / 1,125.48	-1	243
90	TANKS CHICAGO	GUS TIROVOLAS	2901 W ARMITAGE AVE CHICAGO IL	E	0.22 / 1,143.35	-1	243
90	TANKS CHICAGO	GUS TIROVOLAS	2901 W ARMITAGE AVE CHICAGO IL	E	0.22 / 1,143.35	-1	243
90	TANKS CHICAGO	GUS TIROVOLAS	2901 W ARMITAGE AVE CHICAGO IL	E	0.22 / 1,143.35	-1	244
90	TANKS CHICAGO	GUS TIROVOLAS	2901 W ARMITAGE AVE CHICAGO IL	E	0.22 / 1,143.35	-1	244
90	PERMITS CHICAGO	JOHN MOURIKES	2901 W ARMITAGE AVE, CHICAGO, IL IL	E	0.22 / 1,143.35	-1	245
90	PERMITS CHICAGO	JOHN MAURIKES	2901 W ARMITAGE AVE, CHICAGO, IL IL	E	0.22 / 1,143.35	-1	245

Map Key	DB	Company/Site Name	Address	Direction	Distance (mi/ft)	Elev Diff (ft)	Page Number
91	FINDS/FRS	ACTION WRECKING	2122-2142 N KEDZIE CHICAGO IL 60647 ***Registry ID:*** 110018301247	NW	0.22 / 1,161.21	0	246
92	PERMITS CHICAGO	TROPIC CONSTRUCTION	3220 W DICKENS AVE, CHICAGO, IL IL	NW	0.22 / 1,161.88	0	246
92	PERMITS CHICAGO	HISPANIC HOUSING DEPARTMENT CORP	3220 W DICKENS AVE, CHICAGO, IL IL	NW	0.22 / 1,161.88	0	247
93	PERMITS CHICAGO	TUCK POINTING FRONT ELEVATION	2041 N SAWYER AVE IL	WNW	0.22 / 1,162.95	1	247
94	PERMITS CHICAGO	MIGUEL PEREZ	2906 W ARMITAGE AVE IL	E	0.22 / 1,181.21	-1	248
94	PERMITS CHICAGO	FIRE PROTECTION SYSTEMS	2906 W ARMITAGE AVE IL	E	0.22 / 1,181.21	-1	248
95	PERMITS CHICAGO	HISPANIC HOUSING & DEV. CORP.	1824 N RICHMOND ST, CHICAGO, IL IL	ESE	0.23 / 1,197.84	1	248
96	PERMITS CHICAGO	3055 W PALMER	3055 W PALMER BLVD IL	N	0.23 / 1,203.28	-1	249
97	TANKS CHICAGO	CORNCLIUS PITT & DANIEL PALASGER	2128 N KEDZIE AVE CHICAGO IL	NW	0.23 / 1,214.35	0	249
97	PERMITS CHICAGO	HISPANIC HOUSING DEPARTMENT CORP	2128 N KEDZIE AVE, CHICAGO, IL IL	NW	0.23 / 1,214.35	0	250
98	PERMITS CHICAGO	J. MAY, INC.	3267 W ARMITAGE AVE IL	W	0.23 / 1,217.10	1	250
99	PERMITS CHICAGO	CHICAGO PUBLIC SCHOOLS	1831 N RICHMOND ST, CHICAGO, IL IL	ESE	0.23 / 1,221.46	1	251
100	FINDS/FRS	AAA METAL FINISHERS INC	2902 W ARMITAGE CHICAGO IL 60647 ***Registry ID:*** 110024850231	E	0.23 / 1,226.49	-1	251

Map Key	DB	Company/Site Name	Address	Direction	Distance (mi/ft)	Elev Diff (ft)	Page Number
100	IEPA DOCS	Aaa Metal Finishers Inc	2902 W Armitage Chicago IL 60647	E	0.23 / 1,226.49	-1	252
101	PERMITS CHICAGO	I B F INVERBRSS FUNDS	3239 W DICKENS AVE, CHICAGO, IL IL	WNW	0.23 / 1,230.80	0	252
102	TANKS CHICAGO	BETHEL LUTHERAN CHURCH	2101 N HUMBOLDT CHICAGO IL	NE	0.24 / 1,241.41	-1	253
102	PERMITS CHICAGO	LUIS PEREZ	2101 N HUMBOLDT BLVD, CHICAGO, IL IL	NE	0.24 / 1,241.41	-1	253
102	PERMITS CHICAGO	ASY. OF CHRISTIAN CHURCHES	2101 N HUMBOLDT DR, CHICAGO, IL IL	NE	0.24 / 1,241.41	-1	253
103	TANKS CHICAGO	PALMER SQAURE APTS	2132 N KEDZIE AVE CHICAGO IL	NW	0.24 / 1,249.97	0	254
103	PERMITS CHICAGO	PALMER SQAURE APTS	2132 N KEDZIE AVE, CHICAGO, IL IL	NW	0.24 / 1,249.97	0	255
104	FINDS/FRS	ADT 29	3027 W. PALMER SQUARE CHICAGO IL 60647 ***Registry ID:*** 110016663608	NNE	0.24 / 1,250.76	-1	255
104	FINDS/FRS	ST SYLVESTER SCHOOL	3027 W PALMER SQ CHICAGO IL 60641 ***Registry ID:*** 110059869094	NNE	0.24 / 1,250.76	-1	256
104	ICIS	ADT 29	3027 W. PALMER SQUARE CHICAGO IL 60647 ***Registry ID:*** 110016663608	NNE	0.24 / 1,250.76	-1	257
104	TANKS CHICAGO	CATHOLIC BISHOP OF CHICAGO	3027 W PALMER SQUARE CHICAGO IL	NNE	0.24 / 1,250.76	-1	257
104	PERMITS CHICAGO	ST SYLVESTER	3027 W PALMER BLVD IL	NNE	0.24 / 1,250.76	-1	258
105	PERMITS CHICAGO	ERNIE SMITH	2900 W ARMITAGE AVE, CHICAGO, IL IL	E	0.24 / 1,256.57	0	258

Map Key	DB	Company/Site Name	Address	Direction	Distance (mi/ft)	Elev Diff (ft)	Page Number
106	TANKS CHICAGO	JOSEPH KENE	1724 N KEDZIE AVE CHICAGO IL	SSW	0.24 / 1,263.44	1	258
106	TANKS CHICAGO	JOSEPH KENE	1724 N KEDZIE AVE CHICAGO IL	SSW	0.24 / 1,263.44	1	259
107	RCRA VSQG	YATES RICHARD ELEMENTARY SCHOOL	1839 N RICHMOND ST CHICAGO IL 60647 ***Handler ID | Recycler Activity?:*** ILR000061440 | NO	ESE	0.24 / 1,278.50	1	259
107	FINDS/FRS	RICHARD YATES ELEM SCH	1839 N RICHMOND ST CHICAGO IL 60647 ***Registry ID:*** 110003048933	ESE	0.24 / 1,278.50	1	262
107	TANKS CHICAGO	BOARD OF EDUCATION	1839 N RICHMOND ST CHICAGO IL	ESE	0.24 / 1,278.50	1	263
107	TANKS CHICAGO	BOARD OF EDUCATION	1839 N RICHMOND ST CHICAGO IL	ESE	0.24 / 1,278.50	1	263
107	PERMITS CHICAGO	CHICAGO PUBLIC SCHOOLS	1839 N RICHMOND ST, CHICAGO, IL IL	ESE	0.24 / 1,278.50	1	264
107	PERMITS CHICAGO	CHICAGO PUBLIC SCHOOLS	1839 N RICHMOND ST, CHICAGO, IL IL	ESE	0.24 / 1,278.50	1	264
107	IEPA DOCS	Richard Yates Elem Sch	1839 N Richmond St Chicago IL 60647	ESE	0.24 / 1,278.50	1	265
108	PERMITS CHICAGO	RESIDENTIAL	2056 N SAWYER AVE IL	WNW	0.24 / 1,281.24	1	265
109	FINDS/FRS	BICKERDIKE REDEVELOPMENT CORP	1704-1716 N HUMBOLDT BLVD CHICAGO IL 60647 ***Registry ID:*** 110056367827	SSE	0.24 / 1,281.93	0	265
109	RCRA NON GEN	BICKERDIKE REDEVELOPMENT CORP	1704-1716 N HUMBOLDT BLVD CHICAGO IL 60647 ***Handler ID | Recycler Activity?:*** ILR000180299 | NO	SSE	0.24 / 1,281.93	0	266
110	PERMITS CHICAGO	1943 N. FRANCISCO	1943 N FRANCISCO AVE IL	E	0.24 / 1,289.18	0	271

Executive Summary: Summary by Data Source

Standard

Federal

RCRA VSQG - RCRA Very Small Quantity Generators List

A search of the RCRA VSQG database, dated Jan 6, 2025 has found that there are 3 RCRA VSQG site(s) within approximately 0.25 miles of the project property.

Equal/Higher Elevation	Address	Direction	Distance (mi/ft)	Map Key
ARMITAGE NO 1 CLEANERS	3052 W ARMITAGE CHICAGO IL 60647	N	0.01 / 66.66	4
	Handler ID **|** ***Recycler Activity?****: ILD984834259* | *NO*			
ST AUGUSTINE COLLEGE	3247 W ARMITAGE CHICAGO IL 60640	W	0.19 / 997.23	69
	Handler ID **|** ***Recycler Activity?****: ILR000005835* | *NO*			
YATES RICHARD ELEMENTARY SCHOOL	1839 N RICHMOND ST CHICAGO IL 60647	ESE	0.24 / 1,278.50	107
	Handler ID **|** ***Recycler Activity?****: ILR000061440* | *NO*			

RCRA NON GEN - RCRA Non-Generators

A search of the RCRA NON GEN database, dated Jan 6, 2025 has found that there are 6 RCRA NON GEN site(s) within approximately 0.25 miles of the project property.

Equal/Higher Elevation	Address	Direction	Distance (mi/ft)	Map Key
WALGREENS #1310	3110 W ARMITAGE AVE CHICAGO IL 60646	NW	0.04 / 227.01	17
	Handler ID **|** ***Recycler Activity?****: ILR000043430* | *NO*			
APOLO RADIATORS SERV	3210 W ARMITAGE CHICAGO IL 60647	WNW	0.13 / 696.71	43
	Handler ID **|** ***Recycler Activity?****: ILR000015198* | *NO*			
1800 N HUMBOLDT BLDG	1800 N HUMBOLDT CHICAGO IL 60647	SE	0.15 / 806.16	52
	Handler ID **|** ***Recycler Activity?****: ILR000026245* | *NO*			
IL BELL TEL DBA AT&T	2940 W CORTLAND ST CHICAGO IL 60647	ESE	0.19 / 1,004.83	72
	Handler ID **|** ***Recycler Activity?****: ILD980684435* | *NO*			
CHICAGO, CITY OF ABANDONMENT	1745 N WHIPPLE CHICAGO IL 60647	SSE	0.21 / 1,084.09	80
	Handler ID **|** ***Recycler Activity?****: ILR000116483* | *NO*			

Equal/Higher Elevation	Address	Direction	Distance (mi/ft)	Map Key
BICKERDIKE REDEVELOPMENT CORP	1704-1716 N HUMBOLDT BLVD CHICAGO IL 60647	SSE	0.24 / 1,281.93	109
	Handler ID* | *Recycler Activity?: *ILR000180299* | *NO*			

ERNS - Emergency Response Notification System

A search of the ERNS database, dated Apr 6, 2025 has found that there are 1 ERNS site(s) within approximately 0.02 miles of the project property.

Equal/Higher Elevation	Address	Direction	Distance (mi/ft)	Map Key
	3047 W ARMITAGE CHICAGO IL 60647	NNE	0.02 / 129.89	10
	NRC Report No: *263403*			

State

LUST - Leaking Underground Storage Tanks (LUST)

A search of the LUST database, dated Mar 20, 2025 has found that there are 6 LUST site(s) within approximately 0.50 miles of the project property.

Equal/Higher Elevation	Address	Direction	Distance (mi/ft)	Map Key
Autolandia	2021 North Kedzie Chicago IL 60647	WNW	0.11 / 592.66	36
	Incident No* | *Incidents ID* | *NFR Date: *992069* | *24265* |			
Mark Andelman	3210 West Armitage Ave. Chicago IL 60647	WNW	0.13 / 696.71	43
	Incident No* | *Incidents ID* | *NFR Date: *960323* | *19010* |			
Stoner Co.	3223 West Armitage Ave. Chicago IL 60647	W	0.15 / 786.87	47
	Incident No* | *Incidents ID* | *NFR Date: *913595* | *12115* | *01/27/2010*			
1800 North Humboldt Bldg.	1800 North Humboldt Blvd. Chicago IL 60647	SE	0.15 / 806.16	52
	Incident No* | *Incidents ID* | *NFR Date: *961640* | *19626* |			
St. Augustine College	3247 West Armitage Ave. Chicago IL 60640	W	0.19 / 997.23	69
	Incident No* | *Incidents ID* | *NFR Date: *951577* | *17736* |			
Illinois Bell Telephone	2940 Courtland St. Chicago IL 60647	ESE	0.19 / 1,004.83	72
	Incident No* | *Incidents ID* | *NFR Date: *912188* | *11239* |			

LUST DOCUMENT - Leaking UST Document

A search of the LUST DOCUMENT database, dated Mar 17, 2025 has found that there are 7 LUST DOCUMENT site(s) within approximately 0.50 miles of the project property.

Equal/Higher Elevation	Address	Direction	Distance (mi/ft)	Map Key
Martinez, Luis - 170000511514	2021 N Kedzie Ave Chicago IL 60647	NW	0.10 / 545.32	31
Idealty Chicago - 170002289057	3204 W Armitage Ave Chicago IL 60647	WNW	0.12 / 636.26	39
Eliades, Vassos - 170000319395	3210 W Armitage Chicago IL 60647	WNW	0.13 / 696.71	43
Stoner & Co Inc - 170000510953	3223 W Armitage Chicago IL 60647	WNW	0.15 / 799.80	49
1800 North Humboldt Building	1800 N Humboldt Chicago IL 60647	SE	0.15 / 806.16	52
St Augustine College	3247 W Armitage Ave Chicago IL 60640	W	0.19 / 997.23	69
IL Bell Telephone Co dba AT&T Illinois	2940 W Cortland St Chicago IL 60647-5146	ESE	0.19 / 1,004.83	72

UST - Underground Storage Tank Database (UST)

A search of the UST database, dated Feb 25, 2025 has found that there are 7 UST site(s) within approximately 0.25 miles of the project property.

Equal/Higher Elevation	Address	Direction	Distance (mi/ft)	Map Key
Medical Center	3109 - 3111 W. Armitage Avenue Chicago IL	NW	0.03 / 160.20	12
	Facility No | Facility Status: *2047148 | Exempt* ***Tank No | Status | Removed Date***: *1 | Removed | 12/16/2020*			
Vacant Building	2021 North Kedzie Ave. Chicago IL	NW	0.10 / 545.32	31
	Facility No | Facility Status: *2038955 | Closed* ***Tank No | Status | Removed Date***: *1 | Removed | 9/2/1999, 2 | Removed | 11/10/1999, 3 | Removed | 1/7/2000, 4 | Removed | 1/7/2000*			
Apolo Radiators Service	3210 W Armitage Chicago IL	WNW	0.13 / 696.71	43
	Facility No | Facility Status: *2034902 | Exempt* ***Tank No | Status | Removed Date***: *2 | Removed | 2/26/1996, 1 | Removed | 2/26/1996, 3 | Removed | 3/20/1996*			
Stoner & Co Inc	3223 W Armitage Ave Chicago IL	W	0.15 / 786.87	47
	Facility No | Facility Status: *2011257 | Closed* ***Tank No | Status | Removed Date***: *2 | Removed | 12/13/1991, 1 | Removed | 12/13/1991*			

Equal/Higher Elevation	Address	Direction	Distance (mi/ft)	Map Key
Vacant Building	1800 N Humboldt Chicago IL	SE	0.15 / 806.16	52
	Facility No | Facility Status: *2035384 | Exempt* ***Tank No | Status | Removed Date***: *1 | Pre 1974 |*			
St Augustines College	3247 W Armitage Ave Chicago IL	W	0.19 / 997.23	69
	Facility No | Facility Status: *2034154 | Exempt* ***Tank No | Status | Removed Date***: *2 | Removed | 7/25/1995, 1 | Pre 1974 |*			
Humbolt CO	2940 West Cortland Chicago IL	ESE	0.19 / 1,004.83	72
	Facility No | Facility Status: *2007790 | Closed* ***Tank No | Status | Removed Date***: *2 | Removed | 8/6/1991, 1 | Removed | 8/6/1991, 4 | Removed | 1/19/2023, 3 | Removed | 8/6/1991*			

AST - Aboveground Storage Tanks (AST)

A search of the AST database, dated Nov 1, 2024 has found that there are 1 AST site(s) within approximately 0.25 miles of the project property.

Equal/Higher Elevation	Address	Direction	Distance (mi/ft)	Map Key
AT&T Humboldt Co	2940 West Cortland Avenue CHICAGO IL 60647	ESE	0.18 / 961.49	65
	Type | Tank: *Tank - Above Ground Bulk | TANK#1-400*			

ENG - Sites with Engineering Controls

A search of the ENG database, dated Apr 17, 2025 has found that there are 3 ENG site(s) within approximately 0.50 miles of the project property.

Equal/Higher Elevation	Address	Direction	Distance (mi/ft)	Map Key
All Pro Cleaners	3052 West Armitage Avenue Chicago IL 60647	N	0.01 / 66.66	4
Idealty Chicago	3204 West Armitage Avenue Chicago IL 60647	WNW	0.12 / 636.26	39
St. Augustine College	3245-3255 West Armitage Street Chicago IL 60647	W	0.19 / 997.23	69

INST - Institutional Controls

A search of the INST database, dated Apr 17, 2025 has found that there are 3 INST site(s) within approximately 0.50 miles of the project property.

Equal/Higher Elevation	Address	Direction	Distance (mi/ft)	Map Key
All Pro Cleaners	3052 West Armitage Avenue Chicago IL 60647	N	0.01 / 66.66	4
Idealty Chicago	3204 West Armitage Avenue Chicago IL 60647	WNW	0.12 / 636.26	39
St. Augustine College	3245-3255 West Armitage Street Chicago IL 60647	W	0.19 / 997.23	69

SRP - Illinois Site Remediation Program Database

A search of the SRP database, dated Apr 17, 2025 has found that there are 5 SRP site(s) within approximately 0.50 miles of the project property.

Equal/Higher Elevation	Address	Direction	Distance (mi/ft)	Map Key
All Pro Cleaners	3052 West Armitage Avenue Chicago IL 60647	N	0.01 / 66.66	4
Julia de Burgos Park Extension	1808 North Whipple Street Chicago IL 60647	SSE	0.11 / 576.68	35
Idealty Chicago	3204 West Armitage Avenue Chicago IL 60647	WNW	0.12 / 636.26	39
1800 North Humboldt Building	1800 North Humboldt Boulevard Chicago IL 60647	SE	0.15 / 806.16	52
St. Augustine College	3245-3255 West Armitage Street Chicago IL 60647	W	0.19 / 997.23	69

REM ASSESS - Document Explorer Remediation and Assessment Sites

A search of the REM ASSESS database, dated Mar 17, 2025 has found that there are 5 REM ASSESS site(s) within approximately 0.50 miles of the project property.

Equal/Higher Elevation	Address	Direction	Distance (mi/ft)	Map Key
All Pro Cleaners	3052 W Armitage Ave Chicago IL 60647-3860	N	0.01 / 66.66	4
Julia de Burgos Park Extension - 170002223797	1808 N Whipple St Chicago IL 60647	SSE	0.11 / 576.68	35

Equal/Higher Elevation	Address	Direction	Distance (mi/ft)	Map Key
Idealty Chicago	3204 W Armitage Ave Chicago IL 60647	WNW	0.12 / 636.26	39
1800 North Humboldt Building	1800 N Humboldt Chicago IL 60647	SE	0.15 / 806.16	52
St Augustine College - 170000313989	3247 W Armitage Ave Chicago IL 60640	W	0.19 / 997.23	69

County

TANKS CHICAGO - Chicago Storage Tanks

A search of the TANKS CHICAGO database, dated Aug 21, 2024 has found that there are 54 TANKS CHICAGO site(s) within approximately 0.25 miles of the project property.

Equal/Higher Elevation	Address	Direction	Distance (mi/ft)	Map Key
BELL THEATRE	3064 W ARMITAGE AVE CHICAGO IL	N	0.01 / 54.55	1
BELL THEATRE	3064 W ARMITAGE AVE CHICAGO IL	N	0.01 / 54.55	1
MIKE WEISSO	3100 W ARMITAGE AVE CHICAGO IL	NW	0.03 / 171.59	13
MAX FRIEDMAN LIBERTY LAUNDRY	3122 W ARMITAGE AVE CHICAGO IL	NW	0.04 / 201.47	14
PLASTIC PAPER PRODUCTS CO.	3019 W ARMITAGE AVE CHICAGO IL	ENE	0.04 / 217.38	16
SHELL OIL CO.	3129 W ARMITAGE AVE CHICAGO IL	WNW	0.07 / 392.03	26
SHELL OIL CO.	3129 W ARMITAGE AVE CHICAGO IL	WNW	0.07 / 392.03	26
TEMPLE BAPTIST CHURCH	3008 W CORTLAND ST CHICAGO IL	ESE	0.09 / 479.79	28

Equal/Higher Elevation	Address	Direction	Distance (mi/ft)	Map Key
B. STARKMAN	1934 N KEDZIE AVE CHICAGO IL	W	0.09 / 492.95	29
VACANT BUILDING	2021 N KEDZIE AVE CHICAGO IL	NW	0.10 / 545.32	31
TEXACO OIL	2021 N KEDZIE AVE CHICAGO IL	NW	0.10 / 545.32	31
THE GLIDDEN COMPANY	5115 W MOFFAT ST CHICAGO IL	SW	0.13 / 672.24	42
LECLAIRE INVESTMENTS	5114 W MOFFAT ST CHICAGO IL	SW	0.13 / 672.24	42
GLADDEN COMPANY	5165 W MOFFAT ST CHICAGO IL	SW	0.13 / 672.24	42
GLADDEN COMPANY	5165 W MOFFAT ST CHICAGO IL	SW	0.13 / 672.24	42
LIFE LAUNDRY COMPANY	3210 W ARMITAGE AVE CHICAGO IL	WNW	0.13 / 696.71	43
APOLO RADIATORS SERVICE	3210 W ARMITAGE AVE CHICAGO IL	WNW	0.13 / 696.71	43
STANDARD OIL	2001 N HUMBOLDT CHICAGO IL	ENE	0.13 / 710.43	45
STANDARD OIL	2001 N HUMBOLDT CHICAGO IL	ENE	0.13 / 710.43	45
STANDARD OIL	2001 N HUMBOLDT CHICAGO IL	ENE	0.13 / 710.43	45
STANDARD OIL	2001 N HUMBOLDT CHICAGO IL	ENE	0.13 / 710.43	45

Equal/Higher Elevation	Address	Direction	Distance (mi/ft)	Map Key
STANDARD OIL	2001 N HUMBOLDT CHICAGO IL	ENE	0.13 / 710.43	45
ROBERT S STONER	3223 W ARMITAGE AVE CHICAGO IL	WNW	0.15 / 799.80	49
ROBERT S STONER	3223 W ARMITAGE AVE CHICAGO IL	WNW	0.15 / 799.80	49
STONER & COMPANY	3223 W ARMITAGE AVE CHICAGO IL	WNW	0.15 / 799.80	49
WAREHOUSE FACILITIES	1800 N HUMBOLDT BLVD CHICAGO IL	SE	0.15 / 806.16	52
AMERICAN CANDY COMPANY	1800 N HUMBOLDT CHICAGO IL	SE	0.15 / 806.16	52
UNKNOWN	2948 W ARMITAGE AVE CHICAGO IL	ENE	0.16 / 821.14	53
BETHANY PRESBYTERIAN CHURCH	1847 N HUMBOLDT CHICAGO IL	ESE	0.16 / 844.70	55
PIONEER CLEANERS	3233 W ARMITAGE AVE CHICAGO IL	W	0.17 / 872.58	59
PIONEER CLEANERS	3233 W ARMITAGE AVE CHICAGO IL	W	0.17 / 872.58	59
ST AUGUSTINES COLLEGE	3247 W ARMITAGE AVE CHICAGO IL	W	0.19 / 997.23	69
HUMBOLDT GLASS	1801 N HUMBOLDT CHICAGO IL	SE	0.19 / 998.97	71
HUMBOLDT GLASS	1801 N HUMBOLDT CHICAGO IL	SE	0.19 / 998.97	71

Equal/Higher Elevation	Address	Direction	Distance (mi/ft)	Map Key
ILLINOIS BELL TELEPHONE	2940 W CORTLAND ST CHICAGO IL	ESE	0.19 / 1,004.83	72
AT & T/CHICAGO HUMBOLDT	2940 W CORTLAND ST CHICAGO IL	ESE	0.19 / 1,004.83	72
ILLINOIS BELL TELEPHONE	2940 W CORTLAND ST CHICAGO IL	ESE	0.19 / 1,004.83	72
ILLINOIS BELL TELEPHONE	2940 W CORTLAND ST CHICAGO IL	ESE	0.19 / 1,004.83	72
S. BUTTITTA	1807 N SAWYER AVE CHICAGO IL	SW	0.21 / 1,101.19	84
S. BUTTITTA	1807 N SAWYER AVE CHICAGO IL	SW	0.21 / 1,101.19	84
CORNCLIUS PITT & DANIEL PALASGER	2128 N KEDZIE AVE CHICAGO IL	NW	0.23 / 1,214.35	97
PALMER SQAURE APTS	2132 N KEDZIE AVE CHICAGO IL	NW	0.24 / 1,249.97	103
JOSEPH KENE	1724 N KEDZIE AVE CHICAGO IL	SSW	0.24 / 1,263.44	106
JOSEPH KENE	1724 N KEDZIE AVE CHICAGO IL	SSW	0.24 / 1,263.44	106
BOARD OF EDUCATION	1839 N RICHMOND ST CHICAGO IL	ESE	0.24 / 1,278.50	107
BOARD OF EDUCATION	1839 N RICHMOND ST CHICAGO IL	ESE	0.24 / 1,278.50	107

Lower Elevation	Address	Direction	Distance (mi/ft)	Map Key
MRS T E SCANLAN	2116 N WHIPPLE ST CHICAGO IL	NNE	0.17 / 911.74	60
CHURCH OF LOGAN SQUARE	2018 N RICHMOND ST CHICAGO IL	ENE	0.21 / 1,125.48	89
GUS TIROVOLAS	2901 W ARMITAGE AVE CHICAGO IL	E	0.22 / 1,143.35	90
GUS TIROVOLAS	2901 W ARMITAGE AVE CHICAGO IL	E	0.22 / 1,143.35	90
GUS TIROVOLAS	2901 W ARMITAGE AVE CHICAGO IL	E	0.22 / 1,143.35	90
GUS TIROVOLAS	2901 W ARMITAGE AVE CHICAGO IL	E	0.22 / 1,143.35	90
BETHEL LUTHERAN CHURCH	2101 N HUMBOLDT CHICAGO IL	NE	0.24 / 1,241.41	102
CATHOLIC BISHOP OF CHICAGO	3027 W PALMER SQUARE CHICAGO IL	NNE	0.24 / 1,250.76	104

PERMITS CHICAGO - Chicago Environmental Permits

A search of the PERMITS CHICAGO database, dated Jun 15, 2023 has found that there are 126 PERMITS CHICAGO site(s) within approximately 0.12 miles of the project property.

Equal/Higher Elevation	Address	Direction	Distance (mi/ft)	Map Key
ARMITAGE/ALBANY, LLC	3060 W ARMITAGE AVE, CHICAGO, IL IL	N	0.01 / 57.74	2
ARMITAGE/ALBANY, LLC	3066 W ARMITAGE AVE, CHICAGO, IL IL	N	0.01 / 64.01	3
ALL PRO CLEANERS	3052 W ARMITAGE AVE IL	N	0.01 / 66.66	4

Equal/Higher Elevation	Address	Direction	Distance (mi/ft)	Map Key
ALL PRO CLEANERS	3052 W ARMITAGE AVE, CHICAGO, IL IL	N	0.01 / 66.66	4
ALL PRO CLEANERS	3052 W ARMITAGE AVE IL	N	0.01 / 66.66	4
SANDERS CARPENTRY	3067 W ARMITAGE AVE, CHICAGO, IL IL	NNW	0.01 / 74.07	5
ADVANCE HOME DEVELOPMENT	3046 W ARMITAGE AVE, CHICAGO, IL IL	NNE	0.02 / 89.33	6
THAD QUILEY	3101 W ARMITAGE AVE, CHICAGO, IL IL	WNW	0.02 / 90.54	7
3031-33 W. ARMITAGE	3031 W ARMITAGE AVE, CHICAGO, IL IL	ENE	0.02 / 109.32	8
3021 ARMITAGE LLC	3021 W ARMITAGE AVE, CHICAGO, IL IL	ENE	0.03 / 160.13	11
1844 N WHIPPLE	1844 N WHIPPLE ST IL	SSE	0.04 / 212.70	15
WALGREENS #01310	3110 W ARMITAGE AVE IL	NW	0.04 / 227.01	17
WALGREEN CO	3110 W ARMITAGE AVE IL	NW	0.04 / 227.01	17
1907 N. WHIPPLE	1907 N WHIPPLE ST IL	SE	0.05 / 257.10	19
GREEN ARMITAGE, LLC	3018 W ARMITAGE AVE, CHICAGO, IL IL	ENE	0.05 / 260.45	20
3001-3005 W ARMITAGE AVE	3001 W ARMITAGE AVE IL	ENE	0.06 / 325.10	21

Equal/Higher Elevation	Address	Direction	Distance (mi/ft)	Map Key
3001 W ARMITAGE	3001 W ARMITAGE AVE IL	ENE	0.06 / 325.10	21
3001 W ARMITAGE AVE	3001 W ARMITAGE AVE IL	ENE	0.06 / 325.10	21
3001 W ARMITAGE/1946-58 N HUMB	3001 W ARMITAGE AVE IL	ENE	0.06 / 325.10	21
RICHARD FIGUEROA/RICO PORT, LLC	2024 N ALBANY AVE, CHICAGO, IL IL	NNW	0.06 / 337.66	22
HUMBOLDT LLC/LAPKUS ASSOC.	1958 N HUMBOLDT BLVD, CHICAGO, IL IL	E	0.07 / 354.25	23
DANUTA WODCIECH	1839 N WHIPPLE ST, CHICAGO, IL IL	SSE	0.07 / 370.39	24
1926 N HUMBOLDT	1926 N HUMBOLDT BLVD IL	E	0.07 / 380.91	25
FIRE GRILL INC.	3129 W ARMITAGE AVE IL	WNW	0.07 / 392.03	26
3129 ARMITAGE LLC	3129 W ARMITAGE AVE, CHICAGO, IL IL	WNW	0.07 / 392.03	26
BAS 4 DEVELOPMENT LLC	3000 W ARMITAGE AVE IL	ENE	0.08 / 429.41	27
APARTMENT BUILDING	2044 N ALBANY AVE IL	NNW	0.10 / 537.67	30
APARTMENT BUILDING	2044 N ALBANY AVE IL	NNW	0.10 / 537.67	30
APARTMENT BUILDING	2044 N ALBANY AVE IL	NNW	0.10 / 537.67	30

Equal/Higher Elevation	Address	Direction	Distance (mi/ft)	Map Key
PALMER PARK CONDO ASSOCIATION	2021 N KEDZIE AVE, CHICAGO, IL IL	NW	0.10 / 545.32	31
VACANT BUILDING	2021 N KEDZIE AVE, CHICAGO, IL IL	NW	0.10 / 545.32	31
VACANT BUILDING	2021 N KEDZIE AVE, CHICAGO, IL IL	NW	0.10 / 545.32	31
VACANT BUILDING	2021 N KEDZIE AVE, CHICAGO, IL IL	NW	0.10 / 545.32	31
M FISHMAN & CO.	1832 N HUMBOLDT BLVD IL	SE	0.11 / 556.23	32
NORTH CONSTRUCTION	3201 W ARMITAGE AVE, CHICAGO, IL IL IL	WNW	0.11 / 558.31	33
KARMATAGE CONDOMINIUM	1928 N KEDZIE AVE, CHICAGO, IL IL	W	0.11 / 566.60	34
EUGENE RAPOPORT	1928 N KEDZIE AVE, CHICAGO, IL IL	W	0.11 / 566.60	34
KARMATAGE CONDO ASSOC.	1928 N KEDZIE AVE, CHICAGO, IL IL	W	0.11 / 566.60	34
TAI LINDA	3209 W ARMITAGE AVE, CHICAGO, IL IL IL	W	0.12 / 616.73	37
PAUL STELLATOS	3211 W ARMITAGE AVE IL	W	0.12 / 643.55	40
STAN RELU	2058 N ALBANY AVE, CHICAGO, IL IL	NNW	0.12 / 649.79	41
APOLO RADIATORS SERVICE	3210 W ARMITAGE AVE, CHICAGO, IL IL IL	WNW	0.13 / 696.71	43

Equal/Higher Elevation	Address	Direction	Distance (mi/ft)	Map Key
HOUSH KHOSHBIN	3215 W ARMITAGE AVE, CHICAGO, IL IL	WNW	0.13 / 701.90	44
1951 N. HUMBOLT BLVD.	1951 N HUMBOLDT BLVD IL	E	0.15 / 768.70	46
1951-55 HUMBOLDT BLVD	1951 N HUMBOLDT BLVD IL	E	0.15 / 768.70	46
EDDY CARRERA	2957 W ARMITAGE AVE IL	ENE	0.15 / 793.57	48
STONER & CO	3223 W ARMITAGE AVE IL	WNW	0.15 / 799.80	49
ROD STONER	3223 W ARMITAGE AVE, CHICAGO, IL IL	WNW	0.15 / 799.80	49
STONER & COMPANY INC	3223 W ARMITAGE AVE IL	WNW	0.15 / 799.80	49
MARIE HOCKETT	1853 N HUMBOLDT BLVD IL	ESE	0.15 / 803.77	51
WAREHOUSE FACILITIES	1800 N HUMBOLDT BLVD, CHICAGO, IL IL	SE	0.15 / 806.16	52
THE CHILDREN'S PLAZA ASSOC	1800 N HUMBOLDT BLVD IL	SE	0.15 / 806.16	52
THE CHILDREN'S PLACE	1800 N HUMBOLDT BLVD, CHICAGO, IL IL	SE	0.15 / 806.16	52
WAREHOUSE FACILITIES	1800 N HUMBOLDT BLVD, CHICAGO, IL IL	SE	0.15 / 806.16	52
WAREHOUSE FACILITIES	1800 N HUMBOLDT BLVD, CHICAGO, IL IL	SE	0.15 / 806.16	52

Equal/Higher Elevation	Address	Direction	Distance (mi/ft)	Map Key
2-STORY MASONRY BUILDING	3231 W ARMITAGE AVE IL	W	0.16 / 848.39	56
2948 W. CORTLAND	2948 W CORTLAND ST IL	ESE	0.16 / 864.79	57
ZAPATA LMT APTS PARTNERSHIP	3230 W ARMITAGE AVE IL	WNW	0.16 / 865.36	58
PIOTR PIECHNIK	3221 W CORTLAND ST, CHICAGO, IL IL	WSW	0.18 / 925.33	61
1939 SAWYER ASSOCIATION	1939 N SAWYER AVE IL	W	0.18 / 929.23	62
VICTOR NEWMAN ASSOC.	1756 N KEDZIE AVE, CHICAGO, IL IL	SW	0.18 / 962.52	66
MILES CADENA	2928 W ARMITAGE AVE, CHICAGO, IL IL	ENE	0.18 / 975.38	67
MILES CADENA	2928 W ARMITAGE AVE, CHICAGO, IL IL	ENE	0.18 / 975.38	67
A-DIAMOND GLASS	1801 N HUMBOLDT BLVD, CHICAGO, IL IL	SE	0.19 / 977.99	68
STONE INTERIORS	1801 N HUMBOLDT BLVD, CHICAGO, IL IL	SE	0.19 / 977.99	68
A-DIAMOND GLASS OF CHICAGO	1801 N HUMBOLDT BLVD, CHICAGO, IL IL	SE	0.19 / 977.99	68
INTERIOR OF STONE INC	1801 N HUMBOLDT BLVD IL	SE	0.19 / 977.99	68
INTERIOR OF STONE MIDWEST, INC.	1801 N HUMBOLDT BLVD, CHICAGO, IL IL	SE	0.19 / 977.99	68

Equal/Higher Elevation	Address	Direction	Distance (mi/ft)	Map Key
INTERIORS OF STONE	1801 N HUMBOLDT BLVD, CHICAGO, IL IL	SE	0.19 / 977.99	68
INTERIOR OF STONE MIDWEST, INC	1801 N HUMBOLDT BLVD IL	SE	0.19 / 977.99	68
INTERIOR OF STONE MIDWEST INC	1801 N HUMBOLDT BLVD IL	SE	0.19 / 977.99	68
ST AUGUSTINES COLLEGE	3247 W ARMITAGE AVE, CHICAGO, IL IL	W	0.19 / 997.23	69
ST AUGUSTINES COLLEGE	3247 W ARMITAGE AVE, CHICAGO, IL IL	W	0.19 / 997.23	69
ST. AUGUSTINE COLLEGE	3247 W ARMITAGE AVE, CHICAGO, IL IL	W	0.19 / 997.23	69
JOSE C GONZALEZ	1731 N ALBANY AVE IL	S	0.19 / 998.70	70
ILLINOIS BELL TELEPHONE COMPANY/SBC	2940 W CORTLAND ST, CHICAGO, IL IL	ESE	0.19 / 1,004.83	72
AMERITECH	2940 W CORTLAND ST, CHICAGO, IL IL	ESE	0.19 / 1,004.83	72
AT & T	2940 W CORTLAND ST, CHICAGO, IL IL	ESE	0.19 / 1,004.83	72
	2940 W CORTLAND ST IL	ESE	0.19 / 1,004.83	72
AT & T	2940 W CORTLAND ST, CHICAGO, IL IL	ESE	0.19 / 1,004.83	72
AT & T/CHICAGO HUMBOLDT	2940 W CORTLAND ST, CHICAGO, IL IL	ESE	0.19 / 1,004.83	72

Equal/Higher Elevation	Address	Direction	Distance (mi/ft)	Map Key
SBC AMERITECH	2940 W CORTLAND ST, CHICAGO, IL IL	ESE	0.19 / 1,004.83	72
AT&T CORPORATE REAL ESTATE	2940 W CORTLAND ST IL	ESE	0.19 / 1,004.83	72
AT&T HUMBOLT CO	2940 W CORTLAND ST IL	ESE	0.19 / 1,004.83	72
RESIDENTIAL	2924 W ARMITAGE AVE IL	E	0.19 / 1,015.03	73
HISPANIC HOUSING DEPARTMENT CORP	2114 N KEDZIE AVE, CHICAGO, IL IL	NW	0.20 / 1,058.70	76
BAS 3 DEVELOPMENT LLC	1901 N RICHMOND ST IL	E	0.20 / 1,061.61	77
3256 W. ARMITAGE	3256 W ARMITAGE AVE IL	WNW	0.21 / 1,083.16	79
JOSH RANDALL	1856 N SAWYER AVE, CHICAGO, IL IL	WSW	0.21 / 1,085.49	81
BRANDON NAPIER	1856 N SAWYER AVE, CHICAGO, IL IL	WSW	0.21 / 1,085.49	81
PALMER SQUARE APARTMENTS	2118 N KEDZIE AVE IL	NW	0.21 / 1,090.45	82
HISPANIC HOUSING DEPARTMENT CORP	3206 W DICKENS AVE, CHICAGO, IL IL	NW	0.21 / 1,091.23	83
JOE ROYER	1751 N HUMBOLDT BLVD IL	SE	0.21 / 1,117.24	87
HISPANIC HOUSING DEPARTMENT CORP	3216 W DICKENS AVE, CHICAGO, IL IL	NW	0.21 / 1,118.21	88

Equal/Higher Elevation	Address	Direction	Distance (mi/ft)	Map Key
TROPIC CONSTRUCTION	3220 W DICKENS AVE, CHICAGO, IL IL	NW	0.22 / 1,161.88	92
HISPANIC HOUSING DEPARTMENT CORP	3220 W DICKENS AVE, CHICAGO, IL IL	NW	0.22 / 1,161.88	92
TUCK POINTING FRONT ELEVATION	2041 N SAWYER AVE IL	WNW	0.22 / 1,162.95	93
HISPANIC HOUSING & DEV. CORP.	1824 N RICHMOND ST, CHICAGO, IL IL	ESE	0.23 / 1,197.84	95
HISPANIC HOUSING DEPARTMENT CORP	2128 N KEDZIE AVE, CHICAGO, IL IL	NW	0.23 / 1,214.35	97
J. MAY, INC.	3267 W ARMITAGE AVE IL	W	0.23 / 1,217.10	98
CHICAGO PUBLIC SCHOOLS	1831 N RICHMOND ST, CHICAGO, IL IL	ESE	0.23 / 1,221.46	99
I B F INVERBRSS FUNDS	3239 W DICKENS AVE, CHICAGO, IL IL	WNW	0.23 / 1,230.80	101
PALMER SQAURE APTS	2132 N KEDZIE AVE, CHICAGO, IL IL	NW	0.24 / 1,249.97	103
ERNIE SMITH	2900 W ARMITAGE AVE, CHICAGO, IL IL IL	E	0.24 / 1,256.57	105
CHICAGO PUBLIC SCHOOLS	1839 N RICHMOND ST, CHICAGO, IL IL	ESE	0.24 / 1,278.50	107
CHICAGO PUBLIC SCHOOLS	1839 N RICHMOND ST, CHICAGO, IL IL	ESE	0.24 / 1,278.50	107
RESIDENTIAL	2056 N SAWYER AVE IL	WNW	0.24 / 1,281.24	108

Equal/Higher Elevation	Address	Direction	Distance (mi/ft)	Map Key
1943 N. FRANCISCO	1943 N FRANCISCO AVE IL	E	0.24 / 1,289.18	110

Lower Elevation	Address	Direction	Distance (mi/ft)	Map Key
WILLIAM BENNETT	2026 N HUMBOLDT BLVD, CHICAGO, IL IL	NE	0.12 / 626.21	38
LYLE FEINERMAN	2952 W ARMITAGE AVE, CHICAGO, IL IL	ENE	0.15 / 800.30	50
PETER TOALSON	2952 W ARMITAGE AVE IL	ENE	0.15 / 800.30	50
PETER TOALSON	2952 W ARMITAGE AVE IL	ENE	0.15 / 800.30	50
MR. MARTINEZ RAMON	2027 N HUMBOLDT BLVD, CHICAGO, IL IL	ENE	0.16 / 824.98	54
2027 N HUMBOLDT	2027 N HUMBOLDT BLVD IL	ENE	0.16 / 824.98	54
2027 N HUMBOLDT BLVD	2027 N HUMBOLDT BLVD IL	ENE	0.16 / 824.98	54
MARTIN MONTEZ	2047 N HUMBOLDT BLVD, CHICAGO, IL IL	NE	0.18 / 956.05	64
2012 N RICHMOND	2012 N RICHMOND ST IL	ENE	0.21 / 1,112.22	85
SALEM CHRISTIAN SCHOOL	2018 N RICHMOND ST, CHICAGO, IL IL	ENE	0.21 / 1,125.48	89
JOHN MOURIKES	2901 W ARMITAGE AVE, CHICAGO, IL IL	E	0.22 / 1,143.35	90

Lower Elevation	Address	Direction	Distance (mi/ft)	Map Key
JOHN MAURIKES	2901 W ARMITAGE AVE, CHICAGO, IL IL	E	0.22 / 1,143.35	90
MIGUEL PEREZ	2906 W ARMITAGE AVE IL	E	0.22 / 1,181.21	94
FIRE PROTECTION SYSTEMS	2906 W ARMITAGE AVE IL	E	0.22 / 1,181.21	94
3055 W PALMER	3055 W PALMER BLVD IL	N	0.23 / 1,203.28	96
LUIS PEREZ	2101 N HUMBOLDT BLVD, CHICAGO, IL IL	NE	0.24 / 1,241.41	102
ASY. OF CHRISTIAN CHURCHES	2101 N HUMBOLDT DR, CHICAGO, IL IL	NE	0.24 / 1,241.41	102
ST SYLVESTER	3027 W PALMER BLVD IL	NNE	0.24 / 1,250.76	104

Non Standard

Federal

FINDS/FRS - Facility Registry Service/Facility Index

A search of the FINDS/FRS database, dated Apr 23, 2025 has found that there are 24 FINDS/FRS site(s) within approximately 0.02 miles of the project property.

Equal/Higher Elevation	Address	Direction	Distance (mi/ft)	Map Key
ARMITAGE NO 1 CLEANERS	3052 W ARMITAGE CHICAGO IL 60647-3860 ***Registry ID**: 110005896290*	N	0.01 / 66.66	4
ALL PRO CLEANERS	3052 W ARMITAGE AVE CHICAGO IL 60647-3860 ***Registry ID**: 110067427181*	N	0.01 / 66.66	4
3042 W ARMITAGE	3042 W ARMITAGE CHICAGO IL 60647-3860 ***Registry ID**: 110032923004*	NNE	0.02 / 127.08	9

Equal/Higher Elevation	Address	Direction	Distance (mi/ft)	Map Key
WALGREENS #1310	3110 W ARMITAGE AVE CHICAGO IL 60646 ***Registry ID**: 110005958810*	NW	0.04 / 227.01	17
3126 W ARMITAGE	3126 W ARMITAGE CHICAGO IL 60647 ***Registry ID**: 110056034768*	WNW	0.05 / 246.43	18
MARTINEZ, LUIS	2021 N KEDZIE AVE CHICAGO IL 60647 ***Registry ID**: 110018302433*	NW	0.10 / 545.32	31
APOLO RADIATORS SERV	3210 W ARMITAGE CHICAGO IL 60647 ***Registry ID**: 110005939985*	WNW	0.13 / 696.71	43
ELIADES, VASSOS	3210 W ARMITAGE CHICAGO IL 60647 ***Registry ID**: 110018265955*	WNW	0.13 / 696.71	43
STONER & CO INC	3223 W ARMITAGE CHICAGO IL 60647 ***Registry ID**: 110018301023*	WNW	0.15 / 799.80	49
1800 NORTH HUMBOLDT BUILDING	1800 N HUMBOLDT CHICAGO IL 60647-4966 ***Registry ID**: 110018450433*	SE	0.15 / 806.16	52
2930 W ARMITAGE	2930 W ARMITAGE CHICAGO IL 60647 ***Registry ID**: 110028922094*	ENE	0.18 / 949.56	63
QUICK OIL	2928 W ARMITAGE CHICAGO IL 60647 ***Registry ID**: 110018202817*	ENE	0.18 / 975.38	67
ST AUGUSTINE COLLEGE	3247 W ARMITAGE CHICAGO IL 60647 ***Registry ID**: 110005933623*	W	0.19 / 997.23	69
IL BELL TELEPHONE CO DBA AT&T ILLINOIS	2940 WEST CORTLAND STREET CHICAGO IL 60647-5146 ***Registry ID**: 110013680132*	ESE	0.19 / 1,004.83	72
LOGAN SQUARE	2940 W CORTLAND ST CHICAGO IL 60647 ***Registry ID**: 110020868907*	ESE	0.19 / 1,004.83	72
2103 N KEDZIE AVE	2103 N KEDZIE AVE CHICAGO IL 60647 ***Registry ID**: 110033006039*	NW	0.20 / 1,041.83	74

Equal/Higher Elevation	Address	Direction	Distance (mi/ft)	Map Key
BARROSO CORP	3252 W ARMITAGE AVE CHICAGO IL 60647 ***Registry ID**: 110018202880*	WNW	0.21 / 1,083.16	79
CHICAGO, CITY OF ABANDONMENT	1745 N WHIPPLE CHICAGO IL 60647-5026 ***Registry ID**: 110013386969*	SSE	0.21 / 1,084.09	80
ACTION WRECKING	2122-2142 N KEDZIE CHICAGO IL 60647 ***Registry ID**: 110018301247*	NW	0.22 / 1,161.21	91
RICHARD YATES ELEM SCH	1839 N RICHMOND ST CHICAGO IL 60647 ***Registry ID**: 110003048933*	ESE	0.24 / 1,278.50	107
BICKERDIKE REDEVELOPMENT CORP	1704-1716 N HUMBOLDT BLVD CHICAGO IL 60647 ***Registry ID**: 110056367827*	SSE	0.24 / 1,281.93	109

Lower Elevation	Address	Direction	Distance (mi/ft)	Map Key
AAA METAL FINISHERS INC	2902 W ARMITAGE CHICAGO IL 60647 ***Registry ID**: 110024850231*	E	0.23 / 1,226.49	100
ST SYLVESTER SCHOOL	3027 W PALMER SQ CHICAGO IL 60641 ***Registry ID**: 110059869094*	NNE	0.24 / 1,250.76	104
ADT 29	3027 W. PALMER SQUARE CHICAGO IL 60647 ***Registry ID**: 110016663608*	NNE	0.24 / 1,250.76	104

ICIS - Integrated Compliance Information System (ICIS)

A search of the ICIS database, dated May 3, 2025 has found that there are 2 ICIS site(s) within approximately 0.02 miles of the project property.

Equal/Higher Elevation	Address	Direction	Distance (mi/ft)	Map Key
IL BELL TELEPHONE CO DBA AT&T ILLINOIS	2940 W CORTLAND ST CHICAGO IL 60647 ***Registry ID**: 110013680132*	ESE	0.19 / 1,004.83	72

Lower Elevation	Address	Direction	Distance (mi/ft)	Map Key
ADT 29	3027 W. PALMER SQUARE CHICAGO IL 60647 ***Registry ID**: 110016663608*	NNE	0.24 / 1,250.76	104

FED DRYCLEANERS - Drycleaner Facilities

A search of the FED DRYCLEANERS database, dated Jan 6, 2025 has found that there are 1 FED DRYCLEANERS site(s) within approximately 0.25 miles of the project property.

Equal/Higher Elevation	Address	Direction	Distance (mi/ft)	Map Key
ALL PRO CLEANERS	3052 W ARMITAGE AVE CHICAGO IL 60647 ***FRS Facility ID**: 110067427181*	N	0.01 / 66.66	4

AFS - Air Facility System

A search of the AFS database, dated Oct 17, 2014 has found that there are 2 AFS site(s) within approximately 0.02 miles of the project property.

Equal/Higher Elevation	Address	Direction	Distance (mi/ft)	Map Key
ILLINOIS BELL TELEPHONE CO D/B/A AT&T IL	2940 W CORTLAND ST CHICAGO IL 60647	ESE	0.19 / 1,004.83	72
CHILO MANUFACTURING & PLATING CO INC	2106 KEDZIE AVE CHICAGO IL 60623	NW	0.20 / 1,053.46	75

State

SPILLS - Spills and Incidents

A search of the SPILLS database, dated Apr 2, 2025 has found that there are 10 SPILLS site(s) within approximately 0.12 miles of the project property.

Equal/Higher Elevation	Address	Direction	Distance (mi/ft)	Map Key
AUTOLANDIA	2021 N. KEDZIE CHICAGO IL ***Incident No**: 992069*	WNW	0.11 / 592.66	36
VASSOS ELIADES	3210 WEST ARMITAGE AVE. CHICAGO IL ***Incident No**: 960323*	WNW	0.13 / 696.71	43
STONER COMPANY INCORPORATED	3223 W. ARMITAGE AVE. CHICAGO IL ***Incident No**: 913595*	W	0.15 / 786.87	47
RON LAURIA	1800 NORTH HUMBULET BLVD CHICAGO IL ***Incident No**: 961640*	SE	0.15 / 806.16	52
ST AUGUSTINES COLLEGE	3247 WEST ARMITAGE CHICAGO IL ***Incident No**: 951577*	W	0.19 / 997.23	69

Equal/Higher Elevation	Address	Direction	Distance (mi/ft)	Map Key
ILLINOIS BELL TELEPHONE	2940 COURTLAND ST. CHICAGO IL ***Incident No**: 912188*	ESE	0.19 / 1,004.83	72
AT&T ILLINOIS	2940 WEST CORTLAND CHICAGO IL ***Incident No**: H-2006-0282*	ESE	0.19 / 1,004.83	72
AT&T	2940 West Cortland Chicago IL ***Incident No**: H-2014-0059*	ESE	0.19 / 1,004.83	72
UNK	1745 NORTH WHIPPLE CHICAGO IL ***Incident No**: H 2002 1617*	SSE	0.21 / 1,084.09	80
UNKNOWN	3119 WEST PALMER BLVD CHICAGO IL ***Incident No**: 961928*	NNW	0.21 / 1,116.95	86

DRYCLEANERS - Dry Cleaning Facilities

A search of the DRYCLEANERS database, dated Feb 6, 2025 has found that there are 1 DRYCLEANERS site(s) within approximately 0.25 miles of the project property.

Equal/Higher Elevation	Address	Direction	Distance (mi/ft)	Map Key
ALL PRO DRY CLEANERS	3052 WEST ARMITAGE AVE CHICAGO IL 60647	N	0.01 / 66.66	4

DELISTED DRYCLEANERS - Delisted Drycleaners

A search of the DELISTED DRYCLEANERS database, dated Feb 6, 2025 has found that there are 2 DELISTED DRYCLEANERS site (s) within approximately 0.25 miles of the project property.

Equal/Higher Elevation	Address	Direction	Distance (mi/ft)	Map Key
ALL PRO DRY CLEANERS	3052 WEST ARMITAGE AVE CHICAGO IL 60647	N	0.01 / 66.66	4
ALL PRO CLEANERS	3052 WEST ARMITAGE AVE CHICAGO IL 60647	N	0.01 / 66.66	4

IEPA DOCS - IEPA Document Explorer

A search of the IEPA DOCS database, dated Mar 17, 2025 has found that there are 11 IEPA DOCS site(s) within approximately 0.02 miles of the project property.

Equal/Higher Elevation	Address	Direction	Distance (mi/ft)	Map Key
Walgreens 1310	3110 W Armaitage Ave Chicago IL 60646	NW	0.04 / 227.01	17
Martinez, Luis	2021 N Kedzie Ave Chicago IL 60647	NW	0.10 / 545.32	31
Eliades, Vassos	3210 W Armitage Chicago IL 60647	WNW	0.13 / 696.71	43
Stoner & Co Inc	3223 W Armitage Chicago IL 60647	WNW	0.15 / 799.80	49
Quick Oil	2928 W Armitage Chicago IL 60647	ENE	0.18 / 975.38	67
IL Bell Telephone Co dba AT&T Illinois	2940 W Cortland St Chicago IL 60647-5146	ESE	0.19 / 1,004.83	72
Barroso Corp	3252 W Armitage Ave Chicago IL 60647	WNW	0.21 / 1,083.16	79
Chicago, City of Abandonment	1745 N Whipple Chicago IL 60647	SSE	0.21 / 1,084.09	80
Richard Yates Elem Sch	1839 N Richmond St Chicago IL 60647	ESE	0.24 / 1,278.50	107

Lower Elevation	Address	Direction	Distance (mi/ft)	Map Key
Robert Gray Residence	3071 W Palmer Sq Chicago IL 60647	N	0.20 / 1,080.18	78
Aaa Metal Finishers Inc	2902 W Armitage Chicago IL 60647	E	0.23 / 1,226.49	100

TIER 2 - Tier 2 Report


A search of the TIER 2 database, dated May 10, 2023 has found that there are 3 TIER 2 site(s) within approximately 0.12 miles of the project property.

Equal/Higher Elevation	Address	Direction	Distance (mi/ft)	Map Key
Illinois Bell Telephone Company d/b/a SBC Illinois	2940 West Cortland Chicago IL 60647	ESE	0.19 / 1,004.83	72
AT&T - Humboldt Co - Q11410	2940 West Cortland Chicago IL 60647	ESE	0.19 / 1,004.83	72
AT&T - Q11410	2940 West Cortland Chicago IL 60647	ESE	0.19 / 1,004.83	72

AIR PERMITS - Air Permits

A search of the AIR PERMITS database, dated Mar 17, 2025 has found that there are 2 AIR PERMITS site(s) within approximately 0.25 miles of the project property.

Equal/Higher Elevation	Address	Direction	Distance (mi/ft)	Map Key
All Pro Cleaners	3052 W Armitage Ave Chicago IL 60647-3860	N	0.01 / 66.66	4
IL Bell Telephone Co dba AT&T Illinois	2940 W Cortland St Chicago IL 60647-5146	ESE	0.19 / 1,004.83	72

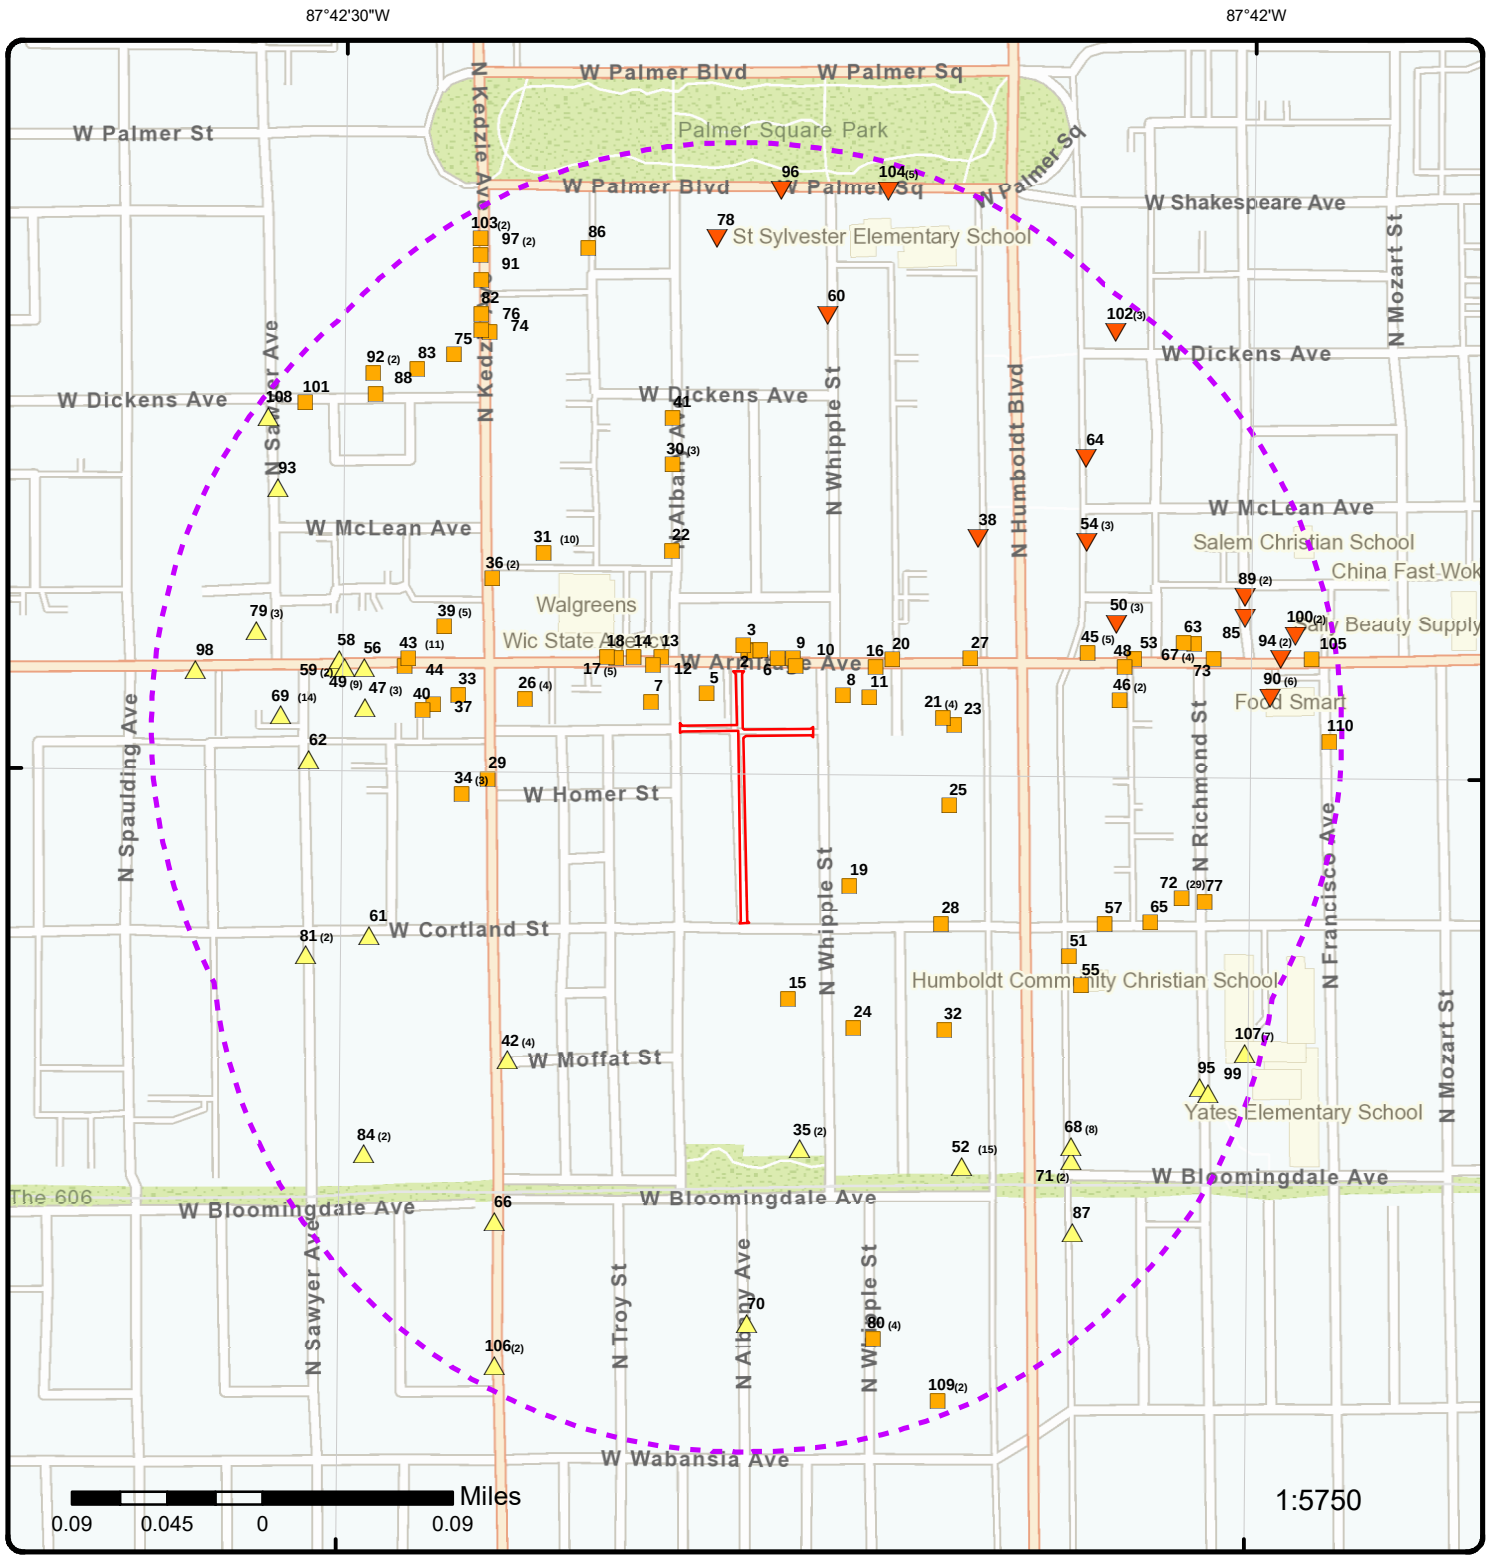

Map: 0.25 Mile Radius


Order Number: 25062700724

Address: W. Armitage Ave/W. Cortland St/N. Albany Ave/N. Whipple St, Chicago, IL

- Project Property
- Buffer Outline
- Sites with Higher Elevation
- Sites with Same Elevation
- Sites with Lower Elevation
- Sites with Unknown Elevation
- Areas with Higher Elevation
- Areas with Same Elevation
- Areas with Lower Elevation
- Areas with Unknown Elevation
- Freeways; Highways
- Traffic Circle; Ramp
- Major & Minor Arterial
- Traffic Circle; Ramp
- Local Road
- Rail
- State
- Country
- National Wetland
- Indian Reserve Land
- 100 Year Flood Zone
- 500 Year Flood Zone
- FWS Special Designation Areas
- National Priorities List (Active, Delisted, Proposed, Institutional Control)

Source: © 2021 ESRI StreetMap Premium

© ERIS Information Inc.

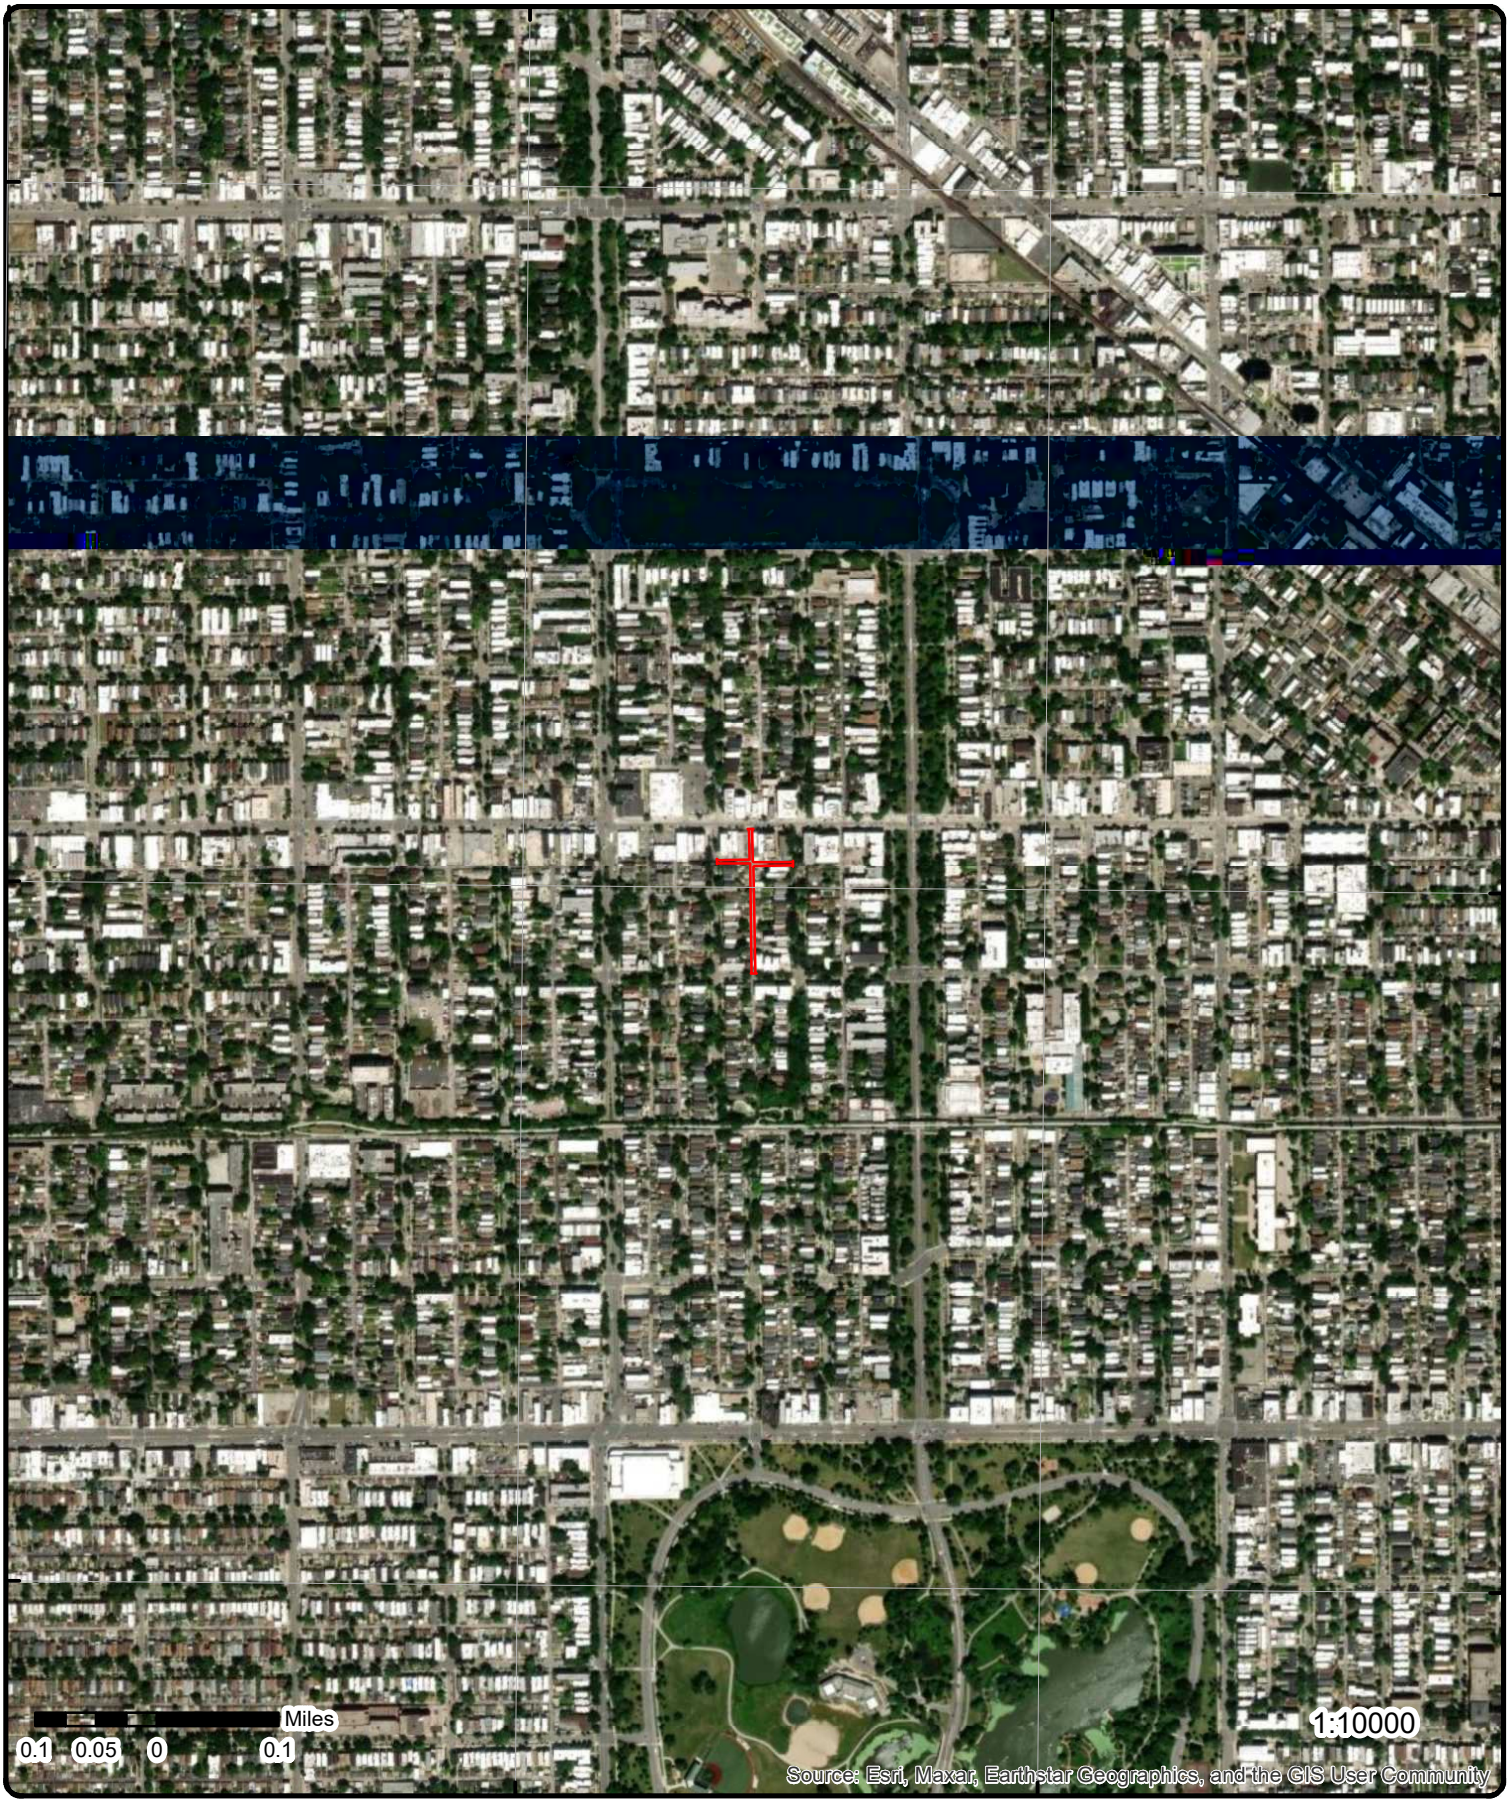


Aerial **Year: 2022**

Order Number: 25062700724

Address: W. Armitage Ave/W. Cortland St/N. Albany Ave/N. Whipple St, Chicago, IL

© ERIS Information Inc.

Source: ESRI World Imagery

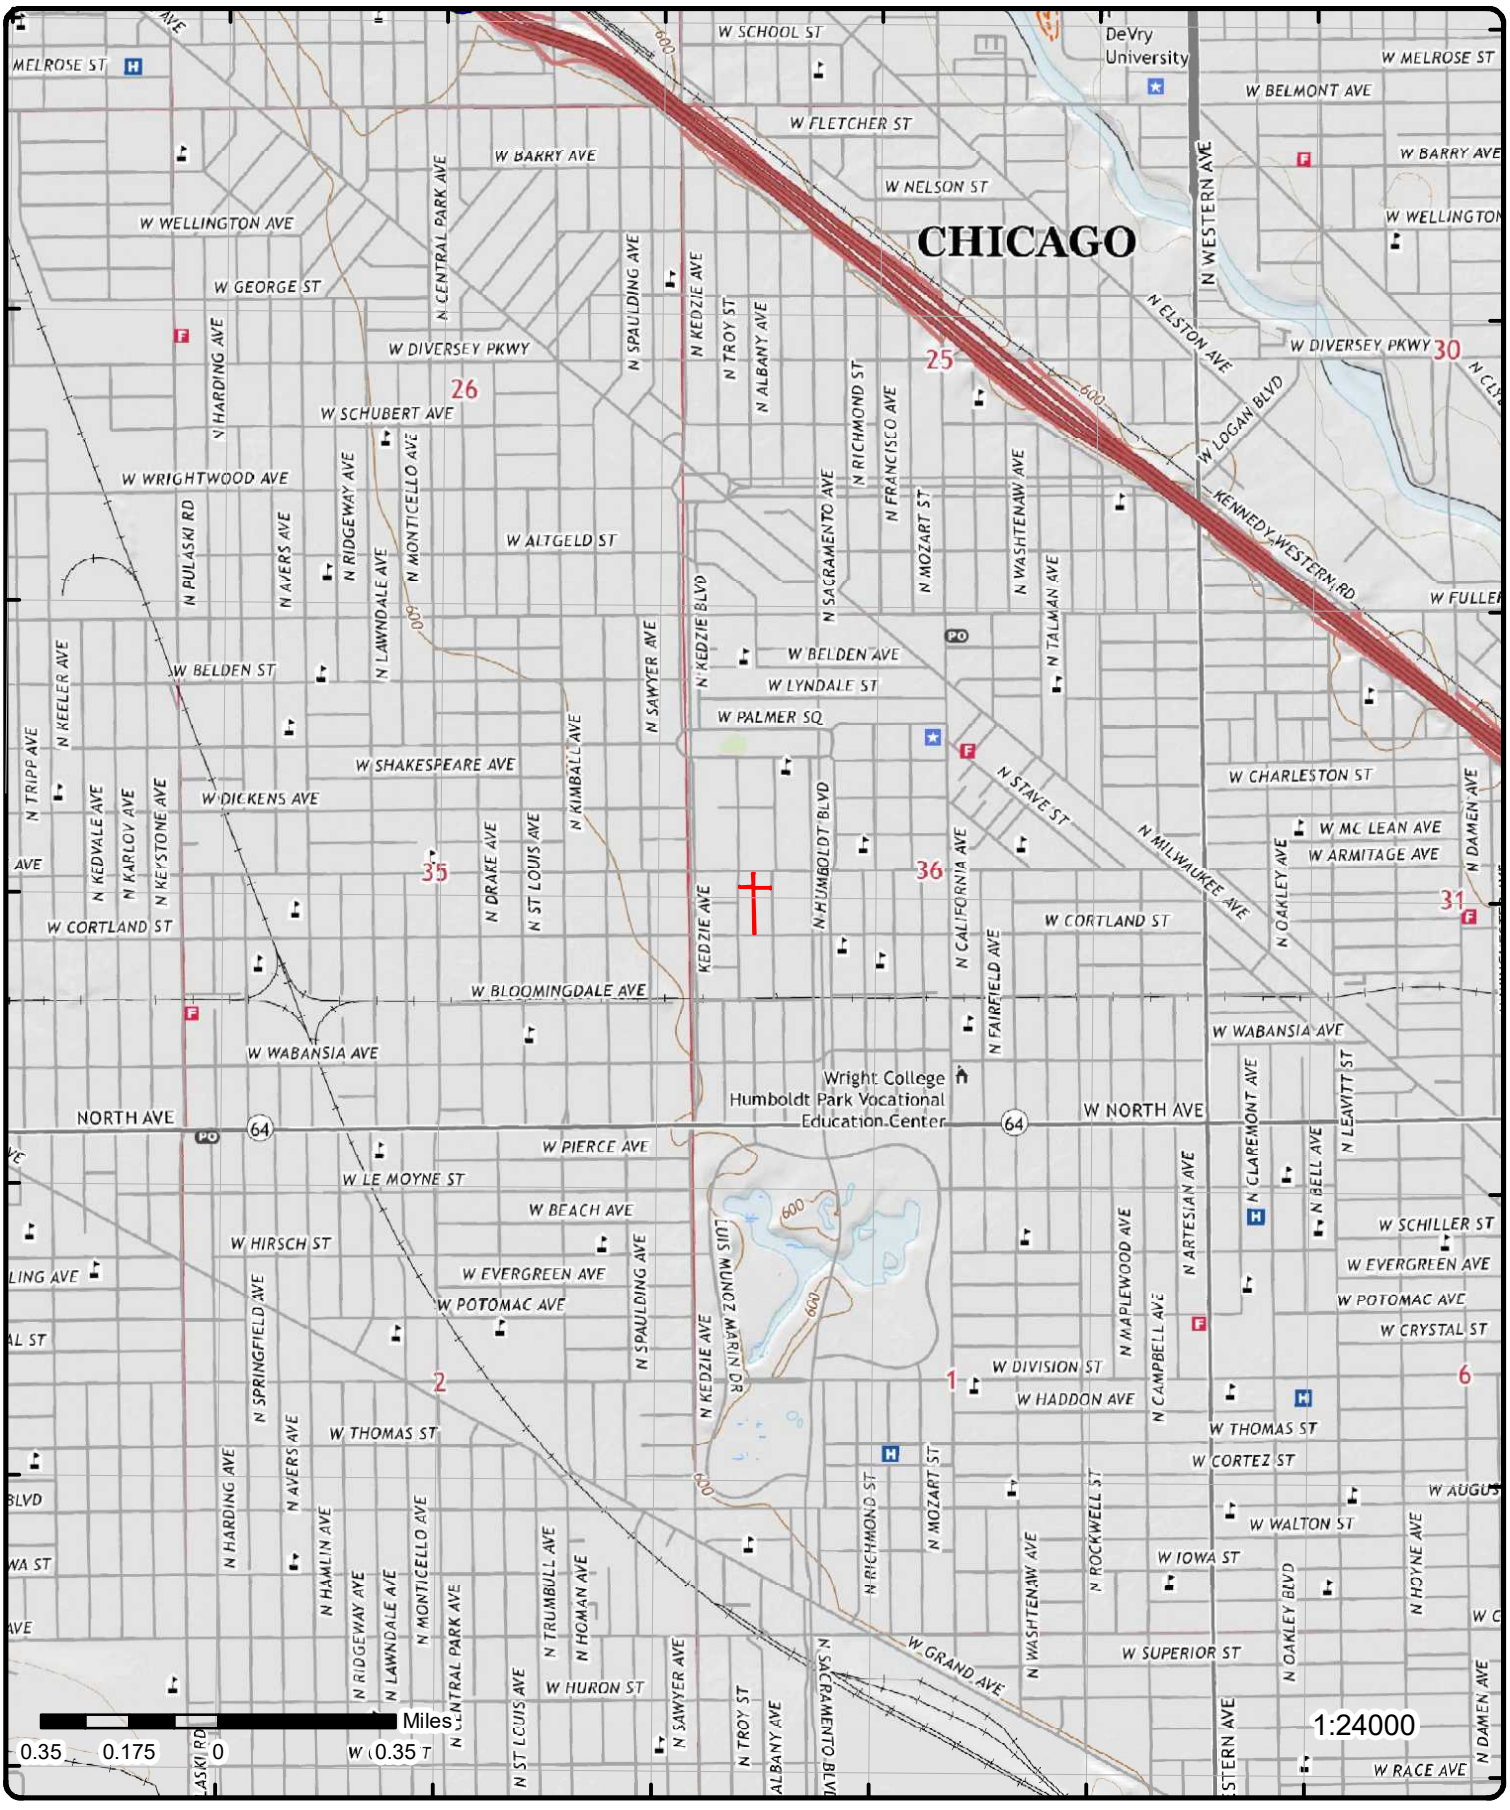

Topographic Map

Year: 2021

Order Number: 25062700724

Address: W. Armitage Ave/W. Cortland St/N. Albany Ave/N. Whipple St, IL

Quadrangle(s): Chicago Loop IL

Source: USGS Topographic Map

© ERIS Information Inc.

Detail Report

Map Key	Number of Records	Direction	Distance (mi/ft)	Elev/Diff (ft)	Site	DB
1	1 of 2	N	0.01 / 54.55	598.47 / 0	BELL THEATRE 3064 W ARMITAGE AVE CHICAGO IL	TANKS CHICAGO

Facility ID: 3064ARM1949-05-10
Owner:
Data Source(s): HISTORIC DEPT. OF BUILDINGS

Detail(s)

Tank ID:
Installation Date: 05/10/1949
Removal Date:
Last Used Date:
Tank Type: UNDERGROUND STORAGE TANK
Tank Material:
Tank Construction:
Tank Product:
Tank Capacity:
Location: POINT (-87.70499745060451 41.91752866045759)
Comment: WORK BY: MOSBECK OIL EQUIPMENT; INSTALL 1-2K GALLON FUEL OIL COMPLETED 8/10/49 **Note: Many records provided by the department have a truncated [Comment] field.

Street No from: 3064
Street No to: 3064
Street Name: ARMITAGE
Street Type: AVE
Direction: W
Latitude: 41.91752866045759
Longitude: -87.70499745060451

Map Key	Number of Records	Direction	Distance (mi/ft)	Elev/Diff (ft)	Site	DB
1	2 of 2	N	0.01 / 54.55	598.47 / 0	BELL THEATRE 3064 W ARMITAGE AVE CHICAGO IL	TANKS CHICAGO

Facility ID: 3064ARM1949-04-28
Owner:
Data Source(s): HISTORIC DEPT. OF BUILDINGS

Detail(s)

Tank ID:
Installation Date: 04/28/1949
Removal Date:
Last Used Date:
Tank Type: UNDERGROUND STORAGE TANK
Tank Material:
Tank Construction:
Tank Product:
Tank Capacity:
Location: POINT (-87.70499745060451 41.91752866045759)
Comment: WORK BY: REYNOLD CORP.; INSTALL 1-2K FUEL OIL TANK COMPLETED 8/10/49 **Note: Many records provided by the department have a truncated [Comment] field.

Street No from: 3064
Street No to: 3064
Street Name: ARMITAGE
Street Type: AVE
Direction: W
Latitude: 41.91752866045759
Longitude: -87.70499745060451

Map Key	Number of Records	Direction	Distance (mi/ft)	Elev/Diff (ft)	Site	DB
2	1 of 1	N	0.01 / 57.74	598.47 / 0	ARMITAGE/ALBANY, LLC 3060 W ARMITAGE AVE, CHICAGO, IL IL	PERMITS CHICAGO

Application ID: DOEAIR22928
Issue or Entry Date: 06/04/2008
Application Type: AIR POLLUTION CONTROL PERMIT
Application Subtype: EQUIPMENT INSTALLATION

CDPH Environmental Permit Details

Status: CLOSED
Applicant:
Expiration Date: 12/01/2008
Data Source: HISTORIC DEPT. OF ENVIRONMENT
Street No from: 3060
Location: POINT (-87.7048 41.91743)
Comment:
Street No to:
Direction: W
Street Name: ARMITAGE
Street Type: AVE

QTY: 2.0 COMBUSTION EMISSION UNIT: BOILER/ MAKE AND MODEL: RHEEM - HE - 119 -130/ MAXIMUM OUTPUT:**Note: Many records provided by the department have a truncated Comment field.

Map Key	Number of Records	Direction	Distance (mi/ft)	Elev/Diff (ft)	Site	DB
3	1 of 1	N	0.01 / 64.01	598.47 / 0	ARMITAGE/ALBANY, LLC 3066 W ARMITAGE AVE, CHICAGO, IL IL	PERMITS CHICAGO

Application ID: DOEAIR22929
Issue or Entry Date: 06/04/2008
Application Type: AIR POLLUTION CONTROL PERMIT
Application Subtype: EQUIPMENT INSTALLATION

CDPH Environmental Permit Details

Status: CLOSED
Applicant:
Expiration Date: 12/01/2008
Data Source: HISTORIC DEPT. OF ENVIRONMENT
Street No from: 3066
Location: POINT (-87.70503 41.91743)
Comment:
Street No to:
Direction: W
Street Name: ARMITAGE
Street Type: AVE

QTY: 2.0 COMBUSTION EMISSION UNIT: BOILER/ MAKE AND MODEL: RHEEM - HE-119-130/ MAXIMUM OUTPUT:**Note: Many records provided by the department have a truncated Comment field.

Map Key	Number of Records	Direction	Distance (mi/ft)	Elev/Diff (ft)	Site	DB
4	1 of 15	N	0.01 / 66.66	598.47 / 0	ARMITAGE NO 1 CLEANERS 3052 W ARMITAGE CHICAGO IL 60647	RCRA VSQG

Handler ID: ILD984834259
Generator Status: VSG
Recycler Activity?: NO
Recycler Activity Note: This facility has not been identified as a Recycler Facility from both the RCRA Handler and Biennial Report Modules.

Violation/Evaluation Summary

Note: NO VIOLATIONS: All of the compliance records associated with this facility (EPA ID) indicate NO VIOLATIONS; Compliance Monitoring and Enforcement table dated Jan, 2025.

Evaluation Details

Eval Start Date: 19961204
Eval Type Desc: COMPLIANCE ASSISTANCE VISIT
Viol Short Desc:
Actual Rtc Date:
Eval Agency: State

Handler Summary

Importer:	No	***Used Oil Transpor:***	No
Mixed Waste Gen:	No	***Used Oil Trans Fac:***	No
Transporter:	No	***Used Oil Processor:***	No
Transfer Facility:	No	***Used Oil Refiner:***	No
Recycler:	No	***Used Oil Burner:***	No
Onsite Burner Exem:	No	***Commercial TSD:***	No
Furnace Exemption:	No	***Recycl Nonstorage:***	No
Underground Injec:	No		

Used Oil Market Burner: No
Used Oil Spec Marketer: No

Additional Handler Summary Details

Source Type:	I	***NAIC 1:***	
Seq No:	1	***NAIC 2:***	
Non Notifier:		***NAIC 3:***	
Receive Date:	19961204	***NAIC 4:***	
Active Site:	H----	***State:***	IL
Land Type:	P	***Location Latitude:***	41.917461
In Handler Univ:	Y	***Location Longitude:***	-87.704523
In A Universe:	Y	***Loc GIS Primary:***	N
Gen Status:	VSG	***Loc GIS Origin:***	AG
Report Cycle:		***State District Owner:***	
Accessibility:		***State District:***	DESPLAINES
Region:	05		

Fed Waste Gen Owner: HQ
State Waste Generator Owner:
State Waste Generator:
Short Term Generator: N
Uni Waste: N
Universal Waste Dest Facility: N
Federal Universal Waste: N
As Federally Regulated Tsdf: ------

As Converter Tsdf:	------
As State Regulated Tsdf:	------
As State Regulated Handler:	---
Federal Indicator:	---
Hsm:	N
Subpart K:	----
GPRA Permit:	N
GPRA Renewal:	N
Permit Renewal Wrkld:	------
Permwrk ID:	------
Perm Prog:	------
Pcwrkld:	------
Closwrkld:	------
GPRA Ca:	N
Cawrkld:	N
Subjca Tsd Discretion:	N
NCAPS:	N
EC Indicator:	N
Ca725 Indicator:	N
Ca750 Indicator:	N
Operating Tsdf:	------
Full Enforcement:	------
Snc:	N
Unaddressed Snc:	N
Addressed Snc:	N
Snc With Comp Sched:	N
Fa Required:	-----
Hhandler Last Change:	20040714
Recognized Trader Importer:	N
Recognized Trader Exporter:	N
Slab Importer:	N
Slab Exporter:	N
Manifest Broker:	N
Subpart P:	N
Contact Language:	EN
Handler Name:	ARMITAGE NO 1 CLEANERS
Location Street No:	
Location Street1:	3052 W ARMITAGE
Location Street2:	
Location City:	CHICAGO
Location State:	IL
Location Zip:	60647
Location County Code:	IL031
Location County Name:	COOK
Location Country:	US
Contact Name:	PETER VRANAS
Contact Street No:	
Contact Street1:	3052 W ARMITAGE
Contact Street2:	
Contact City:	CHICAGO
Contact State:	IL

Contact Zip:	60647
Contact Country:	US
Contact Phone And Ext:	312-227-3370
Contact Fax:	
Contact Email Address:	
Contact Title:	
Owner Name:	VRANAS PETER
Owner Type:	P
Owner Seq:	1
Operator Name:	
Operator Type:	
Operator Seq:	
Public Notes:	

Hazardous Waste Handler Details

Seq No:	1
Receive Date:	19910821
Handler Name:	ARMITAGE NO 1 CLEANERS
Fed Waste Generator:	2
Generator Code Description:	Small Quantity Generator
Source Type:	Notification

Waste Code Details

Waste Code:	D000
Waste Code Desc:	DESCRIPTION
Waste Code:	F002
Waste Code Desc:	THE FOLLOWING SPENT HALOGENATED SOLVENTS: TETRACHLOROETHYLENE, METHYLENE CHLORIDE, TRICHLOROETHYLENE, 1,1,1-TRICHLOROETHANE, CHLOROBENZENE, 1,1,2-TRICHLORO-1,2,2-TRIFLUOROETHANE, ORTHO-DICHLOROBENZENE, TRICHLOROFLUOROMETHANE, AND 1,1,2, TRICHLOROETHANE; ALL SPENT SOLVENT MIXTURES/BLENDS CONTAINING, BEFORE USE, A TOTAL OF TEN PERCENT OR MORE (BY VOLUME) OF ONE OR MORE OF THE ABOVE HALOGENATED SOLVENTS OR THOSE SOLVENTS LISTED IN F001, F004, AND F005; AND STILL BOTTOMS FROM THE RECOVERY OF THESE SPENT SOLVENTS AND SPENT SOLVENT MIXTURES.

Hazardous Waste Handler Details

Seq No:	1
Receive Date:	19961204
Handler Name:	ARMITAGE NO 1 CLEANERS
Fed Waste Generator:	3
Generator Code Description:	Very Small Quantity Generator
Source Type:	Implementer

Waste Code Details

Waste Code:	F002
Waste Code Desc:	THE FOLLOWING SPENT HALOGENATED SOLVENTS: TETRACHLOROETHYLENE, METHYLENE

Map Key	Number of Records	Direction	Distance (mi/ft)	Elev/Diff (ft)	Site	DB

CHLORIDE, TRICHLOROETHYLENE, 1,1,1-TRICHLOROETHANE, CHLOROBENZENE, 1,1,2-TRICHLORO-1,2,2-TRIFLUOROETHANE, ORTHO-DICHLOROBENZENE, TRICHLOROFLUOROMETHANE, AND 1,1,2, TRICHLOROETHANE; ALL SPENT SOLVENT MIXTURES/BLENDS CONTAINING, BEFORE USE, A TOTAL OF TEN PERCENT OR MORE (BY VOLUME) OF ONE OR MORE OF THE ABOVE HALOGENATED SOLVENTS OR THOSE SOLVENTS LISTED IN F001, F004, AND F005; AND STILL BOTTOMS FROM THE RECOVERY OF THESE SPENT SOLVENTS AND SPENT SOLVENT MIXTURES.

Owner/Operator Details

Owner/Operator Ind:	Current Owner	***Street No:***	
Type:	Private	***Street1:***	3052 W ARMITAGE
Name:	VRANAS PETER	***Street2:***	
Dt Became Current:		***City:***	CHICAGO
Dt Ended Current:		***State:***	IL
Phone:	312-227-3370	***Country:***	
Source Type:	Notification	***Zip:***	60647

Owner/Operator Ind:	Current Owner	***Street No:***	
Type:	Private	***Street1:***	3052 W ARMITAGE
Name:	VRANAS PETER	***Street2:***	
Dt Became Current:		***City:***	CHICAGO
Dt Ended Current:		***State:***	IL
Phone:	312-227-3370	***Country:***	
Source Type:	Implementer	***Zip:***	60647

Historical Handler Details

Receive Dt:	19910821
Generator Code Description:	Small Quantity Generator
Handler Name:	ARMITAGE NO 1 CLEANERS

Map Key	Number of Records	Direction	Distance (mi/ft)	Elev/Diff (ft)	Site	DB
4	2 of 15	N	0.01 / 66.66	598.47 / 0	ARMITAGE NO 1 CLEANERS 3052 W ARMITAGE CHICAGO IL 60647-3860	FINDS/FRS

Registry ID:	110005896290
FIPS Code:	17031
HUC Code:	07120003
Site Type Name:	STATIONARY
Location Description:	
Supplemental Location:	
Create Date:	01-MAR-00
Update Date:	26-JAN-12
Interest Types:	STATE MASTER, VSQG
SIC Codes:	
SIC Code Descriptions:	
NAICS Codes:	
NAICS Code Descriptions:	
Conveyor:	FRS-GEOCODE
Federal Facility Code:	
Federal Agency Name:	
Tribal Land Code:	

Map Key	Number of Records	Direction	Distance (mi/ft)	Elev/Diff (ft)	Site	DB

Tribal Land Name:
Congressional Dist No: 04
Census Block Code: 170312212001018
EPA Region Code: 05
County Name: COOK
US/Mexico Border Ind:
Latitude: 41.91743
Longitude: -87.70451
Reference Point: CENTER OF A FACILITY OR STATION
Coord Collection Method: ADDRESS MATCHING-HOUSE NUMBER
Accuracy Value: 30
Datum: NAD83
Source:
Facility Detail Rprt URL: https://ofmpub.epa.gov/frs_public2/fii_query_detail.disp_program_facility?p_registry_id=110005896290
Program Acronyms:

ACES:170000280372, RCRAINFO:ILD984834259

4	3 of 15	N	0.01 / 66.66	598.47 / 0	ALL PRO CLEANERS 3052 W ARMITAGE AVE CHICAGO IL 60647-3860	FINDS/FRS

Registry ID: 110067427181
FIPS Code: IL031
HUC Code: 07120003
Site Type Name: STATIONARY
Location Description:
Supplemental Location:
Create Date: 01-APR-16
Update Date:
Interest Types: AIR EMISSIONS CLASSIFICATION UNKNOWN, AIR MINOR
SIC Codes: 7216
SIC Code Descriptions: DRYCLEANING PLANTS, EXCEPT RUG CLEANING
NAICS Codes: 812320
NAICS Code Descriptions: DRYCLEANING AND LAUNDRY SERVICES (EXCEPT COIN-OPERATED).
Conveyor: FRS-GEOCODE
Federal Facility Code:
Federal Agency Name:
Tribal Land Code:
Tribal Land Name:
Congressional Dist No: 04
Census Block Code: 170312212001018
EPA Region Code: 05
County Name: COOK COUNTY
US/Mexico Border Ind:
Latitude: 41.91743
Longitude: -87.70451
Reference Point: CENTER OF A FACILITY OR STATION
Coord Collection Method: ADDRESS MATCHING-HOUSE NUMBER
Accuracy Value: 30

Map Key	Number of Records	Direction	Distance (mi/ft)	Elev/Diff (ft)	Site	DB

Datum: NAD83
Source:
Facility Detail Rprt URL: https://ofmpub.epa.gov/frs_public2/fii_query_detail.disp_program_facility?p_registry_id=110067427181
Program Acronyms:

AIR:IL000031600PDQ, EIS:17830711

Map Key	Number of Records	Direction	Distance (mi/ft)	Elev/Diff (ft)	Site	DB
4	4 of 15	N	0.01 / 66.66	598.47 / 0	All Pro Cleaners 3052 West Armitage Avenue Chicago IL 60647	SRP

IEPA ID: 0316220019
US EPA ID:
County: Cook
Source: Site Remediation Program Database Search (Site List) (as of 17 Apr 2025); Site Remediation Program Database Search (NFR Letters) (as of 10 Apr 2025)

Longitude: -87.704140
Latitude: 41.917490

Site Applicant / Consultant Information

RA Title:
RA First Name: Se
RA Last Name: Kim
RA Address1: 3052 West Armitage Avenue
RA Address2:
RA City: Chicago, IL
RA Zip: 60647
Consultant Contact: Mike Wan
RA Company: All Pro Cleaners
Consultant Company: Hydrodynamics Consultants, Inc.

Received SA Date: 12/26/2017
PM ID: Robin Ambrose
Foury Letter Date:
Active Site: No
Consultant Address1: 5403 Patton Drive
Consultant Address2: Suite 215
Consultant City: Lisle, IL
Consultant Zip: 60532

Letter Information (NFR)

NFR Site Name: All Pro Cleaners
NFR Letter Date: 8/6/2019
Effective: True
NFR Recorded Date: 8/16/2019
Comp Focus: Focused
RA First Name: Se
RA Last Name: Kim
RA Company: All Pro Cleaners
RA Address1: 3052 West Armitage Avenue
RA Address2:
RA City: Chicago, IL
RA Zip: 60647
Acres: 0.1000
Ordinance: Yes
ELUC GW Use Restrict: No
Groundwater Use Restriction: No
Highway Authority Agreement: No

Indust Commercial: Yes
Worker Caution: Yes
Slab on Grade: Yes
BCT: No
Inst Control Other: No
Building Slab: Yes
Asphalt Used: No
Concrete Used: Yes
Clean Soil Three ft: No
Clean Soil Ten ft: No
Alternate Barrier: No
Other Barrier: No
ELUC Other: No

Map Key	Number of Records	Direction	Distance (mi/ft)	Elev/Diff (ft)	Site	DB
Land Use:		Industrial/Commercial				
4	5 of 15	N	0.01 / 66.66	598.47 / 0	ALL PRO CLEANERS 3052 W ARMITAGE AVE IL	PERMITS CHICAGO

Application ID: ENVAIR112986
Issue or Entry Date: 10/15/2011
Application Type: AIR POLLUTION CONTROL PERMIT
Application Subtype: DRY CLEANING FACILITY

CDPH Environmental Permit Details

Status: OPEN
Applicant: DAE Y KIM
Expiration Date:
Data Source: DEPT. OF PUBLIC HEALTH
Street No from: 3052
Location: POINT (-87.70451 41.91743)
Comment:
Street No to:
Direction: W
Street Name: ARMITAGE
Street Type: AVE

081108 DRY CLEANERS WITH ON SITE PLANTATION. [EQUIP ID: 01-02, QUANTITY: 2, DESCRIPTION: 820 - DRY CLEANING,DRY TO DRY, NOTE:]**Note: Many records provided by the department have a truncated Comment field.

Map Key	Number of Records	Direction	Distance (mi/ft)	Elev/Diff (ft)	Site	DB
4	6 of 15	N	0.01 / 66.66	598.47 / 0	ALL PRO CLEANERS 3052 W ARMITAGE AVE, CHICAGO, IL IL	PERMITS CHICAGO

Application ID: DOEAIR8461
Issue or Entry Date: 04/24/2001
Application Type: AIR POLLUTION CONTROL PERMIT
Application Subtype: EQUIPMENT INSTALLATION

CDPH Environmental Permit Details

Status: CLOSED
Applicant: PETER V RANAS
Expiration Date: 10/21/2001
Data Source: HISTORIC DEPT. OF ENVIRONMENT
Street No from: 3052
Location: POINT (-87.70451 41.91743)
Comment:
Street No to:
Direction: W
Street Name: ARMITAGE
Street Type: AVE

QTY: 1.0 DRY CLEANING MACHINE/ DRY TO DRY FM37/ CONTROL DEVICE: REFRIGERATED CONDENSER**Note: Many records provided by the department have a truncated Comment field.

Map Key	Number of Records	Direction	Distance (mi/ft)	Elev/Diff (ft)	Site	DB
4	7 of 15	N	0.01 / 66.66	598.47 / 0	ALL PRO CLEANERS 3052 W ARMITAGE AVE CHICAGO IL 60647	FED DRYCLEANERS

FRS Facility ID: 110067427181
NPDES IDs:
NAICS Codes: 812320
SIC Codes: 7216
Latitude: 41.91743

Map Key	Number of Records	Direction	Distance (mi/ft)	Elev/Diff (ft)	Site	DB
Longitude:		-87.70451				

4	8 of 15	N	0.01 / 66.66	598.47 / 0	ALL PRO CLEANERS 3052 W ARMITAGE AVE IL	PERMITS CHICAGO

Application ID: ENVAIR129493
Application Type: AIR POLLUTION CONTROL PERMIT
Issue or Entry Date: 01/24/2013
Application Subtype: DRY CLEANING FACILITY

CDPH Environmental Permit Details

Status: CLOSED
Street No to:
Applicant: ALL PRO CLEANERS
Direction: W
Expiration Date:
Street Name: ARMITAGE
Data Source: DEPT. OF PUBLIC HEALTH
Street Type: AVE
Street No from: 3052
Location: POINT (-87.70451 41.91743)
Comment:

4	9 of 15	N	0.01 / 66.66	598.47 / 0	All Pro Cleaners 3052 West Armitage Avenue Chicago IL 60647	ENG

IEPA ID: 0316220019
Longitude: -87.704140
US EPA ID:
Latitude: 41.917490
County: Cook
Source: Site Remediation Program Database Search (Site List) (as of 17 Apr 2025); Site Remediation Program Database Search (NFR Letters) (as of 10 Apr 2025)

Site Applicant / Consultant Information

Active Site: No
Consultant Contact: Mike Wan
RA Title:
Consultant Address1: 5403 Patton Drive
RA First Name: Se
Consultant Address2: Suite 215
RA Last Name: Kim
Consultant City: Lisle, IL
RA Address1: 3052 West Armitage Avenue
Consultant Zip: 60532
RA Address2:
PM ID: Robin Ambrose
RA City: Chicago, IL
Received SA Date: 12/26/2017
RA Zip: 60647
Foury Letter Date:
RA Company: All Pro Cleaners
Consultant Company: Hydrodynamics Consultants, Inc.

Letters Information (NFR)

NFR Site Name: All Pro Cleaners
Indust Commercial: Yes
NFR Letter Date: 8/6/2019
Worker Caution: Yes
Effective: True
Slab on Grade: Yes
NFR Recorded Date: 8/16/2019
BCT: No
Comp Focus: Focused
Inst Control Other: No

Map Key	Number of Records	Direction	Distance (mi/ft)	Elev/Diff (ft)	Site	DB

RA First Name:	Se	**Building Slab:**	Yes
RA Last Name:	Kim	**Asphalt Used:**	No
RA Company:	All Pro Cleaners	**Concrete Used:**	Yes
RA Address1:	3052 West Armitage Avenue	**Clean Soil Three ft:**	No
RA Address2:		**Clean Soil Ten ft:**	No
RA City:	Chicago, IL	**Alternate Barrier:**	No
RA Zip:	60647	**Other Barrier:**	No
Acres:	0.1000	**ELUC Other:**	No
Ordinance:	Yes		
ELUC GW Use Restrict:	No		
GW Use Restriction:	No		
Highway Authority Agreement:	No		
Land Use:	Industrial/Commercial		

4	10 of 15	N	0.01 / 66.66	598.47 / 0	**All Pro Cleaners** **3052 West Armitage Avenue** **Chicago IL 60647**	INST

IEPA ID:	0316220019	**Longitude:**	-87.704140
US EPA ID:		**Latitude:**	41.917490
County:	Cook		

Site Applicant / Consultant Information

RA Title:		**Received SA Date:**	12/26/2017
RA First Name:	Se	**PM ID:**	Robin Ambrose
RA Last Name:	Kim	**Foury Letter Date:**	
RA Company:	All Pro Cleaners	**Active Site:**	No
RA Address1:	3052 West Armitage Avenue	**Consultant Address1:**	5403 Patton Drive
RA Address2:		**Consultant Address2:**	Suite 215
RA City:	Chicago, IL	**Consultant City:**	Lisle, IL
RA Zip:	60647	**Consultant Zip:**	60532
Consultant Contact:	Mike Wan		
Consultant Company:	Hydrodynamics Consultants, Inc.		

Letters Information (NFR)

NFR Site Name:	All Pro Cleaners	**Indust Commercial:**	Yes
NFR Letter Date:	8/6/2019	**Worker Caution:**	Yes
Effective:	True	**Slab on Grade:**	Yes
NFR Recorded Date:	8/16/2019	**BCT:**	No
Comp Focus:	Focused	**Inst Control Other:**	No
RA First Name:	Se	**Building Slab:**	Yes
RA Last Name:	Kim	**Asphalt Used:**	No
RA Company:	All Pro Cleaners	**Concrete Used:**	Yes
RA Address1:	3052 West Armitage Avenue	**Clean Soil Three ft:**	No
RA Address2:		**Clean Soil Ten ft:**	No
RA City:	Chicago, IL	**Alternate Barrier:**	No
RA Zip:	60647	**Other Barrier:**	No
Acres:	0.1000	**ELUC Other:**	No

Map Key	Number of Records	Direction	Distance (mi/ft)	Elev/Diff (ft)	Site	DB

Ordinance: Yes
ELUC GW Use Restrict: No
Groundwater Use Restriction: No
Highway Authority Agreement: No
Land Use: Industrial/Commercial

Map Key	Number of Records	Direction	Distance (mi/ft)	Elev/Diff (ft)	Site	DB
4	11 of 15	N	0.01 / 66.66	598.47 / 0	All Pro Cleaners 3052 W Armitage Ave Chicago IL 60647-3860	AIR PERMITS

Note: Documents related to facilities in Illinois can be searched on the Illinois Environmental Protection Agency (IEPA) Document Explorer: https://external.epa.illinois.gov/DocumentExplorer
Data Source: IEPA Source Water Assessment Program (SWAP) & Mapping Tool (Map)

IEPA Source Water Assessment Program (SWAP) & Mapping Tool

Name: All Pro Cleaners
Location Addr 3: 3052 W Armitage Ave
City Name: Chicago
State Code: IL
Postal Code: 60647-3860

Details

Indicator: Yes
Site ID: 170000280372
System ID: 031600PDQ
RID: 1577959
Interest Type: ROSS
Media Code: AIR
Revision Dt Time: 09/02/2016
Collection Dt: 03/17/2016
Latitude Measure: 41.917603
Longitude Measure: -87.704546
Point X: -87.70454599999994
Point Y: 41.91760300000004

Map Key	Number of Records	Direction	Distance (mi/ft)	Elev/Diff (ft)	Site	DB
4	12 of 15	N	0.01 / 66.66	598.47 / 0	All Pro Cleaners 3052 W Armitage Ave Chicago IL 60647-3860	REM ASSESS

Note: Documents related to facilities in Illinois can be searched on the Illinois Environmental Protection Agency (IEPA) Document Explorer: https://external.epa.illinois.gov/DocumentExplorer
Data Source: IEPA Source Water Assessment Program (SWAP) & Mapping Tool (Map); IEPA Document Explorer - Facility/Site Search (Web) (as of 17 Mar 2025)

IEPA Document Explorer

Name: All Pro Cleaners - 170000280372
Address: 3052 W Armitage Ave
City: Chicago
State: IL
Zip Code: 60647-3860

Details

Map Key	Number of Records	Direction	Distance (mi/ft)	Elev/Diff (ft)	Site	DB

Program ID: 0316220019 **Total Pages:** 994
Document Count: 22
Category: Site Remediation - Technical
Originating Bureau: Bureau of Land
Category URL: https://docuware67.illinois.gov/DocuWare/PlatformRO/WebClient/3/Integration?lc=VXNlcj1kd3B1YmxpY1xuUHdkPU4xbWRhJHRyYXRvclBANTU1&p=RLV&rl=ce728c9a-11c1-4ddf-9003-314169ab1943&tw=Results&q=W0lFUEFJRF09IjE3MDAwMDI4MDM3MiIgQU5EIFtDQVRFR09SWV09IjMxQSI1

IEPA Source Water Assessment Program (SWAP) & Mapping Tool

Name: All Pro Cleaners
Location Addr 3: 3052 W Armitage Ave
City Name: Chicago
State Code: IL
Postal Code: 60647-3860

Details

Indicator: Yes
Site ID: 170000280372
System ID: 0316220019
RID: 712881
Media Code: LAND
Revision Dt Time: 09/02/2016
Collection Dt: 12/30/2003
Interest Type: BOL
Latitude Measure: 41.91749
Longitude Measure: -87.70414
Point X: -87.70413999999994
Point Y: 41.91749000000004

Map Key	Number of Records	Direction	Distance (mi/ft)	Elev/Diff (ft)	Site	DB
4	13 of 15	N	0.01 / 66.66	598.47 / 0	ALL PRO CLEANERS 3052 WEST ARMITAGE AVE CHICAGO IL 60647	DELISTED DRYCLEANERS

License: 2369-2286-02
DC No: DC-01524
Owner Contact: DAE KIM
Expire: 12/31/20
Site Contact:
Phone No:
Bol ID No:
County:
Original Source: DRYC
Record Date: 30-JUN-2020

Map Key	Number of Records	Direction	Distance (mi/ft)	Elev/Diff (ft)	Site	DB
4	14 of 15	N	0.01 / 66.66	598.47 / 0	ALL PRO DRY CLEANERS 3052 WEST ARMITAGE AVE CHICAGO IL 60647	DELISTED DRYCLEANERS

License:
DC No: 01524
Owner Contact:
Expire:
Site Contact: ROGER KIM

Map Key	Number of Records	Direction	Distance (mi/ft)	Elev/Diff (ft)	Site	DB

Phone No: 773-227-3370
Bol ID No: 316220019
County:
Original Source: DRYC
Record Date: 08-DEC-2022

Map Key	Number of Records	Direction	Distance (mi/ft)	Elev/Diff (ft)	Site	DB
4	15 of 15	N	0.01 / 66.66	598.47 / 0	ALL PRO DRY CLEANERS 3052 WEST ARMITAGE AVE CHICAGO IL 60647	DRYCLEANERS

BOL ID: 0316220019
DC No: 01524/00760
Phone No: 773-227-3370
County: COOK
Site Rem Prog Status: NFR 2011
Status: Inactive
License Cancel Dt: 12/31/2024
Site Contact: ROGER KIM

Map Key	Number of Records	Direction	Distance (mi/ft)	Elev/Diff (ft)	Site	DB
5	1 of 1	NNW	0.01 / 74.07	598.70 / 0	SANDERS CARPENTRY 3067 W ARMITAGE AVE, CHICAGO, IL IL	PERMITS CHICAGO

Application ID: DOEAIR11221
Issue or Entry Date: 05/30/2003
Application Type: AIR POLLUTION CONTROL PERMIT
Application Subtype: EQUIPMENT INSTALLATION

CDPH Environmental Permit Details

Status: CLOSED
Applicant:
Expiration Date: 11/26/2003
Data Source: HISTORIC DEPT. OF ENVIRONMENT
Street No from: 3067
Location: POINT (-87.70499 41.91743)
Comment:
Street No to:
Direction: W
Street Name: ARMITAGE
Street Type: AVE

QTY: 1.0 COMBUSTION EMISSION UNIT/ROOF TOP UNIT/ ARMSTRONG/MODEL:PGE48D125/ MAXIMUM OUTPUT:100,000BTU,QTY: 2.0 COMBUSTION EMISSION UNIT/WARM AIR FURNACE/ ARMSTRONG/MODEL:G1D93090DZ0C/ MAXIMUM OUTPUT:84,000BTU**Note: Many records provided by the department have a truncated Comment field.

Map Key	Number of Records	Direction	Distance (mi/ft)	Elev/Diff (ft)	Site	DB
6	1 of 1	NNE	0.02 / 89.33	598.70 / 0	ADVANCE HOME DEVELOPMENT 3046 W ARMITAGE AVE, CHICAGO, IL IL	PERMITS CHICAGO

Application ID: DOEAIR14140
Issue or Entry Date: 02/09/2004
Application Type: AIR POLLUTION CONTROL PERMIT
Application Subtype: EQUIPMENT INSTALLATION

CDPH Environmental Permit Details

Status: CLOSED
Applicant:
Street No to:
Direction: W

Map Key	Number of Records	Direction	Distance (mi/ft)	Elev/Diff (ft)	Site	DB

Expiration Date: 08/07/2004
Data Source: HISTORIC DEPT. OF ENVIRONMENT
Street No from: 3046
Location: POINT (-87.70432 41.91743)
Comment:
Street Name: ARMITAGE
Street Type: AVE

QTY: 1.0 COMBUSTION EMISSION UNIT/WARM AIR FURNACE/ CARRIER/MODEL:58MVP080-20/ MAXIMUM OUTPUT:75,000 BTU**Note: Many records provided by the department have a truncated Comment field.

Map Key	Number of Records	Direction	Distance (mi/ft)	Elev/Diff (ft)	Site	DB
7	1 of 1	WNW	0.02 / 90.54	598.80 / 0	THAD QUILEY 3101 W ARMITAGE AVE, CHICAGO, IL IL	PERMITS CHICAGO

Application ID: DOEAIR13045
Issue or Entry Date: 09/29/2003
Application Type: AIR POLLUTION CONTROL PERMIT
Application Subtype: EQUIPMENT INSTALLATION

CDPH Environmental Permit Details

Status: CLOSED
Applicant:
Expiration Date: 03/27/2004
Data Source: HISTORIC DEPT. OF ENVIRONMENT
Street No from: 3101
Location: POINT (-87.70546 41.91743)
Comment:
Street No to:
Direction: W
Street Name: ARMITAGE
Street Type: AVE

QTY: 2.0 COMBUSTION EMISSION UNIT/WARM AIR FURNACE/ LENNOX/MODEL:UPFLOW/ MAXIMUM OUTPUT:56,000 BTU**Note: Many records provided by the department have a truncated Comment field.

Map Key	Number of Records	Direction	Distance (mi/ft)	Elev/Diff (ft)	Site	DB
8	1 of 1	ENE	0.02 / 109.32	598.47 / 0	3031-33 W. ARMITAGE 3031 W ARMITAGE AVE, CHICAGO, IL IL	PERMITS CHICAGO

Application ID: DOEAIR20183
Issue or Entry Date: 11/28/2006
Application Type: AIR POLLUTION CONTROL PERMIT
Application Subtype: EQUIPMENT INSTALLATION

CDPH Environmental Permit Details

Status: CLOSED
Applicant:
Expiration Date: 05/27/2007
Data Source: HISTORIC DEPT. OF ENVIRONMENT
Street No from: 3031
Location: POINT (-87.70357 41.91743)
Comment:
Street No to:
Direction: W
Street Name: ARMITAGE
Street Type: AVE

QTY: 2.0 COMBUSTION EMISSION UNIT: WARM AIR FURNACE/ MAKE AND MODEL: CARRIER-58 MVP 120-20/ MAXIMUM OUTPUT: 112,000 BTU/HR**Note: Many records provided by the department have a truncated Comment field.

Map Key	Number of Records	Direction	Distance (mi/ft)	Elev/Diff (ft)	Site	DB
9	1 of 1	NNE	0.02 / 127.08	598.60 / 0	3042 W ARMITAGE 3042 W ARMITAGE CHICAGO IL 60647-3860	FINDS/FRS

Registry ID: 110032923004
FIPS Code: 17031
HUC Code: 07120003
Site Type Name: STATIONARY
Location Description:
Supplemental Location:
Create Date: 08-DEC-07
Update Date: 17-JAN-08
Interest Types: STATE MASTER
SIC Codes:
SIC Code Descriptions:
NAICS Codes:
NAICS Code Descriptions:
Conveyor: FRS-GEOCODE
Federal Facility Code:
Federal Agency Name:
Tribal Land Code:
Tribal Land Name:
Congressional Dist No: 04
Census Block Code: 170312212001018
EPA Region Code: 05
County Name: COOK
US/Mexico Border Ind:
Latitude: 41.91743
Longitude: -87.70414
Reference Point: CENTER OF A FACILITY OR STATION
Coord Collection Method: ADDRESS MATCHING-HOUSE NUMBER
Accuracy Value: 30
Datum: NAD83
Source:
Facility Detail Rprt URL: https://ofmpub.epa.gov/frs_public2/fii_query_detail.disp_program_facility?p_registry_id=110032923004
Program Acronyms:

ACES:170001736968

Map Key	Number of Records	Direction	Distance (mi/ft)	Elev/Diff (ft)	Site	DB
10	1 of 1	NNE	0.02 / 129.89	598.47 / 0	3047 W ARMITAGE CHICAGO IL 60647	ERNS

NRC Report No: 263403
Type of Incident: FIXED
Incident Cause: DUMPING
Incident Date: 30-Sep-1994 15:00:00
Incident Location:
Incident Dtg: OCCURRED
Distance from City:
Distance Units:
Direction from City:
Latitude Degrees:
Latitude Minutes:
Latitude Seconds:
Longitude Degrees:
Longitude Minutes:
Longitude Seconds:
Lat Quad:
Long Quad:
Location Section:

Location County:	COOK	**Location Township:**	
Potential Flag:		**Location Range:**	
Year:	Year 1994 Reports		
Description of Incident:	DUMPING ANTIFREEZE		

Material Spill Information

Chris Code:	EGL	**Unit of Measure:**	GALLON(S)
CAS No:		**If Reached Water:**	YES
UN No:		**Amount in Water:**	150
Name of Material:	ETHYLENE GLYCOL	**Unit Reach Water:**	GALLON(S)
Amount of Material:	150		

Calls Information

Date Time Received:	30-Sep-1994 19:15:55	**Responsible City:**	CHICAGO
Date Time Complete:	30-Sep-1994 19:23:22	**Responsible State:**	IL
Call Type:	INC	**Responsible Zip:**	60647
Resp Company:	ANGELO'S REPAIR	**Source:**	UNAVAILABLE
Resp Org Type:	PRIVATE ENTERPRISE		

Incident Information

Tank ID:		**Building ID:**	
Tank Regulated:	U	**Location Area ID:**	
Tank Regulated By:		**Location Block ID:**	
Capacity of Tank:		**OCSG No:**	
Capacity Tank Units:		**OCSP No:**	
Description of Tank:		**State Lease No:**	
Actual Amount:		**Pier Dock No:**	
Actual Amount Units:		**Berth Slip No:**	
Tank Above Ground:	ABOVE	**Brake Failure:**	N
NPDES:		**Airbag Deployed:**	
NPDES Compliance:	U	**Transport Contain:**	U
Init Contin Rel No:		**Location Subdiv:**	
Contin Rel Permit:		**Platform Rig Name:**	
Contin Release Type:		**Platform Letter:**	
Aircraft ID:		**Allision:**	N
Aircraft Runway No:		**Type of Structure:**	
Aircraft Spot No:		**Structure Name:**	
Aircraft Type:	UNKNOWN	**Structure Oper:**	Y
Aircraft Model:		**Transit Bus Flag:**	
Aircraft Fuel Cap:		**Date Time Norm Serv:**	
Aircraft Fuel Cap U:		**Serv Disrupt Time:**	
Aircraft Fuel on Brd:		**Serv Disrupt Units:**	
Aircraft Fuel OB U:		**CR Begin Date:**	
Aircraft Hanger:		**CR End Date:**	
Road Mile Marker:		**CR Change Date:**	
Power Gen Facility:	U	**FBI Contact:**	

Generating Capacity:		***FBI Contact Dt Tm:***	
Type of Fixed Obj:	UNKNOWN	***Passenger Handling:***	
Type of Fuel:		***Passenger Route:***	XXX
DOT Crossing No:		***Passenger Delay:***	XXX
DOT Regulated:	U	***Sub Part C Test Req:***	XXX
Pipeline Type:	UNKNOWN	***No of Conductor Tested:***	
Pipeline Abv Ground:	ABOVE	***No of Engineer Tested:***	
Pipeline Covered:	U	***No of Trainman Tested:***	
Exposed Underwater:	U	***No of Yard Foreman Tested:***	
Railroad Hotline:	No	***No of RCL Operator Tested:***	
Railroad Milepost:	UNKNOWN	***No of Brakeman Tested:***	
Grade Crossing:	N	***No of Train Dispat Tested:***	
Crossing Device Ty:		***No of Signalman Tested:***	
Ty Vehicle Involved:	UNKNOWN	***No of Other Emp Tested:***	
Device Operational:	Y	***No of Unknown Emp Tested:***	

Incident Details Information

Release Secured:		***State Agen Report No:***	
Release Rate:		***State Agen on Scene:***	
Release Rate Unit:		***State Agen Notified:***	
Release Rate Rate:		***Fed Agency Notified:***	
Est Duration of Rel:		***Oth Agency Notified:***	
Desc Remedial Act:	NONE	***Body of Water:***	
Fire Involved:	N	***Tributary of:***	
Fire Extinguished:		***Near River Mile Make:***	
Any Evacuations:	N	***Near River Mile Mark:***	
No Evacuated:		***Offshore:***	
Who Evacuated:		***Weather Conditions:***	
Radius of Evac:		***Air Temperature:***	
Any Injuries:	U	***Wind Direction:***	
No. Injured:		***Wind Speed:***	
No. Hospitalized:		***Wind Speed Unit:***	
No. Fatalities:		***Water Supp Contam:***	
Any Fatalities:	U	***Water Temperature:***	
Any Damages:	N	***Wave Condition:***	
Damage Amount:		***Current Speed:***	
Air Corridor Closed:		***Current Direction:***	
Air Corridor Desc:		***Current Speed Unit:***	
Air Closure Time:		***EMPL Fatality:***	
Waterway Closed:		***Pass Fatality:***	
Waterway Desc:		***Community Impact:***	
Waterway Close Time:		***Passengers Transfer:***	UNK
Road Closed:		***Passenger Injuries:***	
Road Desc:		***Employee Injuries:***	

Map Key	Number of Records	Direction	Distance (mi/ft)	Elev/Diff (ft)	Site	DB

Road Closure Time:		**Occupant Fatality:**	
Road Closure Units:		**Sheen Size:**	
Closure Direction:		**Sheen Size Units:**	
Major Artery:		**Sheen Size Length:**	
Track Closed:		**Sheen Size Length U:**	
Track Desc:		**Sheen Size Width:**	
Track Closure Time:		**Sheen Size Width U:**	
Track Closure Units:		**Sheen Color:**	
Track Close Dir:		**Dir of Sheen Travel:**	
Media Interest:		**Sheen Odor Desc:**	
Medium Desc:	WATER	**Duration Unit:**	
Addl Medium Info:	SEWER	**Additional Info:**	

11	1 of 1	ENE	0.03 / 160.13	598.47 / 0	3021 ARMITAGE LLC 3021 W ARMITAGE AVE, CHICAGO, IL IL	PERMITS CHICAGO

Application ID:	DOEAIR27634	**Application Type:**	AIR POLLUTION CONTROL PERMIT
Issue or Entry Date:	08/20/2010	**Application Subtype:**	EQUIPMENT INSTALLATION

CDPH Environmental Permit Details

Status:	CLOSED	**Street No to:**	
Applicant:		**Direction:**	W
Expiration Date:	02/16/2011	**Street Name:**	ARMITAGE
Data Source:	HISTORIC DEPT. OF ENVIRONMENT	**Street Type:**	AVE
Street No from:	3021		
Location:	POINT (-87.70324 41.91715)		
Comment:			

QTY: 2.0 COMBUSTION EMISSION UNIT: WARM AIR FURNACE/ MAKE AND MODEL: CARRIER/58MUP-100-140-20/ MAX OUTPUT: 94 MBTU/HR, QTY: 1.0 COMBUSTION EMISSION UNIT: HEATER/ MAKE AND MODEL: REZNOR/DV-115/ MAX OUTPUT: 1000 MBTU/HR**Note: Many records provided by the department have a truncated Comment field.

12	1 of 1	NW	0.03 / 160.20	598.80 / 0	Medical Center 3109 - 3111 W. Armitage Avenue Chicago IL	UST

Facility No:	2047148	**Facility Type:**	Private Institution
Facility Status:	Exempt	**Owner Type:**	Private
Fac Details Status:	Exempt	**Owner Status:**	Current Owner
Fac Type Fac Details:	Private Institution	**County:**	Cook
Owner Name:	3109 W. Armitage Inc.		
Facility URL:	http://webapps.sfm.illinois.gov/ustsearch/Facility.aspx?ID=2047148		
Permit History Link:	https://webapps.sfm.illinois.gov/USTPortal/Permit/FacilityPermitList/2047148		

Tank Information

Tank No:	1	**Capacity:**	1000
UI No:		**Petroleum Use:**	

Map Key	Number of Records	Direction	Distance (mi/ft)	Elev/Diff (ft)	Site	DB

Status:	Removed	**Product:**	Heating Oil
Removed Date:	12/16/2020	**CERCLA Substance:**	
Install Date:		**Current Age:**	
Abandoned Date:		**Abandoned Material:**	
Last Used Date:	12/31/1973	**Product Date:**	
Red Tag Issue Date:		**Fee Due:**	$0.00
CAS Code:		**Regulated Status:**	Exempt
OSFM First Noti Dt:			

Owner Summary

Owner No:	U0040012	**Owner Status:**	Current Owner
Owner Name:	3109 W. Armitage Inc.	**Purchase Date:**	
Ownership History:	https://webapps.sfm.illinois.gov/ustsearch/Ownership.aspx?ID=2047148		

Owner Details

Owner Name:	3109 W. Armitage Inc.	**Type Financial Resp:**	
Owner Status:	Current Owner	**Fin Resp Rpt Due:**	
Purchase Date:			
Owner Address:	3111 W. Armitage Avenue Chicago, IL 60647		

Facility Details

MFD Forms Status:		**Green Tag Decal:**	
MFD Permit Issue Dt:		**Green Tag Issue Date:**	
MFD Permit Exp Dt:		**Green Tag Exp Date:**	
Property Parcel:		**Motor Fuel Type:**	
Pending Nov:	No		
Status:	Exempt		
Permit History Link:	https://webapps.sfm.illinois.gov/USTPortal/Permit/FacilityPermitList/2047148		

Motorfuel Dispensing Permit

Status:	No Forms Found
Letter:	
MFD Received Date:	
MFD Name:	
MFD City:	

Map Key	Number of Records	Direction	Distance (mi/ft)	Elev/Diff (ft)	Site	DB
13	1 of 1	NW	0.03 / 171.59	598.80 / 0	MIKE WEISSO 3100 W ARMITAGE AVE CHICAGO IL	TANKS CHICAGO

Facility ID:	3100ARM1957-09-16
Owner:	
Data Source(s):	HISTORIC DEPT. OF BUILDINGS

Map Key	Number of Records	Direction	Distance (mi/ft)	Elev/Diff (ft)	Site	DB

Detail(s)

Tank ID:		***Street No from:***	3100
Installation Date:	09/16/1957	***Street No to:***	3100
Removal Date:		***Street Name:***	ARMITAGE
Last Used Date:		***Street Type:***	AVE
Tank Type:	UNDERGROUND STORAGE TANK	***Direction:***	W
Tank Material:		***Latitude:***	41.91752292806102
Tank Construction:		***Longitude:***	-87.70537147801312
Tank Product:			
Tank Capacity:			

Location: POINT (-87.70537147801312 41.91752292806102)

Comment: WORK BY: FRANK EICH; INSTALL 1-1500 GALLON FUEL OIL FINAL 5/22/58 **Note: Many records provided by the department have a truncated [Comment] field.

Map Key	Number of Records	Direction	Distance (mi/ft)	Elev/Diff (ft)	Site	DB
14	1 of 1	NW	0.04 / 201.47	598.80 / 0	MAX FRIEDMAN LIBERTY LAUNDRY 3122 W ARMITAGE AVE CHICAGO IL	TANKS CHICAGO

Facility ID: 3122ARM1951-04-02

Owner:

Data Source(s): HISTORIC DEPT. OF BUILDINGS

Detail(s)

Tank ID:		***Street No from:***	3122
Installation Date:	04/02/1951	***Street No to:***	3122
Removal Date:		***Street Name:***	ARMITAGE
Last Used Date:		***Street Type:***	AVE
Tank Type:	UNDERGROUND STORAGE TANK	***Direction:***	W
Tank Material:		***Latitude:***	41.91751566321943
Tank Construction:		***Longitude:***	-87.70624648136369
Tank Product:			
Tank Capacity:			

Location: POINT (-87.70624648136369 41.91751566321943)

Comment: WORK BY: P J HARTMANN; INSTALL 1-1000 GALLON GASOLINE COMPLETED 7/17/51 **Note: Many records provided by the department have a truncated [Comment] field.

Map Key	Number of Records	Direction	Distance (mi/ft)	Elev/Diff (ft)	Site	DB
15	1 of 1	SSE	0.04 / 212.70	599.13 / 0	1844 N WHIPPLE 1844 N WHIPPLE ST IL	PERMITS CHICAGO

Application ID:	ENVAIR1700337	***Application Type:***	AIR POLLUTION CONTROL PERMIT
Issue or Entry Date:	06/28/2022	***Application Subtype:***	ARCHITECTURAL SURFACE CLEANING

CDPH Environmental Permit Details

Status:	OPEN	***Street No to:***	
Applicant:	DEPENDABLE CONSTRUCTION COMPANY INC*	***Direction:***	N
Expiration Date:		***Street Name:***	WHIPPLE

Map Key	Number of Records	Direction	Distance (mi/ft)	Elev/Diff (ft)	Site	DB

Data Source: DEPT. OF PUBLIC HEALTH
Street Type: ST
Street No from: 1844
Location: POINT (-87.70416700599998 41.91512999200006)
Comment:

GRINDING AND TUCKPOINTING**Note: Many records provided by the department have a truncated Comment field.

---

16 | **1 of 1** | **ENE** | **0.04 / 217.38** | **598.47 / 0** | **PLASTIC PAPER PRODUCTS CO.**
3019 W ARMITAGE AVE
CHICAGO IL | **TANKS CHICAGO**

Facility ID: 3019ARM1948-03-04
Owner:
Data Source(s): HISTORIC DEPT. OF BUILDINGS

Detail(s)

Tank ID:
Installation Date: 03/04/1948
Removal Date:
Last Used Date:
Tank Type: UNDERGROUND STORAGE TANK
Tank Material:
Tank Construction:
Tank Product:
Tank Capacity:
Location: POINT (-87.7032364045866 41.91732357572177)
Comment: WORK BY: GENERAL TANK; INSTALL 2-550 GALLON SOLVENT TANKS COMPLETED 4/27/48 **Note: Many records provided by the department have a truncated [Comment] field.

Street No from: 3019
Street No to: 3019
Street Name: ARMITAGE
Street Type: AVE
Direction: W
Latitude: 41.91732357572177
Longitude: -87.7032364045866

---

17 | **1 of 5** | **NW** | **0.04 / 227.01** | **598.80 / 0** | **WALGREENS #1310**
3110 W ARMITAGE AVE
CHICAGO IL 60646 | **FINDS/FRS**

Registry ID: 110005958810
FIPS Code: 17031
HUC Code: 07120003
Site Type Name: STATIONARY
Location Description:
Supplemental Location:
Create Date: 01-MAR-00
Update Date: 03-DEC-14
Interest Types: STATE MASTER, UNSPECIFIED UNIVERSE
SIC Codes:
SIC Code Descriptions:
NAICS Codes:
NAICS Code Descriptions:
Conveyor: FRS-GEOCODE
Federal Facility Code:
Federal Agency Name:
Tribal Land Code:
Tribal Land Name:

Map Key	Number of Records	Direction	Distance (mi/ft)	Elev/Diff (ft)	Site	DB

Congressional Dist No: 04
Census Block Code: 170312212001015
EPA Region Code: 05
County Name: COOK
US/Mexico Border Ind:
Latitude: 41.91743
Longitude: -87.70561
Reference Point: CENTER OF A FACILITY OR STATION
Coord Collection Method: ADDRESS MATCHING-HOUSE NUMBER
Accuracy Value: 30
Datum: NAD83
Source:
Facility Detail Rprt URL: https://ofmpub.epa.gov/frs_public2/fii_query_detail.disp_program_facility?p_registry_id=110005958810
Program Acronyms:

ACES:170000336161, RCRAINFO:ILR000043430

17	2 of 5	NW	0.04 / 227.01	598.80 / 0	WALGREENS #01310 3110 W ARMITAGE AVE IL	PERMITS CHICAGO

Application ID: ENVAIR587098
Application Type: AIR POLLUTION CONTROL PERMIT
Issue or Entry Date: 02/02/2016
Application Subtype: GENERAL POLUTION PREVENTION(P2)

CDPH Environmental Permit Details

Status: CLOSED
Applicant: WALGREEN CO.
Expiration Date:
Data Source: DEPT. OF PUBLIC HEALTH
Street No from: 3110
Location: POINT (-87.70571 41.91799)
Comment:
Street No to:
Direction: W
Street Name: ARMITAGE
Street Type: AVE

RETAIL DRUG STORE [EQUIP ID: , QUANTITY: 1, DESCRIPTION: 074 - COMPACTOR, NOTE:]**Note: Many records provided by the department have a truncated Comment field.

17	3 of 5	NW	0.04 / 227.01	598.80 / 0	WALGREEN CO 3110 W ARMITAGE AVE IL	PERMITS CHICAGO

Application ID: ENVAIR184289
Application Type: AIR POLLUTION CONTROL PERMIT
Issue or Entry Date: 01/30/2015
Application Subtype: GENERAL POLUTION PREVENTION(P2)

CDPH Environmental Permit Details

Status: CLOSED
Applicant: WALGREEN CO
Expiration Date:
Data Source: DEPT. OF PUBLIC HEALTH
Street No to:
Direction: W
Street Name: ARMITAGE
Street Type: AVE

Map Key	Number of Records	Direction	Distance (mi/ft)	Elev/Diff (ft)	Site	DB

Street No from: 3110
Location: POINT (-87.70571 41.91799)
Comment:

AIR POLLUTION CONTROL PERMIT [EQUIP ID: , QUANTITY: 1, DESCRIPTION: 074 - COMPACTOR, NOTE:]**Note: Many records provided by the department have a truncated Comment field.

---

17 | **4 of 5** | **NW** | **0.04 / 227.01** | **598.80 / 0** | **Walgreens 1310**
3110 W Armaitage Ave
Chicago IL 60646 | **IEPA DOCS**

Note: Documents related to facilities in Illinois can be searched on the Illinois Environmental Protection Agency (IEPA) Document Explorer: https://external.epa.illinois.gov/DocumentExplorer

IEPA Source Water Assessment Program (SWAP) & Mapping Tool

Name: Walgreens 1310
Location Addr 3: 3110 W Armaitage Ave
City Name: Chicago
State Code: IL
Postal Code: 60646

Details

Indicator: No
Site ID: 170000336161
System ID: 0316125080
Collection Dt: 10/01/1998
Revision Dt Time: 06/30/2003
Interest Type: BOL
Media Code: LAND
Latitude Measure: 41.9175
Longitude Measure: -87.70552
Point X: -87.70551999999998
Point Y: 41.917500000000075

---

17 | **5 of 5** | **NW** | **0.04 / 227.01** | **598.80 / 0** | **WALGREENS #1310**
3110 W ARMITAGE AVE
CHICAGO IL 60646 | **RCRA NON GEN**

Handler ID: ILR000043430
Generator Status: N
Recycler Activity?: NO
Recycler Activity Note: This facility has not been identified as a Recycler Facility from both the RCRA Handler and Biennial Report Modules.

Violation/Evaluation Summary

Note: NO RECORDS: As of Jan 2025, there are no Compliance Monitoring and Enforcement (violation) records associated with this facility (EPA ID).

Handler Summary

Importer: No
Mixed Waste Gen: No
Used Oil Transpor: No
Used Oil Trans Fac: No

Transporter:	No	***Used Oil Processor:***	No
Transfer Facility:	No	***Used Oil Refiner:***	No
Recycler:	No	***Used Oil Burner:***	No
Onsite Burner Exem:	No	***Commercial TSD:***	No
Furnace Exemption:	No	***Recycl Nonstorage:***	No
Underground Injec:	No		

Used Oil Market Burner:	No
Used Oil Spec Marketer:	No

Additional Handler Summary Details

Source Type:	I	***NAIC 1:***	
Seq No:	1	***NAIC 2:***	
Non Notifier:		***NAIC 3:***	
Receive Date:	20200923	***NAIC 4:***	
Active Site:	-----	***State:***	IL
Land Type:	P	***Location Latitude:***	
In Handler Univ:	N	***Location Longitude:***	
In A Universe:	N	***Loc GIS Primary:***	N
Gen Status:	N	***Loc GIS Origin:***	
Report Cycle:		***State District Owner:***	IL
Accessibility:		***State District:***	DESPLAINES
Region:	05		

Fed Waste Gen Owner:	HQ
State Waste Generator Owner:	IL
State Waste Generator:	S
Short Term Generator:	N
Uni Waste:	N
Universal Waste Dest Facility:	N
Federal Universal Waste:	N
As Federally Regulated Tsdf:	------
As Converter Tsdf:	------
As State Regulated Tsdf:	------
As State Regulated Handler:	---
Federal Indicator:	---
Hsm:	N
Subpart K:	----
GPRA Permit:	N
GPRA Renewal:	N
Permit Renewal Wrkld:	------
Permwrk ID:	------
Perm Prog:	------
Pcwrkld:	------
Closwrkld:	------
GPRA Ca:	N
Cawrkld:	N
Subjca Tsd Discretion:	N
NCAPS:	N
EC Indicator:	N
Ca725 Indicator:	N

Ca750 Indicator:	N
Operating Tsdf:	------
Full Enforcement:	------
Snc:	N
Unaddressed Snc:	N
Addressed Snc:	N
Snc With Comp Sched:	N
Fa Required:	-----
Hhandler Last Change:	20200923
Recognized Trader Importer:	N
Recognized Trader Exporter:	N
Slab Importer:	N
Slab Exporter:	N
Manifest Broker:	N
Subpart P:	N
Contact Language:	
Handler Name:	WALGREENS #1310
Location Street No:	
Location Street1:	3110 W ARMITAGE AVE
Location Street2:	
Location City:	CHICAGO
Location State:	IL
Location Zip:	60646
Location County Code:	IL031
Location County Name:	COOK
Location Country:	US
Contact Name:	
Contact Street No:	
Contact Street1:	
Contact Street2:	
Contact City:	
Contact State:	
Contact Zip:	
Contact Country:	
Contact Phone And Ext:	
Contact Fax:	
Contact Email Address:	
Contact Title:	
Owner Name:	
Owner Type:	
Owner Seq:	
Operator Name:	
Operator Type:	
Operator Seq:	
Public Notes:	

Hazardous Waste Handler Details

Seq No:	1
Receive Date:	19971006

Map Key	Number of Records	Direction	Distance (mi/ft)	Elev/Diff (ft)	Site	DB

Handler Name: WALGREENS #1310
Fed Waste Generator: 2
Generator Code Description: Small Quantity Generator
Source Type: Notification

Waste Code Details

Waste Code: D011
Waste Code Desc: SILVER

Hazardous Waste Handler Details

Seq No: 1
Receive Date: 20200923
Handler Name: WALGREENS #1310
Fed Waste Generator: N
Generator Code Description: Not a Generator, Verified
Source Type: Implementer

Owner/Operator Details

Owner/Operator Ind: Current Owner
Type: Private
Name: WALGREENS
Dt Became Current:
Dt Ended Current:
Phone: 773-235-0618
Source Type: Notification

Street No:
Street1: 3110 W ARMITAGE AVE
Street2:
City: CHICAGO
State: IL
Country:
Zip: 60640

Historical Handler Details

Receive Dt: 19971006
Generator Code Description: Small Quantity Generator
Handler Name: WALGREENS #1310

---

18 | ***1 of 1*** | ***WNW*** | ***0.05 / 246.43*** | ***598.80 / 0*** | ***3126 W ARMITAGE 3126 W ARMITAGE CHICAGO IL 60647*** | ***FINDS/FRS***

Registry ID: 110056034768
FIPS Code: 17031
HUC Code: 07120003
Site Type Name: STATIONARY
Location Description:
Supplemental Location:
Create Date: 21-OCT-13
Update Date:
Interest Types: STATE MASTER
SIC Codes:

Map Key	Number of Records	Direction	Distance (mi/ft)	Elev/Diff (ft)	Site	DB

SIC Code Descriptions:
NAICS Codes:
NAICS Code Descriptions:
Conveyor: FRS-GEOCODE
Federal Facility Code:
Federal Agency Name:
Tribal Land Code:
Tribal Land Name:
Congressional Dist No: 04
Census Block Code: 170312212001015
EPA Region Code: 05
County Name: COOK
US/Mexico Border Ind:
Latitude: 41.91742
Longitude: -87.70632
Reference Point: CENTER OF A FACILITY OR STATION
Coord Collection Method: ADDRESS MATCHING-HOUSE NUMBER
Accuracy Value: 30
Datum: NAD83
Source:
Facility Detail Rprt URL: https://ofmpub.epa.gov/frs_public2/fii_query_detail.disp_program_facility?p_registry_id=110056034768
Program Acronyms:

ACES:170002004961

19	1 of 1	SE	0.05 / 257.10	598.82 / 0	1907 N. WHIPPLE 1907 N WHIPPLE ST IL	PERMITS CHICAGO

Application ID: ENVAIR645284
Application Type: AIR POLLUTION CONTROL PERMIT
Issue or Entry Date: 06/10/2016
Application Subtype: ARCHITECTURAL SURFACE CLEANING

CDPH Environmental Permit Details

Status: CLOSED
Applicant: BOGDAN STOJKOWSKI
Expiration Date:
Data Source: DEPT. OF PUBLIC HEALTH
Street No from: 1907
Location: POINT (-87.70387 41.91595)
Comment:
Street No to:
Direction: N
Street Name: WHIPPLE
Street Type: ST

MASONRY REPAIRS**Note: Many records provided by the department have a truncated Comment field.

20	1 of 1	ENE	0.05 / 260.45	598.47 / 0	GREEN ARMITAGE, LLC 3018 W ARMITAGE AVE, CHICAGO, IL IL	PERMITS CHICAGO

Application ID: DOEAIR20364
Application Type: AIR POLLUTION CONTROL PERMIT

Issue or Entry Date: 12/26/2006 **Application Subtype:** EQUIPMENT INSTALLATION

CDPH Environmental Permit Details

Status: CLOSED **Street No to:**
Applicant: **Direction:** W
Expiration Date: 06/24/2007 **Street Name:** ARMITAGE
Data Source: HISTORIC DEPT. OF ENVIRONMENT **Street Type:** AVE
Street No from: 3018
Location: POINT (-87.70327 41.91743)
Comment:

QTY: 2.0 COMBUSTION EMISSION UNIT: BOILER/ MAKE AND MODEL: RHEEM - GP 100-150/ MAXIMUM OUTPUT: 128,000 BTU/HR,QTY: 1.0 UNFIRED PRESSURE VESSEL: TANK/ MAKE AND MODEL: RHEEM - RHM-120P4/ DIMENSIONS: 28 1/4" X 5'-2",QTY: 1.0 UNFIRED PRESSURE VESSEL: TANK/ MAKE AND MODEL: RHEEM - RHM-120P4/ DIMENSIONS: 28 1/4" X 5'-2",QTY: 1.0 COMBUSTION EMISSION UNIT: WARM AIR FURNACE/ MAKE AND MODEL: RHEEM - 90 TJ-06-EES-01/ MAXIMUM OUTPUT: 56,000 BTU/HR**Note: Many records provided by the department have a truncated Comment field.

21	1 of 4	ENE	0.06 / 325.10	598.47 / 0	3001-3005 W ARMITAGE AVE 3001 W ARMITAGE AVE IL	PERMITS CHICAGO

Application ID: ENVAIR752508 **Application Type:** AIR POLLUTION CONTROL PERMIT
Issue or Entry Date: 03/16/2017 **Application Subtype:** ARCHITECTURAL SURFACE CLEANING

CDPH Environmental Permit Details

Status: CLOSED **Street No to:**
Applicant: JULIUS LAPKUS **Direction:** W
Expiration Date: **Street Name:** ARMITAGE
Data Source: DEPT. OF PUBLIC HEALTH **Street Type:** AVE
Street No from: 3001
Location: POINT (-87.70243 41.91744)
Comment:

GRINDING AND WET CHEMICAL CLEANING**Note: Many records provided by the department have a truncated Comment field.

21	2 of 4	ENE	0.06 / 325.10	598.47 / 0	3001 W ARMITAGE 3001 W ARMITAGE AVE IL	PERMITS CHICAGO

Application ID: ENVAIR1418358 **Application Type:** AIR POLLUTION CONTROL PERMIT
Issue or Entry Date: 03/11/2021 **Application Subtype:** ARCHITECTURAL SURFACE CLEANING

CDPH Environmental Permit Details

Status: CLOSED **Street No to:**
Applicant: TOMASZ SLABY **Direction:** W
Expiration Date: **Street Name:** ARMITAGE
Data Source: DEPT. OF PUBLIC HEALTH **Street Type:** AVE
Street No from: 3001

Map Key	Number of Records	Direction	Distance (mi/ft)	Elev/Diff (ft)	Site	DB

Location: POINT (-87.70243 41.91744)
Comment:

GRINDING AND WET CHEMICAL CLEANING**Note: Many records provided by the department have a truncated Comment field.

Map Key	Number of Records	Direction	Distance (mi/ft)	Elev/Diff (ft)	Site	DB
21	3 of 4	ENE	0.06 / 325.10	598.47 / 0	3001 W ARMITAGE AVE 3001 W ARMITAGE AVE IL	PERMITS CHICAGO

Application ID: ENVAIR1418343
Issue or Entry Date: 03/09/2021
Application Type: AIR POLLUTION CONTROL PERMIT
Application Subtype: GENERAL POLUTION PREVENTION(P2)

CDPH Environmental Permit Details

Status: CLOSED
Applicant: TOMASZ SLABY
Expiration Date:
Data Source: DEPT. OF PUBLIC HEALTH
Street No from: 3001
Location: POINT (-87.70243 41.91744)
Comment:
Street No to:
Direction: W
Street Name: ARMITAGE
Street Type: AVE

GRINDING [EQUIP ID: , QUANTITY: 4, DESCRIPTION: 817 - VACUUM CLEANING SYSTEM, NOTE:]**Note: Many records provided by the department have a truncated Comment field.

Map Key	Number of Records	Direction	Distance (mi/ft)	Elev/Diff (ft)	Site	DB
21	4 of 4	ENE	0.06 / 325.10	598.47 / 0	3001 W ARMITAGE/1946-58 N HUMB 3001 W ARMITAGE AVE IL	PERMITS CHICAGO

Application ID: ENVAIR1799169
Issue or Entry Date: 03/28/2023
Application Type: AIR POLLUTION CONTROL PERMIT
Application Subtype: GENERAL POLUTION PREVENTION(P2)

CDPH Environmental Permit Details

Status: CLOSED
Applicant: JUDY CHAN
Expiration Date:
Data Source: DEPT. OF PUBLIC HEALTH
Street No from: 3001
Location: POINT (-87.70243 41.91744)
Comment:
Street No to:
Direction: W
Street Name: ARMITAGE
Street Type: AVE

FURNISH AND INSTALL NEW HEATING BOILER [EQUIP ID: , QUANTITY: 1, DESCRIPTION: 090C - BOILER OUTPUT 966,000 BTU/HR AND LESS THAN 2,888,000 BTU/HR, NOTE:]**Note: Many records provided by the department have a truncated Comment field.

Map Key	Number of Records	Direction	Distance (mi/ft)	Elev/Diff (ft)	Site	DB
22	1 of 1	NNW	0.06 / 337.66	598.47 / 0	RICHARD FIGUEROA/RICO PORT, LLC 2024 N ALBANY AVE, CHICAGO, IL IL	PERMITS CHICAGO

Map Key	Number of Records	Direction	Distance (mi/ft)	Elev/Diff (ft)	Site	DB

Application ID: DOEAIR20114
Application Type: AIR POLLUTION CONTROL PERMIT
Issue or Entry Date: 11/24/2006
Application Subtype: EQUIPMENT INSTALLATION

CDPH Environmental Permit Details

Status: CLOSED
Applicant:
Expiration Date: 05/23/2007
Data Source: HISTORIC DEPT. OF ENVIRONMENT
Street No from: 2024
Location: POINT (-87.70562 41.91807)
Comment:
Street No to:
Direction: N
Street Name: ALBANY
Street Type: AVE

QTY: 1.0 COMBUSTION EMISSION UNIT: WARM AIR FURNACE/ MAKE AND MODEL: YORK-P3HUB-16N-08001/ MAXIMUM OUTPUT: 80,000 BTU/HR**Note: Many records provided by the department have a truncated Comment field.

Map Key	Number of Records	Direction	Distance (mi/ft)	Elev/Diff (ft)	Site	DB
23	1 of 1	E	0.07 / 354.25	598.47 / 0	HUMBOLDT LLC/LAPKUS ASSOC. 1958 N HUMBOLDT BLVD, CHICAGO, IL IL	PERMITS CHICAGO

Application ID: DOEAIR21680
Application Type: AIR POLLUTION CONTROL PERMIT
Issue or Entry Date: 08/30/2007
Application Subtype: EQUIPMENT INSTALLATION

CDPH Environmental Permit Details

Status: CLOSED
Applicant:
Expiration Date: 02/26/2008
Data Source: HISTORIC DEPT. OF ENVIRONMENT
Street No from: 1958
Location: POINT (-87.70242 41.91727)
Comment:
Street No to:
Direction: N
Street Name: HUMBOLDT
Street Type: BLVD

QTY: 1.0 COMBUSTION EMISSION UNIT: BOILER/ MAKE AND MODEL: PEERLESS-ATM/211A-7/ MAXIMUM OUTPUT: 1,008,000 BTU/HR**Note: Many records provided by the department have a truncated Comment field.

Map Key	Number of Records	Direction	Distance (mi/ft)	Elev/Diff (ft)	Site	DB
24	1 of 1	SSE	0.07 / 370.39	599.25 / 0	DANUTA WODCIECH 1839 N WHIPPLE ST, CHICAGO, IL IL	PERMITS CHICAGO

Application ID: DOEAIR15581
Application Type: AIR POLLUTION CONTROL PERMIT
Issue or Entry Date: 09/28/2004
Application Subtype: EQUIPMENT INSTALLATION

CDPH Environmental Permit Details

Status: CLOSED
Applicant:
Expiration Date: 03/27/2005
Data Source: HISTORIC DEPT. OF ENVIRONMENT
Street No from: 1839
Street No to:
Direction: N
Street Name: WHIPPLE
Street Type: ST

Map Key	Number of Records	Direction	Distance (mi/ft)	Elev/Diff (ft)	Site	DB

Location: POINT (-87.70383 41.91491)
Comment:

QTY: 1.0 ARCHITECTURAL SURFACE CLEANING/SANDBLASTING/ DUST SUPPRESSION METHOD:TARPAULIN/ PERMIT EXPIRES:DECEMBER 31, 2004**Note: Many records provided by the department have a truncated Comment field.

Map Key	Number of Records	Direction	Distance (mi/ft)	Elev/Diff (ft)	Site	DB
25	1 of 1	E	0.07 / 380.91	598.80 / 0	1926 N HUMBOLDT 1926 N HUMBOLDT BLVD IL	PERMITS CHICAGO

Application ID: ENVAIR735001
Application Type: AIR POLLUTION CONTROL PERMIT
Issue or Entry Date: 11/22/2016
Application Subtype: ARCHITECTURAL SURFACE CLEANING

CDPH Environmental Permit Details

Status: CLOSED
Street No to:
Applicant: ARROW MASONRY & EXTERIORS, INC.
Direction: N
Expiration Date:
Street Name: HUMBOLDT
Data Source: DEPT. OF PUBLIC HEALTH
Street Type: BLVD
Street No from: 1926
Location: POINT (-87.70239 41.91642)
Comment:

GRINDING**Note: Many records provided by the department have a truncated Comment field.

Map Key	Number of Records	Direction	Distance (mi/ft)	Elev/Diff (ft)	Site	DB
26	1 of 4	WNW	0.07 / 392.03	599.13 / 0	SHELL OIL CO. 3129 W ARMITAGE AVE CHICAGO IL	TANKS CHICAGO

Facility ID: 3129ARM1985-01-21
Owner:
Data Source(s): HISTORIC DEPT. OF BUILDINGS

Detail(s)

Tank ID:
Street No from: 3129
Installation Date: 01/21/1985
Street No to: 3129
Removal Date:
Street Name: ARMITAGE
Last Used Date:
Street Type: AVE
Tank Type: UNDERGROUND STORAGE TANK
Direction: W
Tank Material:
Latitude: 41.91729424455668
Tank Construction:
Longitude: -87.70654528949485
Tank Product:
Tank Capacity:
Location: POINT (-87.70654528949485 41.91729424455668)
Comment: WORK BY: CITY TANK & PUMP; REMOVE 2-10K, 1-8K, 1-550 W. O. COMPLETED 11/12/85 **Note: Many records provided by the department have a truncated [Comment] field.

Map Key	Number of Records	Direction	Distance (mi/ft)	Elev/Diff (ft)	Site	DB
26	2 of 4	WNW	0.07 / 392.03	599.13 / 0	SHELL OIL CO. 3129 W ARMITAGE AVE CHICAGO IL	TANKS CHICAGO

Map Key	Number of Records	Direction	Distance (mi/ft)	Elev/Diff (ft)	Site	DB

Facility ID: 3129ARM1970-10-23
Owner:
Data Source(s): HISTORIC DEPT. OF BUILDINGS

Detail(s)

Tank ID:
Installation Date: 10/23/1970
Removal Date:
Last Used Date:
Tank Type: UNDERGROUND STORAGE TANK
Tank Material:
Tank Construction:
Tank Product:
Tank Capacity:
Location: POINT (-87.70654528949485 41.91729424455668)
Comment: WORK BY: STORGOORD CONSTRUCTION; INSPECT 2-10K FIBERGLASS GASOLINE, 1-8K, 1-550 FINAL 6/22/70 **Note: Many records provided by the department have a truncated [Comment] field.

Street No from: 3129
Street No to: 3129
Street Name: ARMITAGE
Street Type: AVE
Direction: W
Latitude: 41.91729424455668
Longitude: -87.70654528949485

Map Key	Number of Records	Direction	Distance (mi/ft)	Elev/Diff (ft)	Site	DB
26	3 of 4	WNW	0.07 / 392.03	599.13 / 0	FIRE GRILL INC. 3129 W ARMITAGE AVE IL	PERMITS CHICAGO

Application ID: ENVAIR118119
Issue or Entry Date: 03/21/2012
Application Type: AIR POLLUTION CONTROL PERMIT
Application Subtype: GENERAL POLUTION PREVENTION(P2)

CDPH Environmental Permit Details

Status: CLOSED
Applicant: TOJI ENGINEERING, LTD
Expiration Date:
Data Source: DEPT. OF PUBLIC HEALTH
Street No from: 3129
Location: POINT (-87.70646 41.91742)
Comment:

Street No to:
Direction: W
Street Name: ARMITAGE
Street Type: AVE

[EQUIP ID: , QUANTITY: 2, DESCRIPTION: 080A - FURNACE, OUTPUT LESS THAN 288,000 BTU/HR, NOTE:],[EQUIP ID: , QUANTITY: 2, DESCRIPTION: 137 - EXHAUST HOOD FILTERED, NOTE:]**Note: Many records provided by the department have a truncated Comment field.

Map Key	Number of Records	Direction	Distance (mi/ft)	Elev/Diff (ft)	Site	DB
26	4 of 4	WNW	0.07 / 392.03	599.13 / 0	3129 ARMITAGE LLC 3129 W ARMITAGE AVE, CHICAGO, IL IL	PERMITS CHICAGO

Application ID: DOEAIR7244
Issue or Entry Date: 05/29/2000
Application Type: AIR POLLUTION CONTROL PERMIT
Application Subtype: EQUIPMENT INSTALLATION

CDPH Environmental Permit Details

Status: CLOSED
Applicant:

Street No to:
Direction: W

Map Key	Number of Records	Direction	Distance (mi/ft)	Elev/Diff (ft)	Site	DB

Expiration Date: 11/25/2000
Data Source: HISTORIC DEPT. OF ENVIRONMENT
Street No from: 3129
Location: POINT (-87.70646 41.91742)
Comment:

Street Name: ARMITAGE
Street Type: AVE

QTY: 4.0 FURNACE - TRANE MODEL: YCD090 MAX BTU'S: 205,000**Note: Many records provided by the department have a truncated Comment field.

---

27 | **1 of 1** | **ENE** | **0.08 / 429.41** | **598.43 / 0** | **BAS 4 DEVELOPMENT LLC**
3000 W ARMITAGE AVE
IL

PERMITS CHICAGO

Application ID: ENVAIR952599
Issue or Entry Date: 05/29/2018

Application Type: AIR POLLUTION CONTROL PERMIT
Application Subtype: GENERAL POLUTION PREVENTION(P2)

CDPH Environmental Permit Details

Status: CLOSED
Applicant: BAS 4 DEVELOPMENT LLC
Expiration Date:
Data Source: DEPT. OF PUBLIC HEALTH
Street No from: 3000
Location: POINT (-87.70261 41.91744)
Comment:

Street No to: 3098
Direction: W
Street Name: ARMITAGE
Street Type: AVE

EXACT ADDRESS 3022 W ARMITAGE AIR POLLUTION CONTROL PERMIT [EQUIP ID: , QUANTITY: 1, DESCRIPTION: 080A - FURNACE, OUTPUT LESS THAN 288,000 BTU/HR, NOTE:],[EQUIP ID: , QUANTITY: 1, DESCRIPTION: 080A - FURNACE, OUTPUT LESS THAN 288,000 BTU/HR, NOTE:],[EQUIP ID: , QUANTITY: 1, DESCRIPTION: 080A - FURNACE, OUTPUT LESS THAN 288,000 BTU/HR, NOTE:]**Note: Many records provided by the department have a truncated Comment field.

---

28 | **1 of 1** | **ESE** | **0.09 / 479.79** | **599.13 / 0** | **TEMPLE BAPTIST CHURCH**
3008 W CORTLAND ST
CHICAGO IL

TANKS CHICAGO

Facility ID: 3008COR1947-01-29
Owner:
Data Source(s): HISTORIC DEPT. OF BUILDINGS

Detail(s)

Tank ID:
Installation Date: 01/29/1947
Removal Date:
Last Used Date:
Tank Type: UNDERGROUND STORAGE TANK
Tank Material:
Tank Construction:
Tank Product:
Tank Capacity:
Location: POINT (-87.70279846162616 41.915716895740715)
Comment: WORK BY: KENNY TANK & INSTALLATION CO.; INSTALL 1-1500 GAL FUEL OIL TANK FINAL 3/24/47 **Note:

Street No from: 3008
Street No to: 3008
Street Name: CORTLAND
Street Type: ST
Direction: W
Latitude: 41.915716895740715
Longitude: -87.70279846162616

Map Key	Number of Records	Direction	Distance (mi/ft)	Elev/Diff (ft)	Site	DB

Many records provided by the department have a truncated [Comment] field.

---

29 | 1 of 1 | W | 0.09 / 492.95 | 599.13 / 0 | B. STARKMAN 1934 N KEDZIE AVE CHICAGO IL | TANKS CHICAGO

Facility ID: 1934KED1952-07-03
Owner:
Data Source(s): HISTORIC DEPT. OF BUILDINGS

Detail(s)

Tank ID:
Installation Date: 07/03/1952
Removal Date:
Last Used Date:
Tank Type: UNDERGROUND STORAGE TANK
Tank Material:
Tank Construction:
Tank Product:
Tank Capacity:
Location: POINT (-87.70709187730591 41.916628242099364)
Comment: WORK BY: HOOD CONSTRUCTION; INSTALL 1-1500 GAL FUEL OIL TANK FINAL 8/5/52 **Note: Many records provided by the department have a truncated [Comment] field.

Street No from: 1934
Street No to: 1934
Street Name: KEDZIE
Street Type: AVE
Direction: N
Latitude: 41.916628242099364
Longitude: -87.70709187730591

---

30 | 1 of 3 | NNW | 0.10 / 537.67 | 598.47 / 0 | APARTMENT BUILDING 2044 N ALBANY AVE IL | PERMITS CHICAGO

Application ID: ENVAIR1526992
Issue or Entry Date: 05/27/2021
Application Type: AIR POLLUTION CONTROL PERMIT
Application Subtype: ARCHITECTURAL SURFACE CLEANING

CDPH Environmental Permit Details

Status: CLOSED
Applicant: SIDNEY FELDMAN
Expiration Date:
Data Source: DEPT. OF PUBLIC HEALTH
Street No from: 2044
Location: POINT (-87.70567398899999 41.91877599400004)
Comment:

Street No to:
Direction: N
Street Name: ALBANY
Street Type: AVE

GRINDING OUT MORTAR IN PREPARATION FOR TUCK POINTING**Note: Many records provided by the department have a truncated Comment field.

---

30 | 2 of 3 | NNW | 0.10 / 537.67 | 598.47 / 0 | APARTMENT BUILDING 2044 N ALBANY AVE IL | PERMITS CHICAGO

Application ID: ENVAIR1526963
Issue or Entry Date: 04/22/2021
Application Type: AIR POLLUTION CONTROL PERMIT
Application Subtype: ARCHITECTURAL SURFACE CLEANING

Map Key	Number of Records	Direction	Distance (mi/ft)	Elev/Diff (ft)	Site	DB

CDPH Environmental Permit Details

Status:	CLOSED	***Street No to:***	
Applicant:	SIDNEY FELDMAN	***Direction:***	N
Expiration Date:		***Street Name:***	ALBANY
Data Source:	DEPT. OF PUBLIC HEALTH	***Street Type:***	AVE
Street No from:	2044		
Location:	POINT (-87.70567398899999 41.91877599400004)		
Comment:			

GRINDING OUT SOME MORTAR IN THE FRONT SECTION OF THE BUILDING.**Note: Many records provided by the department have a truncated Comment field.

30	*3 of 3*	*NNW*	*0.10 / 537.67*	*598.47 / 0*	*APARTMENT BUILDING 2044 N ALBANY AVE IL*	*PERMITS CHICAGO*

Application ID:	ENVAIR1526970	***Application Type:***	AIR POLLUTION CONTROL PERMIT
Issue or Entry Date:	04/22/2021	***Application Subtype:***	ARCHITECTURAL SURFACE CLEANING

CDPH Environmental Permit Details

Status:	CLOSED	***Street No to:***	
Applicant:	SIDNEY FELDMAN	***Direction:***	N
Expiration Date:		***Street Name:***	ALBANY
Data Source:	DEPT. OF PUBLIC HEALTH	***Street Type:***	AVE
Street No from:	2044		
Location:	POINT (-87.70567398899999 41.91877599400004)		
Comment:			

GRINDING MORTAR IN PREPARATION FOR TUCK POINTING**Note: Many records provided by the department have a truncated Comment field.

31	*1 of 10*	*NW*	*0.10 / 545.32*	*598.80 / 0*	*Vacant Building 2021 North Kedzie Ave. Chicago IL*	*UST*

Facility No:	2038955	***Facility Type:***	None
Facility Status:	Closed	***Owner Type:***	
Fac Details Status:	Closed	***Owner Status:***	Current Owner
Fac Type Fac Details:	None	***County:***	Cook
Owner Name:	Luis Martinez		
Facility URL:	http://webapps.sfm.illinois.gov/ustsearch/Facility.aspx?ID=2038955		
Permit History Link:	https://webapps.sfm.illinois.gov/USTPortal/Permit/FacilityPermitList/2038955		

Tank Information

Tank No:	1	***Capacity:***	1000
UI No:		***Petroleum Use:***	
Status:	Removed	***Product:***	Used Oil
Removed Date:	9/2/1999	***CERCLA Substance:***	

Install Date:		**Current Age:**	
Abandoned Date:		**Abandoned Material:**	
Last Used Date:	5/1/1996	**Product Date:**	
Red Tag Issue Date:		**Fee Due:**	$0.00
CAS Code:		**Regulated Status:**	Federal
OSFM First Noti Dt:	6/21/1999		

Tank Information

Tank No:	2	**Capacity:**	1000
Ul No:		**Petroleum Use:**	
Status:	Removed	**Product:**	Used Oil
Removed Date:	11/10/1999	**CERCLA Substance:**	
Install Date:		**Current Age:**	
Abandoned Date:		**Abandoned Material:**	
Last Used Date:	12/31/1973	**Product Date:**	
Red Tag Issue Date:		**Fee Due:**	
CAS Code:		**Regulated Status:**	Exempt
OSFM First Noti Dt:			

Tank Information

Tank No:	3	**Capacity:**	1000
Ul No:		**Petroleum Use:**	
Status:	Removed	**Product:**	Heating Oil
Removed Date:	1/7/2000	**CERCLA Substance:**	
Install Date:		**Current Age:**	
Abandoned Date:		**Abandoned Material:**	
Last Used Date:	12/31/1973	**Product Date:**	
Red Tag Issue Date:		**Fee Due:**	
CAS Code:		**Regulated Status:**	State
OSFM First Noti Dt:			

Tank Information

Tank No:	4	**Capacity:**	2000
Ul No:		**Petroleum Use:**	
Status:	Removed	**Product:**	Used Oil
Removed Date:	1/7/2000	**CERCLA Substance:**	
Install Date:		**Current Age:**	
Abandoned Date:		**Abandoned Material:**	
Last Used Date:	12/31/1973	**Product Date:**	
Red Tag Issue Date:		**Fee Due:**	
CAS Code:		**Regulated Status:**	Exempt
OSFM First Noti Dt:			

Owner Summary

Owner No: U0028749 **Owner Status:** Current Owner
Owner Name: Luis Martinez **Purchase Date:**
Ownership History: https://webapps.sfm.illinois.gov/ustsearch/Ownership.aspx?ID=2038955

Owner Details

Owner Name: Luis Martinez **Type Financial Resp:**
Owner Status: Current Owner **Fin Resp Rpt Due:**
Purchase Date:
Owner Address: 3353 W. North Ave. Chicago, IL 60647

IEMA No

Permit No: 105132 **Inspection Date:** 9/2/1999
IEMA No: 99-2069 **Inspection Type:** Removal Log
IEMA Link: https://public.iema.state.il.us/FOIAHazmatSearch/HazmatDetails.aspx

Facility Details

MFD Forms Status: **Green Tag Decal:**
MFD Permit Issue Dt: **Green Tag Issue Date:**
MFD Permit Exp Dt: **Green Tag Exp Date:**
Property Parcel: **Motor Fuel Type:**
Pending Nov: No
Status: Closed
Permit History Link: https://webapps.sfm.illinois.gov/USTPortal/Permit/FacilityPermitList/2038955

Motorfuel Dispensing Permit

Status: No Forms Found
Letter:
MFD Received Date:
MFD Name:
MFD City:

31	2 of 10	NW	0.10 / 545.32	598.80 / 0	MARTINEZ, LUIS 2021 N KEDZIE AVE CHICAGO IL 60647	FINDS/FRS

Registry ID: 110018302433
FIPS Code: 17031
HUC Code: 07120003
Site Type Name: STATIONARY
Location Description:
Supplemental Location:
Create Date: 19-OCT-04
Update Date: 23-DEC-07
Interest Types: STATE MASTER
SIC Codes:

Map Key	Number of Records	Direction	Distance (mi/ft)	Elev/Diff (ft)	Site	DB

SIC Code Descriptions:
NAICS Codes:
NAICS Code Descriptions:
Conveyor: FRS-GEOCODE
Federal Facility Code:
Federal Agency Name:
Tribal Land Code:
Tribal Land Name:
Congressional Dist No: 04
Census Block Code: 170312212001014
EPA Region Code: 05
County Name: COOK
US/Mexico Border Ind:
Latitude: 41.91823
Longitude: -87.70699
Reference Point: CENTER OF A FACILITY OR STATION
Coord Collection Method: ADDRESS MATCHING-HOUSE NUMBER
Accuracy Value: 30
Datum: NAD83
Source:
Facility Detail Rprt URL: https://ofmpub.epa.gov/frs_public2/fii_query_detail.disp_program_facility?p_registry_id=110018302433
Program Acronyms:

ACES:170000511514

Map Key	Number of Records	Direction	Distance (mi/ft)	Elev/Diff (ft)	Site	DB
31	3 of 10	NW	0.10 / 545.32	598.80 / 0	VACANT BUILDING 2021 N KEDZIE AVE CHICAGO IL	TANKS CHICAGO

Facility ID: 2038955
Owner: See Environmental Permit Dataset
Data Source(s): DEPT. OF PUBLIC HEALTH

Detail(s)

Tank ID: 0003
Installation Date:
Removal Date:
Last Used Date:
Tank Type: UNDERGROUND STORAGE TANK
Tank Material:
Tank Construction:
Tank Product: USED OIL
Tank Capacity: 1000
Location: POINT (-87.70684290782104 41.91802146815497)
Comment:
Street No from: 2021
Street No to: 2021
Street Name: KEDZIE
Street Type: AVE
Direction: N
Latitude: 41.91802146815497
Longitude: -87.70684290782104

Tank ID: 0001
Installation Date:
Removal Date:
Street No from: 2021
Street No to: 2021
Street Name: KEDZIE

Map Key	Number of Records	Direction	Distance (mi/ft)	Elev/Diff (ft)	Site	DB

Last Used Date:		**Street Type:**	AVE
Tank Type:	UNDERGROUND STORAGE TANK	**Direction:**	N
Tank Material:		**Latitude:**	41.91802146815497
Tank Construction:		**Longitude:**	-87.70684290782104
Tank Product:	USED OIL		
Tank Capacity:	1000		
Location:	POINT (-87.70684290782104 41.91802146815497)		
Comment:			

Tank ID:	0002	**Street No from:**	2021
Installation Date:		**Street No to:**	2021
Removal Date:		**Street Name:**	KEDZIE
Last Used Date:		**Street Type:**	AVE
Tank Type:	UNDERGROUND STORAGE TANK	**Direction:**	N
Tank Material:		**Latitude:**	41.91802146815497
Tank Construction:		**Longitude:**	-87.70684290782104
Tank Product:	HEATING OI		
Tank Capacity:	550		
Location:	POINT (-87.70684290782104 41.91802146815497)		
Comment:			

Tank ID:	0004	**Street No from:**	2021
Installation Date:		**Street No to:**	2021
Removal Date:		**Street Name:**	KEDZIE
Last Used Date:		**Street Type:**	AVE
Tank Type:	UNDERGROUND STORAGE TANK	**Direction:**	N
Tank Material:		**Latitude:**	41.91802146815497
Tank Construction:		**Longitude:**	-87.70684290782104
Tank Product:	USED OIL		
Tank Capacity:	2000		
Location:	POINT (-87.70684290782104 41.91802146815497)		
Comment:			

Map Key	Number of Records	Direction	Distance (mi/ft)	Elev/Diff (ft)	Site	DB
31	4 of 10	NW	0.10 / 545.32	598.80 / 0	TEXACO OIL 2021 N KEDZIE AVE CHICAGO IL	TANKS CHICAGO

Facility ID:	2021KED1978-08-07
Owner:	
Data Source(s):	HISTORIC DEPT. OF BUILDINGS

Detail(s)

Tank ID:		**Street No from:**	2021
Installation Date:	08/07/1978	**Street No to:**	2021
Removal Date:		**Street Name:**	KEDZIE
Last Used Date:		**Street Type:**	AVE
Tank Type:	UNDERGROUND STORAGE TANK	**Direction:**	N
Tank Material:		**Latitude:**	41.91802146815497
Tank Construction:		**Longitude:**	-87.70684290782104
Tank Product:			

Map Key	Number of Records	Direction	Distance (mi/ft)	Elev/Diff (ft)	Site	DB

Tank Capacity:
Location: POINT (-87.70684290782104 41.91802146815497)
Comment: WORK BY: AETNA TANK & PUMP; REMOVE 1-3K & 2-1K GSLN, 1-275 FUEL OIL FINAL 8/24/78 **Note: Many records provided by the department have a truncated [Comment] field.

---

31 | **5 of 10** | **NW** | **0.10 / 545.32** | **598.80 / 0** | **PALMER PARK CONDO ASSOCIATION**
2021 N KEDZIE AVE, CHICAGO, IL
IL | **PERMITS CHICAGO**

Application ID: DOEAIR17233
Application Type: AIR POLLUTION CONTROL PERMIT
Issue or Entry Date: 08/12/2005
Application Subtype: EQUIPMENT INSTALLATION

CDPH Environmental Permit Details

Status: CLOSED
Applicant:
Expiration Date: 02/08/2006
Data Source: HISTORIC DEPT. OF ENVIRONMENT
Street No from: 2021
Location: POINT (-87.70664 41.91807)
Comment:
Street No to:
Direction: N
Street Name: KEDZIE
Street Type: AVE

QTY: 1.0 ARCHITECTURAL SURFACE CLEANING: GRINDING & CHEMICAL WASH/ DUST SUPPRESSION METHOD: TARPS /WETTING/PERMIT EXPIRES: 12/31/2005**Note: Many records provided by the department have a truncated Comment field.

---

31 | **6 of 10** | **NW** | **0.10 / 545.32** | **598.80 / 0** | **VACANT BUILDING**
2021 N KEDZIE AVE, CHICAGO, IL
IL | **PERMITS CHICAGO**

Application ID: DOEUST105369
Application Type: UNDERGROUND STORAGE TANK
Issue or Entry Date: 12/08/1999
Application Subtype: REMOVAL

CDPH Environmental Permit Details

Status: CLOSED
Applicant: MARK ROKOS
Expiration Date: 06/16/2000
Data Source: HISTORIC DEPT. OF ENVIRONMENT
Street No from: 2021
Location: POINT (-87.70664 41.91807)
Comment:
Street No to:
Direction: N
Street Name: KEDZIE
Street Type: AVE

[CONTRACTOR: CLEAN HARBORS ENVIRONMENTAL SERVICE] MINOR CONTAMINATION ONLY.**Note: Many records provided by the department have a truncated Comment field.

---

31 | **7 of 10** | **NW** | **0.10 / 545.32** | **598.80 / 0** | **VACANT BUILDING**
2021 N KEDZIE AVE, CHICAGO, IL
IL | **PERMITS CHICAGO**

Application ID: DOEUST105288
Application Type: UNDERGROUND STORAGE TANK
Issue or Entry Date: 10/29/1999
Application Subtype: REMOVAL

Map Key	Number of Records	Direction	Distance (mi/ft)	Elev/Diff (ft)	Site	DB

CDPH Environmental Permit Details

Status:	CLOSED	***Street No to:***	
Applicant:	MARK ROKOS	***Direction:***	N
Expiration Date:	05/01/2000	***Street Name:***	KEDZIE
Data Source:	HISTORIC DEPT. OF ENVIRONMENT	***Street Type:***	AVE
Street No from:	2021		
Location:	POINT (-87.70664 41.91807)		
Comment:			

[CONTRACTOR: AMERICAN TANK INC] A MINOR RELEASE WAS OBSERVED. IEMA #992069**Note: Many records provided by the department have a truncated Comment field.

31	*8 of 10*	*NW*	*0.10 / 545.32*	*598.80 / 0*	***VACANT BUILDING*** ***2021 N KEDZIE AVE, CHICAGO, IL*** ***IL***	***PERMITS CHICAGO***

Application ID:	DOEUST105132	***Application Type:***	UNDERGROUND STORAGE TANK
Issue or Entry Date:	08/05/1999	***Application Subtype:***	REMOVAL

CDPH Environmental Permit Details

Status:	CLOSED	***Street No to:***	
Applicant:	MARK ROKOS	***Direction:***	N
Expiration Date:	02/05/2000	***Street Name:***	KEDZIE
Data Source:	HISTORIC DEPT. OF ENVIRONMENT	***Street Type:***	AVE
Street No from:	2021		
Location:	POINT (-87.70664 41.91807)		
Comment:			

[CONTRACTOR: AMERICAN TANK INC] FOUND 1 MORE TANK.TO BE REMOVED. IEMA #992069**Note: Many records provided by the department have a truncated Comment field.

31	*9 of 10*	*NW*	*0.10 / 545.32*	*598.80 / 0*	***Martinez, Luis - 170000511514*** ***2021 N Kedzie Ave*** ***Chicago IL 60647***	***LUST DOCUMENT***

Site ID (Map):	170000511514	***Orig Bureau (Web):***	Bureau of Land
System ID (Map):	0316225182	***City (Web):***	Chicago
Program ID (Web):	0316225182	***State (Web):***	IL
Interest Type (Map):	LUST	***Zip (Web):***	60647
Media Code (Map):	LAND	***City (Map):***	Chicago
Category (Web):	Leaking UST Technical	***State (Map):***	IL
Doc Indicator (Map):	Yes	***Zip (Map):***	60647
Doc Count (Web):	18	***Latitude (Map):***	41.91783
Total Pages (Web):	297	***Longitude (Map):***	-87.70707
Rev Dt Time (Map):	06/30/2003	***X (Map):***	-87.70706999999999
Collection Date (Map):	01/01/2001	***Y (Map):***	41.91783000000004
Name (Web):	Martinez, Luis - 170000511514		
Address (Web):	2021 N Kedzie Ave		

Map Key	Number of Records	Direction	Distance (mi/ft)	Elev/Diff (ft)	Site	DB

Name (Map): Martinez, Luis
Address (Map): 2021 N Kedzie Ave
Category URL (Web): https://docuware67.illinois.gov/DocuWare/PlatformRO/WebClient/3/Integration?lc=VXNlcj1kd3B1YmxpY1xuUHdkPU4xbWRhJHRyYXRvclBANTU1&p=RLV&rl=ce728c9a-11c1-4ddf-9003-314169ab1943&tw=Results&q=W0lFUEFJRF09IjE3MDAwMDUxMTUxNCIgQU5EIFtDQVRFR09SWV09IjIxQSI1
Data Source: IEPA Source Water Assessment Program (SWAP) & Mapping Tool (Map); IEPA Document Explorer - Facility/Site Search (Web) (as of 17 Mar 2025)
Note: Documents related to facilities in Illinois can be searched on the Illinois Environmental Protection Agency (IEPA) Document Explorer: https://external.epa.illinois.gov/DocumentExplorer

---

Map Key	Number of Records	Direction	Distance (mi/ft)	Elev/Diff (ft)	Site	DB
31	10 of 10	NW	0.10 / 545.32	598.80 / 0	Martinez, Luis 2021 N Kedzie Ave Chicago IL 60647	IEPA DOCS

Note: Documents related to facilities in Illinois can be searched on the Illinois Environmental Protection Agency (IEPA) Document Explorer: https://external.epa.illinois.gov/DocumentExplorer

IEPA Source Water Assessment Program (SWAP) & Mapping Tool

Name: Martinez, Luis
Location Addr 3: 2021 N Kedzie Ave
City Name: Chicago
State Code: IL
Postal Code: 60647

Details

Indicator: Yes
Site ID: 170000511514
System ID: 0316225182
Collection Dt: 08/01/2001
Revision Dt Time: 06/30/2003
Interest Type: BOL
Media Code: LAND
Latitude Measure: 41.91783
Longitude Measure: -87.70707
Point X: -87.70706999999999
Point Y: 41.91783000000004

Map Key	Number of Records	Direction	Distance (mi/ft)	Elev/Diff (ft)	Site	DB
32	1 of 1	SE	0.11 / 556.23	599.29 / 0	M FISHMAN & CO. 1832 N HUMBOLDT BLVD IL	PERMITS CHICAGO

Application ID: ENVAIR123787
Issue or Entry Date: 10/29/2012
Application Type: AIR POLLUTION CONTROL PERMIT
Application Subtype: GENERAL POLUTION PREVENTION(P2)

CDPH Environmental Permit Details

Status: CLOSED
Applicant:
Expiration Date:
Data Source: DEPT. OF PUBLIC HEALTH
Street No from: 1832
Location: POINT (-87.70234 41.91493)
Comment:
Street No to:
Direction: N
Street Name: HUMBOLDT
Street Type: BLVD

Map Key	Number of Records	Direction	Distance (mi/ft)	Elev/Diff (ft)	Site	DB

[EQUIP ID: , QUANTITY: 1, DESCRIPTION: 090C - BOILER OUTPUT 966,000 BTU/HR AND LESS THAN 2,888,000 BTU/HR, NOTE:]**Note: Many records provided by the department have a truncated Comment field.

33	1 of 1	WNW	0.11 / 558.31	599.13 / 0	NORTH CONSTRUCTION 3201 W ARMITAGE AVE, CHICAGO, IL IL	PERMITS CHICAGO

Application ID: DOEAIR5385
Application Type: AIR POLLUTION CONTROL PERMIT
Issue or Entry Date: 11/25/1998
Application Subtype: EQUIPMENT INSTALLATION

CDPH Environmental Permit Details

Status: CLOSED
Street No to:
Applicant:
Direction: W
Expiration Date: 05/24/1999
Street Name: ARMITAGE
Data Source: HISTORIC DEPT. OF ENVIRONMENT
Street Type: AVE
Street No from: 3201
Location: POINT (-87.70717 41.91741)
Comment:

QTY: 1.0 SANDBLASTING OPERATION SELICA SAND WASTE DISPOSAL: SCAVENGER**Note: Many records provided by the department have a truncated Comment field.

34	1 of 3	W	0.11 / 566.60	599.13 / 0	KARMATAGE CONDOMINIUM 1928 N KEDZIE AVE, CHICAGO, IL IL	PERMITS CHICAGO

Application ID: DOEAIR23577
Application Type: AIR POLLUTION CONTROL PERMIT
Issue or Entry Date: 10/06/2008
Application Subtype: EQUIPMENT INSTALLATION

CDPH Environmental Permit Details

Status: CLOSED
Street No to:
Applicant:
Direction: N
Expiration Date: 04/04/2009
Street Name: KEDZIE
Data Source: HISTORIC DEPT. OF ENVIRONMENT
Street Type: AVE
Street No from: 1928
Location: POINT (-87.70693 41.91647)
Comment:

QTY: 1.0 ARCHITECTURAL SURFACE CLEANING: GRINDING/ DUST SUPPRESSION METHOD: TARPS & DUSTLESS GRI NDERS/PERMIT EXPIRES: 9/22/2009**Note: Many records provided by the department have a truncated Comment field.

34	2 of 3	W	0.11 / 566.60	599.13 / 0	EUGENE RAPOPORT 1928 N KEDZIE AVE, CHICAGO, IL IL	PERMITS CHICAGO

Application ID: DOEAIR11832
Application Type: AIR POLLUTION CONTROL PERMIT
Issue or Entry Date: 07/21/2003
Application Subtype: EQUIPMENT INSTALLATION

Map Key	Number of Records	Direction	Distance (mi/ft)	Elev/Diff (ft)	Site	DB

CDPH Environmental Permit Details

Status:	CLOSED	***Street No to:***	
Applicant:		***Direction:***	N
Expiration Date:	01/17/2004	***Street Name:***	KEDZIE
Data Source:	HISTORIC DEPT. OF ENVIRONMENT	***Street Type:***	AVE
Street No from:	1928		
Location:	POINT (-87.70693 41.91647)		
Comment:			

QTY: 6.0 COMBUSTION EMISSION UNIT/UNIT HEATER/ DAYTON/MODEL:4LX50/ MAXIMUM OUTPUT:72,000 BTU**Note: Many records provided by the department have a truncated Comment field.

Map Key	Number of Records	Direction	Distance (mi/ft)	Elev/Diff (ft)	Site	DB
34	3 of 3	W	0.11 / 566.60	599.13 / 0	KARMATAGE CONDO ASSOC. 1928 N KEDZIE AVE, CHICAGO, IL IL	PERMITS CHICAGO

Application ID:	DOEAIR23624	***Application Type:***	AIR POLLUTION CONTROL PERMIT
Issue or Entry Date:	10/15/2008	***Application Subtype:***	EQUIPMENT INSTALLATION

CDPH Environmental Permit Details

Status:	CLOSED	***Street No to:***	
Applicant:		***Direction:***	N
Expiration Date:	04/13/2009	***Street Name:***	KEDZIE
Data Source:	HISTORIC DEPT. OF ENVIRONMENT	***Street Type:***	AVE
Street No from:	1928		
Location:	POINT (-87.70693 41.91647)		
Comment:			

QTY: 1.0 ARCHITECTURAL SURFACE CLEANING: GRINDING/ DUST SUPPRESSSION METHOD: TARPS & DUSTLESS GR INDERS/PERMIT EXPIRES: 9/29/2009**Note: Many records provided by the department have a truncated Comment field.

Map Key	Number of Records	Direction	Distance (mi/ft)	Elev/Diff (ft)	Site	DB
35	1 of 2	SSE	0.11 / 576.68	599.66 / 1	Julia de Burgos Park Extension 1808 North Whipple Street Chicago IL 60647	SRP

IEPA ID:	0316225328	***Longitude:***	-87.704200
US EPA ID:		***Latitude:***	41.914100
County:	Cook		
Source:	Site Remediation Program Database Search (Site List) (as of 17 Apr 2025); Site Remediation Program Database Search (NFR Letters) (as of 10 Apr 2025)		

Site Applicant / Consultant Information

RA Title:	Ms.	***Received SA Date:***	3/21/2017
RA First Name:	Kimberly	***PM ID:***	Barb Landers
RA Last Name:	Worthington	***Foury Letter Date:***	
RA Address1:	30 North LaSalle Street	***Active Site:***	No
RA Address2:	Suite 300	***Consultant Address1:***	516 West Blair Place
RA City:	Chicago, IL	***Consultant Address2:***	Suite 12A

Map Key	Number of Records	Direction	Distance (mi/ft)	Elev/Diff (ft)	Site	DB

RA Zip: 60002
Consultant City: Chicago, IL
Consultant Contact: Thomas A. Brecheisen
Consultant Zip: 60657
RA Company: City of Chicago, Dept. Fleet & Facility Management
Consultant Company: Brecheisen Engineering, Inc.

Letter Information (NFR)

NFR Site Name: Julia de Burgos Park Extension
NFR Letter Date: 9/17/2018
Effective: True
NFR Recorded Date: 9/28/2018
Comp Focus:
RA First Name: Kimberly
RA Last Name: Worthington
RA Company: City of Chicago, Dept. Fleet & Facility Management
RA Address1: 30 North LaSalle Street
RA Address2: Suite 300
RA City: Chicago, IL
RA Zip: 60002
Acres: 0.1500
Ordinance: No
ELUC GW Use Restrict: No
Groundwater Use Restriction: No
Highway Authority Agreement: No
Land Use: Residential or Industrial/Commercial

Indust Commercial: No
Worker Caution: No
Slab on Grade: No
BCT: No
Inst Control Other: No
Building Slab: No
Asphalt Used: No
Concrete Used: No
Clean Soil Three ft: No
Clean Soil Ten ft: No
Alternate Barrier: No
Other Barrier: No
ELUC Other: No

35	2 of 2	SSE	0.11 / 576.68	599.66 / 1	Julia de Burgos Park Extension - 170002223797 1808 N Whipple St Chicago IL 60647	REM ASSESS

Note: Documents related to facilities in Illinois can be searched on the Illinois Environmental Protection Agency (IEPA) Document Explorer: https://external.epa.illinois.gov/DocumentExplorer
Data Source: IEPA Source Water Assessment Program (SWAP) & Mapping Tool (Map); IEPA Document Explorer - Facility/Site Search (Web) (as of 17 Mar 2025)

IEPA Document Explorer

Name: Julia de Burgos Park Extension - 170002223797
Address: 1808 N Whipple St
City: Chicago
State: IL
Zip Code: 60647

Details

Program ID: 0316225328
Total Pages: 438
Document Count: 9
Category: Site Remediation - Technical
Originating Bureau: Bureau of Land

Map Key	Number of Records	Direction	Distance (mi/ft)	Elev/Diff (ft)	Site	DB

Category URL: https://docuware67.illinois.gov/DocuWare/PlatformRO/WebClient/3/Integration?lc=VXNlcj1kd3B1YmxpY1xuUHdkPU4xbWRhJHRyYXRvclBANTU1&p=RLV&rl=ce728c9a-11c1-4ddf-9003-314169ab1943&tw=Results&q=W0lFUEFJRF09IjE3MDAwMjIyMzc5NyIgQU5EIFtDQVRFR09SWV09IjMxQSI1

IEPA Source Water Assessment Program (SWAP) & Mapping Tool

Name: Julia de Burgos Park Extension
Location Addr 3: 1808 N Whipple St
City Name: Chicago
State Code: IL
Postal Code: 60647

Details

Indicator: Yes
Site ID: 170002223797
System ID: 0316225328
RID: 1624561
Media Code: LAND
Revision Dt Time: 03/22/2017
Collection Dt: 03/22/2017
Interest Type: BOL
Latitude Measure: 41.9141
Longitude Measure: -87.7042
Point X: -87.70419999999996
Point Y: 41.914100000000076

---

36 | **1 of 2** | **WNW** | **0.11 / 592.66** | **599.03 / 0** | **Autolandia, 2021 North Kedzie, Chicago IL 60647** | **LUST**

Incident No: 992069
Incidents ID: 24265
NFR Date:
Gasoline: False
Unleaded: False
Diesel: False
Fuel Oil: False
Jet Fuel: False
Used Oil: True
Non Petroleum Prod: False
Other Petroleum: True
Non LUST Date:
Non LUST Letter Dt:
Heating Oil Letter Date:
Free Product Discovery Date:
Primary Resp Party Name: Autolandia
Primary Resp Party Address: 3353 West North Ave.
Primary Resp Party City: Chicago
Primary Resp Party State: IL
Primary Resp Party ZIP: 60647
Primary Resp Party Phone: 7732520112
Primary Resp Party Contact: Luis Martinez
LPC No: 0316225182
IEMA Date: 09/02/1999
Regulation: 732
C 20 Day Report Date: 03/01/2000
C 45 Day Report Date: 03/24/2000
NFR Recorded Date:
Pre 74 Date:
Proj Manager Phone:
Proj Mngr First Nm: Jeff
Proj Mngr Last Nm: Tucka
Proj Manager Email:
Site County: Cook

Map Key	Number of Records	Direction	Distance (mi/ft)	Elev/Diff (ft)	Site	DB
36	2 of 2	WNW	0.11 / 592.66	599.03 / 0	AUTOLANDIA 2021 N. KEDZIE CHICAGO IL	SPILLS

Incident No: 992069
Date/Time Occurred: 9/2/1999 2:34:00 PM
Media Release:
Facility Manager:
Fac Manager Phone:
Responsible Party Street:
Area Involved: FIXED FACILITY
Milepost:
Section:
Township:
Range:
County: COOK
Latitude:
Longitude:

Hazardous Materials Incident Report

Incident Report Dt: 9/2/1999 2:34:00 PM
Data Input Status: CLOSED
LUST?:
Hazmat Incident Type: LEAK
Caller: LOUIS MARTINEZ
Caller Represents: AUTOLANDIA
Street Address: 2021 N. KEDZIE
City: CHICAGO
URL: https://public.iema.state.il.us/FOIAHazmatSearch/HazmatDetails.aspx?RptNum=992069
Narrative:
County: COOK
Entered by:
Date Entered:

Follow Up Information:

Materials Involved

Name: HEATING OIL & WASTE OIL
Type: UNKNOWN
CHRIS CODE:
CAS No:
UN/NA No:
Container Type: UNDERGROUND TANK
Container Size: UNDERGROUND TANK
Amount Released: UNK
Rate of Release Min:
Duration of Release:
Cause of Release: LEAKING
Est Spill Extent:
Spill Extent Units:
Date/Time Inc Occur:
Unknown Occurr:
Date/Time Discov: 09/02/99 1400
Unknown Discovered:

Map Key	Number of Records	Direction	Distance (mi/ft)	Elev/Diff (ft)	Site	DB

Where Taken:	-0-
On Scene Contact:	
No of People Evacuat:	-0-
A 302(a) Extremely Haz Sub?:	
A RCRA Hazardous Waste?:	
A RCRA Regulated Facility?:	
Proper Safety Precautions:	NO
State Agency Assistance:	
Containment/Cleanup Plans:	

---

37 | **1 of 1** | **W** | **0.12 / 616.73** | **599.13 / 0** | **TAI LINDA**
3209 W ARMITAGE AVE,
CHICAGO, IL
IL | **PERMITS CHICAGO**

Application ID:	DOEAIR8746	**Application Type:**	AIR POLLUTION CONTROL PERMIT
Issue or Entry Date:	07/10/2001	**Application Subtype:**	EQUIPMENT INSTALLATION

CDPH Environmental Permit Details

Status:	CLOSED	**Street No to:**	
Applicant:		**Direction:**	W
Expiration Date:	01/06/2002	**Street Name:**	ARMITAGE
Data Source:	HISTORIC DEPT. OF ENVIRONMENT	**Street Type:**	AVE
Street No from:	3209		
Location:	POINT (-87.70752 41.91741)		
Comment:			

QTY: 1.0 FOOD PREPARATION UNIT/ 14 GAUGE IRON BLACK IRON/ WITH GREASE FILTERS**Note: Many records provided by the department have a truncated Comment field.

---

38 | **1 of 1** | **NE** | **0.12 / 626.21** | **598.15 / -1** | **WILLIAM BENNETT**
2026 N HUMBOLDT BLVD,
CHICAGO, IL
IL | **PERMITS CHICAGO**

Application ID:	DOEAIR29413	**Application Type:**	AIR POLLUTION CONTROL PERMIT
Issue or Entry Date:	06/28/2011	**Application Subtype:**	EQUIPMENT INSTALLATION

CDPH Environmental Permit Details

Status:	CLOSED	**Street No to:**	
Applicant:		**Direction:**	N
Expiration Date:	12/25/2011	**Street Name:**	HUMBOLDT
Data Source:	HISTORIC DEPT. OF ENVIRONMENT	**Street Type:**	BLVD
Street No from:	2026		
Location:	POINT (-87.70245 41.91829)		
Comment:			

QTY: NEED LANDMARK AUTHORIZATION LETTER. ,QTY: 1.0 ARCHITECTURAL SURFACE CLEANING: GRINDING/WASH /DUST SUPPRESSION METHOD: TARPS & VAC ATTACH/ PERMIT EXPIRES: 12/08/11**Note: Many records provided by the department have a truncated Comment field.

Map Key	Number of Records	Direction	Distance (mi/ft)	Elev/Diff (ft)	Site	DB
39	1 of 5	WNW	0.12 / 636.26	599.13 / 0	Idealty Chicago 3204 West Armitage Avenue Chicago IL 60647	SRP

IEPA ID: 0316225335
US EPA ID:
County: Cook
Longitude: -87.707212
Latitude: 41.917299
Source: Site Remediation Program Database Search (Site List) (as of 17 Apr 2025); Site Remediation Program Database Search (NFR Letters) (as of 10 Apr 2025)

Site Applicant / Consultant Information

RA Title: Mr.
RA First Name: Justin
RA Last Name: Lucas
RA Address1: 87 Mountain Boulevard
RA Address2: Suite 201
RA City: Warren, NJ
RA Zip: 07059
Consultant Contact:
RA Company: Drop Shot, LLC
Consultant Company:
Received SA Date: 4/3/2018
PM ID: Jennifer Seul
Foury Letter Date:
Active Site: No
Consultant Address1:
Consultant Address2:
Consultant City:
Consultant Zip:

Letter Information (NFR)

NFR Site Name: Idealty Chicago
NFR Letter Date: 8/23/2021
Effective: True
NFR Recorded Date: 9/7/2021
Comp Focus: Focused
RA First Name: Justin
RA Last Name: Lucas
RA Company: Drop Shot, LLC
RA Address1: 87 Mountain Boulevard
RA Address2: Suite 201
RA City: Warren, NJ
RA Zip: 07059
Acres: 0.1440
Ordinance: Yes
ELUC GW Use Restrict: No
Groundwater Use Restriction: No
Highway Authority Agreement: No
Land Use: Residential or Industrial/Commercial
Indust Commercial: No
Worker Caution: Yes
Slab on Grade: Yes
BCT: Yes
Inst Control Other: No
Building Slab: No
Asphalt Used: Yes
Concrete Used: Yes
Clean Soil Three ft: No
Clean Soil Ten ft: No
Alternate Barrier: No
Other Barrier: No
ELUC Other: No

Map Key	Number of Records	Direction	Distance (mi/ft)	Elev/Diff (ft)	Site	DB
39	2 of 5	WNW	0.12 / 636.26	599.13 / 0	Idealty Chicago 3204 W Armitage Ave Chicago IL 60647	REM ASSESS

Note: Documents related to facilities in Illinois can be searched on the Illinois Environmental Protection Agency (IEPA) Document Explorer: https://external.epa.illinois.gov/DocumentExplorer
Data Source: IEPA Source Water Assessment Program (SWAP) & Mapping Tool (Map); IEPA Document Explorer - Facility/Site

IEPA Document Explorer

Name:	Idealty Chicago - 170002289057
Address:	3204 W Armitage Ave
City:	Chicago
State:	IL
Zip Code:	60647

Details

Program ID:	0316225335	***Total Pages:***	720
Document Count:	17		
Category:	Site Remediation - Technical		
Originating Bureau:	Bureau of Land		
Category URL:	https://docuware67.illinois.gov/DocuWare/PlatformRO/WebClient/3/Integration?lc=VXNlcj1kd3B1YmxpY1xuUHdkPU4xbWRhJHRyYXRvclBANTU1&p=RLV&rl=ce728c9a-11c1-4ddf-9003-314169ab1943&tw=Results&q=W0lFUEFJRF09IjE3MDAwMjI4OTA1NyIgQU5EIFtDQVRFR09SWV09IjMxQSI1		

IEPA Source Water Assessment Program (SWAP) & Mapping Tool

Name:	Idealty Chicago
Location Addr 3:	3204 W Armitage Ave
City Name:	Chicago
State Code:	IL
Postal Code:	60647

Details

Indicator:	Yes	***Interest Type:***	BOL
Site ID:	170002289057	***Latitude Measure:***	41.917299
System ID:	316225335	***Longitude Measure:***	-87.707212
RID:	1685237	***Point X:***	-87.70721199999997
Media Code:	LAND	***Point Y:***	41.91729900000007
Revision Dt Time:	4/4/2018		
Collection Dt:	4/3/2018		

39	***3 of 5***	***WNW***	***0.12 / 636.26***	***599.13 / 0***	***Idealty Chicago - 170002289057 3204 W Armitage Ave Chicago IL 60647***	***LUST DOCUMENT***

Site ID (Map):		***Orig Bureau (Web):***	Bureau of Land
System ID (Map):		***City (Web):***	Chicago
Program ID (Web):	0316225335	***State (Web):***	IL
Interest Type (Map):		***Zip (Web):***	60647
Media Code (Map):		***City (Map):***	
Category (Web):	Leaking UST Technical	***State (Map):***	
Doc Indicator (Map):		***Zip (Map):***	
Doc Count (Web):	1	***Latitude (Map):***	
Total Pages (Web):	1	***Longitude (Map):***	

Map Key	Number of Records	Direction	Distance (mi/ft)	Elev/Diff (ft)	Site	DB

Rev Dt Time (Map): **X (Map):**
Collection Date (Map): **Y (Map):**
Name (Web): Idealty Chicago - 170002289057
Address (Web): 3204 W Armitage Ave
Name (Map):
Address (Map):
Category URL (Web): https://docuware67.illinois.gov/DocuWare/PlatformRO/WebClient/3/Integration?lc=VXNlcj1kd3B1YmxpY1xuUHdkPU4xbWRhJHRyYXRvclBANTU1&p=RLV&rl=ce728c9a-11c1-4ddf-9003-314169ab1943&tw=Results&q=W0lFUEFJRF09IjE3MDAwMjI4OTA1NyIgQU5EIFtDQVRFR09SWV09IjIxQSI1
Data Source: IEPA Document Explorer - Facility/Site Search (Web) (as of 17 Mar 2025)
Note: Documents related to facilities in Illinois can be searched on the Illinois Environmental Protection Agency (IEPA) Document Explorer: https://external.epa.illinois.gov/DocumentExplorer

---

39	4 of 5	WNW	0.12 / 636.26	599.13 / 0	**Idealty Chicago** **3204 West Armitage Avenue** **Chicago IL 60647**	INST

IEPA ID: 0316225335
US EPA ID:
County: Cook
Longitude: -87.707212
Latitude: 41.917299

Site Applicant / Consultant Information

RA Title: Mr.
RA First Name: Justin
RA Last Name: Lucas
RA Company: Drop Shot, LLC
RA Address1: 87 Mountain Boulevard
RA Address2: Suite 201
RA City: Warren, NJ
RA Zip: 07059
Consultant Contact:
Consultant Company:
Received SA Date: 4/3/2018
PM ID: Jennifer Seul
Foury Letter Date:
Active Site: No
Consultant Address1:
Consultant Address2:
Consultant City:
Consultant Zip:

Letters Information (NFR)

NFR Site Name: Idealty Chicago
NFR Letter Date: 8/23/2021
Effective: True
NFR Recorded Date: 9/7/2021
Comp Focus: Focused
RA First Name: Justin
RA Last Name: Lucas
RA Company: Drop Shot, LLC
RA Address1: 87 Mountain Boulevard
RA Address2: Suite 201
RA City: Warren, NJ
RA Zip: 07059
Acres: 0.1440
Ordinance: Yes
Indust Commercial: No
Worker Caution: Yes
Slab on Grade: Yes
BCT: Yes
Inst Control Other: No
Building Slab: No
Asphalt Used: Yes
Concrete Used: Yes
Clean Soil Three ft: No
Clean Soil Ten ft: No
Alternate Barrier: No
Other Barrier: No
ELUC Other: No

Map Key	Number of Records	Direction	Distance (mi/ft)	Elev/Diff (ft)	Site	DB

ELUC GW Use Restrict: No
Groundwater Use Restriction: No
Highway Authority Agreement: No
Land Use: Residential or Industrial/Commercial

Map Key	Number of Records	Direction	Distance (mi/ft)	Elev/Diff (ft)	Site	DB
39	5 of 5	WNW	0.12 / 636.26	599.13 / 0	Idealty Chicago 3204 West Armitage Avenue Chicago IL 60647	ENG

IEPA ID: 0316225335
US EPA ID:
County: Cook
Longitude: -87.707212
Latitude: 41.917299
Source: Site Remediation Program Database Search (Site List) (as of 17 Apr 2025); Site Remediation Program Database Search (NFR Letters) (as of 10 Apr 2025)

Site Applicant / Consultant Information

Active Site: No
RA Title: Mr.
RA First Name: Justin
RA Last Name: Lucas
RA Address1: 87 Mountain Boulevard
RA Address2: Suite 201
RA City: Warren, NJ
RA Zip: 07059
RA Company: Drop Shot, LLC
Consultant Company:
Consultant Contact:
Consultant Address1:
Consultant Address2:
Consultant City:
Consultant Zip:
PM ID: Jennifer Seul
Received SA Date: 4/3/2018
Foury Letter Date:

Letters Information (NFR)

NFR Site Name: Idealty Chicago
NFR Letter Date: 8/23/2021
Effective: True
NFR Recorded Date: 9/7/2021
Comp Focus: Focused
RA First Name: Justin
RA Last Name: Lucas
RA Company: Drop Shot, LLC
RA Address1: 87 Mountain Boulevard
RA Address2: Suite 201
RA City: Warren, NJ
RA Zip: 07059
Acres: 0.1440
Ordinance: Yes
ELUC GW Use Restrict: No
GW Use Restriction: No
Highway Authority Agreement: No
Land Use: Residential or Industrial/Commercial
Indust Commercial: No
Worker Caution: Yes
Slab on Grade: Yes
BCT: Yes
Inst Control Other: No
Building Slab: No
Asphalt Used: Yes
Concrete Used: Yes
Clean Soil Three ft: No
Clean Soil Ten ft: No
Alternate Barrier: No
Other Barrier: No
ELUC Other: No

Map Key	Number of Records	Direction	Distance (mi/ft)	Elev/Diff (ft)	Site	DB
40	1 of 1	W	0.12 / 643.55	599.13 / 0	PAUL STELLATOS 3211 W ARMITAGE AVE	PERMITS CHICAGO

Map Key	Number of Records	Direction	Distance (mi/ft)	Elev/Diff (ft)	Site	DB
					IL	

Application ID: ENVAIR120788
Application Type: AIR POLLUTION CONTROL PERMIT
Issue or Entry Date: 06/29/2012
Application Subtype: GENERAL POLUTION PREVENTION(P2)

CDPH Environmental Permit Details

Status: CLOSED
Applicant: STARTER HEATING & CLG
Expiration Date:
Data Source: DEPT. OF PUBLIC HEALTH
Street No from: 3211
Location: POINT (-87.70759 41.91703)
Comment:
Street No to:
Direction: W
Street Name: ARMITAGE
Street Type: AVE

OWNER'S ADDRESS IS 4522 W. NORTH SHORE AVE., LINCOLNWOOD, IL, 60712 [EQUIP ID: , QUANTITY: 1, DESCRIPTION: 080A - FURNACE, OUTPUT LESS THAN 288,000 BTU/HR, NOTE:]**Note: Many records provided by the department have a truncated Comment field.

41	1 of 1	NNW	0.12 / 649.79	598.47 / 0	STAN RELU 2058 N ALBANY AVE, CHICAGO, IL IL	PERMITS CHICAGO

Application ID: DOEAIR7378
Application Type: AIR POLLUTION CONTROL PERMIT
Issue or Entry Date: 07/12/2000
Application Subtype: EQUIPMENT INSTALLATION

CDPH Environmental Permit Details

Status: CLOSED
Applicant:
Expiration Date: 01/08/2001
Data Source: HISTORIC DEPT. OF ENVIRONMENT
Street No from: 2058
Location: POINT (-87.70526 41.91912)
Comment:
Street No to:
Direction: N
Street Name: ALBANY
Street Type: AVE

QTY: 1.0 SANDBLASTING - POWERWASHING/DEGREASING OVER-SPRAY SUPPRESION: N/A DISPOSAL: N/A**Note: Many records provided by the department have a truncated Comment field.

42	1 of 4	SW	0.13 / 672.24	599.46 / 1	THE GLIDDEN COMPANY 5115 W MOFFAT ST CHICAGO IL	TANKS CHICAGO

Facility ID: 5115MOF1947-07-02
Owner:
Data Source(s): HISTORIC DEPT. OF BUILDINGS

Detail(s)

Tank ID:
Installation Date: 07/02/1947
Street No from: 5115
Street No to: 5129

Map Key	Number of Records	Direction	Distance (mi/ft)	Elev/Diff (ft)	Site	DB

Removal Date:
Last Used Date:
Tank Type: UNDERGROUND STORAGE TANK
Tank Material:
Tank Construction:
Tank Product:
Tank Capacity:
Location:
Street Name: MOFFAT
Street Type: ST
Direction: W
Latitude:
Longitude:
Comment: WORK BY: ENGER BROTHERS; INSTALL 11-15K PAINT SOLVENTS **Note: Many records provided by the department have a truncated [Comment] field.

Map Key	Number of Records	Direction	Distance (mi/ft)	Elev/Diff (ft)	Site	DB
42	2 of 4	SW	0.13 / 672.24	599.46 / 1	LECLAIRE INVESTMENTS 5114 W MOFFAT ST CHICAGO IL	TANKS CHICAGO

Facility ID: 5114MOT1985-02-27
Owner:
Data Source(s): HISTORIC DEPT. OF BUILDINGS

Detail(s)

Tank ID:
Installation Date: 02/27/1985
Removal Date:
Last Used Date:
Tank Type: UNDERGROUND STORAGE TANK
Tank Material:
Tank Construction:
Tank Product:
Tank Capacity:
Location:
Street No from: 5114
Street No to: 5114
Street Name: MOFFAT
Street Type: ST
Direction: W
Latitude:
Longitude:
Comment: WORK BY: NATIONAL WRECKING; REMOVE TANKS **Note: Many records provided by the department have a truncated [Comment] field.

Map Key	Number of Records	Direction	Distance (mi/ft)	Elev/Diff (ft)	Site	DB
42	3 of 4	SW	0.13 / 672.24	599.46 / 1	GLADDEN COMPANY 5165 W MOFFAT ST CHICAGO IL	TANKS CHICAGO

Facility ID: 5165MOF1948-11-15
Owner:
Data Source(s): HISTORIC DEPT. OF BUILDINGS

Detail(s)

Tank ID:
Installation Date: 11/15/1948
Removal Date:
Last Used Date:
Tank Type: UNDERGROUND STORAGE TANK
Tank Material:
Tank Construction:
Street No from: 5165
Street No to: 5165
Street Name: MOFFAT
Street Type: ST
Direction: W
Latitude:
Longitude:

Map Key	Number of Records	Direction	Distance (mi/ft)	Elev/Diff (ft)	Site	DB

Tank Product:
Tank Capacity:
Location:
Comment: WORK BY: ENGER BROTHERS; INSTALL 1-1K GAS, 2-1K METHANOL, 2-1K ACETONE **Note: Many records provided by the department have a truncated [Comment] field.

---

42 | **4 of 4** | **SW** | **0.13 / 672.24** | **599.46 / 1** | **GLADDEN COMPANY**
5165 W MOFFAT ST
CHICAGO IL | **TANKS CHICAGO**

Facility ID: 5165MOF1950-05-12
Owner:
Data Source(s): HISTORIC DEPT. OF BUILDINGS

Detail(s)

Tank ID:
Installation Date: 05/12/1950
Removal Date:
Last Used Date:
Tank Type: UNDERGROUND STORAGE TANK
Tank Material:
Tank Construction:
Tank Product:
Tank Capacity:
Location:
Comment: WORK BY: ENGER BROTHERS; INSTALL 2-5K ALCOHOL, 1-5K ACETONE **Note: Many records provided by the department have a truncated [Comment] field.

Street No from: 5165
Street No to: 5165
Street Name: MOFFAT
Street Type: ST
Direction: W
Latitude:
Longitude:

---

43 | **1 of 11** | **WNW** | **0.13 / 696.71** | **599.13 / 0** | **Mark Andelman**
3210 West Armitage Ave.
Chicago IL 60647 | **LUST**

Incident No: 960323
Incidents ID: 19010
NFR Date:
Gasoline: True
Unleaded: False
Diesel: False
Fuel Oil: False
Jet Fuel: False
Used Oil: False
Non Petroleum Prod: False
Other Petroleum: False
Non LUST Date:
Non LUST Letter Dt:
Heating Oil Letter Date:
Free Product Discovery Date:
Primary Resp Party Name: Mark Andelman
Primary Resp Party Address: 3210 West Armitage Avenue
Primary Resp Party City: Chicago
Primary Resp Party State: IL

LPC No: 0316225123
IEMA Date: 02/26/1996
Regulation: 734
C 20 Day Report Date:
C 45 Day Report Date:
NFR Recorded Date:
Pre 74 Date: 07/15/2015
Proj Manager Phone:
Proj Mngr First Nm:
Proj Mngr Last Nm: NOT ASSIGNED
Proj Manager Email:
Site County: Cook

Map Key	Number of Records	Direction	Distance (mi/ft)	Elev/Diff (ft)	Site	DB

Primary Resp Party ZIP: 60647
Primary Resp Party Phone: 3129339196
Primary Resp Party Contact:

---

43 | **2 of 11** | **WNW** | **0.13 / 696.71** | **599.13 / 0** | **Apolo Radiators Service 3210 W Armitage Chicago IL** | **UST**

Facility No: 2034902
Facility Status: Exempt
Fac Details Status: Exempt
Fac Type Fac Details: Golf Course
Owner Name: Vassos Eliades
Facility URL: http://webapps.sfm.illinois.gov/ustsearch/Facility.aspx?ID=2034902
Permit History Link: https://webapps.sfm.illinois.gov/USTPortal/Permit/FacilityPermitList/2034902

Facility Type: Golf Course
Owner Type:
Owner Status: Current Owner
County: Cook

Tank Information

Tank No: 2
UI No:
Status: Removed
Removed Date: 2/26/1996
Install Date:
Abandoned Date:
Last Used Date: 12/1/1973
Red Tag Issue Date:
CAS Code:
OSFM First Noti Dt: 4/18/1996

Capacity: 3000
Petroleum Use: Consumptive Use on Premises for Heating
Product: Heating Oil
CERCLA Substance:
Current Age:
Abandoned Material:
Product Date:
Fee Due:
Regulated Status: Exempt

Tank Information

Tank No: 1
UI No:
Status: Removed
Removed Date: 2/26/1996
Install Date:
Abandoned Date:
Last Used Date: 12/1/1973
Red Tag Issue Date:
CAS Code:
OSFM First Noti Dt: 4/18/1996

Capacity: 560
Petroleum Use:
Product: Gasoline
CERCLA Substance:
Current Age:
Abandoned Material:
Product Date:
Fee Due:
Regulated Status: Exempt

Tank Information

Tank No: 3
UI No:
Status: Removed
Removed Date: 3/20/1996
Install Date:

Capacity: 3000
Petroleum Use: Consumptive Use on Premises for Heating
Product: Heating Oil
CERCLA Substance:
Current Age:

Map Key	Number of Records	Direction	Distance (mi/ft)	Elev/Diff (ft)	Site	DB

Abandoned Date: | **Abandoned Material:**
Last Used Date: 12/1/1973 | **Product Date:**
Red Tag Issue Date: | **Fee Due:**
CAS Code: | **Regulated Status:** Exempt
OSFM First Noti Dt: 4/18/1996

Owner Summary

Owner No: U0024705 | **Owner Status:** Current Owner
Owner Name: Vassos Eliades | **Purchase Date:**
Ownership History: https://webapps.sfm.illinois.gov/ustsearch/Ownership.aspx?ID=2034902

Owner Details

Owner Name: Vassos Eliades | **Type Financial Resp:**
Owner Status: Current Owner | **Fin Resp Rpt Due:**
Purchase Date:
Owner Address: 1724 E 71St Chicago, IL 60649

Facility Details

MFD Forms Status: | **Green Tag Decal:**
MFD Permit Issue Dt: | **Green Tag Issue Date:**
MFD Permit Exp Dt: | **Green Tag Exp Date:**
Property Parcel: | **Motor Fuel Type:**
Pending Nov: No
Status: Exempt
Permit History Link: https://webapps.sfm.illinois.gov/USTPortal/Permit/FacilityPermitList/2034902

Motorfuel Dispensing Permit

Status: No Forms Found
Letter:
MFD Received Date:
MFD Name:
MFD City:

43	3 of 11	WNW	0.13 / 696.71	599.13 / 0	ELIADES, VASSOS 3210 W ARMITAGE CHICAGO IL 60647	FINDS/FRS

Registry ID: 110018265955
FIPS Code: 17031
HUC Code: 07120003
Site Type Name: STATIONARY
Location Description:
Supplemental Location:
Create Date: 19-OCT-04
Update Date: 29-DEC-14

Map Key	Number of Records	Direction	Distance (mi/ft)	Elev/Diff (ft)	Site	DB

Interest Types:	STATE MASTER
SIC Codes:	
SIC Code Descriptions:	
NAICS Codes:	
NAICS Code Descriptions:	
Conveyor:	FRS-GEOCODE
Federal Facility Code:	
Federal Agency Name:	
Tribal Land Code:	
Tribal Land Name:	
Congressional Dist No:	04
Census Block Code:	170312211002027
EPA Region Code:	05
County Name:	COOK
US/Mexico Border Ind:	
Latitude:	41.91741
Longitude:	-87.70783
Reference Point:	ENTRANCE POINT OF A FACILITY OR STATION
Coord Collection Method:	ADDRESS MATCHING-HOUSE NUMBER
Accuracy Value:	50
Datum:	NAD83
Source:	
Facility Detail Rprt URL:	https://ofmpub.epa.gov/frs_public2/fii_query_detail.disp_program_facility?p_registry_id=110018265955
Program Acronyms:	

ACES:170000319395

Map Key	Number of Records	Direction	Distance (mi/ft)	Elev/Diff (ft)	Site	DB
43	4 of 11	WNW	0.13 / 696.71	599.13 / 0	APOLO RADIATORS SERV 3210 W ARMITAGE CHICAGO IL 60647	FINDS/FRS

Registry ID:	110005939985
FIPS Code:	17031
HUC Code:	07120003
Site Type Name:	STATIONARY
Location Description:	
Supplemental Location:	
Create Date:	01-MAR-00
Update Date:	26-JAN-12
Interest Types:	UNSPECIFIED UNIVERSE
SIC Codes:	
SIC Code Descriptions:	
NAICS Codes:	
NAICS Code Descriptions:	
Conveyor:	FRS-GEOCODE
Federal Facility Code:	
Federal Agency Name:	
Tribal Land Code:	
Tribal Land Name:	
Congressional Dist No:	04

Map Key	Number of Records	Direction	Distance (mi/ft)	Elev/Diff (ft)	Site	DB

Census Block Code: 170312211002027
EPA Region Code: 05
County Name: COOK
US/Mexico Border Ind:
Latitude: 41.91741
Longitude: -87.70783
Reference Point: ENTRANCE POINT OF A FACILITY OR STATION
Coord Collection Method: ADDRESS MATCHING-HOUSE NUMBER
Accuracy Value: 50
Datum: NAD83
Source:
Facility Detail Rprt URL: https://ofmpub.epa.gov/frs_public2/fii_query_detail.disp_program_facility?p_registry_id=110005939985
Program Acronyms:

RCRAINFO:ILR000015198

Map Key	Number of Records	Direction	Distance (mi/ft)	Elev/Diff (ft)	Site	DB
43	5 of 11	WNW	0.13 / 696.71	599.13 / 0	VASSOS ELIADES 3210 WEST ARMITAGE AVE. CHICAGO IL	SPILLS

Incident No: 960323
Date/Time Occurred: 2/26/1996 1:28:00 PM
Media Release:
Facility Manager:
Fac Manager Phone:
Responsible Party Street: 1724 EAST 71ST STREET, CHICAGO, IL 60649
Area Involved: FIXED FACILITY
Milepost:
Section:
Township:
Range:
County: COOK
Latitude:
Longutude:

Hazardous Materials Incident Report

Incident Report Dt: 2/26/1996 1:28:00 PM
Data Input Status: CLOSED
LUST?:
Hazmat Incident Type: LEAK
Caller: VASSOS ELIADES
Caller Represents: SELF
Street Address: 3210 WEST ARMITAGE AVE.
City: CHICAGO
URL: https://public.iema.state.il.us/FOIAHazmatSearch/HazmatDetails.aspx?RptNum=960323
Narrative:
County: COOK
Entered by:
Date Entered:

Follow Up Information:

Materials Involved

Map Key	Number of Records	Direction	Distance (mi/ft)	Elev/Diff (ft)	Site	DB

Name:	GASOLINE
Type:	UNKNOWN
CHRIS CODE:	
CAS No:	
UN/NA No:	
Container Type:	UNDERGROUND TANK
Container Size:	UNDERGROUND TANK
Amount Released:	UNKNOWN
Rate of Release Min:	
Duration of Release:	
Cause of Release:	RUST
Est Spill Extent:	
Spill Extent Units:	
Date/Time Inc Occur:	
Unknown Occurr:	
Date/Time Discov:	02/26/96 1200
Unknown Discovered:	
Where Taken:	-0-
On Scene Contact:	
No of People Evacuat:	-0-
A 302(a) Extremely Haz Sub?:	
A RCRA Hazardous Waste?:	
A RCRA Regulated Facility?:	
Proper Safety Precautions:	-0-
State Agency Assistance:	
Containment/Cleanup Plans:	

Map Key	Number of Records	Direction	Distance (mi/ft)	Elev/Diff (ft)	Site	DB
43	6 of 11	WNW	0.13 / 696.71	599.13 / 0	LIFE LAUNDRY COMPANY 3210 W ARMITAGE AVE CHICAGO IL	TANKS CHICAGO

Facility ID:	3210ARM1950-06-21
Owner:	
Data Source(s):	HISTORIC DEPT. OF BUILDINGS

Detail(s)

Tank ID:		**Street No from:**	3210
Installation Date:	06/21/1950	**Street No to:**	3210
Removal Date:		**Street Name:**	ARMITAGE
Last Used Date:		**Street Type:**	AVE
Tank Type:	UNDERGROUND STORAGE TANK	**Direction:**	W
Tank Material:		**Latitude:**	41.91750641699474
Tank Construction:		**Longitude:**	-87.70745875066508
Tank Product:			
Tank Capacity:			

Location:	POINT (-87.70745875066508 41.91750641699474)
Comment:	WORK BY: KENNY TANK; INSTALL 2-3K GALLON FUEL OIL COMPLETED 9/1/50 **Note: Many records provided by the department have a truncated [Comment] field.

Map Key	Number of Records	Direction	Distance (mi/ft)	Elev/Diff (ft)	Site	DB
43	7 of 11	WNW	0.13 / 696.71	599.13 / 0	APOLO RADIATORS SERVICE 3210 W ARMITAGE AVE CHICAGO IL	TANKS CHICAGO

Facility ID: 2034902
Owner: See Environmental Permit Dataset
Data Source(s): DEPT. OF PUBLIC HEALTH

Detail(s)

Tank ID: 0001
Installation Date:
Removal Date:
Last Used Date:
Tank Type: UNDERGROUND STORAGE TANK
Tank Material:
Tank Construction:
Tank Product: HEATING OI
Tank Capacity: 3000
Location: POINT (-87.70745875066508 41.91750641699474)
Comment: REMOVED 03/19/96, Historic data from former Dept. of Environment [Associated Permit Numbers: 102144;]
**Note: Many records provided by the department have a truncated [Comment] field.

Street No from: 3210
Street No to: 3210
Street Name: ARMITAGE
Street Type: AVE
Direction: W
Latitude: 41.91750641699474
Longitude: -87.70745875066508

Tank ID: 0003
Installation Date:
Removal Date:
Last Used Date:
Tank Type: UNDERGROUND STORAGE TANK
Tank Material:
Tank Construction:
Tank Product: GASOLINE
Tank Capacity: 550
Location: POINT (-87.70745875066508 41.91750641699474)
Comment: REMOVED 02/26/96, Historic data from former Dept. of Environment [Associated Permit Numbers: 102144;]
**Note: Many records provided by the department have a truncated [Comment] field.

Street No from: 3210
Street No to: 3210
Street Name: ARMITAGE
Street Type: AVE
Direction: W
Latitude: 41.91750641699474
Longitude: -87.70745875066508

Tank ID: 0002
Installation Date:
Removal Date:
Last Used Date:
Tank Type: UNDERGROUND STORAGE TANK
Tank Material:
Tank Construction:
Tank Product: HEATING OI
Tank Capacity: 3000
Location: POINT (-87.70745875066508 41.91750641699474)
Comment: REMOVED 03/19/96, Historic data from former Dept. of Environment [Associated Permit Numbers: 102144;]
**Note: Many records provided by the department have a truncated [Comment] field.

Street No from: 3210
Street No to: 3210
Street Name: ARMITAGE
Street Type: AVE
Direction: W
Latitude: 41.91750641699474
Longitude: -87.70745875066508

Map Key	Number of Records	Direction	Distance (mi/ft)	Elev/Diff (ft)	Site	DB
43	8 of 11	WNW	0.13 / 696.71	599.13 / 0	APOLO RADIATORS SERVICE 3210 W ARMITAGE AVE, CHICAGO, IL IL	PERMITS CHICAGO

Map Key	Number of Records	Direction	Distance (mi/ft)	Elev/Diff (ft)	Site	DB

Application ID: DOEUST102144
Application Type: UNDERGROUND STORAGE TANK
Issue or Entry Date: 01/10/1996
Application Subtype: REMOVAL

CDPH Environmental Permit Details

Status: CLOSED
Street No to:
Applicant:
Direction: W
Expiration Date: 08/08/1996
Street Name: ARMITAGE
Data Source: HISTORIC DEPT. OF ENVIRONMENT
Street Type: AVE
Street No from: 3210
Location: POINT (-87.70764 41.91741)
Comment:

[CONTRACTOR: AMERICAN TANK INC] THERE WAS SOME MINOR CONTAMINATION IN THE BACKFILL**Note: Many records provided by the department have a truncated Comment field.

Map Key	Number of Records	Direction	Distance (mi/ft)	Elev/Diff (ft)	Site	DB
43	9 of 11	WNW	0.13 / 696.71	599.13 / 0	Eliades, Vassos - 170000319395 3210 W Armitage Chicago IL 60647	LUST DOCUMENT

Site ID (Map): 170000319395
Orig Bureau (Web): Bureau of Land
System ID (Map): 0316225123
City (Web): Chicago
Program ID (Web): 0316225123
State (Web): IL
Interest Type (Map): LUST
Zip (Web): 60647
Media Code (Map): LAND
City (Map): Chicago
Category (Web): Leaking UST Technical
State (Map): IL
Doc Indicator (Map): Yes
Zip (Map): 60647
Doc Count (Web): 3
Latitude (Map): 41.91744
Total Pages (Web): 5
Longitude (Map): -87.70793
Rev Dt Time (Map): 06/30/2003
X (Map): -87.70792999999998
Collection Date (Map): 01/01/2001
Y (Map): 41.917440000000056
Name (Web): Eliades, Vassos - 170000319395
Address (Web): 3210 W Armitage
Name (Map): Eliades, Vassos
Address (Map): 3210 W Armitage
Category URL (Web): https://docuware67.illinois.gov/DocuWare/PlatformRO/WebClient/3/Integration?lc=VXNlcj1kd3B1YmxpY1xuUHdkPU4xbWRhJHRyYXRvclBANTU1&p=RLV&rl=ce728c9a-11c1-4ddf-9003-314169ab1943&tw=Results&q=W0lFUEFJRF09IjE3MDAwMDMxOTM5NSIgQU5EIFtDQVRFR09SWV09IjIxQSI1
Data Source: IEPA Source Water Assessment Program (SWAP) & Mapping Tool (Map); IEPA Document Explorer - Facility/Site Search (Web) (as of 17 Mar 2025)
Note: Documents related to facilities in Illinois can be searched on the Illinois Environmental Protection Agency (IEPA) Document Explorer: https://external.epa.illinois.gov/DocumentExplorer

---

Map Key	Number of Records	Direction	Distance (mi/ft)	Elev/Diff (ft)	Site	DB
43	10 of 11	WNW	0.13 / 696.71	599.13 / 0	Eliades, Vassos 3210 W Armitage Chicago IL 60647	IEPA DOCS

Note: Documents related to facilities in Illinois can be searched on the Illinois Environmental Protection Agency (IEPA) Document Explorer: https://external.epa.illinois.gov/DocumentExplorer

IEPA Source Water Assessment Program (SWAP) & Mapping Tool

Map Key	Number of Records	Direction	Distance (mi/ft)	Elev/Diff (ft)	Site	DB

Name: Eliades, Vassos
Location Addr 3: 3210 W Armitage
City Name: Chicago
State Code: IL
Postal Code: 60647

Details

Indicator: Yes
Site ID: 170000319395
System ID: 0316225123
Collection Dt: 08/01/2001
Revision Dt Time: 06/30/2003
Interest Type: BOL
Media Code: LAND
Latitude Measure: 41.91744
Longitude Measure: -87.70793
Point X: -87.70792999999998
Point Y: 41.917440000000056

Map Key	Number of Records	Direction	Distance (mi/ft)	Elev/Diff (ft)	Site	DB
43	11 of 11	WNW	0.13 / 696.71	599.13 / 0	APOLO RADIATORS SERV 3210 W ARMITAGE CHICAGO IL 60647	RCRA NON GEN

Handler ID: ILR000015198
Generator Status: N
Recycler Activity?: NO
Recycler Activity Note: This facility has not been identified as a Recycler Facility from both the RCRA Handler and Biennial Report Modules.

Violation/Evaluation Summary

Note: NO RECORDS: As of Jan 2025, there are no Compliance Monitoring and Enforcement (violation) records associated with this facility (EPA ID).

Handler Summary

Importer: No
Mixed Waste Gen: No
Transporter: No
Transfer Facility: No
Recycler: No
Onsite Burner Exem: No
Furnace Exemption: No
Underground Injec: No
Used Oil Market Burner: No
Used Oil Spec Marketer: No
Used Oil Transpor: No
Used Oil Trans Fac: No
Used Oil Processor: No
Used Oil Refiner: No
Used Oil Burner: No
Commercial TSD: No
Recycl Nonstorage: No

Additional Handler Summary Details

Source Type: I
Seq No: 1
Non Notifier:
NAIC 1:
NAIC 2:
NAIC 3:

Receive Date:	20191213	**NAIC 4:**	
Active Site:	-----	**State:**	IL
Land Type:	P	**Location Latitude:**	
In Handler Univ:	N	**Location Longitude:**	
In A Universe:	N	**Loc GIS Primary:**	N
Gen Status:	N	**Loc GIS Origin:**	
Report Cycle:		**State District Owner:**	
Accessibility:		**State District:**	DESPLAINES
Region:	05		

Fed Waste Gen Owner:	HQ
State Waste Generator Owner:	IL
State Waste Generator:	N
Short Term Generator:	N
Uni Waste:	N
Universal Waste Dest Facility:	N
Federal Universal Waste:	N
As Federally Regulated Tsdf:	------
As Converter Tsdf:	------
As State Regulated Tsdf:	------
As State Regulated Handler:	---
Federal Indicator:	---
Hsm:	N
Subpart K:	----
GPRA Permit:	N
GPRA Renewal:	N
Permit Renewal Wrkld:	------
Permwrk ID:	------
Perm Prog:	------
Pcwrkld:	------
Closwrkld:	------
GPRA Ca:	N
Cawrkld:	N
Subjca Tsd Discretion:	N
NCAPS:	N
EC Indicator:	N
Ca725 Indicator:	N
Ca750 Indicator:	N
Operating Tsdf:	------
Full Enforcement:	------
Snc:	N
Unaddressed Snc:	N
Addressed Snc:	N
Snc With Comp Sched:	N
Fa Required:	-----
Hhandler Last Change:	20191213
Recognized Trader Importer:	N
Recognized Trader Exporter:	N
Slab Importer:	N
Slab Exporter:	N
Manifest Broker:	N
Subpart P:	N

Contact Language:	
Handler Name:	APOLO RADIATORS SERV
Location Street No:	
Location Street1:	3210 W ARMITAGE
Location Street2:	
Location City:	CHICAGO
Location State:	IL
Location Zip:	60647
Location County Code:	IL031
Location County Name:	COOK
Location Country:	US
Contact Name:	
Contact Street No:	
Contact Street1:	
Contact Street2:	
Contact City:	
Contact State:	
Contact Zip:	
Contact Country:	
Contact Phone And Ext:	
Contact Fax:	
Contact Email Address:	
Contact Title:	
Owner Name:	
Owner Type:	
Owner Seq:	
Operator Name:	
Operator Type:	
Operator Seq:	
Public Notes:	

Hazardous Waste Handler Details

Seq No:	1
Receive Date:	19960123
Handler Name:	APOLO RADIATORS SERV
Fed Waste Generator:	2
Generator Code Description:	Small Quantity Generator
Source Type:	Notification

Waste Code Details

Waste Code:	D001
Waste Code Desc:	IGNITABLE WASTE

Hazardous Waste Handler Details

Seq No:	1

Map Key	Number of Records	Direction	Distance (mi/ft)	Elev/Diff (ft)	Site	DB

Receive Date: 20191213
Handler Name: APOLO RADIATORS SERV
Fed Waste Generator: N
Generator Code Description: Not a Generator, Verified
Source Type: Implementer

Owner/Operator Details

Owner/Operator Ind: Current Owner
Type: Private
Name: ELIADES VASSOS
Dt Became Current:
Dt Ended Current:
Phone: 312-288-5611
Source Type: Notification

Street No:
Street1: 1724 E 71ST
Street2:
City: CHICAGO
State: IL
Country:
Zip: 60649

Historical Handler Details

Receive Dt: 19960123
Generator Code Description: Small Quantity Generator
Handler Name: APOLO RADIATORS SERV

---

44 | **1 of 1** | **WNW** | **0.13 / 701.90** | **599.13 / 0** | **HOUSH KHOSHBIN 3215 W ARMITAGE AVE, CHICAGO, IL IL** | **PERMITS CHICAGO**

Application ID: DOEAIR11437
Issue or Entry Date: 06/12/2003
Application Type: AIR POLLUTION CONTROL PERMIT
Application Subtype: EQUIPMENT INSTALLATION

CDPH Environmental Permit Details

Status: CLOSED
Applicant:
Expiration Date: 12/09/2003
Data Source: HISTORIC DEPT. OF ENVIRONMENT
Street No from: 3215
Location: POINT (-87.70759 41.91703)
Comment:
Street No to:
Direction: W
Street Name: ARMITAGE
Street Type: AVE

QTY: 1.0 COMBUSTION EMISSION UNIT/WARM AIR FURNACE/ CARRIER/58MSA120-20/ MAXIMUM OUTPUT:109,000 BTU**Note: Many records provided by the department have a truncated Comment field.

---

45 | **1 of 5** | **ENE** | **0.13 / 710.43** | **598.48 / 0** | **STANDARD OIL 2001 N HUMBOLDT CHICAGO IL** | **TANKS CHICAGO**

Facility ID: 2001HUM1970-02-27
Owner:
Data Source(s): HISTORIC DEPT. OF BUILDINGS

Map Key	Number of Records	Direction	Distance (mi/ft)	Elev/Diff (ft)	Site	DB

Detail(s)

Tank ID:		***Street No from:***	2001
Installation Date:	02/27/1970	***Street No to:***	2013
Removal Date:		***Street Name:***	HUMBOLDT
Last Used Date:		***Street Type:***	
Tank Type:	UNDERGROUND STORAGE TANK	***Direction:***	N
Tank Material:		***Latitude:***	41.91749905281898
Tank Construction:		***Longitude:***	-87.70194374743734
Tank Product:			
Tank Capacity:			
Location:	POINT (-87.70194374743734 41.91749905281898)		
Comment:	WORK BY: R. W. COLLINS; REMOVE 1-2K & 1-3K GAL TKS FINAL 3/26/70 **Note: Many records provided by the department have a truncated [Comment] field.		

Map Key	Number of Records	Direction	Distance (mi/ft)	Elev/Diff (ft)	Site	DB
45	2 of 5	ENE	0.13 / 710.43	598.48 / 0	STANDARD OIL 2001 N HUMBOLDT CHICAGO IL	TANKS CHICAGO

Facility ID:	2001HUM1994-04-20
Owner:	
Data Source(s):	HISTORIC DEPT. OF BUILDINGS

Detail(s)

Tank ID:		***Street No from:***	2001
Installation Date:	04/20/1994	***Street No to:***	2013
Removal Date:		***Street Name:***	HUMBOLDT
Last Used Date:		***Street Type:***	
Tank Type:	UNDERGROUND STORAGE TANK	***Direction:***	N
Tank Material:		***Latitude:***	41.91749905281898
Tank Construction:		***Longitude:***	-87.70194374743734
Tank Product:			
Tank Capacity:			
Location:	POINT (-87.70194374743734 41.91749905281898)		
Comment:	WORK BY: N/G; SEE 2948 WEST ARMITAGE **Note: Many records provided by the department have a truncated [Comment] field.		

Map Key	Number of Records	Direction	Distance (mi/ft)	Elev/Diff (ft)	Site	DB
45	3 of 5	ENE	0.13 / 710.43	598.48 / 0	STANDARD OIL 2001 N HUMBOLDT CHICAGO IL	TANKS CHICAGO

Facility ID:	2001HUM1954-01-25
Owner:	
Data Source(s):	HISTORIC DEPT. OF BUILDINGS

Detail(s)

Tank ID:		***Street No from:***	2001
Installation Date:	01/25/1954	***Street No to:***	2013
Removal Date:		***Street Name:***	HUMBOLDT

Map Key	Number of Records	Direction	Distance (mi/ft)	Elev/Diff (ft)	Site	DB

Last Used Date:		**Street Type:**	
Tank Type:	UNDERGROUND STORAGE TANK	**Direction:**	N
Tank Material:		**Latitude:**	41.91749905281898
Tank Construction:		**Longitude:**	-87.70194374743734
Tank Product:			
Tank Capacity:			
Location:	POINT (-87.70194374743734 41.91749905281898)		
Comment:	WORK BY: STANDARD OIL; REPLACE 3-1K W/1-2K & 1-3K GAL GSLN FINAL 7/23/54 **Note: Many records provided by the department have a truncated [Comment] field.		

45	4 of 5	ENE	0.13 / 710.43	598.48 / 0	STANDARD OIL 2001 N HUMBOLDT CHICAGO IL	TANKS CHICAGO

Facility ID:	2001HUM1969-06-03
Owner:	
Data Source(s):	HISTORIC DEPT. OF BUILDINGS

Detail(s)

Tank ID:		**Street No from:**	2001
Installation Date:	06/03/1969	**Street No to:**	2013
Removal Date:		**Street Name:**	HUMBOLDT
Last Used Date:		**Street Type:**	
Tank Type:	UNDERGROUND STORAGE TANK	**Direction:**	N
Tank Material:		**Latitude:**	41.91749905281898
Tank Construction:		**Longitude:**	-87.70194374743734
Tank Product:			
Tank Capacity:			
Location:	POINT (-87.70194374743734 41.91749905281898)		
Comment:	WORK BY: AETNA TANK & PUMP; INSPECT 1-3K & REMOVE 1-3K GAL GSLN FINAL 6/19/69 **Note: Many records provided by the department have a truncated [Comment] field.		

45	5 of 5	ENE	0.13 / 710.43	598.48 / 0	STANDARD OIL 2001 N HUMBOLDT CHICAGO IL	TANKS CHICAGO

Facility ID:	2001HUM1969-06-23
Owner:	
Data Source(s):	HISTORIC DEPT. OF BUILDINGS

Detail(s)

Tank ID:		**Street No from:**	2001
Installation Date:	06/23/1969	**Street No to:**	2013
Removal Date:		**Street Name:**	HUMBOLDT
Last Used Date:		**Street Type:**	
Tank Type:	UNDERGROUND STORAGE TANK	**Direction:**	N
Tank Material:		**Latitude:**	41.91749905281898
Tank Construction:		**Longitude:**	-87.70194374743734
Tank Product:			

Map Key	Number of Records	Direction	Distance (mi/ft)	Elev/Diff (ft)	Site	DB

Tank Capacity:
Location: POINT (-87.70194374743734 41.91749905281898)
Comment: WORK BY: AETNA TANK & PUMP; INSPECT 1-3K GSLN, REMOVE 1-2K FINAL 7/11/69 **Note: Many records provided by the department have a truncated [Comment] field.

---

46 | **1 of 2** | **E** | **0.15 / 768.70** | **598.47 / 0** | **1951 N. HUMBOLT BLVD.**
1951 N HUMBOLDT BLVD
IL | **PERMITS CHICAGO**

Application ID: ENVAIR995196
Application Type: AIR POLLUTION CONTROL PERMIT
Issue or Entry Date: 08/15/2018
Application Subtype: ARCHITECTURAL SURFACE CLEANING

CDPH Environmental Permit Details

Status: CLOSED
Applicant: BITTNER DEVELOPMENT INC.
Expiration Date:
Data Source: DEPT. OF PUBLIC HEALTH
Street No from: 1951
Location: POINT (-87.70173 41.91715)
Comment:
Street No to:
Direction: N
Street Name: HUMBOLDT
Street Type: BLVD

GRINDING AS REQUIRED FOR TUCKPOINTING.**Note: Many records provided by the department have a truncated Comment field.

---

46 | **2 of 2** | **E** | **0.15 / 768.70** | **598.47 / 0** | **1951-55 HUMBOLDT BLVD**
1951 N HUMBOLDT BLVD
IL | **PERMITS CHICAGO**

Application ID: ENVAIR1572025
Application Type: AIR POLLUTION CONTROL PERMIT
Issue or Entry Date: 08/19/2021
Application Subtype: ARCHITECTURAL SURFACE CLEANING

CDPH Environmental Permit Details

Status: CLOSED
Applicant: M B B ENTERPRISES OF CHICAGO*
Expiration Date:
Data Source: DEPT. OF PUBLIC HEALTH
Street No from: 1951
Location: POINT (-87.70173 41.91715)
Comment:
Street No to:
Direction: N
Street Name: HUMBOLDT
Street Type: BLVD

MASONRY REPAIRS, GRINDING AND TUCK POINTING**Note: Many records provided by the department have a truncated Comment field.

---

47 | **1 of 3** | **W** | **0.15 / 786.87** | **599.46 / 1** | **Stoner Co.**
3223 West Armitage Ave.
Chicago IL 60647 | **LUST**

Incident No: 913595
LPC No: 0316225065
Incidents ID: 12115
IEMA Date: 12/13/1991
NFR Date: 01/27/2010
Regulation: 731
Gasoline: True
C 20 Day Report Date: 01/07/1992

Map Key	Number of Records	Direction	Distance (mi/ft)	Elev/Diff (ft)	Site	DB

Unleaded:	False	**C 45 Day Report Date:**	06/01/1992
Diesel:	False	**NFR Recorded Date:**	
Fuel Oil:	True	**Pre 74 Date:**	
Jet Fuel:	False	**Proj Manager Phone:**	
Used Oil:	False	**Proj Mngr First Nm:**	Donna
Non Petroleum Prod:	False	**Proj Mngr Last Nm:**	Wallace
Other Petroleum:	False	**Proj Manager Email:**	
Non LUST Date:		**Site County:**	Cook
Non LUST Letter Dt:			
Heating Oil Letter Date:			
Free Product Discovery Date:			

Primary Resp Party Name:	Stoner Co.
Primary Resp Party Address:	3223 West Armitage Ave.
Primary Resp Party City:	Chicago
Primary Resp Party State:	IL
Primary Resp Party ZIP:	60647
Primary Resp Party Phone:	
Primary Resp Party Contact:	Rod Stoner

Map Key	Number of Records	Direction	Distance (mi/ft)	Elev/Diff (ft)	Site	DB
47	2 of 3	W	0.15 / 786.87	599.46 / 1	STONER COMPANY INCORPORATED 3223 W. ARMITAGE AVE. CHICAGO IL	SPILLS

Incident No:	913595	**County:**	COOK
Date/Time Occurred:	12/13/1991 10:33:00 AM	**Latitude:**	
Media Release:		**Longutude:**	
Facility Manager:			
Fac Manager Phone:			

Responsible Party Street:	3223 W. ARMITAGE AVE., CHICAGO, IL 60647
Area Involved:	FIXED FACILITY
Milepost:	
Section:	
Township:	
Range:	

Hazardous Materials Incident Report

Incident Report Dt:	12/13/1991 10:33:00 AM	**County:**	COOK
Data Input Status:	CLOSED	**Entered by:**	
LUST?:		**Date Entered:**	

Hazmat Incident Type:	LEAK
Caller:	ROD STONER
Caller Represents:	STONER COMPANY INCORPORAT
Street Address:	3223 W. ARMITAGE AVE.
City:	CHICAGO
URL:	https://public.iema.state.il.us/FOIAHazmatSearch/HazmatDetails.aspx?RptNum=913595
Narrative:	

Follow Up Information:

Materials Involved

Name:	GASOLINE & HEATING OIL
Type:	UNKNOWN
CHRIS CODE:	
CAS No:	
UN/NA No:	
Container Type:	UNDERGROUND TANK
Container Size:	UNDERGROUND TANK
Amount Released:	
Rate of Release Min:	
Duration of Release:	
Cause of Release:	
Est Spill Extent:	
Spill Extent Units:	
Date/Time Inc Occur:	
Unknown Occurr:	
Date/Time Discov:	12/13/91 0900
Unknown Discovered:	
Where Taken:	-0-
On Scene Contact:	
No of People Evacuat:	-0-
A 302(a) Extremely Haz Sub?:	
A RCRA Hazardous Waste?:	
A RCRA Regulated Facility?:	
Proper Safety Precautions:	NO
State Agency Assistance:	
Containment/Cleanup Plans:	

47	3 of 3	W	0.15 / 786.87	599.46 / 1	Stoner & Co Inc 3223 W Armitage Ave Chicago IL	UST

Facility No:	2011257	***Facility Type:***	None
Facility Status:	Closed	***Owner Type:***	
Fac Details Status:	Closed	***Owner Status:***	Current Owner
Fac Type Fac Details:	None	***County:***	Cook
Owner Name:	Stoner & Company Inc		
Facility URL:	http://webapps.sfm.illinois.gov/ustsearch/Facility.aspx?ID=2011257		
Permit History Link:	https://webapps.sfm.illinois.gov/USTPortal/Permit/FacilityPermitList/2011257		

Tank Information

Tank No:	2	***Capacity:***	560
Ul No:		***Petroleum Use:***	Consumptive Use on Premises for Heating
Status:	Removed	***Product:***	Heating Oil
Removed Date:	12/13/1991	***CERCLA Substance:***	
Install Date:		***Current Age:***	
Abandoned Date:		***Abandoned Material:***	

Last Used Date:	1/1/1978	**Product Date:**	
Red Tag Issue Date:		**Fee Due:**	
CAS Code:		**Regulated Status:**	State
OSFM First Noti Dt:	1/3/1992		

Tank Information

Tank No:	1	**Capacity:**	2000
Ul No:		**Petroleum Use:**	
Status:	Removed	**Product:**	Diesel Fuel
Removed Date:	12/13/1991	**CERCLA Substance:**	
Install Date:		**Current Age:**	
Abandoned Date:		**Abandoned Material:**	
Last Used Date:	1/1/1978	**Product Date:**	
Red Tag Issue Date:		**Fee Due:**	
CAS Code:		**Regulated Status:**	Federal
OSFM First Noti Dt:	5/14/1986		

Owner Summary

Owner No:	U0014606	**Owner Status:**	Current Owner
Owner Name:	Stoner & Company Inc	**Purchase Date:**	1/1/1978
Ownership History:	https://webapps.sfm.illinois.gov/ustsearch/Ownership.aspx?ID=2011257		

Owner Details

Owner Name:	Stoner & Company Inc	**Type Financial Resp:**	
Owner Status:	Current Owner	**Fin Resp Rpt Due:**	
Purchase Date:	1/1/1978		
Owner Address:	3223 W Armitage Ave Chicago, IL 60647		

LUST Fund Eligibility

IEMA No:	91-3595	**OSFM Received Dt:**	3/15/1994
Status:	Eligible	**OSFM Response Dt:**	3/28/1994
Deductible:	$10,000		
Letter:			
IEMA Link:	https://public.iema.state.il.us/FOIAHazmatSearch/HazmatDetails.aspx		

Facility Details

MFD Forms Status:		**Green Tag Decal:**	
MFD Permit Issue Dt:		**Green Tag Issue Date:**	
MFD Permit Exp Dt:		**Green Tag Exp Date:**	
Property Parcel:		**Motor Fuel Type:**	
Pending Nov:	No		
Status:	Closed		
Permit History Link:	https://webapps.sfm.illinois.gov/USTPortal/Permit/FacilityPermitList/2011257		

Motorfuel Dispensing Permit

Status: No Forms Found
Letter:
MFD Received Date:
MFD Name:
MFD City:

---

48 | ***1 of 1*** | ***ENE*** | ***0.15 / 793.57*** | ***598.47 / 0*** | ***EDDY CARRERA 2957 W ARMITAGE AVE IL*** | ***PERMITS CHICAGO***

Application ID: ENVAIR960393
Issue or Entry Date: 06/06/2018
Application Type: AIR POLLUTION CONTROL PERMIT
Application Subtype: GENERAL POLUTION PREVENTION(P2)

CDPH Environmental Permit Details

Status: CLOSED
Applicant: EDDY CARRERA
Expiration Date:
Data Source: DEPT. OF PUBLIC HEALTH
Street No from: 2957
Location: POINT (-87.70147 41.91744)
Comment:
Street No to:
Direction: W
Street Name: ARMITAGE
Street Type: AVE

AIR POLLUTION CONTROL PERMIT [EQUIP ID: , QUANTITY: 1, DESCRIPTION: 080A - FURNACE, OUTPUT LESS THAN 288,000 BTU/HR, NOTE:],[EQUIP ID: , QUANTITY: 3, DESCRIPTION: 080A - FURNACE, OUTPUT LESS THAN 288,000 BTU/HR, NOTE:],[EQUIP ID: , QUANTITY: 4, DESCRIPTION: 080A - FURNACE, OUTPUT LESS THAN 288,000 BTU/HR, NOTE:]**Note: Many records provided by the department have a truncated Comment field.

---

49 | ***1 of 9*** | ***WNW*** | ***0.15 / 799.80*** | ***599.43 / 1*** | ***STONER & CO INC 3223 W ARMITAGE CHICAGO IL 60647*** | ***FINDS/FRS***

Registry ID: 110018301023
FIPS Code: 17031
HUC Code: 07120003
Site Type Name: STATIONARY
Location Description:
Supplemental Location:
Create Date: 19-OCT-04
Update Date: 29-DEC-14
Interest Types: STATE MASTER
SIC Codes:
SIC Code Descriptions:
NAICS Codes:
NAICS Code Descriptions:
Conveyor: FRS-GEOCODE
Federal Facility Code:
Federal Agency Name:
Tribal Land Code:

Map Key	Number of Records	Direction	Distance (mi/ft)	Elev/Diff (ft)	Site	DB

Tribal Land Name:
Congressional Dist No: 04
Census Block Code: 170312211002027
EPA Region Code: 05
County Name: COOK
US/Mexico Border Ind:
Latitude: 41.9174
Longitude: -87.70811
Reference Point: CENTER OF A FACILITY OR STATION
Coord Collection Method: ADDRESS MATCHING-HOUSE NUMBER
Accuracy Value: 30
Datum: NAD83
Source:
Facility Detail Rprt URL: https://ofmpub.epa.gov/frs_public2/fii_query_detail.disp_program_facility?p_registry_id=110018301023
Program Acronyms:

ACES:170000510953

49	2 of 9	WNW	0.15 / 799.80	599.43 / 1	ROBERT S STONER 3223 W ARMITAGE AVE CHICAGO IL	TANKS CHICAGO

Facility ID: 20112571991-12-20
Owner:
Data Source(s): HISTORIC DEPT. OF BUILDINGS

Detail(s)

Tank ID:
Installation Date: 12/20/1991
Removal Date:
Last Used Date:
Tank Type: UNDERGROUND STORAGE TANK
Tank Material:
Tank Construction:
Tank Product:
Tank Capacity:
Location: POINT (-87.70793728898568 41.917279903290684)
Comment: WORK BY: AMERICAN TANK; ADD 1-550 HEATING OIL FINAL NONE **Note: Many records provided by the department have a truncated [Comment] field.

Street No from: 3223
Street No to: 3223
Street Name: ARMITAGE
Street Type: AVE
Direction: W
Latitude: 41.917279903290684
Longitude: -87.70793728898568

49	3 of 9	WNW	0.15 / 799.80	599.43 / 1	ROBERT S STONER 3223 W ARMITAGE AVE CHICAGO IL	TANKS CHICAGO

Facility ID: 20112571991-11-12
Owner:
Data Source(s): HISTORIC DEPT. OF BUILDINGS

Detail(s)

Map Key	Number of Records	Direction	Distance (mi/ft)	Elev/Diff (ft)	Site	DB

Tank ID:
Installation Date: 11/12/1991
Removal Date:
Last Used Date:
Tank Type: UNDERGROUND STORAGE TANK
Tank Material:
Tank Construction:
Tank Product:
Tank Capacity:
Location: POINT (-87.70793728898568 41.917279903290684)
Comment: WORK BY: AMERICAN TANK; REMOVE 1-1000 DIESAL & 1-550 HEATING OIL TK FINAL 1/31/92 **Note: Many records provided by the department have a truncated [Comment] field.

Street No from: 3223
Street No to: 3223
Street Name: ARMITAGE
Street Type: AVE
Direction: W
Latitude: 41.917279903290684
Longitude: -87.70793728898568

---

49 | **4 of 9** | **WNW** | **0.15 / 799.80** | **599.43 / 1** | **STONER & COMPANY**
3223 W ARMITAGE AVE
CHICAGO IL

TANKS
CHICAGO

Facility ID: 2011257
Owner: See Environmental Permit Dataset
Data Source(s): DEPT. OF PUBLIC HEALTH

Detail(s)

Tank ID: 0001
Installation Date:
Removal Date:
Last Used Date:
Tank Type: UNDERGROUND STORAGE TANK
Tank Material:
Tank Construction:
Tank Product:
Tank Capacity: 550
Location: POINT (-87.70793728898568 41.917279903290684)
Comment:

Street No from: 3223
Street No to: 3223
Street Name: ARMITAGE
Street Type: AVE
Direction: W
Latitude: 41.917279903290684
Longitude: -87.70793728898568

Tank ID: 0002
Installation Date:
Removal Date:
Last Used Date:
Tank Type: UNDERGROUND STORAGE TANK
Tank Material:
Tank Construction:
Tank Product:
Tank Capacity: 2000
Location: POINT (-87.70793728898568 41.917279903290684)
Comment:

Street No from: 3223
Street No to: 3223
Street Name: ARMITAGE
Street Type: AVE
Direction: W
Latitude: 41.917279903290684
Longitude: -87.70793728898568

---

49 | **5 of 9** | **WNW** | **0.15 / 799.80** | **599.43 / 1** | **STONER & CO**
3223 W ARMITAGE AVE
IL

PERMITS
CHICAGO

Map Key	Number of Records	Direction	Distance (mi/ft)	Elev/Diff (ft)	Site	DB

Application ID: ENVAIR122556
Application Type: AIR POLLUTION CONTROL PERMIT
Issue or Entry Date: 08/31/2012
Application Subtype: GENERAL POLUTION PREVENTION(P2)

CDPH Environmental Permit Details

Status: CLOSED
Applicant: STONER & CO INC
Expiration Date:
Data Source: DEPT. OF PUBLIC HEALTH
Street No from: 3223
Location: POINT (-87.70811 41.9174)
Comment:
Street No to:
Direction: W
Street Name: ARMITAGE
Street Type: AVE

[EQUIP ID: , QUANTITY: 1, DESCRIPTION: UNFIRED PRESSURE VESSEL, AIR TANK, NOTE:]**Note: Many records provided by the department have a truncated Comment field.

49	6 of 9	WNW	0.15 / 799.80	599.43 / 1	ROD STONER 3223 W ARMITAGE AVE, CHICAGO, IL IL	PERMITS CHICAGO

Application ID: DOEAIR28504
Application Type: AIR POLLUTION CONTROL PERMIT
Issue or Entry Date: 11/22/2010
Application Subtype: EQUIPMENT INSTALLATION

CDPH Environmental Permit Details

Status: CLOSED
Applicant:
Expiration Date: 05/21/2011
Data Source: HISTORIC DEPT. OF ENVIRONMENT
Street No from: 3223
Location: POINT (-87.70811 41.9174)
Comment:
Street No to:
Direction: W
Street Name: ARMITAGE
Street Type: AVE

QTY: 1.0 PROCESS AREA: GRINDING AREA/ FLOOR DIMENSIONS: 50 X 80/ FLOOR AREA: 4000 SQ FT,QTY: 1.0 PROCESS AREA: PROCESS AREA/ FLOOR DIMENSIONS: 20 X 20/ FLOOR AREA: 400 SQ FT**Note: Many records provided by the department have a truncated Comment field.

49	7 of 9	WNW	0.15 / 799.80	599.43 / 1	STONER & COMPANY INC 3223 W ARMITAGE AVE IL	PERMITS CHICAGO

Application ID: ENVAIR113809
Application Type: AIR POLLUTION CONTROL PERMIT
Issue or Entry Date: 10/15/2011
Application Subtype: GENERAL POLUTION PREVENTION(P2)

CDPH Environmental Permit Details

Status: OPEN
Applicant: BRIAN STONER
Expiration Date:
Data Source: DEPT. OF PUBLIC HEALTH
Street No from: 3223
Street No to:
Direction: W
Street Name: ARMITAGE
Street Type: AVE

Map Key	Number of Records	Direction	Distance (mi/ft)	Elev/Diff (ft)	Site	DB

Location: POINT (-87.70811 41.9174)
Comment:

082904 GRINDING-WET [EQUIP ID: 01-00, QUANTITY: 1, DESCRIPTION: 659 - AREA, GRINDING, NOTE:],[EQUIP ID: 01-02, QUANTITY: 1, DESCRIPTION: 733 - STORAGE ROOM, OTHER, NOTE:]**Note: Many records provided by the department have a truncated Comment field.

---

49 | **8 of 9** | **WNW** | **0.15 / 799.80** | **599.43 / 1** | **Stoner & Co Inc - 170000510953**
3223 W Armitage
Chicago IL 60647

LUST DOCUMENT

Site ID (Map):	170000510953	**Orig Bureau (Web):**	Bureau of Land
System ID (Map):	0316225065	**City (Web):**	Chicago
Program ID (Web):	0316225065	**State (Web):**	IL
Interest Type (Map):	LUST	**Zip (Web):**	60647
Media Code (Map):	LAND	**City (Map):**	Chicago
Category (Web):	Leaking UST Technical	**State (Map):**	IL
Doc Indicator (Map):	Yes	**Zip (Map):**	60647
Doc Count (Web):	10	**Latitude (Map):**	41.91733
Total Pages (Web):	213	**Longitude (Map):**	-87.70805
Rev Dt Time (Map):	06/30/2003	**X (Map):**	-87.70804999999996
Collection Date (Map):	01/01/2001	**Y (Map):**	41.91733000000005

Name (Web): Stoner & Co Inc - 170000510953
Address (Web): 3223 W Armitage
Name (Map): Stoner & Co Inc
Address (Map): 3223 W Armitage
Category URL (Web): https://docuware67.illinois.gov/DocuWare/PlatformRO/WebClient/3/Integration?lc=VXNlcj1kd3B1YmxpY1xuUHdkPU4xbWRhJHRyYXRvclBANTU1&p=RLV&rl=ce728c9a-11c1-4ddf-9003-314169ab1943&tw=Results&q=W0lFUEFJRF09IjE3MDAwMDUxMDk1MyIgQU5EIFtDQVRFR09SWV09IjIxQSI1
Data Source: IEPA Source Water Assessment Program (SWAP) & Mapping Tool (Map); IEPA Document Explorer - Facility/Site Search (Web) (as of 17 Mar 2025)
Note: Documents related to facilities in Illinois can be searched on the Illinois Environmental Protection Agency (IEPA) Document Explorer: https://external.epa.illinois.gov/DocumentExplorer

---

49 | **9 of 9** | **WNW** | **0.15 / 799.80** | **599.43 / 1** | **Stoner & Co Inc**
3223 W Armitage
Chicago IL 60647

IEPA DOCS

Note: Documents related to facilities in Illinois can be searched on the Illinois Environmental Protection Agency (IEPA) Document Explorer: https://external.epa.illinois.gov/DocumentExplorer

IEPA Source Water Assessment Program (SWAP) & Mapping Tool

Name: Stoner & Co Inc
Location Addr 3: 3223 W Armitage
City Name: Chicago
State Code: IL
Postal Code: 60647

Details

Indicator:	Yes	**Latitude Measure:**	41.91733

Map Key	Number of Records	Direction	Distance (mi/ft)	Elev/Diff (ft)	Site	DB

Site ID:	170000510953	**Longitude Measure:**	-87.70805
System ID:	0316225065	**Point X:**	-87.70804999999996
Collection Dt:	08/01/2001	**Point Y:**	41.91733000000005
Revision Dt Time:	06/30/2003		
Interest Type:	BOL		
Media Code:	LAND		

50	1 of 3	ENE	0.15 / 800.30	598.15 / -1	LYLE FEINERMAN 2952 W ARMITAGE AVE, CHICAGO, IL IL	PERMITS CHICAGO

Application ID:	DOEAIR24053	**Application Type:**	AIR POLLUTION CONTROL PERMIT
Issue or Entry Date:	01/09/2009	**Application Subtype:**	EQUIPMENT INSTALLATION

CDPH Environmental Permit Details

Status:	CLOSED	**Street No to:**	
Applicant:		**Direction:**	W
Expiration Date:	07/08/2009	**Street Name:**	ARMITAGE
Data Source:	HISTORIC DEPT. OF ENVIRONMENT	**Street Type:**	AVE
Street No from:	2952		
Location:	POINT (-87.70135 41.91744)		
Comment:			

QTY: 3.0 COMBUSTION EMISSION UNIT: WARM AIR FURNACE/ MAKE AND MODEL: CARRIER - 58 MCB 080-12/ MAXIMUM OUTPUT: 74,000 BTU/HR EACH**Note: Many records provided by the department have a truncated Comment field.

50	2 of 3	ENE	0.15 / 800.30	598.15 / -1	PETER TOALSON 2952 W ARMITAGE AVE IL	PERMITS CHICAGO

Application ID:	ENVAIR751175	**Application Type:**	AIR POLLUTION CONTROL PERMIT
Issue or Entry Date:	01/19/2017	**Application Subtype:**	GENERAL POLUTION PREVENTION(P2)

CDPH Environmental Permit Details

Status:	OPEN	**Street No to:**	
Applicant:	PETER TOALSON	**Direction:**	W
Expiration Date:		**Street Name:**	ARMITAGE
Data Source:	DEPT. OF PUBLIC HEALTH	**Street Type:**	AVE
Street No from:	2952		
Location:	POINT (-87.70135 41.91744)		
Comment:			

AIR POLLUTION CONTROL PERMIT [EQUIP ID: , QUANTITY: 1, DESCRIPTION: 080A - FURNACE, OUTPUT LESS THAN 288,000 BTU/HR, NOTE:],[EQUIP ID: , QUANTITY: 1, DESCRIPTION: 080A - FURNACE, OUTPUT LESS THAN 288,000 BTU/HR, NOTE:],[EQUIP ID: , QUANTITY: 1, DESCRIPTION: 080B - FURNACE, OUTPUT 288,000 AND LESS THAN 966,000 BTU/HR, NOTE:],[EQUIP ID: , QUANTITY: 1, DESCRIPTION: 137 - EXHAUST HOOD FILTERED, NOTE: ENVAIR978940],[EQUIP ID: , QUANTITY: 1, DESCRIPTION: 137 - EXHAUST HOOD FILTERED, NOTE:] **Note: Many records provided by the department have a truncated Comment field.

Map Key	Number of Records	Direction	Distance (mi/ft)	Elev/Diff (ft)	Site	DB
50	3 of 3	ENE	0.15 / 800.30	598.15 / -1	PETER TOALSON 2952 W ARMITAGE AVE IL	PERMITS CHICAGO

Application ID: ENVAIR978940
Issue or Entry Date: 07/31/2018
Application Type: AIR POLLUTION CONTROL PERMIT
Application Subtype: GENERAL POLUTION PREVENTION(P2)

CDPH Environmental Permit Details

Status: CLOSED
Applicant: COLUMBIA SHEET METAL WORKS INC
Expiration Date:
Data Source: DEPT. OF PUBLIC HEALTH
Street No from: 2952
Location: POINT (-87.70135 41.91744)
Comment:
Street No to:
Direction: W
Street Name: ARMITAGE
Street Type: AVE

AIR POLLUTION CONTROL PERMIT [EQUIP ID: , QUANTITY: 1, DESCRIPTION: 080B - FURNACE, OUTPUT 288,000 AND LESS THAN 966,000 BTU/HR, NOTE:],[EQUIP ID: , QUANTITY: 1, DESCRIPTION: 137 - EXHAUST HOOD FILTERED, NOTE:]**Note: Many records provided by the department have a truncated Comment field.

Map Key	Number of Records	Direction	Distance (mi/ft)	Elev/Diff (ft)	Site	DB
51	1 of 1	ESE	0.15 / 803.77	599.06 / 0	MARIE HOCKETT 1853 N HUMBOLDT BLVD IL	PERMITS CHICAGO

Application ID: ENVAIR140199
Issue or Entry Date: 04/23/2014
Application Type: AIR POLLUTION CONTROL PERMIT
Application Subtype: ARCHITECTURAL SURFACE CLEANING

CDPH Environmental Permit Details

Status: CLOSED
Applicant: AFFORDABLE TUCKPOINTING PROS, LLC
Expiration Date:
Data Source: DEPT. OF PUBLIC HEALTH
Street No from: 1853
Location: POINT (-87.70167 41.91543)
Comment:
Street No to:
Direction: N
Street Name: HUMBOLDT
Street Type: BLVD

SURFACE CLEANING**Note: Many records provided by the department have a truncated Comment field.

Map Key	Number of Records	Direction	Distance (mi/ft)	Elev/Diff (ft)	Site	DB
52	1 of 15	SE	0.15 / 806.16	599.77 / 1	1800 North Humboldt Bldg. 1800 North Humboldt Blvd. Chicago IL 60647	LUST

Incident No: 961640
Incidents ID: 19626
NFR Date:
Gasoline: True
Unleaded: False
Diesel: False
Fuel Oil: False
Jet Fuel: False
LPC No: 0316225137
IEMA Date: 09/06/1996
Regulation: 732
C 20 Day Report Date:
C 45 Day Report Date:
NFR Recorded Date: 08/05/1997
Pre 74 Date:
Proj Manager Phone:

Map Key	Number of Records	Direction	Distance (mi/ft)	Elev/Diff (ft)	Site	DB

Used Oil:	False	**Proj Mngr First Nm:**	
Non Petroleum Prod:	False	**Proj Mngr Last Nm:**	Davison
Other Petroleum:	False	**Proj Manager Email:**	
Non LUST Date:		**Site County:**	Cook
Non LUST Letter Dt:			
Heating Oil Letter Date:	05/08/1997		
Free Product Discovery Date:			
Primary Resp Party Name:	1800 North Humboldt Bldg.		
Primary Resp Party Address:	27 Osborn Ave.		
Primary Resp Party City:	Kenner		
Primary Resp Party State:	LA		
Primary Resp Party ZIP:	70065		
Primary Resp Party Phone:			
Primary Resp Party Contact:	Ron Luria		

Map Key	Number of Records	Direction	Distance (mi/ft)	Elev/Diff (ft)	Site	DB
52	2 of 15	SE	0.15 / 806.16	599.77 / 1	**1800 North Humboldt Building** **1800 North Humboldt Boulevard** **Chicago IL 60647**	SRP

IEPA ID:	0316225137	**Longitude:**	-87.702491
US EPA ID:	ILR000026245	**Latitude:**	41.914035
County:	Cook		
Source:	Site Remediation Program Database Search (Site List) (as of 17 Apr 2025); Site Remediation Program Database Search (NFR Letters) (as of 10 Apr 2025)		

Site Applicant / Consultant Information

RA Title:	Mr.	**Received SA Date:**	2/24/1997
RA First Name:	Langdon	**PM ID:**	Not assigned
RA Last Name:	Neal	**Foury Letter Date:**	
RA Address1:	111 West Washington Street	**Active Site:**	No
RA Address2:	Suite 1700	**Consultant Address1:**	2711 South Wabash Avenue
RA City:	Chicago, IL	**Consultant Address2:**	
RA Zip:	60647	**Consultant City:**	Chicago, IL
Consultant Contact:	Frank P. Bleier, P.E.	**Consultant Zip:**	60616
RA Company:	The Children's Place Housing Corp.		
Consultant Company:	Leyden Environmental, Inc.		

Letter Information (NFR)

NFR Site Name:	1800 North Humboldt Building	**Indust Commercial:**	No
NFR Letter Date:	4/30/1997	**Worker Caution:**	No
Effective:	True	**Slab on Grade:**	No
NFR Recorded Date:	8/5/1997	**BCT:**	No
Comp Focus:	Focused	**Inst Control Other:**	No
RA First Name:	Langdon	**Building Slab:**	No
RA Last Name:	Neal	**Asphalt Used:**	No
RA Company:	The Children's Place Housing Corporation	**Concrete Used:**	No
RA Address1:	111 West Washington Street	**Clean Soil Three ft:**	No
RA Address2:	Suite 1700	**Clean Soil Ten ft:**	No

Map Key	Number of Records	Direction	Distance (mi/ft)	Elev/Diff (ft)	Site	DB

RA City:	Chicago, IL	**Alternate Barrier:**	No
RA Zip:	60602	**Other Barrier:**	No
Acres:	0.5000	**ELUC Other:**	No
Ordinance:	No		
ELUC GW Use Restrict:	No		
Groundwater Use Restriction:	No		
Highway Authority Agreement:	No		
Land Use:	Residential or Industrial/Commercial		

Map Key	Number of Records	Direction	Distance (mi/ft)	Elev/Diff (ft)	Site	DB
52	3 of 15	SE	0.15 / 806.16	599.77 / 1	Vacant Building 1800 N Humboldt Chicago IL	UST

Facility No:	2035384	**Facility Type:**	Commercial / Retail
Facility Status:	Exempt	**Owner Type:**	Private
Fac Details Status:	Exempt	**Owner Status:**	Current Owner
Fac Type Fac Details:	Commercial / Retail	**County:**	Cook
Owner Name:	Capital Bank & Trust (Trust #1162)		
Facility URL:	http://webapps.sfm.illinois.gov/ustsearch/Facility.aspx?ID=2035384		
Permit History Link:	https://webapps.sfm.illinois.gov/USTPortal/Permit/FacilityPermitList/2035384		

Tank Information

Tank No:	1	**Capacity:**	560
Ul No:		**Petroleum Use:**	
Status:	Pre 1974	**Product:**	Gasoline
Removed Date:		**CERCLA Substance:**	
Install Date:		**Current Age:**	
Abandoned Date:		**Abandoned Material:**	
Last Used Date:	12/31/1973	**Product Date:**	
Red Tag Issue Date:		**Fee Due:**	
CAS Code:		**Regulated Status:**	Exempt
OSFM First Noti Dt:	10/1/1996		

Owner Summary

Owner No:	U0025180	**Owner Status:**	Current Owner
Owner Name:	Capital Bank & Trust (Trust #1162)	**Purchase Date:**	
Ownership History:	https://webapps.sfm.illinois.gov/ustsearch/Ownership.aspx?ID=2035384		

Owner Details

Owner Name:	Capital Bank & Trust (Trust #1162)	**Type Financial Resp:**	
Owner Status:	Current Owner	**Fin Resp Rpt Due:**	
Purchase Date:			
Owner Address:	27 Osborn C/O Ron Lauria Kenner, LA 70065		

Facility Details

Map Key	Number of Records	Direction	Distance (mi/ft)	Elev/Diff (ft)	Site	DB

MFD Forms Status: | **Green Tag Decal:**
MFD Permit Issue Dt: | **Green Tag Issue Date:**
MFD Permit Exp Dt: | **Green Tag Exp Date:**
Property Parcel: | **Motor Fuel Type:**
Pending Nov: No
Status: Exempt
Permit History Link: https://webapps.sfm.illinois.gov/USTPortal/Permit/FacilityPermitList/2035384

Motorfuel Dispensing Permit

Status: No Forms Found
Letter:
MFD Received Date:
MFD Name:
MFD City:

52	4 of 15	SE	0.15 / 806.16	599.77 / 1	1800 NORTH HUMBOLDT BUILDING 1800 N HUMBOLDT CHICAGO IL 60647-4966	FINDS/FRS

Registry ID: 110018450433
FIPS Code: 17031
HUC Code: 07120003
Site Type Name: STATIONARY
Location Description:
Supplemental Location:
Create Date: 19-OCT-04
Update Date: 26-JAN-12
Interest Types: STATE MASTER, UNSPECIFIED UNIVERSE
SIC Codes:
SIC Code Descriptions:
NAICS Codes:
NAICS Code Descriptions:
Conveyor: FRS-GEOCODE
Federal Facility Code:
Federal Agency Name:
Tribal Land Code:
Tribal Land Name:
Congressional Dist No: 04
Census Block Code: 170312226001014
EPA Region Code: 05
County Name: COOK
US/Mexico Border Ind:
Latitude: 41.91396
Longitude: -87.70231
Reference Point: CENTER OF A FACILITY OR STATION
Coord Collection Method: ADDRESS MATCHING-HOUSE NUMBER
Accuracy Value: 30
Datum: NAD83
Source:

Map Key	Number of Records	Direction	Distance (mi/ft)	Elev/Diff (ft)	Site	DB

Facility Detail Rprt URL: https://ofmpub.epa.gov/frs_public2/fii_query_detail.disp_program_facility?p_registry_id=110018450433
Program Acronyms:

ACES:170000325850, RCRAINFO:ILR000026245

52	5 of 15	SE	0.15 / 806.16	599.77 / 1	RON LAURIA 1800 NORTH HUMBULET BLVD CHICAGO IL	SPILLS

Incident No: 961640
Date/Time Occurred: 9/6/1996 2:11:00 PM
Media Release:
Facility Manager:
Fac Manager Phone:
Responsible Party Street:
Area Involved: FIXED FACILITY
Milepost:
Section:
Township:
Range:
County: COOK
Latitude:
Longutude:

Hazardous Materials Incident Report

Incident Report Dt: 9/6/1996 2:11:00 PM
Data Input Status: CLOSED
LUST?:
Hazmat Incident Type: LEAK
Caller: RON LAURIA
Caller Represents: SELF
Street Address: 1800 NORTH HUMBULET BLVD
City: CHICAGO
URL: https://public.iema.state.il.us/FOIAHazmatSearch/HazmatDetails.aspx?RptNum=961640
Narrative:
County: COOK
Entered by:
Date Entered:

Follow Up Information:

Materials Involved

Name: GASOLINE
Type: UNKNOWN
CHRIS CODE:
CAS No:
UN/NA No:
Container Type: UNDERGROUND TANK
Container Size: UNDERGROUND TANK
Amount Released: UNKNOWN
Rate of Release Min:
Duration of Release:
Cause of Release: HOLES IN TANK

Map Key	Number of Records	Direction	Distance (mi/ft)	Elev/Diff (ft)	Site	DB

Est Spill Extent:	
Spill Extent Units:	
Date/Time Inc Occur:	
Unknown Occurr:	
Date/Time Discov:	08/29/96 AM
Unknown Discovered:	
Where Taken:	-0-
On Scene Contact:	
No of People Evacuat:	-0-
A 302(a) Extremely Haz Sub?:	
A RCRA Hazardous Waste?:	
A RCRA Regulated Facility?:	
Proper Safety Precautions:	NONE
State Agency Assistance:	
Containment/Cleanup Plans:	

52	6 of 15	SE	0.15 / 806.16	599.77 / 1	WAREHOUSE FACILITIES 1800 N HUMBOLDT BLVD CHICAGO IL	TANKS CHICAGO

Facility ID:	2035384
Owner:	See Environmental Permit Dataset
Data Source(s):	DEPT. OF PUBLIC HEALTH

Detail(s)

Tank ID:	0002	**Street No from:**	1800
Installation Date:		**Street No to:**	1800
Removal Date:		**Street Name:**	HUMBOLDT
Last Used Date:		**Street Type:**	BLVD
Tank Type:	UNDERGROUND STORAGE TANK	**Direction:**	N
Tank Material:		**Latitude:**	41.913925247245835
Tank Construction:		**Longitude:**	-87.70212764503852
Tank Product:	GASOLINE		
Tank Capacity:	550		
Location:	POINT (-87.70212764503852 41.913925247245835)		
Comment:	1800 N HUMBOLDT BLVD, REMOVED 8/29/96, Historic data from former Dept. of Environment [Associated Permit Numbers: 102489;] **Note: Many records provided by the department have a truncated [Comment] field.		

Tank ID:	0001	**Street No from:**	1800
Installation Date:		**Street No to:**	1800
Removal Date:		**Street Name:**	HUMBOLDT
Last Used Date:		**Street Type:**	BLVD
Tank Type:	UNDERGROUND STORAGE TANK	**Direction:**	N
Tank Material:		**Latitude:**	41.913925247245835
Tank Construction:		**Longitude:**	-87.70212764503852
Tank Product:	GASOLINE		
Tank Capacity:	2500		
Location:	POINT (-87.70212764503852 41.913925247245835)		
Comment:	1800 N HUMBOLDT BLVD, REMOVED 8/31/93, Historic data from former Dept. of Environment [Associated Permit Numbers: 100474;] **Note: Many records provided by the department have a truncated [Comment] field.		

Map Key	Number of Records	Direction	Distance (mi/ft)	Elev/Diff (ft)	Site	DB
52	7 of 15	SE	0.15 / 806.16	599.77 / 1	AMERICAN CANDY COMPANY 1800 N HUMBOLDT CHICAGO IL	TANKS CHICAGO

Facility ID: 1800HUM1951-09-07
Owner:
Data Source(s): HISTORIC DEPT. OF BUILDINGS

Detail(s)

Tank ID:
Installation Date: 09/07/1951
Removal Date:
Last Used Date:
Tank Type: UNDERGROUND STORAGE TANK
Tank Material:
Tank Construction:
Tank Product:
Tank Capacity:
Location: POINT (-87.70212764503852 41.913925247245835)
Comment: WORK BY: WATER TUBE BOILER & TANK; INSTALL 1-1K GAL FUEL OIL TANK FINAL 11/8/54 **Note: Many records provided by the department have a truncated [Comment] field.

Street No from: 1800
Street No to: 1800
Street Name: HUMBOLDT
Street Type:
Direction: N
Latitude: 41.913925247245835
Longitude: -87.70212764503852

Map Key	Number of Records	Direction	Distance (mi/ft)	Elev/Diff (ft)	Site	DB
52	8 of 15	SE	0.15 / 806.16	599.77 / 1	WAREHOUSE FACILITIES 1800 N HUMBOLDT BLVD, CHICAGO, IL IL	PERMITS CHICAGO

Application ID: DOEUST100474
Issue or Entry Date: 09/09/1993
Application Type: UNDERGROUND STORAGE TANK
Application Subtype: REMOVAL

CDPH Environmental Permit Details

Status: CLOSED
Applicant:
Expiration Date: 03/22/1994
Data Source: HISTORIC DEPT. OF ENVIRONMENT
Street No from: 1800
Location: POINT (-87.70231 41.91395)
Comment:

Street No to:
Direction: N
Street Name: HUMBOLDT
Street Type: BLVD

[CONTRACTOR: U.S. ENVIRONMENTAL]**Note: Many records provided by the department have a truncated Comment field.

Map Key	Number of Records	Direction	Distance (mi/ft)	Elev/Diff (ft)	Site	DB
52	9 of 15	SE	0.15 / 806.16	599.77 / 1	THE CHILDREN'S PLAZA ASSOC 1800 N HUMBOLDT BLVD IL	PERMITS CHICAGO

Application ID: ENVAIR183591
Issue or Entry Date: 12/16/2014
Application Type: AIR POLLUTION CONTROL PERMIT
Application Subtype: GENERAL POLUTION PREVENTION(P2)

CDPH Environmental Permit Details

Map Key	Number of Records	Direction	Distance (mi/ft)	Elev/Diff (ft)	Site	DB

Status: CLOSED
Applicant: MURPHY & MILLER INC
Expiration Date:
Data Source: DEPT. OF PUBLIC HEALTH
Street No from: 1800
Location: POINT (-87.70231 41.91395)
Comment:

Street No to:
Direction: N
Street Name: HUMBOLDT
Street Type: BLVD

AIR POLLUTION CONTROL PERMIT [EQUIP ID: , QUANTITY: 1, DESCRIPTION: 080A - FURNACE, OUTPUT LESS THAN 288,000 BTU/HR, NOTE:],[EQUIP ID: , QUANTITY: 2, DESCRIPTION: 080A - FURNACE, OUTPUT LESS THAN 288,000 BTU/HR, NOTE:]**Note: Many records provided by the department have a truncated Comment field.

52	10 of 15	SE	0.15 / 806.16	599.77 / 1	THE CHILDREN'S PLACE 1800 N HUMBOLDT BLVD, CHICAGO, IL IL	PERMITS CHICAGO

Application ID: DOEAIR4328
Issue or Entry Date: 12/31/1997
Application Type: AIR POLLUTION CONTROL PERMIT
Application Subtype: EQUIPMENT INSTALLATION

CDPH Environmental Permit Details

Status: CLOSED
Applicant:
Expiration Date: 06/29/1998
Data Source: HISTORIC DEPT. OF ENVIRONMENT
Street No from: 1800
Location: POINT (-87.70231 41.91395)
Comment:

Street No to:
Direction: N
Street Name: HUMBOLDT
Street Type: BLVD

QTY: 3.0 3 NEW CARRIER FURNACES MODEL 48TJF006 MAXBTU:150,000,MINBTU:120,000 ,QTY: 5.0 NEW FURNACE CARRIER 48TJF005 MAX. BTU 150,000 ,QTY: 1.0 NEW CARRIER FURNACE MODEL 485X030080 MAXBTU:80,000, MINBTU:65,000 ,QTY: 1.0 NEW CARRIER FURNACE MODEL 485X036080 MAXBTU:80,000, MINBTU:65,000 ,QTY: 5.0 NEW CARRIER FURNACE MODEL 485X036120 MAXBTU:120,000, MINBTU:97,000 ,QTY: 2.0 NEW CARRIER FURNACE MODEL 48TJE004 MAXBTU:150,000,MINBTU:120,000 (2UNITS)**Note: Many records provided by the department have a truncated Comment field.

52	11 of 15	SE	0.15 / 806.16	599.77 / 1	WAREHOUSE FACILITIES 1800 N HUMBOLDT BLVD, CHICAGO, IL IL	PERMITS CHICAGO

Application ID: DOEUST102004
Issue or Entry Date: 10/30/1995
Application Type: UNDERGROUND STORAGE TANK
Application Subtype: REMOVAL

CDPH Environmental Permit Details

Status: CLOSED
Applicant:
Expiration Date: 05/17/1996
Data Source: HISTORIC DEPT. OF ENVIRONMENT
Street No from: 1800
Location: POINT (-87.70231 41.91395)

Street No to:
Direction: N
Street Name: HUMBOLDT
Street Type: BLVD

Map Key	Number of Records	Direction	Distance (mi/ft)	Elev/Diff (ft)	Site	DB

Comment:

[CONTRACTOR: BGS & ASSOCIATES] PERMIT EXPIRED.**Note: Many records provided by the department have a truncated Comment field.

---

52 | 12 of 15 | SE | 0.15 / 806.16 | 599.77 / 1 | WAREHOUSE FACILITIES
1800 N HUMBOLDT BLVD,
CHICAGO, IL
IL | PERMITS CHICAGO

Application ID: DOEUST102489
Application Type: UNDERGROUND STORAGE TANK
Issue or Entry Date: 07/29/1996
Application Subtype: REMOVAL

CDPH Environmental Permit Details

Status: CLOSED
Street No to:
Applicant:
Direction: N
Expiration Date: 02/10/1997
Street Name: HUMBOLDT
Data Source: HISTORIC DEPT. OF ENVIRONMENT
Street Type: BLVD
Street No from: 1800
Location: POINT (-87.70231 41.91395)
Comment:

[CONTRACTOR: AMERICAN TANK INC] CLASSIFIED AS A MINOR SITE. TANK HAS CORRO.HOLES.**Note: Many records provided by the department have a truncated Comment field.

---

52 | 13 of 15 | SE | 0.15 / 806.16 | 599.77 / 1 | 1800 North Humboldt Building
1800 N Humboldt
Chicago IL 60647 | LUST DOCUMENT

Site ID (Map): 170000325850
Orig Bureau (Web):
System ID (Map): 0316225137
City (Web):
Program ID (Web):
State (Web):
Interest Type (Map): LUST
Zip (Web):
Media Code (Map): LAND
City (Map): Chicago
Category (Web):
State (Map): IL
Doc Indicator (Map): Yes
Zip (Map): 60647
Doc Count (Web):
Latitude (Map): 41.91367
Total Pages (Web):
Longitude (Map): -87.70254
Rev Dt Time (Map): 06/30/2003
X (Map): -87.70253999999994
Collection Date (Map): 01/01/2001
Y (Map): 41.913670000000025
Name (Web):
Address (Web):
Name (Map): 1800 North Humboldt Building
Address (Map): 1800 N Humboldt
Category URL (Web):
Data Source: IEPA Source Water Assessment Program (SWAP) & Mapping Tool (Map)
Note: Documents related to facilities in Illinois can be searched on the Illinois Environmental Protection Agency (IEPA) Document Explorer: https://external.epa.illinois.gov/DocumentExplorer

---

52 | 14 of 15 | SE | 0.15 / 806.16 | 599.77 / 1 | 1800 North Humboldt Building
1800 N Humboldt | REM ASSESS

Chicago IL 60647

Note: Documents related to facilities in Illinois can be searched on the Illinois Environmental Protection Agency (IEPA) Document Explorer: https://external.epa.illinois.gov/DocumentExplorer

Data Source: IEPA Source Water Assessment Program (SWAP) & Mapping Tool (Map); IEPA Document Explorer - Facility/Site Search (Web) (as of 17 Mar 2025)

IEPA Document Explorer

Name: 1800 North Humboldt Building - 170000325850
Address: 1800 N Humboldt
City: Chicago
State: IL
Zip Code: 60647

Details

Program ID: 0316225137
Total Pages: 11
Document Count: 2
Category: Site Remediation - Technical
Originating Bureau: Bureau of Land
Category URL: https://docuware67.illinois.gov/DocuWare/PlatformRO/WebClient/3/Integration?lc=VXNlcj1kd3B1YmxpY1xuUHdkPU4xbWRhJHRyYXRvclBANTU1&p=RLV&rl=ce728c9a-11c1-4ddf-9003-314169ab1943&tw=Results&q=W0lFUEFJRF09IjE3MDAwMDMyNTg1MCIgQU5EIFtDQVRFR09SWV09IjMxQSI1

IEPA Source Water Assessment Program (SWAP) & Mapping Tool

Name: 1800 North Humboldt Building
Location Addr 3: 1800 N Humboldt
City Name: Chicago
State Code: IL
Postal Code: 60647

Details

Indicator: Yes
Site ID: 170000325850
System ID: 0316225137
RID: 1207711
Media Code: LAND
Revision Dt Time: 06/30/2003
Collection Dt: 02/24/1997
Interest Type: VSRU
Latitude Measure: 41.91324
Longitude Measure: -87.70245
Point X: -87.70244999999994
Point Y: 41.91324000000003

Details

Indicator: Yes
Site ID: 170000325850
System ID: 0316225137
RID: 716711
Interest Type: BOL
Latitude Measure: 41.914035
Longitude Measure: -87.702491
Point X: -87.70249099999995

Map Key	Number of Records	Direction	Distance (mi/ft)	Elev/Diff (ft)	Site	DB

Media Code: LAND
Point Y: 41.91403500000007
Revision Dt Time: 06/30/2003
Collection Dt: 01/31/2012

---

52 | **15 of 15** | **SE** | **0.15 / 806.16** | **599.77 / 1** | **1800 N HUMBOLDT BLDG**
1800 N HUMBOLDT
CHICAGO IL 60647 | **RCRA NON GEN**

Handler ID: ILR000026245
Generator Status: N
Recycler Activity?: NO
Recycler Activity Note: This facility has not been identified as a Recycler Facility from both the RCRA Handler and Biennial Report Modules.

Violation/Evaluation Summary

Note: NO RECORDS: As of Jan 2025, there are no Compliance Monitoring and Enforcement (violation) records associated with this facility (EPA ID).

Handler Summary

Importer:	No	**Used Oil Transpor:**	No
Mixed Waste Gen:	No	**Used Oil Trans Fac:**	No
Transporter:	No	**Used Oil Processor:**	No
Transfer Facility:	No	**Used Oil Refiner:**	No
Recycler:	No	**Used Oil Burner:**	No
Onsite Burner Exem:	No	**Commercial TSD:**	No
Furnace Exemption:	No	**Recycl Nonstorage:**	No
Underground Injec:	No		

Used Oil Market Burner: No
Used Oil Spec Marketer: No

Additional Handler Summary Details

Source Type:	I	**NAIC 1:**	
Seq No:	1	**NAIC 2:**	
Non Notifier:		**NAIC 3:**	
Receive Date:	20191213	**NAIC 4:**	
Active Site:	-----	**State:**	IL
Land Type:	P	**Location Latitude:**	
In Handler Univ:	N	**Location Longitude:**	
In A Universe:	N	**Loc GIS Primary:**	N
Gen Status:	N	**Loc GIS Origin:**	
Report Cycle:		**State District Owner:**	
Accessibility:		**State District:**	DESPLAINES
Region:	05		

Fed Waste Gen Owner: HQ
State Waste Generator Owner: IL
State Waste Generator: N
Short Term Generator: N

Uni Waste:	N
Universal Waste Dest Facility:	N
Federal Universal Waste:	N
As Federally Regulated Tsdf:	------
As Converter Tsdf:	------
As State Regulated Tsdf:	------
As State Regulated Handler:	---
Federal Indicator:	---
Hsm:	N
Subpart K:	----
GPRA Permit:	N
GPRA Renewal:	N
Permit Renewal Wrkld:	------
Permwrk ID:	------
Perm Prog:	------
Pcwrkld:	------
Closwrkld:	------
GPRA Ca:	N
Cawrkld:	N
Subjca Tsd Discretion:	N
NCAPS:	N
EC Indicator:	N
Ca725 Indicator:	N
Ca750 Indicator:	N
Operating Tsdf:	------
Full Enforcement:	------
Snc:	N
Unaddressed Snc:	N
Addressed Snc:	N
Snc With Comp Sched:	N
Fa Required:	-----
Hhandler Last Change:	20191213
Recognized Trader Importer:	N
Recognized Trader Exporter:	N
Slab Importer:	N
Slab Exporter:	N
Manifest Broker:	N
Subpart P:	N
Contact Language:	
Handler Name:	1800 N HUMBOLDT BLDG
Location Street No:	
Location Street1:	1800 N HUMBOLDT
Location Street2:	
Location City:	CHICAGO
Location State:	IL
Location Zip:	60647
Location County Code:	IL031
Location County Name:	COOK
Location Country:	US
Contact Name:	
Contact Street No:	

Contact Street1:
Contact Street2:
Contact City:
Contact State:
Contact Zip:
Contact Country:
Contact Phone And Ext:
Contact Fax:
Contact Email Address:
Contact Title:
Owner Name:
Owner Type:
Owner Seq:
Operator Name:
Operator Type:
Operator Seq:
Public Notes:

Hazardous Waste Handler Details

Seq No: 1
Receive Date: 19960828
Handler Name: 1800 N HUMBOLDT BLDG
Fed Waste Generator: 2
Generator Code Description: Small Quantity Generator
Source Type: Notification

Waste Code Details

Waste Code: D001
Waste Code Desc: IGNITABLE WASTE

Hazardous Waste Handler Details

Seq No: 1
Receive Date: 20191213
Handler Name: 1800 N HUMBOLDT BLDG
Fed Waste Generator: N
Generator Code Description: Not a Generator, Verified
Source Type: Implementer

Owner/Operator Details

Owner/Operator Ind: Current Owner
Type: Private
Name: CAPITAL BANK & TRUST TR #1162
Dt Became Current:
Dt Ended Current:
Street No:
Street1: 27 OSBORN
Street2:
City: KENNER
State: LA

Map Key	Number of Records	Direction	Distance (mi/ft)	Elev/Diff (ft)	Site	DB

Phone: 888-245-1762 **Country:**
Source Type: Notification **Zip:** 70065

Historical Handler Details

Receive Dt: 19960828
Generator Code Description: Small Quantity Generator
Handler Name: 1800 N HUMBOLDT BLDG

Map Key	Number of Records	Direction	Distance (mi/ft)	Elev/Diff (ft)	Site	DB
53	1 of 1	ENE	0.16 / 821.14	598.47 / 0	UNKNOWN 2948 W ARMITAGE AVE CHICAGO IL	TANKS CHICAGO

Facility ID: 2948ARM1993-08-06
Owner:
Data Source(s): HISTORIC DEPT. OF BUILDINGS

Detail(s)

Tank ID:
Installation Date: 08/06/1993
Removal Date:
Last Used Date:
Tank Type: UNDERGROUND STORAGE TANK
Tank Material:
Tank Construction:
Tank Product:
Tank Capacity:
Location: POINT (-87.70124203401075 41.91756045324027)
Comment: WORK BY: N/G; SEE 2001-13 HUMBOLT **Note: Many records provided by the department have a truncated [Comment] field.

Street No from: 2948
Street No to: 2948
Street Name: ARMITAGE
Street Type: AVE
Direction: W
Latitude: 41.91756045324027
Longitude: -87.70124203401075

Map Key	Number of Records	Direction	Distance (mi/ft)	Elev/Diff (ft)	Site	DB
54	1 of 3	ENE	0.16 / 824.98	597.91 / -1	MR. MARTINEZ RAMON 2027 N HUMBOLDT BLVD, CHICAGO, IL IL	PERMITS CHICAGO

Application ID: DOEAIR3660
Issue or Entry Date: 03/25/1997
Application Type: AIR POLLUTION CONTROL PERMIT
Application Subtype: EQUIPMENT INSTALLATION

CDPH Environmental Permit Details

Status: CLOSED
Applicant:
Expiration Date: 09/21/1997
Data Source: HISTORIC DEPT. OF ENVIRONMENT
Street No from: 2027
Location: POINT (-87.70153 41.91828)
Comment:

Street No to:
Direction: N
Street Name: HUMBOLDT
Street Type: BLVD

QTY: 2.0 NEW BOILER - PFG-6-PI MIN.BTU 250,000 MAX.BTU 305,000**Note: Many records provided by the department have a truncated Comment field.

Map Key	Number of Records	Direction	Distance (mi/ft)	Elev/Diff (ft)	Site	DB
54	2 of 3	ENE	0.16 / 824.98	597.91 / -1	2027 N HUMBOLDT 2027 N HUMBOLDT BLVD IL	PERMITS CHICAGO

Application ID: ENVAIR1096436
Issue or Entry Date: 05/10/2019
Application Type: AIR POLLUTION CONTROL PERMIT
Application Subtype: ARCHITECTURAL SURFACE CLEANING

CDPH Environmental Permit Details

Status: CLOSED
Applicant: WOJTEK TUCKPOINTING
Expiration Date:
Data Source: DEPT. OF PUBLIC HEALTH
Street No from: 2027
Location: POINT (-87.70153 41.91828)
Comment:
Street No to:
Direction: N
Street Name: HUMBOLDT
Street Type: BLVD

GRINDING AND TUCKPOINTING.**Note: Many records provided by the department have a truncated Comment field.

Map Key	Number of Records	Direction	Distance (mi/ft)	Elev/Diff (ft)	Site	DB
54	3 of 3	ENE	0.16 / 824.98	597.91 / -1	2027 N HUMBOLDT BLVD 2027 N HUMBOLDT BLVD IL	PERMITS CHICAGO

Application ID: ENVAIR1644961
Issue or Entry Date: 02/28/2022
Application Type: AIR POLLUTION CONTROL PERMIT
Application Subtype: ARCHITECTURAL SURFACE CLEANING

CDPH Environmental Permit Details

Status: CLOSED
Applicant: WOJTEK TUCKPOINTING
Expiration Date:
Data Source: DEPT. OF PUBLIC HEALTH
Street No from: 2027
Location: POINT (-87.70153 41.91828)
Comment:
Street No to:
Direction: N
Street Name: HUMBOLDT
Street Type: BLVD

WE WILL BE USING GRINDERS WITH
VACUUM ATTACHMENTS TO MINIMIZE EXCESS DUST.**Note: Many records provided by the department have a truncated Comment field.

Map Key	Number of Records	Direction	Distance (mi/ft)	Elev/Diff (ft)	Site	DB
55	1 of 1	ESE	0.16 / 844.70	599.13 / 0	BETHANY PRESBYTERIAN CHURCH 1847 N HUMBOLDT CHICAGO IL	TANKS CHICAGO

Facility ID: 1847HUM1954-06-22
Owner:
Data Source(s): HISTORIC DEPT. OF BUILDINGS

Detail(s)

Map Key	Number of Records	Direction	Distance (mi/ft)	Elev/Diff (ft)	Site	DB

Tank ID:
Installation Date: 06/22/1954
Removal Date:
Last Used Date:
Tank Type: UNDERGROUND STORAGE TANK
Tank Material:
Tank Construction:
Tank Product:
Tank Capacity:
Street No from: 1847
Street No to: 1847
Street Name: HUMBOLDT
Street Type:
Direction: N
Latitude: 41.915204489984966
Longitude: -87.70187504647691
Location: POINT (-87.70187504647691 41.915204489984966)
Comment: WORK BY: MOSBECK OIL EQUIPMENT; INSTALL 1-1500 GAL FUEL OIL TK FINAL 9/13/54 **Note: Many records provided by the department have a truncated [Comment] field.

---

56 | **1 of 1** | **W** | **0.16 / 848.39** | **599.46 / 1** | **2-STORY MASONRY BUILDING 3231 W ARMITAGE AVE IL** | **PERMITS CHICAGO**

Application ID: ENVAIR1673923
Issue or Entry Date: 04/26/2022
Application Type: AIR POLLUTION CONTROL PERMIT
Application Subtype: GENERAL POLUTION PREVENTION(P2)

CDPH Environmental Permit Details

Status: CLOSED
Applicant: MARTIN SANDBERG
Expiration Date:
Data Source: DEPT. OF PUBLIC HEALTH
Street No from: 3231
Street No to:
Direction: W
Street Name: ARMITAGE
Street Type: AVE
Location: POINT (-87.70830297299995 41.91720199900004)
Comment:

EXTERIOR BRICK TUCKPOINTING**Note: Many records provided by the department have a truncated Comment field.

---

57 | **1 of 1** | **ESE** | **0.16 / 864.79** | **598.80 / 0** | **2948 W. CORTLAND 2948 W CORTLAND ST IL** | **PERMITS CHICAGO**

Application ID: ENVAIR678856
Issue or Entry Date: 08/23/2016
Application Type: AIR POLLUTION CONTROL PERMIT
Application Subtype: ARCHITECTURAL SURFACE CLEANING

CDPH Environmental Permit Details

Status: CLOSED
Applicant: STAR TUCKPOINTING
Expiration Date:
Data Source: DEPT. OF PUBLIC HEALTH
Street No from: 2948
Street No to:
Direction: W
Street Name: CORTLAND
Street Type: ST
Location: POINT (-87.7013 41.91564)
Comment:

GRIND AND TUCKPOINT MASONRY WALLS**Note: Many records provided by the department have a truncated Comment field.

Map Key	Number of Records	Direction	Distance (mi/ft)	Elev/Diff (ft)	Site	DB
58	1 of 1	WNW	0.16 / 865.36	599.46 / 1	ZAPATA LMT APTS PARTNERSHIP 3230 W ARMITAGE AVE IL	PERMITS CHICAGO

Application ID: ENVAIR119074
Issue or Entry Date: 04/25/2012
Application Type: AIR POLLUTION CONTROL PERMIT
Application Subtype: GENERAL POLUTION PREVENTION(P2)

CDPH Environmental Permit Details

Status: CLOSED
Applicant: PHIL'S PLUMBING SERVICE INC.
Expiration Date:
Data Source: DEPT. OF PUBLIC HEALTH
Street No from: 3230
Location: POINT (-87.70834 41.9174)
Comment:
Street No to:
Direction: W
Street Name: ARMITAGE
Street Type: AVE

[EQUIP ID: , QUANTITY: 2, DESCRIPTION: 090A - BOILER, OUTPUT LESS THAN 288,000 BTU/HR, NOTE:]**Note: Many records provided by the department have a truncated Comment field.

Map Key	Number of Records	Direction	Distance (mi/ft)	Elev/Diff (ft)	Site	DB
59	1 of 2	W	0.17 / 872.58	599.46 / 1	PIONEER CLEANERS 3233 W ARMITAGE AVE CHICAGO IL	TANKS CHICAGO

Facility ID: 3233ARM1947-04-28
Owner:
Data Source(s): HISTORIC DEPT. OF BUILDINGS

Detail(s)

Tank ID:
Installation Date: 04/28/1947
Removal Date:
Last Used Date:
Tank Type: UNDERGROUND STORAGE TANK
Tank Material:
Tank Construction:
Tank Product:
Tank Capacity:
Location: POINT (-87.70834071112422 41.91727397627646)
Comment: WORK BY: KENNY TANK INSTALLATION; INSTALL 1-1500 GALLON FUEL OIL FINAL 9/22/47 **Note: Many records provided by the department have a truncated [Comment] field.
Street No from: 3233
Street No to: 3233
Street Name: ARMITAGE
Street Type: AVE
Direction: W
Latitude: 41.91727397627646
Longitude: -87.70834071112422

Map Key	Number of Records	Direction	Distance (mi/ft)	Elev/Diff (ft)	Site	DB
59	2 of 2	W	0.17 / 872.58	599.46 / 1	PIONEER CLEANERS 3233 W ARMITAGE AVE CHICAGO IL	TANKS CHICAGO

Facility ID: 3233ARM1947-04-29
Owner:
Data Source(s): HISTORIC DEPT. OF BUILDINGS

Map Key	Number of Records	Direction	Distance (mi/ft)	Elev/Diff (ft)	Site	DB

Detail(s)

Tank ID:		***Street No from:***	3233
Installation Date:	04/29/1947	***Street No to:***	3233
Removal Date:		***Street Name:***	ARMITAGE
Last Used Date:		***Street Type:***	AVE
Tank Type:	UNDERGROUND STORAGE TANK	***Direction:***	W
Tank Material:		***Latitude:***	41.91727397627646
Tank Construction:		***Longitude:***	-87.70834071112422
Tank Product:			
Tank Capacity:			
Location:	POINT (-87.70834071112422 41.91727397627646)		
Comment:	WORK BY: KENNY TANK INSTALLATION CO.; INSTALL 2-1000 GALLON SOLVENT TANKS FINAL 4/16/47 **Note: Many records provided by the department have a truncated [Comment] field.		

Map Key	Number of Records	Direction	Distance (mi/ft)	Elev/Diff (ft)	Site	DB
60	1 of 1	NNE	0.17 / 911.74	597.82 / -1	MRS T E SCANLAN 2116 N WHIPPLE ST CHICAGO IL	TANKS CHICAGO

Facility ID:	2116WHI1955-09-23
Owner:	
Data Source(s):	HISTORIC DEPT. OF BUILDINGS

Detail(s)

Tank ID:		***Street No from:***	2116
Installation Date:	09/23/1955	***Street No to:***	2118
Removal Date:		***Street Name:***	WHIPPLE
Last Used Date:		***Street Type:***	ST
Tank Type:	UNDERGROUND STORAGE TANK	***Direction:***	N
Tank Material:		***Latitude:***	41.919815057312654
Tank Construction:		***Longitude:***	-87.70402888768632
Tank Product:			
Tank Capacity:			
Location:	POINT (-87.70402888768632 41.919815057312654)		
Comment:	WORK BY: J. A. SCANLAN; REPLACE 1-275 W/1-1K GAL FUEL OIL TANK FINAL 1/3/57 **Note: Many records provided by the department have a truncated [Comment] field.		

Map Key	Number of Records	Direction	Distance (mi/ft)	Elev/Diff (ft)	Site	DB
61	1 of 1	WSW	0.18 / 925.33	599.46 / 1	PIOTR PIECHNIK 3221 W CORTLAND ST, CHICAGO, IL IL	PERMITS CHICAGO

Application ID:	DOEAIR19466	***Application Type:***	AIR POLLUTION CONTROL PERMIT
Issue or Entry Date:	09/19/2006	***Application Subtype:***	EQUIPMENT INSTALLATION

CDPH Environmental Permit Details

Status:	CLOSED	***Street No to:***	
Applicant:		***Direction:***	W

Map Key	Number of Records	Direction	Distance (mi/ft)	Elev/Diff (ft)	Site	DB

Expiration Date: 03/18/2007
Data Source: HISTORIC DEPT. OF ENVIRONMENT
Street No from: 3221
Location: POINT (-87.70787 41.91557)
Comment:
Street Name: CORTLAND
Street Type: ST

QTY: 2.0 COMBUSTION EMISSION UNIT: BOILER/ MAKE AND MODEL: RICHMOND/ MAXIMUM OUTPUT: 60,000 BTU/HR**Note: Many records provided by the department have a truncated Comment field.

---

62 | **1 of 1** | **W** | **0.18 / 929.23** | **599.46 / 1** | **1939 SAWYER ASSOCIATION**
1939 N SAWYER AVE
IL | **PERMITS CHICAGO**

Application ID: ENVAIR1291869
Issue or Entry Date: 09/21/2020
Application Type: AIR POLLUTION CONTROL PERMIT
Application Subtype: GENERAL POLUTION PREVENTION(P2)

CDPH Environmental Permit Details

Status: CLOSED
Applicant: JUAN FRANCO
Expiration Date:
Data Source: DEPT. OF PUBLIC HEALTH
Street No from: 1939
Location: POINT (-87.70836600499996 41.91670101200003)
Comment:
Street No to:
Direction: N
Street Name: SAWYER
Street Type: AVE

GRINDING BRICKS [EQUIP ID: , QUANTITY: 1, DESCRIPTION: 553 - FILTER, ROTARY VACUUM, NOTE:]**Note: Many records provided by the department have a truncated Comment field.

---

63 | **1 of 1** | **ENE** | **0.18 / 949.56** | **598.31 / 0** | **2930 W ARMITAGE**
2930 W ARMITAGE
CHICAGO IL 60647 | **FINDS/FRS**

Registry ID: 110028922094
FIPS Code: 17031
HUC Code: 07120003
Site Type Name: STATIONARY
Location Description:
Supplemental Location:
Create Date: 20-APR-07
Update Date: 29-DEC-14
Interest Types: STATE MASTER
SIC Codes:
SIC Code Descriptions:
NAICS Codes:
NAICS Code Descriptions:
Conveyor: FRS-GEOCODE
Federal Facility Code:
Federal Agency Name:
Tribal Land Code:
Tribal Land Name:
Congressional Dist No: 04

Map Key	Number of Records	Direction	Distance (mi/ft)	Elev/Diff (ft)	Site	DB

Census Block Code: 170312225001006
EPA Region Code: 05
County Name: COOK
US/Mexico Border Ind:
Latitude: 41.91745
Longitude: -87.70059
Reference Point: CENTER OF A FACILITY OR STATION
Coord Collection Method: ADDRESS MATCHING-HOUSE NUMBER
Accuracy Value: 30
Datum: NAD83
Source:
Facility Detail Rprt URL: https://ofmpub.epa.gov/frs_public2/fii_query_detail.disp_program_facility?p_registry_id=110028922094
Program Acronyms:

ACES:170001701825

---

64 | **1 of 1** | **NE** | **0.18 / 956.05** | **597.99 / -1** | **MARTIN MONTEZ**
2047 N HUMBOLDT BLVD,
CHICAGO, IL
IL | **PERMITS CHICAGO**

Application ID: DOEAIR7487
Issue or Entry Date: 08/10/2000
Application Type: AIR POLLUTION CONTROL PERMIT
Application Subtype: EQUIPMENT INSTALLATION

CDPH Environmental Permit Details

Status: CLOSED
Applicant:
Expiration Date: 02/06/2001
Data Source: HISTORIC DEPT. OF ENVIRONMENT
Street No from: 2047
Location: POINT (-87.70154 41.91884)
Comment:
Street No to:
Direction: N
Street Name: HUMBOLDT
Street Type: BLVD

QTY: 1.0 SANDBLASTING - SILICA SAND DUST SUPPRESSION: TARPAULIN WASTE DISPOSAL: SWEEPING**Note: Many records provided by the department have a truncated Comment field.

---

65 | **1 of 1** | **ESE** | **0.18 / 961.49** | **598.80 / 0** | **AT&T Humboldt Co**
2940 West Cortland Avenue
CHICAGO IL 60647 | **AST**

Type: Tank - Above Ground Bulk
NOVs:
Tank 2:
Occupant 2:
Occupancy No: 1676311482313-CN-059
Occupant Type: UUU-059 - ABOVE GROUND BULK STORAGE
Tank: TANK#1-400
Building:
Location Comment:
Date: 2/22/23
Inspector: B. Sutton
Row: 25
Section: CN

Map Key	Number of Records	Direction	Distance (mi/ft)	Elev/Diff (ft)	Site	DB
66	1 of 1	SW	0.18 / 962.52	599.79 / 1	VICTOR NEWMAN ASSOC. 1756 N KEDZIE AVE, CHICAGO, IL IL	PERMITS CHICAGO

Application ID: DOEAIR7282
Issue or Entry Date: 06/07/2000
Application Type: AIR POLLUTION CONTROL PERMIT
Application Subtype: EQUIPMENT INSTALLATION

CDPH Environmental Permit Details

Status: CLOSED
Applicant:
Expiration Date: 12/04/2000
Data Source: HISTORIC DEPT. OF ENVIRONMENT
Street No from: 1756
Location: POINT (-87.70684 41.91359)
Comment:
Street No to:
Direction: N
Street Name: KEDZIE
Street Type: AVE

QTY: 3.0 FURNACE - ARMSTRONG MODEL: MAX BTU'S: 170,000,QTY: 3.0 FURNACE - ARMSTRONG MODEL: MAX BTU'S: 170,000**Note: Many records provided by the department have a truncated Comment field.

Map Key	Number of Records	Direction	Distance (mi/ft)	Elev/Diff (ft)	Site	DB
67	1 of 4	ENE	0.18 / 975.38	598.49 / 0	QUICK OIL 2928 W ARMITAGE CHICAGO IL 60647	FINDS/FRS

Registry ID: 110018202817
FIPS Code: 17031
HUC Code: 07120003
Site Type Name: STATIONARY
Location Description:
Supplemental Location:
Create Date: 19-OCT-04
Update Date: 29-DEC-14
Interest Types: STATE MASTER
SIC Codes:
SIC Code Descriptions:
NAICS Codes:
NAICS Code Descriptions:
Conveyor: FRS-GEOCODE
Federal Facility Code:
Federal Agency Name:
Tribal Land Code:
Tribal Land Name:
Congressional Dist No: 04
Census Block Code: 170312225001006
EPA Region Code: 05
County Name: COOK
US/Mexico Border Ind:
Latitude: 41.91745
Longitude: -87.70049
Reference Point: CENTER OF A FACILITY OR STATION
Coord Collection Method: ADDRESS MATCHING-HOUSE NUMBER

Map Key	Number of Records	Direction	Distance (mi/ft)	Elev/Diff (ft)	Site	DB

Accuracy Value: 30
Datum: NAD83
Source:
Facility Detail Rprt URL: https://ofmpub.epa.gov/frs_public2/fii_query_detail.disp_program_facility?p_registry_id=110018202817
Program Acronyms:

ACES:170000511140

---

67 **2 of 4** **ENE** **0.18 / 975.38** **598.49 / 0** **MILES CADENA**
2928 W ARMITAGE AVE,
CHICAGO, IL
IL
PERMITS CHICAGO

Application ID: DOEAIR194
Application Type: AIR POLLUTION CONTROL PERMIT
Issue or Entry Date: 04/20/1994
Application Subtype: EQUIPMENT INSTALLATION

CDPH Environmental Permit Details

Status: CLOSED
Applicant:
Expiration Date: 10/17/1994
Data Source: HISTORIC DEPT. OF ENVIRONMENT
Street No from: 2928
Location: POINT (-87.70049 41.91745)
Comment:
Street No to:
Direction: W
Street Name: ARMITAGE
Street Type: AVE

QTY: 1.0 STERLING, MODEL #LTDW-200D, MIN. BTU 173,000, 3,500 CFM IN A NEW FURNACE.**Note: Many records provided by the department have a truncated Comment field.

---

67 **3 of 4** **ENE** **0.18 / 975.38** **598.49 / 0** **MILES CADENA**
2928 W ARMITAGE AVE,
CHICAGO, IL
IL
PERMITS CHICAGO

Application ID: DOEAIR193
Application Type: AIR POLLUTION CONTROL PERMIT
Issue or Entry Date: 04/20/1994
Application Subtype: EQUIPMENT INSTALLATION

CDPH Environmental Permit Details

Status: CLOSED
Applicant:
Expiration Date: 10/17/1994
Data Source: HISTORIC DEPT. OF ENVIRONMENT
Street No from: 2928
Location: POINT (-87.70049 41.91745)
Comment:
Street No to:
Direction: W
Street Name: ARMITAGE
Street Type: AVE

QTY: 2.0 CARRIER, MODEL #48TJF012D, MIN. BTU 250,000, 3,500 CFM IN A NEW FURNACE, 2 IDENTICAL UNITS.,QTY: 1.0 CARRIER, MODEL #48TJF004, MIN. BTU 115,000, 1,200 CFM IN A NEW FURNACE. ,QTY: 1.0 CARRIER, MODEL #48TJE014, MIN. BTU 250,000, 4,500 CFM IN A NEW FURNACE.**Note: Many records provided by the department have a truncated Comment field.

Map Key	Number of Records	Direction	Distance (mi/ft)	Elev/Diff (ft)	Site	DB
67	4 of 4	ENE	0.18 / 975.38	598.49 / 0	Quick Oil 2928 W Armitage Chicago IL 60647	IEPA DOCS

Note: Documents related to facilities in Illinois can be searched on the Illinois Environmental Protection Agency (IEPA) Document Explorer: https://external.epa.illinois.gov/DocumentExplorer

IEPA Source Water Assessment Program (SWAP) & Mapping Tool

Name: Quick Oil
Location Addr 3: 2928 W Armitage
City Name: Chicago
State Code: IL
Postal Code: 60647

Details

Indicator: No
Site ID: 170000511140
System ID: 0316225117
Collection Dt: 12/30/2003
Revision Dt Time: 06/30/2003
Interest Type: BOL
Media Code: LAND
Latitude Measure: 41.91751
Longitude Measure: -87.70009
Point X: -87.70008999999999
Point Y: 41.91751000000005

Map Key	Number of Records	Direction	Distance (mi/ft)	Elev/Diff (ft)	Site	DB
68	1 of 8	SE	0.19 / 977.99	599.61 / 1	A-DIAMOND GLASS 1801 N HUMBOLDT BLVD, CHICAGO, IL IL	PERMITS CHICAGO

Application ID: DOEAIR29065
Issue or Entry Date: 04/29/2011
Application Type: AIR POLLUTION CONTROL PERMIT
Application Subtype: EQUIPMENT INSTALLATION

CDPH Environmental Permit Details

Status: CLOSED
Applicant:
Expiration Date: 10/26/2011
Data Source: HISTORIC DEPT. OF ENVIRONMENT
Street No from: 1801
Location: POINT (-87.70163 41.91413)
Comment:
Street No to:
Direction: N
Street Name: HUMBOLDT
Street Type: BLVD

QTY: 1.0 PROCESS EQUIPMENT: HOLDING TANK/ MAKE AND MODEL: CUSTOM/ DIMENSIONS:UNSPECIFIED**Note: Many records provided by the department have a truncated Comment field.

Map Key	Number of Records	Direction	Distance (mi/ft)	Elev/Diff (ft)	Site	DB
68	2 of 8	SE	0.19 / 977.99	599.61 / 1	STONE INTERIORS 1801 N HUMBOLDT BLVD, CHICAGO, IL IL	PERMITS CHICAGO

Map Key	Number of Records	Direction	Distance (mi/ft)	Elev/Diff (ft)	Site	DB

Application ID: DOEAIR17049
Application Type: AIR POLLUTION CONTROL PERMIT
Issue or Entry Date: 07/13/2005
Application Subtype: EQUIPMENT INSTALLATION

CDPH Environmental Permit Details

Status: CLOSED
Applicant: STANISLAW PLUTA
Expiration Date: 01/09/2006
Data Source: HISTORIC DEPT. OF ENVIRONMENT
Street No from: 1801
Location: POINT (-87.70163 41.91413)
Comment:
Street No to:
Direction: N
Street Name: HUMBOLDT
Street Type: BLVD

QTY: 2.0 PROCESS EQUIPMENT/ SAW CUTTING MACHINE/ ,QTY: 1.0 CONTROL DEVICE/ DUST SUCTION WALL/ IDRODOS/ Z0505610R0/**Note: Many records provided by the department have a truncated Comment field.

68	3 of 8	SE	0.19 / 977.99	599.61 / 1	A-DIAMOND GLASS OF CHICAGO 1801 N HUMBOLDT BLVD, CHICAGO, IL IL	PERMITS CHICAGO

Application ID: DOEAIR29102
Application Type: AIR POLLUTION CONTROL PERMIT
Issue or Entry Date: 04/29/2011
Application Subtype: EQUIPMENT INSTALLATION

CDPH Environmental Permit Details

Status: CLOSED
Applicant:
Expiration Date: 10/26/2011
Data Source: HISTORIC DEPT. OF ENVIRONMENT
Street No from: 1801
Location: POINT (-87.70163 41.91413)
Comment:
Street No to:
Direction: N
Street Name: HUMBOLDT
Street Type: BLVD

QTY: 1.0 PROCESS EQUIPMENT: CNC CUTTER/ MAKE AND MODEL: CUSTOM/ DIMENSIONS:,QTY: 1.0 PROCESS EQUIPMETN: CNC POLISHER/ MAKE AND MODEL: CUSTOM/ DIMENSIONS:**Note: Many records provided by the department have a truncated Comment field.

68	4 of 8	SE	0.19 / 977.99	599.61 / 1	INTERIOR OF STONE INC 1801 N HUMBOLDT BLVD IL	PERMITS CHICAGO

Application ID: ENVAIR113506
Application Type: AIR POLLUTION CONTROL PERMIT
Issue or Entry Date: 10/15/2011
Application Subtype: GENERAL POLUTION PREVENTION(P2)

CDPH Environmental Permit Details

Status: OPEN
Applicant: STANISLAW PLUTA
Expiration Date:
Data Source: DEPT. OF PUBLIC HEALTH
Street No from: 1801
Street No to:
Direction: N
Street Name: HUMBOLDT
Street Type: BLVD

Map Key	Number of Records	Direction	Distance (mi/ft)	Elev/Diff (ft)	Site	DB

Location: POINT (-87.70163 41.91413)
Comment:

0825311 - 1801-17 N HUMBOLDT BLV STONE CUTTING FABRICATION SHOP [EQUIP ID: 01-00, QUANTITY: 2, DESCRIPTION: 714 - AREA, CUTTING, NOTE:],[EQUIP ID: 01-02, QUANTITY: 1, DESCRIPTION: 030 - CYCLONE SIMPLE, NOTE:],[EQUIP ID: 01-04, QUANTITY: 1, DESCRIPTION: 030 - CYCLONE SIMPLE, NOTE:],[EQUIP ID: 02-00, QUANTITY: 1, DESCRIPTION: 821 - CAD-CAM COMPUTER CUT OFF MACHINE, NOTE:]**Note: Many records provided by the department have a truncated Comment field.

68	5 of 8	SE	0.19 / 977.99	599.61 / 1	INTERIOR OF STONE MIDWEST, INC. 1801 N HUMBOLDT BLVD, CHICAGO, IL IL	PERMITS CHICAGO

Application ID: DOEAIR28013
Application Type: AIR POLLUTION CONTROL PERMIT
Issue or Entry Date: 09/22/2010
Application Subtype: EQUIPMENT INSTALLATION

CDPH Environmental Permit Details

Status: CLOSED
Street No to:
Applicant: BARBARA S./STANLEY P.
Direction: N
Expiration Date: 03/21/2011
Street Name: HUMBOLDT
Data Source: HISTORIC DEPT. OF ENVIRONMENT
Street Type: BLVD
Street No from: 1801
Location: POINT (-87.70163 41.91413)
Comment:

QTY: 1.0 PROCESS EQUIPMENT: SANDBLASTER/ MAKE AND MODEL: FLOW INTERNATIONAL/ DIMENSIONS:,QTY: 1.0 PROCESS EQUIPMENT: POLISHER/ MAKE AND MODEL: CUSTOM DIMENSIONS:,QTY: 1.0 CONTROL DEVICE: SIMPLE FILTER/ MAKE AND MODEL: CUSTOM ,QTY: 1.0 PROCESS EQUIPMENT: CNC CUTTER/ MAKE AND MODEL: BAVELLONI/ DIMENSIONS:,QTY: 1.0 PROCESS EQUIPMENT: CATCH BASIN/ MAKE AND MODEL: TRENCH SYSTEM/ DIMENSIONS:**Note: Many records provided by the department have a truncated Comment field.

68	6 of 8	SE	0.19 / 977.99	599.61 / 1	INTERIORS OF STONE 1801 N HUMBOLDT BLVD, CHICAGO, IL IL	PERMITS CHICAGO

Application ID: DOEAIR20696
Application Type: AIR POLLUTION CONTROL PERMIT
Issue or Entry Date: 03/08/2007
Application Subtype: EQUIPMENT INSTALLATION

CDPH Environmental Permit Details

Status: CLOSED
Street No to:
Applicant:
Direction: N
Expiration Date: 09/04/2007
Street Name: HUMBOLDT
Data Source: HISTORIC DEPT. OF ENVIRONMENT
Street Type: BLVD
Street No from: 1801
Location: POINT (-87.70163 41.91413)
Comment:

QTY: 1.0 PROCESS EQUIPMENT: FLOW/ MAKE AND MODEL: STONE CRAFTER/ DIMENSIONS: 6' X 8'**Note: Many records provided by the department have a truncated Comment field.

Map Key	Number of Records	Direction	Distance (mi/ft)	Elev/Diff (ft)	Site	DB
68	7 of 8	SE	0.19 / 977.99	599.61 / 1	INTERIOR OF STONE MIDWEST, INC 1801 N HUMBOLDT BLVD IL	PERMITS CHICAGO

Application ID: ENVAIR985520
Issue or Entry Date: 07/25/2018
Application Type: AIR POLLUTION CONTROL PERMIT
Application Subtype: GENERAL POLUTION PREVENTION(P2)

CDPH Environmental Permit Details

Status: CLOSED
Applicant: STANISLAW PLUTA DBA WILMOL CONSTRUCTION INC
Expiration Date:
Data Source: DEPT. OF PUBLIC HEALTH
Street No from: 1801
Location: POINT (-87.70163 41.91413)
Comment:
Street No to:
Direction: N
Street Name: HUMBOLDT
Street Type: BLVD

STONE CUTTING FABRICATION SHOP [EQUIP ID: , QUANTITY: 1, DESCRIPTION: 030 - CYCLONE SIMPLE, NOTE:],[EQUIP ID: , QUANTITY: 1, DESCRIPTION: 030 - CYCLONE SIMPLE, NOTE:],[EQUIP ID: , QUANTITY: 1, DESCRIPTION: 714 - AREA, CUTTING, NOTE:],[EQUIP ID: , QUANTITY: 1, DESCRIPTION: 821 - CAD-CAM COMPUTER CUT OFF MACHINE, NOTE:]**Note: Many records provided by the department have a truncated Comment field.

Map Key	Number of Records	Direction	Distance (mi/ft)	Elev/Diff (ft)	Site	DB
68	8 of 8	SE	0.19 / 977.99	599.61 / 1	INTERIOR OF STONE MIDWEST INC 1801 N HUMBOLDT BLVD IL	PERMITS CHICAGO

Application ID: ENVAIR1218490
Issue or Entry Date: 03/05/2020
Application Type: AIR POLLUTION CONTROL PERMIT
Application Subtype: GENERAL POLUTION PREVENTION(P2)

CDPH Environmental Permit Details

Status: CLOSED
Applicant: INTERIOR OF STONE MIDWEST INC
Expiration Date:
Data Source: DEPT. OF PUBLIC HEALTH
Street No from: 1801
Location: POINT (-87.70163 41.91413)
Comment:
Street No to:
Direction: N
Street Name: HUMBOLDT
Street Type: BLVD

CUTTING AND POLISHING COUNTER-TOPS [EQUIP ID: , QUANTITY: 1, DESCRIPTION: 080A - FURNACE, OUTPUT LESS THAN 288,000 BTU/HR, NOTE:]**Note: Many records provided by the department have a truncated Comment field.

Map Key	Number of Records	Direction	Distance (mi/ft)	Elev/Diff (ft)	Site	DB
69	1 of 14	W	0.19 / 997.23	599.46 / 1	ST AUGUSTINE COLLEGE 3247 W ARMITAGE CHICAGO IL 60640	RCRA VSQG

Handler ID: ILR000005835
Generator Status: VSG
Recycler Activity?: NO
Recycler Activity Note: This facility has not been identified as a Recycler Facility from both the RCRA Handler and Biennial Report

Modules.

Violation/Evaluation Summary

Note: NO RECORDS: As of Jan 2025, there are no Compliance Monitoring and Enforcement (violation) records associated with this facility (EPA ID).

Handler Summary

Importer:	No	***Used Oil Transpor:***	No
Mixed Waste Gen:	No	***Used Oil Trans Fac:***	No
Transporter:	No	***Used Oil Processor:***	No
Transfer Facility:	No	***Used Oil Refiner:***	No
Recycler:	No	***Used Oil Burner:***	No
Onsite Burner Exem:	No	***Commercial TSD:***	No
Furnace Exemption:	No	***Recycl Nonstorage:***	No
Underground Injec:	No		

Used Oil Market Burner: No
Used Oil Spec Marketer: No

Additional Handler Summary Details

Source Type:	N	***NAIC 1:***	
Seq No:	1	***NAIC 2:***	
Non Notifier:		***NAIC 3:***	
Receive Date:	19950619	***NAIC 4:***	
Active Site:	H----	***State:***	IL
Land Type:	P	***Location Latitude:***	41.917315
In Handler Univ:	Y	***Location Longitude:***	-87.708772
In A Universe:	Y	***Loc GIS Primary:***	N
Gen Status:	VSG	***Loc GIS Origin:***	AG
Report Cycle:		***State District Owner:***	
Accessibility:		***State District:***	DESPLAINES
Region:	05		

Fed Waste Gen Owner: HQ
State Waste Generator Owner:
State Waste Generator:
Short Term Generator: N
Uni Waste: N
Universal Waste Dest Facility: N
Federal Universal Waste: N
As Federally Regulated Tsdf: ------
As Converter Tsdf: ------
As State Regulated Tsdf: ------
As State Regulated Handler: ---
Federal Indicator: ---
Hsm: N
Subpart K: ----
GPRA Permit: N

GPRA Renewal:	N
Permit Renewal Wrkld:	------
Permwrk ID:	------
Perm Prog:	------
Pcwrkld:	------
Closwrkld:	------
GPRA Ca:	N
Cawrkld:	N
Subjca Tsd Discretion:	N
NCAPS:	N
EC Indicator:	N
Ca725 Indicator:	N
Ca750 Indicator:	N
Operating Tsdf:	------
Full Enforcement:	------
Snc:	N
Unaddressed Snc:	N
Addressed Snc:	N
Snc With Comp Sched:	N
Fa Required:	-----
Hhandler Last Change:	20000915
Recognized Trader Importer:	N
Recognized Trader Exporter:	N
Slab Importer:	N
Slab Exporter:	N
Manifest Broker:	N
Subpart P:	N
Contact Language:	EN
Handler Name:	ST AUGUSTINE COLLEGE
Location Street No:	
Location Street1:	3247 W ARMITAGE
Location Street2:	
Location City:	CHICAGO
Location State:	IL
Location Zip:	60640
Location County Code:	IL031
Location County Name:	COOK
Location Country:	US
Contact Name:	CARMEN DOMINQUEZ
Contact Street No:	
Contact Street1:	1333 ARGYLE
Contact Street2:	
Contact City:	CHICAGO
Contact State:	IL
Contact Zip:	60640
Contact Country:	US
Contact Phone And Ext:	312-878-8756
Contact Fax:	
Contact Email Address:	
Contact Title:	
Owner Name:	ST AUGUSTINE

Owner Type: P
Owner Seq: 1
Operator Name:
Operator Type:
Operator Seq:
Public Notes:

Hazardous Waste Handler Details

Seq No: 1
Receive Date: 19950619
Handler Name: ST AUGUSTINE COLLEGE
Fed Waste Generator: 3
Generator Code Description: Very Small Quantity Generator
Source Type: Notification

Waste Code Details

Waste Code: D001
Waste Code Desc: IGNITABLE WASTE

Owner/Operator Details

Owner/Operator Ind: Current Owner
Type: Private
Name: ST AUGUSTINE
Dt Became Current:
Dt Ended Current:
Phone: 312-878-8756
Source Type: Notification

Street No:
Street1: 3247 W ARMITAGE AVE
Street2:
City: CHICAGO
State: IL
Country:
Zip: 60640

---

69 | **2 of 14** | **W** | **0.19 / 997.23** | **599.46 / 1** | **St. Augustine College**
3247 West Armitage Ave.
Chicago IL 60640 | **LUST**

Incident No: 951577
Incidents ID: 17736
NFR Date:
Gasoline: False
Unleaded: False
Diesel: False
Fuel Oil: False
Jet Fuel: False
Used Oil: False
Non Petroleum Prod: False
Other Petroleum: True
Non LUST Date: 06/15/2005
Non LUST Letter Dt: 06/15/2005
Heating Oil Letter Date:

LPC No: 0316035108
IEMA Date: 07/25/1995
Regulation: 732
C 20 Day Report Date: 08/22/1995
C 45 Day Report Date:
NFR Recorded Date:
Pre 74 Date:
Proj Manager Phone: (217) 785-5715
Proj Mngr First Nm: Eric
Proj Mngr Last Nm: Kuhlman
Proj Manager Email: Eric.Kuhlman@illinois.gov
Site County: Cook

Map Key	Number of Records	Direction	Distance (mi/ft)	Elev/Diff (ft)	Site	DB

Free Product Discovery Date:
Primary Resp Party Name: St. Augustine College
Primary Resp Party Address: 1333 West Argyle St.
Primary Resp Party City: Chicago
Primary Resp Party State: IL
Primary Resp Party ZIP: 60640
Primary Resp Party Phone:
Primary Resp Party Contact: Carmen Dominguez

69	3 of 14	W	0.19 / 997.23	599.46 / 1	**St. Augustine College** **3245-3255 West Armitage Street** **Chicago IL 60647**	SRP

IEPA ID: 0316035108
US EPA ID: ILR000005835
County: Cook
Longitude: -87.709068
Latitude: 41.917071
Source: Site Remediation Program Database Search (Site List) (as of 17 Apr 2025); Site Remediation Program Database Search (NFR Letters) (as of 10 Apr 2025)

Site Applicant / Consultant Information

RA Title: President
RA First Name: Bruno
RA Last Name: Bondavalli
RA Address1: 1333 West Argyle Street
RA Address2:
RA City: Chicago, IL
RA Zip: 60640
Consultant Contact: Peter Cambouris
RA Company: St. Augustine College
Consultant Company: Weaver Boos Consultants North Central, LLC
Received SA Date: 5/27/2008
PM ID: Jim Mergen
Foury Letter Date:
Active Site: No
Consultant Address1: 70 West Madison Street
Consultant Address2: Suite 4250
Consultant City: Chicago, IL
Consultant Zip: 60602

Letter Information (NFR)

NFR Site Name: St. Augustine College
NFR Letter Date: 7/17/2013
Effective: True
NFR Recorded Date: 8/5/2013
Comp Focus: Focused
RA First Name: Andrew
RA Last Name: Sund
RA Company: St. Augustine College
RA Address1: 1345 West Argyle Street
RA Address2:
RA City: Chicago, IL
RA Zip: 60640
Acres: 0.5900
Ordinance: Yes
ELUC GW Use Restrict: No
Groundwater Use Restriction: No
Indust Commercial: Yes
Worker Caution: Yes
Slab on Grade: No
BCT: No
Inst Control Other: No
Building Slab: Yes
Asphalt Used: Yes
Concrete Used: Yes
Clean Soil Three ft: No
Clean Soil Ten ft: No
Alternate Barrier: No
Other Barrier: No
ELUC Other: No

Map Key	Number of Records	Direction	Distance (mi/ft)	Elev/Diff (ft)	Site	DB

Highway Authority Agreement: No
Land Use: Industrial/Commercial

---

69 | **4 of 14** | **W** | **0.19 / 997.23** | **599.46 / 1** | **St. Augustine College**
3245-3255 West Armitage Street
Chicago IL 60647 | **INST**

IEPA ID: 0316035108
US EPA ID: ILR000005835
County: Cook
Longitude: -87.709068
Latitude: 41.917071

Site Applicant / Consultant Information

RA Title: President
RA First Name: Bruno
RA Last Name: Bondavalli
RA Company: St. Augustine College
RA Address1: 1333 West Argyle Street
RA Address2:
RA City: Chicago, IL
RA Zip: 60640
Consultant Contact: Peter Cambouris
Consultant Company: Weaver Boos Consultants North Central, LLC
Received SA Date: 5/27/2008
PM ID: Jim Mergen
Foury Letter Date:
Active Site: No
Consultant Address1: 70 West Madison Street
Consultant Address2: Suite 4250
Consultant City: Chicago, IL
Consultant Zip: 60602

Letters Information (NFR)

NFR Site Name: St. Augustine College
NFR Letter Date: 7/17/2013
Effective: True
NFR Recorded Date: 8/5/2013
Comp Focus: Focused
RA First Name: Andrew
RA Last Name: Sund
RA Company: St. Augustine College
RA Address1: 1345 West Argyle Street
RA Address2:
RA City: Chicago, IL
RA Zip: 60640
Acres: 0.5900
Ordinance: Yes
ELUC GW Use Restrict: No
Groundwater Use Restriction: No
Highway Authority Agreement: No
Land Use: Industrial/Commercial
Indust Commercial: Yes
Worker Caution: Yes
Slab on Grade: No
BCT: No
Inst Control Other: No
Building Slab: Yes
Asphalt Used: Yes
Concrete Used: Yes
Clean Soil Three ft: No
Clean Soil Ten ft: No
Alternate Barrier: No
Other Barrier: No
ELUC Other: No

---

69 | **5 of 14** | **W** | **0.19 / 997.23** | **599.46 / 1** | **St Augustines College**
3247 W Armitage Ave
Chicago IL | **UST**

Facility No: 2034154
Facility Status: Exempt
Facility Type: Other
Owner Type:

Fac Details Status:	Exempt	**Owner Status:**	Current Owner
Fac Type Fac Details:	Other	**County:**	Cook
Owner Name:	St Augustines College		
Facility URL:	http://webapps.sfm.illinois.gov/ustsearch/Facility.aspx?ID=2034154		
Permit History Link:	https://webapps.sfm.illinois.gov/USTPortal/Permit/FacilityPermitList/2034154		

Tank Information

Tank No:	2	**Capacity:**	1000
Ul No:		**Petroleum Use:**	Consumptive Use on Premises for Heating
Status:	Removed	**Product:**	Heating Oil
Removed Date:	7/25/1995	**CERCLA Substance:**	
Install Date:		**Current Age:**	
Abandoned Date:		**Abandoned Material:**	
Last Used Date:		**Product Date:**	
Red Tag Issue Date:		**Fee Due:**	
CAS Code:		**Regulated Status:**	State
OSFM First Noti Dt:	7/27/1995		

Tank Information

Tank No:	1	**Capacity:**	150
Ul No:		**Petroleum Use:**	Consumptive Use on Premises for Heating
Status:	Pre 1974	**Product:**	Heating Oil
Removed Date:		**CERCLA Substance:**	
Install Date:		**Current Age:**	
Abandoned Date:		**Abandoned Material:**	
Last Used Date:	1/1/1970	**Product Date:**	
Red Tag Issue Date:		**Fee Due:**	
CAS Code:		**Regulated Status:**	Exempt
OSFM First Noti Dt:	6/2/1995		

Owner Summary

Owner No:	U0024081	**Owner Status:**	Current Owner
Owner Name:	St Augustines College	**Purchase Date:**	
Ownership History:	https://webapps.sfm.illinois.gov/ustsearch/Ownership.aspx?ID=2034154		

Owner Details

Owner Name:	St Augustines College	**Type Financial Resp:**	
Owner Status:	Current Owner	**Fin Resp Rpt Due:**	
Purchase Date:			
Owner Address:	3247 W Armitage Ave Chicago, IL 60640		

Facility Details

MFD Forms Status:		**Green Tag Decal:**	

Map Key	Number of Records	Direction	Distance (mi/ft)	Elev/Diff (ft)	Site	DB

MFD Permit Issue Dt:
Green Tag Issue Date:
MFD Permit Exp Dt:
Green Tag Exp Date:
Property Parcel:
Motor Fuel Type:
Pending Nov: No
Status: Exempt
Permit History Link: https://webapps.sfm.illinois.gov/USTPortal/Permit/FacilityPermitList/2034154

Motorfuel Dispensing Permit

Status: No Forms Found
Letter:
MFD Received Date:
MFD Name:
MFD City:

Map Key	Number of Records	Direction	Distance (mi/ft)	Elev/Diff (ft)	Site	DB
69	6 of 14	W	0.19 / 997.23	599.46 / 1	ST AUGUSTINE COLLEGE 3247 W ARMITAGE CHICAGO IL 60647	FINDS/FRS

Registry ID: 110005933623
FIPS Code: 17031
HUC Code: 07120003
Site Type Name: STATIONARY
Location Description:
Supplemental Location:
Create Date: 01-MAR-00
Update Date: 26-JAN-12
Interest Types: STATE MASTER, VSQG
SIC Codes:
SIC Code Descriptions:
NAICS Codes:
NAICS Code Descriptions:
Conveyor: FRS-GEOCODE
Federal Facility Code:
Federal Agency Name:
Tribal Land Code:
Tribal Land Name:
Congressional Dist No: 04
Census Block Code: 170312211002027
EPA Region Code: 05
County Name: COOK
US/Mexico Border Ind:
Latitude: 41.91739
Longitude: -87.708754
Reference Point: ENTRANCE POINT OF A FACILITY OR STATION
Coord Collection Method: ADDRESS MATCHING-HOUSE NUMBER
Accuracy Value: 50
Datum: NAD83
Source:
Facility Detail Rprt URL: https://ofmpub.epa.gov/frs_public2/fii_query_detail.disp_program_facility?p_registry_id=110005933623
Program Acronyms:

Map Key	Number of Records	Direction	Distance (mi/ft)	Elev/Diff (ft)	Site	DB

ACES:170000313989, RCRAINFO:ILR000005835

69	7 of 14	W	0.19 / 997.23	599.46 / 1	ST AUGUSTINES COLLEGE 3247 WEST ARMITAGE CHICAGO IL	SPILLS

Incident No: 951577
Date/Time Occurred: 7/25/1995 11:20:00 AM
Media Release:
Facility Manager:
Fac Manager Phone:
Responsible Party Street: 1333 WEST ARGYLE STREET, CHICAGO,IL 60640
Area Involved: FIXED FACILITY
Milepost:
Section:
Township:
Range:
County: COOK
Latitude:
Longutude:

Hazardous Materials Incident Report

Incident Report Dt: 7/25/1995 11:20:00 AM
Data Input Status: CLOSED
LUST?:
Hazmat Incident Type: LEAK
Caller: BILL HOYERMAN
Caller Represents: GABRIEL LABATORIES
Street Address: 3247 WEST ARMITAGE
City: CHICAGO
URL: https://public.iema.state.il.us/FOIAHazmatSearch/HazmatDetails.aspx?RptNum=951577
Narrative:
County: COOK
Entered by:
Date Entered:

Follow Up Information:

Materials Involved

Name: HEATING OIL
Type: UNKNOWN
CHRIS CODE:
CAS No:
UN/NA No:
Container Type: UNDERGROUND TANK
Container Size: UNDERGROUND TANK
Amount Released: 1000 GALLONS
Rate of Release Min:
Duration of Release:
Cause of Release: HOLE IN TANK
Est Spill Extent:

Map Key	Number of Records	Direction	Distance (mi/ft)	Elev/Diff (ft)	Site	DB

Spill Extent Units:	
Date/Time Inc Occur:	
Unknown Occurr:	
Date/Time Discov:	07/25/95 1000
Unknown Discovered:	
Where Taken:	-0-
On Scene Contact:	
No of People Evacuat:	-0-
A 302(a) Extremely Haz Sub?:	
A RCRA Hazardous Waste?:	
A RCRA Regulated Facility?:	
Proper Safety Precautions:	-0-
State Agency Assistance:	
Containment/Cleanup Plans:	

69	8 of 14	W	0.19 / 997.23	599.46 / 1	**St. Augustine College** **3245-3255 West Armitage Street** **Chicago IL 60647**	ENG

IEPA ID:	0316035108	**Longitude:**	-87.709068
US EPA ID:	ILR000005835	**Latitude:**	41.917071
County:	Cook		
Source:	Site Remediation Program Database Search (Site List) (as of 17 Apr 2025); Site Remediation Program Database Search (NFR Letters) (as of 10 Apr 2025)		

Site Applicant / Consultant Information

Active Site:	No	**Consultant Contact:**	Peter Cambouris
RA Title:	President	**Consultant Address1:**	70 West Madison Street
RA First Name:	Bruno	**Consultant Address2:**	Suite 4250
RA Last Name:	Bondavalli	**Consultant City:**	Chicago, IL
RA Address1:	1333 West Argyle Street	**Consultant Zip:**	60602
RA Address2:		**PM ID:**	Jim Mergen
RA City:	Chicago, IL	**Received SA Date:**	5/27/2008
RA Zip:	60640	**Foury Letter Date:**	
RA Company:	St. Augustine College		
Consultant Company:	Weaver Boos Consultants North Central, LLC		

Letters Information (NFR)

NFR Site Name:	St. Augustine College	**Indust Commercial:**	Yes
NFR Letter Date:	7/17/2013	**Worker Caution:**	Yes
Effective:	True	**Slab on Grade:**	No
NFR Recorded Date:	8/5/2013	**BCT:**	No
Comp Focus:	Focused	**Inst Control Other:**	No
RA First Name:	Andrew	**Building Slab:**	Yes
RA Last Name:	Sund	**Asphalt Used:**	Yes
RA Company:	St. Augustine College	**Concrete Used:**	Yes
RA Address1:	1345 West Argyle Street	**Clean Soil Three ft:**	No
RA Address2:		**Clean Soil Ten ft:**	No
RA City:	Chicago, IL	**Alternate Barrier:**	No

Map Key	Number of Records	Direction	Distance (mi/ft)	Elev/Diff (ft)	Site	DB

RA Zip: 60640
Acres: 0.5900
Ordinance: Yes
ELUC GW Use Restrict: No
GW Use Restriction: No
Highway Authority Agreement: No
Land Use: Industrial/Commercial
Other Barrier: No
ELUC Other: No

---

69 | **9 of 14** | **W** | **0.19 / 997.23** | **599.46 / 1** | **ST AUGUSTINES COLLEGE**
3247 W ARMITAGE AVE
CHICAGO IL | **TANKS CHICAGO**

Facility ID: 2034154
Owner: See Environmental Permit Dataset
Data Source(s): DEPT. OF PUBLIC HEALTH

Detail(s)

Tank ID: 0001
Installation Date:
Removal Date:
Last Used Date:
Tank Type: UNDERGROUND STORAGE TANK
Tank Material:
Tank Construction:
Tank Product: HEATING OI
Tank Capacity: 1500
Location: POINT (-87.70890639705641 41.91726776806022)
Comment: REMOVED 07/25/95, Historic data from former Dept. of Environment [Associated Permit Numbers: 101787;]
**Note: Many records provided by the department have a truncated [Comment] field.

Street No from: 3247
Street No to: 3247
Street Name: ARMITAGE
Street Type: AVE
Direction: W
Latitude: 41.91726776806022
Longitude: -87.70890639705641

---

69 | **10 of 14** | **W** | **0.19 / 997.23** | **599.46 / 1** | **ST AUGUSTINES COLLEGE**
3247 W ARMITAGE AVE,
CHICAGO, IL
IL | **PERMITS CHICAGO**

Application ID: DOEUST101787
Issue or Entry Date: 06/30/1995
Application Type: UNDERGROUND STORAGE TANK
Application Subtype: REMOVAL

CDPH Environmental Permit Details

Status: CLOSED
Applicant:
Expiration Date: 01/28/1996
Data Source: HISTORIC DEPT. OF ENVIRONMENT
Street No from: 3247
Location: POINT (-87.70911 41.91739)
Comment:
Street No to:
Direction: W
Street Name: ARMITAGE
Street Type: AVE

[CONTRACTOR: MANKOFF, INC] CLASSIFIED AS A MINOR SITE**Note: Many records provided by the department have a truncated Comment field.

Map Key	Number of Records	Direction	Distance (mi/ft)	Elev/Diff (ft)	Site	DB
69	11 of 14	W	0.19 / 997.23	599.46 / 1	ST AUGUSTINES COLLEGE 3247 W ARMITAGE AVE, CHICAGO, IL IL	PERMITS CHICAGO

Application ID: DOEUST102199
Issue or Entry Date: 02/26/1996
Application Type: UNDERGROUND STORAGE TANK
Application Subtype: REMOVAL

CDPH Environmental Permit Details

Status: CLOSED
Applicant:
Expiration Date: 09/02/1996
Data Source: HISTORIC DEPT. OF ENVIRONMENT
Street No from: 3247
Location: POINT (-87.70911 41.91739)
Comment:
Street No to:
Direction: W
Street Name: ARMITAGE
Street Type: AVE

[CONTRACTOR: MANKOFF INC] ONLY THE BACKFILL MATERIAL HAD MINOR CONTAMINATION IEMA #951577**Note: Many records provided by the department have a truncated Comment field.

Map Key	Number of Records	Direction	Distance (mi/ft)	Elev/Diff (ft)	Site	DB
69	12 of 14	W	0.19 / 997.23	599.46 / 1	ST. AUGUSTINE COLLEGE 3247 W ARMITAGE AVE, CHICAGO, IL IL	PERMITS CHICAGO

Application ID: DOEAIR518
Issue or Entry Date: 08/05/1994
Application Type: AIR POLLUTION CONTROL PERMIT
Application Subtype: EQUIPMENT INSTALLATION

CDPH Environmental Permit Details

Status: CLOSED
Applicant:
Expiration Date: 02/01/1995
Data Source: HISTORIC DEPT. OF ENVIRONMENT
Street No from: 3247
Location: POINT (-87.70911 41.91739)
Comment:
Street No to:
Direction: W
Street Name: ARMITAGE
Street Type: AVE

QTY: 3.0 FURNACE - YORK D2CGO90N130 MIN.BTU 129,000 MAX.BTU 163,000 CFM1,950,QTY: 1.0 PROCESS EQUIPMENT - KITCHEN HOOD CUSTOM 16'X3' VENTED THRU ROOF. 14GA BLK IRON HOOD W/GREASE FILTER**Note: Many records provided by the department have a truncated Comment field.

Map Key	Number of Records	Direction	Distance (mi/ft)	Elev/Diff (ft)	Site	DB
69	13 of 14	W	0.19 / 997.23	599.46 / 1	St Augustine College 3247 W Armitage Ave Chicago IL 60640	LUST DOCUMENT

Site ID (Map): 170000313989
System ID (Map): 0316035108
Program ID (Web): 0316035108
Interest Type (Map): LUST
Media Code (Map): LAND
Category (Web): Leaking UST Technical
Orig Bureau (Web): Bureau of Land
City (Web): Chicago
State (Web): IL
Zip (Web): 60640
City (Map): Chicago
State (Map): IL

Map Key	Number of Records	Direction	Distance (mi/ft)	Elev/Diff (ft)	Site	DB

Doc Indicator (Map):	Yes	**Zip (Map):**	60640
Doc Count (Web):	5	**Latitude (Map):**	41.91723
Total Pages (Web):	214	**Longitude (Map):**	-87.70876
Rev Dt Time (Map):	06/30/2003	**X (Map):**	-87.70875999999998
Collection Date (Map):	01/01/2001	**Y (Map):**	41.917230000000075

Name (Web): St Augustine College - 170000313989
Address (Web): 3247 W Armitage Ave
Name (Map): St Augustine College
Address (Map): 3247 W Armitage Ave
Category URL (Web): https://docuware67.illinois.gov/DocuWare/PlatformRO/WebClient/3/Integration?lc=VXNlcj1kd3B1YmxpY1xuUHdkPU4xbWRhJHRyYXRvclBANTU1&p=RLV&rl=ce728c9a-11c1-4ddf-9003-314169ab1943&tw=Results&q=W0lFUEFJRF09IjE3MDAwMDMxMzk4OSIgQU5EIFtDQVRFR09SWV09IjIxQSI1
Data Source: IEPA Source Water Assessment Program (SWAP) & Mapping Tool (Map); IEPA Document Explorer - Facility/Site Search (Web) (as of 17 Mar 2025)
Note: Documents related to facilities in Illinois can be searched on the Illinois Environmental Protection Agency (IEPA) Document Explorer: https://external.epa.illinois.gov/DocumentExplorer

---

69	*14 of 14*	*W*	*0.19 / 997.23*	*599.46 / 1*	***St Augustine College - 170000313989 3247 W Armitage Ave Chicago IL 60640***	***REM ASSESS***

Note: Documents related to facilities in Illinois can be searched on the Illinois Environmental Protection Agency (IEPA) Document Explorer: https://external.epa.illinois.gov/DocumentExplorer
Data Source: IEPA Source Water Assessment Program (SWAP) & Mapping Tool (Map); IEPA Document Explorer - Facility/Site Search (Web) (as of 17 Mar 2025)

IEPA Document Explorer

Name: St Augustine College - 170000313989
Address: 3247 W Armitage Ave
City: Chicago
State: IL
Zip Code: 60640

Details

Program ID:	0316035108	**Total Pages:**	705
Document Count:	18		

Category: Site Remediation - Technical
Originating Bureau: Bureau of Land
Category URL: https://docuware67.illinois.gov/DocuWare/PlatformRO/WebClient/3/Integration?lc=VXNlcj1kd3B1YmxpY1xuUHdkPU4xbWRhJHRyYXRvclBANTU1&p=RLV&rl=ce728c9a-11c1-4ddf-9003-314169ab1943&tw=Results&q=W0lFUEFJRF09IjE3MDAwMDMxMzk4OSIgQU5EIFtDQVRFR09SWV09IjMxQSI1

IEPA Source Water Assessment Program (SWAP) & Mapping Tool

Name: St Augustine College
Location Addr 3: 3247 W Armitage Ave
City Name: Chicago
State Code: IL

Postal Code: 60640

Details

Indicator:	Yes	**Interest Type:**	BOL
Site ID:	170000313989	**Latitude Measure:**	41.917071
System ID:	0316035108	**Longitude Measure:**	-87.709068
RID:	715767	**Point X:**	-87.70906799999995
Media Code:	LAND	**Point Y:**	41.91707100000008
Revision Dt Time:	06/30/2003		
Collection Dt:	01/31/2012		

---

70 | **1 of 1** | **S** | **0.19 / 998.70** | **599.48 / 1** | **JOSE C GONZALEZ**
1731 N ALBANY AVE
IL | **PERMITS CHICAGO**

Application ID:	ENVAIR123973	**Application Type:**	AIR POLLUTION CONTROL PERMIT
Issue or Entry Date:	11/08/2012	**Application Subtype:**	ARCHITECTURAL SURFACE CLEANING

CDPH Environmental Permit Details

Status:	CLOSED	**Street No to:**	
Applicant:	BATISTE MASONRY	**Direction:**	N
Expiration Date:		**Street Name:**	ALBANY
Data Source:	DEPT. OF PUBLIC HEALTH	**Street Type:**	AVE
Street No from:	1731		
Location:	POINT (-87.70459 41.9129)		
Comment:			

---

71 | **1 of 2** | **SE** | **0.19 / 998.97** | **599.78 / 1** | **HUMBOLDT GLASS**
1801 N HUMBOLDT
CHICAGO IL | **TANKS CHICAGO**

Facility ID: 1801HUM1958-05-08
Owner:
Data Source(s): HISTORIC DEPT. OF BUILDINGS

Detail(s)

Tank ID:		**Street No from:**	1801
Installation Date:	05/08/1958	**Street No to:**	1801
Removal Date:		**Street Name:**	HUMBOLDT
Last Used Date:		**Street Type:**	
Tank Type:	UNDERGROUND STORAGE TANK	**Direction:**	N
Tank Material:		**Latitude:**	41.91393070581516
Tank Construction:		**Longitude:**	-87.70183382131908
Tank Product:			
Tank Capacity:			
Location:	POINT (-87.70183382131908 41.91393070581516)		
Comment:	WORK BY: STANDARD TANK; INSTALL 1-1K GAL GSLN TK FINAL 9/2/58 **Note: Many records provided by the		

Map Key	Number of Records	Direction	Distance (mi/ft)	Elev/Diff (ft)	Site	DB

department have a truncated [Comment] field.

71	2 of 2	SE	0.19 / 998.97	599.78 / 1	HUMBOLDT GLASS 1801 N HUMBOLDT CHICAGO IL	TANKS CHICAGO

Facility ID: 1801HUM1985-06-20
Owner:
Data Source(s): HISTORIC DEPT. OF BUILDINGS

Detail(s)

Tank ID:
Installation Date: 06/20/1985
Removal Date:
Last Used Date:
Tank Type: UNDERGROUND STORAGE TANK
Tank Material:
Tank Construction:
Tank Product:
Tank Capacity:
Location: POINT (-87.70183382131908 41.91393070581516)
Comment: WORK BY: KEZ CONSTRUCTION; PEA GRAVEL FILL 1-1K GAL GSLN TK FINAL N/G **Note: Many records provided by the department have a truncated [Comment] field.

Street No from: 1801
Street No to: 1801
Street Name: HUMBOLDT
Street Type:
Direction: N
Latitude: 41.91393070581516
Longitude: -87.70183382131908

72	1 of 29	ESE	0.19 / 1,004.83	598.80 / 0	IL BELL TEL DBA AT&T 2940 W CORTLAND ST CHICAGO IL 60647	RCRA NON GEN

Handler ID: ILD980684435
Generator Status: N
Recycler Activity?: NO
Recycler Activity Note: This facility has not been identified as a Recycler Facility from both the RCRA Handler and Biennial Report Modules.

Violation/Evaluation Summary

Note: NO RECORDS: As of Jan 2025, there are no Compliance Monitoring and Enforcement (violation) records associated with this facility (EPA ID).

Handler Summary

Importer: No
Mixed Waste Gen: No
Transporter: No
Transfer Facility: No
Recycler: No
Onsite Burner Exem: No
Furnace Exemption: No
Underground Injec: No
Used Oil Market Burner: No

Used Oil Transpor: No
Used Oil Trans Fac: No
Used Oil Processor: No
Used Oil Refiner: No
Used Oil Burner: No
Commercial TSD: No
Recycl Nonstorage: No

Used Oil Spec Marketer:	No

Additional Handler Summary Details

Source Type:	I	**NAIC 1:**	339999
Seq No:	1	**NAIC 2:**	
Non Notifier:		**NAIC 3:**	
Receive Date:	20151209	**NAIC 4:**	
Active Site:	-----	**State:**	IL
Land Type:	P	**Location Latitude:**	
In Handler Univ:	N	**Location Longitude:**	
In A Universe:	N	**Loc GIS Primary:**	N
Gen Status:	N	**Loc GIS Origin:**	
Report Cycle:		**State District Owner:**	
Accessibility:		**State District:**	DESPLAINES
Region:	05		

Fed Waste Gen Owner:	HQ
State Waste Generator Owner:	IL
State Waste Generator:	S
Short Term Generator:	N
Uni Waste:	N
Universal Waste Dest Facility:	N
Federal Universal Waste:	N
As Federally Regulated Tsdf:	------
As Converter Tsdf:	------
As State Regulated Tsdf:	------
As State Regulated Handler:	---
Federal Indicator:	---
Hsm:	N
Subpart K:	----
GPRA Permit:	N
GPRA Renewal:	N
Permit Renewal Wrkld:	------
Permwrk ID:	------
Perm Prog:	------
Pcwrkld:	------
Closwrkld:	------
GPRA Ca:	N
Cawrkld:	N
Subjca Tsd Discretion:	N
NCAPS:	N
EC Indicator:	N
Ca725 Indicator:	N
Ca750 Indicator:	N
Operating Tsdf:	------
Full Enforcement:	------
Snc:	N
Unaddressed Snc:	N
Addressed Snc:	N
Snc With Comp Sched:	N

Fa Required:	-----
Hhandler Last Change:	20151210
Recognized Trader Importer:	N
Recognized Trader Exporter:	N
Slab Importer:	N
Slab Exporter:	N
Manifest Broker:	N
Subpart P:	N
Contact Language:	EN
Handler Name:	IL BELL TEL DBA AT&T
Location Street No:	
Location Street1:	2940 W CORTLAND ST
Location Street2:	
Location City:	CHICAGO
Location State:	IL
Location Zip:	60647
Location County Code:	IL031
Location County Name:	COOK
Location Country:	US
Contact Name:	DERONICA LAMB
Contact Street No:	
Contact Street1:	PO BOX 5095
Contact Street2:	
Contact City:	SAN RAMON
Contact State:	CA
Contact Zip:	94583
Contact Country:	US
Contact Phone And Ext:	866-492-6836
Contact Fax:	
Contact Email Address:	
Contact Title:	
Owner Name:	ILL BELL- Q11410
Owner Type:	P
Owner Seq:	1
Operator Name:	ILL BELL- Q11410
Operator Type:	P
Operator Seq:	2
Public Notes:	

Hazardous Waste Handler Details

Seq No:	1
Receive Date:	19830524
Handler Name:	ILL BELL- Q11410
Fed Waste Generator:	1
Generator Code Description:	Large Quantity Generator
Source Type:	Notification

Hazardous Waste Handler Details

Seq No: 2
Receive Date: 20020204
Handler Name: ILL BELL- Q11410
Fed Waste Generator: N
Generator Code Description: Not a Generator, Verified
Source Type: Notification

Waste Code Details

Waste Code: D001
Waste Code Desc: IGNITABLE WASTE

Waste Code: D002
Waste Code Desc: CORROSIVE WASTE

Waste Code: D008
Waste Code Desc: LEAD

Hazardous Waste Handler Details

Seq No: 1
Receive Date: 20060401
Handler Name: ILL BELL- Q11410
Fed Waste Generator: N
Generator Code Description: Not a Generator, Verified
Source Type: Annual/Biennial Report update with Notification

Hazardous Waste Handler Details

Seq No: 1
Receive Date: 20151209
Handler Name: IL BELL TEL DBA AT&T
Fed Waste Generator: N
Generator Code Description: Not a Generator, Verified
Source Type: Implementer

Owner/Operator Details

Owner/Operator Ind: Current Owner
Type: Private
Name: ILLINOIS BELL TELEPHONE CO
Dt Became Current:
Dt Ended Current:
Phone: 877-648-2073
Source Type: Notification
Street No:
Street1: 225 WEST RANDOLPH
Street2:
City: CHICAGO
State: IL
Country:
Zip: 60606

Owner/Operator Ind: Current Owner
Street No:

Type:	Private	**Street1:**	
Name:	ILL BELL- Q11410	**Street2:**	
Dt Became Current:	19000101	**City:**	
Dt Ended Current:		**State:**	
Phone:		**Country:**	US
Source Type:	Annual/Biennial Report update with Notification	**Zip:**	

Owner/Operator Ind:	Current Operator	**Street No:**	
Type:	Private	**Street1:**	
Name:	ILL BELL- Q11410	**Street2:**	
Dt Became Current:	19000101	**City:**	
Dt Ended Current:		**State:**	
Phone:		**Country:**	US
Source Type:	Annual/Biennial Report update with Notification	**Zip:**	

Owner/Operator Ind:	Current Owner	**Street No:**	
Type:	Private	**Street1:**	
Name:	ILL BELL- Q11410	**Street2:**	
Dt Became Current:	19000101	**City:**	
Dt Ended Current:		**State:**	
Phone:		**Country:**	US
Source Type:	Implementer	**Zip:**	

Owner/Operator Ind:	Current Operator	**Street No:**	
Type:	Private	**Street1:**	ADDRESS NOT REPORTED
Name:	NAME NOT REPORTED	**Street2:**	
Dt Became Current:		**City:**	CITY NOT REPORTED
Dt Ended Current:		**State:**	AK
Phone:	312-555-1212	**Country:**	
Source Type:	Notification	**Zip:**	99998

Owner/Operator Ind:	Current Operator	**Street No:**	
Type:	Private	**Street1:**	
Name:	ILL BELL- Q11410	**Street2:**	
Dt Became Current:	19000101	**City:**	
Dt Ended Current:		**State:**	
Phone:		**Country:**	US
Source Type:	Implementer	**Zip:**	

Historical Handler Details

Receive Dt:	20060401
Generator Code Description:	Not a Generator, Verified
Handler Name:	ILL BELL- Q11410

Receive Dt:	20020204
Generator Code Description:	Not a Generator, Verified
Handler Name:	ILL BELL- Q11410

Receive Dt:	19830524

Map Key	Number of Records	Direction	Distance (mi/ft)	Elev/Diff (ft)	Site	DB

Generator Code Description: Large Quantity Generator
Handler Name: ILL BELL- Q11410

---

72 **2 of 29** **ESE** **0.19 / 1,004.83** **598.80 / 0** **Illinois Bell Telephone**
2940 Courtland St.
Chicago IL 60647
LUST

Incident No:	912188	**LPC No:**	0316225012
Incidents ID:	11239	**IEMA Date:**	08/06/1991
NFR Date:		**Regulation:**	731
Gasoline:	False	**C 20 Day Report Date:**	
Unleaded:	False	**C 45 Day Report Date:**	
Diesel:	True	**NFR Recorded Date:**	
Fuel Oil:	False	**Pre 74 Date:**	
Jet Fuel:	False	**Proj Manager Phone:**	
Used Oil:	False	**Proj Mngr First Nm:**	
Non Petroleum Prod:	False	**Proj Mngr Last Nm:**	Rife
Other Petroleum:	False	**Proj Manager Email:**	
Non LUST Date:	11/13/1991	**Site County:**	Cook
Non LUST Letter Dt:	11/13/1991		
Heating Oil Letter Date:			
Free Product Discovery Date:			

Primary Resp Party Name: Illinois Bell Telephone
Primary Resp Party Address: 900 North Villa
Primary Resp Party City: Villa Park
Primary Resp Party State: IL
Primary Resp Party ZIP: 60181
Primary Resp Party Phone:
Primary Resp Party Contact: Thomas Scheer

---

72 **3 of 29** **ESE** **0.19 / 1,004.83** **598.80 / 0** **Humbolt CO**
2940 West Cortland
Chicago IL
UST

Facility No:	2007790	**Facility Type:**	Utility
Facility Status:	Closed	**Owner Type:**	Private
Fac Details Status:	Closed	**Owner Status:**	Current Owner
Fac Type Fac Details:	Utility	**County:**	Cook

Owner Name: AT&T Corp. d/b/a Illinois Bell
Facility URL: http://webapps.sfm.illinois.gov/ustsearch/Facility.aspx?ID=2007790
Permit History Link: https://webapps.sfm.illinois.gov/USTPortal/Permit/FacilityPermitList/2007790

Tank Information

Tank No:	2	**Capacity:**	4300
Ul No:		**Petroleum Use:**	
Status:	Removed	**Product:**	Diesel Fuel
Removed Date:	8/6/1991	**CERCLA Substance:**	
Install Date:		**Current Age:**	52
Abandoned Date:		**Abandoned Material:**	
Last Used Date:		**Product Date:**	

Red Tag Issue Date:		**Fee Due:**	$0.00
CAS Code:		**Regulated Status:**	Federal
OSFM First Noti Dt:	4/8/1986		

Tank Information

Tank No:	1	**Capacity:**	4300
Ul No:		**Petroleum Use:**	
Status:	Removed	**Product:**	Diesel Fuel
Removed Date:	8/6/1991	**CERCLA Substance:**	
Install Date:		**Current Age:**	52
Abandoned Date:		**Abandoned Material:**	
Last Used Date:		**Product Date:**	
Red Tag Issue Date:		**Fee Due:**	$0.00
CAS Code:		**Regulated Status:**	Federal
OSFM First Noti Dt:	4/8/1986		

Tank Information

Tank No:	4	**Capacity:**	1000
Ul No:		**Petroleum Use:**	Back-up Generator
Status:	Removed	**Product:**	Diesel Fuel
Removed Date:	1/19/2023	**CERCLA Substance:**	
Install Date:	1/1/1991	**Current Age:**	32
Abandoned Date:		**Abandoned Material:**	
Last Used Date:		**Product Date:**	1/1/1991
Red Tag Issue Date:		**Fee Due:**	$0.00
CAS Code:		**Regulated Status:**	Federal
OSFM First Noti Dt:	12/9/1998		

Tank Equipment

Equipment Type:	Leak Detect - Piping	**Last Passing Date:**	N/A
Equipment:	Aboveground	**Test Expire Date:**	N/A
Install Date:		**Failed Test Date:**	
Equipment Type:	Leak Detect - Tank	**Last Passing Date:**	3/1/2022
Equipment:	Automatic Tank Gauging Veeder Root TLS 350	**Test Expire Date:**	N/A
Install Date:		**Failed Test Date:**	
Equipment Type:	Piping	**Last Passing Date:**	N/A
Equipment:	Not Installed STP/Tanktop Sump	**Test Expire Date:**	N/A
Install Date:		**Failed Test Date:**	
Equipment Type:	Leak Detect - Tank	**Last Passing Date:**	3/1/2022
Equipment:	Non-Discriminating Interstitial Monitoring Sensors	**Test Expire Date:**	N/A
Install Date:		**Failed Test Date:**	

Equipment Type:	Overfill Prev Device	**Last Passing Date:**	2/17/2020
Equipment:	Overfill Alarm	**Test Expire Date:**	N/A
Install Date:		**Failed Test Date:**	
Equipment Type:	Corrosion Prot - Piping	**Last Passing Date:**	N/A
Equipment:	Other Aboveground Piping	**Test Expire Date:**	N/A
Install Date:		**Failed Test Date:**	
Equipment Type:	Piping	**Last Passing Date:**	N/A
Equipment:	Steel Single Wall Piping	**Test Expire Date:**	N/A
Install Date:		**Failed Test Date:**	
Equipment Type:	Tank	**Last Passing Date:**	N/A
Equipment:	Steel Double Wall	**Test Expire Date:**	N/A
Install Date:		**Failed Test Date:**	

Tank Information

Tank No:	3	**Capacity:**	1400
Ul No:		**Petroleum Use:**	
Status:	Removed	**Product:**	Empty
Removed Date:	8/6/1991	**CERCLA Substance:**	
Install Date:		**Current Age:**	52
Abandoned Date:		**Abandoned Material:**	
Last Used Date:		**Product Date:**	
Red Tag Issue Date:		**Fee Due:**	$0.00
CAS Code:		**Regulated Status:**	Federal
OSFM First Noti Dt:	4/8/1986		

Owner Summary

Owner No:	U0034340	**Owner Status:**	Current Owner
Owner Name:	AT&T Corp. d/b/a Illinois Bell	**Purchase Date:**	
Ownership History:	https://webapps.sfm.illinois.gov/ustsearch/Ownership.aspx?ID=2007790		

Owner Details

Owner Name:	AT&T Corp. d/b/a Illinois Bell	**Type Financial Resp:**	Commercial Insurance
Owner Status:	Current Owner	**Fin Resp Rpt Due:**	6/13/2023
Purchase Date:			
Owner Address:	308 S. Akard, Room 1700 Dallas, TX 75202		

Owner Summary

Owner No:	U0007227	**Owner Status:**	Former Owner
Owner Name:	Ameritech d/b/a AT&T	**Purchase Date:**	
Ownership History:	https://webapps.sfm.illinois.gov/ustsearch/Ownership.aspx?ID=2007790		

Map Key	Number of Records	Direction	Distance (mi/ft)	Elev/Diff (ft)	Site	DB

Facility Details

MFD Forms Status:		***Green Tag Decal:***	W005265
MFD Permit Issue Dt:		***Green Tag Issue Date:***	7/12/2021
MFD Permit Exp Dt:		***Green Tag Exp Date:***	1/24/2023
Property Parcel:	13-36-304-035-0000	***Motor Fuel Type:***	
Pending Nov:	No		

Status: Closed

Permit History Link: https://webapps.sfm.illinois.gov/USTPortal/Permit/FacilityPermitList/2007790

Motorfuel Dispensing Permit

Status: No Forms Found

Letter:

MFD Received Date:

MFD Name:

MFD City:

72	*4 of 29*	*ESE*	*0.19 / 1,004.83*	*598.80 / 0*	***LOGAN SQUARE 2940 W CORTLAND ST CHICAGO IL 60647***	***FINDS/FRS***

Registry ID: 110020868907
FIPS Code: 17031
HUC Code: 07120003
Site Type Name: MONITORING STATION
Location Description:
Supplemental Location:
Create Date: 11-APR-05
Update Date: 11-OCT-06
Interest Types: AIR MONITORING SITE
SIC Codes:
SIC Code Descriptions:
NAICS Codes:
NAICS Code Descriptions:
Conveyor: FRS-GEOCODE
Federal Facility Code:
Federal Agency Name:
Tribal Land Code:
Tribal Land Name:
Congressional Dist No: 04
Census Block Code: 170312225001011
EPA Region Code: 05
County Name: COOK
US/Mexico Border Ind:
Latitude: 41.915639
Longitude: -87.700604
Reference Point: ENTRANCE POINT OF A FACILITY OR STATION
Coord Collection Method: ADDRESS MATCHING-HOUSE NUMBER
Accuracy Value: 50
Datum: NAD83

Map Key	Number of Records	Direction	Distance (mi/ft)	Elev/Diff (ft)	Site	DB

Source:
Facility Detail Rprt URL: https://ofmpub.epa.gov/frs_public2/fii_query_detail.disp_program_facility?p_registry_id=110020868907
Program Acronyms:

AIRS/AQS:3678

Map Key	Number of Records	Direction	Distance (mi/ft)	Elev/Diff (ft)	Site	DB
72	5 of 29	ESE	0.19 / 1,004.83	598.80 / 0	IL BELL TELEPHONE CO DBA AT&T ILLINOIS 2940 WEST CORTLAND STREET CHICAGO IL 60647-5146	FINDS/FRS

Registry ID: 110013680132
FIPS Code: 17031
HUC Code: 07120003
Site Type Name: STATIONARY
Location Description:
Supplemental Location:
Create Date: 30-JAN-03
Update Date: 01-JUN-17
Interest Types: AIR EMISSIONS CLASSIFICATION UNKNOWN, AIR MINOR, HAZARDOUS WASTE BIENNIAL REPORTER, STATE MASTER, UNSPECIFIED UNIVERSE
SIC Codes: 4813
SIC Code Descriptions: TELEPHONE COMMUNICATIONS, EXCEPT RADIOTELEPHONE
NAICS Codes: 339999, 517122, 517911
NAICS Code Descriptions: ALL OTHER MISCELLANEOUS MANUFACTURING.
Conveyor: EIS
Federal Facility Code:
Federal Agency Name:
Tribal Land Code:
Tribal Land Name:
Congressional Dist No: 04
Census Block Code: 170312225001006
EPA Region Code: 05
County Name: COOK
US/Mexico Border Ind:
Latitude: 41.916206
Longitude: -87.700668
Reference Point: POINT WHERE SUBSTANCE IS RELEASED
Coord Collection Method: INTERPOLATION-PHOTO
Accuracy Value: 5
Datum: NAD83
Source:
Facility Detail Rprt URL: https://ofmpub.epa.gov/frs_public2/fii_query_detail.disp_program_facility?p_registry_id=110013680132
Program Acronyms:

ACES:170000063348, AIR:IL000031600GME, AIRS/AFS:1703105280, BR:ILD980684435, EIS:4653711, RCRAINFO:ILD980684435

Map Key	Number of Records	Direction	Distance (mi/ft)	Elev/Diff (ft)	Site	DB
72	6 of 29	ESE	0.19 / 1,004.83	598.80 / 0	AT&T 2940 West Cortland Chicago IL	SPILLS

Map Key	Number of Records	Direction	Distance (mi/ft)	Elev/Diff (ft)	Site	DB

Incident No: H-2014-0059
Date/Time Occurred: 2014-01-15 15:30
Media Release: Ground
Facility Manager:
Fac Manager Phone:
Responsible Party Street: One ATT Way
Area Involved: Fixed Facility
Milepost:
Section:
Township:
Range:
County: Cook
Latitude:
Longutude:

Hazardous Materials Incident Report

Incident Report Dt: 1/15/2014 4:27:32 PM
Data Input Status: Closed
LUST?: No
Hazmat Incident Type: Leak or spill
Caller: Cynthia Cave
Caller Represents: AT&T Environment and Health Saftey
Street Address: 2940 West Cortland
City: Chicago
URL: https://public.iema.state.il.us/FOIAHazmatSearch/HazmatDetails.aspx?RptNum=H-2014-0059
Narrative:
County: Cook
Entered by: Jeffers, Lisa (IEMA)
Date Entered:

Follow Up Information:

01/17/2014 8:52 (AC) Verbal follow-up report received on 01/17/2014 from ATT indicating that less than reportable quantity, less than one gallon, anti-freeze was released during remediation of initial release. Site has been remediated. Contact Cindy Cave at (219) 322-4734 with questions.

Weather Information

Temp: n/a
Wind: n/a

Materials Involved

Name: Anti freeze
Type: Liquid
CHRIS CODE: Unknown
CAS No: Unknown
UN/NA No: Unknown
Container Type: Generator over fill bucket
Container Size: 5 gallons
Amount Released: aprox. 3 gallons
Rate of Release Min: Unknown
Duration of Release: Unknown
Cause of Release: Over filled the bucket and it ran onto parking lot that has ice on it
Est Spill Extent: Unknown

Map Key	Number of Records	Direction	Distance (mi/ft)	Elev/Diff (ft)	Site	DB

Spill Extent Units:
Date/Time Inc Occur: 2014-01-15 15:30
Unknown Occurr:
Date/Time Discov:
Unknown Discovered:
Where Taken:
On Scene Contact: Margie Martinez
No of People Evacuat: 0
A 302(a) Extremely Haz Sub?: No
A RCRA Hazardous Waste?: No
A RCRA Regulated Facility?: Yes
Proper Safety Precautions: none
State Agency Assistance: none
Containment/Cleanup Plans: Hired Clean Harbors who are in route

Agency or Persons Notified

Agency: IEPA, NRTP, OSFM and Region 4
Date/Time: 2014-01-15 16:21
Name of Person: Emailed
Notification Action: Report Sent

72	7 of 29	ESE	0.19 / 1,004.83	598.80 / 0	ILLINOIS BELL TELEPHONE 2940 COURTLAND ST. CHICAGO IL	SPILLS

Incident No: 912188
Date/Time Occurred: 8/6/1991 4:20:00 PM
Media Release:
Facility Manager:
Fac Manager Phone:
Responsible Party Street: 212 W. WASHINGTON ST. RM 15G., CHICAGO, IL.60606
Area Involved: FIXED FACILITY
Milepost:
Section:
Township:
Range:
County: COOK
Latitude:
Longtude:

Hazardous Materials Incident Report

Incident Report Dt: 8/6/1991 4:20:00 PM
Data Input Status: CLOSED
LUST?:
Hazmat Incident Type: LEAK
Caller: DON MCINTYRE
Caller Represents: ILLINOIS BELL TELEPHONE
Street Address: 2940 COURTLAND ST.
City: CHICAGO
URL: https://public.iema.state.il.us/FOIAHazmatSearch/HazmatDetails.aspx?RptNum=912188
Narrative:
County: COOK
Entered by:
Date Entered:

Follow Up Information:

Materials Involved

Name:	DIESEL FUEL
Type:	UNKNOWN
CHRIS CODE:	
CAS No:	
UN/NA No:	
Container Type:	UNDERGROUND TANK
Container Size:	UNDERGROUND TANK
Amount Released:	UNK
Rate of Release Min:	
Duration of Release:	
Cause of Release:	CORROSION & OVERFILLING
Est Spill Extent:	
Spill Extent Units:	
Date/Time Inc Occur:	
Unknown Occurr:	
Date/Time Discov:	08/06/91 1400
Unknown Discovered:	
Where Taken:	
On Scene Contact:	
No of People Evacuat:	
A 302(a) Extremely Haz Sub?:	
A RCRA Hazardous Waste?:	
A RCRA Regulated Facility?:	
Proper Safety Precautions:	
State Agency Assistance:	
Containment/Cleanup Plans:	

72	8 of 29	ESE	0.19 / 1,004.83	598.80 / 0	AT&T ILLINOIS 2940 WEST CORTLAND CHICAGO IL	SPILLS

Incident No:	H-2006-0282	***County:***	Cook
Date/Time Occurred:	3/6/2006 2:43:00 PM	***Latitude:***	
Media Release:		***Longutude:***	
Facility Manager:			
Fac Manager Phone:			
Responsible Party Street:	308 SOUTH AKARD ROOM 900 DALLAS, TX 75202		
Area Involved:	Fixed Facility		
Milepost:			
Section:			
Township:			
Range:			

Hazardous Materials Incident Report

Incident Report Dt:	3/6/2006 2:43:00 PM	***County:***	Cook

Data Input Status:	Closed	***Entered by:***	Sullan, Hugo/Comm Center/IEMA
LUST?:		***Date Entered:***	
Hazmat Incident Type:	Leak or Spill		
Caller:	TREY DRAKE		
Caller Represents:	AT&T ILLINOIS		
Street Address:	2940 WEST CORTLAND		
City:	CHICAGO		
URL:	https://public.iema.state.il.us/FOIAHazmatSearch/HazmatDetails.aspx?RptNum=H-2006-0282		
Narrative:			

SOM E MATERIAL WENT INTO STORM DRAIN 1`4:54 FAXED TO IEPA/OSFM/NRTP/CHICAGO FIRE/REGION 4 **Note: Many records provided by the department have a truncated [Narrative] field.

Follow Up Information:

Weather Information

Temp:	UNK
Wind:	UNKNOWN

Materials Involved

Name:	ANTI FREEZE
Type:	Liquid
CHRIS CODE:	UNK
CAS No:	UNKNOWN
UN/NA No:	UNKNOWN
Container Type:	RADIATOR
Container Size:	20 GALS
Amount Released:	15-20 GALS.
Rate of Release Min:	
Duration of Release:	
Cause of Release:	UNKNOWN
Est Spill Extent:	UNKNOWN
Spill Extent Units:	
Date/Time Inc Occur:	
Unknown Occurr:	
Date/Time Discov:	3/6/2006 13:30
Unknown Discovered:	
Where Taken:	
On Scene Contact:	ED
No of People Evacuat:	
A 302(a) Extremely Haz Sub?:	No
A RCRA Hazardous Waste?:	No
A RCRA Regulated Facility?:	No
Proper Safety Precautions:	
State Agency Assistance:	
Containment/Cleanup Plans:	CONTRACTOR HIRED HERITAGE ENVIRONMENTAL

Map Key	Number of Records	Direction	Distance (mi/ft)	Elev/Diff (ft)	Site	DB

Agency or Persons Notified

Agency:
Date/Time: Jan 27 2010 4:50PM
Name of Person: TREY DRAKE
Notification Action: Contacted

72	9 of 29	ESE	0.19 / 1,004.83	598.80 / 0	IL BELL TELEPHONE CO DBA AT&T ILLINOIS 2940 W CORTLAND ST CHICAGO IL 60647	ICIS

EPA Region: 05
Registry ID: 110013680132
Pgm Sys ID: IL000031600GME
Pgm Sys Acrnm: AIR
Permit Type:
Federal Fac ID:
Tribal Land Code:
County: Cook
Latitude 83: 41.915996
Longitude 83: -87.700803

72	10 of 29	ESE	0.19 / 1,004.83	598.80 / 0	ILLINOIS BELL TELEPHONE 2940 W CORTLAND ST CHICAGO IL	TANKS CHICAGO

Facility ID: 2940COR1990-09-27
Owner:
Data Source(s): HISTORIC DEPT. OF BUILDINGS

Detail(s)

Tank ID:
Installation Date: 09/27/1990
Removal Date:
Last Used Date:
Tank Type: UNDERGROUND STORAGE TANK
Tank Material:
Tank Construction:
Tank Product:
Tank Capacity:
Street No from: 2940
Street No to: 2940
Street Name: CORTLAND
Street Type: ST
Direction: W
Latitude: 41.9157483070977
Longitude: -87.70088189888799
Location: POINT (-87.70088189888799 41.9157483070977)
Comment: WORK BY: ACCURATE PUMP & TANK; REMOVE 1-1.4K & 2-4.3K OIL TANKS; INSTALL 1-1K DO TANKS
**Note: Many records provided by the department have a truncated [Comment] field.

72	11 of 29	ESE	0.19 / 1,004.83	598.80 / 0	AT & T/CHICAGO HUMBOLDT 2940 W CORTLAND ST CHICAGO IL	TANKS CHICAGO

Facility ID: 2007790
Owner: See Environmental Permit Dataset
Data Source(s): DEPT. OF PUBLIC HEALTH

Detail(s)

Tank ID: 0003
Street No from: 2940

Installation Date:		**Street No to:**	2940
Removal Date:		**Street Name:**	CORTLAND
Last Used Date:		**Street Type:**	ST
Tank Type:	UNDERGROUND STORAGE TANK	**Direction:**	W
Tank Material:		**Latitude:**	41.9157483070977
Tank Construction:		**Longitude:**	-87.70088189888799
Tank Product:	DIESEL		
Tank Capacity:	1000		
Location:	POINT (-87.70088189888799 41.9157483070977)		
Comment:			

Tank ID:	0001	**Street No from:**	2940
Installation Date:		**Street No to:**	2940
Removal Date:		**Street Name:**	CORTLAND
Last Used Date:		**Street Type:**	ST
Tank Type:	UNDERGROUND STORAGE TANK	**Direction:**	W
Tank Material:		**Latitude:**	41.9157483070977
Tank Construction:		**Longitude:**	-87.70088189888799
Tank Product:	OTHER		
Tank Capacity:	4300		
Location:	POINT (-87.70088189888799 41.9157483070977)		
Comment:			

Tank ID:	0002	**Street No from:**	2940
Installation Date:		**Street No to:**	2940
Removal Date:		**Street Name:**	CORTLAND
Last Used Date:		**Street Type:**	ST
Tank Type:	UNDERGROUND STORAGE TANK	**Direction:**	W
Tank Material:		**Latitude:**	41.9157483070977
Tank Construction:		**Longitude:**	-87.70088189888799
Tank Product:	OTHER		
Tank Capacity:	4300		
Location:	POINT (-87.70088189888799 41.9157483070977)		
Comment:			

Tank ID:	0004	**Street No from:**	2940
Installation Date:		**Street No to:**	2940
Removal Date:		**Street Name:**	CORTLAND
Last Used Date:		**Street Type:**	ST
Tank Type:	UNDERGROUND STORAGE TANK	**Direction:**	W
Tank Material:	STEEL	**Latitude:**	41.9157483070977
Tank Construction:	DOUBLE	**Longitude:**	-87.70088189888799
Tank Product:	DIESEL		
Tank Capacity:	1000		
Location:	POINT (-87.70088189888799 41.9157483070977)		
Comment:	IN COMPLIANCE, Historic data from former Dept. of Environment [Tank Leak Protection: Automatic Tank Gauging; Tank Spill Prevention: <25 Gallon Fills; Tank Corrosion Protection: Cathodic Protection/DW; Tank Overfill Protection: Ball float valve; Piping Type: Suction Piping; Piping Leak Protection: European Suction; Piping Corrosion Protection: Above ground piping; Piping Wall: Double; Pipe Material: Steel; Stage 2: E; Red Tag: N;] **Note: Many records provided by the department have a truncated [Comment] field.		

Map Key	Number of Records	Direction	Distance (mi/ft)	Elev/Diff (ft)	Site	DB
72	12 of 29	ESE	0.19 / 1,004.83	598.80 / 0	ILLINOIS BELL TELEPHONE 2940 W CORTLAND ST CHICAGO IL	TANKS CHICAGO

Facility ID: 2940COR1991-03-08
Owner:
Data Source(s): HISTORIC DEPT. OF BUILDINGS

Detail(s)

Tank ID:
Installation Date: 03/08/1991
Removal Date:
Last Used Date:
Tank Type: UNDERGROUND STORAGE TANK
Tank Material:
Tank Construction:
Tank Product:
Tank Capacity:
Location: POINT (-87.70088189888799 41.9157483070977)
Comment: WORK BY: ACCURATE PUMP & TANK; INSTALL 1-1.5K DO TANK FINAL 9/17/92 **Note: Many records provided by the department have a truncated [Comment] field.

Street No from: 2940
Street No to: 2940
Street Name: CORTLAND
Street Type: ST
Direction: W
Latitude: 41.9157483070977
Longitude: -87.70088189888799

Map Key	Number of Records	Direction	Distance (mi/ft)	Elev/Diff (ft)	Site	DB
72	13 of 29	ESE	0.19 / 1,004.83	598.80 / 0	ILLINOIS BELL TELEPHONE 2940 W CORTLAND ST CHICAGO IL	TANKS CHICAGO

Facility ID: 2940COR1947-04-29
Owner:
Data Source(s): HISTORIC DEPT. OF BUILDINGS

Detail(s)

Tank ID:
Installation Date: 04/29/1947
Removal Date:
Last Used Date:
Tank Type: UNDERGROUND STORAGE TANK
Tank Material:
Tank Construction:
Tank Product:
Tank Capacity:
Location: POINT (-87.70088189888799 41.9157483070977)
Comment: WORK BY: GENERAL TANK EQUIPMENT; INSTALL 2-4300 GAL FUEL OIL TANKS FINAL 12/3/47 **Note: Many records provided by the department have a truncated [Comment] field.

Street No from: 2940
Street No to: 2940
Street Name: CORTLAND
Street Type: ST
Direction: W
Latitude: 41.9157483070977
Longitude: -87.70088189888799

Map Key	Number of Records	Direction	Distance (mi/ft)	Elev/Diff (ft)	Site	DB
72	14 of 29	ESE	0.19 / 1,004.83	598.80 / 0	ILLINOIS BELL TELEPHONE COMPANY/SBC 2940 W CORTLAND ST, CHICAGO, IL IL	PERMITS CHICAGO

Application ID: DOEAIR15183
Application Type: AIR POLLUTION CONTROL PERMIT

Issue or Entry Date: 08/03/2004 **Application Subtype:** EQUIPMENT INSTALLATION

CDPH Environmental Permit Details

Status: CLOSED **Street No to:**
Applicant: **Direction:** W
Expiration Date: 01/30/2005 **Street Name:** CORTLAND
Data Source: HISTORIC DEPT. OF ENVIRONMENT **Street Type:** ST
Street No from: 2940
Location: POINT (-87.70105 41.91598)
Comment:

QTY: 1.0 GENERATOR/DETROIT DIESEL/MODEL:1250DS60/ RATING:1,250KW/ FIRING RATE:4.27MM BTU/HR**Note: Many records provided by the department have a truncated Comment field.

72	15 of 29	ESE	0.19 / 1,004.83	598.80 / 0	AMERITECH 2940 W CORTLAND ST, CHICAGO, IL IL	PERMITS CHICAGO

Application ID: DOEAIR9123 **Application Type:** AIR POLLUTION CONTROL PERMIT
Issue or Entry Date: 09/18/2001 **Application Subtype:** EQUIPMENT INSTALLATION

CDPH Environmental Permit Details

Status: CLOSED **Street No to:**
Applicant: **Direction:** W
Expiration Date: 03/17/2002 **Street Name:** CORTLAND
Data Source: HISTORIC DEPT. OF ENVIRONMENT **Street Type:** ST
Street No from: 2940
Location: POINT (-87.70105 41.91598)
Comment:

QTY: 1.0 EMERGENCY GENERATOR/ INLAND DETROIT/ RATING/ 1250 KW**Note: Many records provided by the department have a truncated Comment field.

72	16 of 29	ESE	0.19 / 1,004.83	598.80 / 0	AT & T 2940 W CORTLAND ST, CHICAGO, IL IL	PERMITS CHICAGO

Application ID: DOEAIR20869 **Application Type:** AIR POLLUTION CONTROL PERMIT
Issue or Entry Date: 04/04/2007 **Application Subtype:** EQUIPMENT INSTALLATION

CDPH Environmental Permit Details

Status: CLOSED **Street No to:**
Applicant: **Direction:** W
Expiration Date: 10/01/2007 **Street Name:** CORTLAND
Data Source: HISTORIC DEPT. OF ENVIRONMENT **Street Type:** ST
Street No from: 2940

Map Key	Number of Records	Direction	Distance (mi/ft)	Elev/Diff (ft)	Site	DB

Location: POINT (-87.70105 41.91598)
Comment:

QTY: 1.0 COMBUSTION EMISSION UNIT: BOILER/ MAKE AND MODEL: KEWANNE-1783/ MAXIMUM OUTPUT: 5,000,000 BTU/HR**Note: Many records provided by the department have a truncated Comment field.

---

72 | **17 of 29** | **ESE** | **0.19 / 1,004.83** | **598.80 / 0** | **2940 W CORTLAND ST IL** | **PERMITS CHICAGO**

Application ID: USTGRD114315
Application Type: UNDERGROUND STORAGE TANK
Issue or Entry Date: 09/23/2009
Application Subtype: ANNUAL GREEN DECAL

CDPH Environmental Permit Details

Status: OPEN
Applicant: MS DONCO KOCESKI
Expiration Date:
Data Source: DEPT. OF PUBLIC HEALTH
Street No from: 2940
Location: POINT (-87.70105 41.91598)
Comment:
Street No to:
Direction: W
Street Name: CORTLAND
Street Type: ST

{APPLICATION COMMENTS: [CONTRACTOR:]}{TANKS: }**Note: Many records provided by the department have a truncated Comment field.

---

72 | **18 of 29** | **ESE** | **0.19 / 1,004.83** | **598.80 / 0** | **AT & T 2940 W CORTLAND ST, CHICAGO, IL IL** | **PERMITS CHICAGO**

Application ID: DOEAIR21934
Application Type: AIR POLLUTION CONTROL PERMIT
Issue or Entry Date: 10/30/2007
Application Subtype: EQUIPMENT INSTALLATION

CDPH Environmental Permit Details

Status: CLOSED
Applicant: GILBANE
Expiration Date: 04/27/2008
Data Source: HISTORIC DEPT. OF ENVIRONMENT
Street No from: 2940
Location: POINT (-87.70105 41.91598)
Comment:
Street No to:
Direction: W
Street Name: CORTLAND
Street Type: ST

QTY: 1.0 COMBUSTION EMISSION UNIT: BOILER/ MAKE AND MODEL: POWER F-J50A-15/ MAXIMUM OUTPUT: 1,433,000 BTU/HR**Note: Many records provided by the department have a truncated Comment field.

---

72 | **19 of 29** | **ESE** | **0.19 / 1,004.83** | **598.80 / 0** | **AT & T/CHICAGO HUMBOLDT 2940 W CORTLAND ST, CHICAGO, IL IL** | **PERMITS CHICAGO**

Application ID: DOEUST104618
Application Type: UNDERGROUND STORAGE TANK
Issue or Entry Date: 12/09/1998
Application Subtype: UPGRADE

Map Key	Number of Records	Direction	Distance (mi/ft)	Elev/Diff (ft)	Site	DB

CDPH Environmental Permit Details

Status:	CLOSED	***Street No to:***	
Applicant:	BARBARA WARWICK	***Direction:***	W
Expiration Date:	06/14/1999	***Street Name:***	CORTLAND
Data Source:	HISTORIC DEPT. OF ENVIRONMENT	***Street Type:***	ST
Street No from:	2940		
Location:	POINT (-87.70105 41.91598)		
Comment:			

[CONTRACTOR: J&D MECHANICAL INDUSTRIES]**Note: Many records provided by the department have a truncated Comment field.

72	***20 of 29***	***ESE***	***0.19 / 1,004.83***	***598.80 / 0***	***SBC AMERITECH 2940 W CORTLAND ST, CHICAGO, IL IL***	***PERMITS CHICAGO***

Application ID:	DOEAIR14355	***Application Type:***	AIR POLLUTION CONTROL PERMIT
Issue or Entry Date:	03/22/2004	***Application Subtype:***	EQUIPMENT INSTALLATION

CDPH Environmental Permit Details

Status:	CLOSED	***Street No to:***	
Applicant:		***Direction:***	W
Expiration Date:	09/18/2004	***Street Name:***	CORTLAND
Data Source:	HISTORIC DEPT. OF ENVIRONMENT	***Street Type:***	ST
Street No from:	2940		
Location:	POINT (-87.70105 41.91598)		
Comment:			

QTY: 1.0 UNFIRED PRESSURE VESSEL/TANK/ BELL&GOSSETT/MODEL:D4DV/ MAXIMUM ALLOWED PRESSURE:SHELL:125 PSI,QTY: 2.0 UNFIRED PRESSURE VESSEL/WATER COOLED LIQUID CHILLER/CARRIER/MODEL:38HX6636RZE6-KA/ MAXIMUM ALLOWED PRESSURE: SHELL:300 PSIG**Note: Many records provided by the department have a truncated Comment field.

72	***21 of 29***	***ESE***	***0.19 / 1,004.83***	***598.80 / 0***	***AT&T - Humboldt Co - Q11410 2940 West Cortland Chicago IL 60647***	***TIER 2***

Facility County:	Cook
Report Year(s):	2022, 2021, 2020, 2019, 2018, 2017

Tier II Details

Report Year:	2021	***Chemical CAS No:***	7664939
LEPC:	Cook Suburban	***Chemical EHS:***	Yes
Facility Phone:	8005669347	***Chemical Contents:***	Pure, Liquid,
Facility Fax:	8005669347	***Max Daily Amt(lbs):***	10,000-24,999
Facility Latitude:	41.9153	***Avg Daily Amt(lbs):***	10,000-24,999
Facility Longitude:	-87.784		
Corporate Name:	Illinois Bell Telephone Company/AT&T Illinois		

Fire Dept: Chicago Fire Department
Chemical Name: Sulfuric Acid
Chem Health Haz: Reactivity, Immediate, Delayed,
Owner: Illinois Bell Telephone CompanyATT Illinois
Owner Street: 308 S. Akard St., 17th Floor
Owner City: Dallas
Owner State: TX
Owner Zip Code: 75202
Owner Phone: 8005669347
Mailing Name: Illinois Bell Telephone Company/AT&T Illinois
Mailing Street: 308 S. Akard St., 17th Floor
Mailing City: Dallas
Mailing State:
Mailing Zip Code: 75202

Report Year: 2022
LEPC: Cook Suburban
Facility Phone: 8005669347
Facility Fax: 8005669347
Facility Latitude: 41.9153
Facility Longitude: -87.784
Chemical CAS No: 7664939
Chemical EHS: Yes
Chemical Contents: Pure, Liquid,
Max Daily Amt(lbs): 10,000-24,999
Avg Daily Amt(lbs): 10,000-24,999
Corporate Name: Illinois Bell Telephone Company/AT&T Illinois
Fire Dept: Chicago Fire Department
Chemical Name: Sulfuric Acid
Chem Health Haz: Reactivity, Immediate, Delayed,
Owner: Illinois Bell Telephone CompanyATT Illinois
Owner Street: 311 S. Akard Street, Floor 12
Owner City: Dallas
Owner State: TX
Owner Zip Code: 75202
Owner Phone: 8005669347
Mailing Name: Illinois Bell Telephone Company/AT&T Illinois
Mailing Street: 311 S. Akard Street, Floor 12
Mailing City: Dallas
Mailing State:
Mailing Zip Code: 75202

Report Year: 2022
LEPC: Cook Suburban
Facility Phone: 8005669347
Facility Fax: 8005669347
Facility Latitude: 41.9153
Facility Longitude: -87.784
Chemical CAS No: 7439921
Chemical EHS: No
Chemical Contents: Pure, Solid,
Max Daily Amt(lbs): 100,000-499,999
Avg Daily Amt(lbs): 100,000-499,999
Corporate Name: Illinois Bell Telephone Company/AT&T Illinois
Fire Dept: Chicago Fire Department
Chemical Name: LEAD
Chem Health Haz: Delayed,
Owner: Illinois Bell Telephone CompanyATT Illinois
Owner Street: 311 S. Akard Street, Floor 12
Owner City: Dallas
Owner State: TX

Owner Zip Code: 75202
Owner Phone: 8005669347
Mailing Name: Illinois Bell Telephone Company/AT&T Illinois
Mailing Street: 311 S. Akard Street, Floor 12
Mailing City: Dallas
Mailing State:
Mailing Zip Code: 75202

Report Year: 2021
LEPC: Cook Suburban
Facility Phone: 8005669347
Facility Fax: 8005669347
Facility Latitude: 41.9153
Facility Longitude: -87.784
Chemical CAS No: 7439921
Chemical EHS: No
Chemical Contents: Pure, Solid,
Max Daily Amt(lbs): 100,000-499,999
Avg Daily Amt(lbs): 100,000-499,999
Corporate Name: Illinois Bell Telephone Company/AT&T Illinois
Fire Dept: Chicago Fire Department
Chemical Name: LEAD
Chem Health Haz: Delayed,
Owner: Illinois Bell Telephone CompanyATT Illinois
Owner Street: 308 S. Akard St., 17th Floor
Owner City: Dallas
Owner State: TX
Owner Zip Code: 75202
Owner Phone: 8005669347
Mailing Name: Illinois Bell Telephone Company/AT&T Illinois
Mailing Street: 308 S. Akard St., 17th Floor
Mailing City: Dallas
Mailing State:
Mailing Zip Code: 75202

Report Year: 2019
LEPC: Cook Suburban
Facility Phone: 8005669347
Facility Fax: 8005669347
Facility Latitude: 41.9153
Facility Longitude: -87.784
Chemical CAS No: 7664939
Chemical EHS: Yes
Chemical Contents: Pure, Liquid,
Max Daily Amt(lbs): 10,000-24,999
Avg Daily Amt(lbs): 10,000-24,999
Corporate Name: Illinois Bell Telephone Company/AT&T Illinois
Fire Dept: Chicago Fire Department
Chemical Name: Sulfuric Acid
Chem Health Haz: Reactivity, Immediate, Delayed,
Owner: Illinois Bell Telephone CompanyATT Illinois
Owner Street: 308 S. Akard St., 17th Floor
Owner City: Dallas
Owner State: TX
Owner Zip Code: 75202
Owner Phone: 8005669347
Mailing Name: Illinois Bell Telephone Company/AT&T Illinois
Mailing Street: 308 S. Akard St., 17th Floor
Mailing City: Dallas
Mailing State:
Mailing Zip Code: 75202

Report Year: 2020
LEPC: Cook Suburban
Facility Phone: 8005669347
Facility Fax: 8005669347
Facility Latitude: 41.9153
Facility Longitude: -87.784
Corporate Name: Illinois Bell Telephone Company/AT&T Illinois
Fire Dept: Chicago Fire Department
Chemical Name: Diesel Fuel #2 Low Sulfur
Chem Health Haz: Fire, Immediate, Delayed,
Owner: Illinois Bell Telephone CompanyATT Illinois
Owner Street: 308 S. Akard St., 17th Floor
Owner City: Dallas
Owner State: TX
Owner Zip Code: 75202
Owner Phone: 8005669347
Mailing Name: Illinois Bell Telephone Company/AT&T Illinois
Mailing Street: 308 S. Akard St., 17th Floor
Mailing City: Dallas
Mailing State:
Mailing Zip Code: 75202
Chemical CAS No: 68476346
Chemical EHS: No
Chemical Contents: Pure, Liquid,
Max Daily Amt(lbs): 25,000-49,999
Avg Daily Amt(lbs): 25,000-49,999

Report Year: 2020
LEPC: Cook Suburban
Facility Phone: 8005669347
Facility Fax: 8005669347
Facility Latitude: 41.9153
Facility Longitude: -87.784
Corporate Name: Illinois Bell Telephone Company/AT&T Illinois
Fire Dept: Chicago Fire Department
Chemical Name: Sulfuric Acid
Chem Health Haz: Reactivity, Immediate, Delayed,
Owner: Illinois Bell Telephone CompanyATT Illinois
Owner Street: 308 S. Akard St., 17th Floor
Owner City: Dallas
Owner State: TX
Owner Zip Code: 75202
Owner Phone: 8005669347
Mailing Name: Illinois Bell Telephone Company/AT&T Illinois
Mailing Street: 308 S. Akard St., 17th Floor
Mailing City: Dallas
Mailing State:
Mailing Zip Code: 75202
Chemical CAS No: 7664939
Chemical EHS: Yes
Chemical Contents: Pure, Liquid,
Max Daily Amt(lbs): 10,000-24,999
Avg Daily Amt(lbs): 10,000-24,999

Report Year: 2018
LEPC: Cook Suburban
Facility Phone: 8005669347
Facility Fax: 8005669347
Facility Latitude: 41.9153
Facility Longitude: -87.784
Chemical CAS No: 7439921
Chemical EHS: No
Chemical Contents: Pure, Solid,
Max Daily Amt(lbs): 100,000-499,999
Avg Daily Amt(lbs): 100,000-499,999

Corporate Name: Illinois Bell Telephone Company/AT&T Illinois
Fire Dept: Chicago Fire Department
Chemical Name: LEAD
Chem Health Haz: Delayed,
Owner: Illinois Bell Telephone CompanyATT Illinois
Owner Street: 308 S. Akard St, 17th Floor
Owner City: Dallas
Owner State: TX
Owner Zip Code: 75202
Owner Phone: 8005669347
Mailing Name: Illinois Bell Telephone Company/AT&T Illinois
Mailing Street: 308 S. Akard St, 17th Floor
Mailing City: Dallas
Mailing State: TX
Mailing Zip Code: 75202

Report Year: 2017
LEPC: Cook Suburban
Facility Phone: 8005669347
Facility Fax: 8005669347
Facility Latitude: 41.9153
Facility Longitude: -87.784
Chemical CAS No: 7439921
Chemical EHS: No
Chemical Contents: Pure, Solid,
Max Daily Amt(lbs): 100,000-499,999
Avg Daily Amt(lbs): 100,000-499,999

Corporate Name: Illinois Bell Telephone Company/AT&T Illinois
Fire Dept: Chicago Fire Department
Chemical Name: LEAD
Chem Health Haz: Delayed,
Owner: Illinois Bell Telephone CompanyATT Illinois
Owner Street: 308 S. Akard St., 17th floor
Owner City: Dallas
Owner State: TX
Owner Zip Code: 75202-
Owner Phone: 8005669347
Mailing Name: Illinois Bell Telephone Company/AT&T Illinois
Mailing Street: 308 S. Akard St, 17th Floor
Mailing City: Dallas
Mailing State: TX
Mailing Zip Code: 75202-

Report Year: 2018
LEPC: Cook Suburban
Facility Phone: 8005669347
Facility Fax: 8005669347
Facility Latitude: 41.9153
Facility Longitude: -87.784
Chemical CAS No: 68476346
Chemical EHS: No
Chemical Contents: Pure, Liquid,
Max Daily Amt(lbs): 25,000-49,999
Avg Daily Amt(lbs): 25,000-49,999

Corporate Name: Illinois Bell Telephone Company/AT&T Illinois
Fire Dept: Chicago Fire Department
Chemical Name: Diesel Fuel #2 Low Sulfur
Chem Health Haz: Fire, Immediate, Delayed,
Owner: Illinois Bell Telephone CompanyATT Illinois
Owner Street: 308 S. Akard St, 17th Floor
Owner City: Dallas

Owner State: TX
Owner Zip Code: 75202
Owner Phone: 8005669347
Mailing Name: Illinois Bell Telephone Company/AT&T Illinois
Mailing Street: 308 S. Akard St, 17th Floor
Mailing City: Dallas
Mailing State: TX
Mailing Zip Code: 75202

Report Year: 2017
LEPC: Cook Suburban
Facility Phone: 8005669347
Facility Fax: 8005669347
Facility Latitude: 41.9153
Facility Longitude: -87.784
Chemical CAS No: 68476346
Chemical EHS: No
Chemical Contents: Pure, Liquid,
Max Daily Amt(lbs): 25,000-49,999
Avg Daily Amt(lbs): 25,000-49,999
Corporate Name: Illinois Bell Telephone Company/AT&T Illinois
Fire Dept: Chicago Fire Department
Chemical Name: Diesel Fuel #2 Low Sulfur
Chem Health Haz: Fire, Immediate, Delayed,
Owner: Illinois Bell Telephone CompanyATT Illinois
Owner Street: 308 S. Akard St., 17th floor
Owner City: Dallas
Owner State: TX
Owner Zip Code: 75202-
Owner Phone: 8005669347
Mailing Name: Illinois Bell Telephone Company/AT&T Illinois
Mailing Street: 308 S. Akard St, 17th Floor
Mailing City: Dallas
Mailing State: TX
Mailing Zip Code: 75202-

Report Year: 2019
LEPC: Cook Suburban
Facility Phone: 8005669347
Facility Fax: 8005669347
Facility Latitude: 41.9153
Facility Longitude: -87.784
Chemical CAS No: 7439921
Chemical EHS: No
Chemical Contents: Pure, Solid,
Max Daily Amt(lbs): 100,000-499,999
Avg Daily Amt(lbs): 100,000-499,999
Corporate Name: Illinois Bell Telephone Company/AT&T Illinois
Fire Dept: Chicago Fire Department
Chemical Name: LEAD
Chem Health Haz: Delayed,
Owner: Illinois Bell Telephone CompanyATT Illinois
Owner Street: 308 S. Akard St., 17th Floor
Owner City: Dallas
Owner State: TX
Owner Zip Code: 75202
Owner Phone: 8005669347
Mailing Name: Illinois Bell Telephone Company/AT&T Illinois
Mailing Street: 308 S. Akard St., 17th Floor
Mailing City: Dallas
Mailing State:

Mailing Zip Code: 75202

Report Year: 2020
LEPC: Cook Suburban
Facility Phone: 8005669347
Facility Fax: 8005669347
Facility Latitude: 41.9153
Facility Longitude: -87.784
Chemical CAS No: 7439921
Chemical EHS: No
Chemical Contents: Pure, Solid,
Max Daily Amt(lbs): 100,000-499,999
Avg Daily Amt(lbs): 100,000-499,999
Corporate Name: Illinois Bell Telephone Company/AT&T Illinois
Fire Dept: Chicago Fire Department
Chemical Name: LEAD
Chem Health Haz: Delayed,
Owner: Illinois Bell Telephone CompanyATT Illinois
Owner Street: 308 S. Akard St., 17th Floor
Owner City: Dallas
Owner State: TX
Owner Zip Code: 75202
Owner Phone: 8005669347
Mailing Name: Illinois Bell Telephone Company/AT&T Illinois
Mailing Street: 308 S. Akard St., 17th Floor
Mailing City: Dallas
Mailing State:
Mailing Zip Code: 75202

Report Year: 2021
LEPC: Cook Suburban
Facility Phone: 8005669347
Facility Fax: 8005669347
Facility Latitude: 41.9153
Facility Longitude: -87.784
Chemical CAS No: 68476346
Chemical EHS: No
Chemical Contents: Pure, Liquid,
Max Daily Amt(lbs): 25,000-49,999
Avg Daily Amt(lbs): 25,000-49,999
Corporate Name: Illinois Bell Telephone Company/AT&T Illinois
Fire Dept: Chicago Fire Department
Chemical Name: Diesel Fuel #2 Low Sulfur
Chem Health Haz: Fire, Immediate, Delayed,
Owner: Illinois Bell Telephone CompanyATT Illinois
Owner Street: 308 S. Akard St., 17th Floor
Owner City: Dallas
Owner State: TX
Owner Zip Code: 75202
Owner Phone: 8005669347
Mailing Name: Illinois Bell Telephone Company/AT&T Illinois
Mailing Street: 308 S. Akard St., 17th Floor
Mailing City: Dallas
Mailing State:
Mailing Zip Code: 75202

Report Year: 2018
LEPC: Cook Suburban
Facility Phone: 8005669347
Facility Fax: 8005669347
Facility Latitude: 41.9153
Chemical CAS No: 7664939
Chemical EHS: Yes
Chemical Contents: Pure, Liquid,
Max Daily Amt(lbs): 10,000-24,999
Avg Daily Amt(lbs): 10,000-24,999

Facility Longitude: -87.784
Corporate Name: Illinois Bell Telephone Company/AT&T Illinois
Fire Dept: Chicago Fire Department
Chemical Name: Sulfuric Acid
Chem Health Haz: Reactivity, Immediate, Delayed,
Owner: Illinois Bell Telephone CompanyATT Illinois
Owner Street: 308 S. Akard St, 17th Floor
Owner City: Dallas
Owner State: TX
Owner Zip Code: 75202
Owner Phone: 8005669347
Mailing Name: Illinois Bell Telephone Company/AT&T Illinois
Mailing Street: 308 S. Akard St, 17th Floor
Mailing City: Dallas
Mailing State: TX
Mailing Zip Code: 75202

Report Year: 2017
LEPC: Cook Suburban
Facility Phone: 8005669347
Facility Fax: 8005669347
Facility Latitude: 41.9153
Facility Longitude: -87.784
Chemical CAS No: 7664939
Chemical EHS: Yes
Chemical Contents: Pure, Liquid,
Max Daily Amt(lbs): 10,000-24,999
Avg Daily Amt(lbs): 10,000-24,999
Corporate Name: Illinois Bell Telephone Company/AT&T Illinois
Fire Dept: Chicago Fire Department
Chemical Name: Sulfuric Acid
Chem Health Haz: Reactivity, Immediate, Delayed,
Owner: Illinois Bell Telephone CompanyATT Illinois
Owner Street: 308 S. Akard St., 17th floor
Owner City: Dallas
Owner State: TX
Owner Zip Code: 75202-
Owner Phone: 8005669347
Mailing Name: Illinois Bell Telephone Company/AT&T Illinois
Mailing Street: 308 S. Akard St, 17th Floor
Mailing City: Dallas
Mailing State: TX
Mailing Zip Code: 75202-

Report Year: 2022
LEPC: Cook Suburban
Facility Phone: 8005669347
Facility Fax: 8005669347
Facility Latitude: 41.9153
Facility Longitude: -87.784
Chemical CAS No: 68476346
Chemical EHS: No
Chemical Contents: Pure, Liquid,
Max Daily Amt(lbs): 25,000-49,999
Avg Daily Amt(lbs): 25,000-49,999
Corporate Name: Illinois Bell Telephone Company/AT&T Illinois
Fire Dept: Chicago Fire Department
Chemical Name: Diesel Fuel #2 Low Sulfur
Chem Health Haz: Fire, Immediate, Delayed,
Owner: Illinois Bell Telephone CompanyATT Illinois
Owner Street: 311 S. Akard Street, Floor 12

Owner City:	Dallas
Owner State:	TX
Owner Zip Code:	75202
Owner Phone:	8005669347
Mailing Name:	Illinois Bell Telephone Company/AT&T Illinois
Mailing Street:	311 S. Akard Street, Floor 12
Mailing City:	Dallas
Mailing State:	
Mailing Zip Code:	75202

Report Year:	2019	**Chemical CAS No:**	68476346
LEPC:	Cook Suburban	**Chemical EHS:**	No
Facility Phone:	8005669347	**Chemical Contents:**	Pure, Liquid,
Facility Fax:	8005669347	**Max Daily Amt(lbs):**	25,000-49,999
Facility Latitude:	41.9153	**Avg Daily Amt(lbs):**	25,000-49,999
Facility Longitude:	-87.784		

Corporate Name:	Illinois Bell Telephone Company/AT&T Illinois
Fire Dept:	Chicago Fire Department
Chemical Name:	Diesel Fuel #2 Low Sulfur
Chem Health Haz:	Fire, Immediate, Delayed,
Owner:	Illinois Bell Telephone CompanyATT Illinois
Owner Street:	308 S. Akard St., 17th Floor
Owner City:	Dallas
Owner State:	TX
Owner Zip Code:	75202
Owner Phone:	8005669347
Mailing Name:	Illinois Bell Telephone Company/AT&T Illinois
Mailing Street:	308 S. Akard St., 17th Floor
Mailing City:	Dallas
Mailing State:	
Mailing Zip Code:	75202

Map Key	Number of Records	Direction	Distance (mi/ft)	Elev/Diff (ft)	Site	DB
72	22 of 29	ESE	0.19 / 1,004.83	598.80 / 0	AT&T CORPORATE REAL ESTATE 2940 W CORTLAND ST IL	PERMITS CHICAGO

Application ID:	ENVAIR130840	**Application Type:**	AIR POLLUTION CONTROL PERMIT
Issue or Entry Date:	04/19/2013	**Application Subtype:**	ARCHITECTURAL SURFACE CLEANING

CDPH Environmental Permit Details

Status:	CLOSED	**Street No to:**	
Applicant:	FIELDSTONE BUILDING SERVICES	**Direction:**	W
Expiration Date:		**Street Name:**	CORTLAND
Data Source:	DEPT. OF PUBLIC HEALTH	**Street Type:**	ST
Street No from:	2940		
Location:	POINT (-87.70105 41.91598)		
Comment:			

Map Key	Number of Records	Direction	Distance (mi/ft)	Elev/Diff (ft)	Site	DB
72	23 of 29	ESE	0.19 / 1,004.83	598.80 / 0	IL Bell Telephone Co dba AT&T Illinois 2940 W Cortland St Chicago IL 60647-5146	LUST DOCUMENT

Site ID (Map):	170000063348	**Orig Bureau (Web):**	Bureau of Land
System ID (Map):	0316225012	**City (Web):**	Chicago
Program ID (Web):	0316225012	**State (Web):**	IL
Interest Type (Map):	LUST	**Zip (Web):**	60647-5146
Media Code (Map):	LAND	**City (Map):**	Chicago
Category (Web):	Leaking UST Technical	**State (Map):**	IL
Doc Indicator (Map):	Yes	**Zip (Map):**	60647-5146
Doc Count (Web):	9	**Latitude (Map):**	41.91558
Total Pages (Web):	77	**Longitude (Map):**	-87.70062
Rev Dt Time (Map):	11/25/2015	**X (Map):**	-87.70061999999996
Collection Date (Map):	01/01/2001	**Y (Map):**	41.915580000000034

Name (Web): AT&T Services Inc - 170000063348
Address (Web): 2940 W Cortland St
Name (Map): IL Bell Telephone Co dba AT&T Illinois
Address (Map): 2940 W Cortland St
Category URL (Web): https://docuware67.illinois.gov/DocuWare/PlatformRO/WebClient/3/Integration?lc=VXNlcj1kd3B1YmxpY1xuUHdkPU4xbWRhJHRyYXRvclBANTU1&p=RLV&rl=ce728c9a-11c1-4ddf-9003-314169ab1943&tw=Results&q=W0lFUEFJRF09IjE3MDAwMDA2MzM0OCIgQU5EIFtDQVRFR09SWV09IjIxQSI1
Data Source: IEPA Source Water Assessment Program (SWAP) & Mapping Tool (Map); IEPA Document Explorer - Facility/Site Search (Web) (as of 17 Mar 2025)
Note: Documents related to facilities in Illinois can be searched on the Illinois Environmental Protection Agency (IEPA) Document Explorer: https://external.epa.illinois.gov/DocumentExplorer

Map Key	Number of Records	Direction	Distance (mi/ft)	Elev/Diff (ft)	Site	DB
72	24 of 29	ESE	0.19 / 1,004.83	598.80 / 0	IL Bell Telephone Co dba AT&T Illinois 2940 W Cortland St Chicago IL 60647-5146	AIR PERMITS

Note: Documents related to facilities in Illinois can be searched on the Illinois Environmental Protection Agency (IEPA) Document Explorer: https://external.epa.illinois.gov/DocumentExplorer
Data Source: IEPA Source Water Assessment Program (SWAP) & Mapping Tool (Map)

IEPA Source Water Assessment Program (SWAP) & Mapping Tool

Name: IL Bell Telephone Co dba AT&T Illinois
Location Addr 3: 2940 W Cortland St
City Name: Chicago
State Code: IL
Postal Code: 60647-5146

Details

Indicator:	Yes	**Revision Dt Time:**	11/25/2015
Site ID:	170000063348	**Collection Dt:**	01/15/2015
System ID:	031600GME	**Latitude Measure:**	41.915996
RID:	254157	**Longitude Measure:**	-87.700803
Interest Type:	ROSS	**Point X:**	-87.70080299999995

Map Key	Number of Records	Direction	Distance (mi/ft)	Elev/Diff (ft)	Site	DB

Media Code: AIR **Point Y:** 41.915996000000064

---

72 **25 of 29** **ESE** **0.19 / 1,004.83** **598.80 / 0** **IL Bell Telephone Co dba AT&T Illinois**
2940 W Cortland St
Chicago IL 60647-5146 **IEPA DOCS**

Note: Documents related to facilities in Illinois can be searched on the Illinois Environmental Protection Agency (IEPA) Document Explorer: https://external.epa.illinois.gov/DocumentExplorer

IEPA Source Water Assessment Program (SWAP) & Mapping Tool

Name: IL Bell Telephone Co dba AT&T Illinois
Location Addr 3: 2940 W Cortland St
City Name: Chicago
State Code: IL
Postal Code: 60647-5146

Details

Indicator: Yes
Site ID: 170000063348
System ID: 0316225012
Collection Dt: 08/01/2001
Revision Dt Time: 11/25/2015
Interest Type: BOL
Media Code: LAND
Latitude Measure: 41.91558
Longitude Measure: -87.70062
Point X: -87.70061999999996
Point Y: 41.915580000000034

---

72 **26 of 29** **ESE** **0.19 / 1,004.83** **598.80 / 0** **ILLINOIS BELL TELEPHONE CO**
D/B/A AT&T IL
2940 W CORTLAND ST
CHICAGO IL 60647 **AFS**

Afs ID: 1703105280
Plant ID: 1012944
Epa Region: 05
Plant County: Cook
State No: 17
Primary Sic Code: 4813
Secondary Sic Code:
Naics Code: 517911
Afs Gov Facility Des: PRIVATELY OWNED/OPERATED
Operating Status Def: Operating
Epa Classification Des: Potential uncontrolled emissions <100 tons/year
Epa Compliance Status: In Compliance With Procedural Requirements
State Compliance Status: In Compliance With Procedural Requirements
Fed Reportable: No
Current Hpv:
Loc Contrl Region:
Afs Gov Fac Code: 0
Operating Status: O
Epa Class Code: B
Epa Complian Stat: C
State Comp Status: C

Actions

Plant ID: 1012944
Anu1: 2
National Actn Type: FS
All Air Prog Codes: 0

Date Achieved:	20080619	**Result Code:**	
Penalty Amount:	0	**Pollutant Code:**	
Record Updated Dt:	20081010	**Violating Poll Cds:**	
Creation Date:	20081010	**Violation Type Cds:**	
Key Action No:			
Regional Data Element:			
National Action Desc:	STATE CONDUCTED FCE/ON-SITE		
All Air Program Def:	0-SIP Source		
Result Def:			
Pollutant Def:			
All Violating Poll Def:			
All Violation Type Def:			

Historical Compliance - Air Program Level

Air Program Code:	0
Air Program Code Ref:	SIP Source
Historical Compliance Date:	1101, 1102, 1103, 1104, 1201, 1202, 1203, 1204, 1301, 1302, 1303, 1304, 1401, 1402, 1403
Historical Compliance Status:	C
Historical Compliance Stat Ref:	In Compliance With Procedural Requirements

Historical Compliance - Air Program Level

Air Program Code:	M
Air Program Code Ref:	MACT (Section 63 NESHAPS)
Historical Compliance Date:	1301, 1302, 1303, 1304, 1401, 1402, 1403
Historical Compliance Status:	C
Historical Compliance Stat Ref:	In Compliance With Procedural Requirements

Historical Compliance - Air Program Level

Air Program Code:	0
Air Program Code Ref:	SIP Source
Historical Compliance Date:	0604, 0701, 0702, 0703, 0704, 0801, 0802, 0803, 0804, 0901, 0902, 0903, 0904, 1001, 1002, 1003, 1004
Historical Compliance Status:	0
Historical Compliance Stat Ref:	Unknown Compliance Status

Air Program

Plant ID:	1012944	**Poll Classificatn:**	B
Air Program Code:	0	**Poll Compli Status:**	C
Air Program Status:	O	**Epa Class Code:**	B
Pollutant Code:	PM2.5	**Epa Compli Status:**	C
Chemical Abstract Service Nmbr:			
Air Program Code Subparts:			
Air Program Code Ref:	SIP Source		
Epa Classification Code Ref:	Potential uncontrolled emissions <100 tons/year		
Epa Compliance Status Ref:	In Compliance With Procedural Requirements		

Pollutant Code Ref:
Pollutant Classification Ref: Potential uncontrolled emissions <100 tons/year
Pollutant Complian Status Ref: In Compliance With Procedural Requirements

Air Program

Plant ID: 1012944
Air Program Code: M
Air Program Status: O
Pollutant Code: PM10
Chemical Abstract Service Nmbr:
Poll Classificatn: B
Poll Compli Status: C
Epa Class Code: B
Epa Compli Status: C
Air Program Code Subparts: ZZZZ
Air Program Code Ref: MACT (Section 63 NESHAPS)
Epa Classification Code Ref: Potential uncontrolled emissions <100 tons/year
Epa Compliance Status Ref: In Compliance With Procedural Requirements
Pollutant Code Ref: Particulate Matter < 10 Um
Pollutant Classification Ref: Potential uncontrolled emissions <100 tons/year
Pollutant Complian Status Ref: In Compliance With Procedural Requirements

Air Program

Plant ID: 1012944
Air Program Code: M
Air Program Status: O
Pollutant Code: NO2
Chemical Abstract Service Nmbr:
Poll Classificatn: B
Poll Compli Status: C
Epa Class Code: B
Epa Compli Status: C
Air Program Code Subparts: ZZZZ
Air Program Code Ref: MACT (Section 63 NESHAPS)
Epa Classification Code Ref: Potential uncontrolled emissions <100 tons/year
Epa Compliance Status Ref: In Compliance With Procedural Requirements
Pollutant Code Ref:
Pollutant Classification Ref: Potential uncontrolled emissions <100 tons/year
Pollutant Complian Status Ref: In Compliance With Procedural Requirements

Air Program

Plant ID: 1012944
Air Program Code: M
Air Program Status: O
Pollutant Code: VOC
Chemical Abstract Service Nmbr:
Poll Classificatn: B
Poll Compli Status: C
Epa Class Code: B
Epa Compli Status: C
Air Program Code Subparts: ZZZZ
Air Program Code Ref: MACT (Section 63 NESHAPS)
Epa Classification Code Ref: Potential uncontrolled emissions <100 tons/year
Epa Compliance Status Ref: In Compliance With Procedural Requirements
Pollutant Code Ref:
Pollutant Classification Ref: Potential uncontrolled emissions <100 tons/year
Pollutant Complian Status Ref: In Compliance With Procedural Requirements

Air Program

Plant ID:	1012944	***Poll Classificatn:***	C
Air Program Code:	0	***Poll Compli Status:***	C
Air Program Status:	O	***Epa Class Code:***	B
Pollutant Code:	FACIL	***Epa Compli Status:***	C
Chemical Abstract Service Nmbr:			
Air Program Code Subparts:			
Air Program Code Ref:	SIP Source		
Epa Classification Code Ref:	Potential uncontrolled emissions <100 tons/year		
Epa Compliance Status Ref:	In Compliance With Procedural Requirements		
Pollutant Code Ref:			
Pollutant Classification Ref:	Class is unknown.		
Pollutant Complian Status Ref:	In Compliance With Procedural Requirements		

Air Program

Plant ID:	1012944	***Poll Classificatn:***	B
Air Program Code:	M	***Poll Compli Status:***	C
Air Program Status:	O	***Epa Class Code:***	B
Pollutant Code:	SO2	***Epa Compli Status:***	C
Chemical Abstract Service Nmbr:			
Air Program Code Subparts:	ZZZZ		
Air Program Code Ref:	MACT (Section 63 NESHAPS)		
Epa Classification Code Ref:	Potential uncontrolled emissions <100 tons/year		
Epa Compliance Status Ref:	In Compliance With Procedural Requirements		
Pollutant Code Ref:			
Pollutant Classification Ref:	Potential uncontrolled emissions <100 tons/year		
Pollutant Complian Status Ref:	In Compliance With Procedural Requirements		

Air Program

Plant ID:	1012944	***Poll Classificatn:***	B
Air Program Code:	0	***Poll Compli Status:***	C
Air Program Status:	O	***Epa Class Code:***	B
Pollutant Code:	CO	***Epa Compli Status:***	C
Chemical Abstract Service Nmbr:			
Air Program Code Subparts:			
Air Program Code Ref:	SIP Source		
Epa Classification Code Ref:	Potential uncontrolled emissions <100 tons/year		
Epa Compliance Status Ref:	In Compliance With Procedural Requirements		
Pollutant Code Ref:			
Pollutant Classification Ref:	Potential uncontrolled emissions <100 tons/year		
Pollutant Complian Status Ref:	In Compliance With Procedural Requirements		

Air Program

Plant ID:	1012944	**Poll Classificatn:**	B
Air Program Code:	M	**Poll Compli Status:**	C
Air Program Status:	O	**Epa Class Code:**	B
Pollutant Code:	CO	**Epa Compli Status:**	C
Chemical Abstract Service Nmbr:			

Air Program Code Subparts: ZZZZ
Air Program Code Ref: MACT (Section 63 NESHAPS)
Epa Classification Code Ref: Potential uncontrolled emissions <100 tons/year
Epa Compliance Status Ref: In Compliance With Procedural Requirements
Pollutant Code Ref:
Pollutant Classification Ref: Potential uncontrolled emissions <100 tons/year
Pollutant Complian Status Ref: In Compliance With Procedural Requirements

Air Program

Plant ID:	1012944	**Poll Classificatn:**	B
Air Program Code:	0	**Poll Compli Status:**	C
Air Program Status:	O	**Epa Class Code:**	B
Pollutant Code:	PM10	**Epa Compli Status:**	C
Chemical Abstract Service Nmbr:			

Air Program Code Subparts:
Air Program Code Ref: SIP Source
Epa Classification Code Ref: Potential uncontrolled emissions <100 tons/year
Epa Compliance Status Ref: In Compliance With Procedural Requirements
Pollutant Code Ref: Particulate Matter < 10 Um
Pollutant Classification Ref: Potential uncontrolled emissions <100 tons/year
Pollutant Complian Status Ref: In Compliance With Procedural Requirements

Air Program

Plant ID:	1012944	**Poll Classificatn:**	B
Air Program Code:	0	**Poll Compli Status:**	C
Air Program Status:	O	**Epa Class Code:**	B
Pollutant Code:	SO2	**Epa Compli Status:**	C
Chemical Abstract Service Nmbr:			

Air Program Code Subparts:
Air Program Code Ref: SIP Source
Epa Classification Code Ref: Potential uncontrolled emissions <100 tons/year
Epa Compliance Status Ref: In Compliance With Procedural Requirements
Pollutant Code Ref:
Pollutant Classification Ref: Potential uncontrolled emissions <100 tons/year
Pollutant Complian Status Ref: In Compliance With Procedural Requirements

Air Program

Plant ID:	1012944	**Poll Classificatn:**	B
Air Program Code:	0	**Poll Compli Status:**	C

Map Key	Number of Records	Direction	Distance (mi/ft)	Elev/Diff (ft)	Site	DB

Air Program Status: O
Epa Class Code: B
Pollutant Code: VOC
Epa Compli Status: C
Chemical Abstract Service Nmbr:
Air Program Code Subparts:
Air Program Code Ref: SIP Source
Epa Classification Code Ref: Potential uncontrolled emissions <100 tons/year
Epa Compliance Status Ref: In Compliance With Procedural Requirements
Pollutant Code Ref:
Pollutant Classification Ref: Potential uncontrolled emissions <100 tons/year
Pollutant Complian Status Ref: In Compliance With Procedural Requirements

Air Program

Plant ID: 1012944
Poll Classificatn: B
Air Program Code: M
Poll Compli Status: C
Air Program Status: O
Epa Class Code: B
Pollutant Code: PM2.5
Epa Compli Status: C
Chemical Abstract Service Nmbr:
Air Program Code Subparts: ZZZZ
Air Program Code Ref: MACT (Section 63 NESHAPS)
Epa Classification Code Ref: Potential uncontrolled emissions <100 tons/year
Epa Compliance Status Ref: In Compliance With Procedural Requirements
Pollutant Code Ref:
Pollutant Classification Ref: Potential uncontrolled emissions <100 tons/year
Pollutant Complian Status Ref: In Compliance With Procedural Requirements

Air Program

Plant ID: 1012944
Poll Classificatn: B
Air Program Code: 0
Poll Compli Status: C
Air Program Status: O
Epa Class Code: B
Pollutant Code: NO2
Epa Compli Status: C
Chemical Abstract Service Nmbr:
Air Program Code Subparts:
Air Program Code Ref: SIP Source
Epa Classification Code Ref: Potential uncontrolled emissions <100 tons/year
Epa Compliance Status Ref: In Compliance With Procedural Requirements
Pollutant Code Ref:
Pollutant Classification Ref: Potential uncontrolled emissions <100 tons/year
Pollutant Complian Status Ref: In Compliance With Procedural Requirements

---

Map Key	Number of Records	Direction	Distance (mi/ft)	Elev/Diff (ft)	Site	DB
72	27 of 29	ESE	0.19 / 1,004.83	598.80 / 0	AT&T - Q11410 2940 West Cortland Chicago IL 60647	TIER 2

Facility County: Cook
Report Year(s): 2016, 2015, 2014, 2013, 2012

Map Key	Number of Records	Direction	Distance (mi/ft)	Elev/Diff (ft)	Site	DB

Tier II Details

Report Year:	2012	***Chemical CAS No:***	7439921
LEPC:	City of Chicago	***Chemical EHS:***	No
Facility Phone:	8005669347	***Chemical Contents:***	Pure, Solid,
Facility Fax:	8005669347	***Max Daily Amt(lbs):***	100,000-999,999
Facility Latitude:	41.9156	***Avg Daily Amt(lbs):***	100,000-999,999
Facility Longitude:	-87.7006		
Corporate Name:	Illinois Bell Telephone Company - AT&T Illinois		
Fire Dept:	Chicago Fire Department		
Chemical Name:	LEAD		
Chem Health Haz:	Reactivity, Delayed,		
Owner:	Illinois Bell Telephone Company ATT Illinois		
Owner Street:	One AT&T Way, Room 1A111B		
Owner City:	Bedminster		
Owner State:	NJ		
Owner Zip Code:	07921		
Owner Phone:	9082346265		
Mailing Name:	Illinois Bell Telephone Company - AT&T Illinois		
Mailing Street:	One AT&T Way, Room 1A111B		
Mailing City:	Bedminster		
Mailing State:	NJ		
Mailing Zip Code:	07921		

Report Year:	2013	***Chemical CAS No:***	7664939
LEPC:	City of Chicago	***Chemical EHS:***	Yes
Facility Phone:	8005669347	***Chemical Contents:***	Pure, Liquid,
Facility Fax:	8005669347	***Max Daily Amt(lbs):***	10,000-24,999
Facility Latitude:	41.9156	***Avg Daily Amt(lbs):***	10,000-24,999
Facility Longitude:	-87.7006		
Corporate Name:	Illinois Bell Telephone Company - AT&T Illinois		
Fire Dept:	Chicago Fire Department		
Chemical Name:	SULFURIC ACID		
Chem Health Haz:	Reactivity, Immediate, Delayed,		
Owner:	Illinois Bell Telephone Company ATT Illinois		
Owner Street:	One AT&T Way, Room 1A111B		
Owner City:	Bedminster		
Owner State:	NJ		
Owner Zip Code:	07921		
Owner Phone:	9082346265		
Mailing Name:	Illinois Bell Telephone Company - AT&T Illinois		
Mailing Street:	One AT&T Way, Room 1A111B		
Mailing City:	Bedminster		
Mailing State:	NJ		
Mailing Zip Code:	07921		

Report Year:	2015	***Chemical CAS No:***	7664939
LEPC:	City of Chicago	***Chemical EHS:***	Yes
Facility Phone:	8005669347	***Chemical Contents:***	Pure, Liquid,
Facility Fax:	8005669347	***Max Daily Amt(lbs):***	10,000-24,999
Facility Latitude:	41.9153	***Avg Daily Amt(lbs):***	10,000-24,999

Facility Longitude: -87.784
Corporate Name: Illinois Bell Telephone Company d/b/a AT&T Inc
Fire Dept: Chicago Fire Department
Chemical Name: SULFURIC ACID
Chem Health Haz: Reactivity, Immediate, Delayed,
Owner: Illinois Bell Telephone CompanyATT Illinois
Owner Street: 311 S. Akard Street, Floor 12
Owner City: Dallas
Owner State: TX
Owner Zip Code: 75202
Owner Phone: 8005669347
Mailing Name: Illinois Bell Telephone Company/AT&T Illinois
Mailing Street: 308 S. Akard Street, Room 1708
Mailing City: Dallas
Mailing State: TX
Mailing Zip Code: 75202

Report Year: 2015
LEPC: City of Chicago
Facility Phone: 8005669347
Facility Fax: 8005669347
Facility Latitude: 41.9153
Facility Longitude: -87.784
Chemical CAS No: 68476346
Chemical EHS: No
Chemical Contents: Pure, Liquid,
Max Daily Amt(lbs): 25,000-49,999
Avg Daily Amt(lbs): 25,000-49,999
Corporate Name: Illinois Bell Telephone Company d/b/a AT&T Inc
Fire Dept: Chicago Fire Department
Chemical Name: Diesel Fuel #2 Low Sulfur
Chem Health Haz: Fire, Immediate, Delayed,
Owner: Illinois Bell Telephone CompanyATT Illinois
Owner Street: 311 S. Akard Street, Floor 12
Owner City: Dallas
Owner State: TX
Owner Zip Code: 75202
Owner Phone: 8005669347
Mailing Name: Illinois Bell Telephone Company/AT&T Illinois
Mailing Street: 308 S. Akard Street, Room 1708
Mailing City: Dallas
Mailing State: TX
Mailing Zip Code: 75202

Report Year: 2014
LEPC: City of Chicago
Facility Phone: 8005669347
Facility Fax: 8005669347
Facility Latitude: 41.9156
Facility Longitude: -87.7006
Chemical CAS No: 7664939
Chemical EHS: Yes
Chemical Contents: Pure, Liquid,
Max Daily Amt(lbs): 10,000-24,999
Avg Daily Amt(lbs): 10,000-24,999
Corporate Name: Illinois Bell Telephone Company d/b/a AT&T Inc
Fire Dept: Chicago Fire Department
Chemical Name: SULFURIC ACID
Chem Health Haz: Reactivity, Immediate, Delayed,
Owner: Illinois Bell Telephone Company ATT Illinois
Owner Street: 308 S. Akard Street

Owner City: Dallas
Owner State: TX
Owner Zip Code: 75202-
Owner Phone: 8005669347
Mailing Name: Illinois Bell Telephone Company - AT&T Illinois
Mailing Street: 308 S. Akard Street
Mailing City: Dallas
Mailing State: TX
Mailing Zip Code: 75202-

Report Year: 2013
LEPC: City of Chicago
Facility Phone: 8005669347
Facility Fax: 8005669347
Facility Latitude: 41.9156
Facility Longitude: -87.7006
Chemical CAS No: 7439921
Chemical EHS: No
Chemical Contents: Pure, Solid,
Max Daily Amt(lbs): 100,000-499,999
Avg Daily Amt(lbs): 100,000-499,999
Corporate Name: Illinois Bell Telephone Company - AT&T Illinois
Fire Dept: Chicago Fire Department
Chemical Name: LEAD
Chem Health Haz: Reactivity, Delayed,
Owner: Illinois Bell Telephone Company ATT Illinois
Owner Street: One AT&T Way, Room 1A111B
Owner City: Bedminster
Owner State: NJ
Owner Zip Code: 07921
Owner Phone: 9082346265
Mailing Name: Illinois Bell Telephone Company - AT&T Illinois
Mailing Street: One AT&T Way, Room 1A111B
Mailing City: Bedminster
Mailing State: NJ
Mailing Zip Code: 07921

Report Year: 2015
LEPC: City of Chicago
Facility Phone: 8005669347
Facility Fax: 8005669347
Facility Latitude: 41.9153
Facility Longitude: -87.784
Chemical CAS No: 7439921
Chemical EHS: No
Chemical Contents: Pure, Solid,
Max Daily Amt(lbs): 100,000-499,999
Avg Daily Amt(lbs): 100,000-499,999
Corporate Name: Illinois Bell Telephone Company d/b/a AT&T Inc
Fire Dept: Chicago Fire Department
Chemical Name: LEAD
Chem Health Haz: Delayed,
Owner: Illinois Bell Telephone CompanyATT Illinois
Owner Street: 311 S. Akard Street, Floor 12
Owner City: Dallas
Owner State: TX
Owner Zip Code: 75202
Owner Phone: 8005669347
Mailing Name: Illinois Bell Telephone Company/AT&T Illinois
Mailing Street: 308 S. Akard Street, Room 1708
Mailing City: Dallas

Mailing State: TX
Mailing Zip Code: 75202

Report Year: 2014
LEPC: City of Chicago
Facility Phone: 8005669347
Facility Fax: 8005669347
Facility Latitude: 41.9156
Facility Longitude: -87.7006
Chemical CAS No: 7439921
Chemical EHS: No
Chemical Contents: Pure, Solid,
Max Daily Amt(lbs): 100,000-499,999
Avg Daily Amt(lbs): 100,000-499,999
Corporate Name: Illinois Bell Telephone Company d/b/a AT&T Inc
Fire Dept: Chicago Fire Department
Chemical Name: LEAD
Chem Health Haz: Reactivity, Delayed,
Owner: Illinois Bell Telephone Company ATT Illinois
Owner Street: 308 S. Akard Street
Owner City: Dallas
Owner State: TX
Owner Zip Code: 75202-
Owner Phone: 8005669347
Mailing Name: Illinois Bell Telephone Company - AT&T Illinois
Mailing Street: 308 S. Akard Street
Mailing City: Dallas
Mailing State: TX
Mailing Zip Code: 75202-

Report Year: 2016
LEPC: City of Chicago
Facility Phone: 8005669347
Facility Fax: 8005669347
Facility Latitude: 41.9153
Facility Longitude: -87.784
Chemical CAS No: 68476346
Chemical EHS: No
Chemical Contents: Pure, Liquid,
Max Daily Amt(lbs): 25,000-49,999
Avg Daily Amt(lbs): 25,000-49,999
Corporate Name: Illinois Bell Telephone Company/AT&T Illinois
Fire Dept: Chicago Fire Department
Chemical Name: Diesel Fuel #2 Low Sulfur
Chem Health Haz: Fire, Immediate, Delayed,
Owner: Illinois Bell Telephone CompanyATT Illinois
Owner Street: 308 S. Akard St., 17th floor
Owner City: Dallas
Owner State: TX
Owner Zip Code: 75202-
Owner Phone: 8005669347
Mailing Name: Illinois Bell Telephone Company/AT&T Illinois
Mailing Street: 308 S. Akard Street, 17th Floor
Mailing City: Dallas
Mailing State: TX
Mailing Zip Code: 75202

Report Year: 2016
LEPC: City of Chicago
Facility Phone: 8005669347
Facility Fax: 8005669347
Chemical CAS No: 7439921
Chemical EHS: No
Chemical Contents: Pure, Solid,
Max Daily Amt(lbs): 100,000-499,999

Facility Latitude: 41.9153
Facility Longitude: -87.784
Avg Daily Amt(lbs): 100,000-499,999
Corporate Name: Illinois Bell Telephone Company/AT&T Illinois
Fire Dept: Chicago Fire Department
Chemical Name: LEAD
Chem Health Haz: Delayed,
Owner: Illinois Bell Telephone CompanyATT Illinois
Owner Street: 308 S. Akard St., 17th floor
Owner City: Dallas
Owner State: TX
Owner Zip Code: 75202-
Owner Phone: 8005669347
Mailing Name: Illinois Bell Telephone Company/AT&T Illinois
Mailing Street: 308 S. Akard Street, 17th Floor
Mailing City: Dallas
Mailing State: TX
Mailing Zip Code: 75202

Report Year: 2016
LEPC: City of Chicago
Facility Phone: 8005669347
Facility Fax: 8005669347
Facility Latitude: 41.9153
Facility Longitude: -87.784
Chemical CAS No: 7664939
Chemical EHS: Yes
Chemical Contents: Pure, Liquid,
Max Daily Amt(lbs): 10,000-24,999
Avg Daily Amt(lbs): 10,000-24,999
Corporate Name: Illinois Bell Telephone Company/AT&T Illinois
Fire Dept: Chicago Fire Department
Chemical Name: SULFURIC ACID
Chem Health Haz: Reactivity, Immediate, Delayed,
Owner: Illinois Bell Telephone CompanyATT Illinois
Owner Street: 308 S. Akard St., 17th floor
Owner City: Dallas
Owner State: TX
Owner Zip Code: 75202-
Owner Phone: 8005669347
Mailing Name: Illinois Bell Telephone Company/AT&T Illinois
Mailing Street: 308 S. Akard Street, 17th Floor
Mailing City: Dallas
Mailing State: TX
Mailing Zip Code: 75202

Report Year: 2012
LEPC: City of Chicago
Facility Phone: 8005669347
Facility Fax: 8005669347
Facility Latitude: 41.9156
Facility Longitude: -87.7006
Chemical CAS No: 7664939
Chemical EHS: Yes
Chemical Contents: Pure, Liquid,
Max Daily Amt(lbs): 10,000-99,999
Avg Daily Amt(lbs): 10,000-99,999
Corporate Name: Illinois Bell Telephone Company - AT&T Illinois
Fire Dept: Chicago Fire Department
Chemical Name: SULFURIC ACID
Chem Health Haz: Reactivity, Immediate, Delayed,
Owner: Illinois Bell Telephone Company ATT Illinois

Map Key	Number of Records	Direction	Distance (mi/ft)	Elev/Diff (ft)	Site	DB

Owner Street: One AT&T Way, Room 1A111B
Owner City: Bedminster
Owner State: NJ
Owner Zip Code: 07921
Owner Phone: 9082346265
Mailing Name: Illinois Bell Telephone Company - AT&T Illinois
Mailing Street: One AT&T Way, Room 1A111B
Mailing City: Bedminster
Mailing State: NJ
Mailing Zip Code: 07921

Map Key	Number of Records	Direction	Distance (mi/ft)	Elev/Diff (ft)	Site	DB
72	28 of 29	ESE	0.19 / 1,004.83	598.80 / 0	Illinois Bell Telephone Company d/b/a SBC Illinois 2940 West Cortland Chicago IL 60647	TIER 2

Facility County: Cook
Report Year(s): 2011, 2010, 2009, 2008, 2007, 2006, 2005

Tier II Details

Report Year: 2009
LEPC: City of Chicago
Facility Phone: 8005669347
Facility Fax: 8005669347
Facility Latitude: 41.9156
Facility Longitude: -87.7006
Chemical CAS No: 7439921
Chemical EHS: No
Chemical Contents: Pure, Solid,
Max Daily Amt(lbs): 100,000-999,999
Avg Daily Amt(lbs): 100,000-999,999
Corporate Name: Illinois Bell Telephone Company d/b/a SBC Illinois
Fire Dept: Chicago Fire Department
Chemical Name: LEAD
Chem Health Haz: Reactivity, Immediate, Delayed,
Owner: SBC Environmental Management
Owner Street: 898 Marie Ln
Owner City: Conyers
Owner State: GA
Owner Zip Code: 30094
Owner Phone: 7709226035
Mailing Name: Illinois Bell c/o SBC Environmental
Mailing Street: 898 Marie Ln
Mailing City: Conyers
Mailing State: GA
Mailing Zip Code: 30094

Report Year: 2008
LEPC: City of Chicago
Facility Phone: 8005669347
Facility Fax: 8005669347
Facility Latitude: 41.9156
Facility Longitude: -87.7006
Chemical CAS No: 7439921
Chemical EHS: No
Chemical Contents: Pure, Solid,
Max Daily Amt(lbs): 100,000-999,999
Avg Daily Amt(lbs): 100,000-999,999
Corporate Name: Illinois Bell Telephone Company d/b/a SBC Illinois
Fire Dept: Chicago Fire Department

Chemical Name: LEAD
Chem Health Haz: Reactivity, Immediate, Delayed,
Owner: SBC Environmental Management
Owner Street: 898 Marie Ln
Owner City: Conyers
Owner State: GA
Owner Zip Code: 30094
Owner Phone: 7709226035
Mailing Name: Illinois Bell c/o SBC Environmental
Mailing Street: 898 Marie Ln
Mailing City: Conyers
Mailing State: GA
Mailing Zip Code: 30094

Report Year: 2011
LEPC: City of Chicago
Facility Phone: 8005669347
Facility Fax: 8005669347
Facility Latitude: 41.9156
Facility Longitude: -87.7006
Chemical CAS No: 7664939
Chemical EHS: Yes
Chemical Contents: Pure, Liquid,
Max Daily Amt(lbs): 10,000-99,999
Avg Daily Amt(lbs): 10,000-99,999
Corporate Name: Illinois Bell Telephone Company d/b/a SBC Illinois
Fire Dept: Chicago Fire Department
Chemical Name: SULFURIC ACID
Chem Health Haz: Reactivity, Immediate, Delayed,
Owner: SBC Environmental Management
Owner Street: 898 Marie Ln
Owner City: Conyers
Owner State: GA
Owner Zip Code: 30094
Owner Phone: 7709226035
Mailing Name: Illinois Bell c/o SBC Environmental
Mailing Street: 898 Marie Ln
Mailing City: Conyers
Mailing State: GA
Mailing Zip Code: 30094

Report Year: 2008
LEPC: City of Chicago
Facility Phone: 8005669347
Facility Fax: 8005669347
Facility Latitude: 41.9156
Facility Longitude: -87.7006
Chemical CAS No: 7664939
Chemical EHS: Yes
Chemical Contents: Pure, Liquid,
Max Daily Amt(lbs): 10,000-99,999
Avg Daily Amt(lbs): 10,000-99,999
Corporate Name: Illinois Bell Telephone Company d/b/a SBC Illinois
Fire Dept: Chicago Fire Department
Chemical Name: SULFURIC ACID
Chem Health Haz: Reactivity, Immediate, Delayed,
Owner: SBC Environmental Management
Owner Street: 898 Marie Ln
Owner City: Conyers
Owner State: GA
Owner Zip Code: 30094

Owner Phone:	7709226035
Mailing Name:	Illinois Bell c/o SBC Environmental
Mailing Street:	898 Marie Ln
Mailing City:	Conyers
Mailing State:	GA
Mailing Zip Code:	30094

Report Year:	2005	**Chemical CAS No:**	7664-93-9
LEPC:		**Chemical EHS:**	Yes
Facility Phone:	8005669347	**Chemical Contents:**	Mixture, Liquid,
Facility Fax:	8005669347	**Max Daily Amt(lbs):**	10,000-99,999
Facility Latitude:	41.9156	**Avg Daily Amt(lbs):**	10,000-99,999
Facility Longitude:	-87.7006		
Corporate Name:			
Fire Dept:			
Chemical Name:	Sulfuric acid		
Chem Health Haz:	Immediate, Delayed,		
Owner:	SBC Environmental Management		
Owner Street:	36 Fairview Ave., Floor 4		
Owner City:	Park Ridge		
Owner State:	IL		
Owner Zip Code:	60068		
Owner Phone:	9258238866		
Mailing Name:	Illinois Bell c/o SBC Environmental		
Mailing Street:	2600 Camino Ramon, Rm. 3E000		
Mailing City:	San Ramon		
Mailing State:	CA		
Mailing Zip Code:	94583		

Report Year:	2011	**Chemical CAS No:**	7439921
LEPC:	City of Chicago	**Chemical EHS:**	No
Facility Phone:	8005669347	**Chemical Contents:**	Pure, Solid,
Facility Fax:	8005669347	**Max Daily Amt(lbs):**	100,000-999,999
Facility Latitude:	41.9156	**Avg Daily Amt(lbs):**	100,000-999,999
Facility Longitude:	-87.7006		
Corporate Name:	Illinois Bell Telephone Company d/b/a SBC Illinois		
Fire Dept:	Chicago Fire Department		
Chemical Name:	LEAD		
Chem Health Haz:	Reactivity, Immediate, Delayed,		
Owner:	SBC Environmental Management		
Owner Street:	898 Marie Ln		
Owner City:	Conyers		
Owner State:	GA		
Owner Zip Code:	30094		
Owner Phone:	7709226035		
Mailing Name:	Illinois Bell c/o SBC Environmental		
Mailing Street:	898 Marie Ln		
Mailing City:	Conyers		
Mailing State:	GA		
Mailing Zip Code:	30094		

Report Year:	2010	**Chemical CAS No:**	7439921
LEPC:	City of Chicago	**Chemical EHS:**	No
Facility Phone:	8005669347	**Chemical Contents:**	Pure, Solid,
Facility Fax:	8005669347	**Max Daily Amt(lbs):**	100,000-999,999
Facility Latitude:	41.9156	**Avg Daily Amt(lbs):**	100,000-999,999
Facility Longitude:	-87.7006		
Corporate Name:	Illinois Bell Telephone Company d/b/a SBC Illinois		
Fire Dept:	Chicago Fire Department		
Chemical Name:	LEAD		
Chem Health Haz:	Reactivity, Immediate, Delayed,		
Owner:	SBC Environmental Management		
Owner Street:	898 Marie Ln		
Owner City:	Conyers		
Owner State:	GA		
Owner Zip Code:	30094		
Owner Phone:	7709226035		
Mailing Name:	Illinois Bell c/o SBC Environmental		
Mailing Street:	898 Marie Ln		
Mailing City:	Conyers		
Mailing State:	GA		
Mailing Zip Code:	30094		

Report Year:	2007	**Chemical CAS No:**	7664-93-9
LEPC:	City of Chicago	**Chemical EHS:**	Yes
Facility Phone:	8005669347	**Chemical Contents:**	Mixture, Liquid,
Facility Fax:	8005669347	**Max Daily Amt(lbs):**	10,000-99,999
Facility Latitude:	41.9156	**Avg Daily Amt(lbs):**	10,000-99,999
Facility Longitude:	-87.7006		
Corporate Name:	Illinois Bell Telephone Company d/b/a SBC Illinois		
Fire Dept:			
Chemical Name:	Sulfuric acid		
Chem Health Haz:	Immediate, Delayed,		
Owner:	SBC Environmental Management		
Owner Street:	36 Fairview Ave., Floor 4		
Owner City:	Park Ridge		
Owner State:	IL		
Owner Zip Code:	60068		
Owner Phone:	9258238866		
Mailing Name:	Illinois Bell c/o SBC Environmental		
Mailing Street:	2600 Camino Ramon, Rm. 3E000		
Mailing City:	San Ramon		
Mailing State:	CA		
Mailing Zip Code:	94583		

Report Year:	2006	**Chemical CAS No:**	68476346
LEPC:	City of Chicago	**Chemical EHS:**	No
Facility Phone:	8005669347	**Chemical Contents:**	Pure, Liquid,
Facility Fax:	8005669347	**Max Daily Amt(lbs):**	10,000-99,999
Facility Latitude:	41.9156	**Avg Daily Amt(lbs):**	10,000-99,999
Facility Longitude:	-87.7006		
Corporate Name:	Illinois Bell Telephone Company d/b/a SBC Illinois		

Fire Dept:
Chemical Name: Diesel Fuel
Chem Health Haz: Fire, Immediate, Delayed,
Owner: SBC Environmental Management
Owner Street: 36 Fairview Ave., Floor 4
Owner City: Park Ridge
Owner State: IL
Owner Zip Code: 60068
Owner Phone: 9258238866
Mailing Name: Illinois Bell c/o SBC Environmental
Mailing Street: 2600 Camino Ramon, Rm. 3E000
Mailing City: San Ramon
Mailing State: CA
Mailing Zip Code: 94583

Report Year: 2006
LEPC: City of Chicago
Facility Phone: 8005669347
Facility Fax: 8005669347
Facility Latitude: 41.9156
Facility Longitude: -87.7006
Chemical CAS No: 7664-93-9
Chemical EHS: Yes
Chemical Contents: Mixture, Liquid,
Max Daily Amt(lbs): 10,000-99,999
Avg Daily Amt(lbs): 10,000-99,999
Corporate Name: Illinois Bell Telephone Company d/b/a SBC Illinois
Fire Dept:
Chemical Name: Sulfuric acid
Chem Health Haz: Immediate, Delayed,
Owner: SBC Environmental Management
Owner Street: 36 Fairview Ave., Floor 4
Owner City: Park Ridge
Owner State: IL
Owner Zip Code: 60068
Owner Phone: 9258238866
Mailing Name: Illinois Bell c/o SBC Environmental
Mailing Street: 2600 Camino Ramon, Rm. 3E000
Mailing City: San Ramon
Mailing State: CA
Mailing Zip Code: 94583

Report Year: 2005
LEPC:
Facility Phone: 8005669347
Facility Fax: 8005669347
Facility Latitude: 41.9156
Facility Longitude: -87.7006
Chemical CAS No: 68476346
Chemical EHS: No
Chemical Contents: Pure, Liquid,
Max Daily Amt(lbs): 10,000-99,999
Avg Daily Amt(lbs): 10,000-99,999
Corporate Name:
Fire Dept:
Chemical Name: Diesel Fuel
Chem Health Haz: Fire, Immediate, Delayed,
Owner: SBC Environmental Management
Owner Street: 36 Fairview Ave., Floor 4
Owner City: Park Ridge
Owner State: IL

Owner Zip Code: 60068
Owner Phone: 9258238866
Mailing Name: Illinois Bell c/o SBC Environmental
Mailing Street: 2600 Camino Ramon, Rm. 3E000
Mailing City: San Ramon
Mailing State: CA
Mailing Zip Code: 94583

Report Year: 2007
LEPC: City of Chicago
Facility Phone: 8005669347
Facility Fax: 8005669347
Facility Latitude: 41.9156
Facility Longitude: -87.7006
Chemical CAS No: 68476346
Chemical EHS: No
Chemical Contents: Pure, Liquid,
Max Daily Amt(lbs): 10,000-99,999
Avg Daily Amt(lbs): 10,000-99,999
Corporate Name: Illinois Bell Telephone Company d/b/a SBC Illinois
Fire Dept:
Chemical Name: Diesel Fuel
Chem Health Haz: Fire, Immediate, Delayed,
Owner: SBC Environmental Management
Owner Street: 36 Fairview Ave., Floor 4
Owner City: Park Ridge
Owner State: IL
Owner Zip Code: 60068
Owner Phone: 9258238866
Mailing Name: Illinois Bell c/o SBC Environmental
Mailing Street: 2600 Camino Ramon, Rm. 3E000
Mailing City: San Ramon
Mailing State: CA
Mailing Zip Code: 94583

Report Year: 2008
LEPC: City of Chicago
Facility Phone: 8005669347
Facility Fax: 8005669347
Facility Latitude: 41.9156
Facility Longitude: -87.7006
Chemical CAS No: 68476346
Chemical EHS: No
Chemical Contents: Pure, Liquid,
Max Daily Amt(lbs): 10,000-99,999
Avg Daily Amt(lbs): 10,000-99,999
Corporate Name: Illinois Bell Telephone Company d/b/a SBC Illinois
Fire Dept: Chicago Fire Department
Chemical Name: DIESEL FUEL #2 LOW SULFUR
Chem Health Haz: Fire, Immediate, Delayed,
Owner: SBC Environmental Management
Owner Street: 898 Marie Ln
Owner City: Conyers
Owner State: GA
Owner Zip Code: 30094
Owner Phone: 7709226035
Mailing Name: Illinois Bell c/o SBC Environmental
Mailing Street: 898 Marie Ln
Mailing City: Conyers
Mailing State: GA
Mailing Zip Code: 30094

Map Key	Number of Records	Direction	Distance (mi/ft)	Elev/Diff (ft)	Site	DB

Report Year:	2010	**Chemical CAS No:**	7664939
LEPC:	City of Chicago	**Chemical EHS:**	Yes
Facility Phone:	8005669347	**Chemical Contents:**	Pure, Liquid,
Facility Fax:	8005669347	**Max Daily Amt(lbs):**	10,000-99,999
Facility Latitude:	41.9156	**Avg Daily Amt(lbs):**	10,000-99,999
Facility Longitude:	-87.7006		
Corporate Name:	Illinois Bell Telephone Company d/b/a SBC Illinois		
Fire Dept:	Chicago Fire Department		
Chemical Name:	SULFURIC ACID		
Chem Health Haz:	Reactivity, Immediate, Delayed,		
Owner:	SBC Environmental Management		
Owner Street:	898 Marie Ln		
Owner City:	Conyers		
Owner State:	GA		
Owner Zip Code:	30094		
Owner Phone:	7709226035		
Mailing Name:	Illinois Bell c/o SBC Environmental		
Mailing Street:	898 Marie Ln		
Mailing City:	Conyers		
Mailing State:	GA		
Mailing Zip Code:	30094		

Report Year:	2009	**Chemical CAS No:**	7664939
LEPC:	City of Chicago	**Chemical EHS:**	Yes
Facility Phone:	8005669347	**Chemical Contents:**	Pure, Liquid,
Facility Fax:	8005669347	**Max Daily Amt(lbs):**	10,000-99,999
Facility Latitude:	41.9156	**Avg Daily Amt(lbs):**	10,000-99,999
Facility Longitude:	-87.7006		
Corporate Name:	Illinois Bell Telephone Company d/b/a SBC Illinois		
Fire Dept:	Chicago Fire Department		
Chemical Name:	SULFURIC ACID		
Chem Health Haz:	Reactivity, Immediate, Delayed,		
Owner:	SBC Environmental Management		
Owner Street:	898 Marie Ln		
Owner City:	Conyers		
Owner State:	GA		
Owner Zip Code:	30094		
Owner Phone:	7709226035		
Mailing Name:	Illinois Bell c/o SBC Environmental		
Mailing Street:	898 Marie Ln		
Mailing City:	Conyers		
Mailing State:	GA		
Mailing Zip Code:	30094		

Map Key	Number of Records	Direction	Distance (mi/ft)	Elev/Diff (ft)	Site	DB
72	29 of 29	ESE	0.19 / 1,004.83	598.80 / 0	AT&T HUMBOLT CO 2940 W CORTLAND ST IL	PERMITS CHICAGO

Application ID:	ASTINS1791631	**Application Type:**	ABOVEGROUND STORAGE TANK
Issue or Entry Date:	03/03/2023	**Application Subtype:**	INSTALL

Map Key	Number of Records	Direction	Distance (mi/ft)	Elev/Diff (ft)	Site	DB

CDPH Environmental Permit Details

Status:	OPEN	***Street No to:***	
Applicant:	AT&T CORP. D/B/A ILLINOIS BELL	***Direction:***	W
Expiration Date:	09/03/2023	***Street Name:***	CORTLAND
Data Source:	DEPT. OF PUBLIC HEALTH	***Street Type:***	ST
Street No from:	2940		
Location:	POINT (-87.70105 41.91598)		
Comment:			

{APPLICATION COMMENTS: [CONTRACTOR: CROWNE INDUSTRIES, LTD.]}{TANKS: (FACILITY TANK ID: 1, APPLICATION TANK ID: 1, CAPACITY: 400, PRODUCT: DIESEL, MANUFACTURER:)}**Note: Many records provided by the department have a truncated Comment field.

73	*1 of 1*	*E*	*0.19 / 1,015.03*	*598.46 / 0*	***RESIDENTIAL*** ***2924 W ARMITAGE AVE*** ***IL***	***PERMITS CHICAGO***

Application ID:	ENVAIR849874	***Application Type:***	AIR POLLUTION CONTROL PERMIT
Issue or Entry Date:	09/13/2017	***Application Subtype:***	GENERAL POLUTION PREVENTION(P2)

CDPH Environmental Permit Details

Status:	CLOSED	***Street No to:***	
Applicant:	RESIDENTIAL	***Direction:***	W
Expiration Date:		***Street Name:***	ARMITAGE
Data Source:	DEPT. OF PUBLIC HEALTH	***Street Type:***	AVE
Street No from:	2924		
Location:	POINT (-87.70032 41.91745)		
Comment:			

AIR POLLUTION CONTROL PERMIT [EQUIP ID: , QUANTITY: 1, DESCRIPTION: 080A - FURNACE, OUTPUT LESS THAN 288,000 BTU/HR, NOTE:],[EQUIP ID: , QUANTITY: 2, DESCRIPTION: 080A - FURNACE, OUTPUT LESS THAN 288,000 BTU/HR, NOTE:],[EQUIP ID: , QUANTITY: 2, DESCRIPTION: 080A - FURNACE, OUTPUT LESS THAN 288,000 BTU/HR, NOTE:]**Note: Many records provided by the department have a truncated Comment field.

74	*1 of 1*	*NW*	*0.20 / 1,041.83*	*598.80 / 0*	***2103 N KEDZIE AVE*** ***2103 N KEDZIE AVE*** ***CHICAGO IL 60647***	***FINDS/FRS***

Registry ID:	110033006039
FIPS Code:	17031
HUC Code:	07120003
Site Type Name:	STATIONARY
Location Description:	
Supplemental Location:	
Create Date:	16-JAN-08
Update Date:	21-APR-14
Interest Types:	STATE MASTER
SIC Codes:	
SIC Code Descriptions:	
NAICS Codes:	
NAICS Code Descriptions:	

Map Key	Number of Records	Direction	Distance (mi/ft)	Elev/Diff (ft)	Site	DB

Conveyor:	FRS-GEOCODE
Federal Facility Code:	
Federal Agency Name:	
Tribal Land Code:	
Tribal Land Name:	
Congressional Dist No:	04
Census Block Code:	170312212001007
EPA Region Code:	05
County Name:	COOK
US/Mexico Border Ind:	
Latitude:	41.919644
Longitude:	-87.707029
Reference Point:	ENTRANCE POINT OF A FACILITY OR STATION
Coord Collection Method:	ADDRESS MATCHING-HOUSE NUMBER
Accuracy Value:	50
Datum:	NAD83
Source:	
Facility Detail Rprt URL:	https://ofmpub.epa.gov/frs_public2/fii_query_detail.disp_program_facility?p_registry_id=110033006039
Program Acronyms:	

ACES:170001660806

Map Key	Number of Records	Direction	Distance (mi/ft)	Elev/Diff (ft)	Site	DB
75	1 of 1	NW	0.20 / 1,053.46	598.80 / 0	CHILO MANUFACTURING & PLATING CO INC 2106 KEDZIE AVE CHICAGO IL 60623	AFS

Afs ID:	1703103235	**Fed Reportable:**	No
Plant ID:	957568	**Current Hpv:**	
Epa Region:	05	**Loc Contrl Region:**	
Plant County:	Cook	**Afs Gov Fac Code:**	0
State No:	17	**Operating Status:**	O
Primary Sic Code:	3496	**Epa Class Code:**	B
Secondary Sic Code:	3471	**Epa Complian Stat:**	C
Naics Code:	332618	**State Comp Status:**	C

Afs Gov Facility Des:	PRIVATELY OWNED/OPERATED
Operating Status Def:	Operating
Epa Classification Des:	Potential uncontrolled emissions <100 tons/year
Epa Compliance Status:	In Compliance With Procedural Requirements
State Compliance Status:	In Compliance With Procedural Requirements

Actions

Plant ID:	957568	**National Actn Type:**	FS
Anu1:	1	**All Air Prog Codes:**	0
Date Achieved:	20070829	**Result Code:**	
Penalty Amount:	0	**Pollutant Code:**	
Record Updated Dt:	20070831	**Violating Poll Cds:**	
Creation Date:	20070831	**Violation Type Cds:**	
Key Action No:			

Regional Data Element:
National Action Desc: STATE CONDUCTED FCE/ON-SITE
All Air Program Def: 0-SIP Source
Result Def:
Pollutant Def:
All Violating Poll Def:
All Violation Type Def:

Historical Compliance - Air Program Level

Air Program Code: 0
Air Program Code Ref: SIP Source
Historical Compliance Date: 0604, 0701, 0702, 0703, 0704, 0801, 0802, 0803, 0804, 0901, 0902, 0903, 0904, 1001, 1002, 1003, 1004
Historical Compliance Status: 0
Historical Compliance Stat Ref: Unknown Compliance Status

Historical Compliance - Air Program Level

Air Program Code: 0
Air Program Code Ref: SIP Source
Historical Compliance Date: 1101, 1102, 1103, 1104, 1201, 1202, 1203, 1204, 1301, 1302, 1303, 1304, 1401, 1402, 1403
Historical Compliance Status: C
Historical Compliance Stat Ref: In Compliance With Procedural Requirements

Air Program

Plant ID: 957568
Air Program Code: 0
Air Program Status: O
Pollutant Code: PM10
Poll Classificatn: B
Poll Compli Status: C
Epa Class Code: B
Epa Compli Status: C
Chemical Abstract Service Nmbr:
Air Program Code Subparts:
Air Program Code Ref: SIP Source
Epa Classification Code Ref: Potential uncontrolled emissions <100 tons/year
Epa Compliance Status Ref: In Compliance With Procedural Requirements
Pollutant Code Ref: Particulate Matter < 10 Um
Pollutant Classification Ref: Potential uncontrolled emissions <100 tons/year
Pollutant Complian Status Ref: In Compliance With Procedural Requirements

Air Program

Plant ID: 957568
Air Program Code: 0
Air Program Status: O
Pollutant Code: PM2.5
Poll Classificatn: B
Poll Compli Status: C
Epa Class Code: B
Epa Compli Status: C
Chemical Abstract Service Nmbr:
Air Program Code Subparts:

Map Key	Number of Records	Direction	Distance (mi/ft)	Elev/Diff (ft)	Site	DB

Air Program Code Ref: SIP Source
Epa Classification Code Ref: Potential uncontrolled emissions <100 tons/year
Epa Compliance Status Ref: In Compliance With Procedural Requirements
Pollutant Code Ref:
Pollutant Classification Ref: Potential uncontrolled emissions <100 tons/year
Pollutant Complian Status Ref: In Compliance With Procedural Requirements

Air Program

Plant ID: 957568
Air Program Code: 0
Air Program Status: O
Pollutant Code: FACIL
Chemical Abstract Service Nmbr:
Air Program Code Subparts:
Poll Classificatn: C
Poll Compli Status: C
Epa Class Code: B
Epa Compli Status: C
Air Program Code Ref: SIP Source
Epa Classification Code Ref: Potential uncontrolled emissions <100 tons/year
Epa Compliance Status Ref: In Compliance With Procedural Requirements
Pollutant Code Ref:
Pollutant Classification Ref: Class is unknown.
Pollutant Complian Status Ref: In Compliance With Procedural Requirements

Air Program

Plant ID: 957568
Air Program Code: 0
Air Program Status: O
Pollutant Code: VOC
Chemical Abstract Service Nmbr:
Air Program Code Subparts:
Poll Classificatn: B
Poll Compli Status: C
Epa Class Code: B
Epa Compli Status: C
Air Program Code Ref: SIP Source
Epa Classification Code Ref: Potential uncontrolled emissions <100 tons/year
Epa Compliance Status Ref: In Compliance With Procedural Requirements
Pollutant Code Ref:
Pollutant Classification Ref: Potential uncontrolled emissions <100 tons/year
Pollutant Complian Status Ref: In Compliance With Procedural Requirements

---

Map Key	Number of Records	Direction	Distance (mi/ft)	Elev/Diff (ft)	Site	DB
76	1 of 1	NW	0.20 / 1,058.70	598.80 / 0	HISPANIC HOUSING DEPARTMENT CORP 2114 N KEDZIE AVE, CHICAGO, IL IL	PERMITS CHICAGO

Application ID: DOEAIR16509
Issue or Entry Date: 04/05/2005
Application Type: AIR POLLUTION CONTROL PERMIT
Application Subtype: EQUIPMENT INSTALLATION

CDPH Environmental Permit Details

Status: CLOSED
Applicant:
Street No to:
Direction: N

Map Key	Number of Records	Direction	Distance (mi/ft)	Elev/Diff (ft)	Site	DB

Expiration Date: 10/02/2005
Data Source: HISTORIC DEPT. OF ENVIRONMENT
Street No from: 2114
Location: POINT (-87.70713 41.91976)
Comment:
Street Name: KEDZIE
Street Type: AVE

QTY: 1.0 ARCHITECTURAL SURFACE CLEANING/ GRINDING/ DUST SUPPRESSION METHOD: WETTING, VACUUMS/ PERMIT EXPIRES: 12/1/2005**Note: Many records provided by the department have a truncated Comment field.

Map Key	Number of Records	Direction	Distance (mi/ft)	Elev/Diff (ft)	Site	DB
77	1 of 1	E	0.20 / 1,061.61	598.80 / 0	BAS 3 DEVELOPMENT LLC 1901 N RICHMOND ST IL	PERMITS CHICAGO

Application ID: ENVAIR743632
Issue or Entry Date: 01/06/2017
Application Type: AIR POLLUTION CONTROL PERMIT
Application Subtype: GENERAL POLUTION PREVENTION(P2)

CDPH Environmental Permit Details

Status: CLOSED
Applicant: BAS 3 DEVELOPMENT
Expiration Date:
Data Source: DEPT. OF PUBLIC HEALTH
Street No from: 1901
Location: POINT (-87.70042 41.9158)
Comment:
Street No to: 1999
Direction: N
Street Name: RICHMOND
Street Type: ST

EXACT ADDRESS 1955 N RICHMOND AIR POLLUTION CONTROL PERMIT [EQUIP ID: , QUANTITY: 2, DESCRIPTION: 080A - FURNACE, OUTPUT LESS THAN 288,000 BTU/HR, NOTE:],[EQUIP ID: , QUANTITY: 2, DESCRIPTION: 080A - FURNACE, OUTPUT LESS THAN 288,000 BTU/HR, NOTE:]**Note: Many records provided by the department have a truncated Comment field.

Map Key	Number of Records	Direction	Distance (mi/ft)	Elev/Diff (ft)	Site	DB
78	1 of 1	N	0.20 / 1,080.18	598.15 / -1	Robert Gray Residence 3071 W Palmer Sq Chicago IL 60647	IEPA DOCS

Note: Documents related to facilities in Illinois can be searched on the Illinois Environmental Protection Agency (IEPA) Document Explorer: https://external.epa.illinois.gov/DocumentExplorer

IEPA Source Water Assessment Program (SWAP) & Mapping Tool

Name: Robert Gray Residence
Location Addr 3: 3071 W Palmer Sq
City Name: Chicago
State Code: IL
Postal Code: 60647

Details

Indicator: No
Site ID: 170000510739
System ID: 0316220029
Collection Dt: 12/30/2003
Latitude Measure: 41.92049
Longitude Measure: -87.70443
Point X: -87.70442999999995
Point Y: 41.92049000000003

Map Key	Number of Records	Direction	Distance (mi/ft)	Elev/Diff (ft)	Site	DB

Revision Dt Time: 06/30/2003
Interest Type: BOL
Media Code: LAND

---

79 *1 of 3* | *WNW* | *0.21 / 1,083.16* | *599.57 / 1* | ***BARROSO CORP***
3252 W ARMITAGE AVE
CHICAGO IL 60647 | ***FINDS/FRS***

Registry ID: 110018202880
FIPS Code: 17031
HUC Code: 07120003
Site Type Name: STATIONARY
Location Description:
Supplemental Location:
Create Date: 19-OCT-04
Update Date: 17-MAR-06
Interest Types: STATE MASTER
SIC Codes:
SIC Code Descriptions:
NAICS Codes:
NAICS Code Descriptions:
Conveyor: FRS-GEOCODE
Federal Facility Code:
Federal Agency Name:
Tribal Land Code:
Tribal Land Name:
Congressional Dist No: 04
Census Block Code: 170312211002028
EPA Region Code: 05
County Name: COOK
US/Mexico Border Ind:
Latitude: 41.91739
Longitude: -87.70908
Reference Point: CENTER OF A FACILITY OR STATION
Coord Collection Method: ADDRESS MATCHING-HOUSE NUMBER
Accuracy Value: 30
Datum: NAD83
Source:
Facility Detail Rprt URL: https://ofmpub.epa.gov/frs_public2/fii_query_detail.disp_program_facility?p_registry_id=110018202880
Program Acronyms:

ACES:170000511159

---

79 *2 of 3* | *WNW* | *0.21 / 1,083.16* | *599.57 / 1* | ***3256 W. ARMITAGE***
3256 W ARMITAGE AVE
IL | ***PERMITS CHICAGO***

Application ID: ENVAIR681811
Issue or Entry Date: 09/01/2016
Application Type: AIR POLLUTION CONTROL PERMIT
Application Subtype: ARCHITECTURAL SURFACE CLEANING

Map Key	Number of Records	Direction	Distance (mi/ft)	Elev/Diff (ft)	Site	DB

CDPH Environmental Permit Details

Status:	CLOSED	***Street No to:***	
Applicant:	GREYSTONE & WELDING USA, INC	***Direction:***	W
Expiration Date:		***Street Name:***	ARMITAGE
Data Source:	DEPT. OF PUBLIC HEALTH	***Street Type:***	AVE
Street No from:	3256		
Location:	POINT (-87.70931 41.91738)		
Comment:			

GRINDING THE EXTERNAL WALL OF UNITS 2,3,4,5,6 AND 7**Note: Many records provided by the department have a truncated Comment field.

Map Key	Number of Records	Direction	Distance (mi/ft)	Elev/Diff (ft)	Site	DB
79	3 of 3	WNW	0.21 / 1,083.16	599.57 / 1	Barroso Corp 3252 W Armitage Ave Chicago IL 60647	IEPA DOCS

Note: Documents related to facilities in Illinois can be searched on the Illinois Environmental Protection Agency (IEPA) Document Explorer: https://external.epa.illinois.gov/DocumentExplorer

IEPA Source Water Assessment Program (SWAP) & Mapping Tool

Name:	Barroso Corp
Location Addr 3:	3252 W Armitage Ave
City Name:	Chicago
State Code:	IL
Postal Code:	60647

Details

Indicator:	No	***Latitude Measure:***	41.91747
Site ID:	170000511159	***Longitude Measure:***	-87.7091
System ID:	0316225118	***Point X:***	-87.70909999999998
Collection Dt:	12/30/2003	***Point Y:***	41.91747000000004
Revision Dt Time:	06/30/2003		
Interest Type:	BOL		
Media Code:	LAND		

Map Key	Number of Records	Direction	Distance (mi/ft)	Elev/Diff (ft)	Site	DB
80	1 of 4	SSE	0.21 / 1,084.09	599.11 / 0	CHICAGO, CITY OF ABANDONMENT 1745 N WHIPPLE CHICAGO IL 60647-5026	FINDS/FRS

Registry ID:	110013386969
FIPS Code:	17031
HUC Code:	07120003
Site Type Name:	STATIONARY
Location Description:	
Supplemental Location:	
Create Date:	23-DEC-02
Update Date:	26-JAN-12
Interest Types:	UNSPECIFIED UNIVERSE

Map Key	Number of Records	Direction	Distance (mi/ft)	Elev/Diff (ft)	Site	DB

SIC Codes:
SIC Code Descriptions:
NAICS Codes:
NAICS Code Descriptions:
Conveyor: FRS-GEOCODE
Federal Facility Code:
Federal Agency Name:
Tribal Land Code:
Tribal Land Name:
Congressional Dist No: 04
Census Block Code: 170312301001012
EPA Region Code: 05
County Name: COOK
US/Mexico Border Ind:
Latitude: 41.91332
Longitude: -87.70343
Reference Point: CENTER OF A FACILITY OR STATION
Coord Collection Method: ADDRESS MATCHING-HOUSE NUMBER
Accuracy Value: 30
Datum: NAD83
Source:
Facility Detail Rprt URL: https://ofmpub.epa.gov/frs_public2/fii_query_detail.disp_program_facility?p_registry_id=110013386969
Program Acronyms:

RCRAINFO:ILR000116483

Map Key	Number of Records	Direction	Distance (mi/ft)	Elev/Diff (ft)	Site	DB
80	2 of 4	SSE	0.21 / 1,084.09	599.11 / 0	UNK 1745 NORTH WHIPPLE CHICAGO IL	SPILLS

Incident No: H 2002 1617
Date/Time Occurred: 11/5/2002 12:00:00 AM
Media Release:
Facility Manager:
Fac Manager Phone:
Responsible Party Street:
Area Involved: ROAD RIGHT OF WAY
Milepost:
Section:
Township:
Range:
County: COOK
Latitude:
Longtude:

Hazardous Materials Incident Report

Incident Report Dt: 11/5/2002 12:00:00 AM
Data Input Status: CLOSED
LUST?:
Hazmat Incident Type: ABANDONED DRUM
Caller: HERITAGE ENVORONMENTAL SERVICES
Caller Represents: HERITAGE ENVORONMENTAL SERVICES
County: COOK
Entered by:
Date Entered:

Street Address:	1745 NORTH WHIPPLE
City:	CHICAGO
URL:	https://public.iema.state.il.us/FOIAHazmatSearch/HazmatDetails.aspx?RptNum=H 2002 1617
Narrative:	

1125 FAXED IEPA/CFD/REG.4/NRTP **Note: Many records provided by the department have a truncated [Narrative] field.

Follow Up Information:

Materials Involved

Name:	UNK
Type:	UNKNOWN
CHRIS CODE:	
CAS No:	UNK
UN/NA No:	UNK
Container Type:	DRUM
Container Size:	55 GAL.
Amount Released:	NONE
Rate of Release Min:	
Duration of Release:	
Cause of Release:	
Est Spill Extent:	NA
Spill Extent Units:	
Date/Time Inc Occur:	
Unknown Occurr:	
Date/Time Discov:	11/05/02 @ PM
Unknown Discovered:	
Where Taken:	
On Scene Contact:	NONE
No of People Evacuat:	NONE
A 302(a) Extremely Haz Sub?:	UNKNOWN
A RCRA Hazardous Waste?:	
A RCRA Regulated Facility?:	
Proper Safety Precautions:	NONE
State Agency Assistance:	NONE
Containment/Cleanup Plans:	CALLER IS CONTRACTOR, PICKED UP DRUM FOR DISPOSAL

Emergency Units Contacted

Contacted ESDA?:	
ESDA on Scene?:	
Spec ESDA Agency:	
Contacted Fire Dep?:	
Fire Dep on Scene?:	
Name of Fire Dep:	
Police Dep Contact?:	
Police Dep on Scene:	
Name of Police Dep:	
Sheriff Police Dep?:	

Map Key	Number of Records	Direction	Distance (mi/ft)	Elev/Diff (ft)	Site	DB

Sheriff Dep on Scene:
Name of Sheriff Dep:
Other Agency?: YES
Agency on Scene?:
Name of Agency: #2

---

80 | **3 of 4** | **SSE** | **0.21 / 1,084.09** | **599.11 / 0** | **Chicago, City of Abandonment**
1745 N Whipple
Chicago IL 60647 | **IEPA DOCS**

Note: Documents related to facilities in Illinois can be searched on the Illinois Environmental Protection Agency (IEPA) Document Explorer: https://external.epa.illinois.gov/DocumentExplorer

IEPA Source Water Assessment Program (SWAP) & Mapping Tool

Name: Chicago, City of Abandonment
Location Addr 3: 1745 N Whipple
City Name: Chicago
State Code: IL
Postal Code: 60647

Details

Indicator: No
Site ID: 170000511729
System ID: 0316225214
Collection Dt: 12/30/2003
Revision Dt Time: 09/15/2004
Interest Type: BOL
Media Code: LAND
Latitude Measure: 41.91269
Longitude Measure: -87.70311
Point X: -87.70310999999998
Point Y: 41.912690000000055

---

80 | **4 of 4** | **SSE** | **0.21 / 1,084.09** | **599.11 / 0** | **CHICAGO, CITY OF ABANDONMENT**
1745 N WHIPPLE
CHICAGO IL 60647 | **RCRA NON GEN**

Handler ID: ILR000116483
Generator Status: N
Recycler Activity?: NO
Recycler Activity Note: This facility has not been identified as a Recycler Facility from both the RCRA Handler and Biennial Report Modules.

Violation/Evaluation Summary

Note: NO RECORDS: As of Jan 2025, there are no Compliance Monitoring and Enforcement (violation) records associated with this facility (EPA ID).

Handler Summary

Importer: No
Mixed Waste Gen: No
Used Oil Transpor: No
Used Oil Trans Fac: No

Transporter:	No	***Used Oil Processor:***	No
Transfer Facility:	No	***Used Oil Refiner:***	No
Recycler:	No	***Used Oil Burner:***	No
Onsite Burner Exem:	No	***Commercial TSD:***	No
Furnace Exemption:	No	***Recycl Nonstorage:***	No
Underground Injec:	No		
Used Oil Market Burner:	No		
Used Oil Spec Marketer:	No		

Additional Handler Summary Details

Source Type:	I	***NAIC 1:***	
Seq No:	1	***NAIC 2:***	
Non Notifier:		***NAIC 3:***	
Receive Date:	20200923	***NAIC 4:***	
Active Site:	-----	***State:***	IL
Land Type:	M	***Location Latitude:***	
In Handler Univ:	N	***Location Longitude:***	
In A Universe:	N	***Loc GIS Primary:***	N
Gen Status:	N	***Loc GIS Origin:***	
Report Cycle:		***State District Owner:***	IL
Accessibility:		***State District:***	DESPLAINES
Region:	05		
Fed Waste Gen Owner:	HQ		
State Waste Generator Owner:	IL		
State Waste Generator:	S		
Short Term Generator:	N		
Uni Waste:	N		
Universal Waste Dest Facility:	N		
Federal Universal Waste:	N		
As Federally Regulated Tsdf:	------		
As Converter Tsdf:	------		
As State Regulated Tsdf:	------		
As State Regulated Handler:	---		
Federal Indicator:	---		
Hsm:	N		
Subpart K:	----		
GPRA Permit:	N		
GPRA Renewal:	N		
Permit Renewal Wrkld:	------		
Permwrk ID:	------		
Perm Prog:	------		
Pcwrkld:	------		
Closwrkld:	------		
GPRA Ca:	N		
Cawrkld:	N		
Subjca Tsd Discretion:	N		
NCAPS:	N		
EC Indicator:	N		
Ca725 Indicator:	N		

Ca750 Indicator:	N
Operating Tsdf:	------
Full Enforcement:	------
Snc:	N
Unaddressed Snc:	N
Addressed Snc:	N
Snc With Comp Sched:	N
Fa Required:	-----
Hhandler Last Change:	20200924
Recognized Trader Importer:	N
Recognized Trader Exporter:	N
Slab Importer:	N
Slab Exporter:	N
Manifest Broker:	N
Subpart P:	N
Contact Language:	
Handler Name:	CHICAGO, CITY OF ABANDONMENT
Location Street No:	
Location Street1:	1745 N WHIPPLE
Location Street2:	
Location City:	CHICAGO
Location State:	IL
Location Zip:	60647
Location County Code:	IL031
Location County Name:	COOK
Location Country:	US
Contact Name:	
Contact Street No:	
Contact Street1:	
Contact Street2:	
Contact City:	
Contact State:	
Contact Zip:	
Contact Country:	
Contact Phone And Ext:	
Contact Fax:	
Contact Email Address:	
Contact Title:	
Owner Name:	
Owner Type:	
Owner Seq:	
Operator Name:	
Operator Type:	
Operator Seq:	
Public Notes:	

Hazardous Waste Handler Details

Seq No:	1
Receive Date:	20021106

Handler Name: CHICAGO, CITY OF ABANDONMENT
Fed Waste Generator: 2
Generator Code Description: Small Quantity Generator
Source Type: Notification

Waste Code Details

Waste Code: D001
Waste Code Desc: IGNITABLE WASTE

Hazardous Waste Handler Details

Seq No: 1
Receive Date: 20200923
Handler Name: CHICAGO, CITY OF ABANDONMENT
Fed Waste Generator: N
Generator Code Description: Not a Generator, Verified
Source Type: Implementer

Owner/Operator Details

Owner/Operator Ind: Current Owner
Type: Municipal
Name: CITY OF CHICAGO
Dt Became Current:
Dt Ended Current:
Phone: 312-742-4806
Source Type: Notification
Street No:
Street1: 1745 N WHIPPLE
Street2:
City: CHICAGO
State: IL
Country:
Zip: 60647

Historical Handler Details

Receive Dt: 20021106
Generator Code Description: Small Quantity Generator
Handler Name: CHICAGO, CITY OF ABANDONMENT

---

81 | ***1 of 2*** | ***WSW*** | ***0.21 / 1,085.49*** | ***599.80 / 1*** | ***JOSH RANDALL 1856 N SAWYER AVE, CHICAGO, IL IL*** | ***PERMITS CHICAGO***

Application ID: DOEAIR21435
Issue or Entry Date: 07/18/2007
Application Type: AIR POLLUTION CONTROL PERMIT
Application Subtype: EQUIPMENT INSTALLATION

CDPH Environmental Permit Details

Status: CLOSED
Applicant:
Expiration Date: 01/14/2008
Data Source: HISTORIC DEPT. OF ENVIRONMENT
Street No to:
Direction: N
Street Name: SAWYER
Street Type: AVE

Map Key	Number of Records	Direction	Distance (mi/ft)	Elev/Diff (ft)	Site	DB

Street No from: 1856
Location: POINT (-87.7086 41.9154)
Comment:

QTY: 1.0 COMBUSTION EMISSION UNIT: OTHER/ MAKE AND MODEL: BRADFORD WHITE-DM 80T-199-39/ MAXIMUM OUTPUT: 155,000 BTU/HR**Note: Many records provided by the department have a truncated Comment field.

81	2 of 2	WSW	0.21 / 1,085.49	599.80 / 1	BRANDON NAPIER 1856 N SAWYER AVE, CHICAGO, IL IL	PERMITS CHICAGO

Application ID: DOEAIR21224
Application Type: AIR POLLUTION CONTROL PERMIT
Issue or Entry Date: 06/05/2007
Application Subtype: EQUIPMENT INSTALLATION

CDPH Environmental Permit Details

Status: CLOSED
Street No to:
Applicant:
Direction: N
Expiration Date: 12/02/2007
Street Name: SAWYER
Data Source: HISTORIC DEPT. OF ENVIRONMENT
Street Type: AVE
Street No from: 1856
Location: POINT (-87.7086 41.9154)
Comment:

QTY: 1.0 ARCHITECTURAL SURFACE CLEANING: SANDBLASTING/ DUST SUPPRESSION METHOD: TARPS & WETTING/ PERMIT EXPIRES: 12/25/2007**Note: Many records provided by the department have a truncated Comment field.

82	1 of 1	NW	0.21 / 1,090.45	598.80 / 0	PALMER SQUARE APARTMENTS 2118 N KEDZIE AVE IL	PERMITS CHICAGO

Application ID: ENVAIR140045
Application Type: AIR POLLUTION CONTROL PERMIT
Issue or Entry Date: 04/09/2014
Application Subtype: ARCHITECTURAL SURFACE CLEANING

CDPH Environmental Permit Details

Status: CLOSED
Street No to:
Applicant: PALMER SQUARE APTS
Direction: N
Expiration Date:
Street Name: KEDZIE
Data Source: DEPT. OF PUBLIC HEALTH
Street Type: AVE
Street No from: 2118
Location: POINT (-87.70713 41.91983)
Comment:

EXACT ADDRESS 2118 1/2- 2140 N KEDZIE SURFACE CLEANING**Note: Many records provided by the department have a truncated Comment field.

83	1 of 1	NW	0.21 / 1,091.23	598.80 / 0	HISPANIC HOUSING DEPARTMENT CORP 3206 W DICKENS AVE, CHICAGO, IL	PERMITS CHICAGO

Map Key	Number of Records	Direction	Distance (mi/ft)	Elev/Diff (ft)	Site	DB
					IL	

Application ID: DOEAIR16506
Issue or Entry Date: 04/05/2005
Application Type: AIR POLLUTION CONTROL PERMIT
Application Subtype: EQUIPMENT INSTALLATION

Map Key	Number of Records	Direction	Distance (mi/ft)	Elev/Diff (ft)	Site	DB

Tank ID:		**Street No from:**	1807
Installation Date:	12/07/1955	**Street No to:**	1807
Removal Date:		**Street Name:**	SAWYER
Last Used Date:		**Street Type:**	AVE
Tank Type:	UNDERGROUND STORAGE TANK	**Direction:**	N
Tank Material:		**Latitude:**	41.913974229158015
Tank Construction:		**Longitude:**	-87.70841270147272
Tank Product:			
Tank Capacity:			
Location:	POINT (-87.70841270147272 41.913974229158015)		
Comment:	WORK BY: SAM BUTTITTA; INSTALL 1-1K GAL GSLN TANK FINAL 12/29/55 **Note: Many records provided by the department have a truncated [Comment] field.		

85	1 of 1	ENE	0.21 / 1,112.22	598.15 / -1	2012 N RICHMOND 2012 N RICHMOND ST IL	PERMITS CHICAGO

Application ID:	ENVAIR1809838	**Application Type:**	AIR POLLUTION CONTROL PERMIT
Issue or Entry Date:	04/28/2023	**Application Subtype:**	ARCHITECTURAL SURFACE CLEANING

CDPH Environmental Permit Details

Status:	OPEN	**Street No to:**	
Applicant:	CLASSIC RESTORATION	**Direction:**	N
Expiration Date:		**Street Name:**	RICHMOND
Data Source:	DEPT. OF PUBLIC HEALTH	**Street Type:**	ST
Street No from:	2012		
Location:	POINT (-87.70021301099996 41.91793000900003)		
Comment:			

GRIND OUT ALL THE MORTAR JOINTS ON THE EAST AND SOUTH ELEVATION**Note: Many records provided by the department have a truncated Comment field.

86	1 of 1	NNW	0.21 / 1,116.95	598.47 / 0	UNKNOWN 3119 WEST PALMER BLVD CHICAGO IL	SPILLS

Incident No:	961928	**County:**	COOK
Date/Time Occurred:	10/18/1996 1:31:00 PM	**Latitude:**	
Media Release:		**Longutude:**	
Facility Manager:			
Fac Manager Phone:			
Responsible Party Street:			
Area Involved:	OTHER/T-ALLEY		
Milepost:			
Section:			
Township:			
Range:			

Hazardous Materials Incident Report

Map Key	Number of Records	Direction	Distance (mi/ft)	Elev/Diff (ft)	Site	DB

Incident Report Dt:	10/18/1996 1:31:00 PM	**County:**	COOK
Data Input Status:	CLOSED	**Entered by:**	
LUST?:		**Date Entered:**	
Hazmat Incident Type:	OTHER/ABANDONMENT		
Caller:	JOE SCHUESSLER		
Caller Represents:	CHICAGO DEPT OF ENVIRONMT		
Street Address:	3119 WEST PALMER BLVD		
City:	CHICAGO		
URL:	https://public.iema.state.il.us/FOIAHazmatSearch/HazmatDetails.aspx?RptNum=961928		
Narrative:			

Follow Up Information:

Materials Involved

Name:	PROPANE TANK GAS
Type:	UNKNOWN
CHRIS CODE:	
CAS No:	
UN/NA No:	
Container Type:	OTHER/PROPANE TANK
Container Size:	OTHER/PROPANE TANK
Amount Released:	NO SPILL/ONLY DURING TEST
Rate of Release Min:	
Duration of Release:	
Cause of Release:	ILLEGAL DUMPING
Est Spill Extent:	
Spill Extent Units:	
Date/Time Inc Occur:	
Unknown Occurr:	
Date/Time Discov:	10/16/96 1215
Unknown Discovered:	
Where Taken:	-0-
On Scene Contact:	
No of People Evacuat:	-0-
A 302(a) Extremely Haz Sub?:	
A RCRA Hazardous Waste?:	
A RCRA Regulated Facility?:	
Proper Safety Precautions:	NONE
State Agency Assistance:	
Containment/Cleanup Plans:	

Map Key	Number of Records	Direction	Distance (mi/ft)	Elev/Diff (ft)	Site	DB
87	1 of 1	SE	0.21 / 1,117.24	599.79 / 1	JOE ROYER 1751 N HUMBOLDT BLVD IL	PERMITS CHICAGO

Application ID:	ENVAIR182162	**Application Type:**	AIR POLLUTION CONTROL PERMIT
Issue or Entry Date:	10/22/2014	**Application Subtype:**	ARCHITECTURAL SURFACE CLEANING

CDPH Environmental Permit Details

Map Key	Number of Records	Direction	Distance (mi/ft)	Elev/Diff (ft)	Site	DB

Status: CLOSED
Applicant: TEAM ONE GROUP, INCORPORATED
Expiration Date:
Data Source: DEPT. OF PUBLIC HEALTH
Street No from: 1751
Location: POINT (-87.70161 41.91354)
Comment:
Street No to:
Direction: N
Street Name: HUMBOLDT
Street Type: BLVD

SURFACE CLEANING**Note: Many records provided by the department have a truncated Comment field.

---

88 | **1 of 1** | **NW** | **0.21 / 1,118.21** | **599.13 / 0** | **HISPANIC HOUSING DEPARTMENT CORP**
3216 W DICKENS AVE, CHICAGO, IL
IL | **PERMITS CHICAGO**

Application ID: DOEAIR16507
Issue or Entry Date: 04/05/2005
Application Type: AIR POLLUTION CONTROL PERMIT
Application Subtype: EQUIPMENT INSTALLATION

CDPH Environmental Permit Details

Status: CLOSED
Applicant:
Expiration Date: 10/02/2005
Data Source: HISTORIC DEPT. OF ENVIRONMENT
Street No from: 3216
Location: POINT (-87.70778 41.91922)
Comment:
Street No to:
Direction: W
Street Name: DICKENS
Street Type: AVE

QTY: 1.0 ARCHITECTURAL SURFACE CLEANING/ GRINDING/ DUST SUPPRESSION METHOD: HEPA FILT., WETTING/ VACUUM ATTACHMENT/PERMIT EXPIRES: 12/1/2005**Note: Many records provided by the department have a truncated Comment field.

---

89 | **1 of 2** | **ENE** | **0.21 / 1,125.48** | **598.15 / -1** | **CHURCH OF LOGAN SQUARE**
2018 N RICHMOND ST
CHICAGO IL | **TANKS CHICAGO**

Facility ID: 2018RIC1958-05-12
Owner:
Data Source(s): HISTORIC DEPT. OF BUILDINGS

Detail(s)

Tank ID:
Installation Date: 05/12/1958
Removal Date:
Last Used Date:
Tank Type: UNDERGROUND STORAGE TANK
Tank Material:
Tank Construction:
Tank Product:
Street No from: 2018
Street No to: 2028
Street Name: RICHMOND
Street Type: ST
Direction: N
Latitude: 41.91807990878775
Longitude: -87.70015887663054

Map Key	Number of Records	Direction	Distance (mi/ft)	Elev/Diff (ft)	Site	DB

Tank Capacity:
Location: POINT (-87.70015887663054 41.91807990878775)
Comment: WORK BY: NATIONAL HEAT & POWER; INSTALL 1-2625 GAL FUEL OIL TANK FINAL 1/13/59 **Note: Many records provided by the department have a truncated [Comment] field.

Map Key	Number of Records	Direction	Distance (mi/ft)	Elev/Diff (ft)	Site	DB
89	2 of 2	ENE	0.21 / 1,125.48	598.15 / -1	SALEM CHRISTIAN SCHOOL 2018 N RICHMOND ST, CHICAGO, IL IL	PERMITS CHICAGO

Application ID: DOEAIR1791
Application Type: AIR POLLUTION CONTROL PERMIT
Issue or Entry Date: 09/18/1995
Application Subtype: EQUIPMENT INSTALLATION

CDPH Environmental Permit Details

Status: CLOSED
Street No to:
Applicant:
Direction: N
Expiration Date: 03/16/1996
Street Name: RICHMOND
Data Source: HISTORIC DEPT. OF ENVIRONMENT
Street Type: ST
Street No from: 2018
Location: POINT (-87.70024 41.9181)
Comment:

QTY: 2.0 FURNACE- MIN.BTU 15,200**Note: Many records provided by the department have a truncated Comment field.

Map Key	Number of Records	Direction	Distance (mi/ft)	Elev/Diff (ft)	Site	DB
90	1 of 6	E	0.22 / 1,143.35	598.15 / -1	GUS TIROVOLAS 2901 W ARMITAGE AVE CHICAGO IL	TANKS CHICAGO

Facility ID: 2901ARM1964-04-17
Owner:
Data Source(s): HISTORIC DEPT. OF BUILDINGS

Detail(s)

Tank ID:
Street No from: 2901
Installation Date: 04/17/1964
Street No to: 2901
Removal Date:
Street Name: ARMITAGE
Last Used Date:
Street Type: AVE
Tank Type: UNDERGROUND STORAGE TANK
Direction: W
Tank Material:
Latitude: 41.91735854510604
Tank Construction:
Longitude: -87.69934106867798
Tank Product:
Tank Capacity:
Location: POINT (-87.69934106867798 41.91735854510604)
Comment: WORK BY: SHEFFIELD; INSPECT 1-6K & 2-4K GAL. GASOLINE, REMOVE 4-4K FINAL 5/8/64 **Note: Many records provided by the department have a truncated [Comment] field.

Map Key	Number of Records	Direction	Distance (mi/ft)	Elev/Diff (ft)	Site	DB
90	2 of 6	E	0.22 / 1,143.35	598.15 / -1	GUS TIROVOLAS 2901 W ARMITAGE AVE CHICAGO IL	TANKS CHICAGO

Map Key	Number of Records	Direction	Distance (mi/ft)	Elev/Diff (ft)	Site	DB

Facility ID: 2901ARM1963-11-29
Owner:
Data Source(s): HISTORIC DEPT. OF BUILDINGS

Detail(s)

Tank ID:
Installation Date: 11/29/1963
Removal Date:
Last Used Date:
Tank Type: UNDERGROUND STORAGE TANK
Tank Material:
Tank Construction:
Tank Product:
Tank Capacity:
Location: POINT (-87.69934106867798 41.91735854510604)
Comment: WORK BY: F. J. SMITH; INSPECT 1-1K FUEL OIL, 1-300 WASTE OIL COMPLETED 3/31/64 **Note: Many records provided by the department have a truncated [Comment] field.

Street No from: 2901
Street No to: 2901
Street Name: ARMITAGE
Street Type: AVE
Direction: W
Latitude: 41.91735854510604
Longitude: -87.69934106867798

Map Key	Number of Records	Direction	Distance (mi/ft)	Elev/Diff (ft)	Site	DB
90	3 of 6	E	0.22 / 1,143.35	598.15 / -1	GUS TIROVOLAS 2901 W ARMITAGE AVE CHICAGO IL	TANKS CHICAGO

Facility ID: 2901ARM1989-08-23
Owner:
Data Source(s): HISTORIC DEPT. OF BUILDINGS

Detail(s)

Tank ID:
Installation Date: 08/23/1989
Removal Date:
Last Used Date:
Tank Type: UNDERGROUND STORAGE TANK
Tank Material:
Tank Construction:
Tank Product:
Tank Capacity:
Location: POINT (-87.69934106867798 41.91735854510604)
Comment: WORK BY: OAK PARK ENT.; REMOVE 1-6K & 2-4K GASOLINE COMPLETED 8/29/90 **Note: Many records provided by the department have a truncated [Comment] field.

Street No from: 2901
Street No to: 2901
Street Name: ARMITAGE
Street Type: AVE
Direction: W
Latitude: 41.91735854510604
Longitude: -87.69934106867798

Map Key	Number of Records	Direction	Distance (mi/ft)	Elev/Diff (ft)	Site	DB
90	4 of 6	E	0.22 / 1,143.35	598.15 / -1	GUS TIROVOLAS 2901 W ARMITAGE AVE CHICAGO IL	TANKS CHICAGO

Facility ID: 2901ARM1953-02-06
Owner:
Data Source(s): HISTORIC DEPT. OF BUILDINGS

Detail(s)

Map Key	Number of Records	Direction	Distance (mi/ft)	Elev/Diff (ft)	Site	DB

Tank ID:
Installation Date: 02/06/1953
Removal Date:
Last Used Date:
Tank Type: UNDERGROUND STORAGE TANK
Tank Material:
Tank Construction:
Tank Product:
Tank Capacity:
Street No from: 2901
Street No to: 2901
Street Name: ARMITAGE
Street Type: AVE
Direction: W
Latitude: 41.91735854510604
Longitude: -87.69934106867798
Location: POINT (-87.69934106867798 41.91735854510604)
Comment: WORK BY: NOT LISTED; INSPECT 4-4K GASOLINE, 1-1K FUEL OIL COMPLETED 12/7/53 **Note: Many records provided by the department have a truncated [Comment] field.

90	5 of 6	E	0.22 / 1,143.35	598.15 / -1	JOHN MOURIKES 2901 W ARMITAGE AVE, CHICAGO, IL IL	PERMITS CHICAGO

Application ID: DOEAIR17031
Issue or Entry Date: 07/15/2005
Application Type: AIR POLLUTION CONTROL PERMIT
Application Subtype: EQUIPMENT INSTALLATION

CDPH Environmental Permit Details

Status: CLOSED
Applicant:
Expiration Date: 01/11/2006
Data Source: HISTORIC DEPT. OF ENVIRONMENT
Street No from: 2901
Location: POINT (-87.69961 41.91735)
Comment:
Street No to:
Direction: W
Street Name: ARMITAGE
Street Type: AVE

QTY: 1.0 COMBUSTION EMISSION UNIT/ ROOF TOP UNIT/ RHEEM/ AO48CK10/ MAX OUTPUT: 78,500 BTU**Note: Many records provided by the department have a truncated Comment field.

90	6 of 6	E	0.22 / 1,143.35	598.15 / -1	JOHN MAURIKES 2901 W ARMITAGE AVE, CHICAGO, IL IL	PERMITS CHICAGO

Application ID: DOEAIR29500
Issue or Entry Date: 07/06/2011
Application Type: AIR POLLUTION CONTROL PERMIT
Application Subtype: EQUIPMENT INSTALLATION

CDPH Environmental Permit Details

Status: CLOSED
Applicant:
Expiration Date: 01/02/2012
Data Source: HISTORIC DEPT. OF ENVIRONMENT
Street No from: 2901
Location: POINT (-87.69961 41.91735)
Comment:
Street No to:
Direction: W
Street Name: ARMITAGE
Street Type: AVE

Map Key	Number of Records	Direction	Distance (mi/ft)	Elev/Diff (ft)	Site	DB

QTY: 2.0 COMBUSTION EMISSION UNIT/RTU/ MAKE AND MODEL/RHEEM/048CK10/ MAX OUTPUT/78500.00BTU/HR/,QTY: 1.0 COMBUSTION EMISSION UNIT/WATER HEATER/ MAKE AND MODEL/STATE INDUSTRIES/PRV50NORTO/ MAX OUTPUT/37,000.00BTU/HR/**Note: Many records provided by the department have a truncated Comment field.

91	1 of 1	NW	0.22 / 1,161.21	598.66 / 0	ACTION WRECKING 2122-2142 N KEDZIE CHICAGO IL 60647	FINDS/FRS

Registry ID: 110018301247
FIPS Code: 17031
HUC Code: 07120003
Site Type Name: STATIONARY
Location Description:
Supplemental Location:
Create Date: 19-OCT-04
Update Date: 29-DEC-14
Interest Types: STATE MASTER
SIC Codes:
SIC Code Descriptions:
NAICS Codes:
NAICS Code Descriptions:
Conveyor: FRS-GEOCODE
Federal Facility Code:
Federal Agency Name:
Tribal Land Code:
Tribal Land Name:
Congressional Dist No: 04
Census Block Code: 170312212001007
EPA Region Code: 05
County Name: COOK
US/Mexico Border Ind:
Latitude: 41.919995
Longitude: -87.707036
Reference Point: ENTRANCE POINT OF A FACILITY OR STATION
Coord Collection Method: ADDRESS MATCHING-HOUSE NUMBER
Accuracy Value: 50
Datum: NAD83
Source:
Facility Detail Rprt URL: https://ofmpub.epa.gov/frs_public2/fii_query_detail.disp_program_facility?p_registry_id=110018301247
Program Acronyms:

ACES:170000511015

92	1 of 2	NW	0.22 / 1,161.88	599.13 / 0	TROPIC CONSTRUCTION 3220 W DICKENS AVE, CHICAGO, IL IL	PERMITS CHICAGO

Application ID: DOEAIR18238
Application Type: AIR POLLUTION CONTROL PERMIT
Issue or Entry Date: 03/09/2006
Application Subtype: EQUIPMENT INSTALLATION

Map Key	Number of Records	Direction	Distance (mi/ft)	Elev/Diff (ft)	Site	DB

CDPH Environmental Permit Details

Status:	CLOSED	***Street No to:***	
Applicant:		***Direction:***	W
Expiration Date:	09/05/2006	***Street Name:***	DICKENS
Data Source:	HISTORIC DEPT. OF ENVIRONMENT	***Street Type:***	AVE
Street No from:	3220		
Location:	POINT (-87.70799 41.91921)		
Comment:			

QTY: 1.0 COMBUSTION EMISSION UNIT/ BOILER/ WEIL MCLAIN-ATMOSPHERIC/ LGB7/ MAX OUTPUT: 624,000 BTU**Note: Many records provided by the department have a truncated Comment field.

Map Key	Number of Records	Direction	Distance (mi/ft)	Elev/Diff (ft)	Site	DB
92	2 of 2	NW	0.22 / 1,161.88	599.13 / 0	HISPANIC HOUSING DEPARTMENT CORP 3220 W DICKENS AVE, CHICAGO, IL IL	PERMITS CHICAGO

Application ID:	DOEAIR16508	***Application Type:***	AIR POLLUTION CONTROL PERMIT
Issue or Entry Date:	04/05/2005	***Application Subtype:***	EQUIPMENT INSTALLATION

CDPH Environmental Permit Details

Status:	CLOSED	***Street No to:***	
Applicant:		***Direction:***	W
Expiration Date:	10/02/2005	***Street Name:***	DICKENS
Data Source:	HISTORIC DEPT. OF ENVIRONMENT	***Street Type:***	AVE
Street No from:	3220		
Location:	POINT (-87.70799 41.91921)		
Comment:			

QTY: 1.0 ARCHITECTURAL SURFACE CLEANING/ GRINDING/ DUST SUPPRESSION METHOD: WETTING, VACUUMS/ PERMIT EXPIRES: 12/1/2005**Note: Many records provided by the department have a truncated Comment field.

Map Key	Number of Records	Direction	Distance (mi/ft)	Elev/Diff (ft)	Site	DB
93	1 of 1	WNW	0.22 / 1,162.95	599.46 / 1	TUCK POINTING FRONT ELEVATION 2041 N SAWYER AVE IL	PERMITS CHICAGO

Application ID:	ENVAIR630800	***Application Type:***	AIR POLLUTION CONTROL PERMIT
Issue or Entry Date:	05/10/2016	***Application Subtype:***	ARCHITECTURAL SURFACE CLEANING

CDPH Environmental Permit Details

Status:	CLOSED	***Street No to:***	
Applicant:	MARC NICHOLS	***Direction:***	N
Expiration Date:		***Street Name:***	SAWYER
Data Source:	DEPT. OF PUBLIC HEALTH	***Street Type:***	AVE
Street No from:	2041		

Map Key	Number of Records	Direction	Distance (mi/ft)	Elev/Diff (ft)	Site	DB

Location: POINT (-87.70895 41.9186)
Comment:

GRINDING OUT OF OLD MORTAR AND TUCK POINTING THE LIMESTONE FRONT ELEVATION OF MY GREYSON'S TWO FLAT.**Note: Many records provided by the department have a truncated Comment field.

Map Key	Number of Records	Direction	Distance (mi/ft)	Elev/Diff (ft)	Site	DB
94	1 of 2	E	0.22 / 1,181.21	598.13 / -1	MIGUEL PEREZ 2906 W ARMITAGE AVE IL	PERMITS CHICAGO

Application ID: ENVAIR189275
Issue or Entry Date: 10/26/2015
Application Type: AIR POLLUTION CONTROL PERMIT
Application Subtype: GENERAL POLUTION PREVENTION(P2)

CDPH Environmental Permit Details

Status: OPEN
Applicant: BORIS MIZNAUSICY
Expiration Date:
Data Source: DEPT. OF PUBLIC HEALTH
Street No from: 2906
Location: POINT (-87.69974 41.91745)
Comment:
Street No to:
Direction: W
Street Name: ARMITAGE
Street Type: AVE

AIR POLLUTION CONTROL PERMIT [EQUIP ID: , QUANTITY: 1, DESCRIPTION: 137 - EXHAUST HOOD FILTERED, NOTE:],[EQUIP ID: , QUANTITY: 2, DESCRIPTION: 080A - FURNACE, OUTPUT LESS THAN 288,000 BTU/HR, NOTE:]**Note: Many records provided by the department have a truncated Comment field.

Map Key	Number of Records	Direction	Distance (mi/ft)	Elev/Diff (ft)	Site	DB
94	2 of 2	E	0.22 / 1,181.21	598.13 / -1	FIRE PROTECTION SYSTEMS 2906 W ARMITAGE AVE IL	PERMITS CHICAGO

Application ID: ENVAIR841100
Issue or Entry Date: 08/11/2017
Application Type: AIR POLLUTION CONTROL PERMIT
Application Subtype: GENERAL POLUTION PREVENTION(P2)

CDPH Environmental Permit Details

Status: CLOSED
Applicant: FIRE PROTECTION SYSTEMS
Expiration Date:
Data Source: DEPT. OF PUBLIC HEALTH
Street No from: 2906
Location: POINT (-87.69974 41.91745)
Comment:
Street No to:
Direction: W
Street Name: ARMITAGE
Street Type: AVE

AIR POLLUTION CONTROL PERMITS [EQUIP ID: , QUANTITY: 1, DESCRIPTION: 037 - FILTER, HEPA, NOTE:],[EQUIP ID: , QUANTITY: 1, DESCRIPTION: 080A - FURNACE, OUTPUT LESS THAN 288,000 BTU/HR, NOTE:]**Note: Many records provided by the department have a truncated Comment field.

Map Key	Number of Records	Direction	Distance (mi/ft)	Elev/Diff (ft)	Site	DB
95	1 of 1	ESE	0.23 / 1,197.84	599.46 / 1	HISPANIC HOUSING & DEV. CORP. 1824 N RICHMOND ST, CHICAGO, IL	PERMITS CHICAGO

Map Key	Number of Records	Direction	Distance (mi/ft)	Elev/Diff (ft)	Site	DB
					IL	

Application ID: DOEAIR27512
Application Type: AIR POLLUTION CONTROL PERMIT
Issue or Entry Date: 08/05/2010
Application Subtype: EQUIPMENT INSTALLATION

CDPH Environmental Permit Details

Status: CLOSED
Applicant:
Expiration Date: 02/01/2011
Data Source: HISTORIC DEPT. OF ENVIRONMENT
Street No from: 1824
Location: POINT (-87.70038 41.91467)
Comment:
Street No to:
Direction: N
Street Name: RICHMOND
Street Type: ST

QTY: 1.0 ARCHITECTURAL SURFACE CLEANING: GRINDING/ DUST SUPPRESSION METHOD: TARPS W/VACS/ PERMIT EXPIRES: 12/21/2010**Note: Many records provided by the department have a truncated Comment field.

Map Key	Number of Records	Direction	Distance (mi/ft)	Elev/Diff (ft)	Site	DB
96	1 of 1	N	0.23 / 1,203.28	597.82 / -1	3055 W PALMER 3055 W PALMER BLVD IL	PERMITS CHICAGO

Application ID: ENVAIR1705751
Application Type: AIR POLLUTION CONTROL PERMIT
Issue or Entry Date: 07/18/2022
Application Subtype: ARCHITECTURAL SURFACE CLEANING

CDPH Environmental Permit Details

Status: OPEN
Applicant: AAA-1 MASONRY
Expiration Date:
Data Source: DEPT. OF PUBLIC HEALTH
Street No from: 3055
Location: POINT (-87.70434595999996 41.92039001400008)
Comment:
Street No to:
Direction: W
Street Name: PALMER
Street Type: BLVD

GRINDING**Note: Many records provided by the department have a truncated Comment field.

Map Key	Number of Records	Direction	Distance (mi/ft)	Elev/Diff (ft)	Site	DB
97	1 of 2	NW	0.23 / 1,214.35	598.45 / 0	CORNCLIUS PITT & DANIEL PALASGER 2128 N KEDZIE AVE CHICAGO IL	TANKS CHICAGO

Facility ID: 2128KED1970-11-20
Owner:
Data Source(s): HISTORIC DEPT. OF BUILDINGS

Detail(s)

Tank ID:
Installation Date: 11/20/1970
Street No from: 2128
Street No to: 2128

Map Key	Number of Records	Direction	Distance (mi/ft)	Elev/Diff (ft)	Site	DB

Removal Date:
Last Used Date:
Tank Type: UNDERGROUND STORAGE TANK
Tank Material:
Tank Construction:
Tank Product:
Tank Capacity:
Location: POINT (-87.70720804074367 41.92015741405074)
Comment: WORK BY: HUDSON BOILER; INSTALL 1-2K GAL FUEL OIL TANK FINAL 3/15/71 **Note: Many records provided by the department have a truncated [Comment] field.

Street Name: KEDZIE
Street Type: AVE
Direction: N
Latitude: 41.92015741405074
Longitude: -87.70720804074367

Map Key	Number of Records	Direction	Distance (mi/ft)	Elev/Diff (ft)	Site	DB
97	2 of 2	NW	0.23 / 1,214.35	598.45 / 0	HISPANIC HOUSING DEPARTMENT CORP 2128 N KEDZIE AVE, CHICAGO, IL IL	PERMITS CHICAGO

Application ID: DOEAIR16505
Issue or Entry Date: 04/05/2005
Application Type: AIR POLLUTION CONTROL PERMIT
Application Subtype: EQUIPMENT INSTALLATION

CDPH Environmental Permit Details

Status: CLOSED
Applicant:
Expiration Date: 10/02/2005
Data Source: HISTORIC DEPT. OF ENVIRONMENT
Street No from: 2128
Location: POINT (-87.70713 41.92014)
Comment:
Street No to:
Direction: N
Street Name: KEDZIE
Street Type: AVE

QTY: 1.0 ARCHITECTURAL SURFACE CLEANING/ GRINDING/ DUST SUPPRESSION METHOD: WETTING, VACUUMS/ VACUUM ATTACHMENT/PERMIT EXPIRES: 12/1/2005**Note: Many records provided by the department have a truncated Comment field.

Map Key	Number of Records	Direction	Distance (mi/ft)	Elev/Diff (ft)	Site	DB
98	1 of 1	W	0.23 / 1,217.10	599.79 / 1	J. MAY, INC. 3267 W ARMITAGE AVE IL	PERMITS CHICAGO

Application ID: ENVAIR120613
Issue or Entry Date: 06/19/2012
Application Type: AIR POLLUTION CONTROL PERMIT
Application Subtype: GENERAL POLUTION PREVENTION(P2)

CDPH Environmental Permit Details

Status: CLOSED
Applicant: LUTAI'S HEATING & AIR
Expiration Date:
Data Source: DEPT. OF PUBLIC HEALTH
Street No from: 3267
Location: POINT (-87.70944 41.91708)
Comment:
Street No to:
Direction: W
Street Name: ARMITAGE
Street Type: AVE

[EQUIP ID: , QUANTITY: 1, DESCRIPTION: 080A - FURNACE, OUTPUT LESS THAN 288,000 BTU/HR, NOTE:],[EQUIP ID: , QUANTITY: 1, DESCRIPTION: 090A - BOILER, OUTPUT LESS THAN 288,000 BTU/HR, NOTE:]**Note: Many records provided by the department have a truncated Comment field.

Map Key	Number of Records	Direction	Distance (mi/ft)	Elev/Diff (ft)	Site	DB
99	1 of 1	ESE	0.23 / 1,221.46	599.46 / 1	CHICAGO PUBLIC SCHOOLS 1831 N RICHMOND ST, CHICAGO, IL IL	PERMITS CHICAGO

Application ID: DOEAIR4849
Application Type: AIR POLLUTION CONTROL PERMIT
Issue or Entry Date: 08/13/1998
Application Subtype: EQUIPMENT INSTALLATION

CDPH Environmental Permit Details

Status: CLOSED
Street No to:
Applicant:
Direction: N
Expiration Date: 02/09/1999
Street Name: RICHMOND
Data Source: HISTORIC DEPT. OF ENVIRONMENT
Street Type: ST
Street No from: 1831
Location: POINT (-87.70038 41.91464)
Comment:

QTY: 2.0 NEW BOILER-RITE BOILERS MODEL:2-55W MAX.BTU1,100,000,QTY: 1.0 UNFIRED PRESSURE VESSEL:EXPANSION TANK MAX. ALLOWED WORK PRESSURE:125PSI DIM.20"DIA.X54"**Note: Many records provided by the department have a truncated Comment field.

Map Key	Number of Records	Direction	Distance (mi/ft)	Elev/Diff (ft)	Site	DB
100	1 of 2	E	0.23 / 1,226.49	598.24 / -1	AAA METAL FINISHERS INC 2902 W ARMITAGE CHICAGO IL 60647	FINDS/FRS

Registry ID: 110024850231
FIPS Code: 17031
HUC Code: 07120003
Site Type Name: STATIONARY
Location Description:
Supplemental Location:
Create Date: 10-JUN-06
Update Date: 29-DEC-14
Interest Types: STATE MASTER
SIC Codes:
SIC Code Descriptions:
NAICS Codes:
NAICS Code Descriptions:
Conveyor: FRS-GEOCODE
Federal Facility Code:
Federal Agency Name:
Tribal Land Code:
Tribal Land Name:
Congressional Dist No: 04
Census Block Code: 170312225001004
EPA Region Code: 05
County Name: COOK
US/Mexico Border Ind:
Latitude: 41.917452
Longitude: -87.699858
Reference Point: ENTRANCE POINT OF A FACILITY OR STATION

Map Key	Number of Records	Direction	Distance (mi/ft)	Elev/Diff (ft)	Site	DB

Coord Collection Method: ADDRESS MATCHING-HOUSE NUMBER
Accuracy Value: 50
Datum: NAD83
Source:
Facility Detail Rprt URL: https://ofmpub.epa.gov/frs_public2/fii_query_detail.disp_program_facility?p_registry_id=110024850231
Program Acronyms:

ACES:170000511177

Map Key	Number of Records	Direction	Distance (mi/ft)	Elev/Diff (ft)	Site	DB
100	2 of 2	E	0.23 / 1,226.49	598.24 / -1	Aaa Metal Finishers Inc 2902 W Armitage Chicago IL 60647	IEPA DOCS

Note: Documents related to facilities in Illinois can be searched on the Illinois Environmental Protection Agency (IEPA) Document Explorer: https://external.epa.illinois.gov/DocumentExplorer

IEPA Source Water Assessment Program (SWAP) & Mapping Tool

Name: Aaa Metal Finishers Inc
Location Addr 3: 2902 W Armitage
City Name: Chicago
State Code: IL
Postal Code: 60647

Details

Indicator: No
Site ID: 170000511177
System ID: 0316225127
Collection Dt: 12/30/2003
Revision Dt Time: 06/30/2003
Interest Type: BOL
Media Code: LAND
Latitude Measure: 41.91751
Longitude Measure: -87.69968
Point X: -87.69967999999994
Point Y: 41.91751000000005

Map Key	Number of Records	Direction	Distance (mi/ft)	Elev/Diff (ft)	Site	DB
101	1 of 1	WNW	0.23 / 1,230.80	599.13 / 0	I B F INVERBRSS FUNDS 3239 W DICKENS AVE, CHICAGO, IL IL	PERMITS CHICAGO

Application ID: DOEAIR10580
Issue or Entry Date: 11/05/2002
Application Type: AIR POLLUTION CONTROL PERMIT
Application Subtype: EQUIPMENT INSTALLATION

CDPH Environmental Permit Details

Status: CLOSED
Applicant:
Expiration Date: 05/04/2003
Data Source: HISTORIC DEPT. OF ENVIRONMENT
Street No from: 3239
Location: POINT (-87.70874 41.91921)
Street No to:
Direction: W
Street Name: DICKENS
Street Type: AVE

Map Key	Number of Records	Direction	Distance (mi/ft)	Elev/Diff (ft)	Site	DB

Comment:

QTY: 1.0 COMBUSTION EMISSION UNIT/BOILER/ PEERLESS/MODEL:211A9 S/ MAXIMUM OUTPUT:1,015,000 BTU**Note: Many records provided by the department have a truncated Comment field.

102	1 of 3	NE	0.24 / 1,241.41	597.82 / -1	BETHEL LUTHERAN CHURCH 2101 N HUMBOLDT CHICAGO IL	TANKS CHICAGO

Facility ID: 2101HUM1949-12-29
Owner:
Data Source(s): HISTORIC DEPT. OF BUILDINGS

Detail(s)

Tank ID:
Installation Date: 12/29/1949
Removal Date:
Last Used Date:
Tank Type: UNDERGROUND STORAGE TANK
Tank Material:
Tank Construction:
Tank Product:
Tank Capacity:
Location: POINT (-87.70201597125768 41.919778202205904)
Comment: WORK BY: WATER TUBE BOILER & TANK; INSTALL 1-1500 GAL FUEL OIL TK FINAL 4/3/50 **Note: Many records provided by the department have a truncated [Comment] field.

Street No from: 2101
Street No to: 2101
Street Name: HUMBOLDT
Street Type:
Direction: N
Latitude: 41.919778202205904
Longitude: -87.70201597125768

102	2 of 3	NE	0.24 / 1,241.41	597.82 / -1	LUIS PEREZ 2101 N HUMBOLDT BLVD, CHICAGO, IL IL	PERMITS CHICAGO

Application ID: DOEAIR22201
Issue or Entry Date: 12/20/2007
Application Type: AIR POLLUTION CONTROL PERMIT
Application Subtype: EQUIPMENT INSTALLATION

CDPH Environmental Permit Details

Status: CLOSED
Applicant:
Expiration Date: 06/17/2008
Data Source: HISTORIC DEPT. OF ENVIRONMENT
Street No from: 2101
Location: POINT (-87.70157 41.91973)
Comment:

Street No to:
Direction: N
Street Name: HUMBOLDT
Street Type: BLVD

QTY: 1.0 COMBUSTION EMISSION UNIT: BOILER/ MAKE AND MODEL: HYDROTHERM-MR-P-1500B/ MAXIMUM OUTPUT: 240,000 BTU/HR,QTY: 1.0 COMBUSTION EMISSION UNIT: BOILER/ MAKE AND MODEL: BRADFORD WHITE-65-T-65-B-3W/ MAXIMUM OUTPUT: 52,000 BTU/HR**Note: Many records provided by the department have a truncated Comment field.

102	3 of 3	NE	0.24 / 1,241.41	597.82 / -1	ASY. OF CHRISTIAN CHURCHES 2101 N HUMBOLDT DR, CHICAGO,	PERMITS CHICAGO

Map Key	Number of Records	Direction	Distance (mi/ft)	Elev/Diff (ft)	Site	DB
					IL IL	

Application ID: DOEAIR18965
Application Type: AIR POLLUTION CONTROL PERMIT
Issue or Entry Date: 06/08/2006
Application Subtype: EQUIPMENT INSTALLATION

CDPH Environmental Permit Details

Status: CLOSED
Applicant:
Expiration Date: 12/05/2006
Data Source: HISTORIC DEPT. OF ENVIRONMENT
Street No from: 2101
Location: POINT (-87.70157 41.91973)
Comment:
Street No to:
Direction: N
Street Name: HUMBOLDT
Street Type: DR

QTY: 1.0 ARCH SURFACE CLEANING/ CHEMICAL WASH/ DUST SUPPRESSION: TARPAULIN/ PERMIT EXPIRES: 12/16/2007**Note: Many records provided by the department have a truncated Comment field.

103	1 of 2	NW	0.24 / 1,249.97	598.50 / 0	PALMER SQAURE APTS 2132 N KEDZIE AVE CHICAGO IL	TANKS CHICAGO

Facility ID: 2032200
Owner: See Environmental Permit Dataset
Data Source(s): DEPT. OF PUBLIC HEALTH

Detail(s)

Tank ID: 0002
Installation Date:
Removal Date:
Last Used Date:
Tank Type: UNDERGROUND STORAGE TANK
Tank Material:
Tank Construction:
Tank Product: HEATING OI
Tank Capacity: 1000
Location: POINT (-87.70721132336261 41.92028065843446)
Comment:
Street No from: 2132
Street No to: 2132
Street Name: KEDZIE
Street Type: AVE
Direction: N
Latitude: 41.92028065843446
Longitude: -87.70721132336261

Tank ID: 0001
Installation Date:
Removal Date:
Last Used Date:
Tank Type: UNDERGROUND STORAGE TANK
Tank Material:
Tank Construction:
Tank Product: HEATING OI
Tank Capacity: 1000
Location: POINT (-87.70721132336261 41.92028065843446)
Street No from: 2132
Street No to: 2132
Street Name: KEDZIE
Street Type: AVE
Direction: N
Latitude: 41.92028065843446
Longitude: -87.70721132336261

Map Key	Number of Records	Direction	Distance (mi/ft)	Elev/Diff (ft)	Site	DB
Comment:						

103	2 of 2	NW	0.24 / 1,249.97	598.50 / 0	PALMER SQAURE APTS 2132 N KEDZIE AVE, CHICAGO, IL IL	PERMITS CHICAGO

Application ID: DOEUST100408
Application Type: UNDERGROUND STORAGE TANK
Issue or Entry Date: 07/29/1993
Application Subtype: REMOVAL

CDPH Environmental Permit Details

Status: CLOSED
Street No to:
Applicant:
Direction: N
Expiration Date: 02/20/1994
Street Name: KEDZIE
Data Source: HISTORIC DEPT. OF ENVIRONMENT
Street Type: AVE
Street No from: 2132
Location: POINT (-87.70713 41.92021)
Comment:

[CONTRACTOR: ACTION WRECKING COMPANY]**Note: Many records provided by the department have a truncated Comment field.

104	1 of 5	NNE	0.24 / 1,250.76	597.82 / -1	ADT 29 3027 W. PALMER SQUARE CHICAGO IL 60647	FINDS/FRS

Registry ID: 110016663608
FIPS Code:
HUC Code: 07120003
Site Type Name: STATIONARY
Location Description:
Supplemental Location:
Create Date: 16-JAN-04
Update Date: 03-MAY-15
Interest Types: FORMAL ENFORCEMENT ACTION
SIC Codes:
SIC Code Descriptions:
NAICS Codes:
NAICS Code Descriptions:
Conveyor: FRS-GEOCODE
Federal Facility Code:
Federal Agency Name:
Tribal Land Code:
Tribal Land Name:
Congressional Dist No: 04
Census Block Code: 170312212001003
EPA Region Code: 05
County Name: COOK
US/Mexico Border Ind:
Latitude: 41.92069
Longitude: -87.703262
Reference Point: ENTRANCE POINT OF A FACILITY OR STATION

Map Key	Number of Records	Direction	Distance (mi/ft)	Elev/Diff (ft)	Site	DB

Coord Collection Method: ADDRESS MATCHING-HOUSE NUMBER
Accuracy Value: 50
Datum: NAD83
Source:
Facility Detail Rprt URL: https://ofmpub.epa.gov/frs_public2/fii_query_detail.disp_program_facility?p_registry_id=110016663608
Program Acronyms:

ICIS:5870577

Map Key	Number of Records	Direction	Distance (mi/ft)	Elev/Diff (ft)	Site	DB
104	2 of 5	NNE	0.24 / 1,250.76	597.82 / -1	ST SYLVESTER SCHOOL 3027 W PALMER SQ CHICAGO IL 60641	FINDS/FRS

Registry ID: 110059869094
FIPS Code: 17031
HUC Code: 07120003
Site Type Name: STATIONARY
Location Description:
Supplemental Location:
Create Date: 16-JUL-14
Update Date:
Interest Types: STATE MASTER
SIC Codes:
SIC Code Descriptions:
NAICS Codes:
NAICS Code Descriptions:
Conveyor: FRS-GEOCODE
Federal Facility Code:
Federal Agency Name:
Tribal Land Code:
Tribal Land Name:
Congressional Dist No: 04
Census Block Code: 170312212001003
EPA Region Code: 05
County Name: COOK
US/Mexico Border Ind:
Latitude: 41.92069
Longitude: -87.703262
Reference Point: ENTRANCE POINT OF A FACILITY OR STATION
Coord Collection Method: ADDRESS MATCHING-HOUSE NUMBER
Accuracy Value: 50
Datum: NAD83
Source:
Facility Detail Rprt URL: https://ofmpub.epa.gov/frs_public2/fii_query_detail.disp_program_facility?p_registry_id=110059869094
Program Acronyms:

ACES:170001730660

Map Key	Number of Records	Direction	Distance (mi/ft)	Elev/Diff (ft)	Site	DB
104	3 of 5	NNE	0.24 / 1,250.76	597.82 / -1	ADT 29 3027 W. PALMER SQUARE CHICAGO IL 60647	ICIS

EPA Region: 05
Registry ID: 110016663608
Pgm Sys ID: 5870577
Pgm Sys Acrnm: ICIS
Permit Type:
Federal Fac ID:
Tribal Land Code:
County: COOK
Latitude 83: 41.92069
Longitude 83: -87.703262

Details

Interest Type: FORMAL ENFORCEMENT ACTION
Active Status:
Accuracy Value: 50
Pgm Report URL: no data yet
Public Ind: Yes
Federal Agency Name:
Federal Land Ind:
Fed Facility Code:
FIPS Code:
HUC 8 Code: 07120003
HUC 12: 071200030106
Point X:
Point Y:
Collect Mth Desc: ADDRESS MATCHING-HOUSE NUMBER
Ref Point Desc: ENTRANCE POINT OF A FACILITY OR STATION
Fac URL: https://ofmpub.epa.gov/frs_public2/fii_query_detail.disp_program_facility?p_registry_id=110016663608
Program URL:
Create Date:
Update Date:
Last Reported Date:

Map Key	Number of Records	Direction	Distance (mi/ft)	Elev/Diff (ft)	Site	DB
104	4 of 5	NNE	0.24 / 1,250.76	597.82 / -1	CATHOLIC BISHOP OF CHICAGO 3027 W PALMER SQUARE CHICAGO IL	TANKS CHICAGO

Facility ID: 3027PAL1955-05-06
Owner:
Data Source(s): HISTORIC DEPT. OF BUILDINGS

Detail(s)

Tank ID:
Installation Date: 05/06/1955
Removal Date:
Last Used Date:
Tank Type: UNDERGROUND STORAGE TANK
Tank Material:
Tank Construction:
Tank Product:
Tank Capacity:
Location:
Street No from: 3027
Street No to: 3027
Street Name: PALMER SQUARE
Street Type:
Direction: W
Latitude:
Longitude:
Comment: WORK BY: MCDONALD & TRUNCK CORPORATION; INSPECT 1-10K GAL FUEL OIL TANK FINAL 1/6/58
**Note: Many records provided by the department have a truncated [Comment] field.

Map Key	Number of Records	Direction	Distance (mi/ft)	Elev/Diff (ft)	Site	DB
m-104-865693964-b	5 of 5	NNE	0.24 / 1,250.76	597.82 / -1	ST SYLVESTER 3027 W PALMER BLVD IL	dd-PERMITS CHICAGO-865693964-bb p1p-865693964-y1y

Application ID: ENVAIR117229
Issue or Entry Date: 02/06/2012
Application Type: AIR POLLUTION CONTROL PERMIT
Application Subtype: GENERAL POLUTION PREVENTION(P2)

CDPH Environmental Permit Details

Status: CLOSED
Applicant: ST SYLVESTER PARISH
Expiration Date:
Data Source: DEPT. OF PUBLIC HEALTH
Street No from: 3027
Location: POINT (-87.70299 41.92069)
Comment:
Street No to:
Direction: W
Street Name: PALMER
Street Type: BLVD

[EQUIP ID: , QUANTITY: 3, DESCRIPTION: 090A - BOILER, OUTPUT LESS THAN 288,000 BTU/HR, NOTE:]**Note: Many records provided by the department have a truncated Comment field.

Map Key	Number of Records	Direction	Distance (mi/ft)	Elev/Diff (ft)	Site	DB
m-105-865698178-b	1 of 1	E	0.24 / 1,256.57	598.49 / 0	ERNIE SMITH 2900 W ARMITAGE AVE, CHICAGO, IL IL	dd-PERMITS CHICAGO-865698178-bb p1p-865698178-y1y

Application ID: DOEAIR4227
Issue or Entry Date: 12/23/1997
Application Type: AIR POLLUTION CONTROL PERMIT
Application Subtype: EQUIPMENT INSTALLATION

Map Key	Number of Records	Direction	Distance (mi/ft)	Elev/Diff (ft)	Site	DB

Installation Date:	03/02/1971	**Street No to:**	1726
Removal Date:		**Street Name:**	KEDZIE
Last Used Date:		**Street Type:**	AVE
Tank Type:	UNDERGROUND STORAGE TANK	**Direction:**	N
Tank Material:		**Latitude:**	41.91268903310409
Tank Construction:		**Longitude:**	-87.7069678425696
Tank Product:			
Tank Capacity:			
Location:	POINT (-87.7069678425696 41.91268903310409)		
Comment:	WORK BY: WATUBO INDUSTRIES; INSTALL 1-2K GAL FUEL OIL TANK FINAL 6/16/71 **Note: Many records provided by the department have a truncated [Comment] field.		

106	2 of 2	SSW	0.24 / 1,263.44	599.79 / 1	JOSEPH KENE 1724 N KEDZIE AVE CHICAGO IL	TANKS CHICAGO

Facility ID:	1724KED1978-02-09
Owner:	
Data Source(s):	HISTORIC DEPT. OF BUILDINGS

Detail(s)

Tank ID:		**Street No from:**	1724
Installation Date:	02/09/1978	**Street No to:**	1726
Removal Date:		**Street Name:**	KEDZIE
Last Used Date:		**Street Type:**	AVE
Tank Type:	UNDERGROUND STORAGE TANK	**Direction:**	N
Tank Material:		**Latitude:**	41.91268903310409
Tank Construction:		**Longitude:**	-87.7069678425696
Tank Product:			
Tank Capacity:			
Location:	POINT (-87.7069678425696 41.91268903310409)		
Comment:	WORK BY: KEYSTONE WRECKING; REMOVE 1-2K GAL FUEL OIL TANK FINAL 12/13/78 **Note: Many records provided by the department have a truncated [Comment] field.		

107	1 of 7	ESE	0.24 / 1,278.50	599.46 / 1	YATES RICHARD ELEMENTARY SCHOOL 1839 N RICHMOND ST CHICAGO IL 60647	RCRA VSQG

Handler ID:	ILR000061440
Generator Status:	VSG
Recycler Activity?:	NO
Recycler Activity Note:	This facility has not been identified as a Recycler Facility from both the RCRA Handler and Biennial Report Modules.

Violation/Evaluation Summary

Note:	NO RECORDS: As of Jan 2025, there are no Compliance Monitoring and Enforcement (violation) records associated with this facility (EPA ID).

Handler Summary

Importer:	No	***Used Oil Transpor:***	No
Mixed Waste Gen:	No	***Used Oil Trans Fac:***	No
Transporter:	No	***Used Oil Processor:***	No
Transfer Facility:	No	***Used Oil Refiner:***	No
Recycler:	No	***Used Oil Burner:***	No
Onsite Burner Exem:	No	***Commercial TSD:***	No
Furnace Exemption:	No	***Recycl Nonstorage:***	No
Underground Injec:	No		
Used Oil Market Burner:	No		
Used Oil Spec Marketer:	No		

Additional Handler Summary Details

Source Type:	N	***NAIC 1:***	
Seq No:	1	***NAIC 2:***	
Non Notifier:		***NAIC 3:***	
Receive Date:	19990208	***NAIC 4:***	
Active Site:	H----	***State:***	IL
Land Type:	D	***Location Latitude:***	41.915071
In Handler Univ:	Y	***Location Longitude:***	-87.700369
In A Universe:	Y	***Loc GIS Primary:***	N
Gen Status:	VSG	***Loc GIS Origin:***	AG
Report Cycle:		***State District Owner:***	
Accessibility:		***State District:***	DESPLAINES
Region:	05		
Fed Waste Gen Owner:	HQ		
State Waste Generator Owner:			
State Waste Generator:			
Short Term Generator:	N		
Uni Waste:	N		
Universal Waste Dest Facility:	N		
Federal Universal Waste:	N		
As Federally Regulated Tsdf:	------		
As Converter Tsdf:	------		
As State Regulated Tsdf:	------		
As State Regulated Handler:	---		
Federal Indicator:	---		
Hsm:	N		
Subpart K:	----		
GPRA Permit:	N		
GPRA Renewal:	N		
Permit Renewal Wrkld:	------		
Permwrk ID:	------		
Perm Prog:	------		
Pcwrkld:	------		
Closwrkld:	------		
GPRA Ca:	N		
Cawrkld:	N		
Subjca Tsd Discretion:	N		

NCAPS:	N
EC Indicator:	N
Ca725 Indicator:	N
Ca750 Indicator:	N
Operating Tsdf:	------
Full Enforcement:	------
Snc:	N
Unaddressed Snc:	N
Addressed Snc:	N
Snc With Comp Sched:	N
Fa Required:	-----
Hhandler Last Change:	20000915
Recognized Trader Importer:	N
Recognized Trader Exporter:	N
Slab Importer:	N
Slab Exporter:	N
Manifest Broker:	N
Subpart P:	N
Contact Language:	EN
Handler Name:	YATES RICHARD ELEMENTARY SCHOOL
Location Street No:	
Location Street1:	1839 N RICHMOND ST
Location Street2:	
Location City:	CHICAGO
Location State:	IL
Location Zip:	60647
Location County Code:	IL031
Location County Name:	COOK
Location Country:	US
Contact Name:	THOMAS CONNELLY
Contact Street No:	
Contact Street1:	8501 W 191ST ST BOX 10
Contact Street2:	
Contact City:	MOKENA
Contact State:	IL
Contact Zip:	60448
Contact Country:	US
Contact Phone And Ext:	708-923-0202
Contact Fax:	
Contact Email Address:	
Contact Title:	
Owner Name:	CHGO PUBLIC SCHOOLS 6WN
Owner Type:	D
Owner Seq:	1
Operator Name:	
Operator Type:	
Operator Seq:	
Public Notes:	

Hazardous Waste Handler Details

Map Key	Number of Records	Direction	Distance (mi/ft)	Elev/Diff (ft)	Site	DB

Seq No: 1
Receive Date: 19990208
Handler Name: YATES RICHARD ELEMENTARY SCHOOL
Fed Waste Generator: 3
Generator Code Description: Very Small Quantity Generator
Source Type: Notification

Waste Code Details

Waste Code: D006
Waste Code Desc: CADMIUM

Waste Code: D008
Waste Code Desc: LEAD

Waste Code: D009
Waste Code Desc: MERCURY

Owner/Operator Details

Owner/Operator Ind: Current Owner
Type: District
Name: CHGO PUBLIC SCHOOLS 6WN
Dt Became Current:
Dt Ended Current:
Phone: 773-535-7038
Source Type: Notification

Street No:
Street1: 1819 W PERSHING RD
Street2:
City: CHICAGO
State: IL
Country:
Zip: 60609

---

107 | **2 of 7** | **ESE** | **0.24 / 1,278.50** | **599.46 / 1** | **RICHARD YATES ELEM SCH**
1839 N RICHMOND ST
CHICAGO IL 60647 | **FINDS/FRS**

Registry ID: 110003048933
FIPS Code: 17031
HUC Code: 07120003
Site Type Name: STATIONARY
Location Description:
Supplemental Location:
Create Date: 01-MAR-00
Update Date: 26-JAN-12
Interest Types: STATE MASTER, VSQG
SIC Codes:
SIC Code Descriptions:
NAICS Codes:
NAICS Code Descriptions:
Conveyor: FRS-GEOCODE
Federal Facility Code:
Federal Agency Name:
Tribal Land Code:

Map Key	Number of Records	Direction	Distance (mi/ft)	Elev/Diff (ft)	Site	DB

Tribal Land Name:
Congressional Dist No: 04
Census Block Code: 170312225001011
EPA Region Code: 05
County Name: COOK
US/Mexico Border Ind:
Latitude: 41.91477
Longitude: -87.70039
Reference Point: CENTER OF A FACILITY OR STATION
Coord Collection Method: ADDRESS MATCHING-HOUSE NUMBER
Accuracy Value: 30
Datum: NAD83
Source:
Facility Detail Rprt URL: https://ofmpub.epa.gov/frs_public2/fii_query_detail.disp_program_facility?p_registry_id=110003048933
Program Acronyms:

ACES:170000180177, RCRAINFO:ILR000061440

107	3 of 7	ESE	0.24 / 1,278.50	599.46 / 1	BOARD OF EDUCATION 1839 N RICHMOND ST CHICAGO IL	TANKS CHICAGO

Facility ID: 1839RIC1968-03-05
Owner:
Data Source(s): HISTORIC DEPT. OF BUILDINGS

Detail(s)

Tank ID:
Installation Date: 03/05/1968
Removal Date:
Last Used Date:
Tank Type: UNDERGROUND STORAGE TANK
Tank Material:
Tank Construction:
Tank Product:
Tank Capacity:
Street No from: 1839
Street No to: 1839
Street Name: RICHMOND
Street Type: ST
Direction: N
Latitude: 41.915028583238914
Longitude: -87.70024324273244
Location: POINT (-87.70024324273244 41.915028583238914)
Comment: WORK BY: KENNEY TANK; REPLACE 1-5K GAL W/1-10K FUEL OIL TANK FINAL N/G **Note: Many records provided by the department have a truncated [Comment] field.

107	4 of 7	ESE	0.24 / 1,278.50	599.46 / 1	BOARD OF EDUCATION 1839 N RICHMOND ST CHICAGO IL	TANKS CHICAGO

Facility ID: 1839RIC1963-01-16
Owner:
Data Source(s): HISTORIC DEPT. OF BUILDINGS

Detail(s)

Map Key	Number of Records	Direction	Distance (mi/ft)	Elev/Diff (ft)	Site	DB

Tank ID:
Installation Date: 01/16/1963
Removal Date:
Last Used Date:
Tank Type: UNDERGROUND STORAGE TANK
Tank Material:
Tank Construction:
Tank Product:
Tank Capacity:
Street No from: 1839
Street No to: 1839
Street Name: RICHMOND
Street Type: ST
Direction: N
Latitude: 41.915028583238914
Longitude: -87.70024324273244
Location: POINT (-87.70024324273244 41.915028583238914)
Comment: WORK BY: A. J. MAGGIO COMPANY; INSTALL 1-5200 GAL FUEL OIL UST FINAL 4/18/63 **Note: Many records provided by the department have a truncated [Comment] field.

---

107 | **5 of 7** | **ESE** | **0.24 / 1,278.50** | **599.46 / 1** | **CHICAGO PUBLIC SCHOOLS**
1839 N RICHMOND ST, CHICAGO, IL
IL | **PERMITS CHICAGO**

Application ID: DOEAIR25601
Issue or Entry Date: 11/25/2009
Application Type: AIR POLLUTION CONTROL PERMIT
Application Subtype: EQUIPMENT INSTALLATION

CDPH Environmental Permit Details

Status: CLOSED
Applicant:
Expiration Date: 05/24/2010
Data Source: HISTORIC DEPT. OF ENVIRONMENT
Street No from: 1839
Location: POINT (-87.7004 41.91508)
Comment:
Street No to:
Direction: N
Street Name: RICHMOND
Street Type: ST

QTY: 1.0 ARCHITECTURAL SURFACE CLEANING: GRIND/CHEM WA SH/DUST SUPPRESSION METHOD: TARPS/ PERMIT EXPIRES: 9/15/2010**Note: Many records provided by the department have a truncated Comment field.

---

107 | **6 of 7** | **ESE** | **0.24 / 1,278.50** | **599.46 / 1** | **CHICAGO PUBLIC SCHOOLS**
1839 N RICHMOND ST, CHICAGO, IL
IL | **PERMITS CHICAGO**

Application ID: DOEAIR4797
Issue or Entry Date: 08/10/1998
Application Type: AIR POLLUTION CONTROL PERMIT
Application Subtype: EQUIPMENT INSTALLATION

CDPH Environmental Permit Details

Status: CLOSED
Applicant:
Expiration Date: 02/06/1999
Data Source: HISTORIC DEPT. OF ENVIRONMENT
Street No from: 1839
Location: POINT (-87.7004 41.91508)
Comment:
Street No to:
Direction: N
Street Name: RICHMOND
Street Type: ST

Map Key	Number of Records	Direction	Distance (mi/ft)	Elev/Diff (ft)	Site	DB

QTY: 2.0 BOILER-RITE ENGR. MODEL:55CO6A MAX. BTU550,000**Note: Many records provided by the department have a truncated Comment field.

107	7 of 7	ESE	0.24 / 1,278.50	599.46 / 1	Richard Yates Elem Sch 1839 N Richmond St Chicago IL 60647	IEPA DOCS

Note: Documents related to facilities in Illinois can be searched on the Illinois Environmental Protection Agency (IEPA) Document Explorer: https://external.epa.illinois.gov/DocumentExplorer

IEPA Source Water Assessment Program (SWAP) & Mapping Tool

Name: Richard Yates Elem Sch
Location Addr 3: 1839 N Richmond St
City Name: Chicago
State Code: IL
Postal Code: 60647

Details

Indicator: No
Site ID: 170000180177
System ID: 0316225146
Collection Dt: 12/30/2003
Revision Dt Time: 06/30/2003
Interest Type: BOL
Media Code: LAND
Latitude Measure: 41.91453
Longitude Measure: -87.70007
Point X: -87.70006999999998
Point Y: 41.91453000000007

108	1 of 1	WNW	0.24 / 1,281.24	599.46 / 1	RESIDENTIAL 2056 N SAWYER AVE IL	PERMITS CHICAGO

Application ID: ENVAIR1146168
Issue or Entry Date: 08/21/2019
Application Type: AIR POLLUTION CONTROL PERMIT
Application Subtype: ARCHITECTURAL SURFACE CLEANING

CDPH Environmental Permit Details

Status: CLOSED
Applicant: MARIO SAND
Expiration Date:
Data Source: DEPT. OF PUBLIC HEALTH
Street No from: 2056
Location: POINT (-87.70897 41.91909)
Comment:
Street No to:
Direction: N
Street Name: SAWYER
Street Type: AVE

GRINDING/CHEMICAL WASHING OF A MULTI-STORY APARTMENT BUILDING.**Note: Many records provided by the department have a truncated Comment field.

109	1 of 2	SSE	0.24 / 1,281.93	599.14 / 0	BICKERDIKE REDEVELOPMENT CORP	FINDS/FRS

Map Key	Number of Records	Direction	Distance (mi/ft)	Elev/Diff (ft)	Site	DB
					1704-1716 N HUMBOLDT BLVD CHICAGO IL 60647	

Registry ID:	110056367827
FIPS Code:	17031
HUC Code:	07120003
Site Type Name:	STATIONARY
Location Description:	
Supplemental Location:	
Create Date:	16-DEC-13
Update Date:	27-JAN-15
Interest Types:	HAZARDOUS WASTE BIENNIAL REPORTER, STATE MASTER, UNSPECIFIED UNIVERSE
SIC Codes:	
SIC Code Descriptions:	
NAICS Codes:	
NAICS Code Descriptions:	
Conveyor:	FRS-GEOCODE
Federal Facility Code:	
Federal Agency Name:	
Tribal Land Code:	
Tribal Land Name:	
Congressional Dist No:	04
Census Block Code:	170312301001013
EPA Region Code:	05
County Name:	COOK
US/Mexico Border Ind:	
Latitude:	41.91214
Longitude:	-87.70228
Reference Point:	CENTER OF A FACILITY OR STATION
Coord Collection Method:	ADDRESS MATCHING-HOUSE NUMBER
Accuracy Value:	30
Datum:	NAD83
Source:	
Facility Detail Rprt URL:	https://ofmpub.epa.gov/frs_public2/fii_query_detail.disp_program_facility?p_registry_id=110056367827
Program Acronyms:	

ACES:170002014567, BR:ILR000180299, RCRAINFO:ILR000180299

109	2 of 2	SSE	0.24 / 1,281.93	599.14 / 0	BICKERDIKE REDEVELOPMENT CORP 1704-1716 N HUMBOLDT BLVD CHICAGO IL 60647	RCRA NON GEN

Handler ID:	ILR000180299
Generator Status:	N
Recycler Activity?:	NO
Recycler Activity Note:	This facility has not been identified as a Recycler Facility from both the RCRA Handler and Biennial Report Modules.

Violation/Evaluation Summary

Map Key	Number of Records	Direction	Distance (mi/ft)	Elev/Diff (ft)	Site	DB

Note: NO RECORDS: As of Jan 2025, there are no Compliance Monitoring and Enforcement (violation) records associated with this facility (EPA ID).

Handler Summary

Importer:	No	***Used Oil Transpor:***	No
Mixed Waste Gen:	No	***Used Oil Trans Fac:***	No
Transporter:	No	***Used Oil Processor:***	No
Transfer Facility:	No	***Used Oil Refiner:***	No
Recycler:	No	***Used Oil Burner:***	No
Onsite Burner Exem:	No	***Commercial TSD:***	No
Furnace Exemption:	No	***Recycl Nonstorage:***	No
Underground Injec:	No		
Used Oil Market Burner:	No		
Used Oil Spec Marketer:	No		

Additional Handler Summary Details

Source Type:	I	***NAIC 1:***	23622
Seq No:	1	***NAIC 2:***	
Non Notifier:		***NAIC 3:***	
Receive Date:	20200722	***NAIC 4:***	
Active Site:	-----	***State:***	IL
Land Type:	P	***Location Latitude:***	
In Handler Univ:	N	***Location Longitude:***	
In A Universe:	N	***Loc GIS Primary:***	N
Gen Status:	N	***Loc GIS Origin:***	
Report Cycle:		***State District Owner:***	IL
Accessibility:		***State District:***	DESPLAINES
Region:	05		
Fed Waste Gen Owner:	HQ		
State Waste Generator Owner:	IL		
State Waste Generator:	S		
Short Term Generator:	N		
Uni Waste:	N		
Universal Waste Dest Facility:	N		
Federal Universal Waste:	N		
As Federally Regulated Tsdf:	------		
As Converter Tsdf:	------		
As State Regulated Tsdf:	------		
As State Regulated Handler:	---		
Federal Indicator:	---		
Hsm:	N		
Subpart K:	----		
GPRA Permit:	N		
GPRA Renewal:	N		
Permit Renewal Wrkld:	------		
Permwrk ID:	------		
Perm Prog:	------		
Pcwrkld:	------		

Closwrkld:	------
GPRA Ca:	N
Cawrkld:	N
Subjca Tsd Discretion:	N
NCAPS:	N
EC Indicator:	N
Ca725 Indicator:	N
Ca750 Indicator:	N
Operating Tsdf:	------
Full Enforcement:	------
Snc:	N
Unaddressed Snc:	N
Addressed Snc:	N
Snc With Comp Sched:	N
Fa Required:	-----
Hhandler Last Change:	20200722
Recognized Trader Importer:	N
Recognized Trader Exporter:	N
Slab Importer:	N
Slab Exporter:	N
Manifest Broker:	N
Subpart P:	N
Contact Language:	EN
Handler Name:	BICKERDIKE REDEVELOPMENT CORP
Location Street No:	
Location Street1:	1704-1716 N HUMBOLDT BLVD
Location Street2:	
Location City:	CHICAGO
Location State:	IL
Location Zip:	60647
Location County Code:	IL031
Location County Name:	COOK
Location Country:	US
Contact Name:	EFRAIN VARGAS
Contact Street No:	
Contact Street1:	
Contact Street2:	
Contact City:	
Contact State:	
Contact Zip:	
Contact Country:	
Contact Phone And Ext:	773-278-5669
Contact Fax:	
Contact Email Address:	
Contact Title:	
Owner Name:	BICKERDIKE REDEVELOPMENT CORP
Owner Type:	P
Owner Seq:	1
Operator Name:	BICKERDIKE REDEVELOPMENT CORP
Operator Type:	P
Operator Seq:	2

Public Notes:

Hazardous Waste Handler Details

Seq No: 1
Receive Date: 20130301
Handler Name: BICKERDIKE REDEVELOPMENT CORP
Fed Waste Generator: N
Generator Code Description: Not a Generator, Verified
Source Type: Annual/Biennial Report update with Notification

Waste Code Details

Waste Code: D001
Waste Code Desc: IGNITABLE WASTE

Hazardous Waste Handler Details

Seq No: 1
Receive Date: 20131204
Handler Name: BICKERDIKE REDEVELOPMENT CORP
Fed Waste Generator: 1
Generator Code Description: Large Quantity Generator
Source Type: Notification

Waste Code Details

Waste Code: D008
Waste Code Desc: LEAD

Hazardous Waste Handler Details

Seq No: 1
Receive Date: 20200722
Handler Name: BICKERDIKE REDEVELOPMENT CORP
Fed Waste Generator: N
Generator Code Description: Not a Generator, Verified
Source Type: Implementer

Waste Code Details

Waste Code: D001
Waste Code Desc: IGNITABLE WASTE

Owner/Operator Details

Owner/Operator Ind:	Current Operator	**Street No:**	
Type:	Private	**Street1:**	2550 W NORTH AVE
Name:	BICKERDIKE REDEVELOPMENT CORP	**Street2:**	
Dt Became Current:	19000101	**City:**	CHICAGO
Dt Ended Current:		**State:**	IL
Phone:		**Country:**	US
Source Type:	Annual/Biennial Report update with Notification	**Zip:**	60647

Owner/Operator Ind:	Current Owner	**Street No:**	
Type:	Private	**Street1:**	2550 W NORTH AVE
Name:	BICKERDIKE REDEVELOPMENT CORP	**Street2:**	
Dt Became Current:	19000101	**City:**	CHICAGO
Dt Ended Current:		**State:**	IL
Phone:		**Country:**	US
Source Type:	Implementer	**Zip:**	60647

Owner/Operator Ind:	Current Owner	**Street No:**	
Type:	Private	**Street1:**	2550 W NORTH AVE
Name:	1704 HUMBOLDT LTD PARTNERSHIP	**Street2:**	
Dt Became Current:	20121201	**City:**	CHICAGO
Dt Ended Current:		**State:**	IL
Phone:	773-278-5669	**Country:**	US
Source Type:	Notification	**Zip:**	60647

Owner/Operator Ind:	Current Owner	**Street No:**	
Type:	Private	**Street1:**	2550 W NORTH AVE
Name:	BICKERDIKE REDEVELOPMENT CORP	**Street2:**	
Dt Became Current:	19000101	**City:**	CHICAGO
Dt Ended Current:		**State:**	IL
Phone:		**Country:**	US
Source Type:	Annual/Biennial Report update with Notification	**Zip:**	60647

Owner/Operator Ind:	Current Operator	**Street No:**	
Type:	Private	**Street1:**	2550 W NORTH AVE
Name:	BICKERDIKE REDEVELOPMENT CORP	**Street2:**	
Dt Became Current:	19000101	**City:**	CHICAGO
Dt Ended Current:		**State:**	IL
Phone:		**Country:**	US
Source Type:	Implementer	**Zip:**	60647

Owner/Operator Ind:	Current Operator	**Street No:**	
Type:	Private	**Street1:**	1704-1716 N HUMBOLDT BLVD
Name:	BICKERDIKE REDEVELOPMENT CORP	**Street2:**	
Dt Became Current:	20121201	**City:**	CHICAGO
Dt Ended Current:		**State:**	IL
Phone:	773-278-5669	**Country:**	US
Source Type:	Notification	**Zip:**	60647

Historical Handler Details

Map Key	Number of Records	Direction	Distance (mi/ft)	Elev/Diff (ft)	Site	DB

Receive Dt: 20131204
Generator Code Description: Large Quantity Generator
Handler Name: BICKERDIKE REDEVELOPMENT CORP

Receive Dt: 20130301
Generator Code Description: Not a Generator, Verified
Handler Name: BICKERDIKE REDEVELOPMENT CORP

110	1 of 1	E	0.24 / 1,289.18	598.61 / 0	1943 N. FRANCISCO 1943 N FRANCISCO AVE IL	PERMITS CHICAGO

Application ID: ENVAIR978882
Issue or Entry Date: 07/31/2018
Application Type: AIR POLLUTION CONTROL PERMIT
Application Subtype: ARCHITECTURAL SURFACE CLEANING

CDPH Environmental Permit Details

Status: CLOSED
Applicant: BOGDAN STOJKOWSKI
Expiration Date:
Data Source: DEPT. OF PUBLIC HEALTH
Street No from: 1943
Location: POINT (-87.69929 41.91695)
Comment:
Street No to:
Direction: N
Street Name: FRANCISCO
Street Type: AVE

MASONRY REPAIRS**Note: Many records provided by the department have a truncated Comment field.

Unplottable Summary

Total: 56 Unplottable sites

DB	Company Name/Site Name	Address	City	Zip	ERIS ID
CERCLIS NFRAP	PALMER SQUARE	PALMER BLVD.	CHICAGO IL	60647	805462237
DRYCLEANERS	APS CLEANERS	3200 WEST 67TH STREET (6676 S Kedzie Ave)	CHICAGO IL	60629	924656800
ERNS		3100 S ALBANY	CHICAGO IL		902197782
ERNS		BROWN LINE AT KEDZIE STATION	CHICAGO IL		806617539
ERNS		ALBANY GRADE CROSSING ON THE BROWN LINE	CHICAGO IL		806824146
ERNS		103RD AND KEDZIE	CHICAGO IL		806681357
ERNS		RIGHTWOOD STATION KEDZIE RD,MP 11.4	CHICAGO IL	70661	858635944
ERNS		BETWEEN ARMITAGE AND WEBSTER ON THE RED LINE	CHICAGO IL		806977890
ERNS		BETWEEN NORTH AND CLYBOURN / ARMITAGE, STATIONS	CHICAGO IL		807224795
ERNS		CHICAGO RIVER AT KEDZIE AVE AND FOSTER AVE BRIDGE	CHICAGO IL	60625	806727519
FINDS/FRS	3127 -35 3101 -7 W GRAND 829 -37 N TROY 800 -50 N ALBANY	3127 -35 3101 -7 W GRAND 829 -37 N TROY	CHICAGO IL	60612	817460726

FINDS/FRS	IDOT 60833-GRECO CONTRACTORS I-55	I-55 KEDZIE/CALIFORNIA AVES EB & WB RAMP	CHICAGO IL	60607	817428926
FINDS/FRS	N SOUTHPORT N KINGSBURY W CORTLAND	N SOUTHPORT N KINGSBURY W CORTLAND	CHICAGO IL	60614	825511540
FINDS/FRS	CHICAGO (ER), CITY OF	29TH & KEDZIE	CHICAGO IL	60612	817470905
FINDS/FRS	CITY OF CHICAGO (ABANDONMENT)	29TH & KEDZIE	CHICAGO IL	60612	817467969
FINDS/FRS	NORTH PARK UNIV	SPAULDING CHRISTIANA KEDZIE FOSTER	CHICAGO IL	60625	825512508
FINDS/FRS	CHICAGO DOT-KEDZIE AVE	KEDZIE AVE BRIDGE/SB CHICAGO RIVER	CHICAGO IL	60623	825511286
FINDS/FRS	2138 2142 -44 S TROY	2138 2142 -44 S TROY	CHICAGO IL	60657	817461968
FINDS/FRS	CHICAGO DOT	KEDZIE AVE BETWEEN 67TH & 71ST ST	CHICAGO IL	60629	817475893
FINDS/FRS	PETRO CHEMICAL TRANSPORT	I-55 SB W OF KEDZIE AVE	CHICAGO IL	60647	817423805
FINDS/FRS	JARROW PRODUCTS INC	1431 W ARMITAGE & SOUTHPO	CHICAGO IL	60614	817449149
FINDS/FRS	CHICAGO DEPT OF ENV	3350 S KEDZIE PARCEL W	CHICAGO IL	60623	817468633
HMIRS		I-80 EAST KEDZIE TOLL BOOTH	CHICAGO IL		818249604
IEPA DOCS	Il Dept Of Corrections	34th & Kedzie Ave	Chicago IL	60623	880835683
IEPA DOCS	Jarrow Products Inc	1431 W Armitage & Southpo	Chicago IL	60614	880852388

IEPA DOCS	Goodyear Auto Svc Center	62nd & Kedzie	Chicago IL	60629	880834388
LUST	GM Wrecking Inc.	2727-53 South Troy	Chicago IL	60623	812654950
LUST	O'Donnell, Vincent D.	6518-20 North Richmond	Chicago IL	60645	812661085
LUST	Action Wrecking Inc.	2122-42 North Kedzie Ave.	Chicago IL	60647	812656491
LUST DOCUMENT	GM Wrecking	2727-53 S Troy	Chicago IL	60623	878556329
RCRA NON GEN	BXI LLC	I-55 SC N. KEDZIE EXIT	CHICAGO IL	60632	924266340
RCRA NON GEN	CITY OF CHICAGO (ABANDONMENT)	29TH & KEDZIE	CHICAGO IL	60612	885985913
REM ASSESS	GM Wrecking	2727-53 S Troy	Chicago IL	60623	880777718
SEMS ARCHIVE	PALMER SQUARE	PALMER BLVD.	CHICAGO IL	60647	828878292
SPILL OER	COMMONWEALTH EDISON	3 POLE S. OF 80TH ST. IN ALLEY S. OF SAWYER ST.	CHICAGO IL		813051376
SPILL OER	UNKNOWN	PAVED ALLEY S OF ARMITAGE E OF KENNETH	CHICAGO IL		822436992
SPILLS	BURLINGTON NORTHERN SANTA FE	RR YARD 35TH & KEDZIE	CHICAGO IL		822029351
SPILLS	CITY OF CHICAGO	29TH AND KEDZIE	CHICAGO IL		822037870
SPILLS	GM WRECKING INCORPORATED	2727-53 SOUTH TROY	CHICAGO IL		822016090
SPILLS	PIANA DEVELOPMENT	2232-40 WEST ARMITAGE AVE	CHICAGO IL		822035904

SPILLS	ACTION WRECKING INC.	2122-42 N. KEDZIE	CHICAGO IL		822019478
SPILLS	COMMONWEALTH EDISON	WEST OF FRANCISCO ST.	CHICAGO IL		822022327
SRP	State of Illinois	34th & Kedzie Avenue	Chicago IL	60623	822505411
SWF/LF	State of Illinois	34th & Kedzie Avenue	Chicago IL	60623	885178881
UST	Demolition Site	5001-27 N. Kedzie Ave.	Chicago IL		825962506
UST	Rex Metals	5345-45 N Kedzie Ave	Chicago IL		813448326
UST	Comcast Cable Communications	4427-29 W. Cortland Street	Chicago IL		813463868
UST	Commercial Building	8140-50 South Kedzie	Chicago IL		813448598
UST	Apartment Building	6301-03 N. Troy Avenue	Chicago IL		813450346
UST	AIDS Care Residence	1214-1234 S. Kedzie	Chicago IL		813485608
UST	Idot	I-55 Stevenson Expressway Row Kedzie To Lomus	Chicago IL		813476349
UST	6518-20 N Richmond Apartment Building	6518-20 N Richmond	Chicago IL		813465704
UST	Family Dollar Store	11039-43 South Kedzie Avenue	Chicago IL		813452399
UST	American National Bank	5101-5117 N Kedzie	Chicago IL		813472669

UST	Palmer Square Apts	2132-2134 N Kedzie	Chicago IL	813461515
UST	North Francisco Building	4049-57 North Francisco	Chicago IL	813447520

Unplottable Report

Site: ***PALMER SQUARE***
PALMER BLVD. CHICAGO IL 60647

CERCLIS NFRAP

Site ID:	500953	***Site FIPS Code:***	17031
Site EPA ID:	ILD981000391	***Region Code:***	5
Site Parent ID:		***Site Cong. Dist. Code:***	8
Site County Name:	COOK	***Federal Facility:***	
Parent Site Name:			

CERCLIS-NFRAP Assess History

OU ID:	0	***Act Start Date:***	
Act Code ID:	1	***Act Complete Date:***	2/1/1985
RAT Code:	DS	***AGT Order No.:***	10
RAT Short Name:	DISCVRY	***SH OU:***	
RAT Name:	DISCOVERY	***SH Code:***	
RAT Hist. Only Flag:		***SH Seq:***	
RAT NSI Indicator:	B	***SH Start Date:***	
RAT Level:	1	***SH Complete Date:***	
RAT DEF OU:	00	***SH Lead:***	
RFBS Code:		***SH Qual:***	
SPA Code:	13	***RAQ Act. Qual Short:***	
RALT Short Name:	EPA Fund	***RNPL Status Code:***	N
RAT Def:	The process by which a potential hazardous waste site is brought to the attention of the EPA. The process can occur through the use of several mechanisms such as a phone call or referral by another government agency.		
RNON NPL Status Desc:	NFRAP-Site does not qualify for the NPL based on existing information		

CERCLIS-NFRAP Assess History

OU ID:	0	***Act Start Date:***	
Act Code ID:	1	***Act Complete Date:***	9/24/1985
RAT Code:	SI	***AGT Order No.:***	160
RAT Short Name:	SI	***SH OU:***	
RAT Name:	SITE INSPECTION	***SH Code:***	
RAT Hist. Only Flag:		***SH Seq:***	
RAT NSI Indicator:	B	***SH Start Date:***	
RAT Level:	1	***SH Complete Date:***	
RAT DEF OU:	00	***SH Lead:***	
RFBS Code:	P	***SH Qual:***	
SPA Code:	13	***RAQ Act. Qual Short:***	NFRAP
RALT Short Name:	EPA Fund	***RNPL Status Code:***	N
RAT Def:	The process of collecting site data and samples to characterize the severity of the hazard for the hazard ranking score and/or enforcement support.		
RNON NPL Status Desc:	NFRAP-Site does not qualify for the NPL based on existing information		

CERCLIS-NFRAP Assess History

OU ID:	0	***Act Start Date:***	
Act Code ID:	1	***Act Complete Date:***	1/8/1996
RAT Code:	VS	***AGT Order No.:***	1500
RAT Short Name:	ARCH SITE	***SH OU:***	
RAT Name:	ARCHIVE SITE	***SH Code:***	
RAT Hist. Only Flag:		***SH Seq:***	
RAT NSI Indicator:	B	***SH Start Date:***	
RAT Level:	1	***SH Complete Date:***	
RAT DEF OU:	00	***SH Lead:***	
RFBS Code:		***SH Qual:***	
SPA Code:	13	***RAQ Act. Qual Short:***	

RALT Short Name: EPA In-House ***RNPL Status Code:*** N
RAT Def: The decision is made that no further activity is planned at the site.
RNON NPL Status Desc: NFRAP-Site does not qualify for the NPL based on existing information

CERCLIS-NFRAP Assess History

OU ID: 0 ***Act Start Date:***
Act Code ID: 1 ***Act Complete Date:*** 2/1/1985
RAT Code: PA ***AGT Order No.:*** 130
RAT Short Name: PA ***SH OU:***
RAT Name: PRELIMINARY ASSESSMENT ***SH Code:***
RAT Hist. Only Flag: ***SH Seq:***
RAT NSI Indicator: B ***SH Start Date:***
RAT Level: 1 ***SH Complete Date:***
RAT DEF OU: 00 ***SH Lead:***
RFBS Code: P ***SH Qual:***
SPA Code: 13 ***RAQ Act. Qual Short:*** Higher priority
RALT Short Name: State (Fund) ***RNPL Status Code:*** N
RAT Def: Collection of diverse existing information about the source and nature of the site hazard. It is EPA policy to complete the preliminary assessment within one year of site discovery.
RNON NPL Status Desc: NFRAP-Site does not qualify for the NPL based on existing information

CERCLIS-NFRAP Assess History

OU ID: 0 ***Act Start Date:***
Act Code ID: 1 ***Act Complete Date:*** 12/20/1985
RAT Code: HR ***AGT Order No.:*** 190
RAT Short Name: HAZRANK ***SH OU:***
RAT Name: HAZARD RANKING SYSTEM PACKAGE ***SH Code:***
RAT Hist. Only Flag: ***SH Seq:***
RAT NSI Indicator: B ***SH Start Date:***
RAT Level: 1 ***SH Complete Date:***
RAT DEF OU: 00 ***SH Lead:***
RFBS Code: P ***SH Qual:***
SPA Code: 13 ***RAQ Act. Qual Short:*** NFRAP
RALT Short Name: EPA Fund ***RNPL Status Code:*** N
RAT Def: A numeric estimate of the relative severity of a hazardous substance release or potential release based on: (1) the relative potential of substances to cause hazardous situations; (2) the likelihood and rate at which the substances may affect human and environmental receptors; and (3) the severity and magnitude of potential effects. The score is computed using the hazard ranking system (HRS).
RNON NPL Status Desc: NFRAP-Site does not qualify for the NPL based on existing information

---

Site: ***APS CLEANERS***
3200 WEST 67TH STREET (6676 S Kedzie Ave) CHICAGO IL 60629 DRYCLEANERS

BOL ID: 0316665003 ***Status:*** Inactive
DC No: 01267 ***License Cancel Dt:*** 12/31/2012
Phone No: ***Site Contact:***
County: COOK
Site Rem Prog Status: NFR 2018

Site:
3100 S ALBANY CHICAGO IL ERNS

NRC Report No: 1341292 ***Latitude Degrees:***
Type of Incident: UNKNOWN SHEEN ***Latitude Minutes:***
Incident Cause: UNKNOWN ***Latitude Seconds:***
Incident Date: 7/12/2022 10:55 ***Longitude Degrees:***
Incident Location: UNKNOWN SHEEN INCIDENT - CHICAGO RIVER ***Longitude Minutes:***
Incident Dtg: DISCOVERED ***Longitude Seconds:***
Distance from City: ***Lat Quad:***
Distance Units: ***Long Quad:***
Direction from City: ***Location Section:***
Location County: COOK ***Location Township:***
Potential Flag: No ***Location Range:***

Year: Year 2022 Reports
Description of Incident: THE CALLER DISCOVERED AN UNKNOWN SHEEN FROM AN UNKNOWN SOURCE IN THE CHICAGO RIVER. THE MATERIAL IS MOVING SOUTH.

Material Spill Information

Chris Code:	ODS	***Unit of Measure:***	UNKNOWN AMOUNT
CAS No:	000000-00-0	***If Reached Water:***	YES
UN No:		***Amount in Water:***	0
Name of Material:	OIL: DIESEL (RED-DYE)	***Unit Reach Water:***	UNKNOWN AMOUNT
Amount of Material:	0		

Calls Information

Date Time Received:	7/12/2022 12:07:00 PM	***Responsible City:***	
Date Time Complete:	7/12/2022 12:11:00 PM	***Responsible State:***	XX
Call Type:	INC	***Responsible Zip:***	
Resp Company:		***Source:***	TELEPHONE
Resp Org Type:	UNKNOWN		

Incident Information

Tank ID:		***Building ID:***	
Tank Regulated:	U	***Location Area ID:***	
Tank Regulated By:		***Location Block ID:***	
Capacity of Tank:		***OCSG No:***	
Capacity Tank Units:		***OCSP No:***	
Description of Tank:		***State Lease No:***	
Actual Amount:		***Pier Dock No:***	
Actual Amount Units:		***Berth Slip No:***	
Tank Above Ground:	ABOVE	***Brake Failure:***	U
NPDES:		***Airbag Deployed:***	U
NPDES Compliance:	U	***Transport Contain:***	U
Init Contin Rel No:		***Location Subdiv:***	
Contin Rel Permit:		***Platform Rig Name:***	
Contin Release Type:		***Platform Letter:***	
Aircraft ID:		***Allision:***	U
Aircraft Runway No:		***Type of Structure:***	
Aircraft Spot No:		***Structure Name:***	
Aircraft Type:		***Structure Oper:***	U
Aircraft Model:		***Transit Bus Flag:***	
Aircraft Fuel Cap:		***Date Time Norm Serv:***	
Aircraft Fuel Cap U:		***Serv Disrupt Time:***	
Aircraft Fuel on Brd:		***Serv Disrupt Units:***	
Aircraft Fuel OB U:		***CR Begin Date:***	
Aircraft Hanger:		***CR End Date:***	
Road Mile Marker:		***CR Change Date:***	
Power Gen Facility:	U	***FBI Contact:***	
Generating Capacity:		***FBI Contact Dt Tm:***	
Type of Fixed Obj:		***Passenger Handling:***	
Type of Fuel:		***Passenger Route:***	XXX
DOT Crossing No:		***Passenger Delay:***	XXX
DOT Regulated:	U	***Sub Part C Test Req:***	XXX
Pipeline Type:		***No of Conductor Tested:***	
Pipeline Abv Ground:	ABOVE	***No of Engineer Tested:***	
Pipeline Covered:	U	***No of Trainman Tested:***	
Exposed Underwater:	N	***No of Yard Foreman Tested:***	
Railroad Hotline:		***No of RCL Operator Tested:***	
Railroad Milepost:		***No of Brakeman Tested:***	
Grade Crossing:	U	***No of Train Dispat Tested:***	
Crossing Device Ty:		***No of Signalman***	

		Tested:	
Ty Vehicle Involved:		***No of Other Emp Tested:***	
Device Operational:	U	***No of Unknown Emp Tested:***	

Incident Details Information

Release Secured:	U	***State Agen Report No:***	
Release Rate:		***State Agen on Scene:***	FD
Release Rate Unit:		***State Agen Notified:***	
Release Rate Rate:		***Fed Agency Notified:***	
Est Duration of Rel:		***Oth Agency Notified:***	
Desc Remedial Act:	NO ACTION AT THIS TIME	***Body of Water:***	CHICAGO RIVER
Fire Involved:	N	***Tributary of:***	
Fire Extinguished:	U	***Near River Mile Make:***	
Any Evacuations:	N	***Near River Mile Mark:***	
No Evacuated:		***Offshore:***	No
Who Evacuated:		***Weather Conditions:***	
Radius of Evac:		***Air Temperature:***	
Any Injuries:	N	***Wind Direction:***	
No. Injured:		***Wind Speed:***	
No. Hospitalized:		***Wind Speed Unit:***	
No. Fatalities:		***Water Supp Contam:***	U
Any Fatalities:	N	***Water Temperature:***	
Any Damages:	N	***Wave Condition:***	
Damage Amount:		***Current Speed:***	
Air Corridor Closed:	N	***Current Direction:***	
Air Corridor Desc:		***Current Speed Unit:***	
Air Closure Time:		***EMPL Fatality:***	
Waterway Closed:	N	***Pass Fatality:***	
Waterway Desc:		***Community Impact:***	
Waterway Close Time:		***Passengers Transfer:***	NO
Road Closed:	N	***Passenger Injuries:***	
Road Desc:		***Employee Injuries:***	
Road Closure Time:		***Occupant Fatality:***	
Road Closure Units:		***Sheen Size:***	
Closure Direction:		***Sheen Size Units:***	
Major Artery:	No	***Sheen Size Length:***	
Track Closed:	N	***Sheen Size Length U:***	
Track Desc:		***Sheen Size Width:***	100
Track Closure Time:		***Sheen Size Width U:***	YARDS
Track Closure Units:		***Sheen Color:***	REDDISH
Track Close Dir:		***Dir of Sheen Travel:***	
Media Interest:	UNKNOWN	***Sheen Odor Desc:***	
Medium Desc:	WATER	***Duration Unit:***	
Addl Medium Info:	CHICAGO RIVER	***Additional Info:***	

Site:

BROWN LINE AT KEDZIE STATION CHICAGO IL

ERNS

NRC Report No:	960866	***Latitude Degrees:***	
Type of Incident:	RAILROAD NON-RELEASE	***Latitude Minutes:***	
Incident Cause:	DERAILMENT	***Latitude Seconds:***	
Incident Date:	28-Nov-2010 07:15:00	***Longitude Degrees:***	
Incident Location:		***Longitude Minutes:***	
Incident Dtg:	OCCURRED	***Longitude Seconds:***	
Distance from City:		***Lat Quad:***	
Distance Units:		***Long Quad:***	
Direction from City:		***Location Section:***	
Location County:	COOK	***Location Township:***	
Potential Flag:	No	***Location Range:***	
Year:	Year 2010 Reports		

Description of Incident: CALLER REPORTED A CAR GO AROUND A CROSSING GATE AND DERAIL.

Calls Information

Date Time Received:	28-Nov-2010 08:44:36	***Responsible City:***	CHICAGO

Date Time Complete:	28-Nov-2010 08:48:28	***Responsible State:***	IL
Call Type:	INC	***Responsible Zip:***	60461
Resp Company:	CHICAGO TRANSIT AUTHORITY	***Source:***	TELEPHONE
Resp Org Type:	FEDERAL GOVERNMENT		

Incident Information

Tank ID:		***Building ID:***	
Tank Regulated:	U	***Location Area ID:***	
Tank Regulated By:		***Location Block ID:***	
Capacity of Tank:		***OCSG No:***	
Capacity Tank Units:		***OCSP No:***	
Description of Tank:		***State Lease No:***	
Actual Amount:		***Pier Dock No:***	
Actual Amount Units:		***Berth Slip No:***	
Tank Above Ground:	ABOVE	***Brake Failure:***	U
NPDES:		***Airbag Deployed:***	U
NPDES Compliance:	U	***Transport Contain:***	U
Init Contin Rel No:		***Location Subdiv:***	
Contin Rel Permit:		***Platform Rig Name:***	
Contin Release Type:		***Platform Letter:***	
Aircraft ID:		***Allision:***	U
Aircraft Runway No:		***Type of Structure:***	
Aircraft Spot No:		***Structure Name:***	
Aircraft Type:		***Structure Oper:***	U
Aircraft Model:		***Transit Bus Flag:***	
Aircraft Fuel Cap:		***Date Time Norm Serv:***	
Aircraft Fuel Cap U:		***Serv Disrupt Time:***	
Aircraft Fuel on Brd:		***Serv Disrupt Units:***	
Aircraft Fuel OB U:		***CR Begin Date:***	
Aircraft Hanger:		***CR End Date:***	
Road Mile Marker:		***CR Change Date:***	
Power Gen Facility:	U	***FBI Contact:***	
Generating Capacity:		***FBI Contact Dt Tm:***	
Type of Fixed Obj:		***Passenger Handling:***	BUS OR TRAIN SINGLE TRACK
Type of Fuel:		***Passenger Route:***	YES
DOT Crossing No:		***Passenger Delay:***	YES
DOT Regulated:	U	***Sub Part C Test Req:***	UNK
Pipeline Type:		***No of Conductor Tested:***	
Pipeline Abv Ground:	ABOVE	***No of Engineer Tested:***	
Pipeline Covered:	U	***No of Trainman Tested:***	
Exposed Underwater:	N	***No of Yard Foreman Tested:***	
Railroad Hotline:		***No of RCL Operator Tested:***	
Railroad Milepost:		***No of Brakeman Tested:***	
Grade Crossing:	Y	***No of Train Dispat Tested:***	
Crossing Device Ty:	GATES	***No of Signalman Tested:***	
Ty Vehicle Involved:	OTHER	***No of Other Emp Tested:***	
Device Operational:	Y	***No of Unknown Emp Tested:***	

Incident Details Information

Release Secured:	Y	***State Agen Report No:***	NONE
Release Rate:		***State Agen on Scene:***	NONE
Release Rate Unit:		***State Agen Notified:***	NONE
Release Rate Rate:		***Fed Agency Notified:***	NONE
Est Duration of Rel:		***Oth Agency Notified:***	
Desc Remedial Act:	INVESTIGATION.	***Body of Water:***	
Fire Involved:	N	***Tributary of:***	
Fire Extinguished:	U	***Near River Mile Make:***	

Any Evacuations:	N	***Near River Mile Mark:***	
No Evacuated:		***Offshore:***	N
Who Evacuated:		***Weather Conditions:***	CLEAR
Radius of Evac:		***Air Temperature:***	
Any Injuries:	N	***Wind Direction:***	
No. Injured:		***Wind Speed:***	
No. Hospitalized:		***Wind Speed Unit:***	
No. Fatalities:		***Water Supp Contam:***	U
Any Fatalities:	N	***Water Temperature:***	
Any Damages:	N	***Wave Condition:***	
Damage Amount:		***Current Speed:***	
Air Corridor Closed:	N	***Current Direction:***	
Air Corridor Desc:		***Current Speed Unit:***	
Air Closure Time:		***EMPL Fatality:***	
Waterway Closed:	N	***Pass Fatality:***	
Waterway Desc:		***Community Impact:***	
Waterway Close Time:		***Passengers Transfer:***	NO
Road Closed:	N	***Passenger Injuries:***	
Road Desc:		***Employee Injuries:***	
Road Closure Time:		***Occupant Fatality:***	
Road Closure Units:		***Sheen Size:***	
Closure Direction:		***Sheen Size Units:***	
Major Artery:	No	***Sheen Size Length:***	
Track Closed:	Y	***Sheen Size Length U:***	
Track Desc:	SINGLE MAIN	***Sheen Size Width:***	
Track Closure Time:		***Sheen Size Width U:***	
Track Closure Units:		***Sheen Color:***	
Track Close Dir:	N	***Dir of Sheen Travel:***	
Media Interest:	NONE	***Sheen Odor Desc:***	
Medium Desc:	NON-RELEASE (N/A)	***Duration Unit:***	
Addl Medium Info:		***Additional Info:***	NONE

Site:

ALBANY GRADE CROSSING ON THE BROWN LINE CHICAGO IL ERNS

NRC Report No:	844051	***Latitude Degrees:***	
Type of Incident:	RAILROAD NON-RELEASE	***Latitude Minutes:***	
Incident Cause:	UNKNOWN	***Latitude Seconds:***	
Incident Date:	31-Jul-2007 21:50:00	***Longitude Degrees:***	
Incident Location:	CHICAGO TRANSIT	***Longitude Minutes:***	
Incident Dtg:	OCCURRED	***Longitude Seconds:***	
Distance from City:		***Lat Quad:***	
Distance Units:		***Long Quad:***	
Direction from City:		***Location Section:***	
Location County:	COOK	***Location Township:***	
Potential Flag:	No	***Location Range:***	
Year:	Year 2007 Reports		

Description of Incident: A COMMUTER TRAIN HAS STRUCK A DRUNKEN PEDESTRIAN AT A GRADE CROSSING.

Calls Information

Date Time Received:	01-Aug-2007 00:42:56	***Responsible City:***	
Date Time Complete:	01-Aug-2007 00:50:06	***Responsible State:***	XX
Call Type:	INC	***Responsible Zip:***	
Resp Company:		***Source:***	TELEPHONE
Resp Org Type:	UNKNOWN		

Incident Information

Tank ID:		***Building ID:***	
Tank Regulated:	U	***Location Area ID:***	
Tank Regulated By:		***Location Block ID:***	
Capacity of Tank:		***OCSG No:***	
Capacity Tank Units:		***OCSP No:***	
Description of Tank:		***State Lease No:***	
Actual Amount:		***Pier Dock No:***	
Actual Amount Units:		***Berth Slip No:***	
Tank Above Ground:	ABOVE	***Brake Failure:***	N

NPDES:		***Airbag Deployed:***	U
NPDES Compliance:	U	***Transport Contain:***	U
Init Contin Rel No:		***Location Subdiv:***	
Contin Rel Permit:		***Platform Rig Name:***	
Contin Release Type:		***Platform Letter:***	
Aircraft ID:		***Allision:***	N
Aircraft Runway No:		***Type of Structure:***	
Aircraft Spot No:		***Structure Name:***	
Aircraft Type:		***Structure Oper:***	U
Aircraft Model:		***Transit Bus Flag:***	
Aircraft Fuel Cap:		***Date Time Norm Serv:***	
Aircraft Fuel Cap U:		***Serv Disrupt Time:***	
Aircraft Fuel on Brd:		***Serv Disrupt Units:***	
Aircraft Fuel OB U:		***CR Begin Date:***	
Aircraft Hanger:		***CR End Date:***	
Road Mile Marker:		***CR Change Date:***	
Power Gen Facility:	U	***FBI Contact:***	
Generating Capacity:		***FBI Contact Dt Tm:***	
Type of Fixed Obj:		***Passenger Handling:***	THE LINE HAS BEEN BLOCKED OFF UNTIL THE SCENE IS CLEARED
Type of Fuel:		***Passenger Route:***	YES
DOT Crossing No:	N/A	***Passenger Delay:***	YES
DOT Regulated:	U	***Sub Part C Test Req:***	NO
Pipeline Type:		***No of Conductor Tested:***	
Pipeline Abv Ground:	ABOVE	***No of Engineer Tested:***	
Pipeline Covered:	U	***No of Trainman Tested:***	
Exposed Underwater:	N	***No of Yard Foreman Tested:***	
Railroad Hotline:		***No of RCL Operator Tested:***	
Railroad Milepost:	N/A	***No of Brakeman Tested:***	
Grade Crossing:	Y	***No of Train Dispat Tested:***	
Crossing Device Ty:	GATES	***No of Signalman Tested:***	
Ty Vehicle Involved:	OTHER	***No of Other Emp Tested:***	
Device Operational:	Y	***No of Unknown Emp Tested:***	

Incident Details Information

Release Secured:	U	***State Agen Report No:***	NONE
Release Rate:		***State Agen on Scene:***	NONE
Release Rate Unit:		***State Agen Notified:***	NONE
Release Rate Rate:		***Fed Agency Notified:***	NONE
Est Duration of Rel:		***Oth Agency Notified:***	
Desc Remedial Act:	THE POLICE AND FIRE DEPT. HAVE RESPONDED	***Body of Water:***	
Fire Involved:	N	***Tributary of:***	
Fire Extinguished:	U	***Near River Mile Make:***	
Any Evacuations:	N	***Near River Mile Mark:***	
No Evacuated:		***Offshore:***	N
Who Evacuated:		***Weather Conditions:***	
Radius of Evac:		***Air Temperature:***	
Any Injuries:	N	***Wind Direction:***	
No. Injured:		***Wind Speed:***	
No. Hospitalized:		***Wind Speed Unit:***	
No. Fatalities:	1	***Water Supp Contam:***	U
Any Fatalities:	Y	***Water Temperature:***	
Any Damages:	N	***Wave Condition:***	
Damage Amount:		***Current Speed:***	
Air Corridor Closed:	N	***Current Direction:***	
Air Corridor Desc:		***Current Speed Unit:***	
Air Closure Time:		***EMPL Fatality:***	

Waterway Closed:	N	***Pass Fatality:***	
Waterway Desc:		***Community Impact:***	
Waterway Close Time:		***Passengers Transfer:***	NO
Road Closed:	N	***Passenger Injuries:***	
Road Desc:		***Employee Injuries:***	
Road Closure Time:		***Occupant Fatality:***	
Road Closure Units:		***Sheen Size:***	
Closure Direction:		***Sheen Size Units:***	
Major Artery:	No	***Sheen Size Length:***	
Track Closed:	Y	***Sheen Size Length U:***	
Track Desc:	MIAN TRACK	***Sheen Size Width:***	
Track Closure Time:		***Sheen Size Width U:***	
Track Closure Units:		***Sheen Color:***	
Track Close Dir:	ALL	***Dir of Sheen Travel:***	
Media Interest:	NONE	***Sheen Odor Desc:***	
Medium Desc:	RAIL REPORT (N/A)	***Duration Unit:***	
Addl Medium Info:		***Additional Info:***	NONE

Site:

103RD AND KEDZIE CHICAGO IL

ERNS

NRC Report No:	592420	***Latitude Degrees:***	
Type of Incident:	FIXED	***Latitude Minutes:***	
Incident Cause:	UNKNOWN	***Latitude Seconds:***	
Incident Date:	28-Jan-2002 14:00:00	***Longitude Degrees:***	
Incident Location:	GAS STATION	***Longitude Minutes:***	
Incident Dtg:	DISCOVERED	***Longitude Seconds:***	
Distance from City:		***Lat Quad:***	
Distance Units:		***Long Quad:***	
Direction from City:		***Location Section:***	
Location County:	COOK	***Location Township:***	
Potential Flag:		***Location Range:***	
Year:	Year 2002 Reports		

Description of Incident: THE RESPONSIBLE PARTY CUT THE AIR CONDITIONING LINES ON THE ROOF OF THE BUILDING CAUSING A RELEASE INTO THE AIR.

Material Spill Information

Chris Code:	RFG	***Unit of Measure:***	UNKNOWN AMOUNT
CAS No:	000000-00-0	***If Reached Water:***	NO
UN No:		***Amount in Water:***	
Name of Material:	REFRIGERANT GASES	***Unit Reach Water:***	
Amount of Material:	0		

Calls Information

Date Time Received:	28-Jan-2002 15:08:25	***Responsible City:***	CHICAGO
Date Time Complete:	28-Jan-2002 15:13:48	***Responsible State:***	IL
Call Type:	INC	***Responsible Zip:***	
Resp Company:		***Source:***	TELEPHONE
Resp Org Type:	UNKNOWN		

Incident Information

Tank ID:		***Building ID:***	
Tank Regulated:	U	***Location Area ID:***	
Tank Regulated By:		***Location Block ID:***	
Capacity of Tank:		***OCSG No:***	
Capacity Tank Units:		***OCSP No:***	
Description of Tank:		***State Lease No:***	
Actual Amount:		***Pier Dock No:***	
Actual Amount Units:		***Berth Slip No:***	
Tank Above Ground:	ABOVE	***Brake Failure:***	N
NPDES:		***Airbag Deployed:***	
NPDES Compliance:	U	***Transport Contain:***	U
Init Contin Rel No:		***Location Subdiv:***	
Contin Rel Permit:		***Platform Rig Name:***	

Contin Release Type:		***Platform Letter:***	
Aircraft ID:		***Allision:***	N
Aircraft Runway No:		***Type of Structure:***	
Aircraft Spot No:		***Structure Name:***	
Aircraft Type:	UNKNOWN	***Structure Oper:***	U
Aircraft Model:		***Transit Bus Flag:***	
Aircraft Fuel Cap:		***Date Time Norm Serv:***	
Aircraft Fuel Cap U:		***Serv Disrupt Time:***	
Aircraft Fuel on Brd:		***Serv Disrupt Units:***	
Aircraft Fuel OB U:		***CR Begin Date:***	
Aircraft Hanger:		***CR End Date:***	
Road Mile Marker:		***CR Change Date:***	
Power Gen Facility:	N	***FBI Contact:***	
Generating Capacity:		***FBI Contact Dt Tm:***	
Type of Fixed Obj:	OTHER	***Passenger Handling:***	
Type of Fuel:		***Passenger Route:***	XXX
DOT Crossing No:		***Passenger Delay:***	XXX
DOT Regulated:	U	***Sub Part C Test Req:***	XXX
Pipeline Type:		***No of Conductor Tested:***	
Pipeline Abv Ground:	ABOVE	***No of Engineer Tested:***	
Pipeline Covered:	U	***No of Trainman Tested:***	
Exposed Underwater:	N	***No of Yard Foreman Tested:***	
Railroad Hotline:		***No of RCL Operator Tested:***	
Railroad Milepost:		***No of Brakeman Tested:***	
Grade Crossing:	N	***No of Train Dispat Tested:***	
Crossing Device Ty:		***No of Signalman Tested:***	
Ty Vehicle Involved:		***No of Other Emp Tested:***	
Device Operational:	Y	***No of Unknown Emp Tested:***	

Incident Details Information

Release Secured:	U	***State Agen Report No:***	
Release Rate:		***State Agen on Scene:***	
Release Rate Unit:		***State Agen Notified:***	
Release Rate Rate:		***Fed Agency Notified:***	
Est Duration of Rel:		***Oth Agency Notified:***	
Desc Remedial Act:	NONE	***Body of Water:***	
Fire Involved:	N	***Tributary of:***	
Fire Extinguished:	U	***Near River Mile Make:***	
Any Evacuations:	N	***Near River Mile Mark:***	
No Evacuated:		***Offshore:***	N
Who Evacuated:		***Weather Conditions:***	SUNNY
Radius of Evac:		***Air Temperature:***	55
Any Injuries:	N	***Wind Direction:***	
No. Injured:		***Wind Speed:***	20
No. Hospitalized:		***Wind Speed Unit:***	MPH
No. Fatalities:		***Water Supp Contam:***	U
Any Fatalities:	N	***Water Temperature:***	
Any Damages:	N	***Wave Condition:***	
Damage Amount:		***Current Speed:***	
Air Corridor Closed:	N	***Current Direction:***	
Air Corridor Desc:		***Current Speed Unit:***	
Air Closure Time:		***EMPL Fatality:***	
Waterway Closed:	N	***Pass Fatality:***	
Waterway Desc:		***Community Impact:***	N
Waterway Close Time:		***Passengers Transfer:***	UNK
Road Closed:	N	***Passenger Injuries:***	
Road Desc:		***Employee Injuries:***	
Road Closure Time:		***Occupant Fatality:***	

Road Closure Units:		***Sheen Size:***	
Closure Direction:		***Sheen Size Units:***	
Major Artery:	No	***Sheen Size Length:***	
Track Closed:	N	***Sheen Size Length U:***	
Track Desc:		***Sheen Size Width:***	
Track Closure Time:		***Sheen Size Width U:***	
Track Closure Units:		***Sheen Color:***	
Track Close Dir:		***Dir of Sheen Travel:***	
Media Interest:	NONE	***Sheen Odor Desc:***	
Medium Desc:	AIR	***Duration Unit:***	
Addl Medium Info:	ATMOSPHERE	***Additional Info:***	CALLER HAD NO ADDITIONAL INFORMATION.

Site:

RIGHTWOOD STATION KEDZIE RD,MP 11.4 CHICAGO IL 70661 ERNS

NRC Report No:	1165856	***Latitude Degrees:***	
Type of Incident:	RAILROAD NON-RELEASE	***Latitude Minutes:***	
Incident Cause:	OTHER	***Latitude Seconds:***	
Incident Date:	08-Dec-2016 00:10:00	***Longitude Degrees:***	
Incident Location:		***Longitude Minutes:***	
Incident Dtg:	OCCURRED	***Longitude Seconds:***	
Distance from City:		***Lat Quad:***	
Distance Units:		***Long Quad:***	
Direction from City:		***Location Section:***	
Location County:	COOK	***Location Township:***	
Potential Flag:	No	***Location Range:***	
Year:	Year 2016 Reports		

Description of Incident: CALLER IS REPORTING A VEHICLE ATTEMPTED TO CROSS THE TRACKS AT A CROSSING BUT WAS NOT SUCCESSFUL. NO INJURIES OR FATALITIES WERE REPORTED.

Calls Information

Date Time Received:	08-Dec-2016 07:31:20	***Responsible City:***	
Date Time Complete:	08-Dec-2016 07:41:41	***Responsible State:***	XX
Call Type:	INC	***Responsible Zip:***	
Resp Company:		***Source:***	TELEPHONE
Resp Org Type:	UNKNOWN		

Incident Information

Tank ID:		***Building ID:***	
Tank Regulated:	U	***Location Area ID:***	
Tank Regulated By:		***Location Block ID:***	
Capacity of Tank:		***OCSG No:***	
Capacity Tank Units:		***OCSP No:***	
Description of Tank:		***State Lease No:***	
Actual Amount:		***Pier Dock No:***	
Actual Amount Units:		***Berth Slip No:***	
Tank Above Ground:	ABOVE	***Brake Failure:***	N
NPDES:		***Airbag Deployed:***	U
NPDES Compliance:	U	***Transport Contain:***	U
Init Contin Rel No:		***Location Subdiv:***	
Contin Rel Permit:		***Platform Rig Name:***	
Contin Release Type:		***Platform Letter:***	
Aircraft ID:		***Allision:***	N
Aircraft Runway No:		***Type of Structure:***	
Aircraft Spot No:		***Structure Name:***	
Aircraft Type:		***Structure Oper:***	U
Aircraft Model:		***Transit Bus Flag:***	
Aircraft Fuel Cap:		***Date Time Norm Serv:***	
Aircraft Fuel Cap U:		***Serv Disrupt Time:***	
Aircraft Fuel on Brd:		***Serv Disrupt Units:***	
Aircraft Fuel OB U:		***CR Begin Date:***	
Aircraft Hanger:		***CR End Date:***	
Road Mile Marker:		***CR Change Date:***	
Power Gen Facility:	U	***FBI Contact:***	
Generating Capacity:		***FBI Contact Dt Tm:***	

Type of Fixed Obj:		***Passenger Handling:***	REMAINED ON BOARD.
Type of Fuel:		***Passenger Route:***	YES
DOT Crossing No:	UNK	***Passenger Delay:***	YES
DOT Regulated:	U	***Sub Part C Test Req:***	NO
Pipeline Type:		***No of Conductor Tested:***	
Pipeline Abv Ground:	ABOVE	***No of Engineer Tested:***	
Pipeline Covered:	U	***No of Trainman Tested:***	
Exposed Underwater:	N	***No of Yard Foreman Tested:***	
Railroad Hotline:		***No of RCL Operator Tested:***	
Railroad Milepost:	11.4	***No of Brakeman Tested:***	
Grade Crossing:	Y	***No of Train Dispat Tested:***	
Crossing Device Ty:	GATES/LIGHTS/BELLS	***No of Signalman Tested:***	
Ty Vehicle Involved:	PASSENGER CAR	***No of Other Emp Tested:***	
Device Operational:	Y	***No of Unknown Emp Tested:***	

Incident Details Information

Release Secured:	U	***State Agen Report No:***	
Release Rate:		***State Agen on Scene:***	
Release Rate Unit:		***State Agen Notified:***	LOCAL PD
Release Rate Rate:		***Fed Agency Notified:***	
Est Duration of Rel:		***Oth Agency Notified:***	
Desc Remedial Act:	DRIVER WAS ARRESTED. MINIMAL DAMAGE. INVESTIGATION DETERMINED TRAIN WAS NOT RESPONSIBLE.	***Body of Water:***	
Fire Involved:	N	***Tributary of:***	
Fire Extinguished:	U	***Near River Mile Make:***	
Any Evacuations:	N	***Near River Mile Mark:***	
No Evacuated:		***Offshore:***	N
Who Evacuated:		***Weather Conditions:***	
Radius of Evac:		***Air Temperature:***	
Any Injuries:	N	***Wind Direction:***	
No. Injured:		***Wind Speed:***	
No. Hospitalized:		***Wind Speed Unit:***	
No. Fatalities:		***Water Supp Contam:***	U
Any Fatalities:	N	***Water Temperature:***	
Any Damages:	N	***Wave Condition:***	
Damage Amount:		***Current Speed:***	
Air Corridor Closed:	N	***Current Direction:***	
Air Corridor Desc:		***Current Speed Unit:***	
Air Closure Time:		***EMPL Fatality:***	
Waterway Closed:	N	***Pass Fatality:***	
Waterway Desc:		***Community Impact:***	
Waterway Close Time:		***Passengers Transfer:***	NO
Road Closed:	N	***Passenger Injuries:***	
Road Desc:		***Employee Injuries:***	
Road Closure Time:		***Occupant Fatality:***	
Road Closure Units:		***Sheen Size:***	
Closure Direction:		***Sheen Size Units:***	
Major Artery:	No	***Sheen Size Length:***	
Track Closed:	Y	***Sheen Size Length U:***	
Track Desc:	1- MAIN	***Sheen Size Width:***	
Track Closure Time:	0.3	***Sheen Size Width U:***	
Track Closure Units:		***Sheen Color:***	
Track Close Dir:	S	***Dir of Sheen Travel:***	
Media Interest:	NONE	***Sheen Odor Desc:***	
Medium Desc:	NON-RELEASE (N/A)	***Duration Unit:***	
Addl Medium Info:		***Additional Info:***	

Site:

BETWEEN ARMITAGE AND WEBSTER ON THE RED LINE CHICAGO IL

ERNS

NRC Report No:	445607	***Latitude Degrees:***	
Type of Incident:	RAILROAD	***Latitude Minutes:***	
Incident Cause:	OTHER	***Latitude Seconds:***	
Incident Date:	12-Jul-1998 21:38:00	***Longitude Degrees:***	
Incident Location:		***Longitude Minutes:***	
Incident Dtg:	OCCURRED	***Longitude Seconds:***	
Distance from City:		***Lat Quad:***	
Distance Units:		***Long Quad:***	
Direction from City:		***Location Section:***	
Location County:	COOK	***Location Township:***	
Potential Flag:		***Location Range:***	
Year:	Year 1998 Reports		

Description of Incident: COMMUTER TRAIN DERAILED / TRAIN STRUCK A DISPLACED RAIL TIE / THEPOWER WAS REMOVED FM ALL 4 TRACKS UNTIL 0540 THIS MORNING

Calls Information

Date Time Received:	13-Jul-1998 09:45:22	***Responsible City:***	
Date Time Complete:	13-Jul-1998 09:54:42	***Responsible State:***	XX
Call Type:	INC	***Responsible Zip:***	
Resp Company:		***Source:***	UNAVAILABLE
Resp Org Type:	UNKNOWN		

Incident Information

Tank ID:		***Building ID:***	
Tank Regulated:	U	***Location Area ID:***	
Tank Regulated By:		***Location Block ID:***	
Capacity of Tank:		***OCSG No:***	
Capacity Tank Units:		***OCSP No:***	
Description of Tank:		***State Lease No:***	
Actual Amount:		***Pier Dock No:***	
Actual Amount Units:		***Berth Slip No:***	
Tank Above Ground:	ABOVE	***Brake Failure:***	N
NPDES:		***Airbag Deployed:***	
NPDES Compliance:	U	***Transport Contain:***	U
Init Contin Rel No:		***Location Subdiv:***	
Contin Rel Permit:		***Platform Rig Name:***	
Contin Release Type:		***Platform Letter:***	
Aircraft ID:		***Allision:***	N
Aircraft Runway No:		***Type of Structure:***	
Aircraft Spot No:		***Structure Name:***	
Aircraft Type:	UNKNOWN	***Structure Oper:***	Y
Aircraft Model:		***Transit Bus Flag:***	
Aircraft Fuel Cap:		***Date Time Norm Serv:***	
Aircraft Fuel Cap U:		***Serv Disrupt Time:***	
Aircraft Fuel on Brd:		***Serv Disrupt Units:***	
Aircraft Fuel OB U:		***CR Begin Date:***	
Aircraft Hanger:		***CR End Date:***	
Road Mile Marker:		***CR Change Date:***	
Power Gen Facility:	U	***FBI Contact:***	
Generating Capacity:		***FBI Contact Dt Tm:***	
Type of Fixed Obj:	UNKNOWN	***Passenger Handling:***	
Type of Fuel:		***Passenger Route:***	XXX
DOT Crossing No:		***Passenger Delay:***	XXX
DOT Regulated:	U	***Sub Part C Test Req:***	XXX
Pipeline Type:	UNKNOWN	***No of Conductor Tested:***	
Pipeline Abv Ground:	ABOVE	***No of Engineer Tested:***	
Pipeline Covered:	U	***No of Trainman Tested:***	
Exposed Underwater:	U	***No of Yard Foreman Tested:***	
Railroad Hotline:	No	***No of RCL Operator***	

		Tested:	
Railroad Milepost:	N/A	***No of Brakeman Tested:***	
Grade Crossing:	N	***No of Train Dispat Tested:***	
Crossing Device Ty:		***No of Signalman Tested:***	
Ty Vehicle Involved:	UNKNOWN	***No of Other Emp Tested:***	
Device Operational:	Y	***No of Unknown Emp Tested:***	

Incident Details Information

Release Secured:	U	***State Agen Report No:***	
Release Rate:		***State Agen on Scene:***	
Release Rate Unit:		***State Agen Notified:***	
Release Rate Rate:		***Fed Agency Notified:***	
Est Duration of Rel:		***Oth Agency Notified:***	
Desc Remedial Act:	NONE	***Body of Water:***	
Fire Involved:	N	***Tributary of:***	
Fire Extinguished:	U	***Near River Mile Make:***	
Any Evacuations:	Y	***Near River Mile Mark:***	
No Evacuated:	90	***Offshore:***	N
Who Evacuated:		***Weather Conditions:***	
Radius of Evac:		***Air Temperature:***	
Any Injuries:	U	***Wind Direction:***	
No. Injured:		***Wind Speed:***	
No. Hospitalized:		***Wind Speed Unit:***	
No. Fatalities:		***Water Supp Contam:***	U
Any Fatalities:	U	***Water Temperature:***	
Any Damages:	Y	***Wave Condition:***	
Damage Amount:	5000	***Current Speed:***	
Air Corridor Closed:	N	***Current Direction:***	
Air Corridor Desc:		***Current Speed Unit:***	
Air Closure Time:		***EMPL Fatality:***	
Waterway Closed:	N	***Pass Fatality:***	
Waterway Desc:		***Community Impact:***	N
Waterway Close Time:		***Passengers Transfer:***	UNK
Road Closed:	N	***Passenger Injuries:***	
Road Desc:		***Employee Injuries:***	
Road Closure Time:		***Occupant Fatality:***	
Road Closure Units:		***Sheen Size:***	
Closure Direction:		***Sheen Size Units:***	
Major Artery:	No	***Sheen Size Length:***	
Track Closed:	N	***Sheen Size Length U:***	
Track Desc:		***Sheen Size Width:***	
Track Closure Time:		***Sheen Size Width U:***	
Track Closure Units:		***Sheen Color:***	
Track Close Dir:		***Dir of Sheen Travel:***	
Media Interest:		***Sheen Odor Desc:***	
Medium Desc:	RAIL REPORT (N/A)	***Duration Unit:***	
Addl Medium Info:		***Additional Info:***	90 PASSENGERS WERE EVACUATED FM THE TRAIN / TRACK SPEED: 15 MPH /TRAIN SPEED: 15 MPH

Site:

BETWEEN NORTH AND CLYBOURN / ARMITAGE,STATIONS CHICAGO IL ERNS

NRC Report No:	493994	***Latitude Degrees:***	
Type of Incident:	RAILROAD	***Latitude Minutes:***	
Incident Cause:	EQUIPMENT FAILURE	***Latitude Seconds:***	
Incident Date:	03-Aug-1999 16:09:00	***Longitude Degrees:***	
Incident Location:		***Longitude Minutes:***	
Incident Dtg:	OCCURRED	***Longitude Seconds:***	
Distance from City:		***Lat Quad:***	
Distance Units:		***Long Quad:***	
Direction from City:		***Location Section:***	
Location County:	COOK	***Location Township:***	

Potential Flag: ***Location Range:***
Year: Year 1999 Reports
Description of Incident: 8 CAR COMMUTER TRAIN / #6 CAR CAUGHT FIRE DUE TO SPARKS UNDER TRAINTRAIN WAS NORTHBOUND

Calls Information

Date Time Received:	05-Aug-1999 13:37:01	***Responsible City:***	
Date Time Complete:	05-Aug-1999 13:59:32	***Responsible State:***	XX
Call Type:	INC	***Responsible Zip:***	
Resp Company:		***Source:***	UNAVAILABLE
Resp Org Type:	UNKNOWN		

Incident Information

Tank ID:		***Building ID:***	
Tank Regulated:	U	***Location Area ID:***	
Tank Regulated By:		***Location Block ID:***	
Capacity of Tank:		***OCSG No:***	
Capacity Tank Units:		***OCSP No:***	
Description of Tank:		***State Lease No:***	
Actual Amount:		***Pier Dock No:***	
Actual Amount Units:		***Berth Slip No:***	
Tank Above Ground:	ABOVE	***Brake Failure:***	N
NPDES:		***Airbag Deployed:***	
NPDES Compliance:	U	***Transport Contain:***	U
Init Contin Rel No:		***Location Subdiv:***	
Contin Rel Permit:		***Platform Rig Name:***	
Contin Release Type:		***Platform Letter:***	
Aircraft ID:		***Allision:***	N
Aircraft Runway No:		***Type of Structure:***	
Aircraft Spot No:		***Structure Name:***	
Aircraft Type:	UNKNOWN	***Structure Oper:***	Y
Aircraft Model:		***Transit Bus Flag:***	
Aircraft Fuel Cap:		***Date Time Norm Serv:***	
Aircraft Fuel Cap U:		***Serv Disrupt Time:***	
Aircraft Fuel on Brd:		***Serv Disrupt Units:***	
Aircraft Fuel OB U:		***CR Begin Date:***	
Aircraft Hanger:		***CR End Date:***	
Road Mile Marker:		***CR Change Date:***	
Power Gen Facility:	U	***FBI Contact:***	
Generating Capacity:		***FBI Contact Dt Tm:***	
Type of Fixed Obj:	UNKNOWN	***Passenger Handling:***	
Type of Fuel:		***Passenger Route:***	XXX
DOT Crossing No:		***Passenger Delay:***	XXX
DOT Regulated:	U	***Sub Part C Test Req:***	XXX
Pipeline Type:	UNKNOWN	***No of Conductor Tested:***	
Pipeline Abv Ground:	ABOVE	***No of Engineer Tested:***	
Pipeline Covered:	U	***No of Trainman Tested:***	
Exposed Underwater:	U	***No of Yard Foreman Tested:***	
Railroad Hotline:	No	***No of RCL Operator Tested:***	
Railroad Milepost:	0.0	***No of Brakeman Tested:***	
Grade Crossing:	N	***No of Train Dispat Tested:***	
Crossing Device Ty:		***No of Signalman Tested:***	
Ty Vehicle Involved:	UNKNOWN	***No of Other Emp Tested:***	
Device Operational:	Y	***No of Unknown Emp Tested:***	

Incident Details Information

Release Secured:	U	***State Agen Report No:***	
Release Rate:		***State Agen on Scene:***	
Release Rate Unit:		***State Agen Notified:***	
Release Rate Rate:		***Fed Agency Notified:***	
Est Duration of Rel:		***Oth Agency Notified:***	
Desc Remedial Act:	NONE	***Body of Water:***	
Fire Involved:	N	***Tributary of:***	
Fire Extinguished:	U	***Near River Mile Make:***	
Any Evacuations:	Y	***Near River Mile Mark:***	
No Evacuated:	100	***Offshore:***	N
Who Evacuated:		***Weather Conditions:***	
Radius of Evac:		***Air Temperature:***	
Any Injuries:	U	***Wind Direction:***	
No. Injured:		***Wind Speed:***	
No. Hospitalized:		***Wind Speed Unit:***	
No. Fatalities:		***Water Supp Contam:***	U
Any Fatalities:	U	***Water Temperature:***	
Any Damages:	U	***Wave Condition:***	
Damage Amount:		***Current Speed:***	
Air Corridor Closed:	N	***Current Direction:***	
Air Corridor Desc:		***Current Speed Unit:***	
Air Closure Time:		***EMPL Fatality:***	
Waterway Closed:	N	***Pass Fatality:***	
Waterway Desc:		***Community Impact:***	N
Waterway Close Time:		***Passengers Transfer:***	UNK
Road Closed:	N	***Passenger Injuries:***	
Road Desc:		***Employee Injuries:***	
Road Closure Time:		***Occupant Fatality:***	
Road Closure Units:		***Sheen Size:***	
Closure Direction:		***Sheen Size Units:***	
Major Artery:	No	***Sheen Size Length:***	
Track Closed:	N	***Sheen Size Length U:***	
Track Desc:		***Sheen Size Width:***	
Track Closure Time:		***Sheen Size Width U:***	
Track Closure Units:		***Sheen Color:***	
Track Close Dir:		***Dir of Sheen Travel:***	
Media Interest:		***Sheen Odor Desc:***	
Medium Desc:	RAIL REPORT (N/A)	***Duration Unit:***	
Addl Medium Info:		***Additional Info:***	LAST 2 CARS OF THE TRAIN WERE EVACUATEDSERVICE WAS INTERRUPTED FOR ABOUT 50 MIN

Site:

CHICAGO RIVER AT KEDZIE AVE AND FOSTER AVE BRIDGE CHICAGO IL 60625 ERNS

NRC Report No:	466660	***Latitude Degrees:***	
Type of Incident:	UNKNOWN SHEEN	***Latitude Minutes:***	
Incident Cause:	UNKNOWN	***Latitude Seconds:***	
Incident Date:	07-Dec-1998 14:00:00	***Longitude Degrees:***	
Incident Location:		***Longitude Minutes:***	
Incident Dtg:	DISCOVERED	***Longitude Seconds:***	
Distance from City:		***Lat Quad:***	
Distance Units:		***Long Quad:***	
Direction from City:		***Location Section:***	
Location County:	COOK	***Location Township:***	
Potential Flag:		***Location Range:***	
Year:	Year 1998 Reports		
Description of Incident:	UNKNOWN / UNKNOWN SHEEN SIGHTING, SHEEN SIZE:8FT WIDE X UNDETERMINEDLENGTH THAT PROBABLY EXTENDS BEYOND .5MI / RAINBOW		

Material Spill Information

Chris Code:	OUN	***Unit of Measure:***	UNKNOWN AMOUNT
CAS No:		***If Reached Water:***	YES
UN No:		***Amount in Water:***	0
Name of Material:	UNKNOWN OIL	***Unit Reach Water:***	UNKNOWN AMOUNT
Amount of Material:	0		

Calls Information

Date Time Received:	07-Dec-1998 15:11:39	***Responsible City:***	
Date Time Complete:	07-Dec-1998 15:17:31	***Responsible State:***	XX
Call Type:	INC	***Responsible Zip:***	
Resp Company:		***Source:***	UNAVAILABLE
Resp Org Type:	UNKNOWN		

Incident Information

Tank ID:		***Building ID:***	
Tank Regulated:	U	***Location Area ID:***	
Tank Regulated By:		***Location Block ID:***	
Capacity of Tank:		***OCSG No:***	
Capacity Tank Units:		***OCSP No:***	
Description of Tank:		***State Lease No:***	
Actual Amount:		***Pier Dock No:***	
Actual Amount Units:		***Berth Slip No:***	
Tank Above Ground:	ABOVE	***Brake Failure:***	N
NPDES:		***Airbag Deployed:***	
NPDES Compliance:	U	***Transport Contain:***	U
Init Contin Rel No:		***Location Subdiv:***	
Contin Rel Permit:		***Platform Rig Name:***	
Contin Release Type:		***Platform Letter:***	
Aircraft ID:		***Allision:***	N
Aircraft Runway No:		***Type of Structure:***	
Aircraft Spot No:		***Structure Name:***	
Aircraft Type:	UNKNOWN	***Structure Oper:***	Y
Aircraft Model:		***Transit Bus Flag:***	
Aircraft Fuel Cap:		***Date Time Norm Serv:***	
Aircraft Fuel Cap U:		***Serv Disrupt Time:***	
Aircraft Fuel on Brd:		***Serv Disrupt Units:***	
Aircraft Fuel OB U:		***CR Begin Date:***	
Aircraft Hanger:		***CR End Date:***	
Road Mile Marker:		***CR Change Date:***	
Power Gen Facility:	U	***FBI Contact:***	
Generating Capacity:		***FBI Contact Dt Tm:***	
Type of Fixed Obj:	UNKNOWN	***Passenger Handling:***	
Type of Fuel:		***Passenger Route:***	XXX
DOT Crossing No:		***Passenger Delay:***	XXX
DOT Regulated:	U	***Sub Part C Test Req:***	XXX
Pipeline Type:	UNKNOWN	***No of Conductor Tested:***	
Pipeline Abv Ground:	ABOVE	***No of Engineer Tested:***	
Pipeline Covered:	U	***No of Trainman Tested:***	
Exposed Underwater:	U	***No of Yard Foreman Tested:***	
Railroad Hotline:	No	***No of RCL Operator Tested:***	
Railroad Milepost:	UNKNOWN	***No of Brakeman Tested:***	
Grade Crossing:	N	***No of Train Dispat Tested:***	
Crossing Device Ty:		***No of Signalman Tested:***	
Ty Vehicle Involved:	UNKNOWN	***No of Other Emp Tested:***	
Device Operational:	Y	***No of Unknown Emp Tested:***	

Incident Details Information

Release Secured:	U	***State Agen Report No:***	
Release Rate:		***State Agen on Scene:***	
Release Rate Unit:		***State Agen Notified:***	
Release Rate Rate:		***Fed Agency Notified:***	

Est Duration of Rel:		***Oth Agency Notified:***	
Desc Remedial Act:	NONE	***Body of Water:***	
Fire Involved:	N	***Tributary of:***	
Fire Extinguished:	U	***Near River Mile Make:***	
Any Evacuations:	N	***Near River Mile Mark:***	
No Evacuated:		***Offshore:***	Y
Who Evacuated:		***Weather Conditions:***	
Radius of Evac:		***Air Temperature:***	
Any Injuries:	U	***Wind Direction:***	
No. Injured:		***Wind Speed:***	
No. Hospitalized:		***Wind Speed Unit:***	
No. Fatalities:		***Water Supp Contam:***	U
Any Fatalities:	U	***Water Temperature:***	
Any Damages:	N	***Wave Condition:***	
Damage Amount:		***Current Speed:***	
Air Corridor Closed:	N	***Current Direction:***	
Air Corridor Desc:		***Current Speed Unit:***	
Air Closure Time:		***EMPL Fatality:***	
Waterway Closed:	N	***Pass Fatality:***	
Waterway Desc:		***Community Impact:***	N
Waterway Close Time:		***Passengers Transfer:***	UNK
Road Closed:	N	***Passenger Injuries:***	
Road Desc:		***Employee Injuries:***	
Road Closure Time:		***Occupant Fatality:***	
Road Closure Units:		***Sheen Size:***	
Closure Direction:		***Sheen Size Units:***	
Major Artery:	No	***Sheen Size Length:***	
Track Closed:	N	***Sheen Size Length U:***	
Track Desc:		***Sheen Size Width:***	
Track Closure Time:		***Sheen Size Width U:***	
Track Closure Units:		***Sheen Color:***	
Track Close Dir:		***Dir of Sheen Travel:***	
Media Interest:		***Sheen Odor Desc:***	
Medium Desc:	WATER	***Duration Unit:***	
Addl Medium Info:	NORTH BRANCH OF CHICAGO RIVER>LAKE MICH.	***Additional Info:***	WX:OVERCAST/LIGHT AND VARIABLE/45F

Site: ***3127 -35 3101 -7 W GRAND 829 -37 N TROY 800 -50 N ALBANY***
3127 -35 3101 -7 W GRAND 829 -37 N TROY CHICAGO IL 60612

FINDS/FRS

Registry ID:	110041841781
FIPS Code:	17031
HUC Code:	
Site Type Name:	STATIONARY
Location Description:	
Supplemental Location:	
Create Date:	19-AUG-10
Update Date:	
Interest Types:	STATE MASTER
SIC Codes:	
SIC Code Descriptions:	
NAICS Codes:	
NAICS Code Descriptions:	
Conveyor:	
Federal Facility Code:	
Federal Agency Name:	
Tribal Land Code:	
Tribal Land Name:	
Congressional Dist No:	
Census Block Code:	
EPA Region Code:	05
County Name:	COOK
US/Mexico Border Ind:	
Latitude:	
Longitude:	
Reference Point:	
Coord Collection Method:	
Accuracy Value:	
Datum:	NAD83

Source:
Facility Detail Rprt URL: https://ofmpub.epa.gov/frs_public2/fii_query_detail.disp_program_facility?p_registry_id=110041841781
Program Acronyms:

ACES:170001858906

Site: ***IDOT 60833-GRECO CONTRACTORS I-55***
I-55 KEDZIE/CALIFORNIA AVES EB & WB RAMP CHICAGO IL 60607

FINDS/FRS

Registry ID: 110018058821
FIPS Code: 17031
HUC Code:
Site Type Name: STATIONARY
Location Description:
Supplemental Location:
Create Date: 18-OCT-04
Update Date: 30-JUL-13
Interest Types: STATE MASTER
SIC Codes:
SIC Code Descriptions:
NAICS Codes:
NAICS Code Descriptions:
Conveyor:
Federal Facility Code:
Federal Agency Name:
Tribal Land Code:
Tribal Land Name:
Congressional Dist No:
Census Block Code:
EPA Region Code: 05
County Name: COOK
US/Mexico Border Ind:
Latitude:
Longitude:
Reference Point:
Coord Collection Method:
Accuracy Value:
Datum: NAD83
Source:
Facility Detail Rprt URL: https://ofmpub.epa.gov/frs_public2/fii_query_detail.disp_program_facility?p_registry_id=110018058821
Program Acronyms:

ACES:170001531652, ACES:170001983548, ACES:170001983557, ACES:170001983566, ACES:170001984770, ACES:170001984789

Site: ***N SOUTHPORT N KINGSBURY W CORTLAND***
N SOUTHPORT N KINGSBURY W CORTLAND CHICAGO IL 60614

FINDS/FRS

Registry ID: 110060382571
FIPS Code: 17031
HUC Code:
Site Type Name: STATIONARY
Location Description:
Supplemental Location:
Create Date: 16-SEP-14
Update Date: 16-SEP-14
Interest Types: STATE MASTER
SIC Codes:
SIC Code Descriptions:
NAICS Codes:
NAICS Code Descriptions:
Conveyor:
Federal Facility Code:
Federal Agency Name:
Tribal Land Code:
Tribal Land Name:

Congressional Dist No:
Census Block Code:
EPA Region Code: 05
County Name: COOK
US/Mexico Border Ind:
Latitude:
Longitude:
Reference Point:
Coord Collection Method:
Accuracy Value:
Datum: NAD83
Source:
Facility Detail Rprt URL: https://ofmpub.epa.gov/frs_public2/fii_query_detail.disp_program_facility?p_registry_id=110060382571
Program Acronyms:

ACES:170002052971, ACES:170002052999

Site: ***CHICAGO (ER), CITY OF***
29TH & KEDZIE CHICAGO IL 60612

FINDS/FRS

Registry ID: 110018315697
FIPS Code: 17031
HUC Code:
Site Type Name: STATIONARY
Location Description:
Supplemental Location:
Create Date: 19-OCT-04
Update Date: 18-MAR-06
Interest Types: STATE MASTER
SIC Codes:
SIC Code Descriptions:
NAICS Codes:
NAICS Code Descriptions:
Conveyor:
Federal Facility Code:
Federal Agency Name:
Tribal Land Code:
Tribal Land Name:
Congressional Dist No:
Census Block Code:
EPA Region Code: 05
County Name: COOK
US/Mexico Border Ind:
Latitude:
Longitude:
Reference Point:
Coord Collection Method:
Accuracy Value:
Datum: NAD83
Source:
Facility Detail Rprt URL: https://ofmpub.epa.gov/frs_public2/fii_query_detail.disp_program_facility?p_registry_id=110018315697
Program Acronyms:

ACES:170000405862

Site: ***CITY OF CHICAGO (ABANDONMENT)***
29TH & KEDZIE CHICAGO IL 60612

FINDS/FRS

Registry ID: 110012270835
FIPS Code: 17031
HUC Code:
Site Type Name: STATIONARY
Location Description:
Supplemental Location:
Create Date: 01-MAR-00

Update Date: 26-JAN-12
Interest Types: UNSPECIFIED UNIVERSE
SIC Codes:
SIC Code Descriptions:
NAICS Codes:
NAICS Code Descriptions:
Conveyor:
Federal Facility Code:
Federal Agency Name:
Tribal Land Code:
Tribal Land Name:
Congressional Dist No:
Census Block Code:
EPA Region Code: 05
County Name: COOK
US/Mexico Border Ind:
Latitude:
Longitude:
Reference Point:
Coord Collection Method:
Accuracy Value:
Datum: NAD83
Source:
Facility Detail Rprt URL: https://ofmpub.epa.gov/frs_public2/fii_query_detail.disp_program_facility?p_registry_id=110012270835
Program Acronyms:

RCRAINFO:ILR000109769

Site: ***NORTH PARK UNIV***
SPAULDING CHRISTIANA KEDZIE FOSTER CHICAGO IL 60625 FINDS/FRS

Registry ID: 110063671717
FIPS Code: 17031
HUC Code:
Site Type Name: STATIONARY
Location Description:
Supplemental Location:
Create Date: 24-FEB-15
Update Date:
Interest Types: STATE MASTER
SIC Codes:
SIC Code Descriptions:
NAICS Codes:
NAICS Code Descriptions:
Conveyor:
Federal Facility Code:
Federal Agency Name:
Tribal Land Code:
Tribal Land Name:
Congressional Dist No:
Census Block Code:
EPA Region Code: 05
County Name: COOK
US/Mexico Border Ind:
Latitude:
Longitude:
Reference Point:
Coord Collection Method:
Accuracy Value:
Datum: NAD83
Source:
Facility Detail Rprt URL: https://ofmpub.epa.gov/frs_public2/fii_query_detail.disp_program_facility?p_registry_id=110063671717
Program Acronyms:

ACES:170002078631

Site: ***CHICAGO DOT-KEDZIE AVE***
KEDZIE AVE BRIDGE/SB CHICAGO RIVER CHICAGO IL 60623

FINDS/FRS

Registry ID:	110063672707
FIPS Code:	17031
HUC Code:	
Site Type Name:	STATIONARY
Location Description:	
Supplemental Location:	
Create Date:	24-FEB-15
Update Date:	
Interest Types:	STATE MASTER
SIC Codes:	
SIC Code Descriptions:	
NAICS Codes:	
NAICS Code Descriptions:	
Conveyor:	
Federal Facility Code:	
Federal Agency Name:	
Tribal Land Code:	
Tribal Land Name:	
Congressional Dist No:	
Census Block Code:	
EPA Region Code:	05
County Name:	COOK
US/Mexico Border Ind:	
Latitude:	
Longitude:	
Reference Point:	
Coord Collection Method:	
Accuracy Value:	
Datum:	NAD83
Source:	
Facility Detail Rprt URL:	https://ofmpub.epa.gov/frs_public2/fii_query_detail.disp_program_facility?p_registry_id=110063672707
Program Acronyms:	

ACES:170002079382

Site: ***2138 2142 -44 S TROY***
2138 2142 -44 S TROY CHICAGO IL 60657

FINDS/FRS

Registry ID:	110046381321
FIPS Code:	17031
HUC Code:	
Site Type Name:	STATIONARY
Location Description:	
Supplemental Location:	
Create Date:	20-AUG-12
Update Date:	
Interest Types:	STATE MASTER
SIC Codes:	
SIC Code Descriptions:	
NAICS Codes:	
NAICS Code Descriptions:	
Conveyor:	
Federal Facility Code:	
Federal Agency Name:	
Tribal Land Code:	
Tribal Land Name:	
Congressional Dist No:	
Census Block Code:	
EPA Region Code:	05
County Name:	COOK
US/Mexico Border Ind:	
Latitude:	
Longitude:	
Reference Point:	

Coord Collection Method:
Accuracy Value:
Datum: NAD83
Source:
Facility Detail Rprt URL: https://ofmpub.epa.gov/frs_public2/fii_query_detail.disp_program_facility?p_registry_id=110046381321
Program Acronyms:

ACES:170001939017

Site: ***CHICAGO DOT***
KEDZIE AVE BETWEEN 67TH & 71ST ST CHICAGO IL 60629 FINDS/FRS

Registry ID: 110045524312
FIPS Code: 17031
HUC Code: 07120003
Site Type Name: STATIONARY
Location Description:
Supplemental Location:
Create Date: 17-MAY-12
Update Date:
Interest Types: STATE MASTER
SIC Codes:
SIC Code Descriptions:
NAICS Codes:
NAICS Code Descriptions:
Conveyor: FRS-GEOCODE
Federal Facility Code:
Federal Agency Name:
Tribal Land Code:
Tribal Land Name:
Congressional Dist No: 03
Census Block Code: 170316611004000
EPA Region Code: 05
County Name: COOK
US/Mexico Border Ind:
Latitude: 41.76438
Longitude: -87.70282
Reference Point: ENTRANCE POINT OF A FACILITY OR STATION
Coord Collection Method: ADDRESS MATCHING-NEAREST INTERSECTION
Accuracy Value: 200
Datum: NAD83
Source:
Facility Detail Rprt URL: https://ofmpub.epa.gov/frs_public2/fii_query_detail.disp_program_facility?p_registry_id=110045524312
Program Acronyms:

ACES:170001918959

Site: ***PETRO CHEMICAL TRANSPORT***
I-55 SB W OF KEDZIE AVE CHICAGO IL 60647 FINDS/FRS

Registry ID: 110018189459
FIPS Code: 17031
HUC Code:
Site Type Name: STATIONARY
Location Description:
Supplemental Location:
Create Date: 19-OCT-04
Update Date: 18-MAR-06
Interest Types: STATE MASTER
SIC Codes:
SIC Code Descriptions:
NAICS Codes:
NAICS Code Descriptions:
Conveyor:
Federal Facility Code:

Federal Agency Name:
Tribal Land Code:
Tribal Land Name:
Congressional Dist No:
Census Block Code:
EPA Region Code: 05
County Name: COOK
US/Mexico Border Ind:
Latitude:
Longitude:
Reference Point:
Coord Collection Method:
Accuracy Value:
Datum: NAD83
Source:
Facility Detail Rprt URL: https://ofmpub.epa.gov/frs_public2/fii_query_detail.disp_program_facility?p_registry_id=110018189459
Program Acronyms:

ACES:170000494686

Site: ***JARROW PRODUCTS INC***
1431 W ARMITAGE & SOUTHPO CHICAGO IL 60614 FINDS/FRS

Registry ID: 110018262967
FIPS Code: 17031
HUC Code:
Site Type Name: STATIONARY
Location Description:
Supplemental Location:
Create Date: 19-OCT-04
Update Date: 17-MAR-06
Interest Types: STATE MASTER
SIC Codes:
SIC Code Descriptions:
NAICS Codes:
NAICS Code Descriptions:
Conveyor:
Federal Facility Code:
Federal Agency Name:
Tribal Land Code:
Tribal Land Name:
Congressional Dist No:
Census Block Code:
EPA Region Code: 05
County Name: COOK
US/Mexico Border Ind:
Latitude:
Longitude:
Reference Point:
Coord Collection Method:
Accuracy Value:
Datum: NAD83
Source:
Facility Detail Rprt URL: https://ofmpub.epa.gov/frs_public2/fii_query_detail.disp_program_facility?p_registry_id=110018262967
Program Acronyms:

ACES:170000175771

Site: ***CHICAGO DEPT OF ENV***
3350 S KEDZIE PARCEL W CHICAGO IL 60623 FINDS/FRS

Registry ID: 110018209115
FIPS Code: 17031
HUC Code: 07120003
Site Type Name: STATIONARY

Location Description:
Supplemental Location:
Create Date: 19-OCT-04
Update Date: 17-MAR-06
Interest Types: STATE MASTER
SIC Codes:
SIC Code Descriptions:
NAICS Codes:
NAICS Code Descriptions:
Conveyor: FRS
Federal Facility Code:
Federal Agency Name:
Tribal Land Code:
Tribal Land Name:
Congressional Dist No: 04
Census Block Code: 170318305003030
EPA Region Code: 05
County Name: COOK
US/Mexico Border Ind:
Latitude: 41.832392
Longitude: -87.704747
Reference Point:
Coord Collection Method: ADDRESS MATCHING-HOUSE NUMBER
Accuracy Value: 4500
Datum: NAD83
Source:
Facility Detail Rprt URL: https://ofmpub.epa.gov/frs_public2/fii_query_detail.disp_program_facility?p_registry_id=110018209115
Program Acronyms:

ACES:170000519927

Site:
I-80 EAST KEDZIE TOLL BOOTH CHICAGO IL

HMIRS

Incident County: COOK

HMIR Historical Reports

Report No: I-1993070913
Report Type: A hazardous material incident
Date of Incident: 1993-05-18
Time of Incident: 0400
Haz Class Code:
Hazardous Class: 2.2
Commodity Short Nm: NITROGEN, REFRIGERATED L
Commodity Long Nm: NITROGEN, REFRIGERATED LIQUID (CRYOGENIC LIQUID)
Trade Name:
ID No: UN1977
Haz Waste Ind: No
Haz Waste EPA No:
HMIS Tox Inhalation?: No
TIH Hazard Zone:
Qty Released: 0.007813
Unit of Measure: Liquid - Gallon
What Failed: 161
What Failed Desc: Weld or Seam
How Failed Code: 304
How Failed Desc: Cracked
Failure Cause Code:
Failure Cause Desc:
Ident. Markings:
Cont1 Pkging Type:
Cont1 Const Mat:
Cont1 Head Type:
Cont1 Pkg Capacity: 0
C1 Capacity UOM:

Fed DOT Agency Nm:
Fed DOT Report No:
Report Submit Src: Paper
Inc Multiple Rows: No
Inc Non US State:
Mode Transport: Highway
Transport Phase: In Transit
Incident Occrrnce:
Mat Ship Approval?: No
Mat Ship Approv No:
Undecl Hazmat Ship?: No
Packaging Type: Portable Tank
Packing Group:
Carrier Reporter: LEND LEASE DEDICATED SERV INC
CR Street Name: 1900 WEST WESTERN AVE
CR City: SOUTH BEND
CR State: IN
CR Postal Code: 46624
CR Non US State:
CR Fed DOT ID: 0
CR Hazmat Reg ID:
CR Country: US
Shipper Name: LIQUID CARBONICS CORP
Shipper Street Name: 187 EAST NORTH AVE
Shipper City: VILLA PARK
Shipper State: IL
Shipper Postal: 60181
Shipper Non US St:

Cont1 Pkg Amt:	0	***Shipper Country:***	US
C1 Pkg Amt UOM:		***Shipper Waybill:***	14807
Cont1 Pkg No:	1	***Ship Hazmat Reg ID:***	
C1 Pkg NO Failed:	1	***Origin City:***	
Cont1 Pkg Mnfctr:	NOT REPORTED BY CARRIER	***Origin State:***	
Cont1 Pkg Mnfct Dt:	0-00-00 00:00:00	***Origin Postal:***	
Cont1 Pkg Serial NO:		***Origin Non US St:***	
C1 Pkg Last Test Dt:	0-00-00 00:00:00	***Origin Country:***	US
C1 Test Const Mat:		***Destination City:***	CROWN POINT
C1 Pkg Dsign Pres.:	0	***Destination State:***	INDIANA
C1 Dsign Press UOM:		***Destination Postal:***	
C1 Pkg Shell Thick:	0	***Destination Non US:***	
C1 Shell Thick UOM:		***Destination Country:***	US
C1 Head Thickness:	0	***Cont2 Package Type:***	
C1 Head Thick UOM:		***Cont2 Const Mat:***	
C1 Pkg Srvc Pres.:	0	***Cont2 Pkg Capacity:***	0
C1 Srvc Press UOM:		***Cont2 Capacity UOM:***	
C1 Valve/Device Fail?:	No	***Cont2 Pkg Amount:***	0
C1 Device Type:		***Cont2 Pkg Amt UOM:***	
C1 Device Mnfctr:		***Cont2 Pkg No:***	0
C1 Device Model:		***Cont2 Pkg No Failed:***	0
NRC No:			

RAM Pkg Category:		***Haz NonHosp Public:***	0
RAM Pkg Cert.:	FALSE	***Haz NonHosp Old:***	
RAM Pkg Cert. NBR:		***Tot Haz Non Hosp Inj:***	
RAM Nuclide S:		***Total Hazmat Injuries:***	0
RAM Transport Index:		***Evacuation Indicator:***	No
RAM UOM:		***Public Evacuated:***	0
RAM Activity Rpted:	0	***Employees Evac:***	0
RAM UOM Rpted:		***Total Evacuated:***	0
RAM Activity:	0	***Total Evacuation Hrs:***	0
RAM Activity UOM:		***Major Artery Closed:***	No
RAM Mat Safety:		***Mjr Artery Hrs Closed:***	0
Spillage Result:	Yes	***Material Involved:***	No
Fire Result:	No	***Estimated Speed:***	0
Explosion Result:	No	***Weather Conditions:***	
Water Sewer Result:	No	***Vehicle Overturn:***	No
Gas Dispersion:	Yes	***Vehicle Left Roadway:***	No
Environment Damage:	No	***Passenger Aircraft:***	No
No Release Result:	No	***Cargo Baggage:***	
Fire EMS Report:	No	***Ship Non Transport:***	No
Fire EMS EMS Report:		***Ship Air First Flight:***	No
Police Report:	No	***Ship Air Subflight:***	No
Police Report No:		***Ship Init Transport:***	No
In House Cleanup:	No	***Ship Phase Transfer:***	No
Other Cleanup:	No	***Contact Name:***	ANNE CARPENTER
Damage > 500:	No	***Contact Title:***	SAFETY SPECIALIST
Material Loss:	0	***Contact Business:***	
Carrier Damage:	0	***Contact Street:***	
Property Damage:	0	***Contact City:***	
Response Cost:	0	***Contact State:***	
Remediation Cost:	0	***Contact Postal:***	
Damage Old Form:	0	***Contact Non US St:***	
Total Damages Amt:	0	***Contact Country:***	US
Hazmat Fatality:	No	***Inc. Report Prepared:***	
Haz Fatal Employees:	0	***HMIS Serious Incidnt:***	No
Haz Fatal Respndrs:	0	***HMIS Serious Fatality:***	No
Haz Fatal Gen Public:	0	***HMIS Serious Injury:***	No
Tot Hazmat Fatalities:	0	***HMIS Flight Plan:***	No
Non Hazmat Fatality:	No	***HMIS Serious Evacs:***	No
Non Hazmat Fatals:	0	***HMIS Major Artery:***	No
Hazmat Injury:	No	***HMIS Bulk Release:***	No
Haz Hospital Empl:	0	***HMIS Marine Pollutnt:***	No
Haz Hospital Resp:	0	***HMIS Radioactive:***	No
Haz Hosp Gen Public:	0	***HMIS Gen Pkg Type:***	TANK
Haz Hosp Old Form:	0	***HMIS Container Code:***	TANK TRL
Total Haz Hosp Inj:	0	***HMIS Container Desc:***	Tank trailer, semi-trailer or full trailer (two axles)
Haz Non Hosp Empl:	0	***HMIS Bulk Incident:***	Yes
Haz Non Hosp Resp:	0	***Undeclared Shipment:***	No

Description of Events: FLANG WELD BROKE ON PIPING SYSTEM NEAR REAR OF TRAILER, CAUSING LIQUID NITROGEN VAPOR TO ESCAPE. TRAILER WAS FIXED ON CITE.

Recommend Actions Taken:

Site: ***Il Dept Of Corrections***
34th & Kedzie Ave Chicago IL 60623

IEPA DOCS

Note: Documents related to facilities in Illinois can be searched on the Illinois Environmental Protection Agency (IEPA) Document Explorer: https://external.epa.illinois.gov/DocumentExplorer

IEPA Source Water Assessment Program (SWAP) & Mapping Tool

Name: Il Dept Of Corrections
Location Addr 3: 34th & Kedzie Ave
City Name: Chicago
State Code: IL
Postal Code: 60623

Details

Indicator: No
Site ID: 170000519605
System ID: 0316300001
Collection Dt: 06/15/2010
Revision Dt Time: 06/30/2003
Interest Type: BOL
Media Code: LAND

Latitude Measure: 41.83208
Longitude Measure: -87.70641
Point X: -87.70640999999995
Point Y: 41.832080000000076

Site: ***Jarrow Products Inc***
1431 W Armitage & Southpo Chicago IL 60614

IEPA DOCS

Note: Documents related to facilities in Illinois can be searched on the Illinois Environmental Protection Agency (IEPA) Document Explorer: https://external.epa.illinois.gov/DocumentExplorer

IEPA Source Water Assessment Program (SWAP) & Mapping Tool

Name: Jarrow Products Inc
Location Addr 3: 1431 W Armitage & Southpo
City Name: Chicago
State Code: IL
Postal Code: 60614

Details

Indicator: No
Site ID: 170000175771
System ID: 0316075086
Collection Dt: 10/01/1998
Revision Dt Time: 06/30/2003
Interest Type: BOL
Media Code: LAND

Latitude Measure: 41.9181
Longitude Measure: -87.66374
Point X: -87.66373999999996
Point Y: 41.91810000000004

Site: ***Goodyear Auto Svc Center***
62nd & Kedzie Chicago IL 60629

IEPA DOCS

Note: Documents related to facilities in Illinois can be searched on the Illinois Environmental Protection Agency (IEPA) Document Explorer: https://external.epa.illinois.gov/DocumentExplorer

IEPA Source Water Assessment Program (SWAP) & Mapping Tool

Name: Goodyear Auto Svc Center
Location Addr 3: 62nd & Kedzie
City Name: Chicago
State Code: IL

Postal Code: 60629

Details

Indicator:	No	***Latitude Measure:***	41.780734
Site ID:	170000365423	***Longitude Measure:***	-87.703218
System ID:	0316620008	***Point X:***	-87.70321799999994
Collection Dt:	08/30/2010	***Point Y:***	41.78073400000005
Revision Dt Time:	06/30/2003		
Interest Type:	BOL		
Media Code:	LAND		

Site: ***GM Wrecking Inc.***
2727-53 South Troy Chicago IL 60623 LUST

Incident No:	920922	***LPC No:***	0316305074
Incidents ID:	10647	***IEMA Date:***	04/08/1992
NFR Date:		***Regulation:***	731
Gasoline:	False	***C 20 Day Report Date:***	
Unleaded:	False	***C 45 Day Report Date:***	
Diesel:	False	***NFR Recorded Date:***	
Fuel Oil:	True	***Pre 74 Date:***	
Jet Fuel:	False	***Proj Manager Phone:***	
Used Oil:	False	***Proj Mngr First Nm:***	Will
Non Petroleum Prod:	False	***Proj Mngr Last Nm:***	Craig
Other Petroleum:	False	***Proj Manager Email:***	
Non LUST Date:		***Site County:***	Cook
Non LUST Letter Dt:			
Heating Oil Letter Date:	03/25/2021		
Free Product Discovery Date:			
Primary Resp Party Name:	GM Wrecking Inc.		
Primary Resp Party Address:	100 South Wolcott St.		
Primary Resp Party City:	Thornton		
Primary Resp Party State:	IL		
Primary Resp Party ZIP:	60476		
Primary Resp Party Phone:			
Primary Resp Party Contact:	Gordon Martin		

Site: ***O'Donnell, Vincent D.***
6518-20 North Richmond Chicago IL 60645 LUST

Incident No:	992516	***LPC No:***	0316025078
Incidents ID:	24524	***IEMA Date:***	11/09/1999
NFR Date:		***Regulation:***	732
Gasoline:	False	***C 20 Day Report Date:***	
Unleaded:	False	***C 45 Day Report Date:***	
Diesel:	False	***NFR Recorded Date:***	
Fuel Oil:	False	***Pre 74 Date:***	
Jet Fuel:	False	***Proj Manager Phone:***	(217) 782-9285
Used Oil:	False	***Proj Mngr First Nm:***	Jenny
Non Petroleum Prod:	False	***Proj Mngr Last Nm:***	Rossi
Other Petroleum:	True	***Proj Manager Email:***	Jenny.Rossi@illinois.gov
Non LUST Date:		***Site County:***	Cook
Non LUST Letter Dt:			
Heating Oil Letter Date:	04/05/2000		
Free Product Discovery Date:			
Primary Resp Party Name:	Vincent D. O'Donnell		
Primary Resp Party Address:	4504 North Elston		
Primary Resp Party City:	Chicago		
Primary Resp Party State:	IL		
Primary Resp Party ZIP:	60630		
Primary Resp Party Phone:	7732820813		
Primary Resp Party Contact:			

Site: ***Action Wrecking Inc.***

2122-42 North Kedzie Ave. Chicago IL 60647 LUST

Incident No:	931946	***LPC No:***	0316225086
Incidents ID:	15622	***IEMA Date:***	07/21/1993
NFR Date:		***Regulation:***	731
Gasoline:	False	***C 20 Day Report Date:***	
Unleaded:	False	***C 45 Day Report Date:***	
Diesel:	False	***NFR Recorded Date:***	
Fuel Oil:	True	***Pre 74 Date:***	
Jet Fuel:	False	***Proj Manager Phone:***	(217) 782-9285
Used Oil:	False	***Proj Mngr First Nm:***	Jenny
Non Petroleum Prod:	False	***Proj Mngr Last Nm:***	Rossi
Other Petroleum:	False	***Proj Manager Email:***	Jenny.Rossi@illinois.gov
Non LUST Date:	01/27/2004	***Site County:***	Cook
Non LUST Letter Dt:	01/27/2004		
Heating Oil Letter Date:			
Free Product Discovery Date:			
Primary Resp Party Name:	Action Wrecking Inc.		
Primary Resp Party Address:	1700 Wentworth		
Primary Resp Party City:	Chicago Heights		
Primary Resp Party State:	IL		
Primary Resp Party ZIP:	60411		
Primary Resp Party Phone:			
Primary Resp Party Contact:	Tom Dowd		

Site: ***GM Wrecking***
2727-53 S Troy Chicago IL 60623 LUST DOCUMENT

Site ID (Map):	170000519874	***Orig Bureau (Web):***	Bureau of Land
System ID (Map):	0316305074	***City (Web):***	Chicago
Program ID (Web):	0316305074	***State (Web):***	IL
Interest Type (Map):	LUST	***Zip (Web):***	60623
Media Code (Map):	LAND	***City (Map):***	Chicago
Category (Web):	Leaking UST Technical	***State (Map):***	IL
Doc Indicator (Map):	Yes	***Zip (Map):***	60623
Doc Count (Web):	2	***Latitude (Map):***	41.84229
Total Pages (Web):	2	***Longitude (Map):***	-87.70368
Rev Dt Time (Map):	11/08/2010	***X (Map):***	-87.70367999999996
Collection Date (Map):	01/01/2001	***Y (Map):***	41.84229000000005
Name (Web):	GM Wrecking - 170000519874		
Address (Web):	2727-53 S Troy		
Name (Map):	GM Wrecking		
Address (Map):	2727-53 S Troy		
Category URL (Web):	https://docuware67.illinois.gov/DocuWare/PlatformRO/WebClient/3/Integration?lc=VXNlcj1kd3B1YmxpY1xuUHdkPU4xbWRhJHRyYXRvclBANTU1&p=RLV&rl=ce728c9a-11c1-4ddf-9003-314169ab1943&tw=Results&q=W0lFUEFJRF09IjE3MDAwMDUxOTg3NCIgQU5EIFtDQVRFR09SWV09IjIxQSI1		
Data Source:	IEPA Source Water Assessment Program (SWAP) & Mapping Tool (Map); IEPA Document Explorer - Facility/Site Search (Web) (as of 17 Mar 2025)		
Note:	Documents related to facilities in Illinois can be searched on the Illinois Environmental Protection Agency (IEPA) Document Explorer: https://external.epa.illinois.gov/DocumentExplorer		

Site: ***BXI LLC***
I-55 SC N. KEDZIE EXIT CHICAGO IL 60632 RCRA NON GEN

Handler ID:	ILR000207597
Generator Status:	N
Recycler Activity?:	YES
Recycler Activity Note:	This facility has been identified as a Recycler Facility with indication of Reclamation and Recovery in the RCRA Biennial Report Module for Management Methods H010 - Metals recovery including retorting, smelting, chemical, etc. H011 - Mercury recovery (includes mercury retorting, bulb/lamp crushing and mercury vapor recovery, thermostat recovery, mercury from medical equipment recovery, mercury car switch recovery, etc.) H015 - Deployment/deactivation of airbag waste followed by metals recovery H020 - Solvents recovery H039 - Other recovery or reclamation for reuse including acid regeneration, organics recovery, etc. H050 - Energy recovery at this site; used as fuel (includes on-site fuel blending before energy recovery) H061 - Fuel blending prior to energy recovery at another site (waste generated on-site or received from off-site)

Violation/Evaluation Summary

Note: NO VIOLATIONS: All of the compliance records associated with this facility (EPA ID) indicate NO VIOLATIONS; Compliance Monitoring and Enforcement table dated Jan, 2025.

Evaluation Details

Eval Start Date: 20220119
Eval Type Desc: COMPLIANCE EVALUATION INSPECTION
Viol Short Desc:
Actual Rtc Date:
Eval Agency: State

Handler Summary

Importer:	No	***Used Oil Transpor:***	No
Mixed Waste Gen:	No	***Used Oil Trans Fac:***	No
Transporter:	No	***Used Oil Processor:***	No
Transfer Facility:	No	***Used Oil Refiner:***	No
Recycler:	No	***Used Oil Burner:***	No
Onsite Burner Exem:	No	***Commercial TSD:***	No
Furnace Exemption:	No	***Recycl Nonstorage:***	No
Underground Injec:	No		

Used Oil Market Burner: No
Used Oil Spec Marketer: No

Additional Handler Summary Details

Source Type:	D	***NAIC 1:***	
Seq No:	1	***NAIC 2:***	
Non Notifier:		***NAIC 3:***	
Receive Date:	20240917	***NAIC 4:***	
Active Site:	-----	***State:***	IL
Land Type:		***Location Latitude:***	41.82912
In Handler Univ:	N	***Location Longitude:***	-87.70456
In A Universe:	N	***Loc GIS Primary:***	N
Gen Status:	N	***Loc GIS Origin:***	AG
Report Cycle:		***State District Owner:***	IL
Accessibility:		***State District:***	DESPLAINES
Region:	05		

Fed Waste Gen Owner: HQ
State Waste Generator Owner: IL
State Waste Generator: S
Short Term Generator: N
Uni Waste: N
Universal Waste Dest Facility: N
Federal Universal Waste: N
As Federally Regulated Tsdf: ------
As Converter Tsdf: ------
As State Regulated Tsdf: ------
As State Regulated Handler: ---
Federal Indicator: ---
Hsm: N
Subpart K: ----
GPRA Permit: N
GPRA Renewal: N
Permit Renewal Wrkld: ------
Permwrk ID: ------
Perm Prog: ------
Pcwrkld: ------
Closwrkld: ------
GPRA Ca: N
Cawrkld: N
Subjca Tsd Discretion: N
NCAPS: N
EC Indicator: N

Ca725 Indicator: N
Ca750 Indicator: N
Operating Tsdf: ------
Full Enforcement: ------
Snc: N
Unaddressed Snc: N
Addressed Snc: N
Snc With Comp Sched: N
Fa Required: -----
Hhandler Last Change: 20240917
Recognized Trader Importer: N
Recognized Trader Exporter: N
Slab Importer: N
Slab Exporter: N
Manifest Broker: N
Subpart P: N
Contact Language: EN
Handler Name: BXI LLC
Location Street No:
Location Street1: I-55 SC N. KEDZIE EXIT
Location Street2:
Location City: CHICAGO
Location State: IL
Location Zip: 60632
Location County Code: IL031
Location County Name: COOK
Location Country: US
Contact Name: JAMES KING
Contact Street No:
Contact Street1:
Contact Street2:
Contact City:
Contact State:
Contact Zip:
Contact Country:
Contact Phone And Ext: 630-853-4395
Contact Fax:
Contact Email Address: JAMES.KING@THEKAG.COM
Contact Title: SR DIRECTOR OF ENVIRONMENTAL
Owner Name: BXI
Owner Type: P
Owner Seq: 1
Operator Name: BXI
Operator Type: P
Operator Seq: 2
Public Notes:

Hazardous Waste Handler Details

Seq No: 1
Receive Date: 20210311
Handler Name: BXI LLC
Fed Waste Generator: 1
Generator Code Description: Large Quantity Generator
Source Type: Notification

Waste Code Details

Waste Code: D018
Waste Code Desc: BENZENE

Hazardous Waste Handler Details

Seq No: 1
Receive Date: 20220119
Handler Name: BXI LLC
Fed Waste Generator: 1

Generator Code Description: Large Quantity Generator
Source Type: Implementer

Waste Code Details

Waste Code: D018
Waste Code Desc: BENZENE

Hazardous Waste Handler Details

Seq No: 1
Receive Date: 20220225
Handler Name: BXI LLC
Fed Waste Generator: 1
Generator Code Description: Large Quantity Generator
Source Type: Annual/Biennial Report update with Notification

Waste Code Details

Waste Code: D018
Waste Code Desc: BENZENE

Hazardous Waste Handler Details

Seq No: 1
Receive Date: 20240917
Handler Name: BXI LLC
Fed Waste Generator: N
Generator Code Description: Not a Generator, Verified
Source Type: Deactivation

Owner/Operator Details

Owner/Operator Ind:	Current Owner	***Street No:***	
Type:	Private	***Street1:***	333 BLAINE ST
Name:	BXI	***Street2:***	
Dt Became Current:	20210127	***City:***	GARY
Dt Ended Current:		***State:***	IN
Phone:	630-853-4395	***Country:***	US
Source Type:	Annual/Biennial Report update with Notification	***Zip:***	46406

Owner/Operator Ind:	Current Operator	***Street No:***	
Type:	Private	***Street1:***	333 BLAINE ST
Name:	BXI	***Street2:***	
Dt Became Current:	20210127	***City:***	GARY
Dt Ended Current:		***State:***	IN
Phone:	630-853-4395	***Country:***	US
Source Type:	Deactivation	***Zip:***	46406

Owner/Operator Ind:	Current Operator	***Street No:***	
Type:	Private	***Street1:***	333 BLAINE ST
Name:	BXI	***Street2:***	
Dt Became Current:	20210127	***City:***	GARY
Dt Ended Current:		***State:***	IN
Phone:	630-853-4395	***Country:***	US
Source Type:	Annual/Biennial Report update with Notification	***Zip:***	46406

Owner/Operator Ind:	Current Owner	***Street No:***	
Type:	Private	***Street1:***	333 BLAINE ST
Name:	BXI	***Street2:***	
Dt Became Current:		***City:***	GARY
Dt Ended Current:		***State:***	IN
Phone:		***Country:***	US
Source Type:	Notification	***Zip:***	46406

Owner/Operator Ind:	Current Owner	***Street No:***	

Type:	Private	***Street1:***	333 BLAINE ST
Name:	BXI	***Street2:***	
Dt Became Current:	20210127	***City:***	GARY
Dt Ended Current:		***State:***	IN
Phone:	630-853-4395	***Country:***	US
Source Type:	Deactivation	***Zip:***	46406
Owner/Operator Ind:	Current Owner	***Street No:***	
Type:	Private	***Street1:***	333 BLAINE ST
Name:	BXI	***Street2:***	
Dt Became Current:		***City:***	GARY
Dt Ended Current:		***State:***	IN
Phone:		***Country:***	US
Source Type:	Implementer	***Zip:***	46406
Owner/Operator Ind:	Current Operator	***Street No:***	
Type:	Private	***Street1:***	333 BLAINE ST
Name:	BXI	***Street2:***	
Dt Became Current:		***City:***	GARY
Dt Ended Current:		***State:***	IN
Phone:		***Country:***	US
Source Type:	Implementer	***Zip:***	46406
Owner/Operator Ind:	Current Operator	***Street No:***	
Type:	Private	***Street1:***	333 BLAINE ST
Name:	BXI	***Street2:***	
Dt Became Current:		***City:***	GARY
Dt Ended Current:		***State:***	IN
Phone:		***Country:***	US
Source Type:	Notification	***Zip:***	46406

Historical Handler Details

Receive Dt:	20220225
Generator Code Description:	Large Quantity Generator
Handler Name:	BXI LLC
Receive Dt:	20220119
Generator Code Description:	Large Quantity Generator
Handler Name:	BXI LLC
Receive Dt:	20210311
Generator Code Description:	Large Quantity Generator
Handler Name:	BXI LLC

Site: ***CITY OF CHICAGO (ABANDONMENT)***
29TH & KEDZIE CHICAGO IL 60612

RCRA NON GEN

Handler ID:	ILR000109769
Generator Status:	N
Recycler Activity?:	NO
Recycler Activity Note:	This facility has not been identified as a Recycler Facility from both the RCRA Handler and Biennial Report Modules.

Violation/Evaluation Summary

Note:	NO RECORDS: As of Jan 2025, there are no Compliance Monitoring and Enforcement (violation) records associated with this facility (EPA ID).

Handler Summary

Importer:	No	***Used Oil Transpor:***	No
Mixed Waste Gen:	No	***Used Oil Trans Fac:***	No
Transporter:	No	***Used Oil Processor:***	No
Transfer Facility:	No	***Used Oil Refiner:***	No
Recycler:	No	***Used Oil Burner:***	No
Onsite Burner Exem:	No	***Commercial TSD:***	No

Furnace Exemption:	No	***Recycl Nonstorage:***	No
Underground Injec:	No		
Used Oil Market Burner:	No		
Used Oil Spec Marketer:	No		

Additional Handler Summary Details

Source Type:	I	***NAIC 1:***	
Seq No:	1	***NAIC 2:***	
Non Notifier:		***NAIC 3:***	
Receive Date:	20200923	***NAIC 4:***	
Active Site:	-----	***State:***	IL
Land Type:	M	***Location Latitude:***	
In Handler Univ:	N	***Location Longitude:***	
In A Universe:	N	***Loc GIS Primary:***	N
Gen Status:	N	***Loc GIS Origin:***	
Report Cycle:		***State District Owner:***	IL
Accessibility:		***State District:***	DESPLAINES
Region:	05		

Fed Waste Gen Owner:	HQ
State Waste Generator Owner:	IL
State Waste Generator:	S
Short Term Generator:	N
Uni Waste:	N
Universal Waste Dest Facility:	N
Federal Universal Waste:	N
As Federally Regulated Tsdf:	------
As Converter Tsdf:	------
As State Regulated Tsdf:	------
As State Regulated Handler:	---
Federal Indicator:	---
Hsm:	N
Subpart K:	----
GPRA Permit:	N
GPRA Renewal:	N
Permit Renewal Wrkld:	------
Permwrk ID:	------
Perm Prog:	------
Pcwrkld:	------
Closwrkld:	------
GPRA Ca:	N
Cawrkld:	N
Subjca Tsd Discretion:	N
NCAPS:	N
EC Indicator:	N
Ca725 Indicator:	N
Ca750 Indicator:	N
Operating Tsdf:	------
Full Enforcement:	------
Snc:	N
Unaddressed Snc:	N
Addressed Snc:	N
Snc With Comp Sched:	N
Fa Required:	-----
Hhandler Last Change:	20200923
Recognized Trader Importer:	N
Recognized Trader Exporter:	N
Slab Importer:	N
Slab Exporter:	N
Manifest Broker:	N
Subpart P:	N
Contact Language:	
Handler Name:	CITY OF CHICAGO (ABANDONMENT)
Location Street No:	
Location Street1:	29TH & KEDZIE
Location Street2:	
Location City:	CHICAGO
Location State:	IL
Location Zip:	60612

Location County Code: IL031
Location County Name: COOK
Location Country: US
Contact Name:
Contact Street No:
Contact Street1:
Contact Street2:
Contact City:
Contact State:
Contact Zip:
Contact Country:
Contact Phone And Ext:
Contact Fax:
Contact Email Address:
Contact Title:
Owner Name:
Owner Type:
Owner Seq:
Operator Name:
Operator Type:
Operator Seq:
Public Notes:

Hazardous Waste Handler Details

Seq No: 1
Receive Date: 20020107
Handler Name: CITY OF CHICAGO (ABANDONMENT)
Fed Waste Generator: 2
Generator Code Description: Small Quantity Generator
Source Type: Notification

Waste Code Details

Waste Code: D001
Waste Code Desc: IGNITABLE WASTE

Hazardous Waste Handler Details

Seq No: 1
Receive Date: 20200923
Handler Name: CITY OF CHICAGO (ABANDONMENT)
Fed Waste Generator: N
Generator Code Description: Not a Generator, Verified
Source Type: Implementer

Owner/Operator Details

Owner/Operator Ind: Current Owner
Type: Private
Name: CITY OF CHICAGO
Dt Became Current:
Dt Ended Current:
Phone: 312-744-7674
Source Type: Notification
Street No:
Street1: 30 N LASALLE 25TH FLOOR
Street2:
City: CHICAGO
State: IL
Country:
Zip: 60602

Historical Handler Details

Receive Dt: 20020107
Generator Code Description: Small Quantity Generator
Handler Name: CITY OF CHICAGO (ABANDONMENT)

Site: ***GM Wrecking***
2727-53 S Troy Chicago IL 60623

REM ASSESS

Note: Documents related to facilities in Illinois can be searched on the Illinois Environmental Protection Agency (IEPA) Document Explorer: https://external.epa.illinois.gov/DocumentExplorer

Data Source: IEPA Source Water Assessment Program (SWAP) & Mapping Tool (Map); IEPA Document Explorer - Facility/Site Search (Web) (as of 17 Mar 2025)

IEPA Document Explorer

Name: GM Wrecking - 170000519874
Address: 2727-53 S Troy
City: Chicago
State: IL
Zip Code: 60623

Details

Program ID: 0316305074
Total Pages: 1508
Document Count: 28
Category: Site Remediation - Technical
Originating Bureau: Bureau of Land
Category URL: https://docuware67.illinois.gov/DocuWare/PlatformRO/WebClient/3/Integration?lc=VXNlcj1kd3B1YmxpY1xuUHdkPU4xbWRhJHRyYXRvclBANTU1&p=RLV&rl=ce728c9a-11c1-4ddf-9003-314169ab1943&tw=Results&q=W0lFUEFJRF09IjE3MDAwMDUxOTg3NCIgQU5EIFtDQVRFR09SWV09IjMxQSI1

IEPA Source Water Assessment Program (SWAP) & Mapping Tool

Name: GM Wrecking
Location Addr 3: 2727-53 S Troy
City Name: Chicago
State Code: IL
Postal Code: 60623

Details

Indicator: Yes
Site ID: 170000519874
System ID: 0316305074
RID: 729000
Media Code: LAND
Revision Dt Time: 11/08/2010
Collection Dt: 01/31/2012
Interest Type: BOL
Latitude Measure: 41.841683
Longitude Measure: -87.703334
Point X: -87.70333399999998
Point Y: 41.841683000000046

Site: ***PALMER SQUARE***
PALMER BLVD. CHICAGO IL 60647

SEMS ARCHIVE

Site ID: 0500953
EPA ID: ILD981000391
Superfund Alte Agr: No
Federal Facility: No
FF Docket: No
NPL: Not on the NPL
Non NPL Status: NFRAP-Site does not qualify for the NPL based on existing information
FIPS Code: 17031
Cong District: 08
Region: 05
County: COOK

Action Information

Operable Units: 00
Action Code: SI
Action Name: SI
Start Actual:
Finish Actual: 9/24/1985 5:00:00 AM
Curr Action Lead: EPA Perf
NPL: N
Qual: N
SEQ: 1
FF: No
FF Docket: No
Region: 05

Operable Units: 00
Action Code: HR
Qual: N
SEQ: 1

Action Name:	HAZRANK	***FF:***	No
Start Actual:		***FF Docket:***	No
Finish Actual:	12/20/1985 6:00:00 AM	***Region:***	05
Curr Action Lead:	EPA Perf		
NPL:	N		

Operable Units:	00	***Qual:***	H
Action Code:	PA	***SEQ:***	1
Action Name:	PA	***FF:***	No
Start Actual:		***FF Docket:***	No
Finish Actual:	2/1/1985 6:00:00 AM	***Region:***	05
Curr Action Lead:	St Perf		
NPL:	N		

Operable Units:	00	***Qual:***	
Action Code:	DS	***SEQ:***	1
Action Name:	DISCVRY	***FF:***	No
Start Actual:	2/1/1985 6:00:00 AM	***FF Docket:***	No
Finish Actual:	2/1/1985 6:00:00 AM	***Region:***	05
Curr Action Lead:	EPA Perf		
NPL:	N		

Operable Units:	00	***Qual:***	
Action Code:	VS	***SEQ:***	1
Action Name:	ARCH SITE	***FF:***	No
Start Actual:		***FF Docket:***	No
Finish Actual:	1/8/1996 5:00:00 AM	***Region:***	05
Curr Action Lead:	EPA Perf In-Hse		
NPL:	N		

Site: ***COMMONWEALTH EDISON***
3 POLE S. OF 80TH ST. IN ALLEY S. OF SAWYER ST. CHICAGO IL

SPILL OER

Incident ID: NL861195

Spill Detail(s)

Incident LUST:		***Received Date:***	11/17/1986
Occured Date:			
PRP Name:	COMMONWEALTH EDISON		
Incident Street:	3 POLE S. OF 80TH ST. IN ALLEY S. OF SAWYER ST.		
Incident City:	CHICAGO		
Incident County:	COOK		
Action:			
Description of Action:			

Site: ***UNKNOWN***
PAVED ALLEY S OF ARMITAGE E OF KENNETH CHICAGO IL

SPILL OER

Incident ID: NL830463

Spill Detail(s)

Incident LUST:		***Received Date:***	6/14/1983
Occured Date:			
PRP Name:	UNKNOWN		
Incident Street:	PAVED ALLEY S OF ARMITAGE E OF KENNETH		
Incident City:	CHICAGO		
Incident County:	COOK		
Action:			
Description of Action:			

Site: ***BURLINGTON NORTHERN SANTA FE***
RR YARD 35TH & KEDZIE CHICAGO IL

SPILLS

Incident No: 970282 ***County:*** COOK

Date/Time Occurred: 02/18/97 1032
Media Release:
Facility Manager:
Fac Manager Phone:
Responsible Party Street: 3611 WEST 38TH STREET, CHICAGO, IL 60632
Area Involved: OTHER: RIGHT OF WAY
Milepost:
Section:
Township:
Range:
Latitude:
Longutude:

Hazardous Materials Incident Report

Incident Report Dt: 2/18/1997 3:00:00 PM
Data Input Status: CLOSED
LUST?:
Hazmat Incident Type: LEAK
Caller: JAMES ALTMAN
Caller Represents: CHICAGO FIRE DEPT.
Street Address: RR YARD 35TH & KEDZIE
City: CHICAGO
URL: https://public.iema.state.il.us/FOIAHazmatSearch/HazmatDetails.aspx?RptNum=970282
Narrative:
County: COOK
Entered by:
Date Entered:

1032 FD ADV **Note: Many records provided by the department have a truncated [Narrative] field.

Follow Up Information:

Materials Involved

Name: PROPANE
Type: UNKNOWN
CHRIS CODE:
CAS No:
UN/NA No:
Container Type: ABOVEGROUND TANK
Container Size: ABOVEGROUND TANK
Amount Released: EST. 100 GALS.
Rate of Release Min:
Duration of Release:
Cause of Release: TANK RUSTED OUT
Est Spill Extent:
Spill Extent Units:
Date/Time Inc Occur: 02/18/97 1032
Unknown Occurr:
Date/Time Discov: 02/18/97 1015
Unknown Discovered:
Where Taken: -0-
On Scene Contact:
No of People Evacuat: -0-
A 302(a) Extremely Haz Sub?:
A RCRA Hazardous Waste?:
A RCRA Regulated Facility?:
Proper Safety Precautions: -0-
State Agency Assistance:
Containment/Cleanup Plans:

Site: ***CITY OF CHICAGO***
29TH AND KEDZIE CHICAGO IL

SPILLS

Incident No: H 2002 0035
Date/Time Occurred: Unknown @
Media Release:
Facility Manager:
Fac Manager Phone:
Responsible Party Street:
Area Involved: FIXED FACILITY - ALLEYWAY
County: COOK
Latitude:
Longutude:

Milepost:
Section:
Township:
Range:

Hazardous Materials Incident Report

Incident Report Dt:	1/4/2002 12:00:00 AM	***County:***	COOK
Data Input Status:	CLOSED	***Entered by:***	
LUST?:		***Date Entered:***	
Hazmat Incident Type:	LEAK OR SPILL		
Caller:			
Caller Represents:			
Street Address:	29TH AND KEDZIE		
City:	CHICAGO		
URL:	https://public.iema.state.il.us/FOIAHazmatSearch/HazmatDetails.aspx?RptNum=H 2002 0035		
Narrative:			

IEPA, OSFM, CFD, REGION 4 **Note: Many records provided by the department have a truncated [Narrative] field.

Follow Up Information:

Materials Involved

Name:	1 DRUM UNKNOWN FLAMMABLE LIQUID, UNKNOWN PETROLEUM PRODUCT
Type:	LIQUID
CHRIS CODE:	
CAS No:	
UN/NA No:	
Container Type:	DRUM
Container Size:	2 @ 55 GALLONS EACH
Amount Released:	UNK
Rate of Release Min:	UNK
Duration of Release:	
Cause of Release:	
Est Spill Extent:	UNK
Spill Extent Units:	
Date/Time Inc Occur:	Unknown @
Unknown Occurr:	
Date/Time Discov:	01/04/02 @ 17:00
Unknown Discovered:	
Where Taken:	DNA
On Scene Contact:	NONE
No of People Evacuat:	NONE
A 302(a) Extremely Haz Sub?:	
A RCRA Hazardous Waste?:	
A RCRA Regulated Facility?:	
Proper Safety Precautions:	NONE
State Agency Assistance:	NONE
Containment/Cleanup Plans:	DRUMS WERE OVERPACKED AND REMOVED BY HERITAGE ENVIRONMENTAL UNDER CONTRACT TO THE CITY OF CHICAGO; NO FURTHER ACTION PL

Site: ***GM WRECKING INCORPORATED***
2727-53 SOUTH TROY CHICAGO IL

SPILLS

Incident No:	920922	***County:***	COOK
Date/Time Occurred:	4/8/1992 12:00:00 AM	***Latitude:***	
Media Release:		***Longutude:***	
Facility Manager:			
Fac Manager Phone:			
Responsible Party Street:			
Area Involved:	FIXED FACILITY		
Milepost:			
Section:			
Township:			
Range:			

Hazardous Materials Incident Report

Incident Report Dt:	4/8/1992 12:00:00 AM	***County:***	COOK
Data Input Status:	CLOSED	***Entered by:***	
LUST?:		***Date Entered:***	
Hazmat Incident Type:	LEAK		
Caller:	GORDON MARTIN		
Caller Represents:	GM WRECKING INCORPORATED		
Street Address:	2727-53 SOUTH TROY		
City:	CHICAGO		
URL:	https://public.iema.state.il.us/FOIAHazmatSearch/HazmatDetails.aspx?RptNum=920922		
Narrative:			

Follow Up Information:

Materials Involved

Name:	#6 HEATING OIL/SUSPECTED
Type:	UNKNOWN
CHRIS CODE:	
CAS No:	
UN/NA No:	
Container Type:	OTHER: UNK
Container Size:	OTHER: UNK
Amount Released:	UNK
Rate of Release Min:	
Duration of Release:	
Cause of Release:	UNK
Est Spill Extent:	
Spill Extent Units:	
Date/Time Inc Occur:	
Unknown Occurr:	
Date/Time Discov:	04/08/92 1300
Unknown Discovered:	
Where Taken:	
On Scene Contact:	
No of People Evacuat:	
A 302(a) Extremely Haz Sub?:	
A RCRA Hazardous Waste?:	
A RCRA Regulated Facility?:	
Proper Safety Precautions:	
State Agency Assistance:	
Containment/Cleanup Plans:	

Site: ***PIANA DEVELOPMENT***
2232-40 WEST ARMITAGE AVE CHICAGO IL

SPILLS

Incident No:	991281	***County:***	COOK
Date/Time Occurred:	5/28/1999 11:08:00 AM	***Latitude:***	
Media Release:		***Longutude:***	
Facility Manager:			
Fac Manager Phone:			
Responsible Party Street:			
Area Involved:	FIXED FACILITY		
Milepost:			
Section:			
Township:			
Range:			

Hazardous Materials Incident Report

Incident Report Dt:	5/28/1999 11:08:00 AM	***County:***	COOK
Data Input Status:	CLOSED	***Entered by:***	
LUST?:		***Date Entered:***	
Hazmat Incident Type:	SPILL		
Caller:	JOHN MUSACHIA		

Caller Represents: PIANA DEVELOPMENT
Street Address: 2232-40 WEST ARMITAGE AVE
City: CHICAGO
URL: https://public.iema.state.il.us/FOIAHazmatSearch/HazmatDetails.aspx?RptNum=991281
Narrative:

Follow Up Information:

Materials Involved

Name: HEATING OIL
Type: UNKNOWN
CHRIS CODE:
CAS No:
UN/NA No:
Container Type: UNDERGROUND TANK
Container Size: UNDERGROUND TANK
Amount Released: UNKNOWN
Rate of Release Min:
Duration of Release:
Cause of Release: LUST
Est Spill Extent:
Spill Extent Units:
Date/Time Inc Occur:
Unknown Occurr:
Date/Time Discov: 05/28/99 0900
Unknown Discovered:
Where Taken: -0-
On Scene Contact:
No of People Evacuat: -0-
A 302(a) Extremely Haz Sub?:
A RCRA Hazardous Waste?:
A RCRA Regulated Facility?:
Proper Safety Precautions: -0-
State Agency Assistance:
Containment/Cleanup Plans:

Site: ***ACTION WRECKING INC.***
2122-42 N. KEDZIE CHICAGO IL

SPILLS

Incident No: 931946
Date/Time Occurred: 7/21/1993 9:10:00 AM
Media Release:
Facility Manager:
Fac Manager Phone:
Responsible Party Street: 1700 WENTWORTH, CHICAGO HEIGHTS, IL 60411
Area Involved: FIXED FACILITY
Milepost:
Section:
Township:
Range:
County: COOK
Latitude:
Longutude:

Hazardous Materials Incident Report

Incident Report Dt: 7/21/1993 9:10:00 AM
Data Input Status: CLOSED
LUST?:
Hazmat Incident Type: LEAK
Caller: TOM DOWD
Caller Represents: ACTION WRECKING INC.
Street Address: 2122-42 N. KEDZIE
City: CHICAGO
URL: https://public.iema.state.il.us/FOIAHazmatSearch/HazmatDetails.aspx?RptNum=931946
Narrative:
County: COOK
Entered by:
Date Entered:

Follow Up Information:

Materials Involved

Name:	HEATING OIL
Type:	UNKNOWN
CHRIS CODE:	
CAS No:	
UN/NA No:	
Container Type:	UNDERGROUND TANK
Container Size:	UNDERGROUND TANK
Amount Released:	UNKNOWN
Rate of Release Min:	
Duration of Release:	
Cause of Release:	OVERFILLS
Est Spill Extent:	
Spill Extent Units:	
Date/Time Inc Occur:	
Unknown Occurr:	
Date/Time Discov:	07/21/93 0900
Unknown Discovered:	
Where Taken:	
On Scene Contact:	
No of People Evacuat:	
A 302(a) Extremely Haz Sub?:	
A RCRA Hazardous Waste?:	
A RCRA Regulated Facility?:	
Proper Safety Precautions:	
State Agency Assistance:	
Containment/Cleanup Plans:	

Site: ***COMMONWEALTH EDISON***
WEST OF FRANCISCO ST. CHICAGO IL

SPILLS

Incident No:	941132	***County:***	COOK
Date/Time Occurred:	5/20/1994 2:08:00 PM	***Latitude:***	
Media Release:		***Longutude:***	
Facility Manager:			
Fac Manager Phone:			
Responsible Party Street:	1 FIRST NATIONAL PLAZA, 10 S DEARBORN 35FNW, CHICAGO IL 60603		
Area Involved:	ALLEY		
Milepost:			
Section:			
Township:			
Range:			

Hazardous Materials Incident Report

Incident Report Dt:	5/20/1994 2:08:00 PM	***County:***	COOK
Data Input Status:	CLOSED	***Entered by:***	
LUST?:		***Date Entered:***	
Hazmat Incident Type:	SPILL		
Caller:	FRANK MEMES		
Caller Represents:	COMMONWEALTH EDISON		
Street Address:	WEST OF FRANCISCO ST.		
City:	CHICAGO		
URL:	https://public.iema.state.il.us/FOIAHazmatSearch/HazmatDetails.aspx?RptNum=941132		
Narrative:			

Follow Up Information:

Materials Involved

Name:	HYDRAULIC OIL
Type:	UNKNOWN
CHRIS CODE:	
CAS No:	

UN/NA No:
Container Type: TRUCK
Container Size: TRUCK
Amount Released: 30 GALLONS
Rate of Release Min:
Duration of Release:
Cause of Release: PUMP MALFUNCTION
Est Spill Extent:
Spill Extent Units:
Date/Time Inc Occur:
Unknown Occurr:
Date/Time Discov: 05/20/94 1315
Unknown Discovered:
Where Taken:
On Scene Contact:
No of People Evacuat:
A 302(a) Extremely Haz Sub?:
A RCRA Hazardous Waste?:
A RCRA Regulated Facility?:
Proper Safety Precautions:
State Agency Assistance:
Containment/Cleanup Plans:

Site: ***State of Illinois***
34th & Kedzie Avenue Chicago IL 60623

SRP

IEPA ID: 0316006104
US EPA ID:
County: Cook
Source: Site Remediation Program Database Search (Site List) (as of 17 Apr 2025)
Longitude: -87.706413
Latitude: 41.832085

Site Applicant / Consultant Information

RA Title: Mr.
RA First Name: James
RA Last Name: Van der Kloot
RA Address1: 30 North LaSalle Street
RA Address2: 25th Floor
RA City: Chicago, IL
RA Zip: 60602-2575
Consultant Contact: Warren J. Buchanan
RA Company: City of Chicago, Department of Environment
Consultant Company: Roy F. Weston, Inc.
Received SA Date: 6/4/1984
PM ID: Tim Murphy
Foury Letter Date:
Active Site: No
Consultant Address1: 70 West Madison Street
Consultant Address2:
Consultant City: Chicago, IL
Consultant Zip: 60602

Site: ***State of Illinois***
34th & Kedzie Avenue Chicago IL 60623

SWF/LF

Site ID: 0316006104
Data Source: Landfill In Voluntary Sites Program

Bureau of Land Landfill In Voluntary Sites Program

Site Name: State of Illinois
Street Address: 34th & Kedzie Avenue
City: Chicago
Zipcode: 60623
County: Cook
Latitude: 41.832085
Longitude: -87.706413
X: -87.70641300034913
Y: 41.832084999632556

Site: ***Demolition Site***
5001-27 N. Kedzie Ave. Chicago IL

UST

Facility No: 2045936
Facility Status: Exempt
Fac Details Status: Exempt
Fac Type Fac Details: Construction
Owner Name: North Park University
Facility Type: Construction
Owner Type: Private
Owner Status: Current Owner
County: Cook

Facility URL: http://webapps.sfm.illinois.gov/ustsearch/Facility.aspx?ID=2045936
Permit History Link: https://webapps.sfm.illinois.gov/USTPortal/Permit/FacilityPermitList/2045936

Tank Information

Tank No:	1	***Capacity:***	2000
Ul No:		***Petroleum Use:***	Consumptive Use on Premises for Heating
Status:	Removed	***Product:***	Heating Oil
Removed Date:	7/24/2015	***CERCLA Substance:***	
Install Date:		***Current Age:***	
Abandoned Date:		***Abandoned Material:***	
Last Used Date:	12/31/1973	***Product Date:***	
Red Tag Issue Date:		***Fee Due:***	$0.00
CAS Code:		***Regulated Status:***	Exempt
OSFM First Noti Dt:	9/21/2015		

Owner Summary

Owner No:	U0029134	***Owner Status:***	Current Owner
Owner Name:	North Park University	***Purchase Date:***	9/1/2007
Ownership History:	https://webapps.sfm.illinois.gov/ustsearch/Ownership.aspx?ID=2045936		

Owner Details

Owner Name:	North Park University	***Type Financial Resp:***	
Owner Status:	Current Owner	***Fin Resp Rpt Due:***	
Purchase Date:	9/1/2007		
Owner Address:	3225 W. Foster Avenue Chicago, IL 606254895		

Facility Details

MFD Forms Status:		***Green Tag Decal:***	
MFD Permit Issue Dt:		***Green Tag Issue Date:***	
MFD Permit Exp Dt:		***Green Tag Exp Date:***	
Property Parcel:		***Motor Fuel Type:***	
Pending Nov:	No		
Status:	Exempt		
Permit History Link:	https://webapps.sfm.illinois.gov/USTPortal/Permit/FacilityPermitList/2045936		

Motorfuel Dispensing Permit

Status:	No Forms Found
Letter:	
MFD Received Date:	
MFD Name:	
MFD City:	

Site: ***Rex Metals***
5345-45 N Kedzie Ave Chicago IL UST

Facility No:	2032862	***Facility Type:***	Industrial / Manufacturing
Facility Status:	Exempt	***Owner Type:***	Private
Fac Details Status:	Exempt	***Owner Status:***	Current Owner
Fac Type Fac Details:	Industrial / Manufacturing	***County:***	Cook
Owner Name:	Galter Jack Estate C/O Netzky Ted		
Facility URL:	http://webapps.sfm.illinois.gov/ustsearch/Facility.aspx?ID=2032862		
Permit History Link:	https://webapps.sfm.illinois.gov/USTPortal/Permit/FacilityPermitList/2032862		

Tank Information

Tank No:	1	***Capacity:***	1500
Ul No:		***Petroleum Use:***	Consumptive Use on Premises for Heating
Status:	Removed	***Product:***	Heating Oil
Removed Date:	3/8/1994	***CERCLA Substance:***	

Install Date:
Abandoned Date:
Last Used Date: 1/1/1963
Red Tag Issue Date:
CAS Code:
OSFM First Noti Dt: 2/1/1994

Current Age:
Abandoned Material:
Product Date:
Fee Due:
Regulated Status: Exempt

Tank Information

Tank No: 2
Ul No:
Status: Removed
Removed Date: 3/8/1994
Install Date:
Abandoned Date:
Last Used Date: 1/1/1963
Red Tag Issue Date:
CAS Code:
OSFM First Noti Dt: 2/1/1994

Capacity: 1500
Petroleum Use: Consumptive Use on Premises for Heating
Product: Heating Oil
CERCLA Substance:
Current Age:
Abandoned Material:
Product Date:
Fee Due:
Regulated Status: Exempt

Owner Summary

Owner No: U0022547
Owner Name: Galter Jack Estate C/O Netzky Ted
Ownership History: https://webapps.sfm.illinois.gov/ustsearch/Ownership.aspx?ID=2032862

Owner Status: Current Owner
Purchase Date: 1/1/1963

Owner Details

Owner Name: Galter Jack Estate C/O Netzky Ted
Owner Status: Current Owner
Purchase Date: 1/1/1963
Owner Address: 55 E Superior Chicago, IL 60611

Type Financial Resp:
Fin Resp Rpt Due:

Facility Details

MFD Forms Status:
MFD Permit Issue Dt:
MFD Permit Exp Dt:
Property Parcel:
Pending Nov: No
Status: Exempt
Permit History Link: https://webapps.sfm.illinois.gov/USTPortal/Permit/FacilityPermitList/2032862

Green Tag Decal:
Green Tag Issue Date:
Green Tag Exp Date:
Motor Fuel Type:

Motorfuel Dispensing Permit

Status: No Forms Found
Letter:
MFD Received Date:
MFD Name:
MFD City:

Site: ***Comcast Cable Communications***
4427-29 W. Cortland Street Chicago IL

UST

Facility No: 2042684
Facility Status: Exempt
Fac Details Status: Exempt
Fac Type Fac Details: None
Owner Name: Comcast Cable Communications
Facility URL: http://webapps.sfm.illinois.gov/ustsearch/Facility.aspx?ID=2042684
Permit History Link: https://webapps.sfm.illinois.gov/USTPortal/Permit/FacilityPermitList/2042684

Facility Type: None
Owner Type:
Owner Status: Current Owner
County: Cook

Tank Information

Tank No: 1
UI No:
Status: Removed
Removed Date: 2/17/2005
Install Date:
Abandoned Date:
Last Used Date: 12/31/1973
Red Tag Issue Date:
CAS Code:
OSFM First Noti Dt:

Capacity: 3000
Petroleum Use:
Product: Fuel Oil
CERCLA Substance:
Current Age:
Abandoned Material:
Product Date:
Fee Due:
Regulated Status: State

Tank Information

Tank No: 4
UI No:
Status: Does Not Exist
Removed Date:
Install Date:
Abandoned Date:
Last Used Date:
Red Tag Issue Date:
CAS Code:
OSFM First Noti Dt:

Capacity: 0
Petroleum Use:
Product: None
CERCLA Substance:
Current Age:
Abandoned Material:
Product Date:
Fee Due:
Regulated Status: Federal

Tank Information

Tank No: 2
UI No:
Status: Removed
Removed Date: 2/17/2005
Install Date:
Abandoned Date:
Last Used Date: 12/31/1973
Red Tag Issue Date:
CAS Code:
OSFM First Noti Dt:

Capacity: 3000
Petroleum Use:
Product: Fuel Oil
CERCLA Substance:
Current Age:
Abandoned Material:
Product Date:
Fee Due:
Regulated Status: State

Tank Information

Tank No: 3
UI No:
Status: Removed
Removed Date: 2/18/2005
Install Date:
Abandoned Date:
Last Used Date: 12/31/1973
Red Tag Issue Date:
CAS Code:
OSFM First Noti Dt:

Capacity: 3000
Petroleum Use:
Product: Fuel Oil
CERCLA Substance:
Current Age:
Abandoned Material:
Product Date:
Fee Due:
Regulated Status: State

Owner Summary

Owner No: U0031586
Owner Name: Comcast Cable Communications
Ownership History: https://webapps.sfm.illinois.gov/ustsearch/Ownership.aspx?ID=2042684

Owner Status: Current Owner
Purchase Date:

Owner Details

Owner Name: Comcast Cable Communications
Owner Status: Current Owner
Purchase Date:
Owner Address: 1500 McConnor Parkway Schaumburg, IL 60173

Type Financial Resp:
Fin Resp Rpt Due:

IEMA No

Permit No:	108351	***Inspection Date:***	2/18/2005
IEMA No:	05-0136	***Inspection Type:***	Removal Log
IEMA Link:	https://public.iema.state.il.us/FOIAHazmatSearch/HazmatDetails.aspx		

Facility Details

MFD Forms Status:		***Green Tag Decal:***	
MFD Permit Issue Dt:		***Green Tag Issue Date:***	
MFD Permit Exp Dt:		***Green Tag Exp Date:***	
Property Parcel:		***Motor Fuel Type:***	
Pending Nov:	No		
Status:	Exempt		
Permit History Link:	https://webapps.sfm.illinois.gov/USTPortal/Permit/FacilityPermitList/2042684		

Motorfuel Dispensing Permit

Status:	No Forms Found
Letter:	
MFD Received Date:	
MFD Name:	
MFD City:	

Site: ***Commercial Building***
8140-50 South Kedzie Chicago IL UST

Facility No:	2042217	***Facility Type:***	None
Facility Status:	Exempt	***Owner Type:***	
Fac Details Status:	Exempt	***Owner Status:***	Current Owner
Fac Type Fac Details:	None	***County:***	Cook
Owner Name:	George Brudnak EST		
Facility URL:	http://webapps.sfm.illinois.gov/ustsearch/Facility.aspx?ID=2042217		
Permit History Link:	https://webapps.sfm.illinois.gov/USTPortal/Permit/FacilityPermitList/2042217		

Tank Information

Tank No:	6	***Capacity:***	500
Ul No:		***Petroleum Use:***	
Status:	Removed	***Product:***	Heating Oil
Removed Date:	5/25/2004	***CERCLA Substance:***	
Install Date:		***Current Age:***	
Abandoned Date:		***Abandoned Material:***	
Last Used Date:	12/31/1973	***Product Date:***	
Red Tag Issue Date:		***Fee Due:***	
CAS Code:		***Regulated Status:***	State
OSFM First Noti Dt:			

Tank Information

Tank No:	5	***Capacity:***	500
Ul No:		***Petroleum Use:***	
Status:	Removed	***Product:***	Heating Oil
Removed Date:	5/25/2004	***CERCLA Substance:***	
Install Date:		***Current Age:***	
Abandoned Date:		***Abandoned Material:***	
Last Used Date:	12/31/1973	***Product Date:***	
Red Tag Issue Date:		***Fee Due:***	
CAS Code:		***Regulated Status:***	State
OSFM First Noti Dt:			

Tank Information

Tank No:	4	***Capacity:***	500
Ul No:		***Petroleum Use:***	
Status:	Removed	***Product:***	Heating Oil
Removed Date:	5/25/2004	***CERCLA Substance:***	

Install Date:
Abandoned Date:
Last Used Date: 12/31/1973
Red Tag Issue Date:
CAS Code:
OSFM First Noti Dt:

Current Age:
Abandoned Material:
Product Date:
Fee Due:
Regulated Status: State

Tank Information

Tank No: 1
Ul No:
Status: Removed
Removed Date: 5/25/2004
Install Date:
Abandoned Date:
Last Used Date: 12/31/1973
Red Tag Issue Date:
CAS Code:
OSFM First Noti Dt:

Capacity: 500
Petroleum Use:
Product: Heating Oil
CERCLA Substance:
Current Age:
Abandoned Material:
Product Date:
Fee Due:
Regulated Status: State

Tank Information

Tank No: 3
Ul No:
Status: Removed
Removed Date: 5/25/2004
Install Date:
Abandoned Date:
Last Used Date: 12/31/1973
Red Tag Issue Date:
CAS Code:
OSFM First Noti Dt:

Capacity: 500
Petroleum Use:
Product: Heating Oil
CERCLA Substance:
Current Age:
Abandoned Material:
Product Date:
Fee Due:
Regulated Status: State

Tank Information

Tank No: 2
Ul No:
Status: Removed
Removed Date: 5/25/2004
Install Date:
Abandoned Date:
Last Used Date: 12/31/1973
Red Tag Issue Date:
CAS Code:
OSFM First Noti Dt:

Capacity: 500
Petroleum Use:
Product: Heating Oil
CERCLA Substance:
Current Age:
Abandoned Material:
Product Date:
Fee Due:
Regulated Status: State

Owner Summary

Owner No: U0032034
Owner Name: Brudnak EST, George
Ownership History: https://webapps.sfm.illinois.gov/ustsearch/Ownership.aspx?ID=2042217

Owner Status: Current Owner
Purchase Date:

IEMA No

Permit No: 107960
IEMA No: 04-0753
IEMA Link: https://public.iema.state.il.us/FOIAHazmatSearch/HazmatDetails.aspx

Inspection Date: 5/25/2004
Inspection Type: Removal Log

Facility Details

MFD Forms Status:
MFD Permit Issue Dt:
MFD Permit Exp Dt:
Property Parcel:
Pending Nov: No

Green Tag Decal:
Green Tag Issue Date:
Green Tag Exp Date:
Motor Fuel Type:

Status: Exempt
Permit History Link: https://webapps.sfm.illinois.gov/USTPortal/Permit/FacilityPermitList/2042217

Motorfuel Dispensing Permit

Status: No Forms Found
Letter:
MFD Received Date:
MFD Name:
MFD City:

Site: ***Apartment Building***
6301-03 N. Troy Avenue Chicago IL UST

Facility No:	2041996	***Facility Type:***	None
Facility Status:	Exempt	***Owner Type:***	
Fac Details Status:	Exempt	***Owner Status:***	Current Owner
Fac Type Fac Details:	None	***County:***	Cook
Owner Name:	Mary Tomasich		
Facility URL:	http://webapps.sfm.illinois.gov/ustsearch/Facility.aspx?ID=2041996		
Permit History Link:	https://webapps.sfm.illinois.gov/USTPortal/Permit/FacilityPermitList/2041996		

Tank Information

Tank No:	1	***Capacity:***	2000
UI No:		***Petroleum Use:***	Consumptive Use on Premises for Heating
Status:	Abandoned in place	***Product:***	Heating Oil
Removed Date:		***CERCLA Substance:***	
Install Date:		***Current Age:***	
Abandoned Date:	6/11/2004	***Abandoned Material:***	Inert material mixed with portland cement
Last Used Date:	12/31/1973	***Product Date:***	
Red Tag Issue Date:		***Fee Due:***	
CAS Code:		***Regulated Status:***	Exempt
OSFM First Noti Dt:	7/12/2004		

Owner Summary

Owner No:	U0031761	***Owner Status:***	Current Owner
Owner Name:	Tomasich, Mary	***Purchase Date:***	12/1/2003
Ownership History:	https://webapps.sfm.illinois.gov/ustsearch/Ownership.aspx?ID=2041996		

Facility Details

MFD Forms Status:		***Green Tag Decal:***	
MFD Permit Issue Dt:		***Green Tag Issue Date:***	
MFD Permit Exp Dt:		***Green Tag Exp Date:***	
Property Parcel:		***Motor Fuel Type:***	
Pending Nov:	No		
Status:	Exempt		
Permit History Link:	https://webapps.sfm.illinois.gov/USTPortal/Permit/FacilityPermitList/2041996		

Motorfuel Dispensing Permit

Status: No Forms Found
Letter:
MFD Received Date:
MFD Name:
MFD City:

Site: ***AIDS Care Residence***
1214-1234 S. Kedzie Chicago IL UST

Facility No:	2042913	***Facility Type:***	None
Facility Status:	Exempt	***Owner Type:***	

Fac Details Status:	Exempt	***Owner Status:***	Current Owner
Fac Type Fac Details:	None	***County:***	Cook
Owner Name:	Aids Care Residence, Inc.		
Facility URL:	http://webapps.sfm.illinois.gov/ustsearch/Facility.aspx?ID=2042913		
Permit History Link:	https://webapps.sfm.illinois.gov/USTPortal/Permit/FacilityPermitList/2042913		

Tank Information

Tank No:	1	***Capacity:***	500
Ul No:		***Petroleum Use:***	
Status:	Removed	***Product:***	Water
Removed Date:	8/30/2005	***CERCLA Substance:***	
Install Date:		***Current Age:***	
Abandoned Date:		***Abandoned Material:***	
Last Used Date:	12/31/1973	***Product Date:***	
Red Tag Issue Date:		***Fee Due:***	
CAS Code:		***Regulated Status:***	Non-Regulated
OSFM First Noti Dt:			

Owner Summary

Owner No:	U0032093	***Owner Status:***	Current Owner
Owner Name:	Aids Care Residence, Inc.	***Purchase Date:***	
Ownership History:	https://webapps.sfm.illinois.gov/ustsearch/Ownership.aspx?ID=2042913		

Owner Details

Owner Name:	Aids Care Residence, Inc.	***Type Financial Resp:***	
Owner Status:	Current Owner	***Fin Resp Rpt Due:***	
Purchase Date:			
Owner Address:	315 Barry Avenue Chicago, IL 60657		

Facility Details

MFD Forms Status:		***Green Tag Decal:***	
MFD Permit Issue Dt:		***Green Tag Issue Date:***	
MFD Permit Exp Dt:		***Green Tag Exp Date:***	
Property Parcel:		***Motor Fuel Type:***	
Pending Nov:	No		
Status:	Exempt		
Permit History Link:	https://webapps.sfm.illinois.gov/USTPortal/Permit/FacilityPermitList/2042913		

Motorfuel Dispensing Permit

Status:	No Forms Found
Letter:	
MFD Received Date:	
MFD Name:	
MFD City:	

Site: ***Idot***
I-55 Stevenson Expressway Row Kedzie To Lomus Chicago IL UST

Facility No:	2035845	***Facility Type:***	State
Facility Status:	Exempt	***Owner Type:***	State
Fac Details Status:	Exempt	***Owner Status:***	Current Owner
Fac Type Fac Details:	State	***County:***	Cook
Owner Name:	Unknown		
Facility URL:	http://webapps.sfm.illinois.gov/ustsearch/Facility.aspx?ID=2035845		
Permit History Link:	https://webapps.sfm.illinois.gov/USTPortal/Permit/FacilityPermitList/2035845		

Tank Information

Tank No:	3	***Capacity:***	10000

UI No:
Status: Removed
Removed Date: 6/20/1997
Install Date:
Abandoned Date:
Last Used Date: 12/1/1973
Red Tag Issue Date:
CAS Code:
OSFM First Noti Dt: 7/7/1997

Petroleum Use: Consumptive Use on Premises for Heating
Product: Heating Oil
CERCLA Substance:
Current Age:
Abandoned Material:
Product Date:
Fee Due:
Regulated Status: Exempt

Tank Information

Tank No: 2
UI No:
Status: Removed
Removed Date: 6/13/1997
Install Date:
Abandoned Date:
Last Used Date: 12/1/1973
Red Tag Issue Date:
CAS Code:
OSFM First Noti Dt: 7/7/1997

Capacity: 1500
Petroleum Use: Consumptive Use on Premises for Heating
Product: Heating Oil
CERCLA Substance:
Current Age:
Abandoned Material:
Product Date:
Fee Due:
Regulated Status: Exempt

Tank Information

Tank No: 1
UI No:
Status: Removed
Removed Date: 6/13/1997
Install Date:
Abandoned Date:
Last Used Date: 12/1/1973
Red Tag Issue Date:
CAS Code:
OSFM First Noti Dt: 7/7/1997

Capacity: 1000
Petroleum Use: Consumptive Use on Premises for Heating
Product: Heating Oil
CERCLA Substance:
Current Age:
Abandoned Material:
Product Date:
Fee Due:
Regulated Status: Exempt

Owner Summary

Owner No: U0018799
Owner Name: Unknown
Ownership History: https://webapps.sfm.illinois.gov/ustsearch/Ownership.aspx?ID=2035845

Owner Status: Current Owner
Purchase Date:

Owner Details

Owner Name: Unknown
Owner Status: Current Owner
Purchase Date:
Owner Address: Unknown Unknown, IL 000000000

Type Financial Resp:
Fin Resp Rpt Due:

Facility Details

MFD Forms Status:
MFD Permit Issue Dt:
MFD Permit Exp Dt:
Property Parcel:
Pending Nov: No
Status: Exempt
Permit History Link: https://webapps.sfm.illinois.gov/USTPortal/Permit/FacilityPermitList/2035845

Green Tag Decal:
Green Tag Issue Date:
Green Tag Exp Date:
Motor Fuel Type:

Motorfuel Dispensing Permit

Status: No Forms Found
Letter:
MFD Received Date:
MFD Name:

MFD City:

Site: ***6518-20 N Richmond Apartment Building***
6518-20 N Richmond Chicago IL

UST

Facility No:	2039363	***Facility Type:***	Residence (Non-Farm)
Facility Status:	Exempt	***Owner Type:***	Private
Fac Details Status:	Exempt	***Owner Status:***	Current Owner
Fac Type Fac Details:	Residence (Non-Farm)	***County:***	Cook
Owner Name:	Vince O'Donnell		
Facility URL:	http://webapps.sfm.illinois.gov/ustsearch/Facility.aspx?ID=2039363		
Permit History Link:	https://webapps.sfm.illinois.gov/USTPortal/Permit/FacilityPermitList/2039363		

Tank Information

Tank No:	1	***Capacity:***	1000
UI No:		***Petroleum Use:***	Consumptive Use on Premises for Heating
Status:	Removed	***Product:***	Heating Oil
Removed Date:	11/9/1999	***CERCLA Substance:***	
Install Date:		***Current Age:***	
Abandoned Date:		***Abandoned Material:***	
Last Used Date:	12/31/1973	***Product Date:***	
Red Tag Issue Date:		***Fee Due:***	
CAS Code:		***Regulated Status:***	Exempt
OSFM First Noti Dt:	11/22/1999		

Owner Summary

Owner No:	U0029107	***Owner Status:***	Current Owner
Owner Name:	O'Donnell, Vince	***Purchase Date:***	
Ownership History:	https://webapps.sfm.illinois.gov/ustsearch/Ownership.aspx?ID=2039363		

IEMA No

Permit No:	105231	***Inspection Date:***	11/9/1999
IEMA No:	99-2516	***Inspection Type:***	Removal Log
IEMA Link:	https://public.iema.state.il.us/FOIAHazmatSearch/HazmatDetails.aspx		

Facility Details

MFD Forms Status:		***Green Tag Decal:***	
MFD Permit Issue Dt:		***Green Tag Issue Date:***	
MFD Permit Exp Dt:		***Green Tag Exp Date:***	
Property Parcel:		***Motor Fuel Type:***	
Pending Nov:	No		
Status:	Exempt		
Permit History Link:	https://webapps.sfm.illinois.gov/USTPortal/Permit/FacilityPermitList/2039363		

Motorfuel Dispensing Permit

Status:	No Forms Found
Letter:	
MFD Received Date:	
MFD Name:	
MFD City:	

Site: ***Family Dollar Store***
11039-43 South Kedzie Avenue Chicago IL

UST

Facility No:	2042209	***Facility Type:***	None
Facility Status:	Exempt	***Owner Type:***	
Fac Details Status:	Exempt	***Owner Status:***	Current Owner
Fac Type Fac Details:	None	***County:***	Cook
Owner Name:	Musa Tadros		

Facility URL: http://webapps.sfm.illinois.gov/ustsearch/Facility.aspx?ID=2042209
Permit History Link: https://webapps.sfm.illinois.gov/USTPortal/Permit/FacilityPermitList/2042209

Tank Information

Tank No:	1	***Capacity:***	1000
UI No:		***Petroleum Use:***	
Status:	Pre 1974	***Product:***	Fuel Oil
Removed Date:		***CERCLA Substance:***	
Install Date:		***Current Age:***	
Abandoned Date:		***Abandoned Material:***	
Last Used Date:	12/31/1973	***Product Date:***	
Red Tag Issue Date:		***Fee Due:***	
CAS Code:		***Regulated Status:***	Exempt
OSFM First Noti Dt:			

Owner Summary

Owner No:	U0032029	***Owner Status:***	Current Owner
Owner Name:	Tadros, Musa	***Purchase Date:***	
Ownership History:	https://webapps.sfm.illinois.gov/ustsearch/Ownership.aspx?ID=2042209		

Facility Details

MFD Forms Status:		***Green Tag Decal:***	
MFD Permit Issue Dt:		***Green Tag Issue Date:***	
MFD Permit Exp Dt:		***Green Tag Exp Date:***	
Property Parcel:		***Motor Fuel Type:***	
Pending Nov:	No		
Status:	Exempt		
Permit History Link:	https://webapps.sfm.illinois.gov/USTPortal/Permit/FacilityPermitList/2042209		

Motorfuel Dispensing Permit

Status:	No Forms Found
Letter:	
MFD Received Date:	
MFD Name:	
MFD City:	

Site: ***American National Bank***
5101-5117 N Kedzie Chicago IL UST

Facility No:	2034407	***Facility Type:***	None
Facility Status:	Closed	***Owner Type:***	
Fac Details Status:	Closed	***Owner Status:***	Current Owner
Fac Type Fac Details:	None	***County:***	Cook
Owner Name:	American National Bank		
Facility URL:	http://webapps.sfm.illinois.gov/ustsearch/Facility.aspx?ID=2034407		
Permit History Link:	https://webapps.sfm.illinois.gov/USTPortal/Permit/FacilityPermitList/2034407		

Tank Information

Tank No:	2	***Capacity:***	10000
UI No:		***Petroleum Use:***	Consumptive Use on Premises for Heating
Status:	Removed	***Product:***	Heating Oil
Removed Date:	11/29/1995	***CERCLA Substance:***	
Install Date:	12/8/1971	***Current Age:***	23
Abandoned Date:		***Abandoned Material:***	
Last Used Date:	1/1/1902	***Product Date:***	
Red Tag Issue Date:		***Fee Due:***	
CAS Code:		***Regulated Status:***	Exempt
OSFM First Noti Dt:	9/22/1995		

Tank Information

Tank No:	3	***Capacity:***	1000
Ul No:		***Petroleum Use:***	
Status:	Removed	***Product:***	Gasoline
Removed Date:	5/2/1996	***CERCLA Substance:***	
Install Date:		***Current Age:***	
Abandoned Date:		***Abandoned Material:***	
Last Used Date:		***Product Date:***	
Red Tag Issue Date:		***Fee Due:***	
CAS Code:		***Regulated Status:***	Federal
OSFM First Noti Dt:	1/1/1902		

Tank Information

Tank No:	1	***Capacity:***	10000
Ul No:		***Petroleum Use:***	Consumptive Use on Premises for Heating
Status:	Removed	***Product:***	Heating Oil
Removed Date:	6/1/1995	***CERCLA Substance:***	
Install Date:	9/24/1971	***Current Age:***	23
Abandoned Date:		***Abandoned Material:***	
Last Used Date:	1/1/1902	***Product Date:***	
Red Tag Issue Date:		***Fee Due:***	
CAS Code:		***Regulated Status:***	Exempt
OSFM First Noti Dt:	9/22/1995		

Owner Summary

Owner No:	U0024314	***Owner Status:***	Current Owner
Owner Name:	American National Bank	***Purchase Date:***	
Ownership History:	https://webapps.sfm.illinois.gov/ustsearch/Ownership.aspx?ID=2034407		

Owner Details

Owner Name:	American National Bank	***Type Financial Resp:***	
Owner Status:	Current Owner	***Fin Resp Rpt Due:***	
Purchase Date:			
Owner Address:	33 N Lasalle St Trustee Trust 10854206 Chicago, IL 60602		

Facility Details

MFD Forms Status:		***Green Tag Decal:***	
MFD Permit Issue Dt:		***Green Tag Issue Date:***	
MFD Permit Exp Dt:		***Green Tag Exp Date:***	
Property Parcel:		***Motor Fuel Type:***	
Pending Nov:	No		
Status:	Closed		
Permit History Link:	https://webapps.sfm.illinois.gov/USTPortal/Permit/FacilityPermitList/2034407		

Motorfuel Dispensing Permit

Status:	No Forms Found
Letter:	
MFD Received Date:	
MFD Name:	
MFD City:	

Site: ***Palmer Square Apts***
2132-2134 N Kedzie Chicago IL UST

Facility No:	2032200	***Facility Type:***	Other
Facility Status:	Closed	***Owner Type:***	
Fac Details Status:	Closed	***Owner Status:***	Current Owner
Fac Type Fac Details:	Other	***County:***	Cook
Owner Name:	Palmer Square Apts Assoc		

Facility URL: http://webapps.sfm.illinois.gov/ustsearch/Facility.aspx?ID=2032200
Permit History Link: https://webapps.sfm.illinois.gov/USTPortal/Permit/FacilityPermitList/2032200

Tank Information

Tank No:	2	***Capacity:***	1000
Ul No:		***Petroleum Use:***	Consumptive Use on Premises for Heating
Status:	Removed	***Product:***	Heating Oil
Removed Date:	8/18/1993	***CERCLA Substance:***	
Install Date:		***Current Age:***	
Abandoned Date:		***Abandoned Material:***	
Last Used Date:	9/1/1978	***Product Date:***	
Red Tag Issue Date:		***Fee Due:***	
CAS Code:		***Regulated Status:***	State
OSFM First Noti Dt:	6/15/1993		

Tank Information

Tank No:	1	***Capacity:***	1000
Ul No:		***Petroleum Use:***	Consumptive Use on Premises for Heating
Status:	Removed	***Product:***	Heating Oil
Removed Date:	8/18/1993	***CERCLA Substance:***	
Install Date:		***Current Age:***	
Abandoned Date:		***Abandoned Material:***	
Last Used Date:	9/1/1978	***Product Date:***	
Red Tag Issue Date:		***Fee Due:***	
CAS Code:		***Regulated Status:***	State
OSFM First Noti Dt:	6/15/1993		

Owner Summary

Owner No:	U0021685	***Owner Status:***	Current Owner
Owner Name:	Palmer Square Apts Assoc	***Purchase Date:***	10/1/1978
Ownership History:	https://webapps.sfm.illinois.gov/ustsearch/Ownership.aspx?ID=2032200		

Owner Details

Owner Name:	Palmer Square Apts Assoc	***Type Financial Resp:***	
Owner Status:	Current Owner	***Fin Resp Rpt Due:***	
Purchase Date:	10/1/1978		
Owner Address:	1 E Wacker Dr Ste 2900 C/O Neighborhood Reinvestment Resource Chicago, IL 60601		

Facility Details

MFD Forms Status:		***Green Tag Decal:***	
MFD Permit Issue Dt:		***Green Tag Issue Date:***	
MFD Permit Exp Dt:		***Green Tag Exp Date:***	
Property Parcel:		***Motor Fuel Type:***	
Pending Nov:	No		
Status:	Closed		
Permit History Link:	https://webapps.sfm.illinois.gov/USTPortal/Permit/FacilityPermitList/2032200		

Motorfuel Dispensing Permit

Status:	No Forms Found
Letter:	
MFD Received Date:	
MFD Name:	
MFD City:	

Site: ***North Francisco Building***
4049-57 North Francisco Chicago IL UST

Facility No:	2039118	***Facility Type:***	None

Facility Status:	Inactive/Heating Oil	***Owner Type:***	Private
Fac Details Status:	Inactive/Heating Oil	***Owner Status:***	Current Owner
Fac Type Fac Details:	None	***County:***	Cook
Owner Name:	Francisco Investments, LLC		
Facility URL:	http://webapps.sfm.illinois.gov/ustsearch/Facility.aspx?ID=2039118		
Permit History Link:	https://webapps.sfm.illinois.gov/USTPortal/Permit/FacilityPermitList/2039118		

Tank Information

Tank No:	1	***Capacity:***	
UI No:		***Petroleum Use:***	Consumptive Use on Premises for Heating
Status:	Out of service	***Product:***	Heating Oil
Removed Date:		***CERCLA Substance:***	
Install Date:	1/1/1972	***Current Age:***	53
Abandoned Date:		***Abandoned Material:***	
Last Used Date:		***Product Date:***	1/1/1972
Red Tag Issue Date:		***Fee Due:***	$0.00
CAS Code:		***Regulated Status:***	State
OSFM First Noti Dt:	8/30/1999		

Owner Summary

Owner No:	U0028892	***Owner Status:***	Former Owner
Owner Name:	Manilow, Floyd	***Purchase Date:***	
Ownership History:	https://webapps.sfm.illinois.gov/ustsearch/Ownership.aspx?ID=2039118		

Owner Summary

Owner No:	U0038409	***Owner Status:***	Current Owner
Owner Name:	Francisco Investments, LLC	***Purchase Date:***	8/3/1977
Ownership History:	https://webapps.sfm.illinois.gov/ustsearch/Ownership.aspx?ID=2039118		

Owner Details

Owner Name:	Francisco Investments, LLC	***Type Financial Resp:***	Designated Savings Account
Owner Status:	Current Owner	***Fin Resp Rpt Due:***	7/15/2017
Purchase Date:	8/3/1977		
Owner Address:	7074 N. Western Ave. Chicago, IL 60645		

Facility Details

MFD Forms Status:		***Green Tag Decal:***	
MFD Permit Issue Dt:		***Green Tag Issue Date:***	
MFD Permit Exp Dt:		***Green Tag Exp Date:***	
Property Parcel:		***Motor Fuel Type:***	
Pending Nov:	No		
Status:	Inactive/Heating Oil		
Permit History Link:	https://webapps.sfm.illinois.gov/USTPortal/Permit/FacilityPermitList/2039118		

Motorfuel Dispensing Permit

Status:	No Forms Found
Letter:	
MFD Received Date:	
MFD Name:	
MFD City:	

Appendix: Database Descriptions

Environmental Risk Information Services (ERIS) can search the following databases. The extent of historical information varies with each database and current information is determined by what is publicly available to ERIS at the time of update. ERIS updates databases as set out in ASTM Standard E1527-13 and E1527-21, Section 8.1.8 Sources of Standard Source Information:

"Government information from nongovernmental sources may be considered current if the source updates the information at least every 90 days, or, for information that is updated less frequently than quarterly by the government agency, within 90 days of the date the government agency makes the information available to the public."

Standard Environmental Record Sources

Federal

National Priority List: NPL

The U.S. Environmental Protection Agency (EPA)'s National Priorities List (NPL) includes the most serious uncontrolled or abandoned hazardous waste sites identified for possible long-term remedial action under the Superfund program, based primarily on the score a site receives from EPA's Hazard Ranking System. A site must be on the NPL to receive money from the Superfund Trust Fund for remedial action. This data includes NPL sites represented as polygons, where available, that can be sourced from the EPA NPL Superfund Site Boundaries dataset, refreshed by the Shared Enterprise Geodata and Services (SEGS). These site boundaries represent the footprint of a whole site, the sum of all the Operable Units (OUs) and the current understanding of the full extent of contamination; for Federal Facility sites, the total site polygon may be the Facility boundary. As site investigation and remediation progress, OUs may be added, modified or refined. Data provided by external parties is not independently verified by EPA. This boundary data is made available to the public strictly for informational purposes. Where there is no polygon boundary data available for a given site, the site is represented as a point.

Government Publication Date: Mar 8, 2025

National Priority List - Proposed: PROPOSED NPL

Sites proposed by the U.S. Environmental Protection Agency (EPA), the state agency, or concerned citizens for addition to the National Priorities List (NPL) due to contamination by hazardous waste and identified by the EPA as a candidate for cleanup because it poses a risk to human health and/or the environment. Sites represented as polygons, where available, can be sourced from the EPA NPL Superfund Site Boundaries dataset, refreshed by the Shared Enterprise Geodata and Services (SEGS). These site boundaries represent the footprint of a whole site, the sum of all the Operable Units (OUs) and the current understanding of the full extent of contamination; for Federal Facility sites, the total site polygon may be the Facility boundary. Data provided by external parties is not independently verified by EPA. This boundary data is made available to the public strictly for informational purposes. Where there is no polygon boundary data available for a given site, the site is represented as a point.

Government Publication Date: Mar 8, 2025

Deleted NPL: DELETED NPL

Sites deleted from the U.S. Environmental Protection Agency (EPA)'s National Priorities List (NPL). The National Oil and Hazardous Substances Pollution Contingency Plan (NCP) establishes the criteria that the EPA uses to delete sites from the NPL. In accordance with 40 CFR 300.425.(e), sites may be deleted from the NPL where no further response is appropriate. Sites represented as polygons, where available, can be sourced from the EPA NPL Superfund Site Boundaries dataset, refreshed by the Shared Enterprise Geodata and Services (SEGS). These site boundaries represent the footprint of a whole site, the sum of all the Operable Units (OUs) and the current understanding of the full extent of contamination; for Federal Facility sites, the total site polygon may be the Facility boundary. Data provided by external parties is not independently verified by EPA. This boundary data is made available to the public strictly for informational purposes. Where there is no polygon boundary data available for a given site, the site is represented as a point.

Government Publication Date: Mar 8, 2025

SEMS List 8R Active Site Inventory: SEMS

The U.S. Environmental Protection Agency's (EPA) Superfund Program has deployed the Superfund Enterprise Management System (SEMS), which integrates multiple legacy systems into a comprehensive tracking and reporting tool. This inventory contains active sites evaluated by the Superfund program that are either proposed to be or are on the National Priorities List (NPL) as well as sites that are in the screening and assessment phase for possible inclusion on the NPL. The Active Site Inventory Report displays site and location information at active SEMS sites. An active site is one at which site assessment, removal, remedial, enforcement, cost recovery, or oversight activities are being planned or conducted. This data includes SEMS sites from the List 8R Active file as well as applicable sites from the EPA's Facility Registry Service map tool.

Government Publication Date: Apr 25, 2025

Inventory of Open Dumps, June 1985: ODI

The Resource Conservation and Recovery Act (RCRA) provides for publication of an inventory of open dumps. The Act defines "open dumps" as facilities which do not comply with EPA's "Criteria for Classification of Solid Waste Disposal Facilities and Practices" (40 CFR 257).

Government Publication Date: Jun 1985

SEMS List 8R Archive Sites: SEMS ARCHIVE

The U.S. Environmental Protection Agency's (EPA) Superfund Enterprise Management System (SEMS) Archived Site Inventory displays site and location information at sites archived from SEMS. An archived site is one at which EPA has determined that assessment has been completed and no further remedial action is planned under the Superfund program at this time. This data includes sites from the List 8R Archived site file.

Government Publication Date: Apr 25, 2025

Comprehensive Environmental Response, Compensation and Liability Information System - CERCLIS: CERCLIS

Superfund is a program administered by the United States Environmental Protection Agency (EPA) to locate, investigate, and clean up the worst hazardous waste sites throughout the United States. CERCLIS is a database of potential and confirmed hazardous waste sites at which the EPA Superfund program has some involvement. It contains sites that are either proposed to be or are on the National Priorities List (NPL) as well as sites that are in the screening and assessment phase for possible inclusion on the NPL. The EPA administers the Superfund program in cooperation with individual states and tribal governments; this database is made available by the EPA.

Government Publication Date: Oct 25, 2013

EPA Report on the Status of Open Dumps on Indian Lands: IODI

Public Law 103-399, The Indian Lands Open Dump Cleanup Act of 1994, enacted October 22, 1994, identified congressional concerns that solid waste open dump sites located on American Indian or Alaska Native (AI/AN) lands threaten the health and safety of residents of those lands and contiguous areas. The purpose of the Act is to identify the location of open dumps on Indian lands, assess the relative health and environment hazards posed by those sites, and provide financial and technical assistance to Indian tribal governments to close such dumps in compliance with Federal standards and regulations or standards promulgated by Indian Tribal governments or Alaska Native entities.

Government Publication Date: Dec 31, 1998

CERCLIS - No Further Remedial Action Planned: CERCLIS NFRAP

An archived site is one at which EPA has determined that assessment has been completed and no further remedial action is planned under the Superfund program at this time. The Archive designation means that, to the best of EPA's knowledge, assessment at a site has been completed and that EPA has determined no further steps will be taken to list this site on the National Priorities List (NPL). This decision does not necessarily mean that there is no hazard associated with a given site; it only means that, based upon available information, the location is not judged to be a potential NPL site.

Government Publication Date: Oct 25, 2013

CERCLIS Liens: CERCLIS LIENS

A Federal Superfund lien exists at any property where EPA has incurred Superfund costs to address contamination ("Superfund site") and has provided notice of liability to the property owner. A Federal CERCLA ("Superfund") lien can exist by operation of law at any site or property at which EPA has spent Superfund monies. This database is made available by the United States Environmental Protection Agency (EPA). This database was provided by the United States Environmental Protection Agency (EPA). Refer to SEMS LIEN as the current data source for Superfund Liens.

Government Publication Date: Jan 30, 2014

RCRA CORRACTS-Corrective Action: RCRA CORRACTS

RCRA Info is the U.S. Environmental Protection Agency's (EPA) comprehensive information system, providing access to data supporting the Resource Conservation and Recovery Act (RCRA) of 1976 and the Hazardous and Solid Waste Amendments (HSWA) of 1984. At these sites, the Corrective Action Program ensures that cleanups occur. EPA and state regulators work with facilities and communities to design remedies based on the contamination, geology, and anticipated use unique to each site.

Government Publication Date: Jan 6, 2025

RCRA non-CORRACTS TSD Facilities: RCRA TSD

RCRA Info is the U.S. Environmental Protection Agency's (EPA) comprehensive information system, providing access to data supporting the Resource Conservation and Recovery Act (RCRA) of 1976 and the Hazardous and Solid Waste Amendments (HSWA) of 1984. This database includes Non-Corrective Action sites that have indicated engagement in the treatment, storage, or disposal of hazardous waste which requires a RCRA hazardous waste permit.

Government Publication Date: Jan 6, 2025

RCRA Generator List: RCRA LQG

RCRA Info is the U.S. Environmental Protection Agency's (EPA) comprehensive information system, providing access to data supporting the Resource Conservation and Recovery Act (RCRA) of 1976 and the Hazardous and Solid Waste Amendments (HSWA) of 1984. RCRA Info replaces the data recording and reporting abilities of the Resource Conservation and Recovery Information System (RCRIS) and the Biennial Reporting System (BRS). A hazardous waste generator is any person or site whose processes and actions create hazardous waste (see 40 CFR 260.10). Large Quantity Generators (LQGs) generate 1,000 kilograms per month or more of hazardous waste or more than one kilogram per month of acutely hazardous waste.

Government Publication Date: Jan 6, 2025

RCRA Small Quantity Generators List: RCRA SQG

RCRA Info is the U.S. Environmental Protection Agency's (EPA) comprehensive information system, providing access to data supporting the Resource Conservation and Recovery Act (RCRA) of 1976 and the Hazardous and Solid Waste Amendments (HSWA) of 1984. RCRA Info replaces the data recording and reporting abilities of the Resource Conservation and Recovery Information System (RCRIS) and the Biennial Reporting System (BRS). A hazardous waste generator is any person or site whose processes and actions create hazardous waste (see 40 CFR 260.10). Small Quantity Generators (SQGs) generate more than 100 kilograms, but less than 1,000 kilograms, of hazardous waste per month.

Government Publication Date: Jan 6, 2025

RCRA Very Small Quantity Generators List: RCRA VSQG

RCRA Info is the U.S. Environmental Protection Agency's (EPA) comprehensive information system, providing access to data supporting the Resource Conservation and Recovery Act (RCRA) of 1976 and the Hazardous and Solid Waste Amendments (HSWA) of 1984. A hazardous waste generator is any person or site whose processes and actions create hazardous waste (see 40 CFR 260.10). Very Small Quantity Generators (VSQG) generate 100 kilograms or less per month of hazardous waste, or one kilogram or less per month of acutely hazardous waste. Additionally, VSQG may not accumulate more than 1,000 kilograms of hazardous waste at any time.

Government Publication Date: Jan 6, 2025

RCRA Non-Generators: RCRA NON GEN

RCRA Info is the U.S. Environmental Protection Agency's (EPA) comprehensive information system, providing access to data supporting the Resource Conservation and Recovery Act (RCRA) of 1976 and the Hazardous and Solid Waste Amendments (HSWA) of 1984. RCRA Info replaces the data recording and reporting abilities of the Resource Conservation and Recovery Information System (RCRIS) and the Biennial Reporting System (BRS). A hazardous waste generator is any person or site whose processes and actions create hazardous waste (see 40 CFR 260.10). Non-Generators do not presently generate hazardous waste.

Government Publication Date: Jan 6, 2025

RCRA Sites with Controls: RCRA CONTROLS

List of Resource Conservation and Recovery Act (RCRA) facilities with institutional controls in place. RCRA gives the U.S. Environmental Protection Agency (EPA) the authority to control hazardous waste from the "cradle-to-grave." This includes the generation, transportation, treatment, storage, and disposal of hazardous waste. RCRA also set forth a framework for the management of non-hazardous solid wastes. The 1986 amendments to RCRA enabled EPA to address environmental problems that could result from underground tanks storing petroleum and other hazardous substances.

Government Publication Date: Jan 6, 2025

Federal Engineering Controls-ECs: FED ENG

List of Engineering controls (ECs) made availabe by the United States Environmental Protection Agency (EPA). ECs encompass a variety of engineered and constructed physical barriers (e.g., soil capping, sub-surface venting systems, mitigation barriers, fences) to contain and/or prevent exposure to contamination on a property. The EC listing includes remedy component data from Superfund decision documents for applicable sites on the final or deleted on the National Priorities List (NPL); and sites with a Superfund Alternative Approach (SAA) Agreement in place. The only sites included that are not on the NPL; proposed for NPL; or removed from proposed NPL, are those with an SAA Agreement in place.

Government Publication Date: May 30, 2025

Federal Institutional Controls- ICs: FED INST

List of Institutional controls (ICs) made available by the United States Environmental Protection Agency (EPA). ICs are non-engineered instruments, such as administrative and legal controls, that help minimize the potential for human exposure to contamination and/or protect the integrity of the remedy. Although it is EPA's expectation that treatment or engineering controls will be used to address principal threat wastes and that groundwater will be returned to its beneficial use whenever practicable, ICs play an important role in site remedies because they reduce exposure to contamination by limiting land or resource use and guide human behavior at a site. The IC listing includes remedy component data from Superfund decision documents for applicable sites on the final or deleted on the National Priorities List (NPL); and sites with a Superfund Alternative Approach (SAA) Agreement in place. The only sites included that are not on the NPL; proposed for NPL; or removed from proposed NPL, are those with an SAA Agreement in place.

Government Publication Date: May 30, 2025

Land Use Control Information System: LUCIS

The LUCIS database is maintained by the U.S. Department of the Navy and contains information for former Base Realignment and Closure (BRAC) properties across the United States.

Government Publication Date: Sep 1, 2006

Institutional Control Boundaries at NPL sites: NPL IC

These boundaries of Institutional Control areas at sites on the U.S. Environmental Protection Agency's (EPA) National Priorities List (NPL), or as Proposed or Deleted, are sourced from the EPA NPL Superfund Site Boundaries dataset, refreshed by the Shared Enterprise Geodata and Services (SEGS). The EPA's NPL includes the most serious uncontrolled or abandoned hazardous waste sites identified for possible long-term remedial action under the Superfund program. Institutional controls are non-engineered instruments such as administrative and legal controls that help minimize the potential for human exposure to contamination and/or protect the integrity of the remedy. Data provided by external parties is not independently verified by EPA. This boundary data is made available to the public strictly for informational purposes.

Government Publication Date: Mar 8, 2025

Emergency Response Notification System: ERNS 1982 TO 1986

Database of oil and hazardous substances spill reports controlled by the National Response Center. The primary function of the National Response Center is to serve as the sole national point of contact for reporting oil, chemical, radiological, biological, and etiological discharges into the environment anywhere in the United States and its territories.

Government Publication Date: 1982-1986

Emergency Response Notification System: ERNS 1987 TO 1989

Database of oil and hazardous substances spill reports controlled by the National Response Center. The primary function of the National Response Center is to serve as the sole national point of contact for reporting oil, chemical, radiological, biological, and etiological discharges into the environment anywhere in the United States and its territories.

Government Publication Date: 1987-1989

Emergency Response Notification System: ERNS

Database of oil and hazardous substances spill reports made available by the United States Coast Guard National Response Center (NRC). The NRC fields initial reports for pollution and railroad incidents and forwards that information to appropriate federal/state agencies for response. These data contain initial incident data that has not been validated or investigated by a federal/state response agency.

Government Publication Date: Apr 6, 2025

The Assessment, Cleanup and Redevelopment Exchange System (ACRES) Brownfield Database: FED BROWNFIELDS

Brownfields are real property, the expansion, redevelopment, or reuse of which may be complicated by the presence or potential presence of a hazardous substance, pollutant, or contaminant. Cleaning up and reinvesting in these properties protects the environment, reduces blight, and takes development pressures off greenspaces and working lands. This data is provided by the United States Environmental Protection Agency (EPA) and includes Brownfield sites from the Cleanups in My Community (CIMC) web application.

Government Publication Date: Feb 19, 2025

FEMA Underground Storage Tank Listing: FEMA UST

The Federal Emergency Management Agency (FEMA) of the Department of Homeland Security maintains a list of FEMA owned underground storage tanks.

Government Publication Date: Dec 31, 2017

Facility Response Plan: FRP

This listing contains facilities that have submitted Facility Response Plans (FRPs) to the U.S. Environmental Protection Agency (EPA). Facilities that could reasonably be expected to cause "substantial harm" to the environment by discharging oil into or on navigable waters are required to prepare and submit FRPs. Harm is determined based on total oil storage capacity, secondary containment and age of tanks, oil transfer activities, history of discharges, proximity to a public drinking water intake or sensitive environments. This listing includes FRP facilities from an applicable EPA FOIA file and Homeland Infrastructure Foundation-Level Data (HIFLD) data file.

Government Publication Date: Jan 9, 2024

Delisted Facility Response Plans: DELISTED FRP

Facilities that once appeared in - and have since been removed from - the list of facilities that have submitted Facility Response Plans (FRP) to EPA. Facilities that could reasonably be expected to cause "substantial harm" to the environment by discharging oil into or on navigable waters are required to prepare and submit Facility Response Plans (FRPs). Harm is determined based on total oil storage capacity, secondary containment and age of tanks, oil transfer activities, history of discharges, proximity to a public drinking water intake or sensitive environments.

Government Publication Date: Jan 9, 2024

Historical Gas Stations: HIST GAS STATIONS

This historic directory of service stations is provided by the Cities Service Company. The directory includes Cities Service filling stations that were located throughout the United States in 1930.

Government Publication Date: Jul 1, 1930

Petroleum Refineries: REFN

This list of petroleum refineries is sourced from the U.S. Energy Information Administration (EIA), Refinery Capacity Report. The listing includes operating and idle petroleum refineries (including new refineries under construction) and refineries shut down during the previous year. The geographic area the report covers is the 50 States, the District of Columbia, Puerto Rico, the U.S. Virgin Islands, Guam, and other U.S. possessions. Per the EIA, the facility location data represents the approximate location based on research of publicly available information from sources such as Federal agencies, company websites, and satellite images on public websites.

Government Publication Date: Oct 31, 2024

Petroleum Product and Crude Oil Rail Terminals: BULK TERMINAL

A list of petroleum product and crude oil rail terminals from the U.S. Energy Information Administration (EIA), as well as petroleum terminals sourced from Oak Ridge National Laboratory hosted by the Homeland Infrastructure Foundation-Level Database. Data includes operable bulk petroleum product terminals with a total bulk shell storage capacity of 50,000 barrels or more, and/or the ability to receive volumes from tanker, barge, or pipeline; also rail terminals handling the loading and unloading of crude oil with activity between 2017 and 2018. EIA petroleum product terminal data comes from the EIA-815 Bulk Terminal and Blender Report, which includes working, shell in operation, and shell idle for several major product groupings.

Government Publication Date: Oct 31, 2024

LIEN on Property: SEMS LIEN

The U.S. Environmental Protection Agency's (EPA) Superfund Enterprise Management System (SEMS) provides Lien details on applicable properties, such as the Superfund lien on property activity, the lien property information, and the parties associated with the lien.

Government Publication Date: Apr 25, 2025

Superfund Decision Documents: SUPERFUND ROD

This database contains a list of decision documents for Superfund sites. Decision documents serve to provide the reasoning for the choice of (or) changes to a Superfund Site cleanup plan. The decision documents include completed Records of Decision (ROD), ROD Amendments, Explanations of Significant Differences (ESD) for active and archived sites stored in the Superfund Enterprise Management System (SEMS), along with other associated memos and files. This information is maintained and made available by the U.S. Environmental Protection Agency.

Government Publication Date: Feb 26, 2025

State

State Response Action Program Database: SSU

The State Response Action Program database identifies the status of all sites under the responsibility of the Illinois EPA's State Sites Unit. The State Response Action Program database made available by Illinois Environmental Protection Agency. This database serves a purpose similar to that of the federal Superfund Enterprise Management System (SEMS), functioning as a state-level counterpart for tracking potential hazardous substance release sites.

Government Publication Date: Jan 16, 2025

Delisted State Response Action Program: DELISTED SSU

List of sites removed from the State Response Action Program database identifies the status of all sites under the responsibility of the Illinois EPA's State Sites Unit.

Government Publication Date: Jan 16, 2025

Solid Waste Landfills Subject to State Surcharge Database: SWF/LF

The Bureau of Land maintains a list of solid waste facilities and landfills throughout the state. This list made available by Illinois Environmental Protection Agency's Bureau of land.

Government Publication Date: Jun 24, 2024

Special Waste Site List: SWF/LF SPECIAL

The following landfills are those that as of January 1, 1990, accept non-hazardous special waste pursuant to the Illinois Environmental Protection Agency Non-Hazardous Special Waste Definition. List A includes landfills that may receive any non-hazardous waste. Non-Regional Pollutant Control Facilities are so noted. List B includes landfills designed to receive specific non-hazardous wastes. List B landfills are designated as a Regional Pollutant Control Facility by RPCF, or Non-regional Pollutant Control Facility by Non-RPCF.

Government Publication Date: Jan 1, 1990

Northeastern Illinois Planning Commission Historical Inventory of Solid Waste Disposal Sites in Northeastern Illinois: NIPC

Historical inventory of solid waste disposal sites in northeastern Illinois prepared by the Northeastern Illinois Planning Commission (NIPC).

Government Publication Date: Dec 1987

Clean Construction or Demolition Debris: CCDD

This is a list of CCDD Fill Operations with Approved Permits. Beginning July 1, 2008, no person can use CCDD as fill material in a current or former quarry, mine, or other excavation unless they have obtained a permit from the Illinois EPA.

Government Publication Date: Feb 27, 2025

Leaking Underground Storage Tanks (LUST): LUST

Leaking underground storage tanks (LUSTs) are a significant source of environmental contamination and may pose threats to human health and safety. The Illinois Office of the State Fire Marshal (OSFM) regulates the daily operation and maintenance of UST systems. When a release occurs, a tank owner, operator, or their designated representative, must notify the Illinois Emergency Management Agency (IEMA), which then notifies the Illinois Environmental Protection Agency (Illinois EPA). The Illinois EPA's LUST Section begins oversight of remedial activities only after the UST release has been reported to the IEMA.

Government Publication Date: Mar 20, 2025

Leaking UST Document: LUST DOCUMENT

A list of sites from the Illinois Environmental Protection Agency (IEPA) Document Explorer at which one or more of the documents is in the Leaking Underground Storage Tank (LUST) category. The IEPA Document Explorer provides online access to numerous Illinois EPA public records which are maintained in a digital format.

Government Publication Date: Mar 17, 2025

Delisted Leaking Underground Storage Tank Sites: DELISTED LUST

List of sites removed from the Leaking Underground Storage Tank Incident Tracking (LIT) database made available by the Illinois Environmental Protection Agency.

Government Publication Date: Mar 17, 2025

Underground Storage Tank Fund Payment Priority List: LUST TRUST

In case sufficient funds are not available in the Underground Storage Tank Fund, requests for payment are entered on the Payment Priority List by "queue date" order. As required by the Environmental Protection Act, the queue date is the date that a complete request for partial or final payment was received by the Agency. The queue date is "officially" confirmed at the end of the payment review process when a Final Decision Letter is sent to the site owner. The Underground Storage Tank Fund Priority list made available by Illinois Environmental Protection Agency.

Government Publication Date: Nov 01, 2016

Underground Storage Tank Database (UST): UST

This Underground Storage Tank (UST) database is maintained by the Division of Petroleum & Chemical Safety of the Office of the Illinois State Fire Marshal (OSFM). Agency Disclaimer: The data contains information derived from tank registration information supplied to the OSFM from outside sources. This information may not contain complete or current information on a specific tank.

Government Publication Date: Feb 25, 2025

Aboveground Storage Tanks (AST): AST

A list of aboveground storage tanks inspected by the Office of State Fire Marshal (OSFM).

Government Publication Date: Nov 1, 2024

Delisted Storage Tanks: DELISTED TANK

This database contains a list of closed storage tank sites that were removed from the illinois Department of Enivornmental Quality.

Government Publication Date: Feb 25, 2025

Sites with Engineering Controls: ENG

Sites in the Illinois Environmental Protection Agency (IEPA)'s Site Remedition Program (SRP) database with engineering controls in place.

Government Publication Date: Apr 17, 2025

Institutional Controls: INST

Sites in the Illinois Environmental Protection Agency (IEPA)'s Site Remedition Program (SRP) database with institutional controls in place.

Government Publication Date: Apr 17, 2025

Environmental Covenants Registry: AUL

According to the Illinois Environmental Protection Agency (Illinois EPA), the Illinois Uniform Environmental Covenants Act (UECA) (765 Illinois Compiled Statues (ILCS) 122 et seq.) creates an environmental covenant that is a specific recordable interest in real estate. It arises from an environmental response project that imposes activity and use limitations on a property. No environmental covenant is effective without the approval of the Illinois EPA, through the Director's signature. The UECA instrument recites the property use controls and remediation requirements imposed upon the property. Section 12(a) of the Illinois UECA requires the Illinois EPA to establish and maintain a registry that contains all environmental covenants and any amendment or termination of those covenants.

Government Publication Date: Apr 3, 2025

Illinois Site Remediation Program Database: SRP

The Site Remediation Program (SRP) database identifies the status of all voluntary remediation projects administered through the Pre-Notice Site Cleanup Program (1989 to 1995) and the Site Remediation Program (1996 to the present). The SRP database is made available by the Illinois Environmental Protection Agency (IEPA).

Government Publication Date: Apr 17, 2025

Document Explorer Remediation and Assessment Sites: REM ASSESS

A list of sites from the Illinois Environmental Protection Agency (IEPA) Document Explorer at which one or more documents available are associated with the Federal Facilities Unit, National Priorities List Unit, Site Assessment Unit, or Voluntary Site Remediation Unit. The IEPA Document Explorer provides online access to numerous Illinois EPA public records which are maintained in a digital format.

Government Publication Date: Mar 17, 2025

Brownfields Redevelopment Assessment Database: BROWNFIELDS

This listing of Brownfields Redevelopment Assessment sites is provided by the Illinois Environmental Protection Agency's (IL EPA) Bureau of Land. Brownfields are abandoned or under-utilized industrial and commercial properties with actual or perceived contamination and an active potential for redevelopment. The IL EPA Remedial Project Management Section (RPMS) manages the Brownfields loan programs and offers technical support to communities through the services of its Brownfields Representatives.

Government Publication Date: Jun 4, 2024

Municipal Brownfields Redevelopment Grant Program (MBRGP) project sites administered through OBA: BROWN MBRGP

The Office of Brownfields Assistance (OBA) database identifies the status of all Municipal Brownfields Redevelopment Grant Program (MBRGP) project sites administered through OBA. Office of Brownfields Assistance Database search made available by Illinois Environmental Protection Agency's Bureau of Land Data-Center.

Government Publication Date: Mar 31, 2013

Tribal

Leaking Underground Storage Tanks on Indian Lands: INDIAN LUST

This list of leaking underground storage tanks (LUSTs) on Tribal/Indian Lands in Region 5, which includes Illinois, is made available by the United States Environmental Protection Agency (EPA).

Government Publication Date: Oct 16, 2017

Underground Storage Tanks (USTs) on Indian Lands: INDIAN UST

This list of underground storage tanks (USTs) on Tribal/Indian Lands in Region 5, which includes Illinois, is made available by the United States Environmental Protection Agency (EPA).

Government Publication Date: Oct 16, 2017

Delisted Tribal Leaking Storage Tanks: DELISTED INDIAN LST

Leaking Underground Storage Tank (LUST) facilities which once appeared on - and have since been removed from - the Regional Tribal/Indian LUST lists made available by the United States Environmental Protection Agency (EPA).

Government Publication Date: Nov 18, 2024

Delisted Tribal Underground Storage Tanks: DELISTED INDIAN UST

Underground Storage Tank (UST) facilities which once appeared on - and have since been removed from - the Regional Tribal/Indian UST lists made available by the United States Environmental Protection Agency (EPA).

Government Publication Date: Nov 18, 2024

County

Chicago Storage Tanks: TANKS CHICAGO

This dataset contains Aboveground Storage Tank (AST) and Underground Storage Tank (UST) information from the City of Chicago Department of Public Health's (CDPH) Tank Asset Database. The Tank Asset Database contains tank information from CDPH AST and UST permit applications as well as UST records imported from the historic City of Chicago Department of Environment (DOE) database. This dataset also includes AST records from the historic DOE and pre-1992 UST records from the Building Department.

Government Publication Date: Aug 21, 2024

Chicago Environmental Permits: PERMITS CHICAGO

Permits issued by the City of Chicago Department of Environment (DOE) from January 1993 to December 31, 2011 and by the City of Chicago Department of Public Health (CDPH) since January 1, 2012. On January 1, 2012, the DOE was disbanded and all its inspection, permitting, and enforcement authorities were transferred to the CDPH.

Government Publication Date: Jun 15, 2023

Additional Environmental Record Sources

Federal

PFAS Greenhouse Gas Emissions Data: PFAS GHG

The U.S. Environmental Protection Agency's Greenhouse Gas Reporting Program (GHGRP) collects Greenhouse Gas (GHG) data from large emitting facilities (25,000 metric tons of carbon dioxide equivalent (CO2e) per year), and suppliers of fossil fuels and industrial gases that results in GHG emissions when used. Includes GHG emissions data for facilities that emit or have emitted since 2010 chemicals identified in EPA's CompTox Chemicals Dashboard list of PFAS without explicit structures and list of PFAS structures in DSSTox. PFAS emissions data has been identified for facilities engaged in the following industrial processes: Aluminum Production (GHGRP Subpart F), HCFC-22 Production and HFC-23 Destruction (Subpart O), Electronics Manufacturing (Subpart I), Fluorinated Gas Production (Subpart L), Magnesium Production (Subpart T), Electrical Transmission and Distribution Equipment Use (Subpart DD), and Manufacture of Electric Transmission and Distribution Equipment (Subpart SS). Over time, other industrial processes with required GHGRP reporting may include PFAS emissions data and the list of reportable gases may change over time. Note that some regulatory programs have specified chemical structure requirements that define PFAS differently than the lists in EPA's CompTox Chemicals Dashboard.

Government Publication Date: May 9, 2025

On-Scene Coordinator Response Sites: OSC RESPONSE

This list of On-Scene Coordinator (OSC) Response Sites is provided by the U.S. Environmental Protection Agency (EPA). OSCs are the federal officials responsible for monitoring or directing responses to all oil spills and hazardous substance releases reported to the federal government. OSCs coordinate all federal efforts with, and provide support and information to local, state, and regional response communities. An OSC is an agent of either EPA or the U.S. Coast Guard (USCG), depending on where the incident occurs. EPA's OSCs have primary responsibility for spills and releases to inland areas and waters. USCG OSCs have responsibility for coastal waters and the Great Lakes. In general, an OSC has the following key responsibilities during and after a response: Assessment, Monitoring, Response Assistance, and Evaluation.

Government Publication Date: Apr 4, 2024

Facility Registry Service/Facility Index: FINDS/FRS

The Facility Registry Service (FRS) is a centrally managed database that identifies facilities, sites, or places subject to environmental regulations or of environmental interest. FRS creates high-quality, accurate, and authoritative facility identification records through rigorous verification and management procedures that incorporate information from program national systems, state master facility records, and data collected from EPA's Central Data Exchange registrations and data management personnel. This list is made available by the U.S. Environmental Protection Agency (EPA).

Government Publication Date: Apr 23, 2025

Toxics Release Inventory (TRI) Program: TRIS

The U.S. Environmental Protection Agency's Toxics Release Inventory (TRI) is a database containing data on disposal or other releases of toxic chemicals from U.S. facilities and information about how facilities manage those chemicals through recycling, energy recovery, and treatment. There are currently 770 individually listed chemicals and 33 chemical categories covered by the TRI Program. Facilities that manufacture, process or otherwise use these chemicals in amounts above established levels must submit annual reporting forms for each chemical. Note that the TRI chemical list does not include all toxic chemicals used in the U.S. One of TRI's primary purposes is to inform communities about toxic chemical releases to the environment. This database includes TRI Reporting Data for calendar years 1987 through 2021 and Preliminary Data for 2022.

Government Publication Date: Sep 20, 2023

PFOA/PFOS Contaminated Sites: PFAS NPL

This list of Superfund Sites with Per- and Polyfluoroalkyl Substances (PFAS) detections is made available by the U.S. Environmental Protection Agency (EPA) in their PFAS Analytic Tools data, previously the list was obtained by EPA FOIA requests. EPA's Office of Land and Emergency Management and EPA Regional Offices maintain what is known about site investigations, contamination, and remedial actions under the Comprehensive Environmental Response, Compensation, and Liability Act (CERCLA) where PFAS is present in the environment. Limitations: Detections of PFAS at National Priorities List (NPL) sites do not mean that people are at risk from PFAS, are exposed to PFAS, or that the site is the source of the PFAS. The information in the Superfund NPL and Superfund Alternative Agreement (SAA) PFAS detection site list is years old and may not be accurate today. Site information such as site name, site ID, and location has been confirmed for accuracy; however, PFAS-related information such as media sampled, drinking water being above the health advisory, or mitigation efforts has not been verified. For Federal Facilities data, the other Federal agencies (OFA) are the lead agency for their data and provided them to EPA.

Government Publication Date: Mar 31, 2025

Federal Agency Locations with Known or Suspected PFAS Detections: PFAS FED SITES

This list of federal agency locations with known or suspected detections of Per- and Polyfluoroalkyl Substances (PFAS) is made available by the U.S. Environmental Protection Agency's (EPA) PFAS Analytic Tools data. The EPA outlines that these data are gathered from several federal entities, such as the federal Superfund program, Department of Defense (DOD), National Aeronautics and Space Administration (NASA), Department of Transportation (DOT), and Department of Energy (DOE). The dates this data was extracted for the PFAS Analytic Tools range from 2022 to 2024. Sites on this list do not necessarily reflect the source/s of PFAS contamination and detections do not indicate level of risk or human exposure at the site. Agricultural notifications in this data are limited to DOD sites only. At this time, the EPA is aware that this list is not comprehensive of all Federal agencies.

Government Publication Date: Oct 24, 2024

SSEHRI PFAS Contamination Sites: PFAS SSEHRI

This PFAS Contamination Site Tracker database is compiled by the PFAS Project Lab, part of the Social Science Environmental Health Research Institute (SSEHRI) at Northeastern University. According to the SSEHRI, the database records qualitative and quantitative data from each known site of PFAS contamination, including timeline of discovery, sources, levels, health impacts, community response, and government response. The goal of this database is to compile information and support public understanding of the rapidly unfolding issue of PFAS contamination. All data presented was extracted from government websites, news articles, or publicly available documents. Locations for the Known PFAS Contamination Sites are sourced from the PFAS Sites and Community Resources Map by the PFAS-REACH team, credited to PFAS Project Lab, Silent Spring Institute, and PFAS Exchange. Disclaimer: The source conveys the data undergoes regular updates as new information becomes available, some sites may be missing and/or contain information that is incorrect or outdated, as well as their information represents all contamination sites SSEHRI is aware of, not all possible contamination sites. This data is not intended to be used for legal purposes. Access the following source link for the most current information: https://pfasproject.com/pfas-sites-and-community-resources/

Government Publication Date: Jun 27, 2024

National Response Center PFAS Spills: PFAS ERNS

This Per- and Poly-Fluoroalkyl Substances (PFAS) Spills dataset is made available via the U.S. Environmental Protection Agency's (EPA) PFAS Analytic Tools. The National Response Center (NRC), operated by the U.S. Coast Guard, is the designated federal point of contact for reporting all oil, chemical, and other discharges into the environment, for the United States and its territories. This dataset contains NRC spill information from 1990 to the present that is restricted to records associated with PFAS and PFAS-containing materials. Incidents are filtered to include only records with a "Material Involved" or "Incident Description" related to Aqueous Film Forming Foam (AFFF). The keywords used to filter the data included "AFFF," "Fire Fighting Foam," "Aqueous Film Forming Foam," "Fire Suppressant Foam, "PFAS," "PERFL," "PFOA," "PFOS," and "Genx." Limitations: The data from the NRC website contains initial incident data that has not been validated or investigated by a federal/state response agency. Keyword searches may misidentify some incident reports that do not contain PFAS. This dataset should also not be considered to be exhaustive of all PFAS spills/release incidents.

Government Publication Date: Mar 24, 2025

PFAS NPDES Discharge Monitoring: PFAS NPDES

This list of National Pollutant Discharge Elimination System (NPDES) permitted facilities with required monitoring for Per- and Polyfluoroalkyl (PFAS) Substances is made available via the U.S. Environmental Protection Agency (EPA)'s PFAS Analytic Tools. Any point-source wastewater discharger to waters of the United States must have a NPDES permit, which defines a set of parameters for pollutants and monitoring to ensure that the discharge does not degrade water quality or impair human health. This list includes NPDES permitted facilities associated with permits that monitor for Per- and Polyfluoroalkyl Substances (PFAS), limited to the years 2007 - present. EPA further advises the following regarding these data: currently, fewer than half of states have required PFAS monitoring for at least one of their permittees, and fewer states have established PFAS effluent limits for permittees. For states that may have required monitoring, some reporting and data transfer issues may exist on a state-by-state basis.

Government Publication Date: Dec 16, 2024

Perfluorinated Alkyl Substances (PFAS) from Toxic Release Inventory: PFAS TRI

List of Toxics Release Inventory (TRI) facilities at which the reported chemical is a per- or polyfluoroalkyl (PFAS) substance included in the U.S. Environmental Protection Agency's (EPA) consolidated PFAS Master List of PFAS Substances. Encompasses Toxics Release Inventory records included in the EPA PFAS Analytic Tools. The EPA's TRI database currently tracks information on disposal or releases of 770 individually listed toxic chemicals and 33 chemical categories from thousands of U.S. facilities and details about how facilities manage those chemicals through recycling, energy recovery, and treatment. This listing includes TRI Reporting Data for calendar years 1987 through 2021 and Preliminary Data for 2022.

Government Publication Date: Sep 20, 2023

PFAS Water Quality Portal Sampling Data: PFAS WATER

This Per- and Poly-Fluoroalkyl Substances (PFAS) Environmental Media Sampling Data is made available via the U.S. Environmental Protection Agency's (EPA) PFAS Analytic Tools. The Water Quality Portal (WQP), as a cooperative service sponsored by the United States Geological Survey, the EPA, and the National Water Quality Monitoring Council, is part of a modernized repository storing ambient sampling data for all environmental media and tissue samples. A wide range of federal, state, tribal and local governments, academic and non-governmental organizations, and individuals submit project details and sampling results to this public repository. Limitations: EPA did not carry out the sampling or testing of a majority of the data in the WQP PFAS dataset. EPA can only speak to the accuracy and completeness of the data from projects like the National Aquatic Resource Surveys for which EPA is the data owner/organization. Data may exist within the file on Quality Assurance Project Plans (QAPPs) and the approving agency of the QAPP, if a QAPP is entered.

Government Publication Date: Jan 13, 2025

PFAS TSCA Manufacture and Import Facilities: PFAS TSCA

The U.S. Environmental Protection Agency (EPA) issued the Chemical Data Reporting (CDR) Rule under the Toxic Substances Control Act (TSCA) and requires chemical manufacturers and facilities that manufacture or import chemical substances to report data to EPA. This list is specific only to TSCA Manufacture and Import Facilities with reported per- and poly-fluoroalkyl (PFAS) substances. Data file is sourced from EPA's PFAS Analytic Tools TSCA dataset which includes CDR/Inventory Update Reporting data from 1998 up to 2020. Disclaimer: This data file includes production and importation data for chemicals identified in EPA's CompTox Chemicals Dashboard list of PFAS without explicit structures and list of PFAS structures in DSSTox. Note that some regulations have specific chemical structure requirements that define PFAS differently than the lists in EPA's CompTox Chemicals Dashboard. Reporting information on manufactured or imported chemical substance amounts should not be compared between facilities, as some companies claim Chemical Data Reporting Rule data fields for PFAS information as Confidential Business Information.

Government Publication Date: Jan 5, 2023

PFAS Waste Transfers from RCRA e-Manifest: PFAS E-MANIFEST

This Per- and Poly-Fluoroalkyl Substances (PFAS) Waste Transfers dataset is made available via the U.S. Environmental Protection Agency's (EPA) PFAS Analytic Tools. Every shipment of hazardous waste in the U.S. must be accompanied by a shipment manifest, which is a critical component of the cradle-to-grave tracking of wastes mandated by the Resource Conservation and Recovery Act (RCRA). According to the EPA, currently no Federal Waste Code exists for any PFAS compounds. To work around the lack of PFAS waste codes in the RCRA database, EPA developed the PFAS Transfers dataset by mining e-Manifest records containing at least one of these common PFAS keywords: • PFAS • PFOA • PFOS • PERFL • AFFF • GENX • GEN-X (plus the Vermont state-specific waste codes). Limitations: Amount or concentration of PFAS being transferred cannot be determined from the manifest information. Keyword searches may misidentify some manifest records that do not contain PFAS. This dataset should also not be considered to be exhaustive of all PFAS waste transfers.

Government Publication Date: Mar 23, 2025

PFAS Industry Sectors: PFAS IND

This Per- and Poly-Fluoroalkyl Substances (PFAS) Industry Sectors dataset is made available via the U.S. Environmental Protection Agency's (EPA) PFAS Analytic Tools. The EPA developed the dataset from various sources that show which industries may be handling PFAS including: EPA's Enforcement and Compliance History Online (ECHO) records restricted to potential PFAS-handling industry sectors; ECHO records for Fire Training Sites identified where fire-fighting foam may have been used in training exercises; and 14 CFR Part 139 Airports compiled from historic and current records from the FAA Airport Data and Information Portal. Since July 2006, all certificated Part 139 Airports are required to have fire-fighting foam onsite that meet certain military specifications, which to date have been fluorinated (Aqueous Film Forming Foam). Limitations: Inclusion in this dataset does not indicate that PFAS are being manufactured, processed, used, or released by the facility. Listed facilities potentially handle PFAS based on their industrial profile, but are unconfirmed by the EPA. Keyword searches in ECHO for Fire Training sites may misidentify some facilities and should not be considered to be an exhaustive list of fire training facilities in the U.S.

Government Publication Date: Mar 24, 2025

Hazardous Materials Information Reporting System: HMIRS

The Hazardous Materials Incident Reporting System (HMIRS) database contains unintentional hazardous materials release information reported to the U.S. Department of Transportation, Pipeline and Hazardous Materials Safety Administration.

Government Publication Date: May 29, 2024

National Clandestine Drug Labs: NCDL

The U.S. Department of Justice ("the Department"), Drug Enforcement Administration (DEA), provides this data as a public service. It contains addresses of some locations where law enforcement agencies reported they found chemicals or other items that indicated the presence of either clandestine drug laboratories or dumpsites. In most cases, the source of the entries is not the Department, and the Department has not verified the entry and does not guarantee its accuracy.

Government Publication Date: Nov 30, 2023

Toxic Substances Control Act: TSCA

The U.S. Environmental Protection Agency (EPA) is amending the Toxic Substances Control Act (TSCA) section 8(a) Inventory Update Reporting (IUR) rule and changing its name to the Chemical Data Reporting (CDR) rule. The CDR enables EPA to collect and publish information on the manufacturing, processing, and use of commercial chemical substances and mixtures (referred to hereafter as chemical substances) on the TSCA Chemical Substance Inventory (TSCA Inventory). This includes current information on chemical substance production volumes, manufacturing sites, and how the chemical substances are used. This information helps the Agency determine whether people or the environment are potentially exposed to reported chemical substances. EPA publishes submitted CDR data that is not Confidential Business Information (CBI). EPA CDR collections occur approximately every four years and reporting requirements change per collection.

Government Publication Date: May 12, 2022

Hist TSCA: HIST TSCA

The Environmental Protection Agency (EPA) is amending the Toxic Substances Control Act (TSCA) section 8(a) Inventory Update Reporting (IUR) rule and changing its name to the Chemical Data Reporting (CDR) rule.

The 2006 IUR data summary report includes information about chemicals manufactured or imported in quantities of 25,000 pounds or more at a single site during calendar year 2005. In addition to the basic manufacturing information collected in previous reporting cycles, the 2006 cycle is the first time EPA collected information to characterize exposure during manufacturing, processing and use of organic chemicals. The 2006 cycle also is the first time manufacturers of inorganic chemicals were required to report basic manufacturing information.

Government Publication Date: Dec 31, 2006

FTTS Administrative Case Listing: FTTS ADMIN

An administrative case listing from the Federal Insecticide, Fungicide, & Rodenticide Act (FIFRA) and Toxic Substances Control Act (TSCA), together known as FTTS. This database was obtained from the Environmental Protection Agency's (EPA) National Compliance Database (NCDB). The FTTS and NCDB was shut down in 2006.

Government Publication Date: Jan 19, 2007

FTTS Inspection Case Listing: FTTS INSP

An inspection case listing from the Federal Insecticide, Fungicide, & Rodenticide Act (FIFRA) and Toxic Substances Control Act (TSCA), together known as FTTS. This database was obtained from the Environmental Protection Agency's (EPA) National Compliance Database (NCDB). The FTTS and NCDB was shut down in 2006.

Government Publication Date: Jan 19, 2007

Potentially Responsible Parties List: PRP

Early in the site cleanup process, the U.S. Environmental Protection Agency (EPA) conducts a search to find the Potentially Responsible Parties (PRPs). The EPA looks for evidence to determine liability by matching wastes found at the site with parties that may have contributed wastes to the site. This listing contains PRPs, Noticed Parties, at sites in the EPA's Superfund Enterprise Management System (SEMS).

Government Publication Date: Apr 25, 2025

State Coalition for Remediation of Drycleaners Listing: SCRD DRYCLEANER

The State Coalition for Remediation of Drycleaners (SCRD) was established in 1998, with support from the U.S. Environmental Protection Agency (EPA) Office of Superfund Remediation and Technology Innovation. Coalition members are states with mandated programs and funding for drycleaner site remediation. Current members are Alabama, Connecticut, Florida, Illinois, Kansas, Minnesota, Missouri, North Carolina, Oregon, South Carolina, Tennessee, Texas, and Wisconsin. Since 2017, the SCRD no longer maintains this data, refer to applicable state source data where available.

Government Publication Date: Nov 08, 2017

Integrated Compliance Information System (ICIS): ICIS

The Integrated Compliance Information System (ICIS) database contains integrated enforcement and compliance information across most of U.S. Environmental Protection Agency's (EPA) programs. The vision for ICIS is to replace EPA's independent databases that contain enforcement data with a single repository for that information. Currently, ICIS contains all Federal Administrative and Judicial enforcement actions and a subset of the Permit Compliance System (PCS), which supports the National Pollutant Discharge Elimination System (NPDES). This information is maintained by the EPA Headquarters and at the Regional offices. A future release of ICIS will completely replace PCS and will integrate that information with Federal actions already in the system. ICIS also has the capability to track other activities that support compliance and enforcement programs, including incident tracking, compliance assistance, and compliance monitoring.

Government Publication Date: May 3, 2025

Drycleaner Facilities: FED DRYCLEANERS

A list of drycleaner facilities from Enforcement and Compliance History Online (ECHO) data as made available by the U.S. Environmental Protection Agency (EPA), sourced from the ECHO Exporter file. This EPA source file tracks facilities that possess NAICS and SIC codes that classify businesses as drycleaner establishments.

Government Publication Date: Jan 6, 2025

Delisted Drycleaner Facilities: DELISTED FED DRY

List of sites removed from the list of Drycleaner Facilities (sites in the EPA's Integrated Compliance Information System (ICIS) with NAIC or SIC codes identifying the business as a drycleaner establishment).

Government Publication Date: Jan 6, 2025

Formerly Used Defense Sites: FUDS

Formerly Used Defense Sites (FUDS) are properties that were formerly owned by, leased to, or otherwise possessed by and under the jurisdiction of the Secretary of Defense prior to October 1986, where the Department of Defense (DOD) is responsible for an environmental restoration. The FUDS Annual Report to Congress (ARC) is published by the U.S. Army Corps of Engineers (USACE). This data is compiled from the USACE's Geospatial FUDS data layers and Homeland Infrastructure Foundation-Level Data (HIFLD) FUDS dataset which applies to the Fiscal Year 2021 FUDS Inventory.

Government Publication Date: May 15, 2023

FUDS Munitions Response Sites: FUDS MRS

Boundaries of Munitions Response Sites (MRS), published with the Formerly Used Defense Sites (FUDS) Annual Report to Congress (ARC) by the U.S. Army Corps of Engineers (USACE). An MRS is a discrete location within a Munitions response area (MRA) that is known to require a munitions response. An MRA means any area on a defense site that is known or suspected to contain unexploded ordnance (UXO), discarded military munitions (DMM), or munitions constituents (MC). This data is compiled from the USACE's Geospatial MRS data layers and Homeland Infrastructure Foundation-Level Data (HIFLD) MRS dataset.

Government Publication Date: May 15, 2023

Former Military Nike Missile Sites: FORMER NIKE

This information was taken from report DRXTH-AS-IA-83A016 (Historical Overview of the Nike Missile System, 12/1984) which was performed by Environmental Science and Engineering, Inc. for the U.S. Army Toxic and Hazardous Materials Agency Assessment Division. The Nike system was deployed between 1954 and the mid-1970's. Among the substances used or stored on Nike sites were liquid missile fuel (JP-4); starter fluids (UDKH, aniline, and furfuryl alcohol); oxidizer (IRFNA); hydrocarbons (motor oil, hydraulic fluid, diesel fuel, gasoline, heating oil); solvents (carbon tetrachloride, trichloroethylene, trichloroethane, stoddard solvent); and battery electrolyte. The quantities of material a disposed of and procedures for disposal are not documented in published reports. Virtually all information concerning the potential for contamination at Nike sites is confined to personnel who were assigned to Nike sites. During deactivation most hardware was shipped to depot-level supply points. There were reportedly instances where excess materials were disposed of on or near the site itself at closure. There was reportedly no routine site decontamination.

Government Publication Date: Dec 2, 1984

PHMSA Pipeline Safety Flagged Incidents: PIPELINE INCIDENT

This list of flagged pipeline incidents is made available by the U.S. Department of Transportation (US DOT) Pipeline and Hazardous Materials Safety Administration (PHMSA). PHMSA regulations require incident and accident reports for five different pipeline system types. Accidents reported on hazardous liquid gravity lines (§195.13) and reporting-regulated-only hazardous liquid gathering lines (§195.15) and incidents reported on Type R gas gathering (§192.8(c)) are not included in the flagged incident file data.

Government Publication Date: May 6, 2024

Material Licensing Tracking System (MLTS): MLTS

A list of sites that store radioactive material subject to the Nuclear Regulatory Commission (NRC) licensing requirements. This list is maintained by the NRC. As of September 2016, the NRC no longer releases location information for sites. Site locations were last received in July 2016.

Government Publication Date: May 11, 2021

Historic Material Licensing Tracking System (MLTS) sites: HIST MLTS

A historic list of sites that have inactive licenses and/or removed from the Material Licensing Tracking System (MLTS). In some cases, a site is removed from the MLTS when the state becomes an "Agreement State". An Agreement State is a State that has signed an agreement with the Nuclear Regulatory Commission (NRC) authorizing the State to regulate certain uses of radioactive materials within the State.

Government Publication Date: Jan 31, 2010

Mines Master Index File: MINES

The Master Index File (MIF) is provided by the United States Department of Labor, Mine Safety and Health Administration (MSHA). This file, which was originally created in the 1970's, contained many Mine-IDs that were invalid. MSHA removes invalid IDs from the MIF upon discovery. MSHA applicable data includes the following: all Coal and Metal/Non-Metal mines under MSHA's jurisdiction since 1/1/1970; mine addresses for all mines in the database except for Abandoned mines prior to 1998 from MSHA's legacy system (addresses may or may not correspond with the physical location of the mine itself); violations that have been assessed penalties as a result of MSHA inspections beginning on 1/1/2000; and violations issued as a result of MSHA inspections conducted beginning on 1/1/2000.

Government Publication Date: Feb 5, 2024

Surface Mining Control and Reclamation Act Sites: SMCRA

This inventory of land and water impacted by past mining (primarily legacy coal mining operations) is maintained by the U.S. Department of the Interior's Office of Surface Mining Reclamation and Enforcement (OSMRE), as it provides information needed to implement the Surface Mining Control and Reclamation Act of 1977 (SMCRA). This inventory contains information on the type and extent of Abandoned Mine Land (AML) Problems, as well as information on the cost associated with the reclamation of those problems. The data is based upon field surveys by State, Tribal, and OSMRE program officials. It is dynamic to the extent that it is modified as new problems are identified and existing problems are reclaimed. Disclaimer: Per the OSMRE, States and tribes who enter their data into e-AMLIS (AML Inventory System) may truncate their latitude and longitude so the precise location of usually dangerous AMLs is not revealed in an effort to protect the public from searching for these AMLs, most of which are on private property. If more precise location information is needed, please contact the applicable state/tribe of interest.

Government Publication Date: May 20, 2024

Mineral Resource Data System: MRDS

The Mineral Resource Data System (MRDS) is a collection of reports describing metallic and nonmetallic mineral resources throughout the world. Included are deposit name, location, commodity, deposit description, geologic characteristics, production, reserves, resources, and references. This database contains the records previously provided in the Mineral Resource Data System (MRDS) of USGS and the Mineral Availability System/Mineral Industry Locator System (MAS/MILS) originated in the U.S. Bureau of Mines, which is now part of USGS. The USGS has ceased systematic updates of the MRDS database with their focus more recently on deposits of critical minerals while providing a well-documented baseline of historical mine locations from USGS topographic maps.

Government Publication Date: Mar 15, 2016

DOE Legacy Management Sites: LM SITES

The U.S. Department of Energy (DOE) Office of Legacy Management (LM) currently manages radioactive and chemical waste, environmental contamination, and hazardous material at over 100 sites across the U.S. The LM manages sites with diverse regulatory drivers (statutes or programs that direct cleanup and management requirements at DOE sites) or as part of internal DOE or congressionally-recognized programs, such as but not limited to: Formerly Utilized Sites Remedial Action Program (FUSRAP), Uranium Mill Tailings Radiation Control Act (UMTRCA Title I, Tile II), Comprehensive Environmental Response, Compensation, and Liability Act (CERCLA), Resource Conservation and Recovery Act (RCRA), Decontamination and Decommissioning (D&D), Nuclear Waste Policy Act (NWPA). This site listing includes data exported from the DOE Office of LM's Geospatial Environmental Mapping System (GEMS). GEMS Data disclaimer: The DOE Office of LM makes no representation or warranty, expressed or implied, regarding the use, accuracy, availability, or completeness of the data presented herein.

Government Publication Date: Dec 12, 2023

Alternative Fueling Stations: ALT FUELS

This list of alternative fueling stations is sourced from the Alternative Fuels Data Center (AFDC). The U.S. Department of Energy's Office of Energy Efficiency & Renewable Energy launched the AFDC in 1991 as a repository for alternative fuel vehicle performance data, which provides a wealth of information and data on alternative and renewable fuels, advanced vehicles, fuel-saving strategies, and emerging transportation technologies. The data includes Biodiesel (B20 and above), Compressed Natural Gas (CNG), Electric, Ethanol (E85), Hydrogen, Liquefied Natural Gas (LNG), Propane (LPG), and Renewable Diesel (R20 and above) fuel type locations.

Government Publication Date: May 12, 2025

Superfunds Consent Decrees: CONSENT DECREES

This list of Superfund consent decrees is provided by the Department of Justice, Environment & Natural Resources Division (ENRD) through a Freedom of Information Act (FOIA) applicable file. This listing includes Cases filed since 2010 limited to the following: Consent Decrees for CERCLA or Superfund Sites filed and/or as proposed within the ENRD's Case Management System (CMS); and applicable ENRD's Environmental Defense Section (EDS) CERCLA Cases with "Consent" in History Note. CMS may not reflect the latest developments in a case, nor can the agency guarantee the accuracy of the data. ENRD Disclaimer: Congress excluded three discrete categories of law enforcement and national security records from the requirements of the FOIA; response is limited to those records that are subject to the requirements of the FOIA; however, this should not be taken as an indication that excluded records do, or do not, exist.

Government Publication Date: Jun 26, 2024

Air Facility System: AFS

This EPA retired Air Facility System (AFS) dataset contains emissions, compliance, and enforcement data on stationary sources of air pollution. Regulated sources cover a wide spectrum; from large industrial facilities to relatively small operations such as dry cleaners. AFS does not contain data on facilities that are solely asbestos demolition and/or renovation contractors, or landfills. ECHO Clean Air Act data from AFS are frozen and reflect data as of October 17, 2014; the EPA retired this system for Clean Air Act stationary sources and transitioned to ICIS-Air.

Government Publication Date: Oct 17, 2014

Registered Pesticide Establishments: SSTS

This national list of active EPA-registered foreign and domestic pesticide and/or device-producing establishments is based on data from the Section Seven Tracking System (SSTS). The Federal Insecticide, Fungicide, and Rodenticide Act (FIFRA) Section 7 requires that each producing establishment must place its EPA establishment number on the label or immediate container of each pesticide, active ingredient or device produced. An EPA establishment number on a pesticide product label identifies the EPA registered location where the product was produced. The list of establishments is made available by the U.S. Environmental Protection Agency (EPA).

Government Publication Date: Feb 29, 2024

Polychlorinated Biphenyl (PCB) Transformers: PCBT

Locations of Transformers Containing Polychlorinated Biphenyls (PCBs) registered with the United States Environmental Protection Agency. PCB transformer owners must register their transformer(s) with EPA. Although not required, PCB transformer owners who have removed and properly disposed of a registered PCB transformer may notify EPA to have their PCB transformer de-registered. Data made available by EPA.

Government Publication Date: Oct 15, 2019

Polychlorinated Biphenyl (PCB) Notifiers: PCB

Facilities included in the national list of facilities that have notified the United States Environmental Protection Agency (EPA) of Polychlorinated Biphenyl (PCB) activities. Any company or person storing, transporting or disposing of PCBs or conducting PCB research and development must notify the EPA and receive an identification number.

Government Publication Date: May 23, 2024

Power Plants: POWER PLANTS

This list of power plants is provided by the U.S. Energy Information Administration (EIA). The listing includes operable electric generating plants in the United States by energy source, originating from the EIA-860, Annual Electric Generator Report; EIA-860M, Monthly Update to the Annual Electric Generator Report; and EIA-923, Power Plant Operations Report. It includes all operable plants by energy source with a combined nameplate capacity of 1 megawatt or more that are operating, are on standby, or out of service for short- or long-term.

Government Publication Date: Apr 15, 2024

Historical Business Activity Risk: HIST RISK

Proprietary list of sites identified as potentially having engaged in business activity that poses a higher-than-normal risk of contamination. Records originate from historical city directories, and are included in this list based on broad business categories Potentially Hazardous Chemical Users and Fuel and Automotive, including but not limited to Dry Cleaners and Fuel Stations, Garages, etc. Inclusion in this listing does not indicate that there is or ever has been contamination; rather, sites are included in this list due to their potential for having engaged in a business activity presenting an elevated risk of contamination. The list was compiled from various city directories including Polks, Millers, Mullin Kille, Interstate Directory, and State Directory Co; spanning roughly 1920s through 1960 depending on information available by city.

Government Publication Date: Jan 1, 1960

State

Spills and Incidents: SPILLS

This listing of hazardous materials spill/incident reports is sourced from the Illinois Emergency Management Agency (IEMA)

Government Publication Date: Apr 2, 2025

Emergency Response Releases & Spills Database: SPILL OER

The Illinois Environmental Protection Agency's (IEPA) Office of Emergency Response (OER) maintains this Emergency Response Releases & Spills Database. The Emergency Operations Unit (EOU), within OER, coordinates IEPA's response to environmental emergencies involving oil or hazardous materials and ensures that any environmental contamination is cleaned up. EOU works with other response agencies including the Illinois Emergency Management Agency (IEMA), which is the initial contact for responses to an emergency or disaster in Illinois.

Government Publication Date: Mar 27, 2025

PFAS Spill Sites: PFAS SPILLS

A specific list of spill/incident reports from the Illinois Emergency Management Agency (IEMA) where the hazardous material involved in the spill/incident is identified in the PFAS Structure List and/or PFAS Chemicals Without Explicit Structure List made available by the United States Environmental Protection Agency (US EPA).

Government Publication Date: Apr 2, 2025

Dry Cleaning Facilities: DRYCLEANERS

This list of licensed drycleaner facilities is provided by the Drycleaner Environmental Response Trust Fund of Illinois; and since July 1, 2020, is administrated by Illinois Environmental Protection Agency (IEPA).

Government Publication Date: Feb 6, 2025

Delisted Drycleaners: DELISTED DRYCLEANERS

List of sites removed from the drycleaners database made available by the Drycleaner Environmental Response Trust Fund of Illinois.

Government Publication Date: Feb 6, 2025

IEPA Document Explorer: IEPA DOCS

A list of permits and documents found in the Illinois Environmental Protection Agency (IEPA) Document Explorer. The IEPA Document Explorer provides online access to numerous Illinois EPA public records which are available in a digital format. This list includes records not otherwise categorized as LUST, Remediation, Air Permits, NPDES, or Compliance Commitment Agreements.

Government Publication Date: Mar 17, 2025

Clandestine Drug Labs: CDL

List of clandestine drug lab locations made available by the Illinois Department of Public Health. The Department maintains a list of properties from reports it receives from the Illinois State Police through the Illinois Emergency Management Agency.

Government Publication Date: Jan 4, 2023

Tier 2 Report: TIER 2

List of facilities who submit Tier II forms to the Illinois Emergency Management Agency (IEMA).

Government Publication Date: May 10, 2023

Air Permits: AIR PERMITS

A list of sites from the Illinois Environmental Protection Agency (IEPA) Document Explorer at which one or more of the documents is in the Air Permits (construction and operating) category. The IEPA Document Explorer provides online access to numerous Illinois EPA public records which are maintained in a digital format.

Government Publication Date: Mar 17, 2025

Underground Injection Control Wells: UIC

The Underground Injection Control (UIC) Program is a federal program established under the provision of the Safe Drinking Water Act of 1974. Since groundwater is a major source of drinking water in the United States, the UIC Program requirements were designed to prevent contamination of groundwater resulting from the operation of injection wells. The Underground Injection Well Inventory is provided by the Illinois Environmental Protection Agency. This inventory includes Class V Injections Wells which are utilized to inject non-hazardous waste into or above the Underground Source of Drinking Water.

Government Publication Date: Aug 1, 2019

Potentially Infectious Medical Waste Facilities: MEDICAL WASTE

Title 35 of the Illinois Administrative Code defines Potentially Infectious Medical Waste (PIMW) as waste generated in connection with the diagnosis, treatment (i.e., provision of medical services), or immunization of human beings or animals; research pertaining to the provision of medical services; or the provision or testing of biologicals. The Illinois Environmental Protection Agency's Bureau of Land is responsible for administering the PIMW program. The facilities included on this listing treat, store, transfer or dispose of PIMW.

Government Publication Date: Jun 6, 2023

Compost Facilities: COMPOST

The Illinois Environmental Protection Agency's Bureau of Land, Materials Management Unit maintains this list of composting facilities. Composting facilities provide an alternative option to managing and disposing of non-hazardous solid waste and/or landscape waste instead of the waste being landfilled. It is a natural form of recycling that turns some common kinds of household waste, like food and lawn wastes, into a dark organic material that can be used in a variety of beneficial ways.

Government Publication Date: Dec 1, 2023

Tribal

No Tribal additional environmental record sources available for this State.

County

No County additional environmental record sources available for this State.

Definitions

Database Descriptions: This section provides a detailed explanation for each database including: source, information available, time coverage, and acronyms used. They are listed in alphabetic order.

Detail Report: This is the section of the report which provides the most detail for each individual record. Records are summarized by location, starting with the project property followed by records in closest proximity.

Distance: The distance value is the distance between plotted points, not necessarily the distance between the sites' boundaries. All values are an approximation.

Direction: The direction value is the compass direction of the site in respect to the project property and/or center point of the report.

Elevation: The elevation value is taken from the location at which the records for the site address have been plotted. All values are an approximation. Source: Google Elevation API.

Executive Summary: This portion of the report is divided into 3 sections:

'Report Summary'- Displays a chart indicating how many records fall on the project property and, within the report search radii.

'Site Report Summary'-Project Property'- This section lists all the records which fall on the project property. For more details, see the 'Detail Report' section.

'Site Report Summary-Surrounding Properties'- This section summarizes all records on adjacent properties, listing them in order of proximity from the project property. For more details, see the 'Detail Report' section.


Map Key: The map key number is assigned according to closest proximity from the project property. Map Key numbers always start at #1. The project property will always have a map key of '1' if records are available. If there is a number in brackets beside the main number, this will indicate the number of records on that specific property. If there is no number in brackets, there is only one record for that property.

The symbol and colour used indicates 'elevation': the red inverted triangle will dictate 'ERIS Sites with Lower Elevation', the yellow triangle will dictate 'ERIS Sites with Higher Elevation' and the orange square will dictate 'ERIS Sites with Same Elevation.'

Unplottables: These are records that could not be mapped due to various reasons, including limited geographic information. These records may or may not be in your study area, and are included as reference.

ATTACHMENT C

FIGURE 1 – Potentially Impacted Properties (PIPs) Map

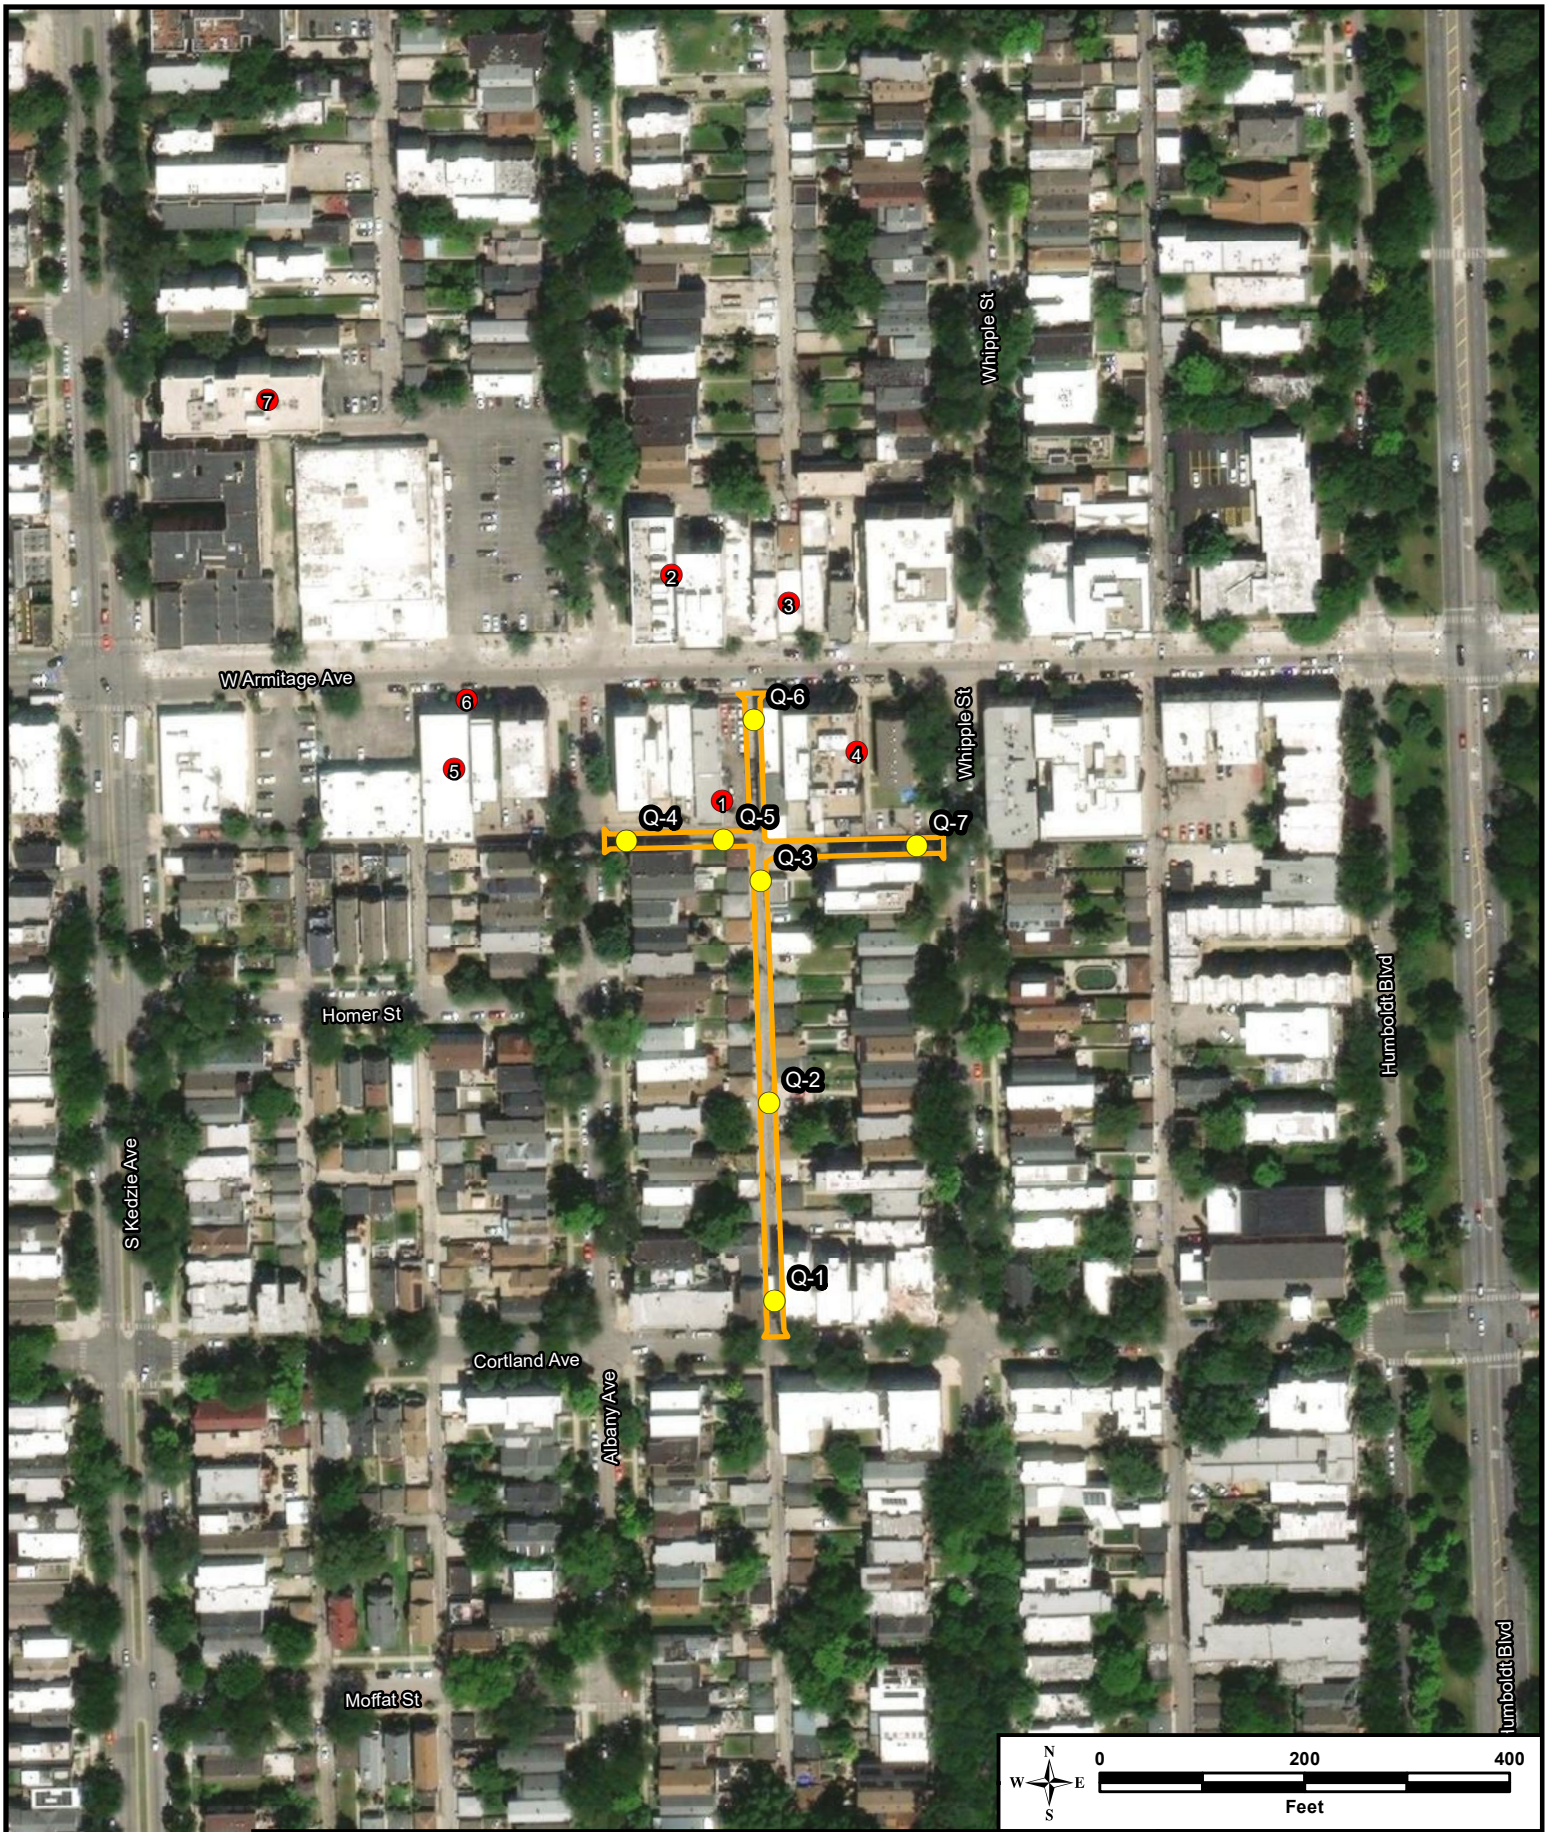

Legend

Aerial Source: ESRI Online World Imagery.

- Identified Site (PIP)
- Project Area Limits: 22-M#07
- Soil Boring Location

Refer to the *Summary of Sites Identified as PIPs* table included in the memo for details on identified sites

Huff & Huff, Inc.

Figure 1
Potentially Impacted Properties Map
22-M#07 Alley Project
Chicago, Cook County, IL

\\GZACHICAGO\Jobs\81.0220733.04 TS CDOT QCQA (QA Services)\Figures\Alley Validations\Figure_1_Alley_Validations_22_M#07_ISM.mxd

Huff & Huff incorporated
A Subsidiary of GZA

GEOTECHNICAL
ENVIRONMENTAL
ECOLOGICAL
WATER
CONSTRUCTION MANAGEMENT

915 Harger Road
Suite 330
Oak Brook, IL 60523
T: 630.684.9100
F: 630.684.9120
www.huffnhuff.com
www.gza.com



To: Chicago Department of Transportation

From: Jeremy J. Reynolds, P.G. and Cory Wilson

Date: September 16, 2022

Re: **2022 CDOT NCI Program, NCI Central Area, Ward 1, Alley 22-M#07**

On July 7, 2022, Huff & Huff, Inc., a subsidiary of GZA, Inc. (H&H/GZA) mobilized to the alley bounded by W. Armitage Avenue to the north, N. Whipple Street to the east, W. Cortland Avenue to the south, and N. Albany Avenue to the west, in Chicago, Cook County, Illinois (Project Area). Infiltration testing suitability was assessed in conjunction with the 22-M#07 soils Clean Construction or Demolition Debris (CCDD) assessment performed on July 7, 2022.

Soil samples were collected as part of the 22-M#07 soils CCDD assessment from seven (7) locations (Q-1 through Q-7) in the alley to a maximum depth of approximately eight (8) feet below ground surface (bgs). Soils observed in the alley consisted primarily of urban fill material in the upper 0.5 to 4 feet bgs, underlain by lean CLAY to approximately 8 feet bgs. Silt was also observed from depths of 5 to 8 feet bgs at soil boring Q-5 in the north-central portion of the alley.

Based on the soil conditions assessed in the field, an infiltration test was not conducted. Soil permeability is typically poor to very poor in clay material. Based on prior infiltration testing conducted by H&H/GZA in other NCI/CIC alley projects with similar soil conditions, and where an infiltration rate was not reported due to no water movement, conducting an infiltration test in alley 22-M#07 was considered to not be suitable or cost effective. The elimination of testing is consistent with the protocol for field assessment of infiltration testing, which is attached for reference.

Therefore, an estimated static hydraulic conductivity value was not established for this project; however, it appears that the subsurface materials are not conducive to permeable design options.

Attached is a Soil Boring Location Map and Boring Logs for reference to soil conditions. Additionally, a field assessment protocol is attached for reference.

If you have any questions regarding this matter, please contact us at 630-684-9100.

Jeremy J. Reynolds, P.G.
Associate Principal

Ashley Filion
Engineer

Shane Cuplin, P.G.
Associate Principal

Cory Wilson
Assistant Project Manager

An Equal Opportunity Employer M/F/V/H

ATTACHMENT A

SOIL BORING LOCATION MAP

FIGURE 1

Identified Sites Map

2022 CDOT NCI Green Alley Program
NCI Central Area, Ward 1, M-07
Alley Bounded By W. Armitage Avenue, N. Whipple Street, W. Cortland Avenue, N. Albany Avenue



ATTACHMENT B

BORING LOGS

GZA GeoEnvironmental, Inc.
915 Harger Road, Suite 330
Oak Brook, IL 60523
630-684-9100

BORING NUMBER Q-1

CLIENT TranSystems Corporation
PROJECT NAME TS CDOT CCDD 22-M#07
PROJECT NUMBER 81.0220733.01
PROJECT LOCATION Chicago, Cook County, IL
DATE STARTED 7/7/22 **COMPLETED** 7/7/22
GROUND ELEVATION ~600 +/- 2 **HOLE SIZE** 2 inches
DRILLING CONTRACTOR Environmental Soil Probing
DRILLING METHOD Direct Push
LOGGED BY EHY **CHECKED BY** JJR
DRILL RIG 5400 Truck Geoprobe

GROUND WATER LEVELS (ft, bgs):

DATE	TIME	DEPTH	CASING	STAB

DEPTH (ft)	GRAPHIC LOG	MATERIAL DESCRIPTION	REMARKS	SAMPLE TYPE NUMBER (Depth Interval)	PID RESULTS	RECOVERY (ft)
0		SILTY SAND (SM/URBAN FILL: trace Coal); trace Gravel; dark gray, moist	1	S-1 (0-4)	0.0	2.0
2		LEAN CLAY (CL/URBAN FILL: trace Coal); trace Gravel; brown, moist				
4		LEAN CLAY (CL); trace Gravel; brown, moist	1	S-2 (4-8)	0.0	3.0
6						
8		End of boring at 8' BGS. Boring immediately backfilled with remaining soil and bentonite chips. Pavement surfaces are restored with asphalt cold patch and concrete surfaces are restored with quick mix cement patch.				

REMARKS

1. Sample Collected

ENVIRONMENTAL BH COLUMN W/ REMARKS - GINT STD US LAB.GDT - 7/19/22 16:36 - J:\81.0220733.01 TS CDOT QCQA (NCI PROGRAM) ALLEY & SIDEWALK CCDD-SOIL MANAGEMENT\2022 CIC ALLEYS\BORING LOGS GINT FILES\TO DO - MOVE FILES AFTER COMP

GZA GeoEnvironmental, Inc.
915 Harger Road, Suite 330
Oak Brook, IL 60523
630-684-9100

BORING NUMBER Q-2

CLIENT TranSystems Corporation
PROJECT NAME TS CDOT CCDD 22-M#07
PROJECT NUMBER 81.0220733.01
PROJECT LOCATION Chicago, Cook County, IL
DATE STARTED 7/7/22 **COMPLETED** 7/7/22
GROUND ELEVATION ~599 +/- 2 **HOLE SIZE** 2 inches
DRILLING CONTRACTOR Environmental Soil Probing
DRILLING METHOD Direct Push
LOGGED BY EHY **CHECKED BY** JJR
DRILL RIG 5400 Truck Geoprobe

GROUND WATER LEVELS (ft, bgs):

DATE	TIME	DEPTH	CASING	STAB

DEPTH (ft)	GRAPHIC LOG	MATERIAL DESCRIPTION	REMARKS	SAMPLE TYPE NUMBER (Depth Interval)	PID RESULTS	RECOVERY (ft)
0		SILTY SAND (SM/URBAN FILL: trace Coal and Glass); trace Gravel; dark gray, wet	1	S-1 (0-4)	0.0	3.0
2		LEAN CLAY (CL); trace Gravel; dark gray to brown, moist				
4		Brown and gray	1	S-2 (4-8)	0.0	1.0
6						
8		End of boring at 8' BGS. Boring immediately backfilled with remaining soil and bentonite chips. Pavement surfaces are restored with asphalt cold patch and concrete surfaces are restored with quick mix cement patch.				

REMARKS

1. Sample Collected

ENVIRONMENTAL BH COLUMN W/ REMARKS - GINT STD US LAB.GDT - 7/19/22 16:36 - J:\81.0220733.01 TS CDOT QCQA (NCI PROGRAM) ALLEY & SIDEWALK CCDD-SOIL MANAGEMENT\2022 CIC ALLEYS\BORING LOGS GINT FILES\TO DO - MOVE FILES AFTER COMP

GZA GeoEnvironmental, Inc.
915 Harger Road, Suite 330
Oak Brook, IL 60523
630-684-9100

BORING NUMBER Q-3

CLIENT TranSystems Corporation
PROJECT NAME TS CDOT CCDD 22-M#07
PROJECT NUMBER 81.0220733.01
PROJECT LOCATION Chicago, Cook County, IL
DATE STARTED 7/7/22 **COMPLETED** 7/7/22
GROUND ELEVATION ~603 +/- 2 **HOLE SIZE** 2 inches
DRILLING CONTRACTOR Environmental Soil Probing
DRILLING METHOD Direct Push
LOGGED BY EHY **CHECKED BY** JJR
DRILL RIG 5400 Truck Geoprobe

GROUND WATER LEVELS (ft, bgs):

DATE	TIME	DEPTH	CASING	STAB

DEPTH (ft)	GRAPHIC LOG	MATERIAL DESCRIPTION	REMARKS	SAMPLE TYPE NUMBER (Depth Interval)	PID RESULTS	RECOVERY (ft)
0		LEAN CLAY (CL/URBAN FILL: trace Coal and Brick); trace Gravel; brown, moist	1	S-1 (0-4)	0.0	2.0
2		LEAN CLAY (CL); trace Gravel; brown, moist				
4		Brown and gray	1	S-2 (4-8)	0.0	4.0
6						
8		End of boring at 8' BGS. Boring immediately backfilled with remaining soil and bentonite chips. Pavement surfaces are restored with asphalt cold patch and concrete surfaces are restored with quick mix cement patch.				

REMARKS

1. Sample Collected

ENVIRONMENTAL BH COLUMN W/ REMARKS - GINT STD US LAB.GDT - 7/19/22 16:36 - J:\81.0220733.01 TS CDOT QCQA (NCI PROGRAM) ALLEY & SIDEWALK CCDD-SOIL MANAGEMENT\2022 CIC ALLEYS\BORING LOGS GINT FILES\TO DO - MOVE FILES AFTER COMP

GZA GeoEnvironmental, Inc.
915 Harger Road, Suite 330
Oak Brook, IL 60523
630-684-9100

BORING NUMBER Q-4

CLIENT TranSystems Corporation
PROJECT NAME TS CDOT CCDD 22-M#07
PROJECT NUMBER 81.0220733.01
PROJECT LOCATION Chicago, Cook County, IL
DATE STARTED 7/7/22 **COMPLETED** 7/7/22
GROUND ELEVATION ~600 +/- 2 **HOLE SIZE** 2 inches
DRILLING CONTRACTOR Environmental Soil Probing
DRILLING METHOD Direct Push
LOGGED BY EHY **CHECKED BY** JJR
DRILL RIG 5400 Truck Geoprobe

GROUND WATER LEVELS (ft, bgs):

DATE	TIME	DEPTH	CASING	STAB

DEPTH (ft)	GRAPHIC LOG	MATERIAL DESCRIPTION	REMARKS	SAMPLE TYPE NUMBER (Depth Interval)	PID RESULTS	RECOVERY (ft)
0		SANDY LEAN CLAY (CL/URBAN FILL: tracfe Coal and Brick); trace Gravel; brown, gray, and black, wet	1	S-1 (0-4)	0.0	2.0
4		LEAN CLAY (CL); trace Gravel; brown and gray, moist from 4' to 4.5' BGS Wet from 4.5' to 5.5' BGS	1	S-2 (4-8)	0.0	1.5
8		End of boring at 8' BGS. Boring immediately backfilled with remaining soil and bentonite chips. Pavement surfaces are restored with asphalt cold patch and concrete surfaces are restored with quick mix cement patch.				

REMARKS

1. Sample Collected

ENVIRONMENTAL BH COLUMN W/ REMARKS - GINT STD US LAB.GDT - 7/19/22 16:36 - J:\81.0220733.01 TS CDOT QCQA (NCI PROGRAM) ALLEY & SIDEWALK CCDD-SOIL MANAGEMENT\2022 CIC ALLEYS\BORING LOGS GINT FILES\TO DO - MOVE FILES AFTER COMP

GZA GeoEnvironmental, Inc.
915 Harger Road, Suite 330
Oak Brook, IL 60523
630-684-9100

BORING NUMBER Q-5

CLIENT TranSystems Corporation
PROJECT NAME TS CDOT CCDD 22-M#07
PROJECT NUMBER 81.0220733.01
PROJECT LOCATION Chicago, Cook County, IL
DATE STARTED 7/7/22 **COMPLETED** 7/7/22
GROUND ELEVATION ~602 +/- 2 **HOLE SIZE** 2 inches
DRILLING CONTRACTOR Environmental Soil Probing
DRILLING METHOD Direct Push
LOGGED BY EHY **CHECKED BY** JJR
DRILL RIG 5400 Truck Geoprobe

GROUND WATER LEVELS (ft, bgs):

DATE	TIME	DEPTH	CASING	STAB

DEPTH (ft)	GRAPHIC LOG	MATERIAL DESCRIPTION	REMARKS	SAMPLE TYPE NUMBER (Depth Interval)	PID RESULTS	RECOVERY (ft)
0		SILTY SAND (SM/URBAN FILL: trace Coal); trace Gravel; black, wet	1	S-1 (0-4)	9.7	3.0
2		LEAN CLAY (CL); trace Gravel; brown and gray, Petroleum odors, moist				
4		Slight Petroleum odors	1	S-2 (4-8)	5.0	3.0
6		SILT (ML); trace Gravel; brown and gray, moist				
8		End of boring at 8' BGS. Boring immediately backfilled with remaining soil and bentonite chips. Pavement surfaces are restored with asphalt cold patch and concrete surfaces are restored with quick mix cement patch.				

REMARKS

1. Sample Collected

ENVIRONMENTAL BH COLUMN W/ REMARKS - GINT STD US LAB.GDT - 7/19/22 16:36 - J:\81.0220733.01 TS CDOT QCQA (NCI PROGRAM) ALLEY & SIDEWALK CCDD-SOIL MANAGEMENT\2022 CIC ALLEYS\BORING LOGS GINT FILES\TO DO - MOVE FILES AFTER COMP

GZA GeoEnvironmental, Inc.
915 Harger Road, Suite 330
Oak Brook, IL 60523
630-684-9100

BORING NUMBER Q-6

CLIENT TranSystems Corporation
PROJECT NAME TS CDOT CCDD 22-M#07
PROJECT NUMBER 81.0220733.01
PROJECT LOCATION Chicago, Cook County, IL
DATE STARTED 7/7/22 **COMPLETED** 7/7/22
GROUND ELEVATION ~600 +/- 2 **HOLE SIZE** 2 inches
DRILLING CONTRACTOR Environmental Soil Probing
DRILLING METHOD Direct Push
LOGGED BY EHY **CHECKED BY** JJR
DRILL RIG 5400 Truck Geoprobe

GROUND WATER LEVELS (ft, bgs):

DATE	TIME	DEPTH	CASING	STAB

DEPTH (ft)	GRAPHIC LOG	MATERIAL DESCRIPTION	REMARKS	SAMPLE TYPE NUMBER (Depth Interval)	PID RESULTS	RECOVERY (ft)
0		LEAN CLAY (CL/URBAN FILL: trace Coal, Glass, and Brick); trace Gravel; brown, moist	1	S-1 (0-4)	0.0	2.0
2		LEAN CLAY (CL); trace Gravel; brown, moist				
4			1	S-2 (4-8)	0.0	3.0
6						
8		End of boring at 8' BGS. Boring immediately backfilled with remaining soil and bentonite chips. Pavement surfaces are restored with asphalt cold patch and concrete surfaces are restored with quick mix cement patch.				

REMARKS

1. Sample Collected

ENVIRONMENTAL BH COLUMN W/ REMARKS - GINT STD US LAB.GDT - 7/19/22 16:36 - J:\81.0220733.01 TS CDOT QCQA (NCI PROGRAM) ALLEY & SIDEWALK CCDD-SOIL MANAGEMENT\2022 CIC ALLEYS\BORING LOGS GINT FILES\TO DO - MOVE FILES AFTER COMP

GZA GeoEnvironmental, Inc.
915 Harger Road, Suite 330
Oak Brook, IL 60523
630-684-9100

BORING NUMBER Q-7

CLIENT TranSystems Corporation
PROJECT NAME TS CDOT CCDD 22-M#07
PROJECT NUMBER 81.0220733.01
PROJECT LOCATION Chicago, Cook County, IL
DATE STARTED 7/7/22 **COMPLETED** 7/7/22
GROUND ELEVATION ~599 +/- 2 **HOLE SIZE** 2 inches
DRILLING CONTRACTOR Environmental Soil Probing
DRILLING METHOD Direct Push
LOGGED BY EHY **CHECKED BY** JJR
DRILL RIG 5400 Truck Geoprobe

GROUND WATER LEVELS (ft, bgs):

DATE	TIME	DEPTH	CASING	STAB

DEPTH (ft)	GRAPHIC LOG	MATERIAL DESCRIPTION	REMARKS	SAMPLE TYPE NUMBER (Depth Interval)	PID RESULTS	RECOVERY (ft)
0		SILTY SAND (SM/URBAN FILL: trace Coal and Plastic); trace Gravel; dark brown, moist	1	S-1 (0-4)	0.0	3.5
2		LEAN CLAY (CL/URBAN FILL: trace Coal and Brick); trace Gravel; moist				
4		LEAN CLAY (CL); trace Gravel; brown, moist	1	S-2 (4-8)	0.0	3.0
6						
8		End of boring at 8' BGS. Boring immediately backfilled with remaining soil and bentonite chips. Pavement surfaces are restored with asphalt cold patch and concrete surfaces are restored with quick mix cement patch.				

REMARKS

1. Sample Collected

ENVIRONMENTAL BH COLUMN W/ REMARKS - GINT STD US LAB.GDT - 7/19/22 16:36 - J:\81.0220733.01 TS CDOT QCQA (NCI PROGRAM) ALLEY & SIDEWALK CCDD-SOIL MANAGEMENT\2022 CIC ALLEYS\BORING LOGS GINT FILES\TO DO - MOVE FILES AFTER COMP


ATTACHMENT C

FIELD ASSESSMENT PROTOCOL

***DRAFT* Field Assessment for Infiltration Testing on CDOT NCI Green Alley Program Projects**

In an effort to assess the suitability of conducting subsurface infiltration testing on CDOT NCI alley projects, the following protocol is implemented in the field. The following protocol is based on discussions with the C*NECT team and CDOT personnel in early 2021.

Protocol

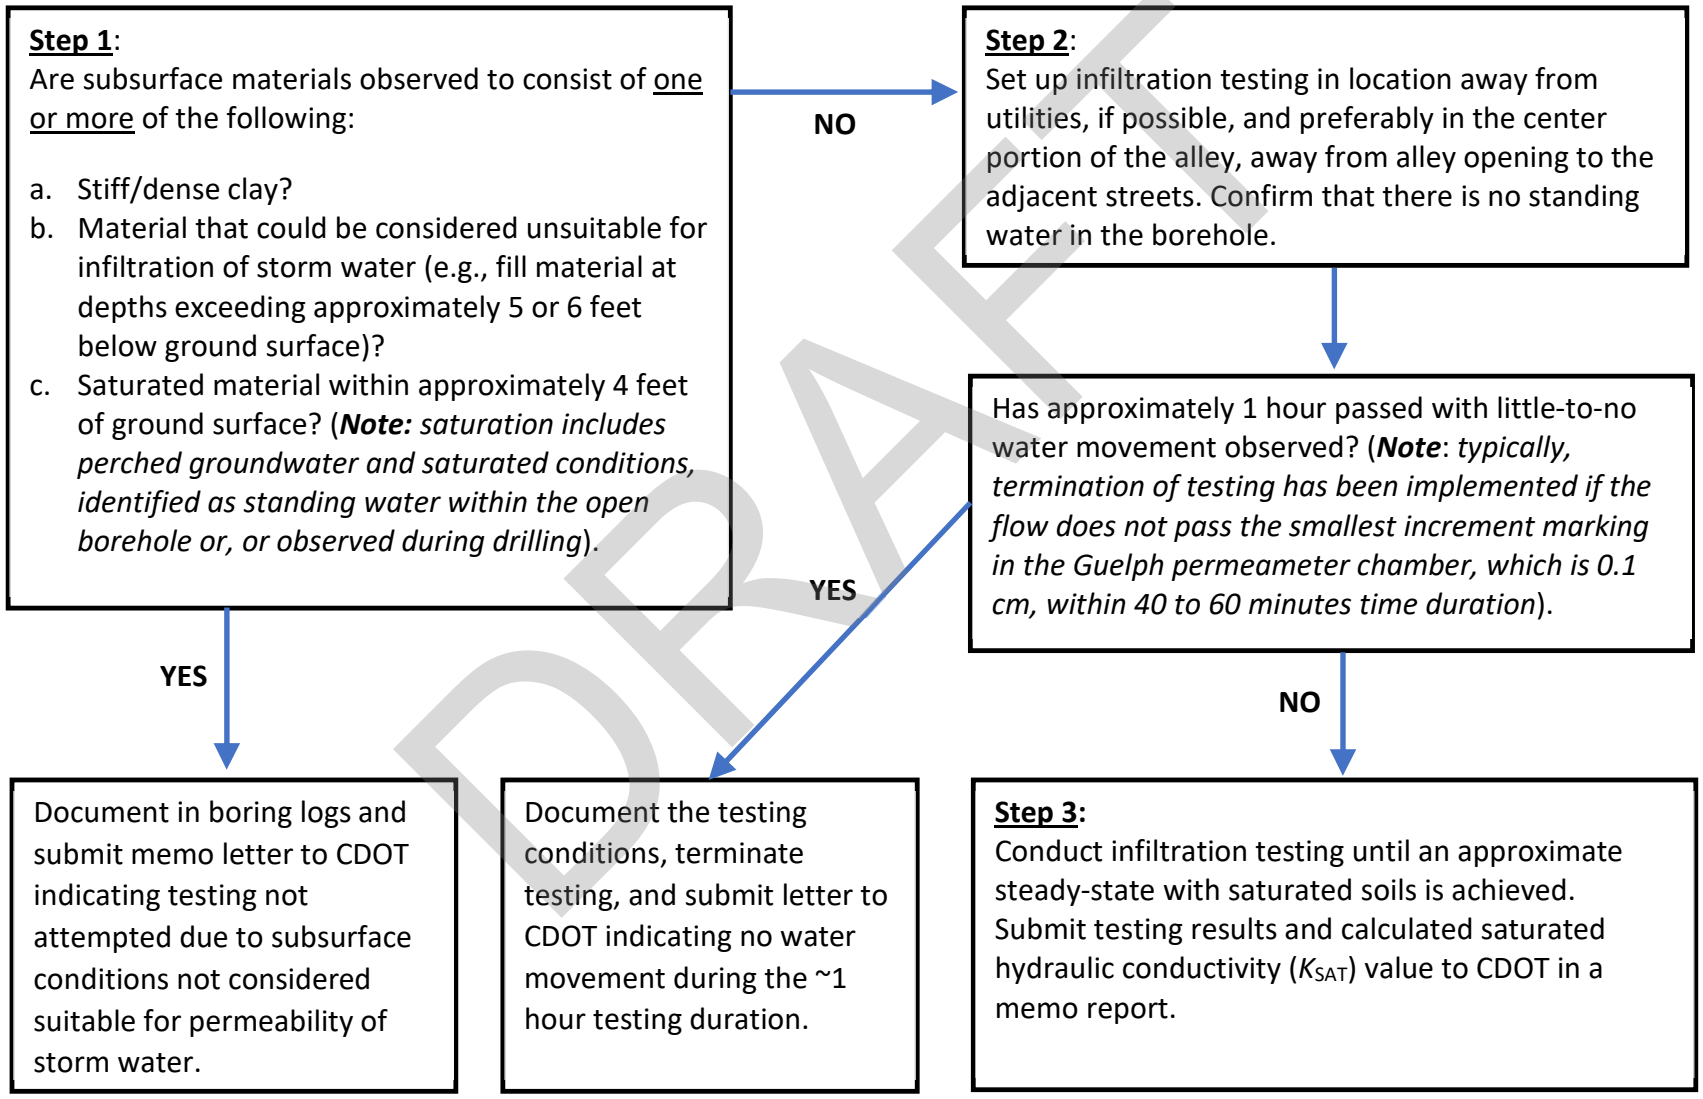

DRAFT

Huff & Huff incorporated
A Subsidiary of GZA

GEOTECHNICAL
ENVIRONMENTAL
ECOLOGICAL
WATER
CONSTRUCTION MANAGEMENT

915 Harger Road
Suite 330
Oak Brook, IL 60523
T: 630.684.9100
F: 630.684.9120
www.huffnhuff.com
www.gza.com



To: Chicago Department of Transportation

From: Jeremy Reynolds, P.G. and Cory Wilson

Date: September 16, 2022

Re: **Landfill Recommendation:**
2022 CDOT NCI Green Alley Program – NCI Central Area, Ward 1, Alley 22- M#07

On July 7, 2022, Huff & Huff, Inc., a subsidiary of GZA, Inc. (H&H/GZA), mobilized to the alley bounded by W. Armitage Avenue to the north, N. Whipple Street to the east, W. Cortland Avenue to the south, and N. Albany Avenue to the west, in Chicago, Cook County, Illinois (Project Area).

Seven (7) potentially impacted properties (PIPs) were identified near the Project Area, based on environmental due diligence, including review of regulatory database listings, historical aerial photographs, and a site visit in connection with the Project Area. Based on the identified PIPs, as well as the location in Chicago and the potential to encounter urban fill material, an LPC-663 form with accompanying analytical testing results was appropriate for the Project Area. Seven (7) soil borings were advanced within the Project Area, corresponding to the areas of planned excavation/soil disposal, as depicted on the figures included in **Attachment A**. Soil borings Q-1 through Q-7 were advanced on July 7, 2022, to a depth of approximately eight (8) feet below ground surface (bgs), and representative soil samples from each boring were collected and submitted for laboratory analysis.

Samples were analyzed for one or more of the following analytical suites: volatile organic compounds (VOCs); polynuclear aromatic hydrocarbons (PNAs); total Resource Conservation and Recovery Act (RCRA) metals; Toxicity Characteristic Leaching Procedure (TCLP) chromium; TCLP lead; and soil pH.

The following tables present the results from soil sampling:

Table 1: Identified Sites from ERIS Database (Within 500' of Project Area)
Table 2: Analytical Summary (CCDD Testing)
Table 3: PNA Results Detected Above the Laboratory RLs
Table 4: Metals Results Detected Above the Laboratory RLs
Table 5: Soil pH and PID Screening Results
Table 6: Soil Disposal Description Summary

Attachment A includes figures depicting the Project Area, PIPs, and Article 669.05 Soil Type; **Attachment B** includes the laboratory analytical reports; and **Attachment C** includes the boring logs.

Field Observations and Analytical Summary

On July 7, 2022, H&H/GZA collected representative soil samples from seven (7) soil borings within the Project Area, as displayed on the figures included in **Attachment A**. Soil borings Q-1, Q-2, Q-3, Q-4, Q-5, Q-6, and Q-7 were advanced to approximately 8 feet bgs. Boring logs are included in **Attachment C**. Samples were screened with the photoionization detector (PID)

An Equal Opportunity Employer M/F/V/H

meter, with readings ranging from background levels of 0.0 ppm to a maximum of 9.7 ppm for each sample interval screened. Urban fill material was observed in borings Q-1, Q-3, Q-4, Q-5, Q-6, and Q-7, containing one or more waste/debris items, coal, glass, and/or plastic. Based on the identified PIPs, PID screening results, and on-site observations, samples were analyzed for specific parameters, as presented in **Table 2**.

TABLE 1 – Identified Sites from ERIS Database (Within 500' of Project Area)

Site Name	*Map ID*	*Address*	*Distance & Direction*	*Database/Reason*	*PIP?*
Auto Garage	Auto Garage	3061 W ARMITAGE AVE	Adjacent, NNW	Present-day auto repair garage	**Yes**
BELL THEATRE	1	3064 W ARMITAGE AVE	~75 FT, N	TANKS CHICAGO (X2) (2-2k gal fuel oil UST)	**Yes**
ARMITAGE/ALBANY, LLC	2	3060 W ARMITAGE AVE	~55 FT, N	PERMITS CHICAGO (AIR)	No
ARMITAGE/ALBANY, LLC	3	3066 W ARMITAGE AVE	~75 FT, N	PERMITS CHICAGO (AIR)	No
ARMITAGE NO 1 CLEANERS/ALL PRO CLEANERS / ALL PRO DRY CLEANERS	4	3052 W ARMITAGE AVE	~60 FT, N	RCRA VSQG (VSQG-SQG spent halogenated solvents) / FINDS/FRS (X2) / SRP / PERMITS CHICAGO (AIR) (X3) / FED DRYCLEANERS / ENG (NFR 2019) / INST / AIR PERMITS / REM ASSESS / DELISTED DRYCLEANERS (2020) / DRYCLEANERS	**Yes**
SANDERS CARPENTRY	5	3067 W ARMITAGE AVE	~65 FT, WNW	PERMITS CHICAGO (AIR)	No
ADVANCE HOME DEVELOPMENT	6	3046 W ARMITAGE AVE	~90 FT, NNE	PERMITS CHICAGO (AIR)	No
No Site Name Identified	7	3047 W ARMITAGE	~80 FT, ENE	ERNS (Dumping 150 gal of antifreeze in sewer)	**Yes**
3042 W ARMITAGE	8	3042 W ARMITAGE	~120 FT, NNE	FINDS/FRS	No
Medical Center	9	3109-3111 W ARMITAGE	~120 FT, WNW	UST (1k heating oil tank removed)	**Yes**
THAD QUILEY	10	3101 W ARMITAGE AVE	~70 FT, WNW	PERMITS CHICAGO (AIR)	No
3031-33 W. ARMITAGE	11	3031 W ARMITAGE AVE	~50 FT, ENE	PERMITS CHICAGO (AIR)	No
MIKE WEISSO	12	3100 W ARMITAGE AVE	~175 FT, NW	TANKS CHICAGO (1.5k gal fuel oil UST)	**Yes**
MAX FRIEDMAN LIBERTY LAUNDRY	13	3122 W ARMITAGE AVE	~235 FT, NW	TANKS CHICAGO (1k gal gas UST)	No
3021 ARMITAGE LLC	14	3021 W ARMITAGE AVE	~95 FT, ENE	PERMITS CHICAGO (AIR)	No
1907 N. WHIPPLE	15	1907 N WHIPPLE ST	~235 FT, ESE	PERMITS CHICAGO (AIR)	No

TABLE 1 – Identified Sites from ERIS Database (Within 500' of Project Area)

Site Name	*Map ID*	*Address*	*Distance & Direction*	*Database/Reason*	*PIP?*
PLASTIC PAPER PRODUCTS CO.	16	3019 W ARMITAGE AVE	~250 FT, ENE	TANKS CHICAGO (2-550 gal solvent tanks)	No
WALGREENS #1310 / WALGREEN CO	17	3110 W ARMITAGE AVE	~235 FT, NW	FINDS/FRS / PERMITS CHICAGO (AIR) (X2) / IEPA DOCS / RCRA NON GEN (former SQG - silver)	No
GREEN ARMITAGE, LLC	18	3018 W ARMITAGE AVE	~245 FT, NE	PERMITS CHICAGO (AIR)	No
RICHARD FIGUEROA/RICO PORT, LLC	19	2024 N ALBANY AVE	~360 FT, NNW	PERMITS CHICAGO (AIR)	No
DANUTA WODCEICH	20	1839 N WHIPPLE ST	~360 FT, SSE	PERMITS CHICAGO (AIR)	No
SHELL OIL CO. / FIRE GRILL INC. / 3129 ARMITAGE LLC	21	3129 W ARMITAGE AVE	~340 FT, WNW	TANKS CHICAGO (X2) (remove 2-10k, 1-8k, 1-550 gal waste oil USTs) (inspect 2-10k fiberglass gas, 1-8k 1-550 gal USTs) / PERMITS CHICAGO (AIR) (X2)	No
3126 W ARMITAGE	22	3126 W ARMITAGE	~420 FT, WNW	FINDS/FRS	No
3001-3005 W ARMITAGE AVE	23	3001 W ARMITAGE AVE	~330 FT, ENE	PERMITS CHICAGO (AIR) (X3)	No
HUMBOLDT LLC/LAPKUS ASSOC.	24	1958 N HUMBOLDT BLVD	~330 FT, ENE	PERMITS CHICAGO (AIR)	No
BAS 4 DEVELOPMENT LLC	25	3000 W ARMITAGE AVE	~330 FT, ENE	PERMITS CHICAGO (AIR)	No
1926 N HUMBOLDT	26	1926 N HUMBOLDT BLVD	~350 FT, E	PERMITS CHICAGO (AIR)	No
TEMPLE BAPTIST CHURCH	27	3008 W CORTLAND ST	~460 FT, ESE	TANKS CHICAGO (1.5k gas fuel oil UST)	No
AUTOLANDIA / VACANT BUILDING / MARTINEZ, LUIS / TEXACO OIL / PALMER PARK CONDO ASSOCIATION	32,40	2021 N KEDZIE	~480 FT, WNW	LUST (1999) / SPILLS (UST, heating oil & waste oil, closed, 1999) / UST (2-1k gal used oil, 1k gal heating oil, 2k gal used oil) / FINDS/FRS / TANKS CHICAGO (X2) (2k gal used oil, 2-1k gal used oil, 550 gal heating oil USTs) (remove 3k gal & 2-1k gal gas, 275 gal fuel oil USTs) / PERMITS CHICAGO (AIR, UST) (X4) / LUST DOCUMENT / IEPA DOCS	**Yes**

TABLE 2 – Analytical Summary

Soil Boring	Depth, ft	Sampling Date	VOCs	PNAs	RCRA Metals	TCLP Metals[1]	pH
Q-1	0-4	7/7/2022	X	X	X	X[1]	X
	4-8	7/7/2022		X	X	X[1]	X
Q-2	0-4	7/7/2022		X	X	X[1]	X
	4-8	7/7/2022	X	X	X	X[1]	X
Q-3	0-4	7/7/2022	X	X	X	X[1]	X
	4-8	7/7/2022	X	X	X	X[1]	X
Q-4	0-4	7/7/2022	X	X	X	X[1]	X
	4-8	7/7/2022	X	X	X	X[1]	X
Q-5	0-4	7/7/2022	X	X	X	X[1]	X
	4-8	7/7/2022	X	X	X	X[1]	X
Q-6	0-4	7/7/2022	X	X	X	X[1]	X
	4-8	7/7/2022		X	X	X[1]	X
Q-7	0-4	7/7/2022		X	X	X[1]	X
	4-8	7/7/2022	X	X	X	X[1]	X

[1] Includes TCLP chromium and TCLP lead.

Tables 3 through **Table 5** below summarize the detectable concentrations for PNAs, metals, and soil pH. **Attachment B** contains the laboratory analytical results.

TABLE 3 – PNA Results Detected Above the Laboratory Reporting Limits

Parameter	*MAC* [1]				*Tier I SRO* [2]		Sample Results								
	(Chicago)[3]	*(MSA)*[4]	*(Non-MSA)*[5]	*(Non-Pop.)*[6]	*CW Ing.*	*CW Inh.*	**Q-1**	**Q-2**	**Q-2**	**Q-3**	**Q-4**	**Q-5**	**Q-5**	**Q-6**	**Q-7**
							(0-4)	**(0-4)**	**(4-8)**	**(0-4)**	**(0-4)**	**(0-4)**	**(4-8)**	**(0-4)**	**(0-4)**
PNA	----------mg/kg----------														
Acenaphthene	*570*	*570*	*570*	*570*	*120,000*	---	<0.040	**0.12**	<0.039	**0.071**	<0.042	**0.16**	<0.041	**0.24**	**0.046**
Acenaphthylene	---	---	---	---	---	---	<0.040	**0.21**	<0.039	**0.25**	<0.042	**0.20**	<0.041	**0.13**	**0.19**
Anthracene	*12,000*	*12,000*	*12,000*	*12,000*	*610,000*	---	<0.040	**0.66**	<0.039	**0.37**	<0.042	**0.67**	<0.041	**2.6**	**0.36**
Benz(a)anthracene	*1.1*	*1.8*	*0.9*	*0.9*	*170*	---	**0.099**	**2.9**	<0.039	**1.7**	**0.17**	**1.9**	<0.041	**12**	**1.4**
Benzo(a)pyrene	*1.3*	*2.1*	*0.98*	*0.09*	*17*	---	**0.14**	**3.2**	<0.039	**2.3**	**0.24**	**2.6**	<0.041	**13**	**1.5**
Benzo(b)fluoranthene	*1.5*	*2.1*	*0.9*	*0.9*	*170*	---	**0.078**	**2.3**	<0.039	**1.6**	**0.16**	**1.5**	<0.041	**12**	**1.1**
Benzo(g,h,i)perylene	---	---	---	---	---	---	**0.10**	**2.0**	<0.039	**1.7**	**0.17**	**1.8**	<0.041	**7.9**	**0.84**
Benzo(k)fluoranthene	*9*	*9*	*9*	*9*	*1,700*	---	**0.088**	**2.2**	<0.039	**1.6**	**0.12**	**1.7**	<0.041	**9.4**	**1.2**
Chrysene	*88*	*88*	*88*	*88*	*17,000*	---	**0.12**	**3.3**	<0.039	**2.0**	**0.20**	**2.0**	<0.041	**14**	**1.5**
Dibenz(a,h)anthracene	*0.20*	*0.42*	*0.15*	*0.09*	*17*	---	<0.040	**0.89**	<0.039	**0.62**	<0.042	**0.63**	<0.041	**3.9**	**0.43**
Fluoranthene	*3,100*	*3,100*	*3,100*	*3,100*	*82,000*	---	**0.21**	**5.1**	**0.061**	**3.0**	**0.29**	**3.6**	<0.041	**22**	**2.7**
Fluorene	*560*	*560*	*560*	*560*	*82,000*	---	<0.040	**0.15**	<0.039	**0.069**	<0.042	**0.21**	**0.090**	**0.37**	**0.078**
Indeno(1,2,3-cd)pyrene	*0.9*	*1.6*	*0.9*	*0.9*	*170*	---	**0.064**	**1.7**	<0.039	**1.3**	**0.13**	**1.3**	<0.041	**7.5**	**0.71**
Naphthalene	*1.8*	*1.8*	*1.8*	*1.8*	*4,100*	*1.8*	<0.040	<0.041	<0.039	<0.039	<0.042	**0.055**	<0.041	**0.078**	<0.045
Phenanthrene	---	---	---	---	---	---	**0.14**	**2.8**	**0.042**	**1.1**	**0.12**	**2.3**	<0.041	**6.6**	**1.4**
Pyrene	*2,300*	*2,300*	*2,300*	*2,300*	*61,000*	---	**0.30**	**6.3**	**0.080**	**3.6**	**0.41**	**4.8**	<0.041	**19**	**2.6**

Bold	Refers to result that is detected above laboratory reporting limit.
Bold/Shaded	Refers to results that exceed the applicable MAC value and/or Tier I SRO value.

[1] Refers to the Maximum Allowable Concentrations (MACs) of Chemical Constituents in Uncontaminated Soil Used as Fill Material At Regulated Fill Operations (35 IAC Code 1100.Subpart F).

[2] Refers to Soil Remediation Objective (SRO) for the Construction Worker Ingestion Exposure Pathway route, in Tables A and B, Appendix B, IAC Part 742 – TACO.

[3] MAC value for CCDD disposal facilities *Within Chicago Corporate Limits*.

[4] MAC value for CCDD disposal facilities *Within a Populated Area in a Metropolitan Statistical Area (MSA) County, Excluding Chicago.*

[5] MAC value for CCDD disposal facilities *Within a Populated Area in a non-MSA County*.

[6] MAC value for CCDD disposal facilities *Outside a Populated Area*.

NA refers to "Not Analyzed".

TABLE 4 – Total Metals Results Detected Above the Laboratory Reporting Limits

Parameter	MAC [1]		Tier I SRO [2]		Sample Results													
	(Within an MSA County)	*(Outside an MSA County)*	*CW Ing.*	*CW Inh.*	**Q-1**	**Q-1**	**Q-2**	**Q-2**	**Q-3**	**Q-3**	**Q-4**	**Q-4**	**Q-5**	**Q-5**	**Q-6**	**Q-6**	**Q-7**	**Q-7**
					(0-4)	**(4-8)**	**(0-4)**	**(4-8)**	**(0-4)**	**(4-8)**	**(0-4)**	**(4-8)**	**(0-4)**	**(4-8)**	**(0-4)**	**(4-8)**	**(0-4)**	**(4-8)**
Total Metals	----------mg/kg----------																	
Arsenic	*13.0*	*11.3*	*61*	*25,000*	**10.3**	**5.0**	**9.1**	**7.4**	**8.3**	**8.5**	**18.3**	**5.6**	**8.7**	**5.6**	**10.7**	**9.5**	**20.6**	**17.1**
Barium	*1,500*	*1,500*	*14,000*	*870,000*	**200**	**65**	**210**	**44**	**120**	**78**	**170**	**48**	**180**	**83**	**57**	**190**	**840**	**190**
Cadmium	*5.2*	*5.2*	*200*	*59,000*	<0.60	<0.60	**0.89**	<0.52	<0.50	<0.60	**3.3**	<0.58	**0.75**	<0.61	<0.54	<0.52	**2.0**	<0.55
Chromium	*21*	*21*	*4,100*	*690*	**22.4***	**23.4***	**17.2**	**24.7***	**10.3**	**25.8***	**18.5**	**29.2***	**11.1**	**24.2***	**15.5**	**20.5**	**30.2***	**21.1***
Lead	*107*	*107*	*700*	---	**500**	**12**	**570**	**18**	**220**	**18**	**380**	**20**	**320**	**18**	**32**	**16**	**1,300**	**20**
Mercury	*0.89*	*0.89*	*61*	0.1[3]	**0.42[3]**	**0.022**	**22**	<0.020	**0.35[3]**	**0.027**	**0.15[3]**	**0.024**	**0.043**	**0.037**	**0.23[3]**	**0.039**	**0.15[3]**	**0.032**
Selenium	*1.3*	*1.3*	*1,000*	---	<1.2	<1.2	**1.2**	<1.0	**1.2**	<1.2	<1.2	<1.2	**1.9**	<1.2	<1.1	<1.0	**1.7**	<1.1
TCLP Metals	----------mg/L----------																	
Chromium	*0.1*	*0.1*	---	---	<0.010	<0.010	<0.010	<0.010	<0.010	<0.010	<0.010	<0.010	<0.010	<0.010	<0.010	<0.010	<0.010	<0.010
Lead	*0.0075*	*0.0075*	---	---	**0.0093**	<0.0050	**0.18**	<0.0050	**0.044**	<0.0050	**0.15**	**0.0067**	**0.23**	<0.0050	<0.0050	<0.0050	**0.46**	<0.0050
Mercury	*0.002*	*0.002*	---	---	NA	NA	NA	NA	NA	NA	NA	NA	NA	NA	NA	NA	NA	NA
Selenium	*0.05*	*0.05*	---	---	NA	NA	NA	NA	NA	NA	NA	NA	NA	NA	NA	NA	NA	NA

Bold	Refers to result that is detected above laboratory reporting limit.
Bold/Shaded	Refers to results that exceed the applicable MAC value and/or Tier I SRO value.

[1] Refers to the Maximum Allowable Concentrations (MACs) of Chemical Constituents in Uncontaminated Soil Used as Fill Material At Regulated Fill Operations (35 IAC Code 1100.Subpart F).

[2] Refers to Remedial Objective (RO) from Tables A and B, Appendix B, Part 742 – TACO.

[3] Refers to the mercury Construction Worker (CW) Inhalation Soil Remedial Objective (SRO), which is established for elemental mercury and represents a portion of the total mercury result reported by the analytical laboratory. The Tier 1 CW Inhalation SRO for mercury is based on the elemental portion of the metal which can become volatilized and can be inhaled as a vapor; however, the mercury typically detected is likely attributed to inorganic mercury salt compounds (association with coal, specifically).

*Achieves the alternative MAC value based on TCLP and/or total result.

NA refers to "Not Analyzed".

TABLE 5 – Soil pH and PID Screening Results

Soil Boring	Depth, ft	Sampling Date	PID Screening Result (ppm)	Soil pH Result
Q-1	0-4	7/7/2022	0.0	**9.38**
	4-8	7/7/2022	0.0	8.41
Q-2	0-4	7/7/2022	0.0	8.64
	4-8	7/7/2022	0.0	8.30
Q-3	0-4	7/7/2022	0.0	8.75
	4-8	7/7/2022	0.0	8.99
Q-4	0-4	7/7/2022	0.0	**9.01**
	4-8	7/7/2022	0.0	8.43
Q-5	0-4	7/7/2022	**9.7**	8.50
	4-8	7/7/2022	**5.0**	8.50
Q-6	0-4	7/7/2022	0.0	8.78
	4-8	7/7/2022	0.0	8.79
Q-7	0-4	7/7/2022	0.0	7.94
	4-8	7/7/2022	0.0	8.53

Bold/Shaded Refers to result outside the acceptable range for CCDD disposal of 6.25 to 9.00.

Soil Disposal Classification Assessment

Based on waste/debris observed in the urban fill material for borings Q-1 (0-4'), Q-2 (0-2'), Q-3 (0-1.5'), Q-4 (0-4'), Q-5 (0-1'), Q-6 (0-1.5'), and Q-7 (0-4'); elevated PID readings and petroleum odors noted in sample Q-5 (0-8'); results for soil pH in samples Q-1 (0-4) and Q-4 (0-4); and results for various PNAs, total arsenic, total and TCLP lead, total mercury, and total selenium for one or more of samples Q-1 (0-4'), Q-2 (0-4'), Q-3 (0-4'), Q-4 (0-4'), Q-5 (0-4'), Q-5 (4-8'), Q-6 (0-4'), Q-7 (0-4'), and Q-7 (4-8') the following areas are within a **CCDD Exclusion Area**:

- Q-1: from ground surface to 4 feet bgs
- Q-2: from ground surface to 4 feet bgs
- Q-3: from ground surface to 4 feet bgs
- Q-4: from ground surface to 4 feet bgs
- Q-5: from ground surface to maximum anticipated excavation depth
- Q-6: from ground surface to 4 feet bgs
- Q-7: from ground surface to maximum anticipated excavation depth

According to Illinois Department of Transportation (IDOT) Standard Specifications for Road and Bridge Construction, Section 669.05 (Removal and Disposal of Regulated Substances – Contaminated Soil and/or Groundwater Management and Disposal), the following areas shall be managed as follows:

669.05 Regulated Substances Management and Disposal

(a) Soil Types: *"Soil Analytical Results Exceed Most Stringent MAC. When the soil analytical results indicate detected levels exceed the most stringent maximum allowable concentration (MAC) for chemical constituents in soil established pursuant to Subpart F of 35 Ill. Adm. Code 1100.605, the soil shall be managed as follows:"*

(b) Soil Types: *"Soil Analytical Results Do Not Exceed Most Stringent MAC. When the soil analytical results indicate that detected levels do not exceed the most stringent MAC, the excavated soil can be utilized within the right-of-way as embankment or fill, when suitable, or managed and disposed of off-site according to Article 202.03. However, the excavated soil cannot be taken to a CCDD facility or an USFO for any of the following reasons:"*

Spoils generated from Q-1 (0-4'), Q-2 (0-4'), Q-3 (0-4'), Q-4 (0-4'), Q-5 (0-8'), Q-6 (0-4'), and Q-7 (0-8') are classified as 669.05(a)(5):

- "*When the Engineer determines soil cannot be managed according to Articles 669.05(a)(1) through (a)(4) above and the materials do not contain special waste or hazardous waste, as determined by the Engineer, the soil shall be managed and disposed of at a landfill as a non-special waste*."
- Soils Management Summary (per Article 669.05 of the IDOT Construction Manual): "*Disturbed soil must be managed and disposed of at a properly permitted landfill as non-special waste. The Contractor must provide a signed letter specifying the proposed disposal facility and documentation the landfill is permitted to accept the regulated soil. The Contractor is also responsible for providing the Waste Material Profile and Generator's Non-Special Waste Certification*."

TABLE 6 – Soil Disposal Description Summary

Soil Boring ID	Soil Interval	Sample Classification	Parameter(s) Exceeding MAC(s)	Eligible for CCDD or USFO Disposal?	Soil Disposal Classification (Max Excavation Depth) [1]
Q-1	**0-4'**	**669.05(a)(5)**	**Coal in urban fill; benzo(a)pyrene; lead; pH**	**No: 0-4'**	**0-4': Landfill as NSW**
	4-8'	Unrestricted	None	Yes: 4-8'	4-8': CCDD (Unrestricted[2])
Q-2	**0-2'**	**669.05(a)(5)**	**Coal and glass in urban fill; various PNAs; lead, mercury**	**No: 0-2'**	**0-4': Landfill as NSW**
	2-4'	**669.05(a)(5)**	**Various PNAs; lead, mercury**	**No: 2-4'**	
	4-8'	Unrestricted	None	Yes: 4-8'	4-8': CCDD (Unrestricted[2])
Q-3	**0-1.5'**	**669.05(a)(5)**	**Coal in urban fill; various PNAs; lead**	**No: 0-1.5'**	**0-4': Landfill as NSW**
	1.5-4'	**669.05(a)(5)**	**Various PNAs; lead**	**No: 1.5-4'**	
	4-8'	Unrestricted	None	Yes: 4-8'	4-8': CCDD (Unrestricted[2])
Q-4	**0-4'**	**669.05(a)(5)**	**Coal in urban fill; benzo(a)pyrene; arsenic, lead; pH**	**No: 0-4'**	**0-4': Landfill as NSW**
	4-8'	Unrestricted	None	Yes: 4-8'	4-8': CCDD (Unrestricted[2])
Q-5	**0-1'**	**669.05(a)(5)**	**Coal in urban fill; various PNAs; lead, selenium; elevated PID (9.7 ppm) & petroleum odors**	**No: 0-1'**	**Full Depth: Landfill as NSW**
	1-4'	**669.05(a)(5)**	**Various PNAs; lead, selenium; elevated PID (9.7 ppm) & petroleum odors**	**No: 1-4'**	
	4-8'	**669.05(a)(5)**	**Elevated PID (5.0 ppm) & petroleum odors**	**No: 4-8'**	
Q-6	**0-1.5'**	**669.05(a)(5)**	**Coal and glass in urban fill; various PNAs**	**No: 0-1.5'**	**0-1.5': Landfill as NSW**
	1.5-4'	**669.05(a)(5)**	**Various PNAs**	**No: 1.5-4'**	**1.5-4': Landfill as NSW**
	4-8'	Unrestricted	None	Yes: 4-8'	4-8': CCDD (Unrestricted[2])
Q-7	**0-4'**	**669.05(a)(5)**	**Coal and plastic in urban fill; various PNAs; arsenic, lead, selenium**	**No: 0-4'**	**0-4': Landfill as NSW**
	4-8'	**669.05(a)(5)**	**Arsenic**	**No: 4-8'**	**4-8' Landfill as NSW**

[1] Based on maximum excavation depth planned per Contract Plans. To avoid summarizing the full boring depth based on most-restrictive soil classification per sample depths analyzed, multiple options are summarized based on planned excavation depth throughout Project Area.

[2] "Unrestricted" refers to material that is approved for CCDD disposal at any facility location (e.g., Within Chicago Corporate Limits, Within a Populated Area in a MSA County, Within a Populated Area in Non-MSA County, and Outside a Populated Area).

Bold/Shaded Refers to areas which are within a **CCDD Exclusion Area**.

Bold/Shaded Refers to areas which are within a **CCDD Exclusion Area AND** within a **Construction Worker Caution Area**.

Materials generated for landfilling as part of the CDOT Neighborhood Capital Improvement (NCI) Program Central Area are considered to be covered under the Waste Management (WM) Profile #TBD for Bigane Paving Company.

If materials generated from the project are designated as 669.05(a)(5) spoils and to be disposed of at a licensed landfill operation, CDOT/CDOT's consultant must be notified if spoils are taken to a landfill other than Waste Management. Waste Management has requested that drivers bring two copies of the Industrial Waste Tracking Receipt with them on the first load each day. If spoils are disposed of at a landfill other than Waste Management, a separate landfill profile must be obtained and coordinated with CDOT.

If you have any questions regarding this matter, please contact us at 630-684-9100.

Jeremy J. Reynolds, P.G.
Associate Principal

Ashley Filion
Engineer

Shane Cuplin, P.G.
Associate Principal

Cory Wilson
Assistant Project Manager

ATTACHMENT A

FIGURES

FIGURE 1

Identified Sites Map

2022 CDOT NCI Green Alley Program
NCI Central Area, Ward 1, M-07
Alley Bounded By W. Armitage Avenue, N. Whipple Street, W. Cortland Avenue, N. Albany Avenue



FIGURE 2

Soil Boring Location & Soil Disposal Map

2022 CDOT NCI Green Alley Program
NCI Central Area, Ward 1, M-10
Alley Bounded By W. Armitage Avenue, N. Whipple Street, W. Cortland Avenue, N. Albany Avenue

Legend

- Project Area: 22-M#07
- Q-1,Q-2,Q-3,Q-4,Q-6: CCDD Exclusion (0-4'): 669.05(a)(5); CCDD Eligible (4-8'): Unrestricted
- Q-5, Q-7: CCDD Exclusion (Full Depth): 669.05(a)(5)
- Soil Boring Location



FIGURE 3

Construction Worker Caution Area Map

2022 CDOT NCI Green Alley Program
NCI Central Area, Ward 1, M-10
Alley Bounded By W. Armitage Avenue, N. Whipple Street,
W. Cortland Avenue, N. Albany Avenue



ATTACHMENT B

LABORATORY ANALYTICAL RESULTS

STAT Analysis Corporation
2242 West Harrison St., Suite 200, Chicago, IL 60612-3766
Tel: (312) 733-0551 Fax: (312) 733-2386 STATinfo@STATAnalysis.com
Accreditations: IEPA ELAP 100445; ORELAP IL300001; AIHA-LAP, LLC 101160; NVLAP LabCode 101202-0

July 20, 2022

Huff & Huff, Inc.
915 Harger Road
Oak Brook, IL 60523-1486

Telephone: (630) 684-9100
Fax: (630) 684-9120

Analytical Report for STAT Work Order: 22070244 Revision 0

RE: 81.0220733.01, CDOT Alley 22-M# 07, Chicago, IL.

Dear Huff & Huff, Inc.:

STAT Analysis received 14 samples for the referenced project on 7/7/2022 4:09:00 PM. The analytical results are presented in the following report.

All analyses were performed in accordance with the requirements of 35 IAC Part 186 / NELAP standards. Analyses were performed in accordance with methods as referenced on the analytical report. Those analytical results expressed on a dry weight basis are also noted on the analytical report.

All analyses were performed within established holding time criteria, and all Quality Control criteria met EPA or laboratory specifications except when noted in the Case Narrative or Analytical Report. If required, an estimate of uncertainty for the analyses can be provided. A listing of accredited methods/parameters can also be provided.

Thank you for the opportunity to serve you and I look forward to working with you in the future. If you have any questions regarding the enclosed materials, please contact me at (312) 733-0551.

Sincerely,

Justice Kwateng
Project Manager

The information contained in this report and any attachments is confidential information intended only for the use of the individual or entities named above. The results of this report relate only to the samples as received and tested. If you have received this report in error, please notify us immediately by phone.This report shall not be reproduced, except in its entirety, unless written approval has been obtained from the laboratory. This analytical report shall become property of the Customer upon payment in full. Otherwise, STAT will be under no obligation to support, defend or discuss the analytical report.

Client: Huff & Huff, Inc.
Project: 81.0220733.01, CDOT Alley 22-M# 07, Chicago, IL.
Work Order: 22070244 Revision 0

Work Order Sample Summary

Lab Sample ID	Client Sample ID	Tag Number	Collection Date	Date Received
22070244-001A	Q-1 (0-4)		7/7/2022	7/7/2022
22070244-001B	Q-1 (0-4)		7/7/2022	7/7/2022
22070244-002A	Q-1 (4-8)		7/7/2022	7/7/2022
22070244-002B	Q-1 (4-8)		7/7/2022	7/7/2022
22070244-003A	Q-2 (0-4)		7/7/2022	7/7/2022
22070244-003B	Q-2 (0-4)		7/7/2022	7/7/2022
22070244-004A	Q-2 (4-8)		7/7/2022	7/7/2022
22070244-004B	Q-2 (4-8)		7/7/2022	7/7/2022
22070244-005A	Q-3 (0-4)		7/7/2022	7/7/2022
22070244-005B	Q-3 (0-4)		7/7/2022	7/7/2022
22070244-006A	Q-3 (4-8)		7/7/2022	7/7/2022
22070244-006B	Q-3 (4-8)		7/7/2022	7/7/2022
22070244-007A	Q-4 (0-4)		7/7/2022	7/7/2022
22070244-007B	Q-4 (0-4)		7/7/2022	7/7/2022
22070244-008A	Q-4 (4-8)		7/7/2022	7/7/2022
22070244-008B	Q-4 (4-8)		7/7/2022	7/7/2022
22070244-009A	Q-5 (0-4)		7/7/2022	7/7/2022
22070244-009B	Q-5 (0-4)		7/7/2022	7/7/2022
22070244-010A	Q-5 (4-8)		7/7/2022	7/7/2022
22070244-010B	Q-5 (4-8)		7/7/2022	7/7/2022
22070244-011A	Q-6 (0-4)		7/7/2022	7/7/2022
22070244-011B	Q-6 (0-4)		7/7/2022	7/7/2022
22070244-012A	Q-6 (4-8)		7/7/2022	7/7/2022
22070244-012B	Q-6 (4-8)		7/7/2022	7/7/2022
22070244-013A	Q-7 (0-4)		7/7/2022	7/7/2022
22070244-013B	Q-7 (0-4)		7/7/2022	7/7/2022
22070244-014A	Q-7 (4-8)		7/7/2022	7/7/2022
22070244-014B	Q-7 (4-8)		7/7/2022	7/7/2022

STAT Analysis Corporation
2242 West Harrison St., Suite 200, Chicago, IL 60612-3766
Tel: (312) 733-0551 Fax: (312) 733-2386 STATinfo@STATAnalysis.com
Accreditations:IEPA ELAP 100445;ORELAP IL300001;AIHA-LAP, LLC 101160;NVLAP LabCode 101202-0

Date Reported: July 20, 2022
Date Printed: July 20, 2022

ANALYTICAL RESULTS

Client: Huff & Huff, Inc.
Work Order: 22070244 Revision 0
Project: 81.0220733.01, CDOT Alley 22-M# 07, Chicago, I
Lab ID: 22070244-001

Client Sample ID: Q-1 (0-4)
Collection Date: 7/7/2022
Matrix: Soil

Analyses	Result	RL	Qualifier	Units	DF	Date Analyzed
Volatile Organic Compounds by GC/MS	**SW5035/8260B**			Prep Date: **7/11/2022**		Analyst: **TMB**
Acetone	ND	0.069		mg/Kg-dry	1	7/14/2022
Benzene	ND	0.0046		mg/Kg-dry	1	7/14/2022
Bromodichloromethane	ND	0.0046		mg/Kg-dry	1	7/14/2022
Bromoform	ND	0.0046		mg/Kg-dry	1	7/14/2022
Bromomethane	ND	0.0092		mg/Kg-dry	1	7/14/2022
2-Butanone	ND	0.069		mg/Kg-dry	1	7/14/2022
Carbon disulfide	ND	0.046		mg/Kg-dry	1	7/14/2022
Carbon tetrachloride	ND	0.0046		mg/Kg-dry	1	7/14/2022
Chlorobenzene	ND	0.0046		mg/Kg-dry	1	7/14/2022
Chloroethane	ND	0.0092		mg/Kg-dry	1	7/14/2022
Chloroform	ND	0.0046		mg/Kg-dry	1	7/14/2022
Chloromethane	ND	0.0092		mg/Kg-dry	1	7/14/2022
Dibromochloromethane	ND	0.0046		mg/Kg-dry	1	7/14/2022
1,1-Dichloroethane	ND	0.0046		mg/Kg-dry	1	7/14/2022
1,2-Dichloroethane	ND	0.0046		mg/Kg-dry	1	7/14/2022
1,1-Dichloroethene	ND	0.0046		mg/Kg-dry	1	7/14/2022
cis-1,2-Dichloroethene	ND	0.0046		mg/Kg-dry	1	7/14/2022
trans-1,2-Dichloroethene	ND	0.0046		mg/Kg-dry	1	7/14/2022
1,2-Dichloropropane	ND	0.0046		mg/Kg-dry	1	7/14/2022
cis-1,3-Dichloropropene	ND	0.0018		mg/Kg-dry	1	7/14/2022
trans-1,3-Dichloropropene	ND	0.0018		mg/Kg-dry	1	7/14/2022
Ethylbenzene	ND	0.0046		mg/Kg-dry	1	7/14/2022
2-Hexanone	ND	0.018		mg/Kg-dry	1	7/14/2022
4-Methyl-2-pentanone	ND	0.018		mg/Kg-dry	1	7/14/2022
Methylene chloride	ND	0.0092		mg/Kg-dry	1	7/14/2022
Methyl tert-butyl ether	ND	0.0046		mg/Kg-dry	1	7/14/2022
Styrene	ND	0.0046		mg/Kg-dry	1	7/14/2022
1,1,2,2-Tetrachloroethane	ND	0.0046		mg/Kg-dry	1	7/14/2022
Tetrachloroethene	ND	0.0046		mg/Kg-dry	1	7/14/2022
Toluene	ND	0.0046		mg/Kg-dry	1	7/14/2022
1,1,1-Trichloroethane	ND	0.0046		mg/Kg-dry	1	7/14/2022
1,1,2-Trichloroethane	ND	0.0046		mg/Kg-dry	1	7/14/2022
Trichloroethene	ND	0.0046		mg/Kg-dry	1	7/14/2022
Vinyl chloride	ND	0.0046		mg/Kg-dry	1	7/14/2022
Xylenes, Total	ND	0.014		mg/Kg-dry	1	7/14/2022
Polynuclear Aromatic Hydrocarbons by GC/MS	**SW8270C (SW3550B)**			Prep Date: **7/16/2022**		Analyst: **DM**
Acenaphthene	ND	0.040		mg/Kg-dry	1	7/18/2022
Acenaphthylene	ND	0.040		mg/Kg-dry	1	7/18/2022

Qualifiers:
ND - Not Detected at the Reporting Limit
J - Analyte detected below quantitation limits
B - Analyte detected in the associated Method Blank
HT - Sample received past holding time
* - Non-accredited parameter
RL - Reporting / Quantitation Limit for the analysis
S - Spike Recovery outside accepted recovery limits
R - RPD outside accepted recovery limits
E - Value above quantitation range
H - Holding time exceeded

STAT Analysis Corporation
2242 West Harrison St., Suite 200, Chicago, IL 60612-3766
Tel: (312) 733-0551 Fax: (312) 733-2386 STATinfo@STATAnalysis.com
Accreditations:IEPA ELAP 100445;ORELAP IL300001;AIHA-LAP, LLC 101160;NVLAP LabCode 101202-0

Date Reported: July 20, 2022
Date Printed: July 20, 2022

ANALYTICAL RESULTS

Client: Huff & Huff, Inc.
Work Order: 22070244 Revision 0
Project: 81.0220733.01, CDOT Alley 22-M# 07, Chicago, I
Lab ID: 22070244-001

Client Sample ID: Q-1 (0-4)
Collection Date: 7/7/2022
Matrix: Soil

Analyses	Result	RL	Qualifier	Units	DF	Date Analyzed
Polynuclear Aromatic Hydrocarbons by GC/MS SW8270C (SW3550B)				Prep Date: **7/16/2022**		Analyst: **DM**
Anthracene	ND	0.040		mg/Kg-dry	1	7/18/2022
Benz(a)anthracene	0.099	0.040		mg/Kg-dry	1	7/18/2022
Benzo(a)pyrene	0.14	0.040		mg/Kg-dry	1	7/18/2022
Benzo(b)fluoranthene	0.078	0.040		mg/Kg-dry	1	7/18/2022
Benzo(g,h,i)perylene	0.10	0.040		mg/Kg-dry	1	7/18/2022
Benzo(k)fluoranthene	0.088	0.040		mg/Kg-dry	1	7/18/2022
Chrysene	0.12	0.040		mg/Kg-dry	1	7/18/2022
Dibenz(a,h)anthracene	ND	0.040		mg/Kg-dry	1	7/18/2022
Fluoranthene	0.21	0.040		mg/Kg-dry	1	7/18/2022
Fluorene	ND	0.040		mg/Kg-dry	1	7/18/2022
Indeno(1,2,3-cd)pyrene	0.064	0.040		mg/Kg-dry	1	7/18/2022
Naphthalene	ND	0.040		mg/Kg-dry	1	7/18/2022
Phenanthrene	0.14	0.040		mg/Kg-dry	1	7/18/2022
Pyrene	0.30	0.040		mg/Kg-dry	1	7/18/2022
Metals by ICP/MS SW6020A (SW3050B)				Prep Date: **7/13/2022**		Analyst: **JG**
Arsenic	10.3	1.2		mg/Kg-dry	10	7/13/2022
Barium	200	1.2		mg/Kg-dry	10	7/13/2022
Cadmium	ND	0.60		mg/Kg-dry	10	7/13/2022
Chromium	22.4	1.2		mg/Kg-dry	10	7/13/2022
Lead	500	0.60		mg/Kg-dry	10	7/13/2022
Selenium	ND	1.2		mg/Kg-dry	10	7/13/2022
Silver	ND	1.2	*	mg/Kg-dry	10	7/13/2022
TCLP Metals by ICP/MS SW1311/6020A (SW3005A)				Prep Date: **7/12/2022**		Analyst: **JG**
Chromium	ND	0.010		mg/L	5	7/13/2022
Lead	0.0093	0.0050		mg/L	5	7/13/2022
Mercury SW7471B				Prep Date: **7/12/2022**		Analyst: **ZPT**
Mercury	0.42	0.019		mg/Kg-dry	1	7/12/2022
pH (25 °C) SW9045C				Prep Date: **7/13/2022**		Analyst: **BAS**
pH	9.38			pH Units	1	7/13/2022
Percent Moisture D2974				Prep Date: **7/12/2022**		Analyst: **BAS**
Percent Moisture	16.9	0.2	*	wt%	1	7/12/2022

Qualifiers:
ND - Not Detected at the Reporting Limit
J - Analyte detected below quantitation limits
B - Analyte detected in the associated Method Blank
HT - Sample received past holding time
* - Non-accredited parameter
RL - Reporting / Quantitation Limit for the analysis
S - Spike Recovery outside accepted recovery limits
R - RPD outside accepted recovery limits
E - Value above quantitation range
H - Holding time exceeded

STAT Analysis Corporation
2242 West Harrison St., Suite 200, Chicago, IL 60612-3766
Tel: (312) 733-0551 Fax: (312) 733-2386 STATinfo@STATAnalysis.com
Accreditations:IEPA ELAP 100445;ORELAP IL300001;AIHA-LAP, LLC 101160;NVLAP LabCode 101202-0

Date Reported: July 20, 2022
Date Printed: July 20, 2022

ANALYTICAL RESULTS

Client: Huff & Huff, Inc.
Work Order: 22070244 Revision 0
Project: 81.0220733.01, CDOT Alley 22-M# 07, Chicago, I
Lab ID: 22070244-002

Client Sample ID: Q-1 (4-8)
Collection Date: 7/7/2022
Matrix: Soil

Analyses	Result	RL	Qualifier	Units	DF	Date Analyzed
Polynuclear Aromatic Hydrocarbons by GC/MS	**SW8270C (SW3550B)**			Prep Date: **7/16/2022**		Analyst: **DM**
Acenaphthene	ND	0.040		mg/Kg-dry	1	7/19/2022
Acenaphthylene	ND	0.040		mg/Kg-dry	1	7/19/2022
Anthracene	ND	0.040		mg/Kg-dry	1	7/19/2022
Benz(a)anthracene	ND	0.040		mg/Kg-dry	1	7/19/2022
Benzo(a)pyrene	ND	0.040		mg/Kg-dry	1	7/19/2022
Benzo(b)fluoranthene	ND	0.040		mg/Kg-dry	1	7/19/2022
Benzo(g,h,i)perylene	ND	0.040		mg/Kg-dry	1	7/19/2022
Benzo(k)fluoranthene	ND	0.040		mg/Kg-dry	1	7/19/2022
Chrysene	ND	0.040		mg/Kg-dry	1	7/19/2022
Dibenz(a,h)anthracene	ND	0.040		mg/Kg-dry	1	7/19/2022
Fluoranthene	ND	0.040		mg/Kg-dry	1	7/19/2022
Fluorene	ND	0.040		mg/Kg-dry	1	7/19/2022
Indeno(1,2,3-cd)pyrene	ND	0.040		mg/Kg-dry	1	7/19/2022
Naphthalene	ND	0.040		mg/Kg-dry	1	7/19/2022
Phenanthrene	ND	0.040		mg/Kg-dry	1	7/19/2022
Pyrene	ND	0.040		mg/Kg-dry	1	7/19/2022
Metals by ICP/MS	**SW6020A (SW3050B)**			Prep Date: **7/13/2022**		Analyst: **JG**
Arsenic	5.0	1.2		mg/Kg-dry	10	7/13/2022
Barium	65	1.2		mg/Kg-dry	10	7/13/2022
Cadmium	ND	0.60		mg/Kg-dry	10	7/13/2022
Chromium	23.4	1.2		mg/Kg-dry	10	7/13/2022
Lead	12	0.60		mg/Kg-dry	10	7/13/2022
Selenium	ND	1.2		mg/Kg-dry	10	7/13/2022
Silver	ND	1.2	*	mg/Kg-dry	10	7/13/2022
TCLP Metals by ICP/MS	**SW1311/6020A (SW3005A)**			Prep Date: **7/12/2022**		Analyst: **JG**
Chromium	ND	0.010		mg/L	5	7/13/2022
Lead	ND	0.0050		mg/L	5	7/13/2022
Mercury	**SW7471B**			Prep Date: **7/12/2022**		Analyst: **ZPT**
Mercury	0.022	0.020		mg/Kg-dry	1	7/12/2022
pH (25 °C)	**SW9045C**			Prep Date: **7/13/2022**		Analyst: **BAS**
pH	8.41			pH Units	1	7/13/2022
Percent Moisture	**D2974**			Prep Date: **7/12/2022**		Analyst: **BAS**
Percent Moisture	18.0	0.2	*	wt%	1	7/12/2022

Qualifiers:
ND - Not Detected at the Reporting Limit
J - Analyte detected below quantitation limits
B - Analyte detected in the associated Method Blank
HT - Sample received past holding time
* - Non-accredited parameter
RL - Reporting / Quantitation Limit for the analysis
S - Spike Recovery outside accepted recovery limits
R - RPD outside accepted recovery limits
E - Value above quantitation range
H - Holding time exceeded

STAT Analysis Corporation
2242 West Harrison St., Suite 200, Chicago, IL 60612-3766
Tel: (312) 733-0551 Fax: (312) 733-2386 STATinfo@STATAnalysis.com
Accreditations:IEPA ELAP 100445;ORELAP IL300001;AIHA-LAP, LLC 101160;NVLAP LabCode 101202-0

Date Reported: July 20, 2022
Date Printed: July 20, 2022

ANALYTICAL RESULTS

Client: Huff & Huff, Inc.
Work Order: 22070244 Revision 0
Project: 81.0220733.01, CDOT Alley 22-M# 07, Chicago, I
Lab ID: 22070244-003

Client Sample ID: Q-2 (0-4)
Collection Date: 7/7/2022
Matrix: Soil

Analyses	Result	RL	Qualifier	Units	DF	Date Analyzed
Polynuclear Aromatic Hydrocarbons by GC/MS	**SW8270C (SW3550B)**			Prep Date: **7/16/2022**		Analyst: **TEM**
Acenaphthene	0.12	0.041		mg/Kg-dry	1	7/18/2022
Acenaphthylene	0.21	0.041		mg/Kg-dry	1	7/18/2022
Anthracene	0.66	0.041		mg/Kg-dry	1	7/18/2022
Benz(a)anthracene	2.9	0.041		mg/Kg-dry	1	7/18/2022
Benzo(a)pyrene	3.2	0.041		mg/Kg-dry	1	7/18/2022
Benzo(b)fluoranthene	2.3	0.041		mg/Kg-dry	1	7/18/2022
Benzo(g,h,i)perylene	2.0	0.041		mg/Kg-dry	1	7/18/2022
Benzo(k)fluoranthene	2.2	0.041		mg/Kg-dry	1	7/18/2022
Chrysene	3.3	0.041		mg/Kg-dry	1	7/18/2022
Dibenz(a,h)anthracene	0.89	0.041		mg/Kg-dry	1	7/18/2022
Fluoranthene	5.1	0.041		mg/Kg-dry	1	7/18/2022
Fluorene	0.15	0.041		mg/Kg-dry	1	7/18/2022
Indeno(1,2,3-cd)pyrene	1.7	0.041		mg/Kg-dry	1	7/18/2022
Naphthalene	ND	0.041		mg/Kg-dry	1	7/18/2022
Phenanthrene	2.8	0.041		mg/Kg-dry	1	7/18/2022
Pyrene	6.3	0.21		mg/Kg-dry	5	7/20/2022
Metals by ICP/MS	**SW6020A (SW3050B)**			Prep Date: **7/13/2022**		Analyst: **JG**
Arsenic	9.1	1.2		mg/Kg-dry	10	7/13/2022
Barium	210	1.2		mg/Kg-dry	10	7/13/2022
Cadmium	0.89	0.62		mg/Kg-dry	10	7/13/2022
Chromium	17.2	1.2		mg/Kg-dry	10	7/13/2022
Lead	570	0.62		mg/Kg-dry	10	7/13/2022
Selenium	1.2	1.2		mg/Kg-dry	10	7/13/2022
Silver	ND	1.2	*	mg/Kg-dry	10	7/13/2022
TCLP Metals by ICP/MS	**SW1311/6020A (SW3005A)**			Prep Date: **7/12/2022**		Analyst: **JG**
Chromium	ND	0.010		mg/L	5	7/13/2022
Lead	0.18	0.0050		mg/L	5	7/13/2022
Mercury	**SW7471B**			Prep Date: **7/12/2022**		Analyst: **ZPT**
Mercury	22	1.5		mg/Kg-dry	75	7/13/2022
pH (25 °C)	**SW9045C**			Prep Date: **7/13/2022**		Analyst: **BAS**
pH	8.64			pH Units	1	7/13/2022
Percent Moisture	**D2974**			Prep Date: **7/12/2022**		Analyst: **BAS**
Percent Moisture	20.7	0.2	*	wt%	1	7/12/2022

Qualifiers:
ND - Not Detected at the Reporting Limit
J - Analyte detected below quantitation limits
B - Analyte detected in the associated Method Blank
HT - Sample received past holding time
* - Non-accredited parameter
RL - Reporting / Quantitation Limit for the analysis
S - Spike Recovery outside accepted recovery limits
R - RPD outside accepted recovery limits
E - Value above quantitation range
H - Holding time exceeded

STAT Analysis Corporation
2242 West Harrison St., Suite 200, Chicago, IL 60612-3766
Tel: (312) 733-0551 Fax: (312) 733-2386 STATinfo@STATAnalysis.com
Accreditations:IEPA ELAP 100445;ORELAP IL300001;AIHA-LAP, LLC 101160;NVLAP LabCode 101202-0

Date Reported: July 20, 2022
Date Printed: July 20, 2022

ANALYTICAL RESULTS

Client: Huff & Huff, Inc.
Work Order: 22070244 Revision 0
Project: 81.0220733.01, CDOT Alley 22-M# 07, Chicago, I
Lab ID: 22070244-004

Client Sample ID: Q-2 (4-8)
Collection Date: 7/7/2022
Matrix: Soil

Analyses	Result	RL	Qualifier	Units	DF	Date Analyzed
Volatile Organic Compounds by GC/MS	**SW5035/8260B**			Prep Date: **7/11/2022**		Analyst: **TMB**
Acetone	ND	0.068		mg/Kg-dry	1	7/14/2022
Benzene	ND	0.0046		mg/Kg-dry	1	7/14/2022
Bromodichloromethane	ND	0.0046		mg/Kg-dry	1	7/14/2022
Bromoform	ND	0.0046		mg/Kg-dry	1	7/14/2022
Bromomethane	ND	0.0091		mg/Kg-dry	1	7/14/2022
2-Butanone	ND	0.068		mg/Kg-dry	1	7/14/2022
Carbon disulfide	ND	0.046		mg/Kg-dry	1	7/14/2022
Carbon tetrachloride	ND	0.0046		mg/Kg-dry	1	7/14/2022
Chlorobenzene	ND	0.0046		mg/Kg-dry	1	7/14/2022
Chloroethane	ND	0.0091		mg/Kg-dry	1	7/14/2022
Chloroform	ND	0.0046		mg/Kg-dry	1	7/14/2022
Chloromethane	ND	0.0091		mg/Kg-dry	1	7/14/2022
Dibromochloromethane	ND	0.0046		mg/Kg-dry	1	7/14/2022
1,1-Dichloroethane	ND	0.0046		mg/Kg-dry	1	7/14/2022
1,2-Dichloroethane	ND	0.0046		mg/Kg-dry	1	7/14/2022
1,1-Dichloroethene	ND	0.0046		mg/Kg-dry	1	7/14/2022
cis-1,2-Dichloroethene	ND	0.0046		mg/Kg-dry	1	7/14/2022
trans-1,2-Dichloroethene	ND	0.0046		mg/Kg-dry	1	7/14/2022
1,2-Dichloropropane	ND	0.0046		mg/Kg-dry	1	7/14/2022
cis-1,3-Dichloropropene	ND	0.0018		mg/Kg-dry	1	7/14/2022
trans-1,3-Dichloropropene	ND	0.0018		mg/Kg-dry	1	7/14/2022
Ethylbenzene	ND	0.0046		mg/Kg-dry	1	7/14/2022
2-Hexanone	ND	0.018		mg/Kg-dry	1	7/14/2022
4-Methyl-2-pentanone	ND	0.018		mg/Kg-dry	1	7/14/2022
Methylene chloride	ND	0.0091		mg/Kg-dry	1	7/14/2022
Methyl tert-butyl ether	ND	0.0046		mg/Kg-dry	1	7/14/2022
Styrene	ND	0.0046		mg/Kg-dry	1	7/14/2022
1,1,2,2-Tetrachloroethane	ND	0.0046		mg/Kg-dry	1	7/14/2022
Tetrachloroethene	ND	0.0046		mg/Kg-dry	1	7/14/2022
Toluene	ND	0.0046		mg/Kg-dry	1	7/14/2022
1,1,1-Trichloroethane	ND	0.0046		mg/Kg-dry	1	7/14/2022
1,1,2-Trichloroethane	ND	0.0046		mg/Kg-dry	1	7/14/2022
Trichloroethene	ND	0.0046		mg/Kg-dry	1	7/14/2022
Vinyl chloride	ND	0.0046		mg/Kg-dry	1	7/14/2022
Xylenes, Total	ND	0.014		mg/Kg-dry	1	7/14/2022
Polynuclear Aromatic Hydrocarbons by GC/MS	**SW8270C (SW3550B)**			Prep Date: **7/16/2022**		Analyst: **TEM**
Acenaphthene	ND	0.039		mg/Kg-dry	1	7/18/2022
Acenaphthylene	ND	0.039		mg/Kg-dry	1	7/18/2022

Qualifiers:
ND - Not Detected at the Reporting Limit
J - Analyte detected below quantitation limits
B - Analyte detected in the associated Method Blank
HT - Sample received past holding time
* - Non-accredited parameter
RL - Reporting / Quantitation Limit for the analysis
S - Spike Recovery outside accepted recovery limits
R - RPD outside accepted recovery limits
E - Value above quantitation range
H - Holding time exceeded

STAT Analysis Corporation
2242 West Harrison St., Suite 200, Chicago, IL 60612-3766
Tel: (312) 733-0551 Fax: (312) 733-2386 STATinfo@STATAnalysis.com
Accreditations:IEPA ELAP 100445;ORELAP IL300001;AIHA-LAP, LLC 101160;NVLAP LabCode 101202-0

Date Reported: July 20, 2022
Date Printed: July 20, 2022

ANALYTICAL RESULTS

Client: Huff & Huff, Inc.
Work Order: 22070244 Revision 0
Project: 81.0220733.01, CDOT Alley 22-M# 07, Chicago, I
Lab ID: 22070244-004

Client Sample ID: Q-2 (4-8)
Collection Date: 7/7/2022
Matrix: Soil

Analyses	Result	RL	Qualifier	Units	DF	Date Analyzed
Polynuclear Aromatic Hydrocarbons by GC/MS	**SW8270C (SW3550B)**			Prep Date: **7/16/2022**		Analyst: **TEM**
Anthracene	ND	0.039		mg/Kg-dry	1	7/18/2022
Benz(a)anthracene	ND	0.039		mg/Kg-dry	1	7/18/2022
Benzo(a)pyrene	ND	0.039		mg/Kg-dry	1	7/18/2022
Benzo(b)fluoranthene	ND	0.039		mg/Kg-dry	1	7/18/2022
Benzo(g,h,i)perylene	ND	0.039		mg/Kg-dry	1	7/18/2022
Benzo(k)fluoranthene	ND	0.039		mg/Kg-dry	1	7/18/2022
Chrysene	ND	0.039		mg/Kg-dry	1	7/18/2022
Dibenz(a,h)anthracene	ND	0.039		mg/Kg-dry	1	7/18/2022
Fluoranthene	0.061	0.039		mg/Kg-dry	1	7/18/2022
Fluorene	ND	0.039		mg/Kg-dry	1	7/18/2022
Indeno(1,2,3-cd)pyrene	ND	0.039		mg/Kg-dry	1	7/18/2022
Naphthalene	ND	0.039		mg/Kg-dry	1	7/18/2022
Phenanthrene	0.042	0.039		mg/Kg-dry	1	7/18/2022
Pyrene	0.080	0.039		mg/Kg-dry	1	7/18/2022
Metals by ICP/MS	**SW6020A (SW3050B)**			Prep Date: **7/13/2022**		Analyst: **JG**
Arsenic	7.4	1.0		mg/Kg-dry	10	7/13/2022
Barium	44	1.0		mg/Kg-dry	10	7/13/2022
Cadmium	ND	0.52		mg/Kg-dry	10	7/13/2022
Chromium	24.7	1.0		mg/Kg-dry	10	7/13/2022
Lead	18	0.52		mg/Kg-dry	10	7/13/2022
Selenium	ND	1.0		mg/Kg-dry	10	7/13/2022
Silver	ND	1.0	*	mg/Kg-dry	10	7/13/2022
TCLP Metals by ICP/MS	**SW1311/6020A (SW3005A)**			Prep Date: **7/12/2022**		Analyst: **JG**
Chromium	ND	0.010		mg/L	5	7/13/2022
Lead	ND	0.0050		mg/L	5	7/13/2022
Mercury	**SW7471B**			Prep Date: **7/13/2022**		Analyst: **ZPT**
Mercury	ND	0.020		mg/Kg-dry	1	7/13/2022
pH (25 °C)	**SW9045C**			Prep Date: **7/13/2022**		Analyst: **BAS**
pH	8.30			pH Units	1	7/13/2022
Percent Moisture	**D2974**			Prep Date: **7/12/2022**		Analyst: **BAS**
Percent Moisture	15.1	0.2	*	wt%	1	7/12/2022

Qualifiers:
ND - Not Detected at the Reporting Limit
J - Analyte detected below quantitation limits
B - Analyte detected in the associated Method Blank
HT - Sample received past holding time
* - Non-accredited parameter
RL - Reporting / Quantitation Limit for the analysis
S - Spike Recovery outside accepted recovery limits
R - RPD outside accepted recovery limits
E - Value above quantitation range
H - Holding time exceeded

STAT Analysis Corporation
2242 West Harrison St., Suite 200, Chicago, IL 60612-3766
Tel: (312) 733-0551 Fax: (312) 733-2386 STATinfo@STATAnalysis.com
Accreditations:IEPA ELAP 100445;ORELAP IL300001;AIHA-LAP, LLC 101160;NVLAP LabCode 101202-0

Date Reported: July 20, 2022
Date Printed: July 20, 2022

ANALYTICAL RESULTS

Client: Huff & Huff, Inc.
Work Order: 22070244 Revision 0
Project: 81.0220733.01, CDOT Alley 22-M# 07, Chicago, I
Lab ID: 22070244-005

Client Sample ID: Q-3 (0-4)
Collection Date: 7/7/2022
Matrix: Soil

Analyses	Result	RL	Qualifier	Units	DF	Date Analyzed
Volatile Organic Compounds by GC/MS	**SW5035/8260B**			Prep Date: **7/11/2022**		Analyst: **TMB**
Acetone	ND	0.080		mg/Kg-dry	1	7/14/2022
Benzene	ND	0.0053		mg/Kg-dry	1	7/14/2022
Bromodichloromethane	ND	0.0053		mg/Kg-dry	1	7/14/2022
Bromoform	ND	0.0053		mg/Kg-dry	1	7/14/2022
Bromomethane	ND	0.011		mg/Kg-dry	1	7/14/2022
2-Butanone	ND	0.080		mg/Kg-dry	1	7/14/2022
Carbon disulfide	ND	0.053		mg/Kg-dry	1	7/14/2022
Carbon tetrachloride	ND	0.0053		mg/Kg-dry	1	7/14/2022
Chlorobenzene	ND	0.0053		mg/Kg-dry	1	7/14/2022
Chloroethane	ND	0.011		mg/Kg-dry	1	7/14/2022
Chloroform	ND	0.0053		mg/Kg-dry	1	7/14/2022
Chloromethane	ND	0.011		mg/Kg-dry	1	7/14/2022
Dibromochloromethane	ND	0.0053		mg/Kg-dry	1	7/14/2022
1,1-Dichloroethane	ND	0.0053		mg/Kg-dry	1	7/14/2022
1,2-Dichloroethane	ND	0.0053		mg/Kg-dry	1	7/14/2022
1,1-Dichloroethene	ND	0.0053		mg/Kg-dry	1	7/14/2022
cis-1,2-Dichloroethene	ND	0.0053		mg/Kg-dry	1	7/14/2022
trans-1,2-Dichloroethene	ND	0.0053		mg/Kg-dry	1	7/14/2022
1,2-Dichloropropane	ND	0.0053		mg/Kg-dry	1	7/14/2022
cis-1,3-Dichloropropene	ND	0.0021		mg/Kg-dry	1	7/14/2022
trans-1,3-Dichloropropene	ND	0.0021		mg/Kg-dry	1	7/14/2022
Ethylbenzene	ND	0.0053		mg/Kg-dry	1	7/14/2022
2-Hexanone	ND	0.021		mg/Kg-dry	1	7/14/2022
4-Methyl-2-pentanone	ND	0.021		mg/Kg-dry	1	7/14/2022
Methylene chloride	ND	0.011		mg/Kg-dry	1	7/14/2022
Methyl tert-butyl ether	ND	0.0053		mg/Kg-dry	1	7/14/2022
Styrene	ND	0.0053		mg/Kg-dry	1	7/14/2022
1,1,2,2-Tetrachloroethane	ND	0.0053		mg/Kg-dry	1	7/14/2022
Tetrachloroethene	ND	0.0053		mg/Kg-dry	1	7/14/2022
Toluene	ND	0.0053		mg/Kg-dry	1	7/14/2022
1,1,1-Trichloroethane	ND	0.0053		mg/Kg-dry	1	7/14/2022
1,1,2-Trichloroethane	ND	0.0053		mg/Kg-dry	1	7/14/2022
Trichloroethene	ND	0.0053		mg/Kg-dry	1	7/14/2022
Vinyl chloride	ND	0.0053		mg/Kg-dry	1	7/14/2022
Xylenes, Total	ND	0.016		mg/Kg-dry	1	7/14/2022
Polynuclear Aromatic Hydrocarbons by GC/MS	**SW8270C (SW3550B)**			Prep Date: **7/16/2022**		Analyst: **TEM**
Acenaphthene	0.071	0.039		mg/Kg-dry	1	7/18/2022
Acenaphthylene	0.25	0.039		mg/Kg-dry	1	7/18/2022

Qualifiers:
ND - Not Detected at the Reporting Limit
J - Analyte detected below quantitation limits
B - Analyte detected in the associated Method Blank
HT - Sample received past holding time
* - Non-accredited parameter
RL - Reporting / Quantitation Limit for the analysis
S - Spike Recovery outside accepted recovery limits
R - RPD outside accepted recovery limits
E - Value above quantitation range
H - Holding time exceeded

STAT Analysis Corporation
2242 West Harrison St., Suite 200, Chicago, IL 60612-3766
Tel: (312) 733-0551 Fax: (312) 733-2386 STATinfo@STATAnalysis.com
Accreditations:IEPA ELAP 100445;ORELAP IL300001;AIHA-LAP, LLC 101160;NVLAP LabCode 101202-0

Date Reported: July 20, 2022
Date Printed: July 20, 2022

ANALYTICAL RESULTS

Client: Huff & Huff, Inc.
Work Order: 22070244 Revision 0
Project: 81.0220733.01, CDOT Alley 22-M# 07, Chicago, I
Lab ID: 22070244-005

Client Sample ID: Q-3 (0-4)
Collection Date: 7/7/2022
Matrix: Soil

Analyses	Result	RL	Qualifier	Units	DF	Date Analyzed
Polynuclear Aromatic Hydrocarbons by GC/MS SW8270C (SW3550B)				Prep Date: **7/16/2022**		Analyst: **TEM**
Anthracene	0.37	0.039		mg/Kg-dry	1	7/18/2022
Benz(a)anthracene	1.7	0.039		mg/Kg-dry	1	7/18/2022
Benzo(a)pyrene	2.3	0.039		mg/Kg-dry	1	7/18/2022
Benzo(b)fluoranthene	1.6	0.039		mg/Kg-dry	1	7/18/2022
Benzo(g,h,i)perylene	1.7	0.039		mg/Kg-dry	1	7/18/2022
Benzo(k)fluoranthene	1.6	0.039		mg/Kg-dry	1	7/18/2022
Chrysene	2.0	0.039		mg/Kg-dry	1	7/18/2022
Dibenz(a,h)anthracene	0.62	0.039		mg/Kg-dry	1	7/18/2022
Fluoranthene	3.0	0.039		mg/Kg-dry	1	7/18/2022
Fluorene	0.069	0.039		mg/Kg-dry	1	7/18/2022
Indeno(1,2,3-cd)pyrene	1.3	0.039		mg/Kg-dry	1	7/18/2022
Naphthalene	ND	0.039		mg/Kg-dry	1	7/18/2022
Phenanthrene	1.1	0.039		mg/Kg-dry	1	7/18/2022
Pyrene	3.6	0.039		mg/Kg-dry	1	7/18/2022
Metals by ICP/MS SW6020A (SW3050B)				Prep Date: **7/13/2022**		Analyst: **JG**
Arsenic	8.3	1.0		mg/Kg-dry	10	7/13/2022
Barium	120	1.0		mg/Kg-dry	10	7/13/2022
Cadmium	ND	0.50		mg/Kg-dry	10	7/13/2022
Chromium	10.3	1.0		mg/Kg-dry	10	7/13/2022
Lead	220	0.50		mg/Kg-dry	10	7/13/2022
Selenium	1.2	1.0		mg/Kg-dry	10	7/13/2022
Silver	ND	1.0	*	mg/Kg-dry	10	7/13/2022
TCLP Metals by ICP/MS SW1311/6020A (SW3005A)				Prep Date: **7/12/2022**		Analyst: **JG**
Chromium	ND	0.010		mg/L	5	7/13/2022
Lead	0.044	0.0050		mg/L	5	7/13/2022
Mercury SW7471B				Prep Date: **7/13/2022**		Analyst: **ZPT**
Mercury	0.35	0.019		mg/Kg-dry	1	7/13/2022
pH (25 °C) SW9045C				Prep Date: **7/13/2022**		Analyst: **BAS**
pH	8.75			pH Units	1	7/13/2022
Percent Moisture D2974				Prep Date: **7/12/2022**		Analyst: **BAS**
Percent Moisture	16.0	0.2	*	wt%	1	7/12/2022

Qualifiers:
ND - Not Detected at the Reporting Limit
J - Analyte detected below quantitation limits
B - Analyte detected in the associated Method Blank
HT - Sample received past holding time
* - Non-accredited parameter
RL - Reporting / Quantitation Limit for the analysis
S - Spike Recovery outside accepted recovery limits
R - RPD outside accepted recovery limits
E - Value above quantitation range
H - Holding time exceeded

STAT Analysis Corporation
2242 West Harrison St., Suite 200, Chicago, IL 60612-3766
Tel: (312) 733-0551 Fax: (312) 733-2386 STATinfo@STATAnalysis.com
Accreditations:IEPA ELAP 100445;ORELAP IL300001;AIHA-LAP, LLC 101160;NVLAP LabCode 101202-0

Date Reported: July 20, 2022
Date Printed: July 20, 2022

ANALYTICAL RESULTS

Client: Huff & Huff, Inc.
Work Order: 22070244 Revision 0
Project: 81.0220733.01, CDOT Alley 22-M# 07, Chicago, I
Lab ID: 22070244-006

Client Sample ID: Q-3 (4-8)
Collection Date: 7/7/2022
Matrix: Soil

Analyses	Result	RL	Qualifier	Units	DF	Date Analyzed
Volatile Organic Compounds by GC/MS	**SW5035/8260B**			Prep Date: **7/11/2022**		Analyst: **TMB**
Acetone	ND	0.079		mg/Kg-dry	1	7/14/2022
Benzene	ND	0.0053		mg/Kg-dry	1	7/14/2022
Bromodichloromethane	ND	0.0053		mg/Kg-dry	1	7/14/2022
Bromoform	ND	0.0053		mg/Kg-dry	1	7/14/2022
Bromomethane	ND	0.011		mg/Kg-dry	1	7/14/2022
2-Butanone	ND	0.079		mg/Kg-dry	1	7/14/2022
Carbon disulfide	ND	0.053		mg/Kg-dry	1	7/14/2022
Carbon tetrachloride	ND	0.0053		mg/Kg-dry	1	7/14/2022
Chlorobenzene	ND	0.0053		mg/Kg-dry	1	7/14/2022
Chloroethane	ND	0.011		mg/Kg-dry	1	7/14/2022
Chloroform	ND	0.0053		mg/Kg-dry	1	7/14/2022
Chloromethane	ND	0.011		mg/Kg-dry	1	7/14/2022
Dibromochloromethane	ND	0.0053		mg/Kg-dry	1	7/14/2022
1,1-Dichloroethane	ND	0.0053		mg/Kg-dry	1	7/14/2022
1,2-Dichloroethane	ND	0.0053		mg/Kg-dry	1	7/14/2022
1,1-Dichloroethene	ND	0.0053		mg/Kg-dry	1	7/14/2022
cis-1,2-Dichloroethene	ND	0.0053		mg/Kg-dry	1	7/14/2022
trans-1,2-Dichloroethene	ND	0.0053		mg/Kg-dry	1	7/14/2022
1,2-Dichloropropane	ND	0.0053		mg/Kg-dry	1	7/14/2022
cis-1,3-Dichloropropene	ND	0.0021		mg/Kg-dry	1	7/14/2022
trans-1,3-Dichloropropene	ND	0.0021		mg/Kg-dry	1	7/14/2022
Ethylbenzene	ND	0.0053		mg/Kg-dry	1	7/14/2022
2-Hexanone	ND	0.021		mg/Kg-dry	1	7/14/2022
4-Methyl-2-pentanone	ND	0.021		mg/Kg-dry	1	7/14/2022
Methylene chloride	ND	0.011		mg/Kg-dry	1	7/14/2022
Methyl tert-butyl ether	ND	0.0053		mg/Kg-dry	1	7/14/2022
Styrene	ND	0.0053		mg/Kg-dry	1	7/14/2022
1,1,2,2-Tetrachloroethane	ND	0.0053		mg/Kg-dry	1	7/14/2022
Tetrachloroethene	ND	0.0053		mg/Kg-dry	1	7/14/2022
Toluene	ND	0.0053		mg/Kg-dry	1	7/14/2022
1,1,1-Trichloroethane	ND	0.0053		mg/Kg-dry	1	7/14/2022
1,1,2-Trichloroethane	ND	0.0053		mg/Kg-dry	1	7/14/2022
Trichloroethene	ND	0.0053		mg/Kg-dry	1	7/14/2022
Vinyl chloride	ND	0.0053		mg/Kg-dry	1	7/14/2022
Xylenes, Total	ND	0.016		mg/Kg-dry	1	7/14/2022
Polynuclear Aromatic Hydrocarbons by GC/MS	**SW8270C (SW3550B)**			Prep Date: **7/16/2022**		Analyst: **TEM**
Acenaphthene	ND	0.041		mg/Kg-dry	1	7/18/2022
Acenaphthylene	ND	0.041		mg/Kg-dry	1	7/18/2022

Qualifiers:
ND - Not Detected at the Reporting Limit
J - Analyte detected below quantitation limits
B - Analyte detected in the associated Method Blank
HT - Sample received past holding time
* - Non-accredited parameter
RL - Reporting / Quantitation Limit for the analysis
S - Spike Recovery outside accepted recovery limits
R - RPD outside accepted recovery limits
E - Value above quantitation range
H - Holding time exceeded

STAT Analysis Corporation
2242 West Harrison St., Suite 200, Chicago, IL 60612-3766
Tel: (312) 733-0551 Fax: (312) 733-2386 STATinfo@STATAnalysis.com
Accreditations:IEPA ELAP 100445;ORELAP IL300001;AIHA-LAP, LLC 101160;NVLAP LabCode 101202-0

Date Reported: July 20, 2022
Date Printed: July 20, 2022

ANALYTICAL RESULTS

Client: Huff & Huff, Inc.
Work Order: 22070244 Revision 0
Project: 81.0220733.01, CDOT Alley 22-M# 07, Chicago, I
Lab ID: 22070244-006

Client Sample ID: Q-3 (4-8)
Collection Date: 7/7/2022
Matrix: Soil

Analyses	Result	RL	Qualifier	Units	DF	Date Analyzed
Polynuclear Aromatic Hydrocarbons by GC/MS	**SW8270C (SW3550B)**			Prep Date: **7/16/2022**		Analyst: **TEM**
Anthracene	ND	0.041		mg/Kg-dry	1	7/18/2022
Benz(a)anthracene	ND	0.041		mg/Kg-dry	1	7/18/2022
Benzo(a)pyrene	ND	0.041		mg/Kg-dry	1	7/18/2022
Benzo(b)fluoranthene	ND	0.041		mg/Kg-dry	1	7/18/2022
Benzo(g,h,i)perylene	ND	0.041		mg/Kg-dry	1	7/18/2022
Benzo(k)fluoranthene	ND	0.041		mg/Kg-dry	1	7/18/2022
Chrysene	ND	0.041		mg/Kg-dry	1	7/18/2022
Dibenz(a,h)anthracene	ND	0.041		mg/Kg-dry	1	7/18/2022
Fluoranthene	ND	0.041		mg/Kg-dry	1	7/18/2022
Fluorene	ND	0.041		mg/Kg-dry	1	7/18/2022
Indeno(1,2,3-cd)pyrene	ND	0.041		mg/Kg-dry	1	7/18/2022
Naphthalene	ND	0.041		mg/Kg-dry	1	7/18/2022
Phenanthrene	ND	0.041		mg/Kg-dry	1	7/18/2022
Pyrene	ND	0.041		mg/Kg-dry	1	7/18/2022
Metals by ICP/MS	**SW6020A (SW3050B)**			Prep Date: **7/13/2022**		Analyst: **JG**
Arsenic	8.5	1.2		mg/Kg-dry	10	7/13/2022
Barium	78	1.2		mg/Kg-dry	10	7/13/2022
Cadmium	ND	0.60		mg/Kg-dry	10	7/13/2022
Chromium	25.8	1.2		mg/Kg-dry	10	7/13/2022
Lead	18	0.60		mg/Kg-dry	10	7/13/2022
Selenium	ND	1.2		mg/Kg-dry	10	7/13/2022
Silver	ND	1.2	*	mg/Kg-dry	10	7/13/2022
TCLP Metals by ICP/MS	**SW1311/6020A (SW3005A)**			Prep Date: **7/12/2022**		Analyst: **JG**
Chromium	ND	0.010		mg/L	5	7/13/2022
Lead	ND	0.0050		mg/L	5	7/13/2022
Mercury	**SW7471B**			Prep Date: **7/13/2022**		Analyst: **ZPT**
Mercury	0.027	0.022		mg/Kg-dry	1	7/13/2022
pH (25 °C)	**SW9045C**			Prep Date: **7/13/2022**		Analyst: **BAS**
pH	8.99			pH Units	1	7/13/2022
Percent Moisture	**D2974**			Prep Date: **7/12/2022**		Analyst: **BAS**
Percent Moisture	21.3	0.2	*	wt%	1	7/12/2022

Qualifiers:
ND - Not Detected at the Reporting Limit
J - Analyte detected below quantitation limits
B - Analyte detected in the associated Method Blank
HT - Sample received past holding time
* - Non-accredited parameter
RL - Reporting / Quantitation Limit for the analysis
S - Spike Recovery outside accepted recovery limits
R - RPD outside accepted recovery limits
E - Value above quantitation range
H - Holding time exceeded

STAT Analysis Corporation
2242 West Harrison St., Suite 200, Chicago, IL 60612-3766
Tel: (312) 733-0551 Fax: (312) 733-2386 STATinfo@STATAnalysis.com
Accreditations:IEPA ELAP 100445;ORELAP IL300001;AIHA-LAP, LLC 101160;NVLAP LabCode 101202-0

Date Reported: July 20, 2022
Date Printed: July 20, 2022

ANALYTICAL RESULTS

Client: Huff & Huff, Inc.
Work Order: 22070244 Revision 0
Project: 81.0220733.01, CDOT Alley 22-M# 07, Chicago, I
Lab ID: 22070244-007

Client Sample ID: Q-4 (0-4)
Collection Date: 7/7/2022
Matrix: Soil

Analyses	Result	RL	Qualifier	Units	DF	Date Analyzed
Volatile Organic Compounds by GC/MS	**SW5035/8260B**			Prep Date: **7/11/2022**		Analyst: **TMB**
Acetone	ND	0.085		mg/Kg-dry	1	7/14/2022
Benzene	ND	0.0056		mg/Kg-dry	1	7/14/2022
Bromodichloromethane	ND	0.0056		mg/Kg-dry	1	7/14/2022
Bromoform	ND	0.0056		mg/Kg-dry	1	7/14/2022
Bromomethane	ND	0.011		mg/Kg-dry	1	7/14/2022
2-Butanone	ND	0.085		mg/Kg-dry	1	7/14/2022
Carbon disulfide	ND	0.056		mg/Kg-dry	1	7/14/2022
Carbon tetrachloride	ND	0.0056		mg/Kg-dry	1	7/14/2022
Chlorobenzene	ND	0.0056		mg/Kg-dry	1	7/14/2022
Chloroethane	ND	0.011		mg/Kg-dry	1	7/14/2022
Chloroform	ND	0.0056		mg/Kg-dry	1	7/14/2022
Chloromethane	ND	0.011		mg/Kg-dry	1	7/14/2022
Dibromochloromethane	ND	0.0056		mg/Kg-dry	1	7/14/2022
1,1-Dichloroethane	ND	0.0056		mg/Kg-dry	1	7/14/2022
1,2-Dichloroethane	ND	0.0056		mg/Kg-dry	1	7/14/2022
1,1-Dichloroethene	ND	0.0056		mg/Kg-dry	1	7/14/2022
cis-1,2-Dichloroethene	ND	0.0056		mg/Kg-dry	1	7/14/2022
trans-1,2-Dichloroethene	ND	0.0056		mg/Kg-dry	1	7/14/2022
1,2-Dichloropropane	ND	0.0056		mg/Kg-dry	1	7/14/2022
cis-1,3-Dichloropropene	ND	0.0023		mg/Kg-dry	1	7/14/2022
trans-1,3-Dichloropropene	ND	0.0023		mg/Kg-dry	1	7/14/2022
Ethylbenzene	ND	0.0056		mg/Kg-dry	1	7/14/2022
2-Hexanone	ND	0.023		mg/Kg-dry	1	7/14/2022
4-Methyl-2-pentanone	ND	0.023		mg/Kg-dry	1	7/14/2022
Methylene chloride	ND	0.011		mg/Kg-dry	1	7/14/2022
Methyl tert-butyl ether	ND	0.0056		mg/Kg-dry	1	7/14/2022
Styrene	ND	0.0056		mg/Kg-dry	1	7/14/2022
1,1,2,2-Tetrachloroethane	ND	0.0056		mg/Kg-dry	1	7/14/2022
Tetrachloroethene	ND	0.0056		mg/Kg-dry	1	7/14/2022
Toluene	ND	0.0056		mg/Kg-dry	1	7/14/2022
1,1,1-Trichloroethane	ND	0.0056		mg/Kg-dry	1	7/14/2022
1,1,2-Trichloroethane	ND	0.0056		mg/Kg-dry	1	7/14/2022
Trichloroethene	ND	0.0056		mg/Kg-dry	1	7/14/2022
Vinyl chloride	ND	0.0056		mg/Kg-dry	1	7/14/2022
Xylenes, Total	ND	0.017		mg/Kg-dry	1	7/14/2022
Polynuclear Aromatic Hydrocarbons by GC/MS	**SW8270C (SW3550B)**			Prep Date: **7/16/2022**		Analyst: **TEM**
Acenaphthene	ND	0.042		mg/Kg-dry	1	7/18/2022
Acenaphthylene	ND	0.042		mg/Kg-dry	1	7/18/2022

Qualifiers:
ND - Not Detected at the Reporting Limit
J - Analyte detected below quantitation limits
B - Analyte detected in the associated Method Blank
HT - Sample received past holding time
* - Non-accredited parameter
RL - Reporting / Quantitation Limit for the analysis
S - Spike Recovery outside accepted recovery limits
R - RPD outside accepted recovery limits
E - Value above quantitation range
H - Holding time exceeded

STAT Analysis Corporation
2242 West Harrison St., Suite 200, Chicago, IL 60612-3766
Tel: (312) 733-0551 Fax: (312) 733-2386 STATinfo@STATAnalysis.com
Accreditations:IEPA ELAP 100445;ORELAP IL300001;AIHA-LAP, LLC 101160;NVLAP LabCode 101202-0

Date Reported: July 20, 2022
Date Printed: July 20, 2022

ANALYTICAL RESULTS

Client: Huff & Huff, Inc.
Work Order: 22070244 Revision 0
Project: 81.0220733.01, CDOT Alley 22-M# 07, Chicago, I
Lab ID: 22070244-007

Client Sample ID: Q-4 (0-4)
Collection Date: 7/7/2022
Matrix: Soil

Analyses	Result	RL	Qualifier	Units	DF	Date Analyzed
Polynuclear Aromatic Hydrocarbons by GC/MS	**SW8270C (SW3550B)**			Prep Date: **7/16/2022**		Analyst: **TEM**
Anthracene	ND	0.042		mg/Kg-dry	1	7/18/2022
Benz(a)anthracene	0.17	0.042		mg/Kg-dry	1	7/18/2022
Benzo(a)pyrene	0.24	0.042		mg/Kg-dry	1	7/18/2022
Benzo(b)fluoranthene	0.16	0.042		mg/Kg-dry	1	7/18/2022
Benzo(g,h,i)perylene	0.17	0.042		mg/Kg-dry	1	7/18/2022
Benzo(k)fluoranthene	0.12	0.042		mg/Kg-dry	1	7/18/2022
Chrysene	0.20	0.042		mg/Kg-dry	1	7/18/2022
Dibenz(a,h)anthracene	ND	0.042		mg/Kg-dry	1	7/18/2022
Fluoranthene	0.29	0.042		mg/Kg-dry	1	7/18/2022
Fluorene	ND	0.042		mg/Kg-dry	1	7/18/2022
Indeno(1,2,3-cd)pyrene	0.13	0.042		mg/Kg-dry	1	7/18/2022
Naphthalene	ND	0.042		mg/Kg-dry	1	7/18/2022
Phenanthrene	0.12	0.042		mg/Kg-dry	1	7/18/2022
Pyrene	0.41	0.042		mg/Kg-dry	1	7/18/2022
Metals by ICP/MS	**SW6020A (SW3050B)**			Prep Date: **7/13/2022**		Analyst: **JG**
Arsenic	18.3	1.2		mg/Kg-dry	10	7/13/2022
Barium	170	1.2		mg/Kg-dry	10	7/13/2022
Cadmium	3.3	0.62		mg/Kg-dry	10	7/13/2022
Chromium	18.5	1.2		mg/Kg-dry	10	7/13/2022
Lead	380	0.62		mg/Kg-dry	10	7/13/2022
Selenium	ND	1.2		mg/Kg-dry	10	7/13/2022
Silver	ND	1.2	*	mg/Kg-dry	10	7/13/2022
TCLP Metals by ICP/MS	**SW1311/6020A (SW3005A)**			Prep Date: **7/12/2022**		Analyst: **JG**
Chromium	ND	0.010		mg/L	5	7/13/2022
Lead	0.15	0.0050		mg/L	5	7/13/2022
Mercury	**SW7471B**			Prep Date: **7/13/2022**		Analyst: **ZPT**
Mercury	0.15	0.023		mg/Kg-dry	1	7/13/2022
pH (25 °C)	**SW9045C**			Prep Date: **7/13/2022**		Analyst: **BAS**
pH	9.01			pH Units	1	7/13/2022
Percent Moisture	**D2974**			Prep Date: **7/12/2022**		Analyst: **BAS**
Percent Moisture	22.1	0.2	*	wt%	1	7/12/2022

Qualifiers:
ND - Not Detected at the Reporting Limit
J - Analyte detected below quantitation limits
B - Analyte detected in the associated Method Blank
HT - Sample received past holding time
* - Non-accredited parameter
RL - Reporting / Quantitation Limit for the analysis
S - Spike Recovery outside accepted recovery limits
R - RPD outside accepted recovery limits
E - Value above quantitation range
H - Holding time exceeded

STAT Analysis Corporation
2242 West Harrison St., Suite 200, Chicago, IL 60612-3766
Tel: (312) 733-0551 Fax: (312) 733-2386 STATinfo@STATAnalysis.com
Accreditations:IEPA ELAP 100445;ORELAP IL300001;AIHA-LAP, LLC 101160;NVLAP LabCode 101202-0

Date Reported: July 20, 2022
Date Printed: July 20, 2022

ANALYTICAL RESULTS

Client: Huff & Huff, Inc.
Work Order: 22070244 Revision 0
Project: 81.0220733.01, CDOT Alley 22-M# 07, Chicago, I
Lab ID: 22070244-008

Client Sample ID: Q-4 (4-8)
Collection Date: 7/7/2022
Matrix: Soil

Analyses	Result	RL	Qualifier	Units	DF	Date Analyzed
Volatile Organic Compounds by GC/MS	**SW5035/8260B**			Prep Date: **7/11/2022**		Analyst: **TMB**
Acetone	ND	0.078		mg/Kg-dry	1	7/14/2022
Benzene	ND	0.0052		mg/Kg-dry	1	7/14/2022
Bromodichloromethane	ND	0.0052		mg/Kg-dry	1	7/14/2022
Bromoform	ND	0.0052		mg/Kg-dry	1	7/14/2022
Bromomethane	ND	0.010		mg/Kg-dry	1	7/14/2022
2-Butanone	ND	0.078		mg/Kg-dry	1	7/14/2022
Carbon disulfide	ND	0.052		mg/Kg-dry	1	7/14/2022
Carbon tetrachloride	ND	0.0052		mg/Kg-dry	1	7/14/2022
Chlorobenzene	ND	0.0052		mg/Kg-dry	1	7/14/2022
Chloroethane	ND	0.010		mg/Kg-dry	1	7/14/2022
Chloroform	ND	0.0052		mg/Kg-dry	1	7/14/2022
Chloromethane	ND	0.010		mg/Kg-dry	1	7/14/2022
Dibromochloromethane	ND	0.0052		mg/Kg-dry	1	7/14/2022
1,1-Dichloroethane	ND	0.0052		mg/Kg-dry	1	7/14/2022
1,2-Dichloroethane	ND	0.0052		mg/Kg-dry	1	7/14/2022
1,1-Dichloroethene	ND	0.0052		mg/Kg-dry	1	7/14/2022
cis-1,2-Dichloroethene	ND	0.0052		mg/Kg-dry	1	7/14/2022
trans-1,2-Dichloroethene	ND	0.0052		mg/Kg-dry	1	7/14/2022
1,2-Dichloropropane	ND	0.0052		mg/Kg-dry	1	7/14/2022
cis-1,3-Dichloropropene	ND	0.0021		mg/Kg-dry	1	7/14/2022
trans-1,3-Dichloropropene	ND	0.0021		mg/Kg-dry	1	7/14/2022
Ethylbenzene	ND	0.0052		mg/Kg-dry	1	7/14/2022
2-Hexanone	ND	0.021		mg/Kg-dry	1	7/14/2022
4-Methyl-2-pentanone	ND	0.021		mg/Kg-dry	1	7/14/2022
Methylene chloride	ND	0.010		mg/Kg-dry	1	7/14/2022
Methyl tert-butyl ether	ND	0.0052		mg/Kg-dry	1	7/14/2022
Styrene	ND	0.0052		mg/Kg-dry	1	7/14/2022
1,1,2,2-Tetrachloroethane	ND	0.0052		mg/Kg-dry	1	7/14/2022
Tetrachloroethene	ND	0.0052		mg/Kg-dry	1	7/14/2022
Toluene	ND	0.0052		mg/Kg-dry	1	7/14/2022
1,1,1-Trichloroethane	ND	0.0052		mg/Kg-dry	1	7/14/2022
1,1,2-Trichloroethane	ND	0.0052		mg/Kg-dry	1	7/14/2022
Trichloroethene	ND	0.0052		mg/Kg-dry	1	7/14/2022
Vinyl chloride	ND	0.0052		mg/Kg-dry	1	7/14/2022
Xylenes, Total	ND	0.016		mg/Kg-dry	1	7/14/2022
Polynuclear Aromatic Hydrocarbons by GC/MS	**SW8270C (SW3550B)**			Prep Date: **7/16/2022**		Analyst: **TEM**
Acenaphthene	ND	0.041		mg/Kg-dry	1	7/18/2022
Acenaphthylene	ND	0.041		mg/Kg-dry	1	7/18/2022

Qualifiers:
ND - Not Detected at the Reporting Limit
J - Analyte detected below quantitation limits
B - Analyte detected in the associated Method Blank
HT - Sample received past holding time
* - Non-accredited parameter
RL - Reporting / Quantitation Limit for the analysis
S - Spike Recovery outside accepted recovery limits
R - RPD outside accepted recovery limits
E - Value above quantitation range
H - Holding time exceeded

STAT Analysis Corporation
2242 West Harrison St., Suite 200, Chicago, IL 60612-3766
Tel: (312) 733-0551 Fax: (312) 733-2386 STATinfo@STATAnalysis.com
Accreditations:IEPA ELAP 100445;ORELAP IL300001;AIHA-LAP, LLC 101160;NVLAP LabCode 101202-0

Date Reported: July 20, 2022
Date Printed: July 20, 2022

ANALYTICAL RESULTS

Client: Huff & Huff, Inc.
Work Order: 22070244 Revision 0
Project: 81.0220733.01, CDOT Alley 22-M# 07, Chicago, I
Lab ID: 22070244-008

Client Sample ID: Q-4 (4-8)
Collection Date: 7/7/2022
Matrix: Soil

Analyses	Result	RL	Qualifier	Units	DF	Date Analyzed
Polynuclear Aromatic Hydrocarbons by GC/MS	**SW8270C (SW3550B)**			Prep Date: **7/16/2022**		Analyst: **TEM**
Anthracene	ND	0.041		mg/Kg-dry	1	7/18/2022
Benz(a)anthracene	ND	0.041		mg/Kg-dry	1	7/18/2022
Benzo(a)pyrene	ND	0.041		mg/Kg-dry	1	7/18/2022
Benzo(b)fluoranthene	ND	0.041		mg/Kg-dry	1	7/18/2022
Benzo(g,h,i)perylene	ND	0.041		mg/Kg-dry	1	7/18/2022
Benzo(k)fluoranthene	ND	0.041		mg/Kg-dry	1	7/18/2022
Chrysene	ND	0.041		mg/Kg-dry	1	7/18/2022
Dibenz(a,h)anthracene	ND	0.041		mg/Kg-dry	1	7/18/2022
Fluoranthene	ND	0.041		mg/Kg-dry	1	7/18/2022
Fluorene	ND	0.041		mg/Kg-dry	1	7/18/2022
Indeno(1,2,3-cd)pyrene	ND	0.041		mg/Kg-dry	1	7/18/2022
Naphthalene	ND	0.041		mg/Kg-dry	1	7/18/2022
Phenanthrene	ND	0.041		mg/Kg-dry	1	7/18/2022
Pyrene	ND	0.041		mg/Kg-dry	1	7/18/2022
Metals by ICP/MS	**SW6020A (SW3050B)**			Prep Date: **7/13/2022**		Analyst: **JG**
Arsenic	5.6	1.2		mg/Kg-dry	10	7/13/2022
Barium	48	1.2		mg/Kg-dry	10	7/13/2022
Cadmium	ND	0.58		mg/Kg-dry	10	7/13/2022
Chromium	29.2	1.2		mg/Kg-dry	10	7/13/2022
Lead	20	0.58		mg/Kg-dry	10	7/13/2022
Selenium	ND	1.2		mg/Kg-dry	10	7/13/2022
Silver	ND	1.2	*	mg/Kg-dry	10	7/13/2022
TCLP Metals by ICP/MS	**SW1311/6020A (SW3005A)**			Prep Date: **7/12/2022**		Analyst: **JG**
Chromium	ND	0.010		mg/L	5	7/13/2022
Lead	0.0067	0.0050		mg/L	5	7/13/2022
Mercury	**SW7471B**			Prep Date: **7/13/2022**		Analyst: **ZPT**
Mercury	0.024	0.023		mg/Kg-dry	1	7/13/2022
pH (25 °C)	**SW9045C**			Prep Date: **7/13/2022**		Analyst: **BAS**
pH	8.43			pH Units	1	7/13/2022
Percent Moisture	**D2974**			Prep Date: **7/12/2022**		Analyst: **BAS**
Percent Moisture	21.5	0.2	*	wt%	1	7/12/2022

Qualifiers:
ND - Not Detected at the Reporting Limit
J - Analyte detected below quantitation limits
B - Analyte detected in the associated Method Blank
HT - Sample received past holding time
* - Non-accredited parameter
RL - Reporting / Quantitation Limit for the analysis
S - Spike Recovery outside accepted recovery limits
R - RPD outside accepted recovery limits
E - Value above quantitation range
H - Holding time exceeded

STAT Analysis Corporation
2242 West Harrison St., Suite 200, Chicago, IL 60612-3766
Tel: (312) 733-0551 Fax: (312) 733-2386 STATinfo@STATAnalysis.com
Accreditations:IEPA ELAP 100445;ORELAP IL300001;AIHA-LAP, LLC 101160;NVLAP LabCode 101202-0

Date Reported: July 20, 2022
Date Printed: July 20, 2022

ANALYTICAL RESULTS

Client: Huff & Huff, Inc.
Work Order: 22070244 Revision 0
Project: 81.0220733.01, CDOT Alley 22-M# 07, Chicago, I
Lab ID: 22070244-009

Client Sample ID: Q-5 (0-4)
Collection Date: 7/7/2022
Matrix: Soil

Analyses	Result	RL	Qualifier	Units	DF	Date Analyzed
Volatile Organic Compounds by GC/MS	**SW5035/8260B**			Prep Date: **7/11/2022**		Analyst: **TMB**
Acetone	ND	0.075		mg/Kg-dry	1	7/14/2022
Benzene	ND	0.0050		mg/Kg-dry	1	7/14/2022
Bromodichloromethane	ND	0.0050		mg/Kg-dry	1	7/14/2022
Bromoform	ND	0.0050		mg/Kg-dry	1	7/14/2022
Bromomethane	ND	0.010		mg/Kg-dry	1	7/14/2022
2-Butanone	ND	0.075		mg/Kg-dry	1	7/14/2022
Carbon disulfide	ND	0.050		mg/Kg-dry	1	7/14/2022
Carbon tetrachloride	ND	0.0050		mg/Kg-dry	1	7/14/2022
Chlorobenzene	ND	0.0050		mg/Kg-dry	1	7/14/2022
Chloroethane	ND	0.010		mg/Kg-dry	1	7/14/2022
Chloroform	ND	0.0050		mg/Kg-dry	1	7/14/2022
Chloromethane	ND	0.010		mg/Kg-dry	1	7/14/2022
Dibromochloromethane	ND	0.0050		mg/Kg-dry	1	7/14/2022
1,1-Dichloroethane	ND	0.0050		mg/Kg-dry	1	7/14/2022
1,2-Dichloroethane	ND	0.0050		mg/Kg-dry	1	7/14/2022
1,1-Dichloroethene	ND	0.0050		mg/Kg-dry	1	7/14/2022
cis-1,2-Dichloroethene	ND	0.0050		mg/Kg-dry	1	7/14/2022
trans-1,2-Dichloroethene	ND	0.0050		mg/Kg-dry	1	7/14/2022
1,2-Dichloropropane	ND	0.0050		mg/Kg-dry	1	7/14/2022
cis-1,3-Dichloropropene	ND	0.0020		mg/Kg-dry	1	7/14/2022
trans-1,3-Dichloropropene	ND	0.0020		mg/Kg-dry	1	7/14/2022
Ethylbenzene	ND	0.0050		mg/Kg-dry	1	7/14/2022
2-Hexanone	ND	0.020		mg/Kg-dry	1	7/14/2022
4-Methyl-2-pentanone	ND	0.020		mg/Kg-dry	1	7/14/2022
Methylene chloride	ND	0.010		mg/Kg-dry	1	7/14/2022
Methyl tert-butyl ether	ND	0.0050		mg/Kg-dry	1	7/14/2022
Styrene	ND	0.0050		mg/Kg-dry	1	7/14/2022
1,1,2,2-Tetrachloroethane	ND	0.0050		mg/Kg-dry	1	7/14/2022
Tetrachloroethene	ND	0.0050		mg/Kg-dry	1	7/14/2022
Toluene	ND	0.0050		mg/Kg-dry	1	7/14/2022
1,1,1-Trichloroethane	ND	0.0050		mg/Kg-dry	1	7/14/2022
1,1,2-Trichloroethane	ND	0.0050		mg/Kg-dry	1	7/14/2022
Trichloroethene	ND	0.0050		mg/Kg-dry	1	7/14/2022
Vinyl chloride	ND	0.0050		mg/Kg-dry	1	7/14/2022
Xylenes, Total	ND	0.015		mg/Kg-dry	1	7/14/2022
Polynuclear Aromatic Hydrocarbons by GC/MS	**SW8270C (SW3550B)**			Prep Date: **7/16/2022**		Analyst: **TEM**
Acenaphthene	0.16	0.042		mg/Kg-dry	1	7/18/2022
Acenaphthylene	0.20	0.042		mg/Kg-dry	1	7/18/2022

Qualifiers:
ND - Not Detected at the Reporting Limit
J - Analyte detected below quantitation limits
B - Analyte detected in the associated Method Blank
HT - Sample received past holding time
* - Non-accredited parameter
RL - Reporting / Quantitation Limit for the analysis
S - Spike Recovery outside accepted recovery limits
R - RPD outside accepted recovery limits
E - Value above quantitation range
H - Holding time exceeded

STAT Analysis Corporation
2242 West Harrison St., Suite 200, Chicago, IL 60612-3766
Tel: (312) 733-0551 Fax: (312) 733-2386 STATinfo@STATAnalysis.com
Accreditations:IEPA ELAP 100445;ORELAP IL300001;AIHA-LAP, LLC 101160;NVLAP LabCode 101202-0

Date Reported: July 20, 2022
Date Printed: July 20, 2022

ANALYTICAL RESULTS

Client: Huff & Huff, Inc.
Work Order: 22070244 Revision 0
Project: 81.0220733.01, CDOT Alley 22-M# 07, Chicago, I
Lab ID: 22070244-009

Client Sample ID: Q-5 (0-4)
Collection Date: 7/7/2022
Matrix: Soil

Analyses	Result	RL	Qualifier	Units	DF	Date Analyzed
Polynuclear Aromatic Hydrocarbons by GC/MS SW8270C (SW3550B)				Prep Date: **7/16/2022**		Analyst: **TEM**
Anthracene	0.67	0.042		mg/Kg-dry	1	7/18/2022
Benz(a)anthracene	1.9	0.042		mg/Kg-dry	1	7/18/2022
Benzo(a)pyrene	2.6	0.042		mg/Kg-dry	1	7/18/2022
Benzo(b)fluoranthene	1.5	0.042		mg/Kg-dry	1	7/18/2022
Benzo(g,h,i)perylene	1.8	0.042		mg/Kg-dry	1	7/18/2022
Benzo(k)fluoranthene	1.7	0.042		mg/Kg-dry	1	7/18/2022
Chrysene	2.0	0.042		mg/Kg-dry	1	7/18/2022
Dibenz(a,h)anthracene	0.63	0.042		mg/Kg-dry	1	7/18/2022
Fluoranthene	3.6	0.042		mg/Kg-dry	1	7/18/2022
Fluorene	0.21	0.042		mg/Kg-dry	1	7/18/2022
Indeno(1,2,3-cd)pyrene	1.3	0.042		mg/Kg-dry	1	7/18/2022
Naphthalene	0.055	0.042		mg/Kg-dry	1	7/18/2022
Phenanthrene	2.3	0.042		mg/Kg-dry	1	7/18/2022
Pyrene	4.8	0.042		mg/Kg-dry	1	7/18/2022
Metals by ICP/MS SW6020A (SW3050B)				Prep Date: **7/13/2022**		Analyst: **JG**
Arsenic	8.7	1.3		mg/Kg-dry	10	7/13/2022
Barium	180	1.3		mg/Kg-dry	10	7/13/2022
Cadmium	0.75	0.63		mg/Kg-dry	10	7/13/2022
Chromium	11.1	1.3		mg/Kg-dry	10	7/13/2022
Lead	320	0.63		mg/Kg-dry	10	7/13/2022
Selenium	1.9	1.3		mg/Kg-dry	10	7/13/2022
Silver	ND	1.3	*	mg/Kg-dry	10	7/13/2022
TCLP Metals by ICP/MS SW1311/6020A (SW3005A)				Prep Date: **7/12/2022**		Analyst: **JG**
Chromium	ND	0.010		mg/L	5	7/13/2022
Lead	0.23	0.0050		mg/L	5	7/13/2022
Mercury SW7471B				Prep Date: **7/13/2022**		Analyst: **ZPT**
Mercury	0.043	0.020		mg/Kg-dry	1	7/13/2022
pH (25 °C) SW9045C				Prep Date: **7/13/2022**		Analyst: **BAS**
pH	8.50			pH Units	1	7/13/2022
Percent Moisture D2974				Prep Date: **7/12/2022**		Analyst: **BAS**
Percent Moisture	21.8	0.2	*	wt%	1	7/12/2022

Qualifiers:
ND - Not Detected at the Reporting Limit
J - Analyte detected below quantitation limits
B - Analyte detected in the associated Method Blank
HT - Sample received past holding time
* - Non-accredited parameter
RL - Reporting / Quantitation Limit for the analysis
S - Spike Recovery outside accepted recovery limits
R - RPD outside accepted recovery limits
E - Value above quantitation range
H - Holding time exceeded

STAT Analysis Corporation
2242 West Harrison St., Suite 200, Chicago, IL 60612-3766
Tel: (312) 733-0551 Fax: (312) 733-2386 STATinfo@STATAnalysis.com
Accreditations:IEPA ELAP 100445;ORELAP IL300001;AIHA-LAP, LLC 101160;NVLAP LabCode 101202-0

Date Reported: July 20, 2022
Date Printed: July 20, 2022

ANALYTICAL RESULTS

Client: Huff & Huff, Inc.
Work Order: 22070244 Revision 0
Project: 81.0220733.01, CDOT Alley 22-M# 07, Chicago, I
Lab ID: 22070244-010

Client Sample ID: Q-5 (4-8)
Collection Date: 7/7/2022
Matrix: Soil

Analyses	Result	RL	Qualifier	Units	DF	Date Analyzed
Volatile Organic Compounds by GC/MS	**SW5035/8260B**			Prep Date: **7/11/2022**		Analyst: **TMB**
Acetone	ND	0.077		mg/Kg-dry	1	7/14/2022
Benzene	ND	0.0052		mg/Kg-dry	1	7/14/2022
Bromodichloromethane	ND	0.0052		mg/Kg-dry	1	7/14/2022
Bromoform	ND	0.0052		mg/Kg-dry	1	7/14/2022
Bromomethane	ND	0.010		mg/Kg-dry	1	7/14/2022
2-Butanone	ND	0.077		mg/Kg-dry	1	7/14/2022
Carbon disulfide	ND	0.052		mg/Kg-dry	1	7/14/2022
Carbon tetrachloride	ND	0.0052		mg/Kg-dry	1	7/14/2022
Chlorobenzene	ND	0.0052		mg/Kg-dry	1	7/14/2022
Chloroethane	ND	0.010		mg/Kg-dry	1	7/14/2022
Chloroform	ND	0.0052		mg/Kg-dry	1	7/14/2022
Chloromethane	ND	0.010		mg/Kg-dry	1	7/14/2022
Dibromochloromethane	ND	0.0052		mg/Kg-dry	1	7/14/2022
1,1-Dichloroethane	ND	0.0052		mg/Kg-dry	1	7/14/2022
1,2-Dichloroethane	ND	0.0052		mg/Kg-dry	1	7/14/2022
1,1-Dichloroethene	ND	0.0052		mg/Kg-dry	1	7/14/2022
cis-1,2-Dichloroethene	ND	0.0052		mg/Kg-dry	1	7/14/2022
trans-1,2-Dichloroethene	ND	0.0052		mg/Kg-dry	1	7/14/2022
1,2-Dichloropropane	ND	0.0052		mg/Kg-dry	1	7/14/2022
cis-1,3-Dichloropropene	ND	0.0021		mg/Kg-dry	1	7/14/2022
trans-1,3-Dichloropropene	ND	0.0021		mg/Kg-dry	1	7/14/2022
Ethylbenzene	ND	0.0052		mg/Kg-dry	1	7/14/2022
2-Hexanone	ND	0.021		mg/Kg-dry	1	7/14/2022
4-Methyl-2-pentanone	ND	0.021		mg/Kg-dry	1	7/14/2022
Methylene chloride	ND	0.010		mg/Kg-dry	1	7/14/2022
Methyl tert-butyl ether	ND	0.0052		mg/Kg-dry	1	7/14/2022
Styrene	ND	0.0052		mg/Kg-dry	1	7/14/2022
1,1,2,2-Tetrachloroethane	ND	0.0052		mg/Kg-dry	1	7/14/2022
Tetrachloroethene	ND	0.0052		mg/Kg-dry	1	7/14/2022
Toluene	ND	0.0052		mg/Kg-dry	1	7/14/2022
1,1,1-Trichloroethane	ND	0.0052		mg/Kg-dry	1	7/14/2022
1,1,2-Trichloroethane	ND	0.0052		mg/Kg-dry	1	7/14/2022
Trichloroethene	ND	0.0052		mg/Kg-dry	1	7/14/2022
Vinyl chloride	ND	0.0052		mg/Kg-dry	1	7/14/2022
Xylenes, Total	ND	0.015		mg/Kg-dry	1	7/14/2022
Polynuclear Aromatic Hydrocarbons by GC/MS	**SW8270C (SW3550B)**			Prep Date: **7/16/2022**		Analyst: **TEM**
Acenaphthene	ND	0.041		mg/Kg-dry	1	7/18/2022
Acenaphthylene	ND	0.041		mg/Kg-dry	1	7/18/2022

Qualifiers:
ND - Not Detected at the Reporting Limit
J - Analyte detected below quantitation limits
B - Analyte detected in the associated Method Blank
HT - Sample received past holding time
* - Non-accredited parameter
RL - Reporting / Quantitation Limit for the analysis
S - Spike Recovery outside accepted recovery limits
R - RPD outside accepted recovery limits
E - Value above quantitation range
H - Holding time exceeded

STAT Analysis Corporation
2242 West Harrison St., Suite 200, Chicago, IL 60612-3766
Tel: (312) 733-0551 Fax: (312) 733-2386 STATinfo@STATAnalysis.com
Accreditations:IEPA ELAP 100445;ORELAP IL300001;AIHA-LAP, LLC 101160;NVLAP LabCode 101202-0

Date Reported: July 20, 2022
Date Printed: July 20, 2022

ANALYTICAL RESULTS

Client: Huff & Huff, Inc.
Work Order: 22070244 Revision 0
Project: 81.0220733.01, CDOT Alley 22-M# 07, Chicago, I
Lab ID: 22070244-010

Client Sample ID: Q-5 (4-8)
Collection Date: 7/7/2022
Matrix: Soil

Analyses	Result	RL	Qualifier	Units	DF	Date Analyzed
Polynuclear Aromatic Hydrocarbons by GC/MS	**SW8270C (SW3550B)**			Prep Date: **7/16/2022**		Analyst: **TEM**
Anthracene	ND	0.041		mg/Kg-dry	1	7/18/2022
Benz(a)anthracene	ND	0.041		mg/Kg-dry	1	7/18/2022
Benzo(a)pyrene	ND	0.041		mg/Kg-dry	1	7/18/2022
Benzo(b)fluoranthene	ND	0.041		mg/Kg-dry	1	7/18/2022
Benzo(g,h,i)perylene	ND	0.041		mg/Kg-dry	1	7/18/2022
Benzo(k)fluoranthene	ND	0.041		mg/Kg-dry	1	7/18/2022
Chrysene	ND	0.041		mg/Kg-dry	1	7/18/2022
Dibenz(a,h)anthracene	ND	0.041		mg/Kg-dry	1	7/18/2022
Fluoranthene	ND	0.041		mg/Kg-dry	1	7/18/2022
Fluorene	0.090	0.041		mg/Kg-dry	1	7/18/2022
Indeno(1,2,3-cd)pyrene	ND	0.041		mg/Kg-dry	1	7/18/2022
Naphthalene	ND	0.041		mg/Kg-dry	1	7/18/2022
Phenanthrene	ND	0.041		mg/Kg-dry	1	7/18/2022
Pyrene	ND	0.041		mg/Kg-dry	1	7/18/2022
Metals by ICP/MS	**SW6020A (SW3050B)**			Prep Date: **7/13/2022**		Analyst: **JG**
Arsenic	5.6	1.2		mg/Kg-dry	10	7/13/2022
Barium	83	1.2		mg/Kg-dry	10	7/13/2022
Cadmium	ND	0.61		mg/Kg-dry	10	7/13/2022
Chromium	24.2	1.2		mg/Kg-dry	10	7/13/2022
Lead	18	0.61		mg/Kg-dry	10	7/13/2022
Selenium	ND	1.2		mg/Kg-dry	10	7/13/2022
Silver	ND	1.2	*	mg/Kg-dry	10	7/13/2022
TCLP Metals by ICP/MS	**SW1311/6020A (SW3005A)**			Prep Date: **7/12/2022**		Analyst: **JG**
Chromium	ND	0.010		mg/L	5	7/13/2022
Lead	ND	0.0050		mg/L	5	7/13/2022
Mercury	**SW7471B**			Prep Date: **7/13/2022**		Analyst: **ZPT**
Mercury	0.037	0.022		mg/Kg-dry	1	7/13/2022
pH (25 °C)	**SW9045C**			Prep Date: **7/13/2022**		Analyst: **BAS**
pH	8.50			pH Units	1	7/13/2022
Percent Moisture	**D2974**			Prep Date: **7/12/2022**		Analyst: **BAS**
Percent Moisture	20.3	0.2	*	wt%	1	7/12/2022

Qualifiers:
ND - Not Detected at the Reporting Limit
J - Analyte detected below quantitation limits
B - Analyte detected in the associated Method Blank
HT - Sample received past holding time
* - Non-accredited parameter
RL - Reporting / Quantitation Limit for the analysis
S - Spike Recovery outside accepted recovery limits
R - RPD outside accepted recovery limits
E - Value above quantitation range
H - Holding time exceeded

STAT Analysis Corporation
2242 West Harrison St., Suite 200, Chicago, IL 60612-3766
Tel: (312) 733-0551 Fax: (312) 733-2386 STATinfo@STATAnalysis.com
Accreditations:IEPA ELAP 100445;ORELAP IL300001;AIHA-LAP, LLC 101160;NVLAP LabCode 101202-0

Date Reported: July 20, 2022
Date Printed: July 20, 2022

ANALYTICAL RESULTS

Client: Huff & Huff, Inc.
Work Order: 22070244 Revision 0
Project: 81.0220733.01, CDOT Alley 22-M# 07, Chicago, I
Lab ID: 22070244-011

Client Sample ID: Q-6 (0-4)
Collection Date: 7/7/2022
Matrix: Soil

Analyses	Result	RL	Qualifier	Units	DF	Date Analyzed
Volatile Organic Compounds by GC/MS	**SW5035/8260B**			Prep Date: **7/11/2022**		Analyst: **TMB**
Acetone	ND	0.072		mg/Kg-dry	1	7/14/2022
Benzene	ND	0.0048		mg/Kg-dry	1	7/14/2022
Bromodichloromethane	ND	0.0048		mg/Kg-dry	1	7/14/2022
Bromoform	ND	0.0048		mg/Kg-dry	1	7/14/2022
Bromomethane	ND	0.0096		mg/Kg-dry	1	7/14/2022
2-Butanone	ND	0.072		mg/Kg-dry	1	7/14/2022
Carbon disulfide	ND	0.048		mg/Kg-dry	1	7/14/2022
Carbon tetrachloride	ND	0.0048		mg/Kg-dry	1	7/14/2022
Chlorobenzene	ND	0.0048		mg/Kg-dry	1	7/14/2022
Chloroethane	ND	0.0096		mg/Kg-dry	1	7/14/2022
Chloroform	ND	0.0048		mg/Kg-dry	1	7/14/2022
Chloromethane	ND	0.0096		mg/Kg-dry	1	7/14/2022
Dibromochloromethane	ND	0.0048		mg/Kg-dry	1	7/14/2022
1,1-Dichloroethane	ND	0.0048		mg/Kg-dry	1	7/14/2022
1,2-Dichloroethane	ND	0.0048		mg/Kg-dry	1	7/14/2022
1,1-Dichloroethene	ND	0.0048		mg/Kg-dry	1	7/14/2022
cis-1,2-Dichloroethene	ND	0.0048		mg/Kg-dry	1	7/14/2022
trans-1,2-Dichloroethene	ND	0.0048		mg/Kg-dry	1	7/14/2022
1,2-Dichloropropane	ND	0.0048		mg/Kg-dry	1	7/14/2022
cis-1,3-Dichloropropene	ND	0.0019		mg/Kg-dry	1	7/14/2022
trans-1,3-Dichloropropene	ND	0.0019		mg/Kg-dry	1	7/14/2022
Ethylbenzene	ND	0.0048		mg/Kg-dry	1	7/14/2022
2-Hexanone	ND	0.019		mg/Kg-dry	1	7/14/2022
4-Methyl-2-pentanone	ND	0.019		mg/Kg-dry	1	7/14/2022
Methylene chloride	ND	0.0096		mg/Kg-dry	1	7/14/2022
Methyl tert-butyl ether	ND	0.0048		mg/Kg-dry	1	7/14/2022
Styrene	ND	0.0048		mg/Kg-dry	1	7/14/2022
1,1,2,2-Tetrachloroethane	ND	0.0048		mg/Kg-dry	1	7/14/2022
Tetrachloroethene	ND	0.0048		mg/Kg-dry	1	7/14/2022
Toluene	ND	0.0048		mg/Kg-dry	1	7/14/2022
1,1,1-Trichloroethane	ND	0.0048		mg/Kg-dry	1	7/14/2022
1,1,2-Trichloroethane	ND	0.0048		mg/Kg-dry	1	7/14/2022
Trichloroethene	ND	0.0048		mg/Kg-dry	1	7/14/2022
Vinyl chloride	ND	0.0048		mg/Kg-dry	1	7/14/2022
Xylenes, Total	ND	0.014		mg/Kg-dry	1	7/14/2022
Polynuclear Aromatic Hydrocarbons by GC/MS	**SW8270C (SW3550B)**			Prep Date: **7/16/2022**		Analyst: **TEM**
Acenaphthene	0.24	0.039		mg/Kg-dry	1	7/18/2022
Acenaphthylene	0.13	0.039		mg/Kg-dry	1	7/18/2022

Qualifiers:
ND - Not Detected at the Reporting Limit
J - Analyte detected below quantitation limits
B - Analyte detected in the associated Method Blank
HT - Sample received past holding time
* - Non-accredited parameter
RL - Reporting / Quantitation Limit for the analysis
S - Spike Recovery outside accepted recovery limits
R - RPD outside accepted recovery limits
E - Value above quantitation range
H - Holding time exceeded

STAT Analysis Corporation
2242 West Harrison St., Suite 200, Chicago, IL 60612-3766
Tel: (312) 733-0551 Fax: (312) 733-2386 STATinfo@STATAnalysis.com
Accreditations:IEPA ELAP 100445;ORELAP IL300001;AIHA-LAP, LLC 101160;NVLAP LabCode 101202-0

Date Reported: July 20, 2022
Date Printed: July 20, 2022

ANALYTICAL RESULTS

Client: Huff & Huff, Inc.
Work Order: 22070244 Revision 0
Project: 81.0220733.01, CDOT Alley 22-M# 07, Chicago, I
Lab ID: 22070244-011

Client Sample ID: Q-6 (0-4)
Collection Date: 7/7/2022
Matrix: Soil

Analyses	Result	RL	Qualifier	Units	DF	Date Analyzed
Polynuclear Aromatic Hydrocarbons by GC/MS	**SW8270C (SW3550B)**			Prep Date: **7/16/2022**		Analyst: **TEM**
Anthracene	2.6	0.039		mg/Kg-dry	1	7/18/2022
Benz(a)anthracene	12	0.19		mg/Kg-dry	5	7/20/2022
Benzo(a)pyrene	13	0.19		mg/Kg-dry	5	7/20/2022
Benzo(b)fluoranthene	12	0.19		mg/Kg-dry	5	7/20/2022
Benzo(g,h,i)perylene	7.9	0.19		mg/Kg-dry	5	7/20/2022
Benzo(k)fluoranthene	9.4	0.19		mg/Kg-dry	5	7/20/2022
Chrysene	14	0.19		mg/Kg-dry	5	7/20/2022
Dibenz(a,h)anthracene	3.9	0.039		mg/Kg-dry	1	7/18/2022
Fluoranthene	22	0.19		mg/Kg-dry	5	7/20/2022
Fluorene	0.37	0.039		mg/Kg-dry	1	7/18/2022
Indeno(1,2,3-cd)pyrene	7.5	0.19		mg/Kg-dry	5	7/20/2022
Naphthalene	0.078	0.039		mg/Kg-dry	1	7/18/2022
Phenanthrene	6.6	0.19		mg/Kg-dry	5	7/20/2022
Pyrene	19	0.19		mg/Kg-dry	5	7/20/2022
Metals by ICP/MS	**SW6020A (SW3050B)**			Prep Date: **7/13/2022**		Analyst: **JG**
Arsenic	10.7	1.1		mg/Kg-dry	10	7/13/2022
Barium	57	1.1		mg/Kg-dry	10	7/13/2022
Cadmium	ND	0.54		mg/Kg-dry	10	7/13/2022
Chromium	15.5	1.1		mg/Kg-dry	10	7/13/2022
Lead	32	0.54		mg/Kg-dry	10	7/13/2022
Selenium	ND	1.1		mg/Kg-dry	10	7/13/2022
Silver	ND	1.1	*	mg/Kg-dry	10	7/13/2022
TCLP Metals by ICP/MS	**SW1311/6020A (SW3005A)**			Prep Date: **7/12/2022**		Analyst: **JG**
Chromium	ND	0.010		mg/L	5	7/13/2022
Lead	ND	0.0050		mg/L	5	7/13/2022
Mercury	**SW7471B**			Prep Date: **7/13/2022**		Analyst: **ZPT**
Mercury	0.23	0.021		mg/Kg-dry	1	7/13/2022
pH (25 °C)	**SW9045C**			Prep Date: **7/13/2022**		Analyst: **BAS**
pH	8.78			pH Units	1	7/13/2022
Percent Moisture	**D2974**			Prep Date: **7/12/2022**		Analyst: **BAS**
Percent Moisture	16.2	0.2	*	wt%	1	7/12/2022

Qualifiers:
ND - Not Detected at the Reporting Limit
J - Analyte detected below quantitation limits
B - Analyte detected in the associated Method Blank
HT - Sample received past holding time
* - Non-accredited parameter
RL - Reporting / Quantitation Limit for the analysis
S - Spike Recovery outside accepted recovery limits
R - RPD outside accepted recovery limits
E - Value above quantitation range
H - Holding time exceeded

STAT Analysis Corporation
2242 West Harrison St., Suite 200, Chicago, IL 60612-3766
Tel: (312) 733-0551 Fax: (312) 733-2386 STATinfo@STATAnalysis.com
Accreditations:IEPA ELAP 100445;ORELAP IL300001;AIHA-LAP, LLC 101160;NVLAP LabCode 101202-0

Date Reported: July 20, 2022
Date Printed: July 20, 2022

ANALYTICAL RESULTS

Client: Huff & Huff, Inc.
Work Order: 22070244 Revision 0
Project: 81.0220733.01, CDOT Alley 22-M# 07, Chicago, I
Lab ID: 22070244-012

Client Sample ID: Q-6 (4-8)
Collection Date: 7/7/2022
Matrix: Soil

Analyses	Result	RL	Qualifier	Units	DF	Date Analyzed
Polynuclear Aromatic Hydrocarbons by GC/MS	**SW8270C (SW3550B)**			Prep Date: **7/16/2022**		Analyst: **TEM**
Acenaphthene	ND	0.040		mg/Kg-dry	1	7/18/2022
Acenaphthylene	ND	0.040		mg/Kg-dry	1	7/18/2022
Anthracene	ND	0.040		mg/Kg-dry	1	7/18/2022
Benz(a)anthracene	ND	0.040		mg/Kg-dry	1	7/18/2022
Benzo(a)pyrene	ND	0.040		mg/Kg-dry	1	7/18/2022
Benzo(b)fluoranthene	ND	0.040		mg/Kg-dry	1	7/18/2022
Benzo(g,h,i)perylene	ND	0.040		mg/Kg-dry	1	7/18/2022
Benzo(k)fluoranthene	ND	0.040		mg/Kg-dry	1	7/18/2022
Chrysene	ND	0.040		mg/Kg-dry	1	7/18/2022
Dibenz(a,h)anthracene	ND	0.040		mg/Kg-dry	1	7/18/2022
Fluoranthene	ND	0.040		mg/Kg-dry	1	7/18/2022
Fluorene	ND	0.040		mg/Kg-dry	1	7/18/2022
Indeno(1,2,3-cd)pyrene	ND	0.040		mg/Kg-dry	1	7/18/2022
Naphthalene	ND	0.040		mg/Kg-dry	1	7/18/2022
Phenanthrene	ND	0.040		mg/Kg-dry	1	7/18/2022
Pyrene	ND	0.040		mg/Kg-dry	1	7/18/2022
Metals by ICP/MS	**SW6020A (SW3050B)**			Prep Date: **7/13/2022**		Analyst: **JG**
Arsenic	9.5	1.0		mg/Kg-dry	10	7/13/2022
Barium	190	1.0		mg/Kg-dry	10	7/13/2022
Cadmium	ND	0.52		mg/Kg-dry	10	7/13/2022
Chromium	20.5	1.0		mg/Kg-dry	10	7/13/2022
Lead	16	0.52		mg/Kg-dry	10	7/13/2022
Selenium	ND	1.0		mg/Kg-dry	10	7/13/2022
Silver	ND	1.0	*	mg/Kg-dry	10	7/13/2022
TCLP Metals by ICP/MS	**SW1311/6020A (SW3005A)**			Prep Date: **7/12/2022**		Analyst: **JG**
Chromium	ND	0.010		mg/L	5	7/13/2022
Lead	ND	0.0050		mg/L	5	7/13/2022
Mercury	**SW7471B**			Prep Date: **7/13/2022**		Analyst: **ZPT**
Mercury	0.039	0.020		mg/Kg-dry	1	7/13/2022
pH (25 °C)	**SW9045C**			Prep Date: **7/13/2022**		Analyst: **BAS**
pH	8.79			pH Units	1	7/13/2022
Percent Moisture	**D2974**			Prep Date: **7/12/2022**		Analyst: **BAS**
Percent Moisture	17.1	0.2	*	wt%	1	7/12/2022

Qualifiers:
ND - Not Detected at the Reporting Limit
J - Analyte detected below quantitation limits
B - Analyte detected in the associated Method Blank
HT - Sample received past holding time
* - Non-accredited parameter
RL - Reporting / Quantitation Limit for the analysis
S - Spike Recovery outside accepted recovery limits
R - RPD outside accepted recovery limits
E - Value above quantitation range
H - Holding time exceeded

STAT Analysis Corporation
2242 West Harrison St., Suite 200, Chicago, IL 60612-3766
Tel: (312) 733-0551 Fax: (312) 733-2386 STATinfo@STATAnalysis.com
Accreditations:IEPA ELAP 100445;ORELAP IL300001;AIHA-LAP, LLC 101160;NVLAP LabCode 101202-0

Date Reported: July 20, 2022
Date Printed: July 20, 2022

ANALYTICAL RESULTS

Client: Huff & Huff, Inc.
Work Order: 22070244 Revision 0
Project: 81.0220733.01, CDOT Alley 22-M# 07, Chicago, I
Lab ID: 22070244-013

Client Sample ID: Q-7 (0-4)
Collection Date: 7/7/2022
Matrix: Soil

Analyses	Result	RL	Qualifier	Units	DF	Date Analyzed
Polynuclear Aromatic Hydrocarbons by GC/MS SW8270C (SW3550B)				Prep Date: **7/16/2022**		Analyst: **TEM**
Acenaphthene	0.046	0.045		mg/Kg-dry	1	7/18/2022
Acenaphthylene	0.19	0.045		mg/Kg-dry	1	7/18/2022
Anthracene	0.36	0.045		mg/Kg-dry	1	7/18/2022
Benz(a)anthracene	1.4	0.045		mg/Kg-dry	1	7/18/2022
Benzo(a)pyrene	1.5	0.045		mg/Kg-dry	1	7/18/2022
Benzo(b)fluoranthene	1.1	0.045		mg/Kg-dry	1	7/18/2022
Benzo(g,h,i)perylene	0.84	0.045		mg/Kg-dry	1	7/18/2022
Benzo(k)fluoranthene	1.2	0.045		mg/Kg-dry	1	7/18/2022
Chrysene	1.5	0.045		mg/Kg-dry	1	7/18/2022
Dibenz(a,h)anthracene	0.43	0.045		mg/Kg-dry	1	7/18/2022
Fluoranthene	2.7	0.045		mg/Kg-dry	1	7/18/2022
Fluorene	0.078	0.045		mg/Kg-dry	1	7/18/2022
Indeno(1,2,3-cd)pyrene	0.71	0.045		mg/Kg-dry	1	7/18/2022
Naphthalene	ND	0.045		mg/Kg-dry	1	7/18/2022
Phenanthrene	1.4	0.045		mg/Kg-dry	1	7/18/2022
Pyrene	2.6	0.045		mg/Kg-dry	1	7/18/2022
Metals by ICP/MS SW6020A (SW3050B)				Prep Date: **7/13/2022**		Analyst: **JG**
Arsenic	20.6	1.4		mg/Kg-dry	10	7/13/2022
Barium	840	1.4		mg/Kg-dry	10	7/13/2022
Cadmium	2.0	0.68		mg/Kg-dry	10	7/13/2022
Chromium	30.2	1.4		mg/Kg-dry	10	7/13/2022
Lead	1300	0.68		mg/Kg-dry	10	7/13/2022
Selenium	1.7	1.4		mg/Kg-dry	10	7/13/2022
Silver	ND	1.4	*	mg/Kg-dry	10	7/13/2022
TCLP Metals by ICP/MS SW1311/6020A (SW3005A)				Prep Date: **7/12/2022**		Analyst: **JG**
Chromium	ND	0.010		mg/L	5	7/13/2022
Lead	0.46	0.0050		mg/L	5	7/13/2022
Mercury SW7471B				Prep Date: **7/13/2022**		Analyst: **ZPT**
Mercury	0.15	0.026		mg/Kg-dry	1	7/13/2022
pH (25 °C) SW9045C				Prep Date: **7/13/2022**		Analyst: **BAS**
pH	7.94			pH Units	1	7/13/2022
Percent Moisture D2974				Prep Date: **7/12/2022**		Analyst: **BAS**
Percent Moisture	27.0	0.2	*	wt%	1	7/12/2022

Qualifiers:
ND - Not Detected at the Reporting Limit
J - Analyte detected below quantitation limits
B - Analyte detected in the associated Method Blank
HT - Sample received past holding time
* - Non-accredited parameter
RL - Reporting / Quantitation Limit for the analysis
S - Spike Recovery outside accepted recovery limits
R - RPD outside accepted recovery limits
E - Value above quantitation range
H - Holding time exceeded

STAT Analysis Corporation
2242 West Harrison St., Suite 200, Chicago, IL 60612-3766
Tel: (312) 733-0551 Fax: (312) 733-2386 STATinfo@STATAnalysis.com
Accreditations:IEPA ELAP 100445;ORELAP IL300001;AIHA-LAP, LLC 101160;NVLAP LabCode 101202-0

Date Reported: July 20, 2022
Date Printed: July 20, 2022

ANALYTICAL RESULTS

Client: Huff & Huff, Inc.
Work Order: 22070244 Revision 0
Project: 81.0220733.01, CDOT Alley 22-M# 07, Chicago, I
Lab ID: 22070244-014

Client Sample ID: Q-7 (4-8)
Collection Date: 7/7/2022
Matrix: Soil

Analyses	Result	RL	Qualifier	Units	DF	Date Analyzed
Volatile Organic Compounds by GC/MS	**SW5035/8260B**			Prep Date: **7/11/2022**		Analyst: **TMB**
Acetone	ND	0.075		mg/Kg-dry	1	7/14/2022
Benzene	ND	0.0050		mg/Kg-dry	1	7/14/2022
Bromodichloromethane	ND	0.0050		mg/Kg-dry	1	7/14/2022
Bromoform	ND	0.0050		mg/Kg-dry	1	7/14/2022
Bromomethane	ND	0.010		mg/Kg-dry	1	7/14/2022
2-Butanone	ND	0.075		mg/Kg-dry	1	7/14/2022
Carbon disulfide	ND	0.050		mg/Kg-dry	1	7/14/2022
Carbon tetrachloride	ND	0.0050		mg/Kg-dry	1	7/14/2022
Chlorobenzene	ND	0.0050		mg/Kg-dry	1	7/14/2022
Chloroethane	ND	0.010		mg/Kg-dry	1	7/14/2022
Chloroform	ND	0.0050		mg/Kg-dry	1	7/14/2022
Chloromethane	ND	0.010		mg/Kg-dry	1	7/14/2022
Dibromochloromethane	ND	0.0050		mg/Kg-dry	1	7/14/2022
1,1-Dichloroethane	ND	0.0050		mg/Kg-dry	1	7/14/2022
1,2-Dichloroethane	ND	0.0050		mg/Kg-dry	1	7/14/2022
1,1-Dichloroethene	ND	0.0050		mg/Kg-dry	1	7/14/2022
cis-1,2-Dichloroethene	ND	0.0050		mg/Kg-dry	1	7/14/2022
trans-1,2-Dichloroethene	ND	0.0050		mg/Kg-dry	1	7/14/2022
1,2-Dichloropropane	ND	0.0050		mg/Kg-dry	1	7/14/2022
cis-1,3-Dichloropropene	ND	0.0020		mg/Kg-dry	1	7/14/2022
trans-1,3-Dichloropropene	ND	0.0020		mg/Kg-dry	1	7/14/2022
Ethylbenzene	ND	0.0050		mg/Kg-dry	1	7/14/2022
2-Hexanone	ND	0.020		mg/Kg-dry	1	7/14/2022
4-Methyl-2-pentanone	ND	0.020		mg/Kg-dry	1	7/14/2022
Methylene chloride	ND	0.010		mg/Kg-dry	1	7/14/2022
Methyl tert-butyl ether	ND	0.0050		mg/Kg-dry	1	7/14/2022
Styrene	ND	0.0050		mg/Kg-dry	1	7/14/2022
1,1,2,2-Tetrachloroethane	ND	0.0050		mg/Kg-dry	1	7/14/2022
Tetrachloroethene	ND	0.0050		mg/Kg-dry	1	7/14/2022
Toluene	ND	0.0050		mg/Kg-dry	1	7/14/2022
1,1,1-Trichloroethane	ND	0.0050		mg/Kg-dry	1	7/14/2022
1,1,2-Trichloroethane	ND	0.0050		mg/Kg-dry	1	7/14/2022
Trichloroethene	ND	0.0050		mg/Kg-dry	1	7/14/2022
Vinyl chloride	ND	0.0050		mg/Kg-dry	1	7/14/2022
Xylenes, Total	ND	0.015		mg/Kg-dry	1	7/14/2022
Polynuclear Aromatic Hydrocarbons by GC/MS	**SW8270C (SW3550B)**			Prep Date: **7/16/2022**		Analyst: **TEM**
Acenaphthene	ND	0.040		mg/Kg-dry	1	7/18/2022
Acenaphthylene	ND	0.040		mg/Kg-dry	1	7/18/2022

Qualifiers:
ND - Not Detected at the Reporting Limit
J - Analyte detected below quantitation limits
B - Analyte detected in the associated Method Blank
HT - Sample received past holding time
* - Non-accredited parameter
RL - Reporting / Quantitation Limit for the analysis
S - Spike Recovery outside accepted recovery limits
R - RPD outside accepted recovery limits
E - Value above quantitation range
H - Holding time exceeded

STAT Analysis Corporation
2242 West Harrison St., Suite 200, Chicago, IL 60612-3766
Tel: (312) 733-0551 Fax: (312) 733-2386 STATinfo@STATAnalysis.com
Accreditations:IEPA ELAP 100445;ORELAP IL300001;AIHA-LAP, LLC 101160;NVLAP LabCode 101202-0

Date Reported: July 20, 2022
Date Printed: July 20, 2022

ANALYTICAL RESULTS

Client: Huff & Huff, Inc.
Work Order: 22070244 Revision 0
Project: 81.0220733.01, CDOT Alley 22-M# 07, Chicago, I
Lab ID: 22070244-014

Client Sample ID: Q-7 (4-8)
Collection Date: 7/7/2022
Matrix: Soil

Analyses	Result	RL	Qualifier	Units	DF	Date Analyzed
Polynuclear Aromatic Hydrocarbons by GC/MS	**SW8270C (SW3550B)**			Prep Date: **7/16/2022**		Analyst: **TEM**
Anthracene	ND	0.040		mg/Kg-dry	1	7/18/2022
Benz(a)anthracene	ND	0.040		mg/Kg-dry	1	7/18/2022
Benzo(a)pyrene	ND	0.040		mg/Kg-dry	1	7/18/2022
Benzo(b)fluoranthene	ND	0.040		mg/Kg-dry	1	7/18/2022
Benzo(g,h,i)perylene	ND	0.040		mg/Kg-dry	1	7/18/2022
Benzo(k)fluoranthene	ND	0.040		mg/Kg-dry	1	7/18/2022
Chrysene	ND	0.040		mg/Kg-dry	1	7/18/2022
Dibenz(a,h)anthracene	ND	0.040		mg/Kg-dry	1	7/18/2022
Fluoranthene	ND	0.040		mg/Kg-dry	1	7/18/2022
Fluorene	ND	0.040		mg/Kg-dry	1	7/18/2022
Indeno(1,2,3-cd)pyrene	ND	0.040		mg/Kg-dry	1	7/18/2022
Naphthalene	ND	0.040		mg/Kg-dry	1	7/18/2022
Phenanthrene	ND	0.040		mg/Kg-dry	1	7/18/2022
Pyrene	ND	0.040		mg/Kg-dry	1	7/18/2022
Metals by ICP/MS	**SW6020A (SW3050B)**			Prep Date: **7/13/2022**		Analyst: **JG**
Arsenic	17.1	1.1		mg/Kg-dry	10	7/13/2022
Barium	190	1.1		mg/Kg-dry	10	7/13/2022
Cadmium	ND	0.55		mg/Kg-dry	10	7/13/2022
Chromium	21.1	1.1		mg/Kg-dry	10	7/13/2022
Lead	20	0.55		mg/Kg-dry	10	7/13/2022
Selenium	ND	1.1		mg/Kg-dry	10	7/13/2022
Silver	ND	1.1	*	mg/Kg-dry	10	7/13/2022
TCLP Metals by ICP/MS	**SW1311/6020A (SW3005A)**			Prep Date: **7/12/2022**		Analyst: **JG**
Chromium	ND	0.010		mg/L	5	7/13/2022
Lead	ND	0.0050		mg/L	5	7/13/2022
Mercury	**SW7471B**			Prep Date: **7/13/2022**		Analyst: **ZPT**
Mercury	0.032	0.020		mg/Kg-dry	1	7/13/2022
pH (25 °C)	**SW9045C**			Prep Date: **7/13/2022**		Analyst: **BAS**
pH	8.53			pH Units	1	7/13/2022
Percent Moisture	**D2974**			Prep Date: **7/12/2022**		Analyst: **BAS**
Percent Moisture	18.2	0.2	*	wt%	1	7/12/2022

Qualifiers:
ND - Not Detected at the Reporting Limit
J - Analyte detected below quantitation limits
B - Analyte detected in the associated Method Blank
HT - Sample received past holding time
* - Non-accredited parameter
RL - Reporting / Quantitation Limit for the analysis
S - Spike Recovery outside accepted recovery limits
R - RPD outside accepted recovery limits
E - Value above quantitation range
H - Holding time exceeded

STAT Analysis Corporation
2242 W. Harrison Suite 200, Chicago, Illinois 60612 Phone: (312) 733-0551 Fax: (312) 733-2386
e-mail address: STATinfo@STATAnalysis.com

CHAIN OF CUSTODY RECORD

Nº: 934490 **Page :** 1 of 1

Company: Huff & Huff / GZA
Project Number: 91.0220733.01 Client Tracking No.:
Project Name: CDOT Alley 22-M#07
Project Location: Chicago, IL
Sampler(s): E. Yun
Report To: Cory Wilson Phone:
Fax:
QC Level: 1 2 3 4 e-mail:

Quote No.:
P.O. No.:
Turn Around Time (Days): 1 2 3 4 5 - 7 10
Results Needed: / / am/pm

Client Sample Number/Description:	Date Taken	Time Taken	Matrix	Comp.	Grab	Preserv.	No. of Containers	VOCs	PNAs	RCRA Metals	TCLP (Cr)	TCLP (Pb)	pH	Additional Information:	Lab No.:
Q-1 (0-4)	7/7/22		Soil		X		4	X	X	X	X	X	X		001
Q-1 (4-8)															002
Q-2 (0-4)															003
Q-2 (4-8)								X							004
Q-3 (0-4)								X							005
Q-3 (4-8)								X							006
Q-4 (0-4)								X							007
Q-4 (4-8)								X							008
Q-5 (0-4)								X							009
Q-5 (4-8)								X							010
Q-6 (0-4)								X							011
Q-6 (4-8)															012
Q-7 (0-4)															013
Q-7 (4-8)	7/7/22		Soil		X		4	X	X	X	X	X	X		014

Relinquished by: (Signature) Date/Time: 7/7/22 16:09
Received by: (Signature) Date/Time: 7/7/22 1609
Relinquished by: (Signature) Date/Time:
Received by: (Signature) Date/Time:
Relinquished by: (Signature) Date/Time:
Received by: (Signature) Date/Time:

Comments:

Laboratory Work Order No.: 22070244

Received on Ice: Yes ☑ No ☐

Temperature: 2.1 °C

Preservation Code: A = None B = HNO_3 C = NaOH
D = H_2SO_4 E = HCl F = 5035/EnCore G = Other

STAT Analysis Corporation

Sample Receipt Checklist

Client Name HUFF & HUFF

Date and Time Received: 7/7/2022 4:09:00 PM

Work Order Number 22070244

Received by: MM

Checklist completed by: _____ 7/7/22
Signature | Date

Reviewed by: JP 7/11/22
Initials | Date

Matrix:

Carrier name: Client Delivered

Shipping container/cooler in good condition?	Yes ☑	No ☐	Not Present ☐
Custody seals intact on shippping container/cooler?	Yes ☐	No ☐	Not Present ☑
Custody seals intact on sample bottles?	Yes ☐	No ☐	Not Present ☑
Chain of custody present?	Yes ☑	No ☐	
Chain of custody signed when relinquished and received?	Yes ☑	No ☐	
Chain of custody agrees with sample labels/containers?	Yes ☑	No ☐	
Samples in proper container/bottle?	Yes ☑	No ☐	
Sample containers intact?	Yes ☑	No ☐	
Sufficient sample volume for indicated test?	Yes ☑	No ☐	
All samples received within holding time?	Yes ☑	No ☐	
Container or Temp Blank temperature in compliance?	Yes ☑	No ☐	Temperature 2.1 °C
Water - VOA vials have zero headspace?	No VOA vials submitted ☐	Yes ☐	No ☐
Water - Samples pH checked?	Yes ☐	No ☐	Checked by: _____
Water - Samples properly preserved?	Yes ☐	No ☐	pH Adjusted? _____

Any No response must be detailed in the comments section below.

Comments: _____

Client / Person contacted: _____ Date contacted: _____ Contacted by: _____

Response: _____

ATTACHMENT C

BORING LOGS

GZA GeoEnvironmental, Inc.
915 Harger Road, Suite 330
Oak Brook, IL 60523
630-684-9100

BORING NUMBER Q-1

CLIENT TranSystems Corporation
PROJECT NAME TS CDOT CCDD 22-M#07
PROJECT NUMBER 81.0220733.01
PROJECT LOCATION Chicago, Cook County, IL
DATE STARTED 7/7/22 **COMPLETED** 7/7/22
GROUND ELEVATION ~600 +/- 2 **HOLE SIZE** 2 inches
DRILLING CONTRACTOR Environmental Soil Probing
DRILLING METHOD Direct Push
LOGGED BY EHY **CHECKED BY** JJR
DRILL RIG 5400 Truck Geoprobe

GROUND WATER LEVELS (ft, bgs):

DATE	TIME	DEPTH	CASING	STAB

DEPTH (ft)	GRAPHIC LOG	MATERIAL DESCRIPTION	REMARKS	SAMPLE TYPE NUMBER (Depth Interval)	PID RESULTS	RECOVERY (ft)
0		SILTY SAND (SM/URBAN FILL: trace Coal); trace Gravel; dark gray, moist	1	S-1 (0-4)	0.0	2.0
2		LEAN CLAY (CL/URBAN FILL: trace Coal); trace Gravel; brown, moist				
4		LEAN CLAY (CL); trace Gravel; brown, moist	1	S-2 (4-8)	0.0	3.0
6						
8		End of boring at 8' BGS. Boring immediately backfilled with remaining soil and bentonite chips. Pavement surfaces are restored with asphalt cold patch and concrete surfaces are restored with quick mix cement patch.				

REMARKS

1. Sample Collected

ENVIRONMENTAL BH COLUMN W/ REMARKS - GINT STD US LAB.GDT - 8/2/22 18:12 - J:\81.0220733.01 TS CDOT QCQA (NCI PROGRAM) ALLEY & SIDEWALK CCDD-SOIL MANAGEMENT\2022 CIC ALLEYS\BORING LOGS GINT FILES\22-M#07_BORING LOGS.GPJ

GZA GeoEnvironmental, Inc.
915 Harger Road, Suite 330
Oak Brook, IL 60523
630-684-9100

BORING NUMBER Q-2

CLIENT TranSystems Corporation
PROJECT NAME TS CDOT CCDD 22-M#07
PROJECT NUMBER 81.0220733.01
PROJECT LOCATION Chicago, Cook County, IL
DATE STARTED 7/7/22 **COMPLETED** 7/7/22
GROUND ELEVATION ~599 +/- 2 **HOLE SIZE** 2 inches
DRILLING CONTRACTOR Environmental Soil Probing
DRILLING METHOD Direct Push
LOGGED BY EHY **CHECKED BY** JJR
DRILL RIG 5400 Truck Geoprobe

GROUND WATER LEVELS (ft, bgs):

DATE	TIME	DEPTH	CASING	STAB

DEPTH (ft)	GRAPHIC LOG	MATERIAL DESCRIPTION	REMARKS	SAMPLE TYPE NUMBER (Depth Interval)	PID RESULTS	RECOVERY (ft)
0		SILTY SAND (SM/URBAN FILL: trace Coal and Glass); trace Gravel; dark gray, wet	1	S-1 (0-4)	0.0	3.0
2		LEAN CLAY (CL); trace Gravel; dark gray to brown, moist				
4		Brown and gray	1	S-2 (4-8)	0.0	1.0
6						
8		End of boring at 8' BGS. Boring immediately backfilled with remaining soil and bentonite chips. Pavement surfaces are restored with asphalt cold patch and concrete surfaces are restored with quick mix cement patch.				

REMARKS

1. Sample Collected

ENVIRONMENTAL BH COLUMN W/ REMARKS - GINT STD US LAB.GDT - 8/2/22 18:12 - J:\81.0220733.01 TS CDOT QCQA (NCI PROGRAM) ALLEY & SIDEWALK CCDD-SOIL MANAGEMENT\2022 CIC ALLEYS\BORING LOGS GINT FILES\22-M#07_BORING LOGS.GPJ

GZA GeoEnvironmental, Inc.
915 Harger Road, Suite 330
Oak Brook, IL 60523
630-684-9100

BORING NUMBER Q-3

CLIENT TranSystems Corporation
PROJECT NAME TS CDOT CCDD 22-M#07
PROJECT NUMBER 81.0220733.01
PROJECT LOCATION Chicago, Cook County, IL
DATE STARTED 7/7/22 **COMPLETED** 7/7/22
GROUND ELEVATION ~603 +/- 2 **HOLE SIZE** 2 inches
DRILLING CONTRACTOR Environmental Soil Probing
DRILLING METHOD Direct Push
LOGGED BY EHY **CHECKED BY** JJR
DRILL RIG 5400 Truck Geoprobe

GROUND WATER LEVELS (ft, bgs):

DATE	TIME	DEPTH	CASING	STAB

DEPTH (ft)	GRAPHIC LOG	MATERIAL DESCRIPTION	REMARKS	SAMPLE TYPE NUMBER (Depth Interval)	PID RESULTS	RECOVERY (ft)
0		LEAN CLAY (CL/URBAN FILL: trace Coal and Brick); trace Gravel; brown, moist	1	S-1 (0-4)	0.0	2.0
2		LEAN CLAY (CL); trace Gravel; brown, moist				
4		Brown and gray	1	S-2 (4-8)	0.0	4.0
6						
8		End of boring at 8' BGS. Boring immediately backfilled with remaining soil and bentonite chips. Pavement surfaces are restored with asphalt cold patch and concrete surfaces are restored with quick mix cement patch.				

REMARKS

1. Sample Collected

ENVIRONMENTAL BH COLUMN W/ REMARKS - GINT STD US LAB.GDT - 8/2/22 18:12 - J:\81.0220733.01 TS CDOT QCQA (NCI PROGRAM) ALLEY & SIDEWALK CCDD-SOIL MANAGEMENT\2022 CIC ALLEYS\BORING LOGS GINT FILES\22-M#07_BORING LOGS.GPJ

GZA GeoEnvironmental, Inc.
915 Harger Road, Suite 330
Oak Brook, IL 60523
630-684-9100

BORING NUMBER Q-4

CLIENT TranSystems Corporation
PROJECT NAME TS CDOT CCDD 22-M#07
PROJECT NUMBER 81.0220733.01
PROJECT LOCATION Chicago, Cook County, IL
DATE STARTED 7/7/22 **COMPLETED** 7/7/22
GROUND ELEVATION ~600 +/- 2 **HOLE SIZE** 2 inches
DRILLING CONTRACTOR Environmental Soil Probing
DRILLING METHOD Direct Push
LOGGED BY EHY **CHECKED BY** JJR
DRILL RIG 5400 Truck Geoprobe

GROUND WATER LEVELS (ft, bgs):

DATE	TIME	DEPTH	CASING	STAB

DEPTH (ft)	GRAPHIC LOG	MATERIAL DESCRIPTION	REMARKS	SAMPLE TYPE NUMBER (Depth Interval)	PID RESULTS	RECOVERY (ft)
0		SANDY LEAN CLAY (CL/URBAN FILL: trace Coal and Brick); trace Gravel; brown, gray, and black, wet	1	S-1 (0-4)	0.0	2.0
4		LEAN CLAY (CL); trace Gravel; brown and gray, moist from 4' to 4.5' BGS Wet from 4.5' to 5.5' BGS	1	S-2 (4-8)	0.0	1.5
8		End of boring at 8' BGS. Boring immediately backfilled with remaining soil and bentonite chips. Pavement surfaces are restored with asphalt cold patch and concrete surfaces are restored with quick mix cement patch.				

REMARKS

1. Sample Collected

ENVIRONMENTAL BH COLUMN W/ REMARKS - GINT STD US LAB.GDT - 8/2/22 18:12 - J:\81.0220733.01 TS CDOT QCQA (NCI PROGRAM) ALLEY & SIDEWALK CCDD-SOIL MANAGEMENT\2022 CIC ALLEYS\BORING LOGS GINT FILES\22-M#07_BORING LOGS.GPJ

GZA GeoEnvironmental, Inc.
915 Harger Road, Suite 330
Oak Brook, IL 60523
630-684-9100

BORING NUMBER Q-5

CLIENT TranSystems Corporation
PROJECT NAME TS CDOT CCDD 22-M#07
PROJECT NUMBER 81.0220733.01
PROJECT LOCATION Chicago, Cook County, IL
DATE STARTED 7/7/22 **COMPLETED** 7/7/22
GROUND ELEVATION ~602 +/- 2 **HOLE SIZE** 2 inches
DRILLING CONTRACTOR Environmental Soil Probing
DRILLING METHOD Direct Push
LOGGED BY EHY **CHECKED BY** JJR
DRILL RIG 5400 Truck Geoprobe

GROUND WATER LEVELS (ft, bgs):

DATE	TIME	DEPTH	CASING	STAB

DEPTH (ft)	GRAPHIC LOG	MATERIAL DESCRIPTION	REMARKS	SAMPLE TYPE NUMBER (Depth Interval)	PID RESULTS	RECOVERY (ft)
0		SILTY SAND (SM/URBAN FILL: trace Coal); trace Gravel; black, wet	1	S-1 (0-4)	9.7	3.0
2		LEAN CLAY (CL); trace Gravel; brown and gray, Petroleum odors, moist				
4		Slight Petroleum odors	1	S-2 (4-8)	5.0	3.0
6		SILT (ML); trace Gravel; brown and gray, moist				
8		End of boring at 8' BGS. Boring immediately backfilled with remaining soil and bentonite chips. Pavement surfaces are restored with asphalt cold patch and concrete surfaces are restored with quick mix cement patch.				

REMARKS

1. Sample Collected

ENVIRONMENTAL BH COLUMN W/ REMARKS - GINT STD US LAB.GDT - 8/2/22 18:12 - J:\81.0220733.01 TS CDOT QCQA (NCI PROGRAM) ALLEY & SIDEWALK CCDD-SOIL MANAGEMENT\2022 CIC ALLEYS\BORING LOGS GINT FILES\22-M#07_BORING LOGS.GPJ

GZA GeoEnvironmental, Inc.
915 Harger Road, Suite 330
Oak Brook, IL 60523
630-684-9100

BORING NUMBER Q-6

CLIENT TranSystems Corporation
PROJECT NAME TS CDOT CCDD 22-M#07
PROJECT NUMBER 81.0220733.01
PROJECT LOCATION Chicago, Cook County, IL
DATE STARTED 7/7/22 **COMPLETED** 7/7/22
GROUND ELEVATION ~600 +/- 2 **HOLE SIZE** 2 inches
DRILLING CONTRACTOR Environmental Soil Probing
DRILLING METHOD Direct Push
LOGGED BY EHY **CHECKED BY** JJR
DRILL RIG 5400 Truck Geoprobe

GROUND WATER LEVELS (ft, bgs):

DATE	TIME	DEPTH	CASING	STAB

DEPTH (ft)	GRAPHIC LOG	MATERIAL DESCRIPTION	REMARKS	SAMPLE TYPE NUMBER (Depth Interval)	PID RESULTS	RECOVERY (ft)
0		LEAN CLAY (CL/URBAN FILL: trace Coal, Glass, and Brick); trace Gravel; brown, moist	1	S-1 (0-4)	0.0	2.0
2		LEAN CLAY (CL); trace Gravel; brown, moist				
4			1	S-2 (4-8)	0.0	3.0
6						
8		End of boring at 8' BGS. Boring immediately backfilled with remaining soil and bentonite chips. Pavement surfaces are restored with asphalt cold patch and concrete surfaces are restored with quick mix cement patch.				

REMARKS

1. Sample Collected

ENVIRONMENTAL BH COLUMN W/ REMARKS - GINT STD US LAB.GDT - 8/2/22 18:12 - J:\81.0220733.01 TS CDOT QCQA (NCI PROGRAM) ALLEY & SIDEWALK CCDD-SOIL MANAGEMENT\2022 CIC ALLEYS\BORING LOGS GINT FILES\22-M#07_BORING LOGS.GPJ

GZA GeoEnvironmental, Inc.
915 Harger Road, Suite 330
Oak Brook, IL 60523
630-684-9100

BORING NUMBER Q-7

CLIENT TranSystems Corporation
PROJECT NAME TS CDOT CCDD 22-M#07
PROJECT NUMBER 81.0220733.01
PROJECT LOCATION Chicago, Cook County, IL
DATE STARTED 7/7/22 **COMPLETED** 7/7/22
GROUND ELEVATION ~599 +/- 2 **HOLE SIZE** 2 inches
DRILLING CONTRACTOR Environmental Soil Probing
DRILLING METHOD Direct Push
LOGGED BY EHY **CHECKED BY** JJR
DRILL RIG 5400 Truck Geoprobe

GROUND WATER LEVELS (ft, bgs):

DATE	TIME	DEPTH	CASING	STAB

DEPTH (ft)	GRAPHIC LOG	MATERIAL DESCRIPTION	REMARKS	SAMPLE TYPE NUMBER (Depth Interval)	PID RESULTS	RECOVERY (ft)
0		SILTY SAND (SM/URBAN FILL: trace Coal and Plastic); trace Gravel; dark brown, moist	1	S-1 (0-4)	0.0	3.5
2		LEAN CLAY (CL/URBAN FILL: trace Coal and Brick); trace Gravel; moist				
4		LEAN CLAY (CL); trace Gravel; brown, moist	1	S-2 (4-8)	0.0	3.0
6						
8		End of boring at 8' BGS. Boring immediately backfilled with remaining soil and bentonite chips. Pavement surfaces are restored with asphalt cold patch and concrete surfaces are restored with quick mix cement patch.				


REMARKS

1. Sample Collected


ENVIRONMENTAL BH COLUMN W/ REMARKS - GINT STD US LAB.GDT - 8/2/22 18:12 - J:\81.0220733.01 TS CDOT QCQA (NCI PROGRAM) ALLEY & SIDEWALK CCDD-SOIL MANAGEMENT\2022 CIC ALLEYS\BORING LOGS GINT FILES\22-M#07_BORING LOGS.GPJ

APPENDIX C

22922

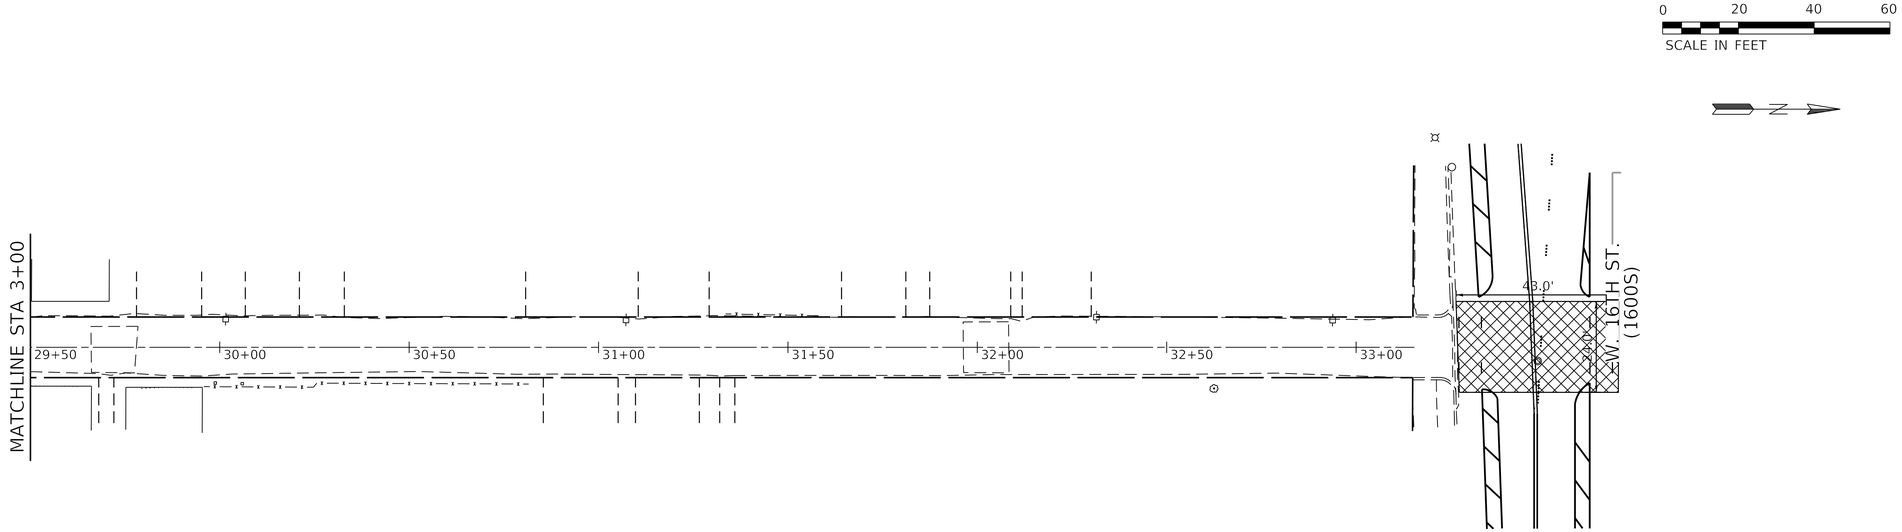

EXISTING CONDITIONS PLAN VIEW

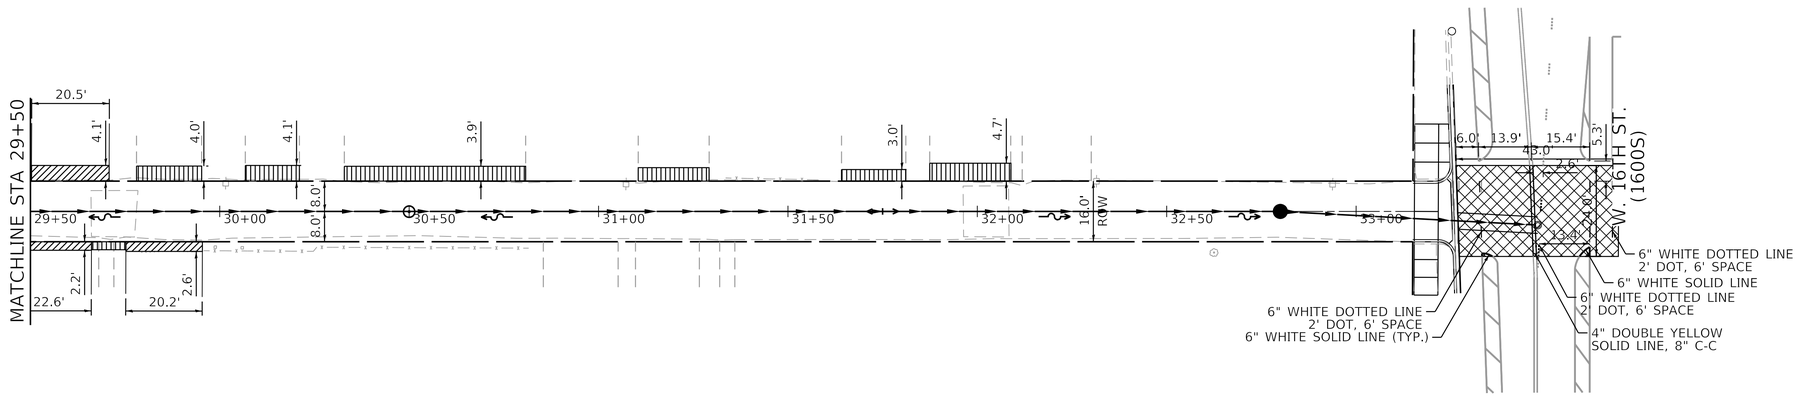


PROPOSED CONDITIONS PLAN VIEW

MODEL: Default
FILE NAME: N:\ 2025\ Projects\Green Alley\0 PBC Alley Revisions\2025\Package 6\CADD Drawings\23-CP46 W. 16th St & S. Central Park Ave\CADD Sheets\CP46-cht-striping.dgn

USER NAME = AB	DESIGNED - AB	REVISED -	**CITY OF CHICAGO** **DEPARTMENT OF TRANSPORTATION** **24th WARD**
	DRAWN - AB	REVISED -	
PLOT SCALE = 20.0000 ' / in.	CHECKED - SJ	REVISED -	
PLOT DATE = 7/1/2025	DATE - 07/01/2025	ISSUED FOR BID - 07/10/2025	

STRIPING PLAN
PBC PROJECT NO # 22922
W. 16TH STREET - W. OGDEN AVENUE
S. CENTRAL PARK AVENUE - S. DRAKE AVENUE

OUC NUMBER	COUNTY	TOTAL SHEETS	SHEET NO.
OUC IR #124701	COOK	26	12
STA. TO STA.	SCALE: NTS		

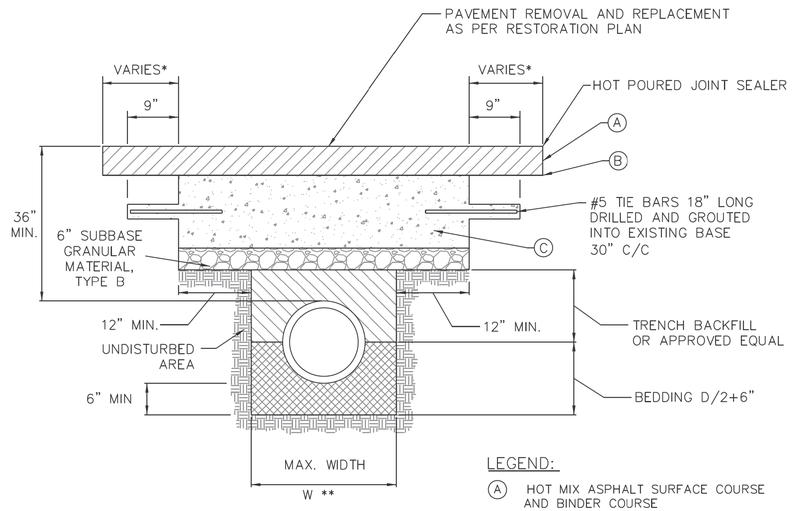

LEGEND:

- (A) HOT MIX ASPHALT SURFACE COURSE AND BINDER COURSE
- (B) BITUMINOUS MATERIAL & AGGREGATE (PRIME COAT)
- (C) PCC BASE COURSE

* PAVEMENT SHALL BE REMOVED & REPAVED TO NEAREST CONSTRUCTION JOINT IF TRENCH EDGE IS 5' OR LESS FROM JOINT. (OR AS REQUIRED BY THE COMMISSIONER)

** W = 9" + O.D. +9", WHEN TRENCH DEPTH ≤ 5 FT.
W = 18" + O.D. + 18", WHEN TRENCH DEPTH > 5 FT.

NOTES:


1. THE PORTLAND CEMENT CONCRETE BASE SHALL BE 8" OR MORE (SEE SECTION 4.2b FOR REQUIRED THICKNESS). FOR CONCRETE STREETS THE CONCRETE SHALL BE BROUGHT TO GRADE (INCLUDING 1'–0" OVERLAP) AND FINISHED AS REQUIRED IN THE IDOT SSRBC.
2. ALL EXISTING PAVEMENTS SHALL BE SAW CUT 1'–0" ON BOTH SIDES OF THE TRENCH OR PAVEMENT OPENING. UNDER NO CIRCUMSTANCES SHOULD EXISTING PAVEMENT, WHICH HAS BEEN UNDERMINED OR OTHERWISE DISTURBED, BE LEFT IN PLACE AND NOT RESTORED.
3. ALL STREET PAVEMENT WILL REQUIRE PLACEMENT OF #5 TIE BARS, 18 INCHES LONG DRILLED AND GROUTED (NON SHRINK) AT 30" CENTERS ON ALL SIDES. A MINIMUM OF TWO TIE BARS WILL BE REQUIRED ON EACH SIDE OF SAW CUT BOUNDARIES.
4. ALL TIE BARS AND DOWEL BARS ARE TO BE EPOXY COATED (INCIDENTAL).

DATE	REVISION	CITY OF CHICAGO		
1/1/2014	REVISION 1	STREET PAVEMENT RESTORATION DETAIL WITH TRENCH BACKFILL		
1/27/2016	REVISION 2			
		DATE	SHEET	DRAWN BY
		12/12/06	A-2-2A	CDOT


CHICAGO DEPARTMENT OF TRANSPORTATION

NOTE: H = VARIABLE 3" TO 9"
X = THICKNESS OF PAVEMENT
Y = ONE HALF THE THICKNESS OF CONCRETE PAVEMENT OR CONCRETE BASE.
Z = 10" OR THICKNESS OF PAVEMENT – WHICHEVER IS GREATER

TYPE BV, 12 OR TYPE 3 CURB & GUTTER

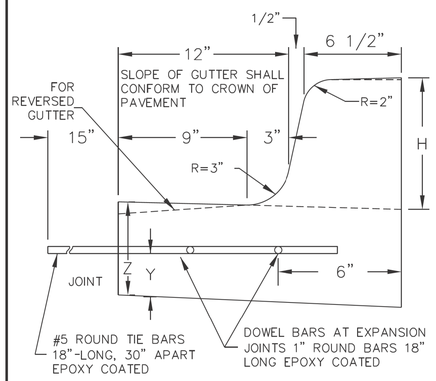

TYPE B OR TYPE 4 CURB BARRIER CURB

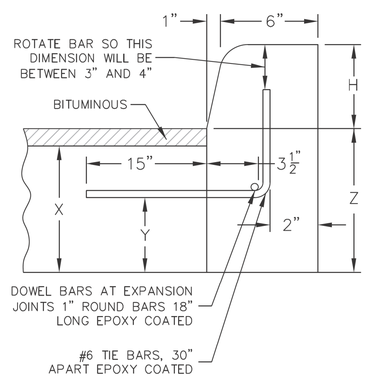

JOINTS IN CURB, COMBINED CURB & GUTTER

TRANSVERSE JOINTS OF A TYPE SIMILAR TO THAT USED IN THE ADJACENT PAVEMENT SHALL BE INSTALLED IN THE CURB, GUTTER AND COMBINED CURB & GUTTER IN PROLONGATION WITH THE JOINTS IN THE PAVEMENT. THE DETAILS OF THE TRANSVERSE JOINTS IN THE CURB, GUTTER AND COMBINED CURB & GUTTER SHALL BE APPROVED BY THE COMMISSIONER. CURB, GUTTER OR COMBINED CURB & GUTTER IS CONSTRUCTED ADJACENT TO A FLEXIBLE BASE PAVEMENT, 1" THICK EXPANSION JOINTS COMPOSED OF BITUMINOUS PERFORMED JOINT FILLER SHALL BE INSTALLED IN THE CURB AND/OR GUTTER AT POINTS OF CURVATURE AND AT CONSTRUCTION JOINTS. CONTRACTION JOINTS SHALL ALSO BE PLACED BETWEEN THESE EXPANSION JOINTS AT DISTANCES NOT EXCEEDING 20 FEET. ALL TIE BARS SHALL BE DEFORMED–ALL DOWEL BARS SHALL BE SMOOTH.

NOTE: ALL TIE BARS AND DOWEL BARS TO BE EPOXY COATED.

*AT LOCATIONS REQUIRING DEPRESSED CURBS SEE THE ADA STANDARDS FOR CONSTRUCTION DETAILS

DATE	REVISION	CITY OF CHICAGO		
1/1/2014	REVISION 1	CONCRETE CURB & GUTTER DETAIL		
		DATE	SHEET	DRAWN BY
		12/12/06	A-2-6	CDOT

CHICAGO DEPARTMENT OF TRANSPORTATION


USER NAME = AB	DESIGNED -	REVISED -	
	DRAWN -	REVISED -	
PLOT SCALE = 10.0000 ' / in.	CHECKED -	REVISED -	
PLOT DATE = 7/1/2025	DATE - 07/01/2025	ISSUED FOR BID - 07/10/2025	

CITY OF CHICAGO
DEPARTMENT OF TRANSPORTATION
24th WARD

CDOT STANDARD CONSTRUCTION DETAILS
PBC PROJECT NO # 22922
W. 16TH STREET - W. OGDEN AVENUE
S. CENTRAL PARK AVENUE - S. DRAKE AVENUE

OUC NUMBER	COUNTY	TOTAL SHEETS	SHEET NO.
OUC IR #124701	COOK	26	13
STA. TO STA.	SCALE: NTS		


MODEL: Default
FILE NAME: N:\ 2025\ Projects\Green Alley\0 PBC Alley Revisions\2025\Package 6\CADD Drawings\23-CP46 W. 16th St & S. Central Park Ave\CADD Sheets\CP46-dhl-cdot-1.dgn

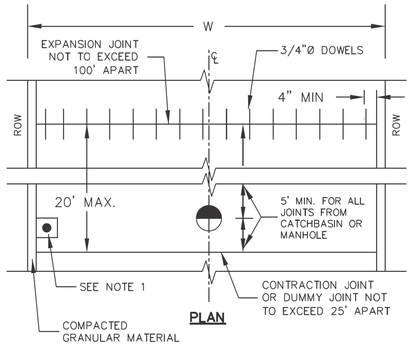


PLAN

NOTE 1:


1. 1/2" EXPANSION JOINT WITHOUT DOWELS WITH BITUMINOUS PREFORMED JOINT FILLER TO BE PLACED THREE (3") INCHES FROM THREE SIDES OF STRUCTURES OR AS DIRECTED BY THE COMMISSIONER.

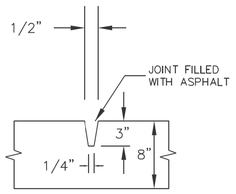

DUMMY GROOVE CONTRACTION JOINT
TRANSVERSE ONLY

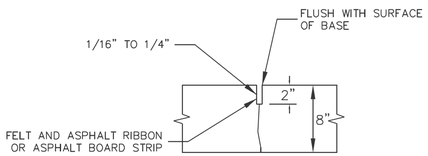


PREMOLDED CONTRACTION JOINT
TRANSVERSE ONLY

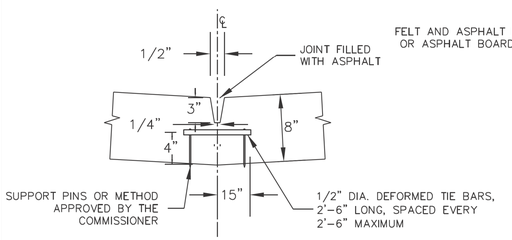

LONGITUDINAL CONSTRUCTION JOINT
REQUIRED FOR W 18' OR MORE

NOTES:


1. DEFORMED TIE BARS SHALL CONFORM TO THE REQUIREMENTS OF THE IDOT SSRBC.
2. HOT POURED JOINT MATERIAL SHALL CONFORM TO THE REQUIREMENTS OF THE IDOT SSRBC.
3. ALL TIE BARS AND DOWEL BARS ARE TO BE EPOXY COATED.

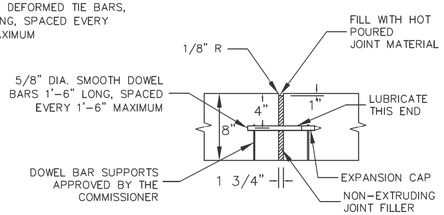

TRAVERSE EXPANSION JOINT
(MAY BE CONSTRUCTION JOINT)

DATE	REVISION	CITY OF CHICAGO		
1/1/2014	REVISION 1	PORTLAND CEMENT CONCRETE ALLEY		
		DATE	SHEET	DRAWN BY
		12/21/06	A-2-9	CDOT

CHICAGO DEPARTMENT OF TRANSPORTATION

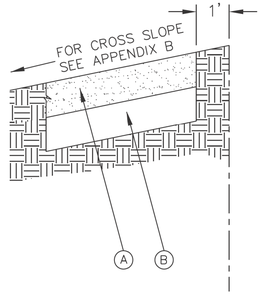

LEGEND:

(A) PROPOSED 5" P.C.C. SIDEWALK *

(B) SUBBASE GRANULAR MATERIAL, TYPE B OR C, 4"

* CURB RAMP & KEYSTONE 8" P.C.C. AT SIGNALIZED AND INDUSTRIAL STREET INTERSECTIONS

DATE	REVISION	CITY OF CHICAGO		
1/1/2014	REVISION 1	ADA COMPLIANT SIDEWALK CONSTRUCTION DETAILS		
		DATE	SHEET	DRAWN BY
		12/20/06	A-3-1	CDOT

CHICAGO DEPARTMENT OF TRANSPORTATION

USER NAME = AB	DESIGNED -	REVISED -	CITY OF CHICAGO DEPARTMENT OF TRANSPORTATION 24th WARD
	DRAWN -	REVISED -	
PLOT SCALE = 10.0000 ' / in.	CHECKED -	REVISED -	
PLOT DATE = 7/1/2025	DATE - 07/01/2025	ISSUED FOR BID - 07/10/2025	

CDOT STANDARD CONSTRUCTION DETAILS
PBC PROJECT NO # 22922
W. 16TH STREET - W. OGDEN AVENUE
S. CENTRAL PARK AVENUE - S. DRAKE AVENUE

OUC NUMBER		COUNTY	TOTAL SHEETS	SHEET NO.
OUC IR #124701		COOK	26	14
STA.	TO STA.	SCALE: NTS		


MODEL: Default
FILE NAME: N:\ 2025\ Projects\Green Alley\0 PBC Alley Revisions\2025\Package 6\CADD Drawings\23-CP46 W. 16th St & S. Central Park Ave\CADD Sheets\CP46-sht-cdot-2.dgn

NOTES:

A. DETECTABLE WARNING IS NOT REQUIRED AT ALLEY RETURNS.

B. RAMP DETAILS ARE DEPENDENT UPON SITE SPECIFIC CONDITIONS (WHERE RAMPS ARE NECESSARY). SEE APPROPRIATE RAMP SHEET AS REQUIRED (TYP.).

C. SEE DETAIL B-2-5 FOR REDUCED WIDTH (4' MIN.) PEDESTRIAN ACCESSIBLE ROUTE ACROSS ALLEY / DRIVEWAY (TO ALLOW FOR ADDITIONAL SLOPE AT ALLEY / DRIVEWAY).

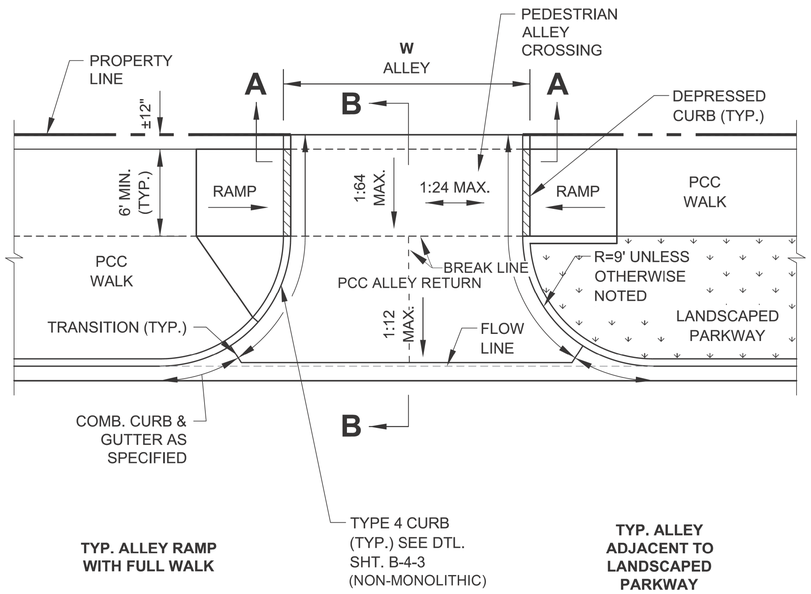

TYP. ALLEY RAMP WITH FULL WALK

TYP. ALLEY ADJACENT TO LANDSCAPED PARKWAY

PLAN VIEW

NOTE:
WORK THIS SHEET WITH SHEET B-2-2.

City of Chicago
Rahm Emanuel, Mayor
Department of Transportation
Division of Engineering
www.cityofchicago.org


CDOT CHICAGO DEPARTMENT OF TRANSPORTATION

DATE	REVISION
02/20/07	REVISION 1
11/15/07	REVISION 2
11/14/08	REVISION 3
11/02/09	REVISION 4
08/10/12	REVISION 5
01/01/14	REVISION 6


CITY OF CHICAGO
ALLEY RETURN PLAN VIEW
SHEET B-2-1

SCALE: NOT TO SCALE
DATE: 10/23/2006


DRAWN BY: CDOT
CHECKED BY: GK

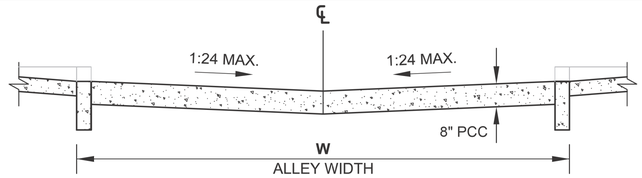

SECTION A-A: CROSS SECTION AT PROPERTY LINE

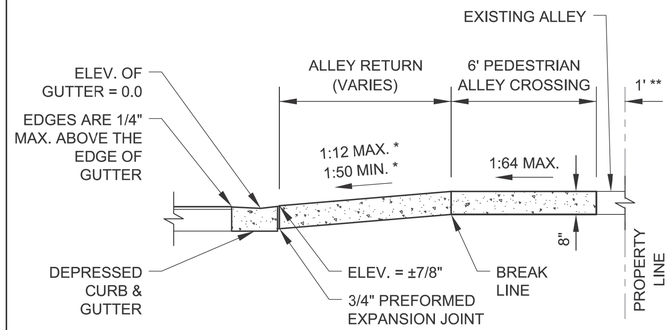

SECTION B-B: LONGITUDINAL SECTION SHOWING DEPRESSED CURB & GUTTER

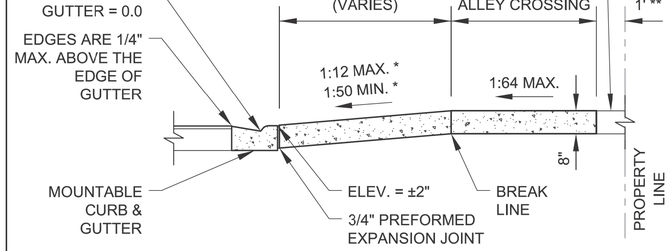

SECTION B-B: LONGITUDINAL SECTION SHOWING MOUNTABLE CURB & GUTTER

ALLEY RETURN NOTES:

A. WHEN A PORTION OF AN EXISTING PAVED ALLEY IS REMOVED TO ADJUST THE ALLEY PAVEMENT TO THE NEW GRADE, 3/4" PREFORMED EXPANSION JOINT MATERIAL SHALL BE PLACED ON THE PROPERTY LINE OTHERWISE THE JOINT IS OMITTED. THE COST OF FURNISHING AND PLACING THE 3/4" PREFORMED EXPANSION JOINT MATERIAL SHALL BE INCLUDED IN THE COST OF THE PORTLAND CEMENT CONCRETE ALLEY RETURN.

B. SAWED JOINTS SHALL BE SEALED WITH A POURED MATERIAL MEETING THE REQUIREMENTS OF SECTION 1050 OF THE SSRBC.

* SLOPE VARIES AND IS NOT GOVERNED BY ADA

** THE SLOPE OF THE ALLEY IN THE 1' SPACE ADJACENT TO THE PROPERTY LINE MAY BE ALTERED UP TO 10% TO MEET EXISTING CONDITIONS

NOTE:
WORK THIS SHEET WITH SHEET B-2-1.

City of Chicago
Rahm Emanuel, Mayor
Department of Transportation
Division of Engineering
www.cityofchicago.org

CDOT CHICAGO DEPARTMENT OF TRANSPORTATION

DATE	REVISION
02/20/07	REVISION 1
11/15/07	REVISION 2
11/14/08	REVISION 3
11/02/09	REVISION 4
08/10/12	REVISION 5
01/01/14	REVISION 6


CITY OF CHICAGO
ALLEY RETURN SECTIONS
SHEET B-2-2

SCALE: NOT TO SCALE
DATE: 10/23/2006

DRAWN BY: CDOT
CHECKED BY: GK

MODEL: Default
FILE NAME: N:\ 2025\ Projects\Green Alley\0 PBC Alley Revisions\2025\Package 6\CADD Drawings\23-CP46 W. 16th St & S. Central Park Ave\CADD Sheets\CP46-sht-cdot-3.dgn

USER NAME = AB	DESIGNED -	REVISED -	**CITY OF CHICAGO DEPARTMENT OF TRANSPORTATION** 24th WARD	**CDOT STANDARD CONSTRUCTION DETAILS PBC PROJECT NO # 22922** W. 16TH STREET - W. OGDEN AVENUE S. CENTRAL PARK AVENUE - S. DRAKE AVENUE	OUC NUMBER	COUNTY	TOTAL SHEETS	SHEET NO.
	DRAWN -	REVISED -			OUC IR #124701	COOK	26	15
PLOT SCALE = 10,0000 ' / in.	CHECKED -	REVISED -			STA. TO STA.	SCALE: NTS		
PLOT DATE = 7/1/2025	DATE - 07/01/2025	ISSUED FOR BID - 07/10/2025						

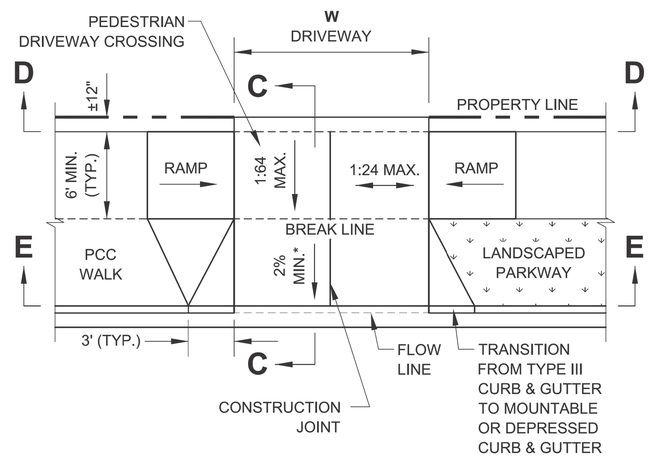

ALLEY NOTES:

A. DETECTABLE WARNING IS NOT REQUIRED AT NON-SIGNALIZED DRIVEWAYS.


B. RAMP DETAILS ARE DEPENDENT UPON SITE SPECIFIC CONDITIONS (WHERE RAMPS ARE NECESSARY). SEE APPROPRIATE RAMP SHEET AS REQUIRED (TYP.).

C. SEE DETAIL B-2-5 FOR REDUCED WIDTH (4' MIN.) PEDESTRIAN ACCESSIBLE ROUTE ACROSS ALLEY / DRIVEWAY (TO ALLOW FOR ADDITIONAL SLOPE AT ALLEY / DRIVEWAY).

D. DEPENDENT UPON TYPE & VOLUME OF TRAFFIC.

* SLOPE VARIES AND IS NOT GOVERNED BY ADA

OPTION A - DRIVEWAY WITH FLARES

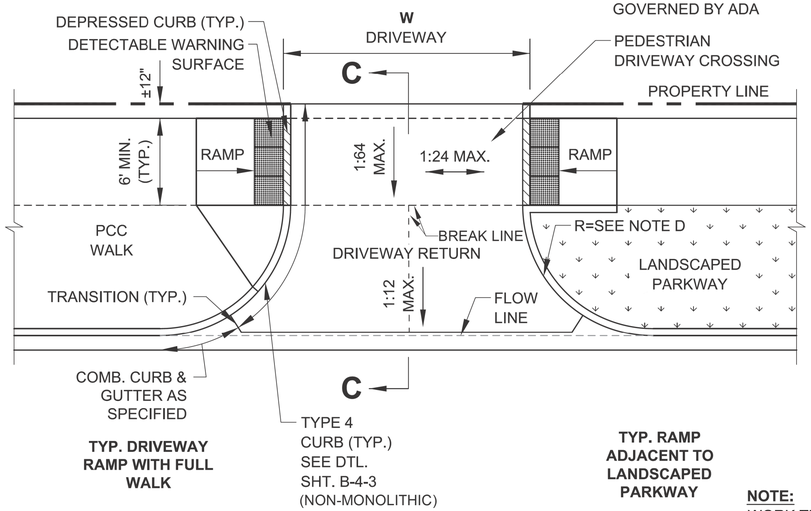

TYP. DRIVEWAY RAMP WITH FULL WALK

TYP. RAMP ADJACENT TO LANDSCAPED PARKWAY

OPTION B - COMMERCIAL AND RESIDENTIAL DRIVEWAY WITH CURB

FOR USE WITH TRAFFIC SIGNALIZATION APPROVED BY CITY ORDINANCE

NOTE:
WORK THIS SHEET WITH SHEET B-2-4.

City of Chicago
Rahm Emanuel, Mayor
Department of Transportation
Division of Engineering
www.cityofchicago.org


CDOT
CHICAGO DEPARTMENT OF TRANSPORTATION

DATE	REVISION
02/20/07	REVISION 1
11/15/07	REVISION 2
11/14/08	REVISION 3
11/02/09	REVISION 4
08/10/12	REVISION 5
01/01/16	REVISION 6


CITY OF CHICAGO
DRIVEWAY CONSTRUCTION PLAN VIEWS
SHEET B-2-3

SCALE: NOT TO SCALE
DATE: 10/23/2006


DRAWN BY: CDOT
CHECKED BY: LCM

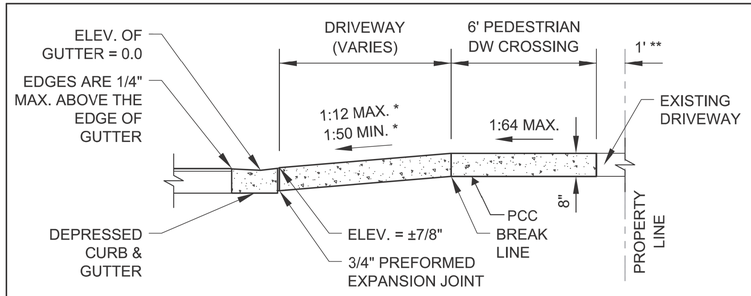


SECTION C-C: SECTION SHOWING DEPRESSED CURB & GUTTER

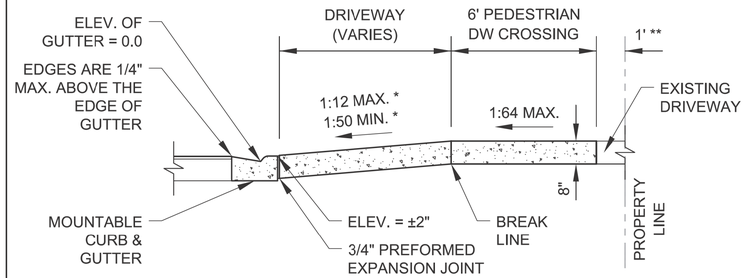

SECTION C-C: SECTION SHOWING MOUNTABLE CURB & GUTTER

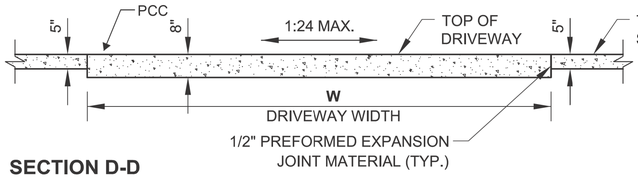

SECTION D-D

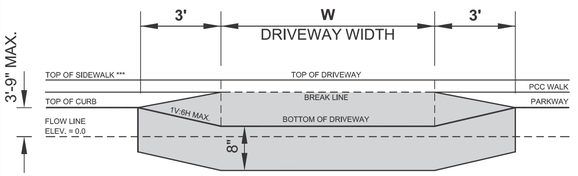

SECTION E-E

* SLOPE VARIES AND IS NOT GOVERNED BY ADA

** THE SLOPE OF THE ALLEY IN THE 1' SPACE ADJACENT TO THE PROPERTY LINE MAY BE ALTERED UP TO 10% TO MEET EXISTING CONDITIONS

*** HEIGHT OF FLARE + WIDTH OF SIDEWALK x 1.56% + WIDTH OF PARKWAY x 1.56% TO 4%

NOTE:
WORK THIS SHEET WITH SHEET B-2-3.

City of Chicago
Rahm Emanuel, Mayor
Department of Transportation
Division of Engineering
www.cityofchicago.org

CDOT
CHICAGO DEPARTMENT OF TRANSPORTATION

DATE	REVISION
02/20/07	REVISION 1
11/15/07	REVISION 2
11/14/08	REVISION 3
11/02/09	REVISION 4
08/10/12	REVISION 5
01/01/14	REVISION 6

CITY OF CHICAGO
DRIVEWAY CONSTRUCTION SECTIONS
SHEET B-2-4

SCALE: NOT TO SCALE
DATE: 10/23/2006

DRAWN BY: CDOT
CHECKED BY: GK

ADA COMPLIANCE AND TRANSITION GUIDELINES
POLICY STATEMENT: ANY ALTERATION OF THE PUBLIC WAY MUST BE RESTORED IN AN ADA COMPLIANT MANNER

I. STREET/ALLEY RESTORATION

FOR ANY PROJECT WHERE, WITHIN THE PROJECT LIMITS, A CROSSWALK IS ENCOUNTERED OR WHERE THE PROJECT LIMITS TERMINATE WITHIN 4' OR LESS OF A CROSSWALK, THOSE CROSSWALKS AND THE ASSOCIATED CURB RAMPS MUST BE IMPROVED TO CURRENT ADA STANDARDS IF THEY ARE NOT COMPLIANT (SEE APPENDIX A.)

WHEN A PROJECT CALLS FOR ONLY AN INTERSECTION TO BE REPAVED, THE INTERSECTION LIMITS AS DEFINED BY THE AREA OUTLINED BY OUTERMOST CROSSWALK LINES AND ADJACENT CURB FACES AND ALL ADJOINING CROSSWALKS AND CURB RAMPS MUST BE IMPROVED TO CURRENT ADA STANDARDS IF THEY ARE NOT COMPLIANT (SEE APPENDIX A).

WHEN WORK IS LIMITED TO A SINGLE CORNER OF AN INTERSECTION, THE CURB RAMP MUST BE IMPROVED TO CURRENT ADA STANDARDS AND THE ADJACENT PAVEMENT MUST BE RESURFACED, AS NECESSARY TO PROVIDE FOR A FLUSH TRANSITION (SEE APPENDIX A).

WHEN ADA WORK IS LIMITED TO A SINGLE CORNER OF AN INTERSECTION, THE ADJACENT PAVEMENT MUST BE RESTORED (SEE APPENDIX A).

FOR ANY CONSTRUCTION WHERE, WITHIN THE PROJECT LIMITS, AN ALLEY APRON IS ENCOUNTERED, THE ASSOCIATED CURB RAMPS, ALLEY APRON, AND SIDEWALKS MUST BE IMPROVED TO CURRENT ADA STANDARDS IF THEY ARE NOT COMPLIANT (SEE APPENDIX A).

II. SIDEWALK INSTALLATION / REPAIRS / RECONSTRUCTION

THE LIMITS OF ANY MAINLINE SIDEWALK REPLACEMENT, GREATER THAN TEN FEET (10') IN LENGTH, THAT ABUT AN EXISTING RAMP, KEYSTONE, TRANSITION PANEL, AND/OR LANDING AREA (THIS TOTAL LENGTH INCLUDES THE PRIOR ELEMENTS), SHALL BE EXTENDED TO INCLUDE THE AFFECTED RAMPS AND THESE RAMPS SHALL BE RECONSTRUCTED TO CURRENT ADA STANDARDS. IN ADDITION, ALL NEWLY PLACED SIDEWALK TEN FEET (10') OR MORE IN LENGTH SHALL BE CONSTRUCTED IN ACCORDANCE WITH ALL CURRENT APPLICABLE STANDARDS WHICH INCLUDE PROVIDING A MINIMUM FOUR FEET (4') WIDTH ACCESSIBLE PATHWAY WITH A CROSS SLOPE NOT TO EXCEED 1:64 (SEE APPENDIX A).

III. GUIDELINES FOR TRANSITIONING TO EXISTING NON-COMPLIANT CONDITION

NEW SIDEWALK PLACEMENTS GREATER THAN TEN FEET IN CONTIGUOUS LENGTH:

THE LIMITS OF ANY MAINLINE SIDEWALK REPLACEMENT, GREATER THAN TEN FEET (10') IN LENGTH, MUST BE EXTENDED FOR A MINIMUM FIVE ADDITIONAL FEET (5') EITHER SIDE IN ORDER TO PROVIDE A TRANSITION TO MATCH THE EXISTING SIDEWALK. THE LENGTH OF TRANSITION SHALL BE LENGTHENED AS NECESSARY TO ENSURE THAT THE RUNNING SLOPE OF THE TRANSITION DOES NOT EXCEED A SLOPE OF 1:24 (PREFERRED) OR 1:14 (MAXIMUM) AT ANY POINT.

NEW SIDEWALK REPLACEMENTS TEN FEET OR LESS IN CONTIGUOUS LENGTH (REPAIRS):

IT IS ACCEPTABLE PRACTICE TO MATCH ADJACENT SIDEWALKS AT THE EXISTING SLOPE.

CURB RAMP REPLACEMENTS

WHEN REPLACING AN ADA RAMP, THE SIDEWALK REPLACEMENT MUST EXTEND BEYOND THE LIMITS OF THE LANDING AREA AND/OR THE "KEYSTONE" A MINIMUM OF AN ADDITIONAL FIVE FEET (5') ON EITHER SIDE IN ORDER TO PROVIDE A TRANSITION TO MATCH THE EXISTING SIDEWALK. THE TRANSITION PANEL SHALL BE LENGTHENED AS NECESSARY TO ENSURE THAT THE RUNNING SLOPE OF THE TRANSITION PANEL DOES NOT EXCEED A SLOPE OF 1:24 (PREFERRED) OR 1:14 (MAXIMUM) AT ANY POINT.

NO EXCEPTIONS TO THE ABOVE WILL BE ALLOWED WITHOUT WRITTEN APPROVAL FROM THE COMMISSIONER.

City of Chicago
Rahm Emanuel, Mayor
Department of Transportation
Division of Engineering
www.cityofchicago.org


CDOT CHICAGO DEPARTMENT OF TRANSPORTATION

DATE	REVISION
02/20/07	REVISION 1
11/15/07	REVISION 2
11/14/08	REVISION 3
11/02/09	REVISION 4
08/10/12	REVISION 5
01/01/14	REVISION 6


CITY OF CHICAGO
ADA COMPLIANCE AND TRANSITION GUIDELINES
SHEET B-3-4

SCALE: NOT TO SCALE
DATE: 10/23/2006


DRAWN BY: CDOT
CHECKED BY: GK

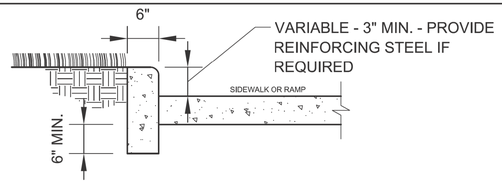

SIDE CURB - SECTION

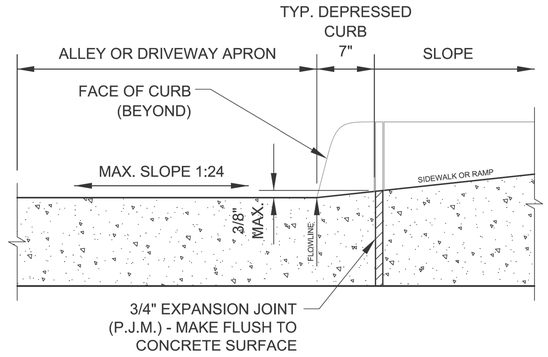

DEPRESSED CURB & GUTTER
AT ALLEY/DRIVEWAY APRON (TYPE 4 OR B CURB)

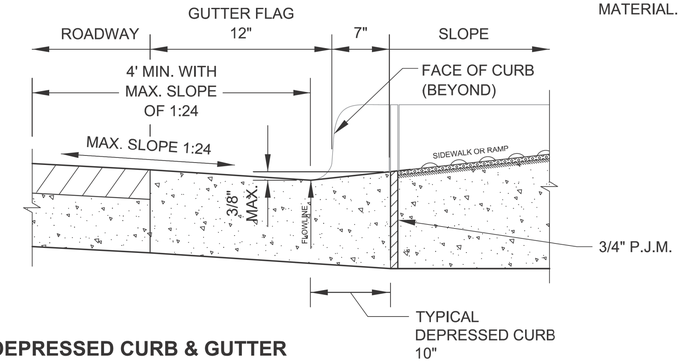

DEPRESSED CURB & GUTTER
AT BOTTOM OF TYPICAL CURB RAMP

NOTES FOR CURB & GUTTER DETAILS THIS SHEET:

A. CROSS SLOPE AT DEPRESSED CURB & GUTTER NOT TO EXCEED 1:64.

B. DETECTABLE WARNING SURFACE AT DRIVEWAYS REQUIRED ONLY FOR COMMERCIAL DRIVEWAYS WITH TRAFFIC CONTROL DEVICES, I.E. SIGNALS.

C. REFER TO *REGULATIONS FOR OPENINGS, CONSTRUCTION AND REPAIR IN THE PUBLIC WAY (CDOT)* FOR ADDITIONAL REQUIREMENTS FOR CURB AND GUTTER INSTALLATION.

D. RAMP SIDE FLARES SHALL BE INSTALLED AT ANY LOCATION WHERE THE SURFACE ADJACENT TO THE RAMP SURFACE IS INTENDED FOR PEDESTRIAN USE. TRIPPING HAZARDS, INCLUDING STEPS, DROP-OFFS, OR SIDE CURBS SHALL NOT BE LOCATED WITHIN THE LIMITS OF THE SIDEWALK.

E. 'P.J.M.' THIS SHEET REFERS TO PREFORMED JOINT MATERIAL.

City of Chicago
Rahm Emanuel, Mayor
Department of Transportation
Division of Engineering
www.cityofchicago.org

CDOT CHICAGO DEPARTMENT OF TRANSPORTATION

DATE	REVISION
02/20/07	REVISION 1
11/15/07	REVISION 2
11/14/08	REVISION 3
11/02/09	REVISION 4
08/10/12	REVISION 5

CITY OF CHICAGO
CURB & GUTTER DETAILS
SHEET B-4-3

SCALE: NOT TO SCALE
DATE: 10/23/2006

DRAWN BY: CDOT
CHECKED BY: LCM


MODEL: Default
FILE NAME: N:\ 2025\ Projects\Green Alley\0 PBC Alley Revisions\2025\Package 6\CADD Drawings\23-CP46 W. 16th St & S. Central Park Ave\CADD Sheets\CP46-sht-cdot-5.dgn

USER NAME = AB	DESIGNED -	REVISED -	
	DRAWN -	REVISED -	
PLOT SCALE = 10.0000 ' / in.	CHECKED -	REVISED -	
PLOT DATE = 7/1/2025	DATE - 07/01/2025	ISSUED FOR BID - 07/10/2025	


CITY OF CHICAGO
DEPARTMENT OF TRANSPORTATION
24th WARD

CDOT STANDARD CONSTRUCTION DETAILS
PBC PROJECT NO # 22922
W. 16TH STREET - W. OGDEN AVENUE
S. CENTRAL PARK AVENUE - S. DRAKE AVENUE

OUC NUMBER	COUNTY	TOTAL SHEETS	SHEET NO.
OUC IR #124701	COOK	26	17
STA. TO STA.	SCALE: NTS		

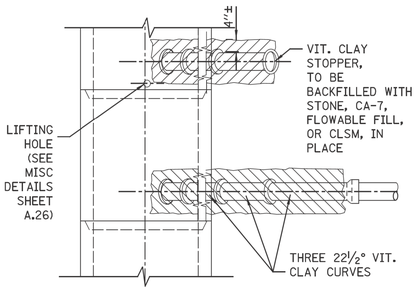


PLAN

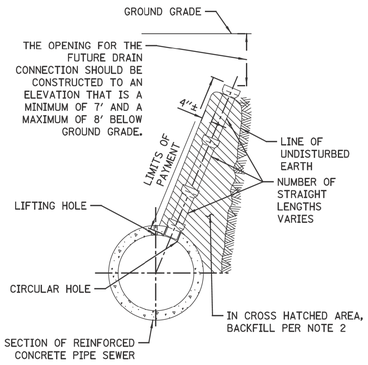

ELEVATION


TYPICAL DRAIN STACKS FOR FUTURE USE

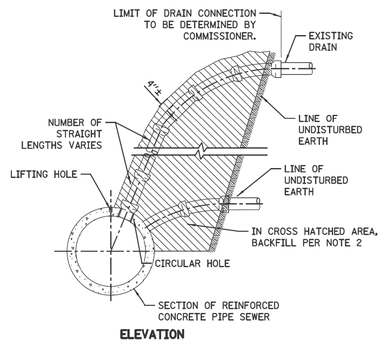


ELEVATION


TYPICAL DRAIN CONNECTIONS FOR EXISTING DRAINS

FOR CONCRETE SEWERS

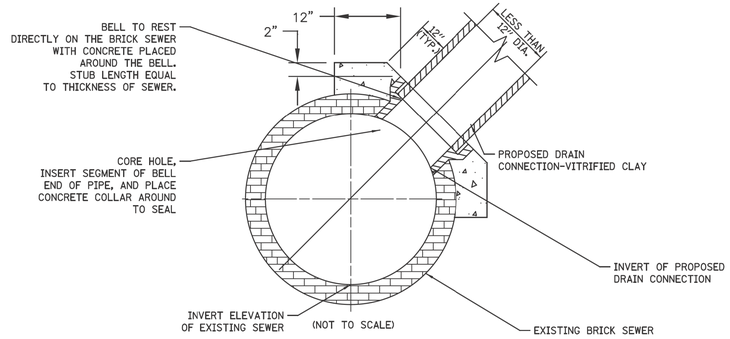


FOR BRICK SEWERS

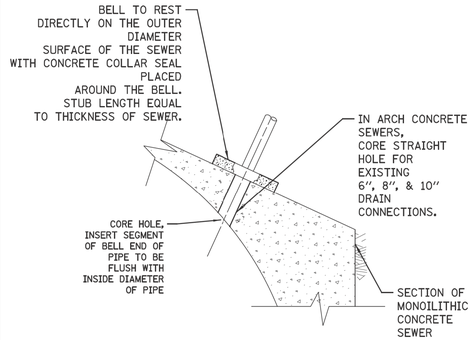


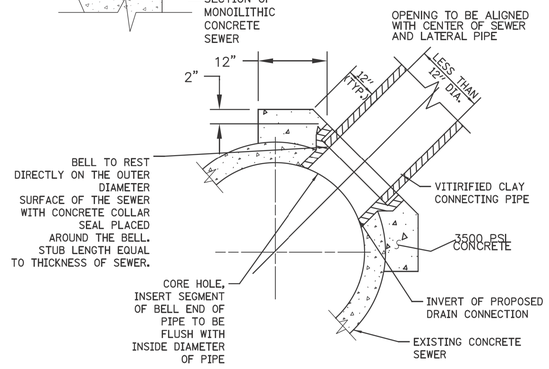

FOR CONCRETE SEWERS

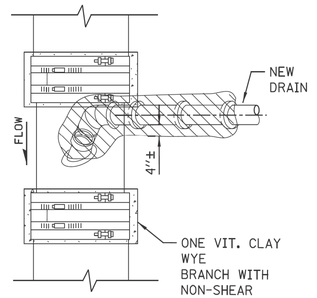

PLAN

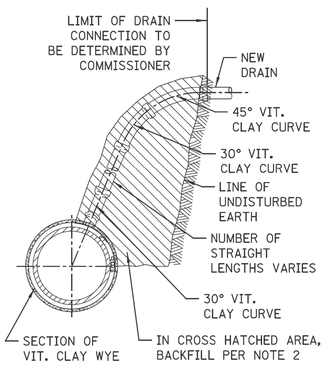


ELEVATION

NOTES:


1.. Maximum of 6", 8", and 10" drains connections can be cored into minimum 12", 15", and 18" VCP sewers, respectively. All other sizes use new wyes with non-shear couplings encased in concrete.

2.The Installation of wye connections on lined sewers need prior approval from DWM

NEW DRAIN CONNECTION TO EXISTING VCP SEWER

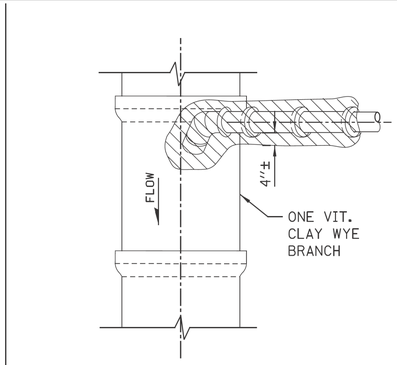

PLAN

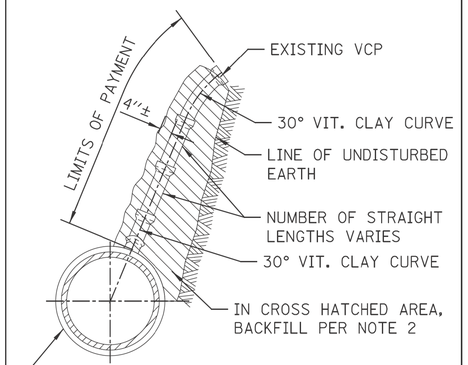

ELEVATION

EXISTING DRAIN CONNECTION TO NEW SEWER MAIN

FOR VITRIFIED CLAY SEWERS

NOTES:

1. ALL DRAIN CONNECTION JOINTS MUST BE MADE AS SPECIFIED IN SPECIFICATIONS..
2. FOR BACKFILL OF HATCHED SUPPORT AREAS, USE CONCRETE. CA-11, FLOWABLE FILL, OR CLSM.
3. CONNECTIONS TO CONCRETE/BRICK SEWERS SHALL BE A MINIMUM OF 4 FEET APART.

$FILE$
$DATE$

STANDARD REVISIONS	
DATE	DESCRIPTION
4/21/21	REVISED PLAN

PERCENT COMPLETE	DATE
30	
60	
75	
90	
100	
BULLETIN	

CITY OF CHICAGO
DEPARTMENT OF WATER MANAGEMENT
BUREAU OF ENGINEERING SERVICES

VITRIFIED CLAY PIPE(VCP) DRAIN CONNECTIONS

DRAWN: SBW
DESIGNED:
CHECKED: GD, GC, SQ
REVIEWED:

A.1

___ OF ___

PN _____

CDWM_Details.cel 4/21/2021 4:32:49 PM

MODEL: Default
FILE NAME: N:\ 2025\ Projects\Green Alley\0 PBC Alley Revisions\2025\Package 6\CADD Drawings\23-CP46 W. 16th St & S. Central Park Ave\CADD Sheets\(CP46-sht-dwm-1.dgn


CDOT

USER NAME = AB	DESIGNED -	REVISED -
	DRAWN -	REVISED -
PLOT SCALE = 10.0000 ' / in.	CHECKED -	REVISED -
PLOT DATE = 7/1/2025	DATE - 07/01/2025	ISSUED FOR BID - 07/10/2025


CITY OF CHICAGO
DEPARTMENT OF TRANSPORTATION
24th WARD

CDWM STANDARD CONSTRUCTION DETAILS
PBC PROJECT NO # 22922
W. 16TH STREET - W. OGDEN AVENUE
S. CENTRAL PARK AVENUE - S. DRAKE AVENUE


OUC NUMBER	COUNTY	TOTAL SHEETS	SHEET NO.
OUC IR #124701	COOK	26	18
STA. TO STA.	SCALE: NTS		

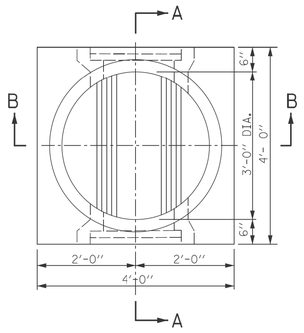


PLAN

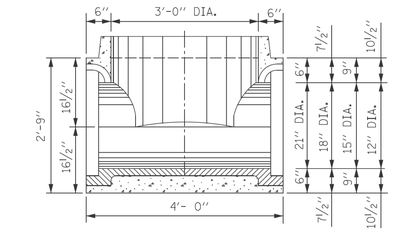


SECTION A-A

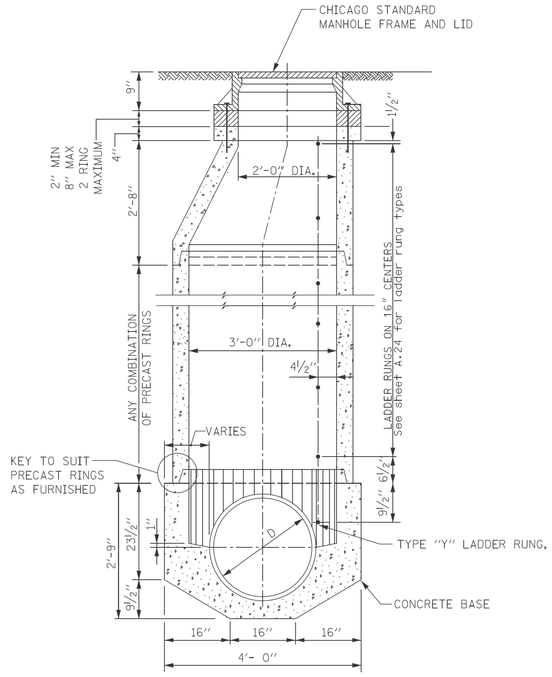

SECTION B-B

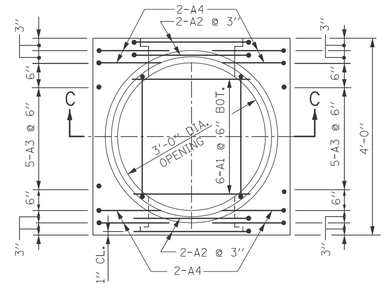

PLAN
PRECAST BASE

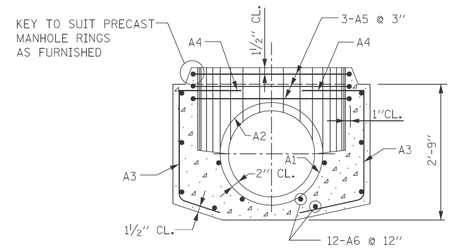

SECTION C-C

NOTE:
6'' MINIMUM GRANULAR EMBEDMENT
UNDER ALL PRECAST MANHOLE BASES

SCHEDULE OF REINFORCEMENT

STRUCTURE		REINFORCEMENT BAR MARK	SIZE NO.	TYPE	LENGTH	NO. REQD.	WEIGHT – LBS EACH	WEIGHT – LBS TOTAL	A	B	C	D	E	F	G	H	J	K	O	R
BASES FOR TYPE ''A'' MANHOLES (PRECAST)	21'' DIA.	21A1	6	9	3'-1''	6	4.63	28		3'-1''						11¼''			2'-1''	12¾''
		21A2	6	T3	8'-8''	4	13.02	52										2'-0''	2'-1½''	
		21A3	5	12	3'-3''	10	3.39	34			22''	17''				14½''		8¾''		
		21A4	5	12	4'-6''	8	4.69	38		15''	22''	17''				14½''		8¾''		
		21A5	5	T3	11'-11''	3	12.43	37										20''	3'-3¼''	
		21A6	4	STR	3'-8''	12	2.45	30												
		TOTAL						219												
	18'' DIA.	18A1	6	9	2'-8½''	6	4.07	24		2'-8½''							9¾''		22''	11¼''
		18A2	6	T3	7'-10½''	4	11.83	47										2'-0''	22½''	
		18A3	5	12	3'-3''	10	3.39	34			22''	17''					14½''	8¾''		
		18A4	5	12	4'-6''	8	4.69	38		15''	22''	17''					14½''	8¾''		
		18A5	5	T3	11'-11''	3	12.43	37										2'-0''	3'-3¼''	
		18A6	4	STR	3-8''	12	2.45	30												
		TOTAL						202												
	15'' DIA.	15A1	6	9	2'-3½''	6	3.44	21		23½''						8¼''			19''	9¾''
		15A2	6	T3	7'-1''	4	10.64	42										2'-0''	19½''	
		15A3	5	12	3'-3''	10	3.39	34			22''	17''						8¾''		
		15A4	5	12	4'-6''	8	4.69	38		15''	22''	17''				14½''		8¾''		
		15A5	5	T3	11'-11''	3	12.43	37								14½''		20''	3'-3¼''	
		15A6	4	STR	3'-8''	12	2.45	30												
		TOTAL						202												
	12'' DIA.	12A1	6	9	1'-11''	6	2.88	17		23''						6¾''			16''	8¼''
		12A2	6	T3	6'-1''	4	9.14	37										2'-0''	16½''	
		12A3	5	12	3'-3''	10	3.39	34			22''	17''				14½''		8¾''		
		12A4	5	12	4'-6''	8	4.69	38			22''	17''				14½''		8¾''		
		12A5	5	T3	11'-11''	3	12.43	37										20''	3'-3¼''	
		12A6	4	STR.	3'-8''	12	2.45	30												
		TOTAL						193												

STANDARD REVISIONS	
DATE	DESCRIPTION
9/5/17	REVISION

PERCENT COMPLETE	DATE
30	
60	
75	
90	
100	
BULLETIN	

CITY OF CHICAGO
DEPARTMENT OF WATER MANAGEMENT
BUREAU OF ENGINEERING SERVICES

TYPE ''A'' PRECAST
MANHOLE FOR SEWERS
21'' DIA. AND SMALLER

DRAWN SRW
DESIGNED
CHECKED
REVIEWED

A.6

___ OF ___

PN _____

$FILE$
$DATE$

CDWM_Details.cel 6/25/2020 9:22:16 AM


MODEL: Default
FILE NAME: N:\ 2025\ Projects\Green Alley\0 PBC Alley Revisions\2025\Package 6\CADD Drawings\23-CP46 W. 16th St & S. Central Park Ave\CADD Sheets\CP46-dht-dwm-2.dgn

USER NAME = AB	DESIGNED -	REVISED -	
	DRAWN -	REVISED -	
PLOT SCALE = 10.0000 ' / in.	CHECKED -	REVISED -	
PLOT DATE = 7/1/2025	DATE - 07/01/2025	ISSUED FOR BID - 07/10/2025	


CITY OF CHICAGO
DEPARTMENT OF TRANSPORTATION
24th WARD

CDWM STANDARD CONSTRUCTION DETAILS
PBC PROJECT NO # 22922
W. 16TH STREET - W. OGDEN AVENUE
S. CENTRAL PARK AVENUE - S. DRAKE AVENUE


OUC NUMBER	COUNTY	TOTAL SHEETS	SHEET NO.
OUC IR #124701	COOK	26	19
STA. TO STA.	SCALE: NTS		

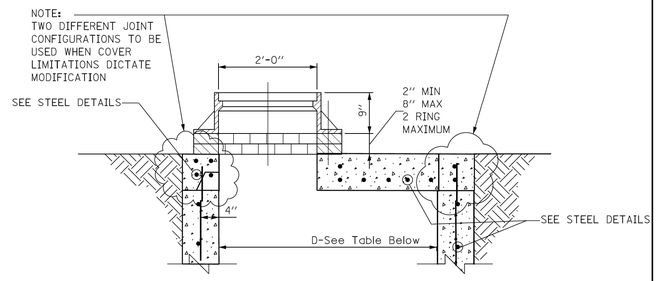


STANDARD FLAT TOP SLAB FOR CATCH BASINS

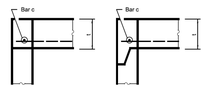


FLAT SLAB TOP JOINT CONFIGURATIONS FOR D = 36 (900) AND D = 4'-0" (1.22 m)
(Shown at access hole)

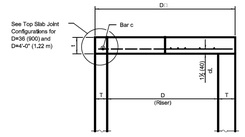


SECTION THRU FLAT SLAB TOP FOR D = 36 (900) AND D = 4'-0" (1.22 m)

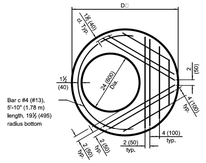


PLAN - FLAT SLAB TOP FOR D = 36 (900)
(Showing layout of reinforcement bars and c bars)

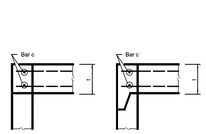

FLAT SLAB TOP JOINT CONFIGURATIONS FOR D = 5'-0" (1.52 m)
(Shown at access hole)

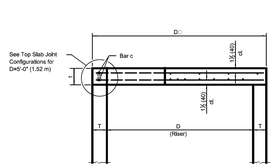

SECTION THRU FLAT SLAB TOP FOR D = 5'-0" (1.52 m)

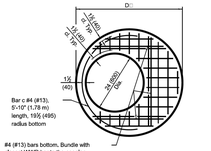

PLAN - FLAT SLAB TOP FOR D = 36 (900)
(Showing layout of welded wire reinforcement and c bars)

TABLE

D	T	D□ (min.)	L
36 (900)	See Applicable Standards	2'-3" (675)	8 (150)
4'-0" (1.2 m)			6 (150)
5'-0" (1.5 m)			8 (200)


GENERAL NOTES

The flat slab top may be used in lieu of the tapered tops shown on Standards 602001, 602016, or 602306 at the option of the Contractor or when field conditions prohibit the use of tapered tops.


Lifting holes shall be located in the sections as per the manufacturer's recommendations.

All dimensions are in inches (millimeters) unless otherwise shown.

PRECAST REINFORCED CONCRETE FLAT SLAB TOP
(Sheet 1 of 2)
DETAIL

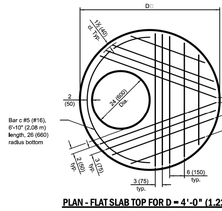

PLAN - FLAT SLAB TOP FOR D = 4'-0" (1.22 m)
(Showing layout of reinforcement bars and c bars)

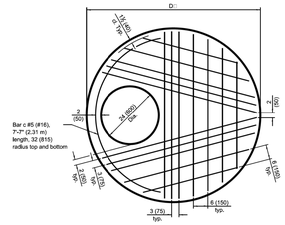

PLAN - FLAT SLAB TOP FOR D = 5'-0" (1.52 m)
(Showing layout of bottom reinforcement bars and c bars)

FLAT SLAB TOP REINFORCEMENT FOR D = 36 (900)

Location	WWR (each direction)		Rebar		
	A_s (min.)	Spacing (max.)	A_s (min.)	Spacing (max.)	Bar Size
Bottom Mat	* 0.60 sq. in./ft. (1270 sq. mm/m)	6 (150)	See plan view for rebar orientation and spacing and this table for bar size		#4 (#13)


FLAT SLAB TOP REINFORCEMENT FOR D = 4'-0" (1.22 m)

Location	WWR (each direction)		Rebar		
	A_s (min.)	Spacing (max.)	A_s (min.)	Spacing (max.)	Bar Size
Bottom Mat	* 0.62 sq. in./ft. (1312 sq. mm/m)	6 (150)	See plan view for rebar orientation and spacing and this table for bar size		#5 (#16)


FLAT SLAB TOP REINFORCEMENT FOR D = 5'-0" (1.52 m)

Location	WWR (each direction)		Rebar (each direction except as noted)		
	A_s (min.)	Spacing (max.)	A_s (min.)	Spacing (max.)	Bar Size
Top Mat	0.11 sq. in./ft. (233 sq. mm/m)	18 (450)	0.11 sq. in./ft. (233 sq. mm/m)	18 (450)	#3 or #4 (#10) (#13)
Bottom Mat	* 0.40 sq. in./ft. (847 sq. mm/m)	6 (150)	See plan view for rebar orientation and spacing and this table for bar size		#4 (#13)

* Only one layer of WWR permitted to avoid congestion.

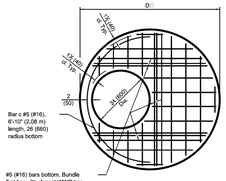

PLAN - FLAT SLAB TOP FOR D = 4'-0" (1.22 m)
(Showing layout of welded wire reinforcement and c bars)

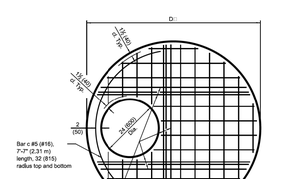

PLAN - FLAT SLAB TOP FOR D = 5'-0" (1.52 m)
(Showing layout of welded wire reinforcement and c bars)

PRECAST REINFORCED CONCRETE FLAT SLAB TOP
(Sheet 2 of 2)
DETAIL

NOTES:
FLAT TOP SLAB AAPLICATION CAN ONLY BE USED WITH WRITTEN PERMISSION FROM CDWM.
USE LATEST IDOT DETAIL, *602601-06, AS REFERENCED ON THE IDOT WEBSITE.

STANDARD REVISIONS	
DATE	DESCRIPTION
4/22/21	LAST REVISED
12/6/24	PUBLISHED

PERCENT COMPLETE	DATE
30	
60	
75	
90	
100	
BULLETIN	

CITY OF CHICAGO
DEPARTMENT OF WATER MANAGEMENT
BUREAU OF ENGINEERING SERVICES

FLAT TOP SLAB DETAILS

DRAWN: SBM
DESIGNED:
CHECKED:
REVIEWED:

A.20

___ OF ___

PN _____

$FILE$
$DATE$

CDWM_Details.cel 12/6/2024 9:00:53 AM

MODEL: Default
FILE NAME: N:\ 2025\ Projects\Green Alley\0 PBC Alley Revisions\2025\Package 6\CADD Drawings\23-CP46 W. 16th St & S. Central Park Ave\CADD Sheets\CP46-sht-dwn-3.dgn


CDOT

USER NAME = AB	DESIGNED -	REVISED -	
	DRAWN -	REVISED -	
PLOT SCALE = 10.0000 ' / in.	CHECKED -	REVISED -	
PLOT DATE = 7/1/2025	DATE - 07/01/2025	ISSUED FOR BID - 07/10/2025	


CITY OF CHICAGO
DEPARTMENT OF TRANSPORTATION
24th WARD

CDWM STANDARD CONSTRUCTION DETAILS
PBC PROJECT NO # 22922
W. 16TH STREET - W. OGDEN AVENUE
S. CENTRAL PARK AVENUE - S. DRAKE AVENUE

OUC NUMBER	COUNTY	TOTAL SHEETS	SHEET NO.
OUC IR #124701	COOK	26	20
STA. TO STA.	SCALE: NTS		

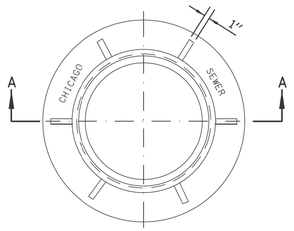

PLAN

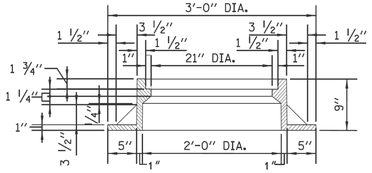


SECTION A-A

NOTE: METAL PLATES MUST BE FURNISHED FOR PERFORATED LIDS ON MANHOLES.

HEAVYWEIGHT MANHOLE FRAME

MATERIAL: CAST IRON

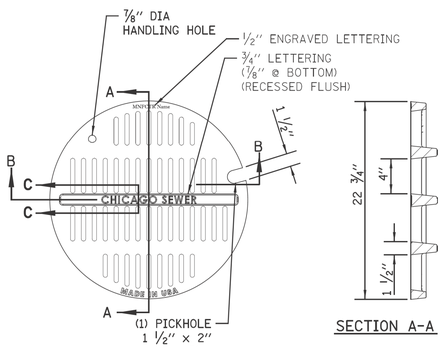

SECTION A-A

SECTION B-B

SECTION C-C


STANDARD CB/MH LID


MATERIALS
GRATE-GRAY IRON
ASTM A48 CL35B

DESIGN LOAD
HEAVY DUTY


COATING
UNDIPPED

OPEN AREA
85.6 SQ. IN.

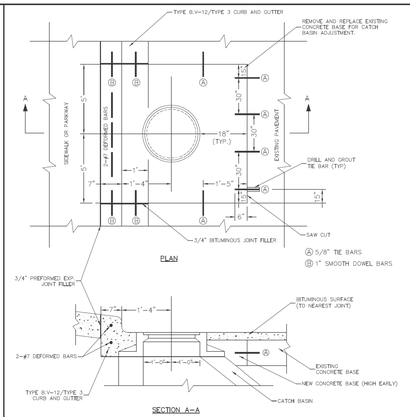

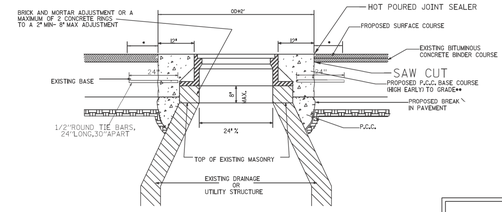

SEE CONSTRUCTION DETAILS (FOR MISCELLANEOUS STRUCTURES)
X = THICKNESS OF PAVEMENT
Y = ONE HALF THE THICKNESS OF CONCRETE PAVEMENT OR CONCRETE BASE.
Z = 10" OR THICKNESS OF PROPOSED PAVEMENT - WHICHEVER IS GREATER

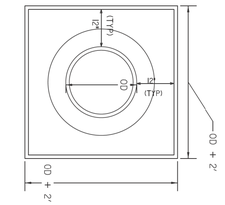

PLAN VIEW (BASE TO GRADE)

NOTES:

IF THE ADJUSTMENT EXCEEDS AN 8" HEIGHT, THE CONE MUST BE REMOVED AND THE BARREL SECTION MUST BE ADJUSTED.

THE CONTRACTOR IS REQUIRED TO REPLACE ANY BROKEN FRAMES AND LIDS OF SEWER STRUCTURES WITH STANDARD FRAMES AND LIDS OF THE DWM, IN ADJUSTMENT OR RECONSTRUCTION OF SEWER STRUCTURES, ANY NON-STANDARD FRAMES AND LIDS MUST BE REPLACED WITH STANDARD FRAMES AND LIDS, IN ADJUSTMENT OR RECONSTRUCTION OF INLETS, ANY NON-STANDARD INLETS (GUTTER BOXES) MUST BE REPLACED WITH DWM STANDARD INLETS.


THE FRAMES AND LIDS OF SEWER STRUCTURES TO BE ABANDONED, REMOVED, OR FILLED MUST BE SALVAGED AND THE DWM NOTIFIED FOR PICK UP.

MANHOLES, CATCH BASINS AND INLETS MUST BE PROTECTED FROM THE ENTRY OF ASPHALT/DEBRIS INTO THE SEWER SYSTEM DURING CONSTRUCTION. THE CONTRACTOR MUST MARK LOCATIONS OF ALL SEWER STRUCTURES ON THE SIDEWALK BEFORE STARTING PAVEMENT REMOVAL/REPLACEMENT. ADJUSTMENT OF FRAMES AND LIDS OF SEWER STRUCTURES MUST BE COMPLETED PRIOR TO STREET RESURFACING.


*REFER TO CDOT FOR ASPHALT RESTORATION REQUIREMENTS & CRACK SEALING.

** ON NON-MORATORIUM STREETS, FULL-DEPTH PCC BASE COURSE MAY BE UTILIZED. ON MORATORIUM STREETS, PAVEMENT RESTORATION SHALL ADHERE T CDOT REQUIREMENTS.

DETAIL OF FRAME ADJUSTMENT

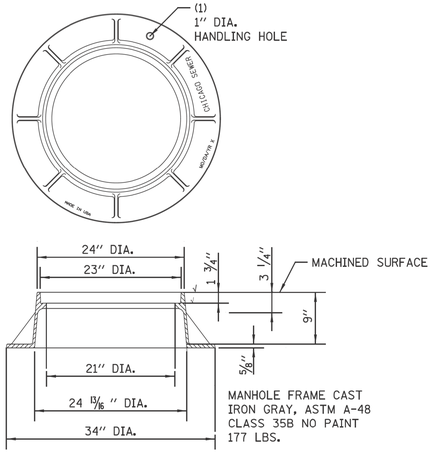

LIGHTWEIGHT MANHOLE FRAME

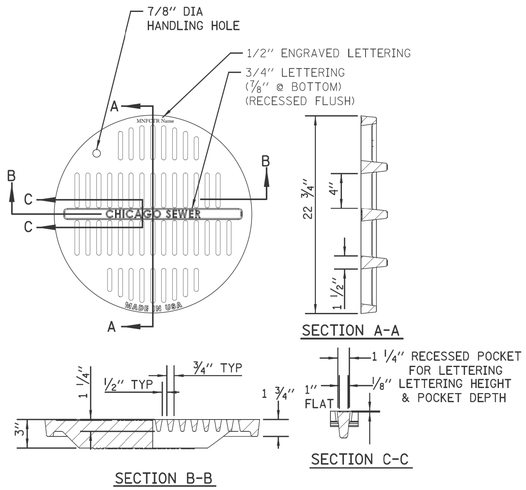

SECTION A-A

SECTION B-B

SECTION C-C

ADA COMPLIANT CATCH BASIN/MANHOLE LID

NOTE:
NOT TO BE USED WITHOUT PRIOR APPROVAL OF CDWM


MATERIALS
GRATE-GRAY IRON
ASTM A48 CL35B

DESIGN LOAD
HEAVY DUTY

COATING
UNDIPPED

OPEN AREA
85.6 SQ. IN.

SOLID LID FOR MANHOLES

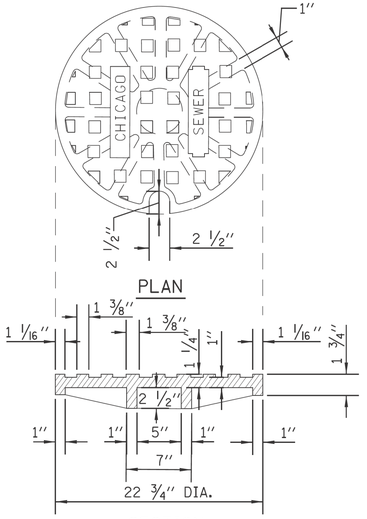

SECTION

STANDARD REVISIONS	
DATE	DESCRIPTION
2/5/21	Approved

PERCENT COMPLETE	DATE
30	
60	
75	
90	
100	
BULLETIN	

CITY OF CHICAGO
DEPARTMENT OF WATER MANAGEMENT
BUREAU OF ENGINEERING SERVICES

MANHOLE
LIDS AND FRAMES

DRAWN: SBW
DESIGNED:
CHECKED: GD, GC, SO
REVIEWED:

A.21

___ OF ___

PN _____

$FILE$
$DATE$

CDWM_Details.cel 2/5/2021 4:58:20 PM

MODEL: Default
FILE NAME: N:\ 2025\ Projects\Green Alley\0 PBC Alley Revisions\2025\Package 6\CADD Drawings\23-CP46 W. 16th St & S. Central Park Ave\CADD Sheets\CP46-sht-dwm-4.dgn

CDOT


USER NAME = AB	DESIGNED -	REVISED -
	DRAWN -	REVISED -
PLOT SCALE = 10.0000 ' / in.	CHECKED -	REVISED -
PLOT DATE = 7/1/2025	DATE - 07/01/2025	ISSUED FOR BID - 07/10/2025

CITY OF CHICAGO
DEPARTMENT OF TRANSPORTATION
24th WARD


CDWM STANDARD CONSTRUCTION DETAILS
PBC PROJECT NO # 22922
W. 16TH STREET - W. OGDEN AVENUE
S. CENTRAL PARK AVENUE - S. DRAKE AVENUE

OUC NUMBER	COUNTY	TOTAL SHEETS	SHEET NO.
OUC IR #124701	COOK	26	21
STA. TO STA.	SCALE: NTS		


STANDARD DRAINAGE STRUCTURES FOR PUBLIC STREETS

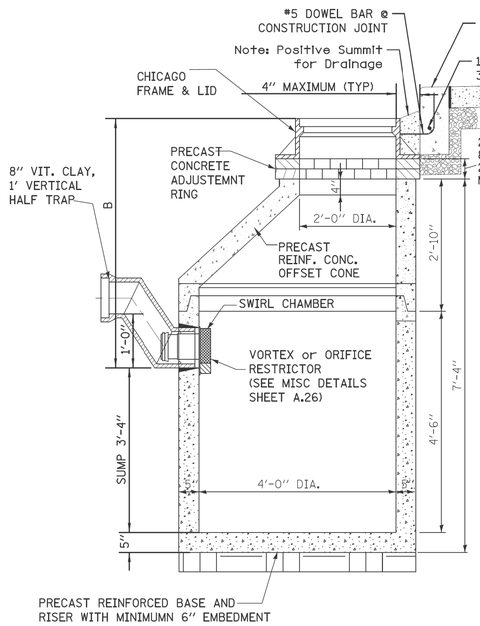

STANDARD CATCH BASIN-4' DIA.

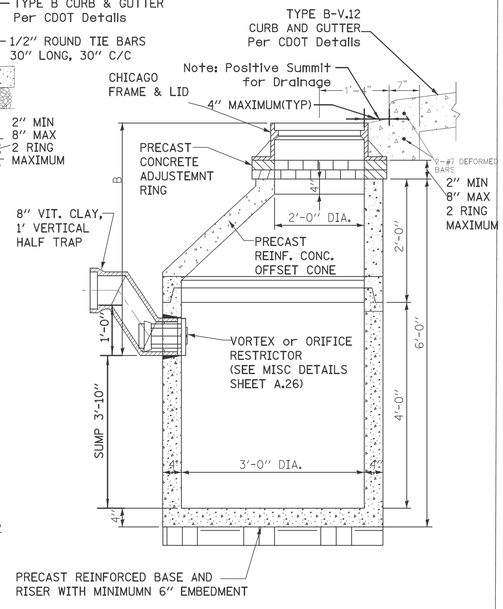


STANDARD CATCH BASIN-3' DIA.

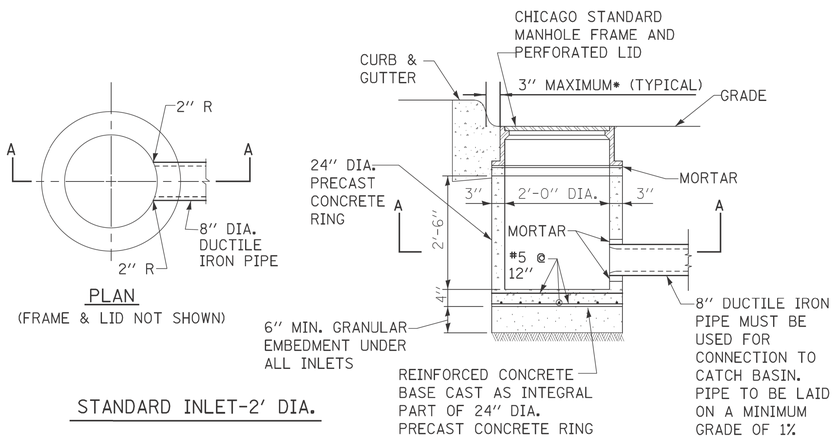

PLAN
(FRAME & LID NOT SHOWN)

STANDARD INLET-2' DIA.

STANDARD DRAINAGE STRUCTURES FOR PUBLIC ALLEYS

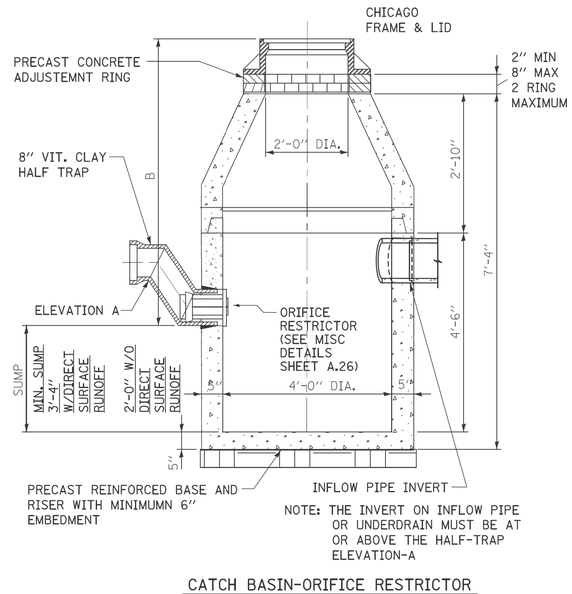

CATCH BASIN-ORIFICE RESTRICTOR
N.T.S.

GENERAL NOTES:

1. CATCH BASIN TO CATCH BASIN CONNECTIONS ARE ALLOWED IN PRIVATE SITES & ALLEYS. ONLY THE DOWNSTREAM CATCH BASIN IS REQUIRED TO HAVE A HALF-TRAP.

2. IF B < 4 FEET, THEN USE A FLAT TOP SLAB CATCH BASIN AS NECESSARY.

3. FOR TRENCH BACKFILL, REFER TO IDOT SSRBC, ARTICLE 1003.04.

4. FOR GRANULAR EMBEDMENT, USE CA-11, CRUSHED GRAVEL, CRUSHED STONE, OR CRUSHED CONCRETE.

5. FOR STABILIZATION STONE, 12" OF CA-1 STONE IS ONLY REQUIRED WHEN UNSTABLE MATERIAL IS ENCOUNTERED AT TRENCH BOTTOM.

6. INLETS AND 3' DIAMETER CATCH BASINS ARE TO BE USED ONLY WITH PRIOR APPROVAL OF THE DEPT OF WATER MANAGEMENT- ENGINEERING SERVICES, SEWER SECTION, AND THE DEPT. OF BUILDINGS STORMWATER REVIEWER.

7. IF COVER OVER VCP IS LESS THAN 3', USE 45 DEGREE DIP BENDS WITH 1 FOOT DROP AS HALF TRAPS AS NEEDED FOR IEPA CLEARANCE REQUIREMENTS

STANDARD REVISIONS	
DATE	DESCRIPTION
2/5/21	APPROVED

PERCENT COMPLETE	DATE
30	
60	
75	
90	
100	
BULLETIN	

CITY OF CHICAGO
DEPARTMENT OF WATER MANAGEMENT
BUREAU OF ENGINEERING SERVICES

DRAINAGE STRUCTURE DETAILS

DRAWN: SBW
DESIGNED:
CHECKED:
REVIEWED:

A.22

___ OF ___

PN _____

$FILE$
$DATE$

CDWM_Details.cel 2/5/2021 2:00:11 PM

MODEL: Default
FILE NAME: N:\ 2025\ Projects\Green Alley\0 PBC Alley Revisions\2025\Package 6\CADD Drawings\23-CP46 W. 16th St & S. Central Park Ave\CADD Sheets\CP46-dtl-dwm-5.dgn

CDOT


USER NAME = AB	DESIGNED -	REVISED -
	DRAWN -	REVISED -
PLOT SCALE = 10.0000 ' / in.	CHECKED -	REVISED -
PLOT DATE = 7/1/2025	DATE - 07/01/2025	ISSUED FOR BID - 07/10/2025

CITY OF CHICAGO
DEPARTMENT OF TRANSPORTATION
24th WARD

CDWM STANDARD CONSTRUCTION DETAILS
PBC PROJECT NO # 22922
W. 16TH STREET - W. OGDEN AVENUE
S. CENTRAL PARK AVENUE - S. DRAKE AVENUE


OUC NUMBER	COUNTY	TOTAL SHEETS	SHEET NO.
OUC IR #124701	COOK	26	22
STA. TO STA.	SCALE: NTS		

DRAINAGE STRUCTURES
RESTRICTORS

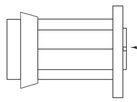

ORIFICE RESTRICTOR

INSERT THE RESTRICTOR INTO THE HALF-TRAP. UPON TIGHTENING OF THE CENTER NUT ON THE FACE OF THE RESTRICTOR, THE RUBBER O-RINGS WILL EXPAND INSIDE THE HALF TRAP, PROVIDING A WATER- TIGHT SEAL. PULL ON RESTRICTOR TO VERIFY THAT A TIGHT FIT IS MADE.

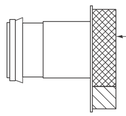

VORTEX RESTRICTOR

PULL ON RESTRICTOR TO VERIFY THAT A TIGHT FIT IS MADE.

INSERT THE RESTRICTOR WITH THE OPENING DOWN. UPON TIGHTENING OF THE 2 BOLTS ON THE FACE OF THE RESTRICTOR, THE RUBBER O-RINGS WILL PROVIDE A WATER- TIGHT SEAL.

GENERAL NOTES:

1. CATCH BASIN TO CATCH BASIN CONNECTIONS ARE ALLOWED IN PRIVATE SITES & ALLEYS. ONLY THE DOWNSTREAM CATCH BASIN IS REQUIRED TO HAVE A HALF-TRAP.

2. IF B < 4 FEET, THEN USE A DUCTILE IRON PIPE HALF TRAP AND FLAT TOP SLAB CATCH BASIN AS NECESSARY.

3. INLETS AND 3′ DIAMETER CATCH BASINS ARE TO BE USED ONLY WITH PRIOR APPROVAL OF DWM FIELD INSPECTOR.


RESTRICTOR NOTES:
THE DWM'S RAIN BLOCKER RESTRICTOR PROGRAM MUST BE MAINTAINED WITH ANY ROADWAY IMPROVEMENT.

THE DESIGN OF ANY ROADWAY IMPROVEMENT MUST CONSIDER LIMITING THE NUMBER OF CATCH BASINS TO THE EXTENT PRACTICAL. THE NUMBER OF EXISTING STRUCTURES SHOULD NOT BE INCREASED.

THE RESTRICTORS CAN BE OBTAINED FROM DWM CENTRAL DISTRICT AT 3901 S. ASHLAND AVE. THE CONTRACTOR SHOULD ARRANGE FOR PICK UP BY CONTACTING 312-747-8736 (7AM TO 3PM, M-F). CONTRACTOR MUST CALL 48 HOURS IN ADVANCE OF PICK UP DATE AND TIME.

FLOW RESTRICTORS MUST BE INSTALLED IN ALL CATCH BASINS OUTSIDE OF THE CENTRAL BUSINESS DISTRICT(LIMITS: NORTH AVE, CERMAK AVE, HALSTED AVE, LAKE MICHIGAN). RESTRICTORS MUST NOT BE INSTALLED IN CATCH BASINS IN CLOSE PROXIMITY TO VIADUCT AREAS, BUS STOPS, OR EMERGENCY ENTRANCES. THE DWM MUST APPROVE THE NON-INSTALLATION OR REMOVAL OF ANY RESTRICTOR. REQUIREMENTS FOR RESTRICTOR INSTALLATION ARE AS FOLLOWS:

*ARTERIAL STREETS: 3-INCH ORIFICE RESTRICTOR
*BUS ROUTES: 3-INCH ORIFICE RESTRICTOR
*RESIDENTIAL STREETS: 3-INCH VORTEX RESTRICTOR
*ALLEYS: 3-INCH ORIFICE RESTRICTOR IN THE LAST CB.
*CLOSED LIDS ARE REQUIRED ON ALL MANHOLES EXCEPT AT INTERSECTIONS WHERE A PERFORATED LID SHALL BE USED.

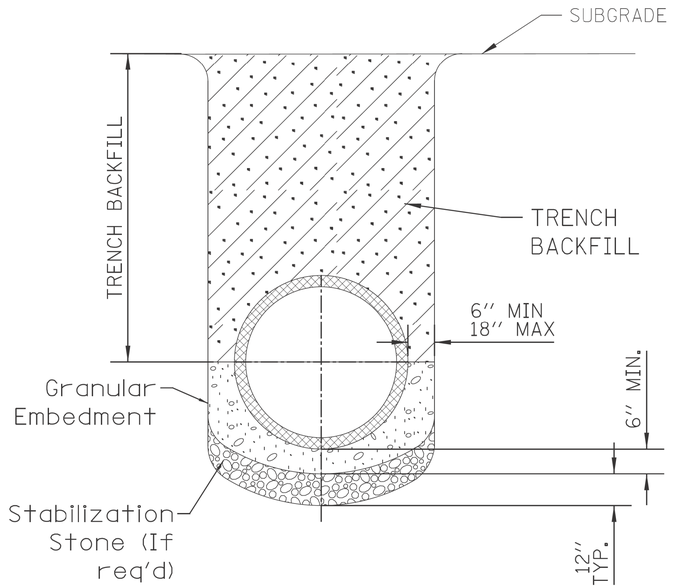

NOTE:
1. FOR TRENCH BACKFILL, REFER TO IDOT SSRBC, ARTICLE 1003.04.


2. FOR GRANULAR EMBEDMENT, USE CA-11, CRUSHED GRAVEL, CRUSHED STONE, OR CRUSHED CONCRETE.

3. FOR STABILIZATION STONE, 12″ OF CA-1 STONE IS ONLY REQUIRED WHEN UNSTABLE MATERIAL IS ENCOUNTERED AT TRENCH BOTTOM.

4. AGGREGATE PLACED FOR TEMPORARY SURFACE RESTORATION WILL NOT BE PAID SEPARATELY AND SHALL BE INCIDENTAL TO THE CONTRACT.

SEWER TRENCH DETAIL

NOTE:
PLUG TO BE COATED WITH MORTAR AND DRIVEN INTO PLACE WITH A WOODEN MALLET AND THEN SEALED WITH MORTAR.

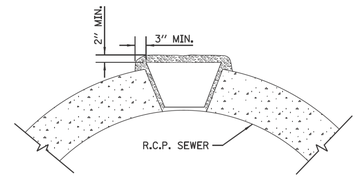

LIFTING HOLE PLUG DETAIL FOR CONCRETE PIPE

NOTE:
1. ALL PLUG MATERIALS MUST COMPLY WITH 1042.16 OF THE IDOT SSRBC.

2. LIFT HOLES ON COMBINED SEWERS ARE PROHIBITED WHEN THE WATER TABLE IS WITHIN 2 FEET OF THE PIPE INVERT, OR IF THE PIPE IS FULLY SUBMERGED UNDER NORMAL CONDITIONS.

STANDARD REVISIONS	
DATE	DESCRIPTION
2/5/21	APPROVED PLAN

PERCENT COMPLETE	DATE
30	
60	
75	
90	
100	
BULLETIN	

CITY OF CHICAGO
DEPARTMENT OF WATER MANAGEMENT
BUREAU OF ENGINEERING SERVICES

DRAWN: SBM
DESIGNED:
CHECKED: GD, DC, SO
REVIEWED:

A.26

MISCELLANEOUS DETAILS

____ OF ____

PN _____

$FILE$
$DATE$

CDWM_Details.cel 2/5/2021 2:07:40 PM

MODEL: Default
FILE NAME: N:\ 2025\ Projects\Green Alley\0 PBC Alley Revisions\2025\Package 6\CADD Drawings\23-CP46 W. 16th St & S. Central Park Ave\CADD Sheets\CP46-sth-dwm-6.dgn


CDOT

USER NAME = AB	DESIGNED -	REVISED -	
	DRAWN -	REVISED -	
PLOT SCALE = 10.0000 ' / in.	CHECKED -	REVISED -	
PLOT DATE = 7/1/2025	DATE - 07/01/2025	ISSUED FOR BID - 07/10/2025	

CITY OF CHICAGO
DEPARTMENT OF TRANSPORTATION
24th WARD

CDWM STANDARD CONSTRUCTION DETAILS
PBC PROJECT NO # 22922
W. 16TH STREET - W. OGDEN AVENUE
S. CENTRAL PARK AVENUE - S. DRAKE AVENUE

OUC NUMBER	COUNTY	TOTAL SHEETS	SHEET NO.
OUC IR #124701	COOK	26	23
STA. TO STA.	SCALE: NTS		

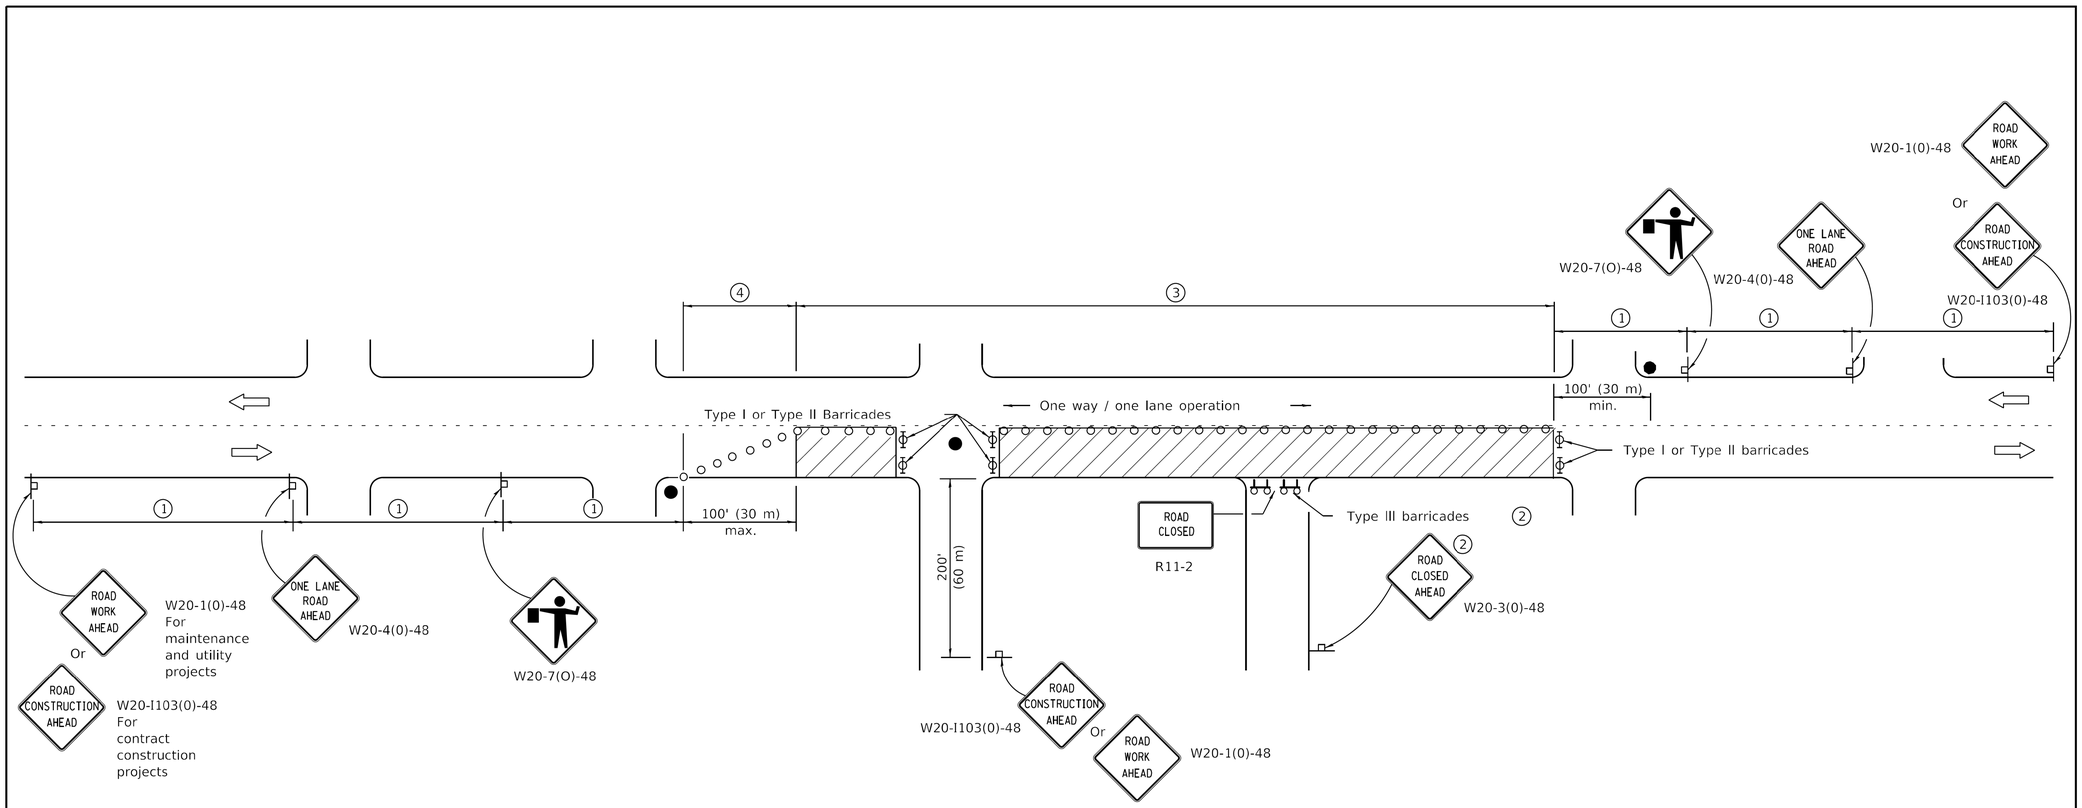

SIGN SPACING	
Posted Speed	Sign Spacing
55	500' (150 m)
50-45	350' (100 m)
<45	200' (60 m)

SYMBOLS

- Work area
- Cone, drum or barricade (not required for moving operations)
- Sign on portable or permanent support
- Flagger with traffic control sign
- Barricade or drum with flashing light
- Type III barricade with flashing lights

1. Refer to SIGN SPACING TABLE for distances.
2. For approved sideroad closures.
3. Cones at 25' (8 m) centers for 250' (75 m). Additional cones may be placed at 50' (15 m) centers. When drums or Type I or Type II barricades are used. the interval between devices may be doubled.
4. Cones, drums or barricades at 20' (6 m) centers.

GENERAL NOTES

This Standard is used where at any time, day or night, any vehicle, equipment, workers or their activities
encroach on the pavement requiring the closure of one traffic lane in an urban area.

All dimensions are in inches (millimeters) unless otherwise shown.

Illinois Department of Transportation

PASSED January 1, 2011
ENGINEER OF SAFETY ENGINEERING
APPROVED January 1, 2011
ENGINEER OF DESIGN AND ENVIRONMENT

ISSUED 1-1-97

DATE	REVISIONS
1-1-11	Revised flagger sign.
1-1-09	Switched units to
	English (metric).
	Corrected sign No.'s.

URBAN LANE CLOSURE, 2L, 2W, UNDIVIDED

STANDARD 701501-06


MODEL: Default
FILE NAME: N:\2025 Projects\Green Alley\0 PBC Alley Revisions\2025\Package 6\CADD Drawings\23-CP46 W. 16th St & S. Central Park Ave\CADD Sheets\CP46-sht-idot-1.dgn

USER NAME = AB	DESIGNED -	REVISED -	
	DRAWN -	REVISED -	
PLOT SCALE = 10.0000 ' / in.	CHECKED -	REVISED -	
PLOT DATE = 7/1/2025	DATE - 07/01/2025	ISSUED FOR BID - 07/10/2025	

CITY OF CHICAGO
DEPARTMENT OF TRANSPORTATION
24th WARD

IDOT STANDARD DETAILS
PBC PROJECT NO # 22922
W. 16TH STREET - W. OGDEN AVENUE
S. CENTRAL PARK AVENUE - S. DRAKE AVENUE

OUC NUMBER	COUNTY	TOTAL SHEETS	SHEET NO.
OUC IR #124701	COOK	26	24
STA. TO STA.	SCALE: NTS		

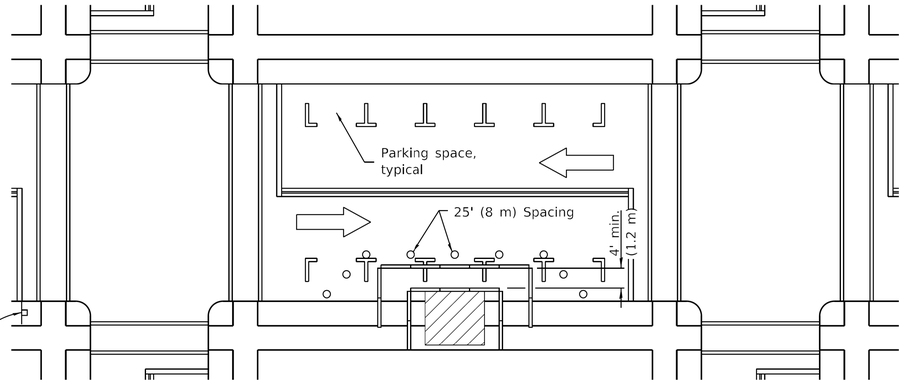

① ROAD CONSTRUCTION AHEAD — W20-I103(0)-48 for contract construction projects

Or

① ROAD WORK AHEAD — W20-1(0)-48 for maintenance and utility projects

SIDEWALK DIVERSION

① Omit whenever duplicated by road work traffic control.

GENERAL NOTES

This Standard is used where, at any time, pedestrian traffic must be rerouted due to work being performed.

This Standard must be used in conjunction with other Traffic Control & Protection Standards when roadway traffic is affected.

Temporary facilities shall be detectable and accessible.

The temporary pedestrian facilities shall be provided on the same side of the closed facilities whenever possible.


The SIDEWALK CLOSED / USE OTHER SIDE sign shall be placed at the nearest crosswalk or intersection to each end of the closure. Where the closure occurs at a corner, the signs shall be erected on the corners across the street from the closure. The SIDEWALK CLOSED signs shall be used at the ends of the actual closures.

Type III barricades and R11-2-4830 signs shall be positioned as shown in "ROAD CLOSED TO ALL TRAFFIC" detail on Standard 701901.

All dimensions are in inches (millimeters) unless otherwise shown.

SYMBOLS

- Work area
- Sign on portable or permanent support
- Barricade or drum
- Cone, drum or barricade
- Type III barricade
- Detectable pedestrian channelizing barricade

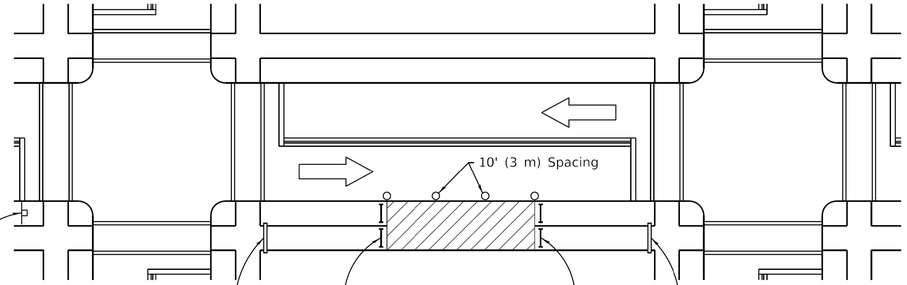

R11-I101-2418

R11-I102-2430

R11-I102-2430

① ROAD CONSTRUCTION AHEAD — W20-I103(0)-48 for contract construction projects

Or

① ROAD WORK AHEAD — W20-1(0)-48 for maintenance and utility projects

SIDEWALK CLOSURE

Illinois Department of Transportation

PASSED April 1, 2016
ENGINEER OF SAFETY ENGINEERING

APPROVED April 1, 2016
ENGINEER OF DESIGN AND ENVIRONMENT

ISSUED 1-1-97

DATE	REVISIONS
4-1-16	Omitted orange safety fence
	from standard as this is
	covered in the std. spec.
1-1-12	Added SIDEWALK DIVERSION.
	Modified appearance of
	plan views. Renamed Std.

SIDEWALK, CORNER OR CROSSWALK CLOSURE

(Sheet 1 of 2)

STANDARD 701801-06


USER NAME = AB	DESIGNED -	REVISED -
	DRAWN -	REVISED -
PLOT SCALE = 10.0000 ' / in.	CHECKED -	REVISED -
PLOT DATE = 7/1/2025	DATE - 07/01/2025	ISSUED FOR BID - 07/10/2025

CITY OF CHICAGO
DEPARTMENT OF TRANSPORTATION
24th WARD


IDOT STANDARD DETAILS
PBC PROJECT NO # 22922
W. 16TH STREET - W. OGDEN AVENUE
S. CENTRAL PARK AVENUE - S. DRAKE AVENUE

OUC NUMBER	COUNTY	TOTAL SHEETS	SHEET NO.
OUC IR #124701	COOK	26	25
STA. TO STA.	SCALE: NTS		

MODEL: Default
FILE NAME: N:\ 2025\ Projects\Green Alley\0 PBC Alley Revisions\2025\Package 6\CADD Drawings\23-CP46 W. 16th St & S. Central Park Ave\CADD Sheets\CP46-sht-stdst-2.dgn

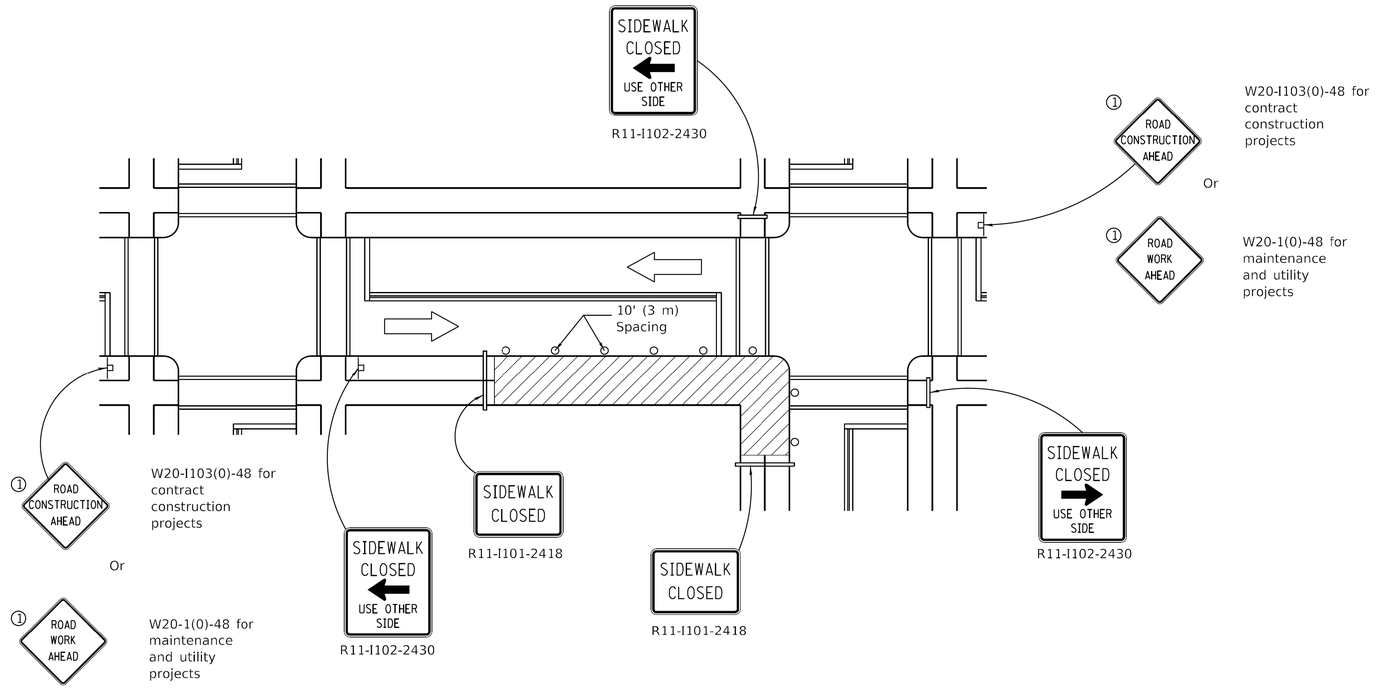

CORNER CLOSURE

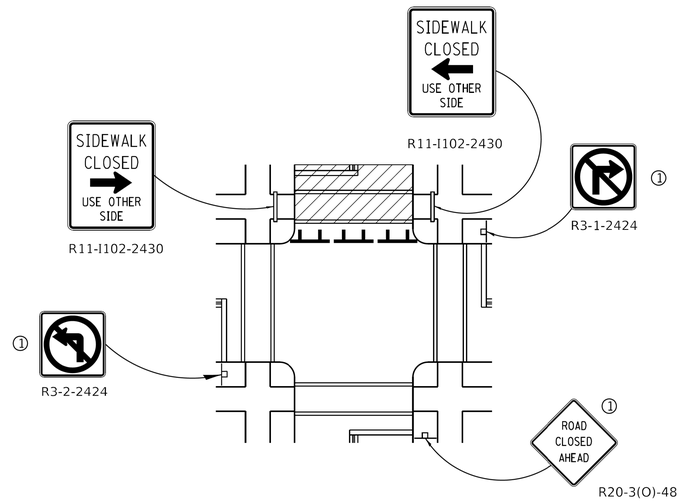

CROSSWALK CLOSURE

Illinois Department of Transportation

PASSED April 1, 2016
ENGINEER OF SAFETY ENGINEERING

APPROVED April 1, 2016
ENGINEER OF DESIGN AND ENVIRONMENT

ISSUED 1-1-97

SIDEWALK, CORNER OR CROSSWALK CLOSURE

(Sheet 2 of 2)

STANDARD 701801-06

MODEL: Default
FILE NAME: N:\ 2025\ Projects\Green Alley\0 PBC Alley Revisions\2025\Package 6\CADD Drawings\23-CP46 W. 16th St & S. Central Park Ave\CADD Sheets\CP46-ilht-ildot-3.dgn

CDOT

USER NAME = AB	DESIGNED -	REVISED -
	DRAWN -	REVISED -
PLOT SCALE = 10.0000 ' / in.	CHECKED -	REVISED -
PLOT DATE = 7/1/2025	DATE - 07/01/2025	ISSUED FOR BID - 07/10/2025

CITY OF CHICAGO
DEPARTMENT OF TRANSPORTATION
24th WARD

IDOT STANDARD DETAILS
PBC PROJECT NO # 22922
W. 16TH STREET - W. OGDEN AVENUE
S. CENTRAL PARK AVENUE - S. DRAKE AVENUE

OUC NUMBER	COUNTY	TOTAL SHEETS	SHEET NO.
OUC IR #124701	COOK	26	26
STA. TO STA.	SCALE: NTS		



Huff & Huff incorporated
A Subsidiary of GZA

GEOTECHNICAL
ENVIRONMENTAL
ECOLOGICAL
WATER
CONSTRUCTION MANAGEMENT

915 Harger Road
Suite 330
Oak Brook, IL 60523
T: 630.684.9100
F: 630.684.9120
www.huffnhuff.com
www.gza.com

To: Chicago Department of Transportation

From: Shane Cuplin, P.G.; Adam Kittler, P.G.; Cory Wilson; and Matt Roth

Date: July 11, 2024

Re: **LPC-663 CCDD Certification: 2023 CDOT NCI Green Alley Program**
NCI Central Area, Ward 24, Alley 23-CP#46

Huff & Huff, Inc. a subsidiary of GZA, Inc. (H&H/GZA) provided services in support of a Form LPC-663 for the anticipated spoils to be generated as part of the 2023 Neighborhood Capital Improvement (NCI) Green Alley Program, NCI Central Area, Ward 24, 23-CP#46 alley bounded by W. 16th Street to the north, S. Drake Avenue to the east, W. Ogden Avenue to the south, and S. Central Park Avenue to the west, in Chicago, Cook County, Illinois (Project Area). A supporting narrative description of the due diligence performed, and analytical testing are attached to the LPC-663 form.

Six (6) potentially impacted properties (PIPs) were identified in relation to the Project Area, based on environmental due diligence, including review of a database report (records search), historical aerial photographs, and site reconnaissance. Based on due diligence and field observations, this LPC-663 Form is considered appropriate for assessing Project Area spoils for suitability of disposal at a Clean Construction or Demolition Debris (CCDD) or Uncontaminated Soil Fill Operation (USFO) facility. Nine (9) soil borings were advanced within the Project Area, corresponding to the areas of planned excavation/soil disposal, as depicted on the figures included in **Attachment A**. Soil borings F-1 through F-9 were advanced on December 12, 2023, to depths of approximately 8 feet below ground surface (bgs), and representative soil samples from each boring were collected and submitted for laboratory analysis.

Samples were screened with the photoionization detector (PID) meter, with readings ranging from 0.0 parts per million (ppm) to 78.5 ppm. Based on the identified PIPs, on-site observations, and PID screening results, samples F-1 (0-4), F-1 (4-8), F-2 (0-4), F-2 (4-8), F-3 (0-4), F-3 (4-8), F-4 (0-4), F-4 (4-8), F-5 (0-4), F-5 (4-8), F-6 (0-4), F-6 (4-8), F-7 (0-4), F-7 (4-8), F-8 (0-4), F-8 (4-8), F-9 (0-4), and F-9 (4-8) were analyzed for one or more of the following parameters: volatile organic compounds (VOCs), polynuclear aromatic hydrocarbons (PNAs), total Resource Conservation and Recovery Act (RCRA) metals, Toxicity Characteristic Leaching Procedure (TCLP) chromium, TCLP lead, Synthetic Precipitation Leaching Procedure (SPLP) lead, and soil pH.

Ten (10) samples were analyzed for VOCs. Samples F-9 (0-4) and F-9 (4-8) had one or more VOC detections, which achieved their respective Maximum Allowable Concentration (MAC) values, indicating that samples F-1 (0-4), F-2 (0-4), F-3 (4-8), F-4 (0-4), F-5 (4-8), F-6 (0-4), F-7 (4-8), F-8 (0-4), F-9 (0-4), and F-9 (4-8) achieve the respective VOC MACs for disposal at a CCDD or USFO facility.

Eighteen (18) samples were analyzed for PNAs. Samples F-1 (0-4), F-2 (4-8), F-3 (0-4), F-4 (0-4), F-4 (4-8), F-5 (0-4), F-6 (0-4), F-9 (0-4), and F-9 (4-8) had one or more PNA detections, with samples F-1 (0-4), F-3 (0-4), F-4 (0-4), F-4 (4-8), F-5 (0-4), F-6 (0-4), and F-9 (0-4) having one or more PNAs which exceeded one or more MAC values. Sample F-4 (0-4) contained benzo(a)pyrene (44 mg/kg) and naphthalene (6.9 mg/kg) at concentrations which exceeded their respective Tier I SRO for Construction Worker (CW) Ingestion or Inhalation Exposure

Pathways. Additionally, sample F-9 (0-4) contained naphthalene (1.9 mg/kg) at a concentration exceeding its Tier I SRO for CW Inhalation. The laboratory did not report detectable levels of PNAs in the remaining samples, indicating that samples F-1 (4-8), F-2 (0-4), F-2 (0-4), F-3 (4-8), F-5 (4-8), F-6 (4-8), F-7 (0-4), F-7 (4-8), F-8 (0-4), F-8 (4-8), and F-9 (4-8) achieve the respective PNA MACs for disposal at a CCDD or USFO facility with no restrictions.

Eighteen (18) samples were analyzed for total RCRA metals, as well as chromium and lead via the TCLP method. Additionally, sample F-5 (0-4) was analyzed for SPLP lead. Each sample analyzed had one or more total metals detections, including arsenic, barium, cadmium, chromium, lead, mercury, selenium, and silver.

In order for a metal to be considered to exceed the MAC value, the total, TCLP, and SPLP results (with the exception of arsenic), must be found to exceed the default and alternative MAC Values.

The following samples are considered to contain metals exceeding the default and alternative MAC values or a Tier I SRO for Residential exposure pathway (Ingestion or Inhalation):

- F-1 (0-4): lead, mercury, and selenium
- F-3 (0-4): arsenic and lead
- F-4 (0-4): lead
- F-4 (4-8): lead
- F-5 (0-4): lead
- F-5 (4-8): arsenic
- F-6 (0-4): lead, mercury, and selenium
- F-8 (4-8): arsenic
- F-9 (0-4): lead

The following samples contain total metals concentrations exceeding the Tier I CW SRO for the Ingestion and/or Inhalation Exposure pathway:

- F-1 (0-4): mercury
- F-3 (0-4): lead
- F-4 (0-4): lead
- F-4 (4-8): lead
- F-6 (0-4): mercury

The remaining metals data indicate that only one or two of the detected parameters (of the total, TCLP, and/or SPLP results) in a given sample resulted in an exceedance.

Samples from each boring were analyzed for soil pH. Samples from borings F-1 through F-9 had pH results ranging from 7.86 to 8.97, each within the acceptable range (6.25 to 9.00) for disposal at a CCDD or USFO facility. Samples were screened with the PID meter, with readings at background levels of 0.0 ppm to a maximum of 78.5 ppm. Gasoline odors were noted in samples F-2 (0-4), F-2 (4-8), F-9 (0-4), and F-9 (4-8).

Spoils generated from the Project Area are certified for disposal at a CCDD or USFO facility, within the following areas as presented in the table below.

Soil Disposal Description Summary

Soil Boring ID	Soil Interval	Sample Classification	Parameter(s) Exceeding MAC(s)	Eligible for CCDD or USFO Disposal?	Soil Disposal Classification (Max Excavation Depth) [1]
F-1	**0-4'**	**669.05(a)(5)**	**PNAs; Metals (lead, mercury, selenium), CWCA-Metals (mercury)**	**No: 0-4'**	**0-4': Landfill as Non-Special Waste (NSW)**
	4-8'	Unrestricted	None	Yes: 4-8'	4-8': CCDD (Unrestricted[2])
F-2	**0-4'**	**669.05(a)(5)**	**Elevated PID (1.1 ppm); Gasoline Odors**	**No: 0-4'**	**0-4': Landfill as NSW**
	4-8'	**669.05(a)(5)**	**Gasoline Odors**	**No: 4-8'**	**4-8': Landfill as NSW**
F-3	**0-4'**	**669.05(a)(5)**	**Urban Fill (coal); PNAs, Metals (arsenic, lead); CWCA-Metals (lead)**	**No: 0-4'**	**0-4': Landfill as NSW**
	4-8'	Unrestricted	None	Yes: 4-8'	4-8': CCDD (Unrestricted[2])
F-4	**0-4'**	**669.05(a)(5)**	**Urban Fill (slag, coal); PNAs; Metals (lead); CWCA-Metals (lead); CWCA-PNAs (benzo(a)pyrene, naphthalene)**	**No: 0-4'**	**0-4': Landfill as NSW**
	4-8'	**669.05(a)(5)**	**PNAs; Metals (lead); CWCA-Metals (lead)**	**No: 4-8'**	**4-8': Landfill as NSW**
F-5	**0-1.5'**	**669.05(a)(5)**	**Urban Fill (tile, coal)**	**No: 0-1.5'**	**0-1.5': Landfill as NSW**
	1.5-4'	**669.05(a)(1)**	**PNAs; Metals (lead)**	**No: 1.5-4'**	**1.5-4': Landfill as NSW or *Site Reuse***
	4-8'	**669.05(a)(5)**	**Metals (arsenic)**	**No: 4-8'**	**4-8': Landfill as NSW**
F-6	**0-4'**	**669.05(a)(5)**	**Urban Fill (coal, glass, slag); Metals (mercury, selenium); CWCA-Metals (mercury)**	**No: 0-4'**	**0-4': Landfill as NSW**
	4-8'	Unrestricted	None	Yes: 4-8'	4-8': CCDD (Unrestricted[2])
F-7	**0-1'**	**669.05(a)(5)**	**Urban Fill (slag)**	**No: 0-1'**	**0-1': Landfill as NSW**
	1-4'	Unrestricted	None	Yes: 1-4'	1-4': CCDD (Unrestricted[2])
	4-8'	669.05(a)(2)	Metals (arsenic)	Yes: 4-8'	4-8': CCDD (*Within MSA Counties*) or *Site Reuse*
F-8	**0-4'**	**669.05(a)(5)**	**Urban Fill (glass, slag)**	**No: 0-4'**	**0-4': Landfill as NSW**
	4-8'	**669.05(a)(5)**	**Metals (arsenic)**	**No: 4-8'**	**4-8': Landfill as NSW**
F-9	**0-4'**	**669.05(a)(5)**	**Urban Fill (coal); Gasoline Odors; Elevated PID (78.5 ppm); PNAs; CWCA-PNAs (naphthalene)**	**No: 0-4'**	**0-4': Landfill as NSW**
	4-8'	**669.05(a)(5)**	**Elevated PID (9.3 ppm); Gasoline Odors**	**No: 4-8'**	**4-8': Landfill as NSW**

[1] Based on maximum excavation depth planned per Contract Plans. To avoid summarizing the full boring depth based on most-restrictive soil classification per sample depths analyzed, multiple options are summarized based on planned excavation depth throughout Project Area.

[2] "Unrestricted" refers to material that is approved for CCDD disposal at any facility location (e.g., Within Chicago Corporate Limits, Within a Populated Area in a MSA County, Within a Populated Area in Non-MSA County, and Outside a Populated Area).

Bold/Shaded Refers to areas which are within a **CCDD Exclusion Area**.

Bold/Shaded Refers to areas which are within a **CCDD Exclusion Area AND** within a **Construction Worker Caution Area**.

According to Illinois Department of Transportation (IDOT) Standard Specifications for Road and Bridge Construction, Section 669.05 (Removal and Disposal of Regulated Substances – Contaminated Soil and/or Groundwater Management and Disposal), the following areas shall be managed as follows:

669.05 Regulated Substances Management and Disposal

(a) Soil Types: *"Soil Analytical Results Exceed Most Stringent MAC. When the soil analytical results indicate detected levels exceed the most stringent maximum allowable concentration (MAC) for chemical constituents in soil established pursuant to Subpart F of 35 Ill. Adm. Code 1100.605, the soil shall be managed as follows:"*

Spoils generated from F-5 (1.5-4') are classified as 669.05(a)(1):

- "*When analytical results indicate inorganic chemical constituents exceed the most stringent MAC, but still considered within area background levels by the Engineer, the excavated soil can be utilized within the right-of-way as embankment or fill, when suitable. If the soils cannot be utilized within the right-of-way, they shall be managed and disposed of at a landfill as a non-special waste*."
- Soils Management Summary (per Article 669.05 of the IDOT Construction Manual): "*Soil can be used on site or managed and disposed of at a properly permitted landfill as non-special waste. When disposed of at a landfill, the Contractor must provide a signed letter specifying the proposed disposal facility and documentation the landfill is permitted to accept the regulated soil. The Contractor is also responsible for providing the Waste Material Profile and Generator's Non-Special Waste Certification*."

Spoils generated from F-7 (4-8') are classified as 669.05(a)(2):

- "*When analytical results indicate inorganic chemical constituents exceed the most stringent MAC but do not exceed the MAC for a Metropolitan Statistical Area (MSA) County identified in 35 Ill. Admin. Code 742 Appendix A. Table G, the excavated soil can be utilized within the right-of-way as embankment or fill, when suitable, or managed and disposed of at a clean construction and demolition debris (CCDD) facility or an uncontaminated soil fill operation (USFO) within an MSA County provided the pH of the soil is within the range of 6.25 - 9.0, inclusive*."
- Soils Management Summary (per Article 669.05 of the IDOT Construction Manual)*: "Soil can be used on site, disposed of at a clean construction demolition debris (CCDD) or uncontaminated soil fill operation (USFO) within an MSA County."*

Spoils generated from F-1 (0-4'), F-2 (0-4'Full Depth), F-3 (0-4'), F-4 (0-4'Full Depth), F-4 (4-8'), F-5 (0-1.5'), F-5 (4-8'), F-6 (0-4'), F-7 (0-1'), F-8 (0-8'Full Depth), and F-9 (0-4'), and F-9 (4-8'Full Depth) are classified as 669.05(a)(5):

- "*When the Engineer determines soil cannot be managed according to Articles 669.05(a)(1) through (a)(4) above and the materials do not contain special waste or hazardous waste, as determined by the Engineer, the soil shall be managed and disposed of at a landfill as a non-special waste*."
- Soils Management Summary (per Article 669.05 of the IDOT Construction Manual)*: "Disturbed soil must be managed and disposed of at a properly permitted landfill as non-special waste. The Contractor must provide a signed letter specifying the proposed disposal facility and documentation the landfill is permitted to accept the*

regulated soil. The Contractor is also responsible for providing the Waste Material Profile and Generator's Non-Special Waste Certification."

Spoils generated from the remainder of the Project Area are certified for disposal at a CCDD facility or USFO facility, within the following areas:

- Within Chicago corporate limits
- A populated area in a Metropolitan Statistical Area (MSA) excluding Chicago
- A populated area in a non-MSA county
- A non-populated area

Based on waste/debris observed in the urban fill material for borings F-3 (0.5-4'), F-4 (0-4'), F-5 (0-1.5'), F-6 (0-1'), F-7 (0-1'), F-8 (0-4'), and F-9 (0.5-4.5'); elevated PID readings and/or petroleum odors noted in samples F-2 (0-4), F-2 (4-8), F-9 (0-4), and F-9 (4-8); results for various PNAs; and results for arsenic, lead, mercury, and selenium for one or more of samples F-1 (0-4), F-3 (0-4), F-4 (0-4), F-4 (4-8), F-5 (0-4), F-5 (4-8), F-6 (0-4), F-8 (4-8), and F-9 (0-4), the following areas are within a **CCDD Exclusion Area**:

- F-1: from ground surface to approximately 4 feet bgs
- F-2: from ground surface to the maximum anticipated excavation depth
- F-3: from ground surface to approximately 4 feet bgs
- F-4: from ground surface to the maximum anticipated excavation depth
- F-5: from ground surface to the maximum anticipated excavation depth
- F-6: from ground surface to approximately 4 feet bgs
- F-7: from ground surface to approximately 1 feet bgs
- F-8: from ground surface to the maximum anticipated excavation depth
- F-9: from ground surface to the maximum anticipated excavation depth

Based on analytical results for benzo(a)pyrene, naphthalene, lead and/or mercury from samples F-1 (0-4), F-3 (0-4), F-4 (0-4), F-4 (4-8), F-6 (0-4), and F-9 (0-4), a **Construction Worker Caution Area (CWCA)** has been identified for the following area(s), as depicted in the attached figures.

- F-1: Construction Worker Inhalation (**mercury**) from ground surface to approximately 4 feet bgs
- F-3: Construction Worker Ingestion (**lead**) from ground surface to approximately 4 feet bgs
- F-4: Construction Worker Ingestion (**lead**) from ground surface to the maximum anticipated excavation depth; Construction Worker Ingestion (**benzo(a)pyrene**) from ground surface to approximately 4 feet bgs; Construction Worker Inhalation (**naphthalene**) from ground surface to approximately 4 feet bgs
- F-6: Construction Worker Inhalation (**mercury**) from ground surface to approximately 4 feet bgs
- F-9: Construction Worker Inhalation (**naphthalene**) from ground surface to approximately 4 feet bgs

Should conditions within the Project Area change, such as unusual staining, odors, or if loads become rejected, additional analytical assessment may be required for final disposition of spoils from this Project Area. Elevated PID readings may also result in rejected loads.

If you have any questions regarding this matter, please contact us at 630-684-9100.

Shane Cuplin, P.G.
Associate Principal

Adam Kittler
Project Manager

Cory Wilson
Project Manager/Consultant Reviewer

Matt Roth
Scientist II

Illinois Environmental Protection Agency

1021 North Grand Avenue East • P.O. Box 19276 • Springfield • Illinois • 62794-9276 • (217) 782-3397

Uncontaminated Soil Certification by Licensed Professional Engineer or Licensed Professional Geologist for Use of Uncontaminated Soil as Fill in a CCDD or Uncontaminated Soil Fill Operation LPC-663

Revised in accordance with 35 Ill. Adm. Code 1100, as amended by PCB R2012-009 (eff. Aug. 27, 2012)

This certification form is to be used by professional engineers and professional geologists to certify, pursuant to 35 Ill. Adm. Code 1100.205(a)(1)(B), that soil (i) is uncontaminated soil and (ii) is within a pH range of 6.26 to 9.0. If you have questions about this form, please telephone the Bureau of Land Permit Section at 217/524-3300.

This form may be completed online, saved locally, printed and signed, and submitted to prospective clean construction or demolition debris (CCDD) fill operations or uncontaminated soil fill operations.

I. Source Location Information

(Describe the location of the source of the uncontaminated soil)

Project Name: 2023 CDOT NCI Central Area, Ward 24, 23-CP#46 Office Phone Number, if available: _____

Physical Site Location (address, including number and street):

W 16th Street to the north, S Drake Avenue to the east, W Ogden Avenue to the south, and S Central Park Avenue to the west

City: Chicago State: IL Zip Code: 60623

County: Cook Township: _____

Lat/Long of approximate center of site in decimal degrees (DD.ddddd) to five decimal places (e.g., 40.67890, -90.12345):

Latitude: 41.85708 (Decimal Degrees) Longitude: - 87.71455 (-Decimal Degrees)

Identify how the lat/long data were determined:

◯ GPS ◯ Map Interpolation ◯ Photo Interpolation ◯ Survey ⊘ Other

Approximate center of Project Area using Google Earth (decimal degrees)

IEPA Site Number(s), if assigned: BOL: _____ BOW: _____ BOA: _____

Approximate Start Date (mm/dd/yyyy): TBD Approximate End Date (mm/dd/yyyy): TBD

Estimated Volume of debris (cu. Yd.): _____

II. Owner/Operator Information for Source Site

Site Owner

Name: City of Chicago - Dept of Transportation
Street Address: 2 N. LaSalle Street
PO Box: _____
City: Chicago State: IL
Zip Code: 60602 Phone: _____
Contact: Matthew Crocker
Email, if available: matthew.crocker@cityofchicago.org

Site Operator

Name: Bigane Paving Company
Street Address: 935 W. Chestnut St.
PO Box: _____
City: Chicago State: IL
Zip Code: 60642 Phone: 312-738-0600
Contact: John P. Gross
Email, if available: jgross@biganepaving.com

This Agency is authorized to require this information under Section 4 and Title X of the Environmental Protection Act (415 ILCS 5/4, 5/39). Failure to disclose this information may result in: a civil penalty of not to exceed $50,000 for the violation and an additional civil penalty of not to exceed $10,000 for each day during which the violation continues (415 ILCS 5/42). This form has been approved by the Forms Management Center.

Project Name: 2023 CDOT NCI Central Area, Ward 24, 23-CP#46 Latitude: 41.85708 Longitude: - 87.71455

Uncontaminated Soil Certification

III. Basis for Certification and Attachments

For each item listed below, reference the attachments to this form that provide the required information.

a. A Description of the soil sample points and how they were determined to be sufficient in number and appropriately located 35 Ill. Adm. Code 1100.610(a)]:

Six (6) potentially impacted properties (PIP) were identified from the database review, historical aerial photographs, or site visit in connection with the Project Area. A total of nine (9) soil borings were advanced within the Project Area on December 12, 2023. Soil borings were advanced to provide coverage of proposed excavation areas and to characterize PIPs and urban fill.

b. Analytical soil testing results to show that soil chemical constituents comply with the maximum allowable concentrations established pursuant to 35 Ill. Adm. Code Part 1100, Subpart F and that the soil pH is within the range of 6.25 to 9.0,including the documentation of chain of custody control, a copy of the lab analysis; the accreditation status of the laboratory performing the analysis; and certification by an authorized agent of the laboratory that the analysis has been performed in accordance with the Agency's rules for the accreditation of environmental and the scope of the accreditation [35 Ill. Adm. Code 1100.201 (g), 1100.205(a), 1100.610]:

Borings F-1 through F-9 were analyzed for one or more of: VOCs; PNAs; RCRA metals; TCLP Cr, Pb; SPLP Pb; and soil pH. Areas corresponding to each soil boring exceeded the MACs, with soil pH at acceptable range for CCDD disposal, except for the CCDD Exclusion Areas as shown in the attached documentation. Refer to attached narrative/lab 23120328 report for details.

IV. Certification Statement, Signature and Seal of Licensed Professional Engineer or Licensed Professional Geologist

I, Jeremy J. Reynolds, P.G. (name of licensed professional engineer or geologist) certify under penalty of law that the information submitted, including but not limited to, all attachments and other information, is to the best of my knowledge and belief, true, accurate and complete. In accordance with the Environmental Protection Act [415 ILCS 5/22.51 or 22.51a] and 35 Ill. Adm. Code 1100.205(a), I certify that the soil from this site is uncontaminated soil. I also certify that the soil pH is within the range of 6.25 to 9.0. In addition, I certify that the soil has not been removed from the site as part of a cleanup or removal of contaminants. All necessary documentation is attached.

Any person who knowingly makes a false, fictitious, or fraudulent material statement, orally or in writing, to the Illinois EPA commits a Class 4 felony. A second or subsequent offense after conviction is a Class 3 felony. (415 ILCS 5/44(h))

Company Name: Huff & Huff, Inc., a subsidiary of GZA GeoEnvironmental, Inc.

Street Address: 915 Harger Road, Suite 330

City: Oak Brook State: IL Zip Code: 60523

Phone: 630-684-9100

Shane Cuplin, P.G.
Printed Name:

Licensed Professional Engineer or
Licensed Professional Geologist Signature:

Jul 11, 2024
Date:

LICENSED PROFESSIONAL GEOLOGIST
SHANE A. CUPLIN
196-001279
EXP 7/31/25
ILLINOIS

P.E or L.P.G. Seal:

Uncontaminated Soil Certification
by Licensed Professional Engineer or Licensed Professional Geologist for Use of Uncontaminated Soil as Fill in a CCDD or Uncontaminated Soil Fill Operation.
LPC-663
Owner: City of Chicago, Illinois
2023 CDOT NCI Green Alley Program, NCI Central Area, Ward 24, Alley 23-CP#46

III. Basis for Certification and Attachments

Explain the basis upon which you are certifying that the soil from this site is uncontaminated soil.

This form pertains to excavated soils generated from alley improvements to the alley bounded by W. 16th Street to the north, S. Drake Avenue to the east, W. Ogden Avenue to the south, and S. Central Park Avenue to the west, in Chicago, Cook County, Illinois (Project Area). The alley's location is displayed in **Attachment A**. The latitude/longitude (decimal degrees) in the approximate center of the Project Area is 41.857085, -87.714558. The total depth of excavation is expected to terminate within 8 feet below ground surface (bgs).

Six (6) potentially impacted properties (PIPs) were identified near the Project Area, based on environmental due diligence, including review of regulatory database listings, historical aerial photographs, and a site visit in connection with the Project Area. **Attachment A** includes figures depicting the Project Area, nearby identified sites, soil boring locations, and soil disposal recommendations. The analyses conducted and results are summarized at the end of this narrative. The laboratory analytical report is included in **Attachment B**. The Project Area database search is included in **Attachment C** and the boring logs are included in **Attachment D**. Example calculations to assess lead action levels for dust meter monitoring are included in **Attachment E**.

Historical Aerials

Publicly available historical aerial photographs were viewed online prior to the field reconnaissance including the following years: 1938, 1951, 1952, 1962, 1972, 1973, 1983, 1984, 1988, 1999, 2002, 2005, 2007, 2009, 2010, 2011, 2012, 2014, 2015, 2017, 2019, and 2021. In the 1938 aerial photograph, the Project Area (alley) is depicted as fully developed with dense multi-family residential structures adjacent in each direction, and potentially commercial multi-use structures directly north and south of W. Ogden Avenue. By 1972, a public school on Central Park Avenue and W. 16th Street was constructed, replacing the previous multi-family residential structures. The subsequent aerial photographs depict the Project Area as essentially unchanged, except for some minor redevelopment along W. Ogden Avenue and W. 16th Street.

Records Search

A database search for the Project Area was conducted by Environmental Risk Information Services (ERIS) on December 4, 2023. Twenty-seven (27) sites were identified within 500 feet of the Project Area and are summarized in the following table. Sites located over 500 feet from the Project Area are considered non-PIPs based on separation distance and are not discussed. Sites that are not adjacent to the Project Area are included in **Table 1**, but are not discussed further, unless considered warranted based on the nature of the site and/or the database reviewed. Additionally, sites which are listed in exclusively the PERMITS CHICAGO database for Air Pollution Control Permits (APCP) with regard to installation or

inspection of restaurant-related equipment (e.g., exhaust hood, grease filters, boiler/furnace) and/or architectural surface cleaning (i.e., masonry/tuckpointing) are considered non-PIPs based on the nature of the listing and are not discussed. The ERIS database report which lists each of the sites in the table below is included in **Attachment C**.

TABLE 1 – Identified Sites from ERIS Database (Within 500' of Project Area)

Site Name	***Map ID***	***Address (Distance & Direction)***	***Database*/Reason***	***PIP?***
Public Street	7	1658 S Drake Ave (Adj, E)	• **IEPA DOCS**: BOL #0316295044	No
A. Keinberg	3	3520 W Ogden Ave (Adj, E)	• **TANKS CHICAGO**: One (1) 500-gal fuel oil UST	**Yes**
350-354 West Ogden Bldg. Corp. / Apartment/Retail Building, Lawndale Motors / City of Chicago	2, 4, 5, 8	3536-3556 W Ogden Ave (Adj, S)	• **UST, TANKS CHICAGO**: ➢ One (1) 6,000-gal fuel oil UST, installed 1959, abandoned ➢ Two (2) 550-gal lubricating oil UST, installed 1953, abandoned ➢ One (1) 2,000-gal heating oil UST, removed 2007 ➢ Two (2) 550-gal gasoline UST, removed 2007 • **SPILLS**: ➢ Incident No. H-2023-0556, occurred on 07/12/2023, leak from one (1) 6,000-gal gasoline and two (2) 550-gal lubricating oil, tanks flooded during rain spilling into nearby storm sewers • **PERMITS CHICAGO (UST)**: One (1) 2,000-gal pre-74 heating oil tank remove application, expired 02/20/2008	**Yes**
Ernest Jenkins	12	3600 W Ogden Ave (~120 ft, SW)	• **PERMITS CHICAGO (APCP)**: Application ID #DOEAIR19106, expired 2006	No
Board of Education	17	3606 W Ogden Ave (~130 ft, SW)	• **TANKS CHICAGO**: ➢ One (1) 2,000-gal fuel oil UST, installed 1962 ➢ One (1) 2,000-gal fuel oil UST, installed 1977	**Yes**
City of Chicago	6	1600 S Drake Ave (Adj, E)	• **TANKS CHICAGO**: ➢ One (1) 10,000-gal fuel oil UST, installed 1958 ➢ One (1) 2,000-gal gasoline UST, installed 1949 ➢ One (1) 6,000-gal gasoline UST, inspected 1965 ➢ Convert one (1) 10,000-gal fuel oil UST to gasoline UST, 04/22/1965	**Yes**

TABLE 1 – Identified Sites from ERIS Database (Within 500' of Project Area)

Site Name	***Map ID***	***Address (Distance & Direction)***	***Database*/Reason***	***PIP?***
Anton Dvorak Public School	1	3615 W 16th St (~190 ft, W)	• **TANKS CHICAGO**: ➢ One (1) 8,000-gal fuel oil UST, installed 1963 • **IEPA DOCS**: BOL #0316295039 • **RCRA -NG**: "Dvorak" listed as SQG in 1997 of lead (D008); no violations • ***Additional Listings***: FINDS/FRS, PERMITS CHICAGO (APCP)	No
Pinkston	9	1846 S Central Park Ave (~200 ft, W)	• **PERMITS CHICAGO (APCP)**: Application ID #DOEAIR4948, status expired 1999	No
Gloria Jenkins / Standard Oil	10, 14, 11	3525 W Ogden Ave / 1901 S Drake Ave (~200 ft, SE)	• **TANKS CHICAGO**: ➢ Two (2) 6,000-gal gasoline UST, replaced with same 03/21/1975 ➢ One (1) 6,000-gal gasoline UST, inspected 09/11/1970 ➢ Three (3) 6,000-gal and one (1) 1,000-gal gasoline UST, removed 12/15/1987; two (2) 550-gal waste and fuel oil UST, removed 12/15/1987 ➢ Five (5) 6,000-gal fuel oil UST, removed 11/28/1989 ➢ Two (2) 1,000-gal and one (1) 2,000-gal gasoline UST, removed 04/24/1948 ➢ Two (2) 1,000-gal UST removed, replaced by one (1) 2,000-gal and one (1) 3,000-gal gasoline UST on 12/06/1956 • **IEPA DOCS**: BOL #0316305045 • ***Additional Listings***: FINDS/FRS	**Yes**
Anesha Buchannan	15	3602 W 16th St (~250 ft, NW)	• **PERMITS CHICAGO (APCP)**: Application ID #ENVAIR982061, status open	No
Gunice Dallas	18	1859 S Millard Ave (~250 ft, W)	• **PERMITS CHICAGO (APCP)**: Application ID #DOEAIR3857, status expired 1998	No

TABLE 1 – Identified Sites from ERIS Database (Within 500' of Project Area)

Site Name	***Map ID***	***Address (Distance & Direction)***	***Database*/Reason***	***PIP?***
Illinois Bell Telephone Company, SBC Q11570, AT&T	21	1908 S St Louis Ave (~260, SE)	• **UST, TANKS CHICAGO**: ➢ One (1) 10,000-gal fuel oil UST and two (2) 275-gal diesel UST, installed 06/05/1959 ➢ One (1) 10,000-gal diesel UST, removed 10/24/1990 ➢ One (1) 10,000-gal fuel oil UST, removed 07/12/1991 • **LUST, SPILLS, LUST DOCUMENT**: ➢ IEMA LUST Incident No. 903156: LUST from diesel UST in October 1990; NFR letter date of 04/12/1991 • **IEPA DOCS**: BOL #0316305042 • **RCRA-NG**: "Ill Bell Tel Co Lawndale Co" listed as NG in 1985; "Illinois Bell – Q11570" listed as SQG in 1990, no waste code listed; listed as NG in 2002 for ignitable waste (D001), corrosive waste (D002), and lead (D008), no violations • ***Additional Listings***: PERMITS CHICAGO (APCP), TIER 2	**Yes**
Sherwin Williams Paint Company,	16	3561 W Ogden Ave (~295 ft, S)	• **UST, TANKS CHICAGO**: ➢ One (1) 2,000-gal gasoline UST, removed 08/15/1991 • **RCRA-NG**: "The Sherman-Williams Company" listed as LQG in 1991 for ignitable waste (D001); listed as LQG in 1992, no waste code listed; listed at NG in 2006, no violations • **IEPA DOCS**: BOL #0316305057 • ***Additional Listings***: FINDS/FRS	No
Vivian Robinson	19	1533 S Central Park Ave (~330 ft, NNE)	• **PERMITS CHICAGO (APCP)**: Application ID #DOEAIR9363, status expired 2002	No
P. G. Berland	13	3555 W Ogden Ave (~340 ft, S)	• **TANKS CHICAGO**: ➢ One (1) 500-gal and two (2) 275-gal UST removed, replaced by one (1) 6,000-gal benzine UST on 08/29/1962 ➢ One (1) 1,500-gal fuel oil UST, installed 05/03/1960	No
Resilient Corridor Site 8	22	3626 W Ogden Ave (~350 ft, SW)	• **SRP, ENG, REM ASSESS**: "City of Chicago Dept of Fleet & Facility Mgmt" received NFR letter 2018; Residential or Industrial/Commercial Land Use	No

TABLE 1 – Identified Sites from ERIS Database (Within 500' of Project Area)

Site Name	***Map ID***	***Address (Distance & Direction)***	***Database*/Reason***	***PIP?***
Honey Bee Trucking	25, 28	1823 S Millard Ave (~370 ft, W)	• **IEPA DOCS**: BOL #0316305128 • **RCRA-NG**: "Honey Bee Trucking" listed as NG, received in 1997 and 2009 • ***Additional Listings***: FINDS/FRS	No
E & E Hauling	20	3616 W Ogden Ave (~370 ft, SW)	• **TANKS CHICAGO**: ➢ One (1) 1,500-gal fuel oil UST, installed 02/27/1948 ➢ One (1) 1,500-gal fuel oil UST, removed 03/15/1977	No
Ruth Mils	23	1830 S St Louis Ave (~390 ft, E)	• **PERMITS CHICAGO (APCP)**: Application ID #DOEAIR7358, status expired 2001	No
Gillette Co, Sanford	24, 29	3500 W 16th St (~475 ft)	• **IEPA DOCS**: BOL #0971255109 • ***Additional Listings***: AFS	No

*****Only sites which conform to ASTM International Standard E 1527-13 are included, unless otherwise noted or warranted based on the nature of the database listing.

Field Observations and Analytical Summary

On December 12, 2023, H&H/GZA collected representative soil samples from nine (9) soil borings within the Project Area, as displayed on the figures included in **Attachment A**. Soil borings F-1 through F-9 were advanced to approximately 8 feet bgs. During logging, the soils were assessed for the presence of fill material or the presence of odors/staining. Boring logs which provide information on the observed soils are included in **Attachment D**. Fill material with waste items or debris (e.g., slag, cinders, coal, glass, wood, plastic) was observed in borings F-3, F-4, F-5, F-6, F-7, F-8, and F-9 within the horizons identified below. There was no fill material containing waste items or debris noted in the remaining borings advanced (F-1 and F-2). Gasoline odors were identified in borings F-2 and F-9 during the logging process.

- F-3: Brown-black sandy silt with topsoil; very fine; trace gravel, brick, and **coal** (0.5-4')
- F-4: Brown-black sandy silt; very fine; trace gravel, brick, **slag**, and **coal** (0-4')
- F-5: Lean to silty clay; moist; trace gravel, brick, **coal**, and **tile** (0-1.5')
- F-6: Gray silt; very fine; trace **coal**, **glass**, and **slag** (0-1')
- F-7: Brown-black lean clay; moist; trace **slag** (0-1')
- F-8: Brown-dark brown lean clay; moist; trace **slag** and **glass** (0-4')
- F-9: Sandy gravel to lean clay; moist; trace **coal**; **gasoline odors** (0.5-4.5')

Samples were screened with the photoionization detector (PID) meter, with readings ranging from background levels of 0.0 parts per million (ppm) to a maximum of 78.5 ppm (sample F-9 (4-8)). Additionally, samples F-2 (0-4), F-2 (4-8), F-9 (0-4), and F-9 (4-8) exhibited gasoline odors. Based on historical consideration of urban fill material, PID screening results, and on-site observations, samples were analyzed for specific parameters, as presented in **Table 2**.

TABLE 2 – Analytical Summary

Soil Boring	Depth, ft	Sampling Date	VOCs	PNAs	RCRA Metals	TCLP Metals	pH
F-1	0-4	12/12/2023	X	X	X	X[1]	X
	4-8	12/12/2023		X	X	X[1]	X
F-2	0-4	12/12/2023	X	X	X	X[1]	X
	4-8	12/12/2023		X	X	X[1]	X
F-3	0-4	12/12/2023		X	X	X[1]	X
	4-8	12/12/2023	X	X	X	X[1]	X
F-4	0-4	12/12/2023	X	X	X	X[1]	X
	4-8	12/12/2023		X	X	X[1]	X
F-5	0-4	12/12/2023		X	X	X[1]	X
	4-8	12/12/2023	X	X	X	X[1]	X
F-6	0-4	12/12/2023	X	X	X	X[1]	X
	4-8	12/12/2023		X	X	X[1]	X
F-7	0-4	12/12/2023		X	X	X[1]	X
	4-8	12/12/2023	X	X	X	X[1]	X
F-8	0-4	12/12/2023	X	X	X	X[1]	X
	4-8	12/12/2023		X	X	X[1]	X
F-9	0-4	12/12/2023	X	X	X	X[1]	X
	4-8	12/12/2023	X	X	X	X[1]	X

[1] Includes TCLP chromium and TCLP lead.

VOCs

Ten (10) samples were analyzed for volatile organic compounds (VOCs). Samples F-9 (0-4) and F-9 (4-8) had one or more VOC detections, as presented in **Table 3**. The VOC detections achieved their respective Maximum Allowable Concentration (MAC) values, indicating that samples F-1 (0-4), F-2 (0-4), F-3 (4-8), F-4 (0-4), F-5 (4-8), F-6 (0-4), F-7 (4-8), F-8 (0-4), F-9 (0-4), and F-9 (4-8) achieve the respective VOC MACs for disposal at a Clean Construction or Demolition Debris (CCDD) or Uncontaminated Soil Fill Operation (USFO) facility.

TABLE 3 – VOC Results Detected Above the Laboratory Reporting Limits

Parameter	*MAC*[1]	*Tier I SRO*[2]		Sample Results	
		CW Ingestion	*CW Inhalation*	**F-9 (0-4)**	**F-9 (4-8)**
VOC	----------mg/kg----------				
Benzene	*0.03*	*2,300*	*2.2*	**0.0091**	< 0.0067
Ethylbenzene	*13*	*20,000*	*58*	**0.014**	**0.049**
Toluene	*12*	*410,000*	*42*	**0.0074**	< 0.0067
Xylenes, Total	*5.6*	*41,000*	*5.6*	**0.034**	< 0.020

Bold Refers to result that is detected above the laboratory reporting limit.

[1] Refers to Maximum Allowable Concentration (MAC) of Chemical Constituents in Uncontaminated Soil Used As Fill Material At Regulated Fill Operations (35 IAC1100.Subpart F).

[2] Refers to Soil Remedial Objective (SRO) from Tables A and B, Appendix B, Part 742 – TACO.

PNAs

Eighteen (18) samples were analyzed for polynuclear aromatic hydrocarbons (PNAs). Samples F-1 (0-4), F-2 (4-8), F-3 (0-4), F-4 (0-4), F-4 (4-8), F-5 (0-4), F-6 (0-4), F-9 (0-4), and F-9 (4-8) had one or more PNA detections, as presented in **Table 4**, with samples F-1 (0-4), F-3 (0-4), F-4 (0-4), F-4 (4-8), F-5 (0-4), F-6 (0-4), and F-9 (0-4) having one or more PNAs which exceeded one or more MAC values. Sample F-4 (0-4) contained benzo(a)pyrene (44 mg/kg) and naphthalene (6.9 mg/kg) at concentrations which exceeded their respective Tier I Soil Remediation Objective (SRO) for Construction Worker (CW) Ingestion or Inhalation Exposure Pathways. Additionally, sample F-9 (0-4) contained naphthalene (1.9 mg/kg) at a concentration exceeding its Tier I SRO for CW Inhalation. The laboratory did not report detectable levels of PNAs in the remaining samples, indicating that samples F-1 (4-8), F-2 (0-4), F-2 (0-4), F-3 (4-8), F-5 (4-8), F-6 (4-8), F-7 (0-4), F-7 (4-8), F-8 (0-4), F-8 (4-8), and F-9 (4-8) achieve the respective PNA MACs for disposal at a CCDD or USFO facility with no restrictions.

TABLE 4 – PNA Results Detected Above the Laboratory Reporting Limits

Parameter	MAC[1]				Tier I SRO[2]		Sample Result					
	(Chicago)[3]	(MSA)[4]	(Non-MSA)[5]	(Non-Pop.)[6]	CW Ing.	CW Inh.	F-1 (0-4)	F-2 (4-8)	F-3 (0-4)	F-4 (0-4)	F-4 (4-8)	F (0
PNA	----------mg/kg----------											
Acenaphthene	570	570	570	570	120,000	---	**0.20**	< 0.041	**1.6**	**6.6**	**0.88**	< 0
Acenaphthylene	---	---	---	---	---	---	**0.55**	< 0.041	**0.88**	**3.7**	**0.80**	< 0
Anthracene	12,000	12,000	12,000	12,000	610,000	---	**1.0**	< 0.041	**4.3**	**24**	**3.6**	**0.**
Benz(a)anthracene	10.9[7]	1.8	0.9	0.9	170	---	**3.6**	< 0.041	**9.9**	**46**	**7.6**	**0**
Benzo(a)pyrene	11.4[7]	2.1	0.98	0.09	17	---	**4.3**	< 0.041	**10**	**44**	**8.0**	**0**
Benzo(b)fluoranthene	13.1[7]	2.1	0.9	0.9	170	---	**3.3**	< 0.041	**8.7**	**37**	**5.6**	**0**
Benzo(g,h,i)perylene	---	---	---	---	---	---	**2.6**	< 0.041	**5.9**	**21**	**4.3**	**0**
Benzo(k)fluoranthene	9	9	9	9	1,700	---	**3.2**	< 0.041	**8.7**	**31**	**5.7**	**0**
Chrysene	88	88	88	88	17,000	---	**3.4**	< 0.041	**11**	**45**	**7.4**	**0**
Dibenz(a,h)anthracene	1.03[7]	0.42	0.15	0.09	17	---	**1.1**	< 0.041	**3.2**	**11**	**2.0**	**0.**
Fluoranthene	3,100	3,100	3,100	3,100	82,000	---	**6.7**	< 0.041	**22**	**95**	**16**	**0**
Fluorene	560	560	560	560	82,000	---	**0.35**	< 0.041	**1.9**	**13**	**1.4**	< 0
Indeno(1,2,3-cd)pyrene	5.77[7]	1.6	0.9	0.9	170	---	**2.1**	< 0.041	**5.4**	**19**	**3.9**	**0.**
Naphthalene	1.8	1.8	1.8	1.8	4,100	1.8	**0.18**	< 0.041	**1.0**	**6.9**	**0.49**	< 0
Phenanthrene	---	---	---	---	---	---	**3.9**	**0.058**	**17**	**84**	**12**	**0**
Pyrene	2,300	2,300	2,300	2,300	61,000	---	**7.0**	< 0.041	**18**	**80**	**15**	**0**

Bold Refers to result that is detected above laboratory reporting limit.
Bold/Shaded Refers to results that exceed the applicable MAC value and/or Tier I SRO value.

[1] Refers to the Maximum Allowable Concentrations (MACs) of Chemical Constituents in Uncontaminated Soil Used as Fill Material At Regulated Fill Operations (35 IAC Code 1100.Sub
[2] Refers to Soil Remediation Objective (SRO) for the Construction Worker Ingestion Exposure Pathway route, in Tables A and B, Appendix B, IAC Part 742 – TACO.
[3] MAC value for CCDD disposal facilities *Within Chicago Corporate Limits*.
[4] MAC value for CCDD disposal facilities *Within a Populated Area in a Metropolitan Statistical Area (MSA) County, Excluding Chicago*.
[5] MAC value for CCDD disposal facilities *Within a Populated Area in a non-MSA County*.
[6] MAC value for CCDD disposal facilities *Outside a Populated Area*.
[7] Revised values for City of Chicago polynuclear aromatic hydrocarbon background concentrations originally listed in Part 742, Appendix A, Table H per IEPA Letter dated November 2(

RCRA Metals

Eighteen (18) samples were analyzed for total Resource Conservation and Recovery Act (RCRA) metals, as well as chromium and lead via the Toxicity Characteristic Leaching Procedure (TCLP) method. Additionally, sample F-5 (0-4) was analyzed for Synthetic Precipitation Leaching Exposure (SPLP) lead. Each sample analyzed had one or more total metals detections, as presented in **Table 5**, including arsenic, barium, cadmium, chromium, lead, mercury, selenium, and silver.

In order for a metal to be considered to exceed the MAC value, the total, TCLP, and SPLP results (with the exception of arsenic), must be found to exceed the default and alternative MAC Values.

The following samples are considered to contain metals exceeding the default and alternative MAC values or a Tier I Soil Remediation Objective (SRO) for Residential exposure pathway (Ingestion or Inhalation):

- F-1 (0-4): lead, mercury, and selenium
- F-3 (0-4): arsenic and lead
- F-4 (0-4): lead
- F-4 (4-8): lead
- F-5 (0-4): lead
- F-5 (4-8): arsenic
- F-6 (0-4): lead, mercury, and selenium
- F-8 (4-8): arsenic
- F-9 (0-4): lead

The following samples contain total metals concentrations exceeding the Tier I Construction Worker (CW) SRO for the Ingestion and/or Inhalation Exposure pathway:

- F-1 (0-4): mercury
- F-3 (0-4): lead
- F-4 (0-4): lead
- F-4 (4-8): lead
- F-6 (0-4): mercury

The remaining metals data indicate that only one or two of the detected parameters (of the total, TCLP, and/or SPLP results) in a given sample resulted in an exceedance.

TABLE 5 – Total Metals Results Detected Above the Laboratory Reporting Limits

Parameter	*MAC*[1]		*Tier I SRO*[2]		Sample Results																	
	(Within an MSA County)	*(Outside an MSA County)*	*CW Ing.*	*CW Inh.*	**F-1 (0-4)**	**F-1 (4-8)**	**F-2 (0-4)**	**F-2 (4-8)**	**F-3 (0-4)**	**F-3 (4-8)**	**F-4 (0-4)**	**F-4 (4-8)**	**F-5 (0-4)**	**F-5 (4-8)**	**F-6 (0-4)**	**F-6 (4-8)**	**F-7 (0-4)**	**F-7 (4-8)**	**F-8 (0-4)**	**F-8 (4-8)**	**F-9 (0-4)**	**F-9 (4-8)**
Total Metals	----------mg/kg----------																					
Arsenic	*13.0*	*11.3*	*61*	*25,000*	**12.1**	**9.5**	**7.5**	**5.0**	**26.5**	**5.0**	**12.2**	**8.5**	**9.3**	**18.4**	**11.5**	**5.9**	**9.6**	**12.9**	**8.5**	**17**	**9.3**	**11**
Barium	*1,500*	*1,500*	*14,000*	*870,000*	**430**	**61**	**69**	**29**	**480**	**24**	**380**	**550**	**140**	**220**	**250**	**46**	**69**	**120**	**74**	**39**	**170**	**65**
Cadmium	*5.2*	*5.2*	*200*	*59,000*	**1.5**	< 0.59	< 0.60	< 0.62	**1.5**	< 0.62	**2.6**	**0.85**	**0.60**	< 0.59	< 0.60	< 0.59	< 0.59	< 0.57	< 0.54	< 0.59	**0.56**	< 0.57
Chromium	*21*	*21*	*4,100*	*690*	**21.3***	**23.6***	**29.4***	**26.9***	**73.0***	**23.6***	**30.8***	**51.5***	**20.6**	**21.0**	**16**	**23.6***	**25.0***	**23.5***	**25***	**24***	**25***	**25***
Lead	*107*	*107*	*700*	---	**490**	**17**	**18**	**16**	**910**	**10**	**1200**	**2600**	**200**	**18**	**320**	**13**	**15**	**20**	**96**	**26**	**340**	**15**
Mercury	*0.89*	*0.89*	*61*	0.1[3]	**1.6**	**0.027**	**0.024**	**0.022**	**0.48**[3]	< 0.022	**0.25**[3]	**0.16**[3]	**0.19**[3]	**0.025**	**1.6**	**0.027**	**0.022**	**0.023**	**0.042**	**0.029**	**0.091**	**0.028**
Selenium	*1.3*	*1.3*	*1,000*	---	**1.5**	< 1.2	< 1.2	< 1.2	< 1.2	< 1.2	< 1.0	< 1.3	< 1.2	< 1.2	**1.4**	< 1.2	< 1.2	< 1.1	< 1.1	< 1.2	< 1.0	< 1.1
Silver	*4.4*	*4.4*	*1,000*	---	**1.1**	< 1.2	< 1.2	< 1.2	< 1.2	< 1.2	< 1.0	< 1.3	< 1.2	< 1.2	< 1.2	< 1.2	< 1.2	< 1.1	< 1.1	< 1.2	< 1.0	< 1.1
TCLP Metals	----------mg/L----------																					
Chromium	*0.1*	*0.1*	---	---	< 0.020	< 0.020	< 0.020	< 0.020	< 0.020	< 0.020	< 0.020	< 0.020	< 0.020	< 0.020	< 0.020	< 0.020	< 0.020	< 0.020	< 0.020	< 0.020	< 0.020	< 0.020
Lead	*0.0075*	*0.0075*	---	---	**0.077**	< 0.0050	**0.0057**	< 0.0050	**0.14**	< 0.0050	**0.41**	**0.11**	**0.018**	< 0.0050	**0.059**	< 0.0050	**0.0068**	< 0.0050	< 0.0050	< 0.0050	**0.012**	< 0.0050
SPLP Metals	----------mg/L----------																					
Lead	*0.0075*	*0.0075*	---	---	NA	NA	NA	NA	NA	NA	NA	NA	**0.012**	NA	NA	NA	NA	NA	NA	NA	NA	NA

Bold	Refers to result that is detected above laboratory reporting limit.
Bold/Shaded	Refers to results that exceed the applicable MAC value and/or Tier I SRO value.

[1] Refers to the Maximum Allowable Concentrations (MACs) of Chemical Constituents in Uncontaminated Soil Used as Fill Material At Regulated Fill Operations (35 IAC Code 1100.Subpart F).
[2] Refers to Remedial Objective (RO) from Tables A and B, Appendix B, Part 742 – TACO.
[3] Refers to the mercury Construction Worker (CW) Inhalation Soil Remedial Objective (SRO), which is established for elemental mercury and represents a portion of the total mercury result reported by the analytical laboratory. The Tier 1 CW Inhalation SRO for mercury is based on the elemental portion of the metal which can become volatilized and can be inhaled as a vapor; however, the mercury typically detected is likely attributed to inorganic mercury salt compounds (association with coal, specifically).
*Achieves the alternative MAC value based on leachable and/or total result.

Soil pH and PID Screening Results

Samples from each boring were analyzed for soil pH, as presented in **Table 6**. Samples from borings F-1 through F-9 had pH results ranging from 7.86 to 8.97, each within the acceptable range (6.25 to 9.00) for disposal at a CCDD or USFO facility. Samples were screened with the PID meter, with readings at background levels of 0.0 ppm to a maximum of 78.5 ppm. Gasoline odors were noted in samples F-2 (0-4), F-2 (4-8), F-9 (0-4), and F-9 (4-8).

TABLE 6 – Soil pH and PID Screening Results

Soil Boring	Depth, ft	Sampling Date	PID Screening Result (ppm)	Soil pH Result
F-1	0-4	12/12/2023	0.0	8.02
	4-8	12/12/2023	0.0	8.04
F-2	0-4	12/12/2023	**1.1**	8.56
	4-8	12/12/2023	0.5	8.97
F-3	0-4	12/12/2023	0.0	8.40
	4-8	12/12/2023	0.0	8.13
F-4	0-4	12/12/2023	0.3	8.42
	4-8	12/12/2023	0.0	8.12
F-5	0-4	12/12/2023	0.0	8.09
	4-8	12/12/2023	0.0	8.08
F-6	0-4	12/12/2023	0.0	8.12
	4-8	12/12/2023	0.0	8.28
F-7	0-4	12/12/2023	0.0	8.23
	4-8	12/12/2023	0.0	8.36
F-8	0-4	12/12/2023	0.0	8.37
	4-8	12/12/2023	0.0	8.30
F-9	0-4	12/12/2023	**78.5**	7.90
	4-8	12/12/2023	**9.3**	7.86

Bold/Shaded Refers to result outside the acceptable range for CCDD disposal of 6.25 to 9.00 or PID screening above background levels (1.0 ppm).

The laboratory analytical reports have been included in **Attachment B** for reference.

CCDD and Soil Disposal Classification Assessment

Six (6) PIPs were identified near the Project Area. Appropriate laboratory analyses have been conducted on samples collected to assess achievement of the MACs for CCDD disposal.

Spoils generated from the Project Area are certified for disposal at a CCDD or USFO facility, within the following areas as presented in **Table 7**.

TABLE 7 – Soil Disposal Description Summary

Soil Boring ID	Soil Interval	Sample Classification	Parameter(s) Exceeding MAC(s)	Eligible for CCDD or USFO Disposal?	Soil Disposal Classification (Max Excavation Depth) [1]
F-1	**0-4'**	**669.05(a)(5)**	**PNAs; Metals (lead, mercury, selenium), CWCA-Metals (mercury)**	**No: 0-4'**	**0-4': Landfill as Non-Special Waste (NSW)**
	4-8'	Unrestricted	None	Yes: 4-8'	4-8': CCDD (Unrestricted[2])
F-2	**0-4'**	**669.05(a)(5)**	**Elevated PID (1.1 ppm); Gasoline Odors**	**No: 0-4'**	**0-4': Landfill as NSW**
	4-8'	**669.05(a)(5)**	**Gasoline Odors**	**No: 4-8'**	**4-8': Landfill as NSW**
F-3	**0-4'**	**669.05(a)(5)**	**Urban Fill (coal); PNAs, Metals (arsenic, lead); CWCA-Metals (lead)**	**No: 0-4'**	**0-4': Landfill as NSW**
	4-8'	Unrestricted	None	Yes: 4-8'	4-8': CCDD (Unrestricted[2])
F-4	**0-4'**	**669.05(a)(5)**	**Urban Fill (slag, coal); PNAs; Metals (lead); CWCA-Metals (lead); CWCA-PNAs (benzo(a)pyrene, naphthalene)**	**No: 0-4'**	**0-4': Landfill as NSW**
	4-8'	**669.05(a)(5)**	**PNAs; Metals (lead); CWCA-Metals (lead)**	**No: 4-8'**	**4-8': Landfill as NSW**
F-5	**0-1.5'**	**669.05(a)(5)**	**Urban Fill (tile, coal)**	**No: 0-1.5'**	**0-1.5': Landfill as NSW**
	1.5-4'	**669.05(a)(1)**	**PNAs; Metals (lead)**	**No: 1.5-4'**	**1.5-4': Landfill as NSW or *Site Reuse***
	4-8'	**669.05(a)(5)**	**Metals (arsenic)**	**No: 4-8'**	**4-8': Landfill as NSW**
F-6	**0-4'**	**669.05(a)(5)**	**Urban Fill (coal, glass, slag); Metals (mercury, selenium); CWCA-Metals (mercury)**	**No: 0-4'**	**0-4': Landfill as NSW**
	4-8'	Unrestricted	None	Yes: 4-8'	4-8': CCDD (Unrestricted[2])
F-7	**0-1'**	**669.05(a)(5)**	**Urban Fill (slag)**	**No: 0-1'**	**0-1': Landfill as NSW**
	1-4'	Unrestricted	None	Yes: 1-4'	1-4': CCDD (Unrestricted[2])
	4-8'	669.05(a)(2)	Metals (arsenic)	Yes: 4-8'	4-8': CCDD (*Within MSA Counties*) or *Site Reuse*
F-8	**0-4'**	**669.05(a)(5)**	**Urban Fill (glass, slag)**	**No: 0-4'**	**0-4': Landfill as NSW**
	4-8'	**669.05(a)(5)**	**Metals (arsenic)**	**No: 4-8'**	**4-8': Landfill as NSW**
F-9	**0-4'**	**669.05(a)(5)**	**Urban Fill (coal); Gasoline Odors; Elevated PID (78.5 ppm); PNAs; CWCA-PNAs (naphthalene)**	**No: 0-4'**	**0-4': Landfill as NSW**
	4-8'	**669.05(a)(5)**	**Elevated PID (9.3 ppm); Gasoline Odors**	**No: 4-8'**	**4-8': Landfill as NSW**

[1] Based on maximum excavation depth planned per Contract Plans. To avoid summarizing the full boring depth based on most-restrictive soil classification per sample depths analyzed, multiple options are summarized based on planned excavation depth throughout Project Area.

[2] "Unrestricted" refers to material that is approved for CCDD disposal at any facility location (e.g., Within Chicago Corporate Limits, Within a Populated Area in a MSA County, Within a Populated Area in Non-MSA County, and Outside a Populated Area).

Bold/Shaded Refers to areas which are within a **CCDD Exclusion Area**.

Bold/Shaded Refers to areas which are within a **CCDD Exclusion Area AND** within a **Construction Worker Caution Area**.

Based on waste/debris observed in the urban fill material for borings F-3 (0.5-4'), F-4 (0-4'), F-5 (0-1.5'), F-6 (0-1'), F-7 (0-1'), F-8 (0-4'), and F-9 (0.5-4.5'); elevated PID readings and/or petroleum odors noted in samples F-2 (0-4), F-2 (4-8), F-9 (0-4), and F-9 (4-8); results for various PNAs; and results for arsenic, lead, mercury, and selenium for one or more of samples F-1 (0-4), F-3 (0-4), F-4 (0-4), F-4 (4-8), F-5 (0-4), F-5 (4-8), F-6 (0-4), F-8 (4-8), and F-9 (0-4), the following areas are within a **CCDD Exclusion Area**:

- F-1: from ground surface to approximately 4 feet bgs
- F-2: from ground surface to the maximum anticipated excavation depth
- F-3: from ground surface to approximately 4 feet bgs
- F-4: from ground surface to the maximum anticipated excavation depth
- F-5: from ground surface to the maximum anticipated excavation depth
- F-6: from ground surface to approximately 4 feet bgs
- F-7: from ground surface to approximately 1 feet bgs
- F-8: from ground surface to the maximum anticipated excavation depth
- F-9: from ground surface to the maximum anticipated excavation depth

According to Illinois Department of Transportation (IDOT) Standard Specifications for Road and Bridge Construction, Section 669.05 (Removal and Disposal of Regulated Substances – Contaminated Soil and/or Groundwater Management and Disposal), the following areas shall be managed as follows:

669.05 Regulated Substances Management and Disposal

(a) Soil Types: *"Soil Analytical Results Exceed Most Stringent MAC. When the soil analytical results indicate detected levels exceed the most stringent maximum allowable concentration (MAC) for chemical constituents in soil established pursuant to Subpart F of 35 Ill. Adm. Code 1100.605, the soil shall be managed as follows:"*

Spoils generated from F-5 (1.5-4') are classified as 669.05(a)(1):

- "*When analytical results indicate inorganic chemical constituents exceed the most stringent MAC, but still considered within area background levels by the Engineer, the excavated soil can be utilized within the right-of-way as embankment or fill, when suitable. If the soils cannot be utilized within the right-of-way, they shall be managed and disposed of at a landfill as a non-special waste*."
- Soils Management Summary (per Article 669.05 of the IDOT Construction Manual): "*Soil can be used on site or managed and disposed of at a properly permitted landfill as non-special waste. When disposed of at a landfill, the Contractor must provide a signed letter specifying the proposed disposal facility and documentation the landfill is permitted to accept the regulated soil. The Contractor is also responsible for providing the Waste Material Profile and Generator's Non-Special Waste Certification*."

Spoils generated from F-7 (4-8') are classified as 669.05(a)(2):

- "*When analytical results indicate inorganic chemical constituents exceed the most stringent MAC but do not exceed the MAC for a Metropolitan Statistical Area (MSA) County identified in 35 Ill. Admin. Code 742 Appendix A.*

Table G, the excavated soil can be utilized within the right-of-way as embankment or fill, when suitable, or managed and disposed of at a clean construction and demolition debris (CCDD) facility or an uncontaminated soil fill operation (USFO) within an MSA County provided the pH of the soil is within the range of 6.25 - 9.0, inclusive."

- Soils Management Summary (per Article 669.05 of the IDOT Construction Manual)*: "Soil can be used on site, disposed of at a clean construction demolition debris (CCDD) or uncontaminated soil fill operation (USFO) within an MSA County."*

Spoils generated from F-1 (0-4'), F-2 (Full Depth), F-3 (0-4'), F-4 (Full Depth), F-5 (0-1.5'), F-5 (4-8'), F-6 (0-4'), F-7 (0-1'), F-8 (Full Depth), and F-9 (Full Depth) are classified as 669.05(a)(5):

- "*When the Engineer determines soil cannot be managed according to Articles 669.05(a)(1) through (a)(4) above and the materials do not contain special waste or hazardous waste, as determined by the Engineer, the soil shall be managed and disposed of at a landfill as a non-special waste*."
- Soils Management Summary (per Article 669.05 of the IDOT Construction Manual)*: "Disturbed soil must be managed and disposed of at a properly permitted landfill as non-special waste. The Contractor must provide a signed letter specifying the proposed disposal facility and documentation the landfill is permitted to accept the regulated soil. The Contractor is also responsible for providing the Waste Material Profile and Generator's Non-Special Waste Certification."*

Spoils generated from the remainder of the Project Area are certified for disposal at a CCDD facility or USFO facility, within the following areas:

- Within Chicago corporate limits
- A populated area in a Metropolitan Statistical Area (MSA) excluding Chicago
- A populated area in a non-MSA county
- A non-populated area

Discussion of CW Caution Area(s)

Based on analytical results for benzo(a)pyrene, naphthalene, lead and/or mercury from samples F-1 (0-4), F-3 (0-4), F-4 (0-4), F-4 (4-8), F-6 (0-4), and F-9 (0-4), a **Construction Worker Caution Area (CWCA)** has been identified for the following area(s), as depicted in the attached figures.

- F-1: Construction Worker Inhalation (**mercury**) from ground surface to approximately 4 feet bgs
- F-3: Construction Worker Ingestion (**lead**) from ground surface to approximately 4 feet bgs
- F-4: Construction Worker Ingestion (**lead**) from ground surface to the maximum anticipated excavation depth; Construction Worker Ingestion (**benzo(a)pyrene**) from ground surface to approximately 4 feet bgs; Construction Worker Inhalation (**naphthalene**) from ground surface to approximately 4 feet bgs
- F-6: Construction Worker Inhalation (**mercury**) from ground surface to approximately 4 feet bgs
- F-9: Construction Worker Inhalation (**naphthalene**) from ground surface to approximately 4 feet bgs

Ingestion Exposure

Lead – 5.77 mg/m^3

Based on the reported concentration of total lead for samples F-3 (0-4) of 910 mg/kg, F-4 (0-4) of 1,200 mg/kg, and F-4 (4-8) of 2,600 mg/kg, each of which exceeds the CW Ingestion Tier I SRO value for lead of 700 mg/kg, it is recommended that the areas corresponding to F-3 (0-4), F-4 (0-4), and F-4 (4-8), as depicted on **Figure 3**, be monitored for worker exposure prior to and during construction. The Occupational Safety and Health Administration (OSHA) lists an 8-Hour Time Weighted Average (TWA) Permissible Exposure Limit (PEL) for lead of 0.05 mg/m^3 (50 µg/m^3). The OSHA Lead in Construction (29 CFR 1926.62) action level for lead is 0.03 mg/m^3 (30 µg/m^3).

To assess for potential exposure to lead, H&H/GZA performed example calculations to identify a potential representative concentration of construction dust at which lead would be present above its action level. Using the highest reported concentration of lead in the soil from sample F-4 (4-8) of 2,600 mg/kg, the OSHA action level of 0.03 mg/m^3, and a safety factor of 2, the calculated "site-specific dust action level" is 5.77 mg/m^3. H&H/GZA's example calculations with assumptions are included in **Attachment E**. Please note safety factors typically range from 1 to 5, and a safety factor of 2 is being used to represent the characterization at this site based on the sampling discussion within this report. These calculations are provided for discussion purposes, and it anticipated that contractors will perform similar calculations to address action levels for their site personnel.

The "site-specific dust action level" of 5.77 mg/m^3 is less than the OSHA PEL for Particles Not Otherwise Classified (PNOC) (i.e., Total Dust) of 15 mg/m^3 and greater than OSHA PEL for respirable dust of 5 mg/m^3. Therefore, it is recommended that visible dust monitoring be performed. If visible dust is observed, engineering controls (e.g., wetting of the excavation) should be used to maintain dust below the site-specific dust action level. If this cannot be achieved, the OSHA Lead in Construction Standard may apply.

Benzo(a)pyrene

Based on the reported concentration of benzo(a)pyrene for sample F-4 (0-4) of 44 mg/kg, which exceeds the respective CW Ingestion Tier I SRO value of 17 mg/kg, it is recommended that the area corresponding to F-4 (0-4'), as depicted on **Figure 3**, be assessed for worker exposure during construction. There is no OSHA PEL for benzo(a)pyrene. Therefore, the recommended mitigation measure for lead is considered sufficient to control potential exposure for both benzo(a)pyrene.

Inhalation Exposure

Mercury

Samples F-1 (0-4) and F-6 (0-4) had a total mercury result of 1.6 mg/kg, which exceeds the MAC value for total mercury (0.89 mg/kg), as well as the Tier I SRO for CW Inhalation exposure (0.1 mg/kg). The Inhalation exposure route for mercury applies where elemental mercury is considered a contaminant of concern. Elemental mercury was not identified as a contaminant of concern for the Project Area. However, based on the concentration of total mercury in the fill material associated with the F-1 (0-4) and F-6 (0-4) samples, there is a potential for concentrations of elemental mercury and/or the volatile fraction of mercury present in the material in the vicinity of the soil boring.

Based on the reported concentration of total mercury in fill material for F-1 (0-4) and F-6 (0-4), which exceeds the MAC value for total mercury, it is recommended that the areas corresponding to F-1 (0-4) and F-6 (0-4), as depicted on **Figure 3**, be monitored for worker exposure during construction. It is recommended that a mercury vapor analyzer (or equal) be used to monitor for concentrations of mercury vapor within the CWCA (breathing/work zone). The National Institute for Occupational Safety & Health (NIOSH) 8-Hour TWA Recommended Exposure Limit (REL) for mercury vapor (elemental and inorganic compounds, as Hg) is 0.05 mg/m^3 (50 µg/m^3). It is recommended that half of the REL (or 0.025 mg/m^3) be used as the action level for mercury vapor.

If the action level is exceeded during real time mercury vapor monitoring within the CWCA, it is recommended that workers within the CWCA stop work and move upwind of the area while vapors dissipate. An Engineer or Environmental Professional shall continue to monitor the CWCA closest to the bottom of the subsurface opening, once every 15 minutes. Once mercury vapor levels remain below the action level for at least 5 minutes of continuous monitoring, work may resume.

Naphthalene

Based on the reported concentration of naphthalene for sample F-4 (0-4) of 6.9 mg/kg and for sample F-9 (0-4) of 1.9 mg/kg, both of which exceed the CW Inhalation Tier I SRO value for naphthalene of 1.8 mg/kg, it is recommended that the areas corresponding to F-4 (0-4) and F-9 (0-4), as depicted on **Figure 3**, be monitored for worker exposure during construction. It is recommended that a PID meter (or equal) be used to monitor for naphthalene (utilizing a correction factor) within the CWCA (breathing/work zone). The OSHA 8-Hour TWA PEL for naphthalene is 10 ppm (50 mg/m^3). It is recommended that ½ of the PEL (or 5 ppm) be used as the action level for naphthalene.

If the action level for naphthalene is exceeded during real time monitoring within the CWCA, it is recommended that workers within the CWCA stop work and move upwind of the area while vapors dissipate. An Engineer or Environmental Professional shall continue to monitor the CWCA closest to the bottom of the subsurface opening, once every 15 minutes. Once vapor levels remain below the action level for at least 5 minutes of continuous monitoring, work may resume.

Construction Worker Protection Recommendations

Based on analytical results for benzo(a)pyrene, naphthalene, lead and/or mercury from samples F-1 (0-4), F-3 (0-4), F-4 (0-4), F-4 (4-8), F-6 (0-4), and F-9 (0-4), the following recommended protective measures should be considered during soil disturbance activities, as presented in **Table 8**.

TABLE 8 – Recommended CWCA Protective Measures

Soil Boring ID	Soil Interval	CWCA Contaminant (*Action Level*)	Exposure Pathway	Recommended Monitoring	Engineering Control to Address Visible Dust / Action Level Exceedance	Recommended CW PPE
F-1	0-4’	Mercury (*1.6 mg/kg*)	Inhalation (vapor)	• Mercury vapor monitoring with mercury vapor analyzer	• If above 0.025 mg/m^3, clear workers from the CWCA and allow vapors to dissipate for at least 15 minutes • Return to excavation once mercury vapor readings are below action levels for at least 5 continuous minutes	**General Use**: • Gloves • Long sleeves and long pants • Protective eyewear with side shields (as applicable)
	4-8’	*----------No CW Tier 1 RO Exceedances Identified----------*				
F-3	0-4’	Lead (*Total Dust: 5.77 mg/m^3*)	Ingestion (dust)	Observe for the presence of visible dust	• If visible dust is observed, use water to mist / control visible dust	**General Use**: • Gloves • Long sleeves and long pants • Protective eyewear with side shields (as applicable)
	4-8’	*----------No CW Tier 1 RO Exceedances Identified----------*				
F-4	0-4’	Lead & Benzo(a)pyrene (*Total Dust: 5.77 mg/m^3*)	Ingestion (dust)	• Observe for the presence of visible dust	• If visible dust is observed, use water to mist / control visible dust	**General Use**: • Gloves • Long sleeves and long pants • Protective eyewear with side shields (as applicable)

TABLE 8 – Recommended CWCA Protective Measures

Soil Boring ID	Soil Interval	CWCA Contaminant (*Action Level*)	Exposure Pathway	Recommended Monitoring	Engineering Control to Address Visible Dust / Action Level Exceedance	Recommended CW PPE
F-4	0-4’	Naphthalene (*6.9 ppm*)	Inhalation (vapor)	• PID Meter (or equal) to measure Naphthalene using Correction Factor	• If above 5 ppm, clear workers from the CWCA and allow vapors to dissipate for at least 15 minutes • Return to excavation once vapor readings are below action levels for at least 5 continuous minutes	**General Use**: • Gloves • Long sleeves and long pants • Protective eyewear with side shields (as applicable)
F-4	4-8’	Lead (*Total Dust: 5.77 mg/m^3*)	Ingestion (dust)	• Observe for the presence of visible dust	• If visible dust is observed, use water to mist / control visible dust	**General Use**: • Gloves • Long sleeves and long pants • Protective eyewear with side shields (as applicable)
F-6	0-4’	Mercury (*1.6 mg/kg*)	Inhalation (vapor)	• Mercury vapor monitoring with mercury vapor analyzer	• If above 0.025 mg/m^3, clear workers from the CWCA and allow vapors to dissipate for at least 15 minutes • Return to excavation once mercury vapor readings are below action levels for at least 5 continuous minutes	**General Use**: • Gloves • Long sleeves and long pants • Protective eyewear with side shields (as applicable)
	4-8’	----------*No CW Tier 1 RO Exceedances Identified*----------				


TABLE 8 – Recommended CWCA Protective Measures

Soil Boring ID	Soil Interval	CWCA Contaminant (*Action Level*)	Exposure Pathway	Recommended Monitoring	Engineering Control to Address Visible Dust / Action Level Exceedance	Recommended CW PPE
F-9	0-4’	Naphthalene (1.9 *ppm*)	Inhalation (vapor)	• PID Meter (or equal) to measure Naphthalene using Correction Factor	• If above 5 ppm, clear workers from the CWCA and allow vapors to dissipate for at least 15 minutes • Return to excavation once vapor readings are below action levels for at least 5 continuous minutes	**<u>General Use</u>**: • Gloves • Long sleeves and long pants • Protective eyewear with side shields (as applicable)
	4-8’	----------*No CW Tier 1 RO Exceedances Identified*----------				

Should conditions within the Project Area change, such as unusual staining, odors, or if loads become rejected, additional analytical assessment may be required for final disposition of spoils from this Project Area. Elevated PID readings may also result in rejected loads.

ATTACHMENT A

FIGURES

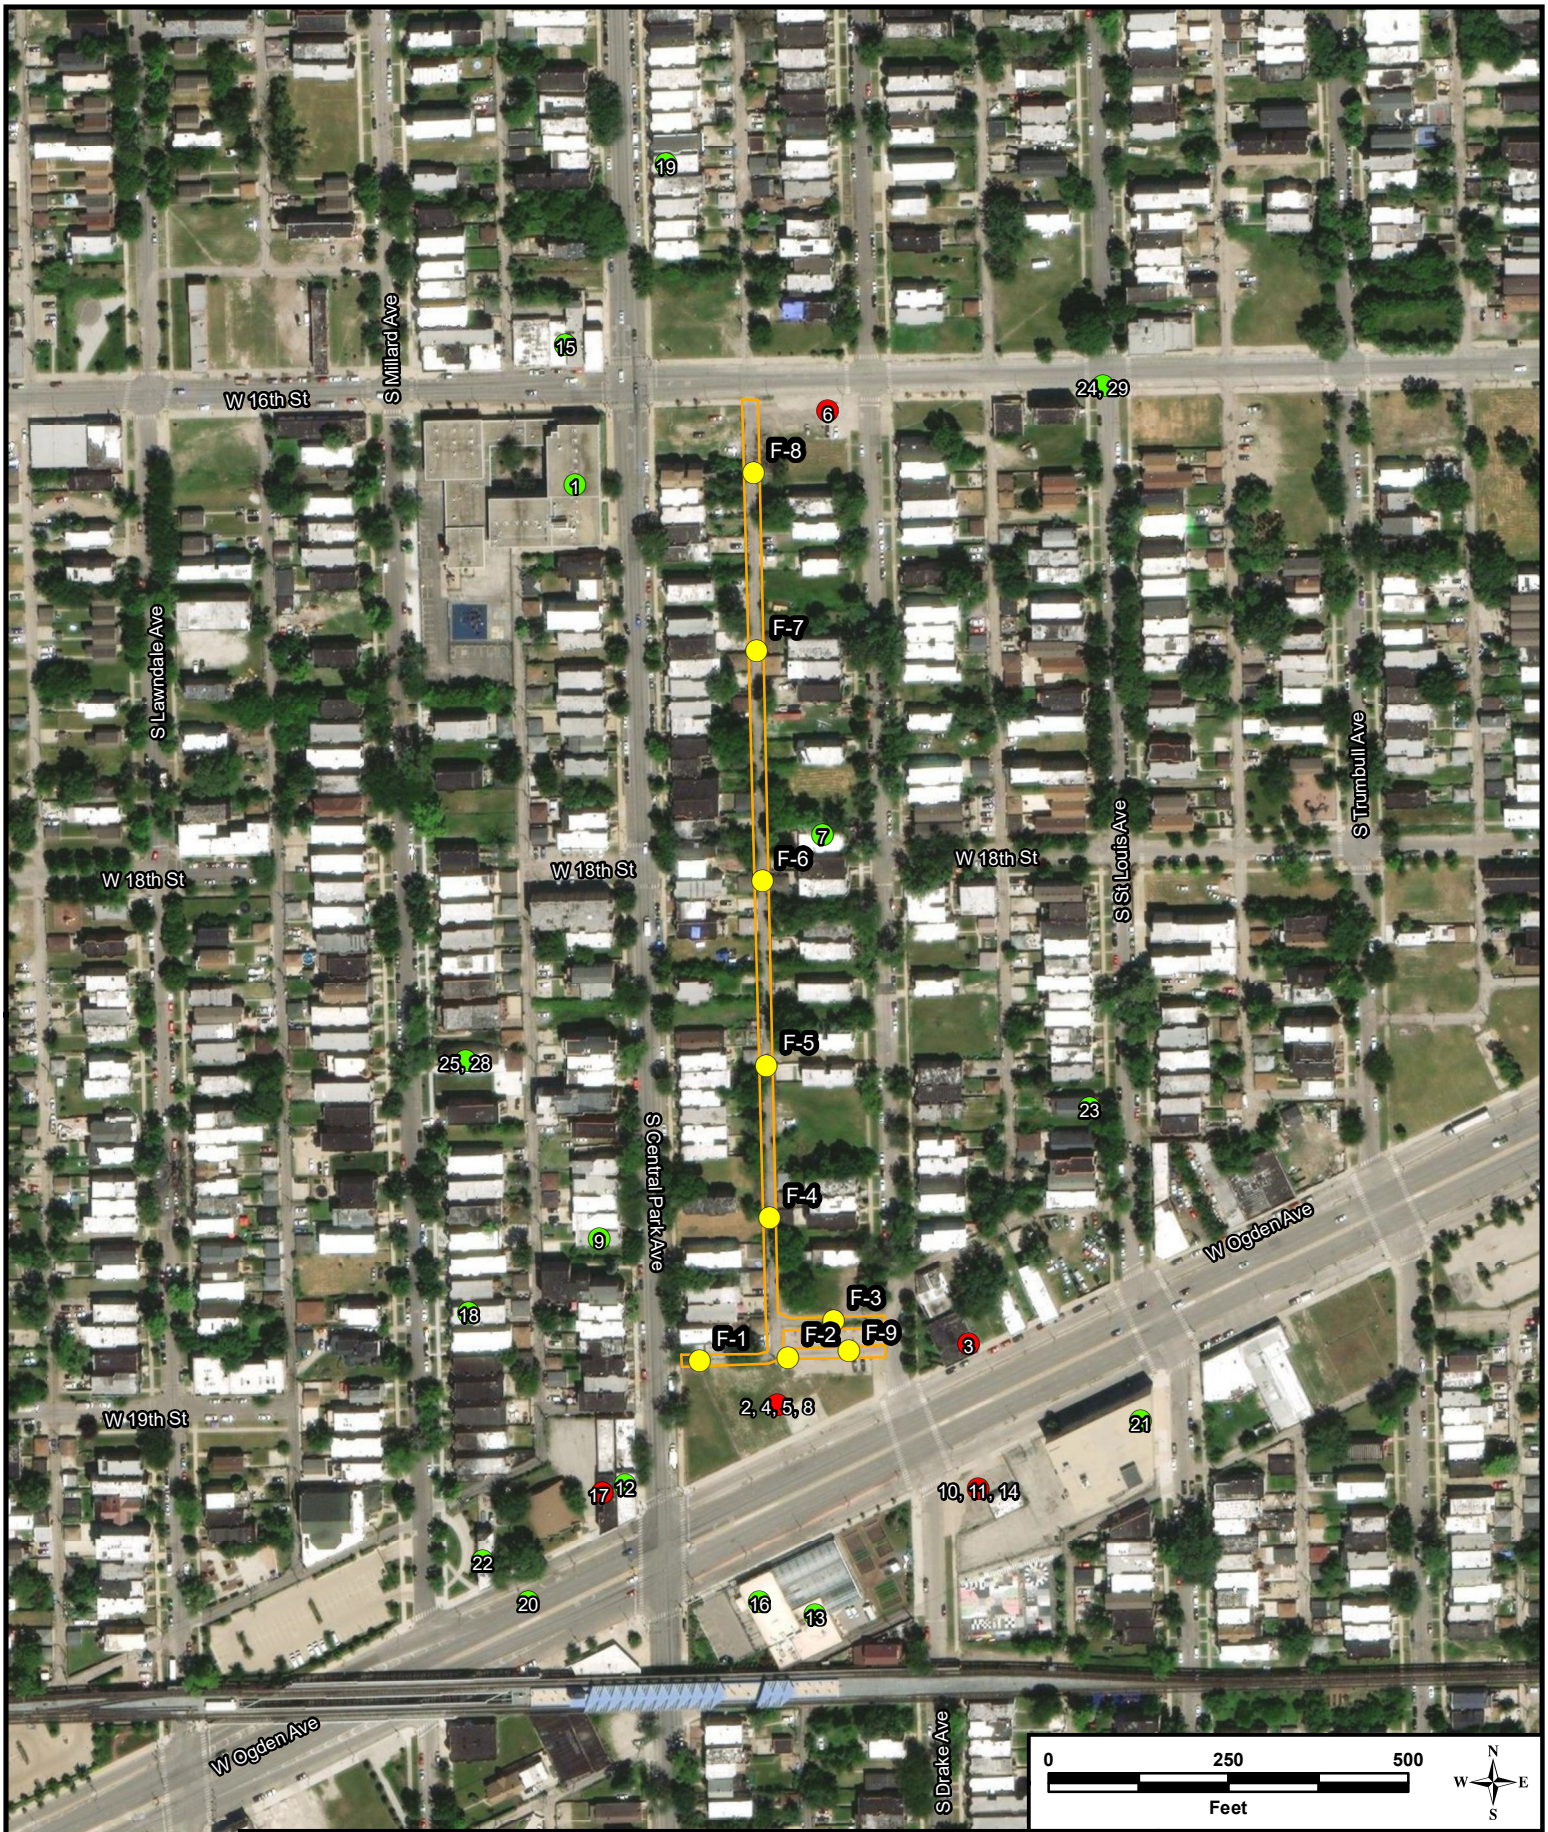

Aerial Source: ESRI Online World Imagery.


Legend

- Project Area Limits: 23-CP#46
- Soil Boring Location
- Identified Site (Non-PIP)
- Identified Site (PIP)

Huff & Huff, Inc.

Figure 1
Identified Sites Map
23-CP#46 Alley Project
Chicago, Cook County, IL

\\GZAChicago\Jobs\81.0220733.01 TS CDOT QCQA (NCI Program) Alley & Sidewalk CCDD-Soil Management\2023 NCI Alleys\23-CP#46\Figures\Figure_1_733_01_NCI_2023_Alleys_23_CP#46_ISM.mxd

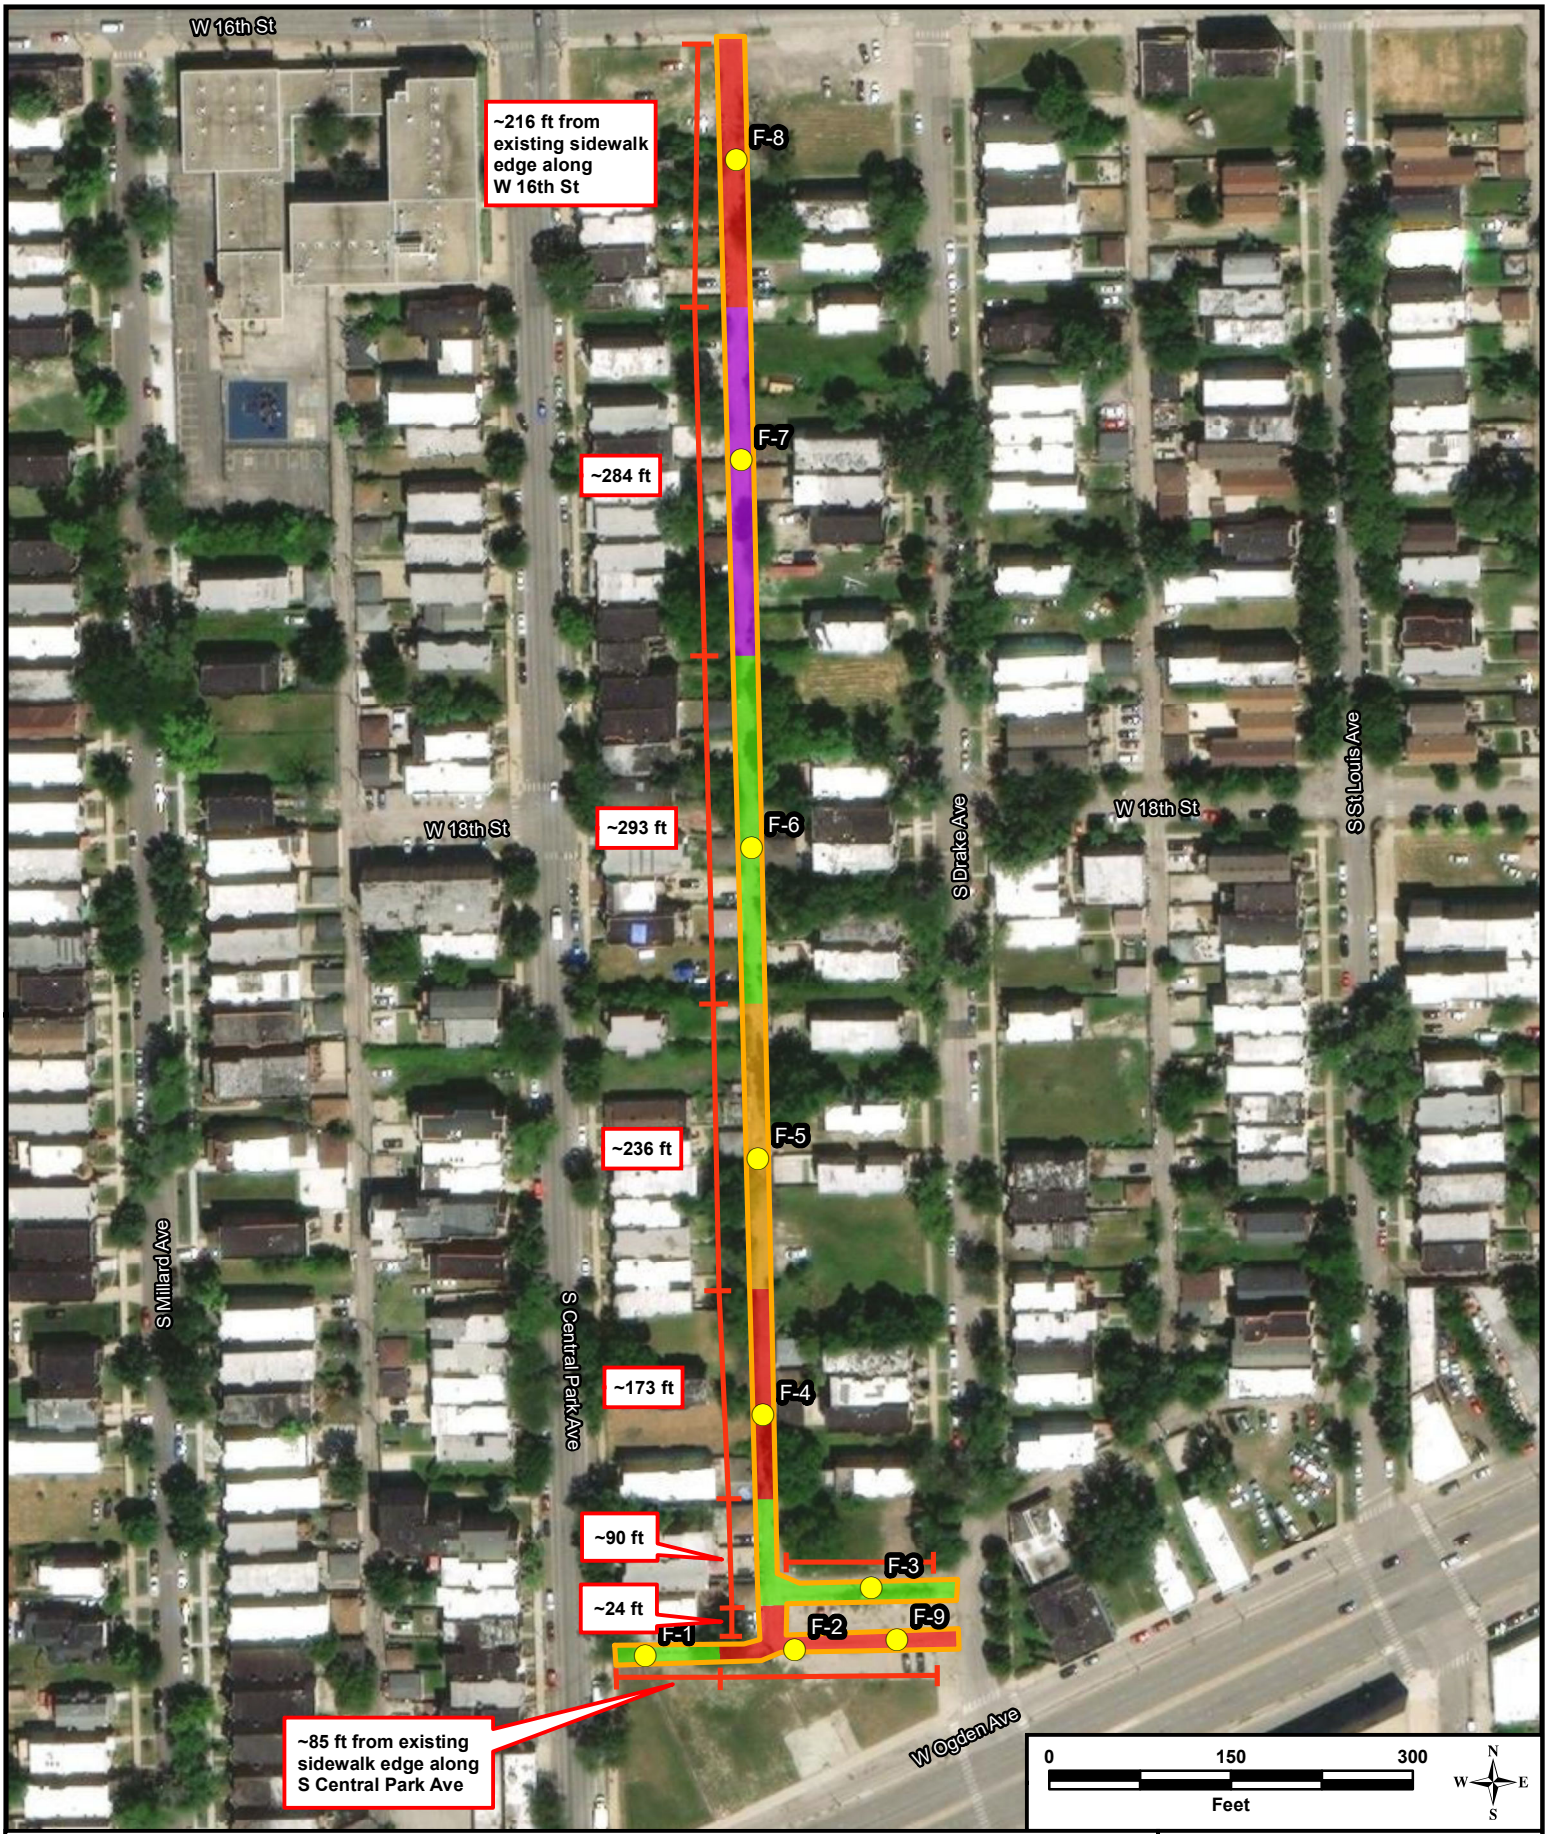

Legend


- Project Area Limits: 23-CP#46
- Soil Boring Location
- F-1, F-3, and F-6: CCDD Exclusion (0-4'): 669.05(a)(5); CCDD Eligible (4-8'): Unrestricted
- F-2, F-4, F-8, and F-9: CCDD Exclusion (0-8'): 669.05(a)(5)
- F-5: CCDD Exclusion (0-1.5'): 669.05(a)(5); CCDD Exclusion (1.5-4'): 669.05(a)(1); CCDD Exclusion (4-8'): 669.05(a)(5)
- F-7: CCDD Exclusion (0-1'): 669.05(a)(5); CCDD Eligible (1-4'): Unrestricted; CCDD Eligible (4-8'): 669.05(a)(2)

Aerial Source: ESRI Online World Imagery.

Huff & Huff, Inc.

Figure 2
Soil Boring Location and Soil Disposal Map
23-CP#46 Alley Project
Chicago, Cook County, IL

\\GZAChicago\Jobs\81.0220733.01 TS CDOT QCQA (NCI Program) Alley & Sidewalk CCDD-Soil Management\2023 NCI Alleys\23-CP#46\Figures\Figure_2_733_01_NCI_2023_Alleys_23_CP#46_SDM.mxd

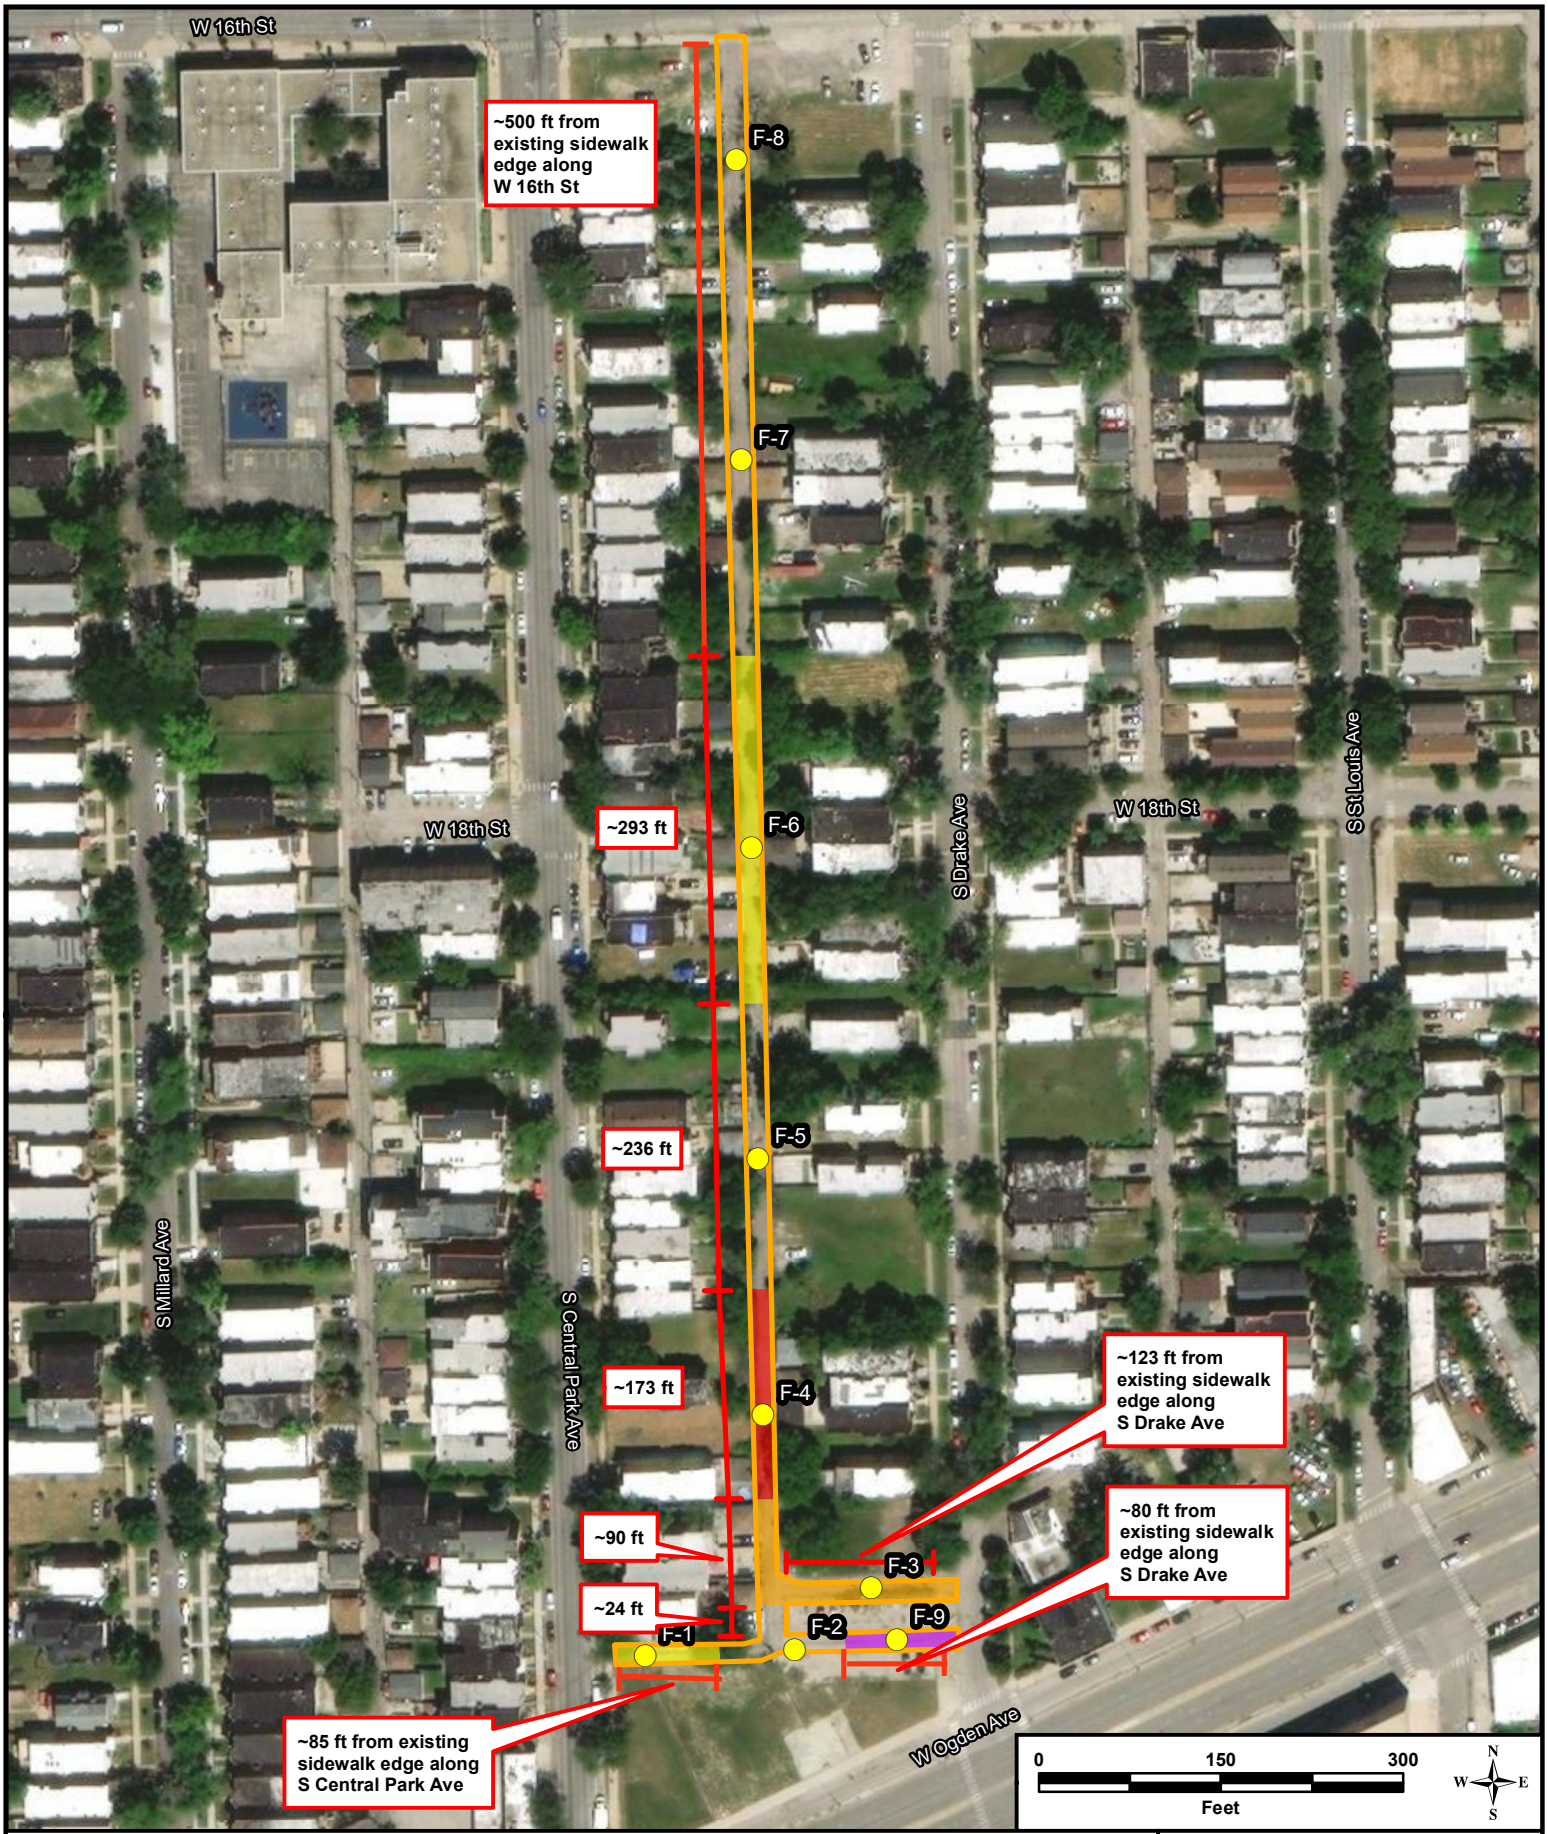

Legend

- Project Area Limits: 23-CP#46
- Soil Boring Location
- F-1 and F-6: CWCA (0-4'): Mercury (Inhalation)
- F-3: CWCA (0-4'): Lead (Ingestion)
- F-4: CWCA (0-8'): Lead (Ing.); CWCA (0-4'): Naphthalene (Inh.); CWCA (0-4'): Benzo(a)pyrene (Ing.)
- F-9: CWCA (0-4'): Naphthalene (Inhalation)

Aerial Source: ESRI Online World Imagery.

Huff & Huff, Inc.

Figure 3
Construction Worker Caution Area (CWCA) Map
23-CP#46 Alley Project
Chicago, Cook County, IL

\\GZAChicago\Jobs\81.0220733.01 TS CDOT QCQA (NCI Program) Alley & Sidewalk CCDD-Soil Management\2023 NCI Alleys\23-CP#46\Figures\Figure_3_733_01_NCI_2023_Alleys_23_CP#46_CWCA.mxd

ATTACHMENT B

LABORATORY ANALYTICAL RESULTS

2242 West Harrison St., Suite 200, Chicago, IL 60612-3766
Tel: (312) 733-0551 Fax: (312) 733-2386 Info@TheSterlingLab.com

January 10, 2024

Huff & Huff, Inc.
915 Harger Road
Oak Brook, IL 60523-1486

Telephone: (630) 684-9100
Fax: (630) 684-9120

Analytical Report for Work Order: 23120328 Revision 1

RE: 81.0220733.01, 2023-23-CP46, Chicago, IL.

Dear Huff & Huff, Inc.:

Sterling Labs received 18 samples for the referenced project on 12/12/2023 3:25:00 PM. The analytical results are presented in the following report.

This report is revised to reflect additional analysis requested after the last report revision.

All analyses were performed in accordance with the requirements of 35 IAC Part 186 / TNI standards. Analyses were performed in accordance with methods as referenced on the analytical report. Those analytical results expressed on a dry weight basis are also noted on the analytical report.

All analyses were performed within established holding time criteria, and all Quality Control criteria met EPA or laboratory specifications except when noted in the Case Narrative or Analytical Report. If required, an estimate of uncertainty for the analyses can be provided. A listing of accredited methods/parameters can also be provided.

Thank you for the opportunity to serve you and I look forward to working with you in the future. If you have any questions regarding the enclosed materials, please contact me at (312) 733-0551.

Sincerely,

Justice Kwateng
Project Manager

The information contained in this report and any attachments is confidential information intended only for the use of the individual or entities named above. The results of this report relate only to the samples as received and tested. Sterling labs is not responsible for customer provided information found in the report that is used to calculate final results. If you have received this report in error, please notify us immediately by phone.This report shall not be reproduced, except in its entirety, unless written approval has been obtained from the laboratory. This analytical report shall become property of the Customer upon payment in full. Otherwise, Sterling Labs will be under no obligation to support, defend or discuss the analytical report.

sterling labs

Date: January 10, 2024

Customer: Huff & Huff, Inc.
Project: 81.0220733.01, 2023-23-CP46, Chicago, IL.
Work Order: 23120328 Revision 1

Work Order Sample Summary

Lab Sample ID	Customer Sample ID	Tag Number	Collection Date	Date Received
23120328-001A	23-CP46-F1-0-4		12/12/2023 10:00:00 AM	12/12/2023
23120328-001B	23-CP46-F1-0-4		12/12/2023 10:00:00 AM	12/12/2023
23120328-002A	23-CP46-F1-4-8		12/12/2023 10:05:00 AM	12/12/2023
23120328-002B	23-CP46-F1-4-8		12/12/2023 10:05:00 AM	12/12/2023
23120328-003A	23-CP46-F2-0-4		12/12/2023 10:10:00 AM	12/12/2023
23120328-003B	23-CP46-F2-0-4		12/12/2023 10:10:00 AM	12/12/2023
23120328-004A	23-CP46-F2-4-8		12/12/2023 10:15:00 AM	12/12/2023
23120328-004B	23-CP46-F2-4-8		12/12/2023 10:15:00 AM	12/12/2023
23120328-005A	23-CP46-F3-0-4		12/12/2023 10:30:00 AM	12/12/2023
23120328-005B	23-CP46-F3-0-4		12/12/2023 10:30:00 AM	12/12/2023
23120328-006A	23-CP46-F3-4-8		12/12/2023 10:35:00 AM	12/12/2023
23120328-006B	23-CP46-F3-4-8		12/12/2023 10:35:00 AM	12/12/2023
23120328-007A	23-CP46-F4-0-4		12/12/2023 10:45:00 AM	12/12/2023
23120328-007B	23-CP46-F4-0-4		12/12/2023 10:45:00 AM	12/12/2023
23120328-008A	23-CP46-F4-4-8		12/12/2023 10:50:00 AM	12/12/2023
23120328-008B	23-CP46-F4-4-8		12/12/2023 10:50:00 AM	12/12/2023
23120328-009A	23-CP46-F5-0-4		12/12/2023 11:00:00 AM	12/12/2023
23120328-009B	23-CP46-F5-0-4		12/12/2023 11:00:00 AM	12/12/2023
23120328-010A	23-CP46-F5-4-8		12/12/2023 11:05:00 AM	12/12/2023
23120328-010B	23-CP46-F5-4-8		12/12/2023 11:05:00 AM	12/12/2023
23120328-011A	23-CP46-F6-0-4		12/12/2023 11:25:00 AM	12/12/2023
23120328-011B	23-CP46-F6-0-4		12/12/2023 11:25:00 AM	12/12/2023
23120328-012A	23-CP46-F6-4-8		12/12/2023 11:30:00 AM	12/12/2023
23120328-012B	23-CP46-F6-4-8		12/12/2023 11:30:00 AM	12/12/2023
23120328-013A	23-CP46-F7-0-4		12/12/2023 11:50:00 AM	12/12/2023
23120328-013B	23-CP46-F7-0-4		12/12/2023 11:50:00 AM	12/12/2023
23120328-014A	23-CP46-F7-4-8		12/12/2023 11:55:00 AM	12/12/2023
23120328-014B	23-CP46-F7-4-8		12/12/2023 11:55:00 AM	12/12/2023
23120328-015A	23-CP46-F8-0-4		12/12/2023 12:05:00 PM	12/12/2023
23120328-015B	23-CP46-F8-0-4		12/12/2023 12:05:00 PM	12/12/2023
23120328-016A	23-CP46-F8-4-8		12/12/2023 12:10:00 PM	12/12/2023
23120328-016B	23-CP46-F8-4-8		12/12/2023 12:10:00 PM	12/12/2023
23120328-017A	23-CP46-F9-0-4		12/12/2023 12:30:00 PM	12/12/2023
23120328-017B	23-CP46-F9-0-4		12/12/2023 12:30:00 PM	12/12/2023
23120328-018A	23-CP46-F9-4-8		12/12/2023 12:35:00 PM	12/12/2023
23120328-018B	23-CP46-F9-4-8		12/12/2023 12:35:00 PM	12/12/2023

sterling labs
2242 West Harrison St., Suite 200, Chicago, IL 60612-3766
Tel: (312) 733-0551 Fax: (312) 733-2386 Info@TheSterlingLab.com

Date Reported: January 10, 2024
Date Printed: January 10, 2024

Analytical Results

Customer: Huff & Huff, Inc.
Work Order: 23120328 Revision 1
Project: 81.0220733.01, 2023-23-CP46, Chicago, IL.
Lab ID: 23120328-001

Customer Sample ID: 23-CP46-F1-0-4
Collection Date: 12/12/2023 10:00:00 AM
Matrix: Soil

Analyses	Result	RL	Qualifier	Units	DF	Date Analyzed
Volatile Organic Compounds by GC/MS	**SW5035/8260B**			Prep Date: **12/14/2023**	Analyst: **EGH**	
IEPA ELAP 100445						
Acetone	ND	0.085		mg/Kg-dry	1	12/20/2023
Benzene	ND	0.0057		mg/Kg-dry	1	12/20/2023
Bromodichloromethane	ND	0.0057		mg/Kg-dry	1	12/20/2023
Bromoform	ND	0.0057		mg/Kg-dry	1	12/20/2023
Bromomethane	ND	0.011		mg/Kg-dry	1	12/20/2023
2-Butanone	ND	0.085		mg/Kg-dry	1	12/20/2023
Carbon disulfide	ND	0.057		mg/Kg-dry	1	12/20/2023
Carbon tetrachloride	ND	0.0057		mg/Kg-dry	1	12/20/2023
Chlorobenzene	ND	0.0057		mg/Kg-dry	1	12/20/2023
Chloroethane	ND	0.011		mg/Kg-dry	1	12/20/2023
Chloroform	ND	0.0057		mg/Kg-dry	1	12/20/2023
Chloromethane	ND	0.011		mg/Kg-dry	1	12/20/2023
Dibromochloromethane	ND	0.0057		mg/Kg-dry	1	12/20/2023
1,1-Dichloroethane	ND	0.0057		mg/Kg-dry	1	12/20/2023
1,2-Dichloroethane	ND	0.0057		mg/Kg-dry	1	12/20/2023
1,1-Dichloroethene	ND	0.0057		mg/Kg-dry	1	12/20/2023
cis-1,2-Dichloroethene	ND	0.0057		mg/Kg-dry	1	12/20/2023
trans-1,2-Dichloroethene	ND	0.0057		mg/Kg-dry	1	12/20/2023
1,2-Dichloropropane	ND	0.0057		mg/Kg-dry	1	12/20/2023
cis-1,3-Dichloropropene	ND	0.0023		mg/Kg-dry	1	12/20/2023
trans-1,3-Dichloropropene	ND	0.0023		mg/Kg-dry	1	12/20/2023
Ethylbenzene	ND	0.0057		mg/Kg-dry	1	12/20/2023
2-Hexanone	ND	0.023		mg/Kg-dry	1	12/20/2023
4-Methyl-2-pentanone	ND	0.023		mg/Kg-dry	1	12/20/2023
Methylene chloride	ND	0.011		mg/Kg-dry	1	12/20/2023
Methyl tert-butyl ether	ND	0.0057		mg/Kg-dry	1	12/20/2023
Styrene	ND	0.0057		mg/Kg-dry	1	12/20/2023
1,1,2,2-Tetrachloroethane	ND	0.0057		mg/Kg-dry	1	12/20/2023
Tetrachloroethene	ND	0.0057		mg/Kg-dry	1	12/20/2023
Toluene	ND	0.0057		mg/Kg-dry	1	12/20/2023
1,1,1-Trichloroethane	ND	0.0057		mg/Kg-dry	1	12/20/2023
1,1,2-Trichloroethane	ND	0.0057		mg/Kg-dry	1	12/20/2023
Trichloroethene	ND	0.0057		mg/Kg-dry	1	12/20/2023
Vinyl chloride	ND	0.0057		mg/Kg-dry	1	12/20/2023
Xylenes, Total	ND	0.017		mg/Kg-dry	1	12/20/2023
Polynuclear Aromatic Hydrocarbons by GC/MS	**SW8270C (SW3550B)**			Prep Date: **12/18/2023**	Analyst: **TEM**	
IEPA ELAP 100445						
Acenaphthene	0.20	0.037		mg/Kg-dry	1	12/19/2023
Acenaphthylene	0.55	0.037		mg/Kg-dry	1	12/19/2023

Qualifiers:

ND - Not Detected at the Reporting Limit
J - Analyte detected below quantitation limits
B - Analyte detected in the associated Method Blank
HT - Sample received past holding time
* - Non-accredited parameter
RL - Reporting / Quantitation Limit for the analysis
S - Spike Recovery outside accepted recovery limits
R - RPD outside accepted recovery limits
E - Value above quantitation range
H - Holding time exceeded

sterling labs
2242 West Harrison St., Suite 200, Chicago, IL 60612-3766
Tel: (312) 733-0551 Fax: (312) 733-2386 Info@TheSterlingLab.com

Date Reported: January 10, 2024
Date Printed: January 10, 2024

Analytical Results

Customer: Huff & Huff, Inc.
Work Order: 23120328 Revision 1
Project: 81.0220733.01, 2023-23-CP46, Chicago, IL.
Lab ID: 23120328-001

Customer Sample ID: 23-CP46-F1-0-4
Collection Date: 12/12/2023 10:00:00 AM
Matrix: Soil

Analyses	Result	RL	Qualifier	Units	DF	Date Analyzed
Polynuclear Aromatic Hydrocarbons by GC/MS	**SW8270C (SW3550B)**			Prep Date: **12/18/2023**	Analyst: **TEM**	
IEPA ELAP 100445						
Anthracene	1.0	0.037		mg/Kg-dry	1	12/19/2023
Benz(a)anthracene	3.6	0.037		mg/Kg-dry	1	12/19/2023
Benzo(a)pyrene	4.3	0.037		mg/Kg-dry	1	12/19/2023
Benzo(b)fluoranthene	3.3	0.037		mg/Kg-dry	1	12/19/2023
Benzo(g,h,i)perylene	2.6	0.037		mg/Kg-dry	1	12/19/2023
Benzo(k)fluoranthene	3.2	0.037		mg/Kg-dry	1	12/19/2023
Chrysene	3.4	0.037		mg/Kg-dry	1	12/19/2023
Dibenz(a,h)anthracene	1.1	0.037		mg/Kg-dry	1	12/19/2023
Fluoranthene	6.7	0.19		mg/Kg-dry	5	12/21/2023
Fluorene	0.35	0.037		mg/Kg-dry	1	12/19/2023
Indeno(1,2,3-cd)pyrene	2.1	0.037		mg/Kg-dry	1	12/19/2023
Naphthalene	0.18	0.037		mg/Kg-dry	1	12/19/2023
Phenanthrene	3.9	0.037		mg/Kg-dry	1	12/19/2023
Pyrene	7.0	0.19		mg/Kg-dry	5	12/21/2023
Metals by ICP/MS	**SW6020A (SW3050B)**			Prep Date: **12/18/2023**	Analyst: **MMR**	
IEPA ELAP 100445						
Arsenic	12.1	1.1		mg/Kg-dry	10	12/19/2023
Barium	430	1.1		mg/Kg-dry	10	12/19/2023
Cadmium	1.5	0.57		mg/Kg-dry	10	12/19/2023
Chromium	21.3	1.1		mg/Kg-dry	10	12/19/2023
Lead	490	0.57		mg/Kg-dry	10	12/19/2023
Selenium	1.5	1.1		mg/Kg-dry	10	12/19/2023
Silver	1.1	1.1		mg/Kg-dry	10	12/19/2023
TCLP Metals by ICP/MS	**SW1311/6020A (SW3005A)**			Prep Date: **12/19/2023**	Analyst: **MMR**	
IEPA ELAP 100445						
Chromium	ND	0.020		mg/L	5	12/19/2023
Lead	0.077	0.0050		mg/L	5	12/19/2023
Mercury	**SW7471B**			Prep Date: **12/18/2023**	Analyst: **JB2**	
IEPA ELAP 100445						
Mercury	1.6	0.21		mg/Kg-dry	10	12/19/2023
pH (25 °C)	**SW9045C**			Prep Date: **12/18/2023**	Analyst: **LJ1**	
IEPA ELAP 100445						
pH	8.02			pH Units	1	12/18/2023
Percent Moisture	**D2974**			Prep Date: **12/18/2023**	Analyst: **EPD**	
Percent Moisture	13.3	0.2	*	wt%	1	12/19/2023

Qualifiers:

ND - Not Detected at the Reporting Limit
J - Analyte detected below quantitation limits
B - Analyte detected in the associated Method Blank
HT - Sample received past holding time
* - Non-accredited parameter
RL - Reporting / Quantitation Limit for the analysis
S - Spike Recovery outside accepted recovery limits
R - RPD outside accepted recovery limits
E - Value above quantitation range
H - Holding time exceeded

sterling labs
2242 West Harrison St., Suite 200, Chicago, IL 60612-3766
Tel: (312) 733-0551 Fax: (312) 733-2386 Info@TheSterlingLab.com

Date Reported: January 10, 2024
Date Printed: January 10, 2024

Analytical Results

Customer: Huff & Huff, Inc.
Work Order: 23120328 Revision 1
Project: 81.0220733.01, 2023-23-CP46, Chicago, IL.
Lab ID: 23120328-002

Customer Sample ID: 23-CP46-F1-4-8
Collection Date: 12/12/2023 10:05:00 AM
Matrix: Soil

Analyses	Result	RL	Qualifier	Units	DF	Date Analyzed
Polynuclear Aromatic Hydrocarbons by GC/MS	**SW8270C (SW3550B)**			Prep Date: **12/18/2023**		Analyst: **TEM**
IEPA ELAP 100445						
Acenaphthene	ND	0.039		mg/Kg-dry	1	12/19/2023
Acenaphthylene	ND	0.039		mg/Kg-dry	1	12/19/2023
Anthracene	ND	0.039		mg/Kg-dry	1	12/19/2023
Benz(a)anthracene	ND	0.039		mg/Kg-dry	1	12/19/2023
Benzo(a)pyrene	ND	0.039		mg/Kg-dry	1	12/19/2023
Benzo(b)fluoranthene	ND	0.039		mg/Kg-dry	1	12/19/2023
Benzo(g,h,i)perylene	ND	0.039		mg/Kg-dry	1	12/19/2023
Benzo(k)fluoranthene	ND	0.039		mg/Kg-dry	1	12/19/2023
Chrysene	ND	0.039		mg/Kg-dry	1	12/19/2023
Dibenz(a,h)anthracene	ND	0.039		mg/Kg-dry	1	12/19/2023
Fluoranthene	ND	0.039		mg/Kg-dry	1	12/19/2023
Fluorene	ND	0.039		mg/Kg-dry	1	12/19/2023
Indeno(1,2,3-cd)pyrene	ND	0.039		mg/Kg-dry	1	12/19/2023
Naphthalene	ND	0.039		mg/Kg-dry	1	12/19/2023
Phenanthrene	ND	0.039		mg/Kg-dry	1	12/19/2023
Pyrene	ND	0.039		mg/Kg-dry	1	12/19/2023
Metals by ICP/MS	**SW6020A (SW3050B)**			Prep Date: **12/18/2023**		Analyst: **MMR**
IEPA ELAP 100445						
Arsenic	9.5	1.2		mg/Kg-dry	10	12/19/2023
Barium	61	1.2		mg/Kg-dry	10	12/19/2023
Cadmium	ND	0.59		mg/Kg-dry	10	12/19/2023
Chromium	23.6	1.2		mg/Kg-dry	10	12/19/2023
Lead	17	0.59		mg/Kg-dry	10	12/19/2023
Selenium	ND	1.2		mg/Kg-dry	10	12/19/2023
Silver	ND	1.2		mg/Kg-dry	10	12/19/2023
TCLP Metals by ICP/MS	**SW1311/6020A (SW3005A)**			Prep Date: **12/19/2023**		Analyst: **MMR**
IEPA ELAP 100445						
Chromium	ND	0.020		mg/L	5	12/19/2023
Lead	ND	0.0050		mg/L	5	12/19/2023
Mercury	**SW7471B**			Prep Date: **12/18/2023**		Analyst: **JB2**
IEPA ELAP 100445						
Mercury	0.027	0.022		mg/Kg-dry	1	12/19/2023
pH (25 °C)	**SW9045C**			Prep Date: **12/18/2023**		Analyst: **LJ1**
IEPA ELAP 100445						
pH	8.04			pH Units	1	12/18/2023
Percent Moisture	**D2974**			Prep Date: **12/18/2023**		Analyst: **EPD**
Percent Moisture	15.6	0.2	*	wt%	1	12/19/2023

Qualifiers:

ND - Not Detected at the Reporting Limit
J - Analyte detected below quantitation limits
B - Analyte detected in the associated Method Blank
HT - Sample received past holding time
* - Non-accredited parameter
RL - Reporting / Quantitation Limit for the analysis
S - Spike Recovery outside accepted recovery limits
R - RPD outside accepted recovery limits
E - Value above quantitation range
H - Holding time exceeded

sterling labs
2242 West Harrison St., Suite 200, Chicago, IL 60612-3766
Tel: (312) 733-0551 Fax: (312) 733-2386 Info@TheSterlingLab.com

Date Reported: January 10, 2024
Date Printed: January 10, 2024

Analytical Results

Customer: Huff & Huff, Inc.
Work Order: 23120328 Revision 1
Project: 81.0220733.01, 2023-23-CP46, Chicago, IL.
Lab ID: 23120328-003

Customer Sample ID: 23-CP46-F2-0-4
Collection Date: 12/12/2023 10:10:00 AM
Matrix: Soil

Analyses	Result	RL	Qualifier	Units	DF	Date Analyzed
Volatile Organic Compounds by GC/MS	**SW5035/8260B**			Prep Date: **12/14/2023**	Analyst: **EGH**	
IEPA ELAP 100445						
Acetone	ND	0.079		mg/Kg-dry	1	12/20/2023
Benzene	ND	0.0053		mg/Kg-dry	1	12/20/2023
Bromodichloromethane	ND	0.0053		mg/Kg-dry	1	12/20/2023
Bromoform	ND	0.0053		mg/Kg-dry	1	12/20/2023
Bromomethane	ND	0.011		mg/Kg-dry	1	12/20/2023
2-Butanone	ND	0.079		mg/Kg-dry	1	12/20/2023
Carbon disulfide	ND	0.053		mg/Kg-dry	1	12/20/2023
Carbon tetrachloride	ND	0.0053		mg/Kg-dry	1	12/20/2023
Chlorobenzene	ND	0.0053		mg/Kg-dry	1	12/20/2023
Chloroethane	ND	0.011		mg/Kg-dry	1	12/20/2023
Chloroform	ND	0.0053		mg/Kg-dry	1	12/20/2023
Chloromethane	ND	0.011		mg/Kg-dry	1	12/20/2023
Dibromochloromethane	ND	0.0053		mg/Kg-dry	1	12/20/2023
1,1-Dichloroethane	ND	0.0053		mg/Kg-dry	1	12/20/2023
1,2-Dichloroethane	ND	0.0053		mg/Kg-dry	1	12/20/2023
1,1-Dichloroethene	ND	0.0053		mg/Kg-dry	1	12/20/2023
cis-1,2-Dichloroethene	ND	0.0053		mg/Kg-dry	1	12/20/2023
trans-1,2-Dichloroethene	ND	0.0053		mg/Kg-dry	1	12/20/2023
1,2-Dichloropropane	ND	0.0053		mg/Kg-dry	1	12/20/2023
cis-1,3-Dichloropropene	ND	0.0021		mg/Kg-dry	1	12/20/2023
trans-1,3-Dichloropropene	ND	0.0021		mg/Kg-dry	1	12/20/2023
Ethylbenzene	ND	0.0053		mg/Kg-dry	1	12/20/2023
2-Hexanone	ND	0.021		mg/Kg-dry	1	12/20/2023
4-Methyl-2-pentanone	ND	0.021		mg/Kg-dry	1	12/20/2023
Methylene chloride	ND	0.011		mg/Kg-dry	1	12/20/2023
Methyl tert-butyl ether	ND	0.0053		mg/Kg-dry	1	12/20/2023
Styrene	ND	0.0053		mg/Kg-dry	1	12/20/2023
1,1,2,2-Tetrachloroethane	ND	0.0053		mg/Kg-dry	1	12/20/2023
Tetrachloroethene	ND	0.0053		mg/Kg-dry	1	12/20/2023
Toluene	ND	0.0053		mg/Kg-dry	1	12/20/2023
1,1,1-Trichloroethane	ND	0.0053		mg/Kg-dry	1	12/20/2023
1,1,2-Trichloroethane	ND	0.0053		mg/Kg-dry	1	12/20/2023
Trichloroethene	ND	0.0053		mg/Kg-dry	1	12/20/2023
Vinyl chloride	ND	0.0053		mg/Kg-dry	1	12/20/2023
Xylenes, Total	ND	0.016		mg/Kg-dry	1	12/20/2023
Polynuclear Aromatic Hydrocarbons by GC/MS	**SW8270C (SW3550B)**			Prep Date: **12/18/2023**	Analyst: **TEM**	
IEPA ELAP 100445						
Acenaphthene	ND	0.040		mg/Kg-dry	1	12/19/2023
Acenaphthylene	ND	0.040		mg/Kg-dry	1	12/19/2023

Qualifiers:
ND - Not Detected at the Reporting Limit
J - Analyte detected below quantitation limits
B - Analyte detected in the associated Method Blank
HT - Sample received past holding time
* - Non-accredited parameter
RL - Reporting / Quantitation Limit for the analysis
S - Spike Recovery outside accepted recovery limits
R - RPD outside accepted recovery limits
E - Value above quantitation range
H - Holding time exceeded

sterling labs
2242 West Harrison St., Suite 200, Chicago, IL 60612-3766
Tel: (312) 733-0551 Fax: (312) 733-2386 Info@TheSterlingLab.com

Date Reported: January 10, 2024
Date Printed: January 10, 2024

Analytical Results

Customer: Huff & Huff, Inc.
Work Order: 23120328 Revision 1
Project: 81.0220733.01, 2023-23-CP46, Chicago, IL.
Lab ID: 23120328-003

Customer Sample ID: 23-CP46-F2-0-4
Collection Date: 12/12/2023 10:10:00 AM
Matrix: Soil

Analyses	Result	RL	Qualifier	Units	DF	Date Analyzed
Polynuclear Aromatic Hydrocarbons by GC/MS **SW8270C (SW3550B)** Prep Date: **12/18/2023** Analyst: **TEM**						
IEPA ELAP 100445						
Anthracene	ND	0.040		mg/Kg-dry	1	12/19/2023
Benz(a)anthracene	ND	0.040		mg/Kg-dry	1	12/19/2023
Benzo(a)pyrene	ND	0.040		mg/Kg-dry	1	12/19/2023
Benzo(b)fluoranthene	ND	0.040		mg/Kg-dry	1	12/19/2023
Benzo(g,h,i)perylene	ND	0.040		mg/Kg-dry	1	12/19/2023
Benzo(k)fluoranthene	ND	0.040		mg/Kg-dry	1	12/19/2023
Chrysene	ND	0.040		mg/Kg-dry	1	12/19/2023
Dibenz(a,h)anthracene	ND	0.040		mg/Kg-dry	1	12/19/2023
Fluoranthene	ND	0.040		mg/Kg-dry	1	12/19/2023
Fluorene	ND	0.040		mg/Kg-dry	1	12/19/2023
Indeno(1,2,3-cd)pyrene	ND	0.040		mg/Kg-dry	1	12/19/2023
Naphthalene	ND	0.040		mg/Kg-dry	1	12/19/2023
Phenanthrene	ND	0.040		mg/Kg-dry	1	12/19/2023
Pyrene	ND	0.040		mg/Kg-dry	1	12/19/2023
Metals by ICP/MS **SW6020A (SW3050B)** Prep Date: **12/18/2023** Analyst: **MMR**						
IEPA ELAP 100445						
Arsenic	7.5	1.2		mg/Kg-dry	10	12/19/2023
Barium	69	1.2		mg/Kg-dry	10	12/19/2023
Cadmium	ND	0.60		mg/Kg-dry	10	12/19/2023
Chromium	29.4	1.2		mg/Kg-dry	10	12/19/2023
Lead	18	0.60		mg/Kg-dry	10	12/19/2023
Selenium	ND	1.2		mg/Kg-dry	10	12/19/2023
Silver	ND	1.2		mg/Kg-dry	10	12/19/2023
TCLP Metals by ICP/MS **SW1311/6020A (SW3005A)** Prep Date: **12/19/2023** Analyst: **MMR**						
IEPA ELAP 100445						
Chromium	ND	0.020		mg/L	5	12/19/2023
Lead	0.0057	0.0050		mg/L	5	12/19/2023
Mercury **SW7471B** Prep Date: **12/18/2023** Analyst: **JB2**						
IEPA ELAP 100445						
Mercury	0.024	0.022		mg/Kg-dry	1	12/19/2023
pH (25 °C) **SW9045C** Prep Date: **12/18/2023** Analyst: **LJ1**						
IEPA ELAP 100445						
pH	8.56			pH Units	1	12/18/2023
Percent Moisture **D2974** Prep Date: **12/18/2023** Analyst: **EPD**						
Percent Moisture	18.4	0.2	*	wt%	1	12/19/2023

Qualifiers:

ND - Not Detected at the Reporting Limit
J - Analyte detected below quantitation limits
B - Analyte detected in the associated Method Blank
HT - Sample received past holding time
* - Non-accredited parameter
RL - Reporting / Quantitation Limit for the analysis
S - Spike Recovery outside accepted recovery limits
R - RPD outside accepted recovery limits
E - Value above quantitation range
H - Holding time exceeded

sterling labs
2242 West Harrison St., Suite 200, Chicago, IL 60612-3766
Tel: (312) 733-0551 Fax: (312) 733-2386 Info@TheSterlingLab.com

Date Reported: January 10, 2024
Date Printed: January 10, 2024

Analytical Results

Customer: Huff & Huff, Inc.
Work Order: 23120328 Revision 1
Project: 81.0220733.01, 2023-23-CP46, Chicago, IL.
Lab ID: 23120328-004

Customer Sample ID: 23-CP46-F2-4-8
Collection Date: 12/12/2023 10:15:00 AM
Matrix: Soil

Analyses	Result	RL	Qualifier	Units	DF	Date Analyzed
Polynuclear Aromatic Hydrocarbons by GC/MS	**SW8270C (SW3550B)**			Prep Date: **12/18/2023**		Analyst: **TEM**
IEPA ELAP 100445						
Acenaphthene	ND	0.041		mg/Kg-dry	1	12/19/2023
Acenaphthylene	ND	0.041		mg/Kg-dry	1	12/19/2023
Anthracene	ND	0.041		mg/Kg-dry	1	12/19/2023
Benz(a)anthracene	ND	0.041		mg/Kg-dry	1	12/19/2023
Benzo(a)pyrene	ND	0.041		mg/Kg-dry	1	12/19/2023
Benzo(b)fluoranthene	ND	0.041		mg/Kg-dry	1	12/19/2023
Benzo(g,h,i)perylene	ND	0.041		mg/Kg-dry	1	12/19/2023
Benzo(k)fluoranthene	ND	0.041		mg/Kg-dry	1	12/19/2023
Chrysene	ND	0.041		mg/Kg-dry	1	12/19/2023
Dibenz(a,h)anthracene	ND	0.041		mg/Kg-dry	1	12/19/2023
Fluoranthene	ND	0.041		mg/Kg-dry	1	12/19/2023
Fluorene	ND	0.041		mg/Kg-dry	1	12/19/2023
Indeno(1,2,3-cd)pyrene	ND	0.041		mg/Kg-dry	1	12/19/2023
Naphthalene	ND	0.041		mg/Kg-dry	1	12/19/2023
Phenanthrene	0.058	0.041		mg/Kg-dry	1	12/19/2023
Pyrene	ND	0.041		mg/Kg-dry	1	12/19/2023
Metals by ICP/MS	**SW6020A (SW3050B)**			Prep Date: **12/18/2023**		Analyst: **MMR**
IEPA ELAP 100445						
Arsenic	5.0	1.2		mg/Kg-dry	10	12/19/2023
Barium	29	1.2		mg/Kg-dry	10	12/19/2023
Cadmium	ND	0.62		mg/Kg-dry	10	12/19/2023
Chromium	26.9	1.2		mg/Kg-dry	10	12/19/2023
Lead	16	0.62		mg/Kg-dry	10	12/19/2023
Selenium	ND	1.2		mg/Kg-dry	10	12/19/2023
Silver	ND	1.2		mg/Kg-dry	10	12/19/2023
TCLP Metals by ICP/MS	**SW1311/6020A (SW3005A)**			Prep Date: **12/19/2023**		Analyst: **MMR**
IEPA ELAP 100445						
Chromium	ND	0.020		mg/L	5	12/19/2023
Lead	ND	0.0050		mg/L	5	12/19/2023
Mercury	**SW7471B**			Prep Date: **12/18/2023**		Analyst: **JB2**
IEPA ELAP 100445						
Mercury	0.022	0.021		mg/Kg-dry	1	12/19/2023
pH (25 °C)	**SW9045C**			Prep Date: **12/18/2023**		Analyst: **LJ1**
IEPA ELAP 100445						
pH	8.97			pH Units	1	12/18/2023
Percent Moisture	**D2974**			Prep Date: **12/18/2023**		Analyst: **EPD**
Percent Moisture	21.7	0.2	*	wt%	1	12/19/2023

Qualifiers:

ND - Not Detected at the Reporting Limit
J - Analyte detected below quantitation limits
B - Analyte detected in the associated Method Blank
HT - Sample received past holding time
* - Non-accredited parameter
RL - Reporting / Quantitation Limit for the analysis
S - Spike Recovery outside accepted recovery limits
R - RPD outside accepted recovery limits
E - Value above quantitation range
H - Holding time exceeded

sterling labs
2242 West Harrison St., Suite 200, Chicago, IL 60612-3766
Tel: (312) 733-0551 Fax: (312) 733-2386 Info@TheSterlingLab.com

Date Reported: January 10, 2024
Date Printed: January 10, 2024

Analytical Results

Customer: Huff & Huff, Inc.
Work Order: 23120328 Revision 1
Project: 81.0220733.01, 2023-23-CP46, Chicago, IL.
Lab ID: 23120328-005

Customer Sample ID: 23-CP46-F3-0-4
Collection Date: 12/12/2023 10:30:00 AM
Matrix: Soil

Analyses	Result	RL	Qualifier	Units	DF	Date Analyzed
Polynuclear Aromatic Hydrocarbons by GC/MS	**SW8270C (SW3550B)**			Prep Date: **12/18/2023**	Analyst: **TEM**	
IEPA ELAP 100445						
Acenaphthene	1.6	0.043		mg/Kg-dry	1	12/19/2023
Acenaphthylene	0.88	0.043		mg/Kg-dry	1	12/19/2023
Anthracene	4.3	0.043		mg/Kg-dry	1	12/19/2023
Benz(a)anthracene	9.9	0.43		mg/Kg-dry	10	12/21/2023
Benzo(a)pyrene	10	0.43		mg/Kg-dry	10	12/21/2023
Benzo(b)fluoranthene	8.7	0.43		mg/Kg-dry	10	12/21/2023
Benzo(g,h,i)perylene	5.9	0.43		mg/Kg-dry	10	12/21/2023
Benzo(k)fluoranthene	8.7	0.43		mg/Kg-dry	10	12/21/2023
Chrysene	11	0.43		mg/Kg-dry	10	12/21/2023
Dibenz(a,h)anthracene	3.2	0.043		mg/Kg-dry	1	12/19/2023
Fluoranthene	22	0.43		mg/Kg-dry	10	12/21/2023
Fluorene	1.9	0.043		mg/Kg-dry	1	12/19/2023
Indeno(1,2,3-cd)pyrene	5.4	0.43		mg/Kg-dry	10	12/21/2023
Naphthalene	1.0	0.043		mg/Kg-dry	1	12/19/2023
Phenanthrene	17	0.43		mg/Kg-dry	10	12/21/2023
Pyrene	18	0.43		mg/Kg-dry	10	12/21/2023
Metals by ICP/MS	**SW6020A (SW3050B)**			Prep Date: **12/18/2023**	Analyst: **MMR**	
IEPA ELAP 100445						
Arsenic	26.5	1.2		mg/Kg-dry	10	12/19/2023
Barium	480	1.2		mg/Kg-dry	10	12/19/2023
Cadmium	1.5	0.60		mg/Kg-dry	10	12/19/2023
Chromium	73.0	1.2		mg/Kg-dry	10	12/19/2023
Lead	910	0.60		mg/Kg-dry	10	12/19/2023
Selenium	ND	1.2		mg/Kg-dry	10	12/19/2023
Silver	ND	1.2		mg/Kg-dry	10	12/19/2023
TCLP Metals by ICP/MS	**SW1311/6020A (SW3005A)**			Prep Date: **12/19/2023**	Analyst: **MMR**	
IEPA ELAP 100445						
Chromium	ND	0.020		mg/L	5	12/19/2023
Lead	0.14	0.0050		mg/L	5	12/19/2023
Mercury	**SW7471B**			Prep Date: **12/18/2023**	Analyst: **JB2**	
IEPA ELAP 100445						
Mercury	0.48	0.022		mg/Kg-dry	1	12/19/2023
pH (25 °C)	**SW9045C**			Prep Date: **12/18/2023**	Analyst: **LJ1**	
IEPA ELAP 100445						
pH	8.40			pH Units	1	12/18/2023
Percent Moisture	**D2974**			Prep Date: **12/18/2023**	Analyst: **EPD**	
Percent Moisture	23.7	0.2	*	wt%	1	12/19/2023

Qualifiers:

ND - Not Detected at the Reporting Limit
J - Analyte detected below quantitation limits
B - Analyte detected in the associated Method Blank
HT - Sample received past holding time
* - Non-accredited parameter
RL - Reporting / Quantitation Limit for the analysis
S - Spike Recovery outside accepted recovery limits
R - RPD outside accepted recovery limits
E - Value above quantitation range
H - Holding time exceeded

sterling labs
2242 West Harrison St., Suite 200, Chicago, IL 60612-3766
Tel: (312) 733-0551 Fax: (312) 733-2386 Info@TheSterlingLab.com

Date Reported: January 10, 2024
Date Printed: January 10, 2024

Analytical Results

Customer: Huff & Huff, Inc.
Work Order: 23120328 Revision 1
Project: 81.0220733.01, 2023-23-CP46, Chicago, IL.
Lab ID: 23120328-006

Customer Sample ID: 23-CP46-F3-4-8
Collection Date: 12/12/2023 10:35:00 AM
Matrix: Soil

Analyses	Result	RL	Qualifier	Units	DF	Date Analyzed
Volatile Organic Compounds by GC/MS	**SW5035/8260B**			Prep Date: **12/14/2023**	Analyst: **EGH**	
IEPA ELAP 100445						
Acetone	ND	0.074		mg/Kg-dry	1	12/20/2023
Benzene	ND	0.0049		mg/Kg-dry	1	12/20/2023
Bromodichloromethane	ND	0.0049		mg/Kg-dry	1	12/20/2023
Bromoform	ND	0.0049		mg/Kg-dry	1	12/20/2023
Bromomethane	ND	0.0098		mg/Kg-dry	1	12/20/2023
2-Butanone	ND	0.074		mg/Kg-dry	1	12/20/2023
Carbon disulfide	ND	0.049		mg/Kg-dry	1	12/20/2023
Carbon tetrachloride	ND	0.0049		mg/Kg-dry	1	12/20/2023
Chlorobenzene	ND	0.0049		mg/Kg-dry	1	12/20/2023
Chloroethane	ND	0.0098		mg/Kg-dry	1	12/20/2023
Chloroform	ND	0.0049		mg/Kg-dry	1	12/20/2023
Chloromethane	ND	0.0098		mg/Kg-dry	1	12/20/2023
Dibromochloromethane	ND	0.0049		mg/Kg-dry	1	12/20/2023
1,1-Dichloroethane	ND	0.0049		mg/Kg-dry	1	12/20/2023
1,2-Dichloroethane	ND	0.0049		mg/Kg-dry	1	12/20/2023
1,1-Dichloroethene	ND	0.0049		mg/Kg-dry	1	12/20/2023
cis-1,2-Dichloroethene	ND	0.0049		mg/Kg-dry	1	12/20/2023
trans-1,2-Dichloroethene	ND	0.0049		mg/Kg-dry	1	12/20/2023
1,2-Dichloropropane	ND	0.0049		mg/Kg-dry	1	12/20/2023
cis-1,3-Dichloropropene	ND	0.0020		mg/Kg-dry	1	12/20/2023
trans-1,3-Dichloropropene	ND	0.0020		mg/Kg-dry	1	12/20/2023
Ethylbenzene	ND	0.0049		mg/Kg-dry	1	12/20/2023
2-Hexanone	ND	0.020		mg/Kg-dry	1	12/20/2023
4-Methyl-2-pentanone	ND	0.020		mg/Kg-dry	1	12/20/2023
Methylene chloride	ND	0.0098		mg/Kg-dry	1	12/20/2023
Methyl tert-butyl ether	ND	0.0049		mg/Kg-dry	1	12/20/2023
Styrene	ND	0.0049		mg/Kg-dry	1	12/20/2023
1,1,2,2-Tetrachloroethane	ND	0.0049		mg/Kg-dry	1	12/20/2023
Tetrachloroethene	ND	0.0049		mg/Kg-dry	1	12/20/2023
Toluene	ND	0.0049		mg/Kg-dry	1	12/20/2023
1,1,1-Trichloroethane	ND	0.0049		mg/Kg-dry	1	12/20/2023
1,1,2-Trichloroethane	ND	0.0049		mg/Kg-dry	1	12/20/2023
Trichloroethene	ND	0.0049		mg/Kg-dry	1	12/20/2023
Vinyl chloride	ND	0.0049		mg/Kg-dry	1	12/20/2023
Xylenes, Total	ND	0.015		mg/Kg-dry	1	12/20/2023
Polynuclear Aromatic Hydrocarbons by GC/MS	**SW8270C (SW3550B)**			Prep Date: **12/18/2023**	Analyst: **TEM**	
IEPA ELAP 100445						
Acenaphthene	ND	0.041		mg/Kg-dry	1	12/19/2023
Acenaphthylene	ND	0.041		mg/Kg-dry	1	12/19/2023

Qualifiers:
ND - Not Detected at the Reporting Limit
J - Analyte detected below quantitation limits
B - Analyte detected in the associated Method Blank
HT - Sample received past holding time
* - Non-accredited parameter
RL - Reporting / Quantitation Limit for the analysis
S - Spike Recovery outside accepted recovery limits
R - RPD outside accepted recovery limits
E - Value above quantitation range
H - Holding time exceeded

sterling labs
2242 West Harrison St., Suite 200, Chicago, IL 60612-3766
Tel: (312) 733-0551 Fax: (312) 733-2386 Info@TheSterlingLab.com

Date Reported: January 10, 2024
Date Printed: January 10, 2024

Analytical Results

Customer: Huff & Huff, Inc.
Work Order: 23120328 Revision 1
Project: 81.0220733.01, 2023-23-CP46, Chicago, IL.
Lab ID: 23120328-006

Customer Sample ID: 23-CP46-F3-4-8
Collection Date: 12/12/2023 10:35:00 AM
Matrix: Soil

Analyses	Result	RL	Qualifier	Units	DF	Date Analyzed
Polynuclear Aromatic Hydrocarbons by GC/MS	**SW8270C (SW3550B)**			Prep Date: **12/18/2023**		Analyst: **TEM**
IEPA ELAP 100445						
Anthracene	ND	0.041		mg/Kg-dry	1	12/19/2023
Benz(a)anthracene	ND	0.041		mg/Kg-dry	1	12/19/2023
Benzo(a)pyrene	ND	0.041		mg/Kg-dry	1	12/19/2023
Benzo(b)fluoranthene	ND	0.041		mg/Kg-dry	1	12/19/2023
Benzo(g,h,i)perylene	ND	0.041		mg/Kg-dry	1	12/19/2023
Benzo(k)fluoranthene	ND	0.041		mg/Kg-dry	1	12/19/2023
Chrysene	ND	0.041		mg/Kg-dry	1	12/19/2023
Dibenz(a,h)anthracene	ND	0.041		mg/Kg-dry	1	12/19/2023
Fluoranthene	ND	0.041		mg/Kg-dry	1	12/19/2023
Fluorene	ND	0.041		mg/Kg-dry	1	12/19/2023
Indeno(1,2,3-cd)pyrene	ND	0.041		mg/Kg-dry	1	12/19/2023
Naphthalene	ND	0.041		mg/Kg-dry	1	12/19/2023
Phenanthrene	ND	0.041		mg/Kg-dry	1	12/19/2023
Pyrene	ND	0.041		mg/Kg-dry	1	12/19/2023
Metals by ICP/MS	**SW6020A (SW3050B)**			Prep Date: **12/18/2023**		Analyst: **MMR**
IEPA ELAP 100445						
Arsenic	5.0	1.2		mg/Kg-dry	10	12/19/2023
Barium	24	1.2		mg/Kg-dry	10	12/19/2023
Cadmium	ND	0.62		mg/Kg-dry	10	12/19/2023
Chromium	23.6	1.2		mg/Kg-dry	10	12/19/2023
Lead	10	0.62		mg/Kg-dry	10	12/19/2023
Selenium	ND	1.2		mg/Kg-dry	10	12/19/2023
Silver	ND	1.2		mg/Kg-dry	10	12/19/2023
TCLP Metals by ICP/MS	**SW1311/6020A (SW3005A)**			Prep Date: **12/19/2023**		Analyst: **MMR**
IEPA ELAP 100445						
Chromium	ND	0.020		mg/L	5	12/19/2023
Lead	ND	0.0050		mg/L	5	12/19/2023
Mercury	**SW7471B**			Prep Date: **12/18/2023**		Analyst: **JB2**
IEPA ELAP 100445						
Mercury	ND	0.022		mg/Kg-dry	1	12/19/2023
pH (25 °C)	**SW9045C**			Prep Date: **12/18/2023**		Analyst: **LJ1**
IEPA ELAP 100445						
pH	8.13			pH Units	1	12/18/2023
Percent Moisture	**D2974**			Prep Date: **12/18/2023**		Analyst: **EPD**
Percent Moisture	19.6	0.2	*	wt%	1	12/19/2023

Qualifiers:

ND - Not Detected at the Reporting Limit
J - Analyte detected below quantitation limits
B - Analyte detected in the associated Method Blank
HT - Sample received past holding time
* - Non-accredited parameter
RL - Reporting / Quantitation Limit for the analysis
S - Spike Recovery outside accepted recovery limits
R - RPD outside accepted recovery limits
E - Value above quantitation range
H - Holding time exceeded

sterling labs
2242 West Harrison St., Suite 200, Chicago, IL 60612-3766
Tel: (312) 733-0551 Fax: (312) 733-2386 Info@TheSterlingLab.com

Date Reported: January 10, 2024
Date Printed: January 10, 2024

Analytical Results

Customer: Huff & Huff, Inc.
Work Order: 23120328 Revision 1
Project: 81.0220733.01, 2023-23-CP46, Chicago, IL.
Lab ID: 23120328-007

Customer Sample ID: 23-CP46-F4-0-4
Collection Date: 12/12/2023 10:45:00 AM
Matrix: Soil

Analyses	Result	RL	Qualifier	Units	DF	Date Analyzed
Volatile Organic Compounds by GC/MS	**SW5035/8260B**			Prep Date: **12/14/2023**	Analyst: **EGH**	
IEPA ELAP 100445						
Acetone	ND	0.089		mg/Kg-dry	1	12/20/2023
Benzene	ND	0.0060		mg/Kg-dry	1	12/20/2023
Bromodichloromethane	ND	0.0060		mg/Kg-dry	1	12/20/2023
Bromoform	ND	0.0060		mg/Kg-dry	1	12/20/2023
Bromomethane	ND	0.012		mg/Kg-dry	1	12/20/2023
2-Butanone	ND	0.089		mg/Kg-dry	1	12/20/2023
Carbon disulfide	ND	0.060		mg/Kg-dry	1	12/20/2023
Carbon tetrachloride	ND	0.0060		mg/Kg-dry	1	12/20/2023
Chlorobenzene	ND	0.0060		mg/Kg-dry	1	12/20/2023
Chloroethane	ND	0.012		mg/Kg-dry	1	12/20/2023
Chloroform	ND	0.0060		mg/Kg-dry	1	12/20/2023
Chloromethane	ND	0.012		mg/Kg-dry	1	12/20/2023
Dibromochloromethane	ND	0.0060		mg/Kg-dry	1	12/20/2023
1,1-Dichloroethane	ND	0.0060		mg/Kg-dry	1	12/20/2023
1,2-Dichloroethane	ND	0.0060		mg/Kg-dry	1	12/20/2023
1,1-Dichloroethene	ND	0.0060		mg/Kg-dry	1	12/20/2023
cis-1,2-Dichloroethene	ND	0.0060		mg/Kg-dry	1	12/20/2023
trans-1,2-Dichloroethene	ND	0.0060		mg/Kg-dry	1	12/20/2023
1,2-Dichloropropane	ND	0.0060		mg/Kg-dry	1	12/20/2023
cis-1,3-Dichloropropene	ND	0.0024		mg/Kg-dry	1	12/20/2023
trans-1,3-Dichloropropene	ND	0.0024		mg/Kg-dry	1	12/20/2023
Ethylbenzene	ND	0.0060		mg/Kg-dry	1	12/20/2023
2-Hexanone	ND	0.024		mg/Kg-dry	1	12/20/2023
4-Methyl-2-pentanone	ND	0.024		mg/Kg-dry	1	12/20/2023
Methylene chloride	ND	0.012		mg/Kg-dry	1	12/20/2023
Methyl tert-butyl ether	ND	0.0060		mg/Kg-dry	1	12/20/2023
Styrene	ND	0.0060		mg/Kg-dry	1	12/20/2023
1,1,2,2-Tetrachloroethane	ND	0.0060		mg/Kg-dry	1	12/20/2023
Tetrachloroethene	ND	0.0060		mg/Kg-dry	1	12/20/2023
Toluene	ND	0.0060		mg/Kg-dry	1	12/20/2023
1,1,1-Trichloroethane	ND	0.0060		mg/Kg-dry	1	12/20/2023
1,1,2-Trichloroethane	ND	0.0060		mg/Kg-dry	1	12/20/2023
Trichloroethene	ND	0.0060		mg/Kg-dry	1	12/20/2023
Vinyl chloride	ND	0.0060		mg/Kg-dry	1	12/20/2023
Xylenes, Total	ND	0.018		mg/Kg-dry	1	12/20/2023
Polynuclear Aromatic Hydrocarbons by GC/MS	**SW8270C (SW3550B)**			Prep Date: **12/18/2023**	Analyst: **TEM**	
IEPA ELAP 100445						
Acenaphthene	6.6	0.38		mg/Kg-dry	1	12/19/2023
Acenaphthylene	3.7	0.38		mg/Kg-dry	1	12/19/2023

Qualifiers:

ND - Not Detected at the Reporting Limit
J - Analyte detected below quantitation limits
B - Analyte detected in the associated Method Blank
HT - Sample received past holding time
* - Non-accredited parameter
RL - Reporting / Quantitation Limit for the analysis
S - Spike Recovery outside accepted recovery limits
R - RPD outside accepted recovery limits
E - Value above quantitation range
H - Holding time exceeded

sterling labs
2242 West Harrison St., Suite 200, Chicago, IL 60612-3766
Tel: (312) 733-0551 Fax: (312) 733-2386 Info@TheSterlingLab.com

Date Reported: January 10, 2024
Date Printed: January 10, 2024

Analytical Results

Customer: Huff & Huff, Inc.
Work Order: 23120328 Revision 1
Project: 81.0220733.01, 2023-23-CP46, Chicago, IL.
Lab ID: 23120328-007

Customer Sample ID: 23-CP46-F4-0-4
Collection Date: 12/12/2023 10:45:00 AM
Matrix: Soil

Analyses	Result	RL	Qualifier	Units	DF	Date Analyzed
Polynuclear Aromatic Hydrocarbons by GC/MS	**SW8270C (SW3550B)**			Prep Date: **12/18/2023**	Analyst: **TEM**	
IEPA ELAP 100445						
Anthracene	24	0.38		mg/Kg-dry	1	12/19/2023
Benz(a)anthracene	46	0.38		mg/Kg-dry	1	12/19/2023
Benzo(a)pyrene	44	0.38		mg/Kg-dry	1	12/19/2023
Benzo(b)fluoranthene	37	0.38		mg/Kg-dry	1	12/19/2023
Benzo(g,h,i)perylene	21	0.38		mg/Kg-dry	1	12/19/2023
Benzo(k)fluoranthene	31	0.38		mg/Kg-dry	1	12/19/2023
Chrysene	45	0.38		mg/Kg-dry	1	12/19/2023
Dibenz(a,h)anthracene	11	0.38		mg/Kg-dry	1	12/19/2023
Fluoranthene	95	1.9		mg/Kg-dry	5	12/21/2023
Fluorene	13	0.38		mg/Kg-dry	1	12/19/2023
Indeno(1,2,3-cd)pyrene	19	0.38		mg/Kg-dry	1	12/19/2023
Naphthalene	6.9	0.38		mg/Kg-dry	1	12/19/2023
Phenanthrene	84	1.9		mg/Kg-dry	5	12/21/2023
Pyrene	80	1.9		mg/Kg-dry	5	12/21/2023
Metals by ICP/MS	**SW6020A (SW3050B)**			Prep Date: **12/18/2023**	Analyst: **MMR**	
IEPA ELAP 100445						
Arsenic	12.2	1.0		mg/Kg-dry	10	12/19/2023
Barium	380	1.0		mg/Kg-dry	10	12/19/2023
Cadmium	2.6	0.52		mg/Kg-dry	10	12/19/2023
Chromium	30.8	1.0		mg/Kg-dry	10	12/19/2023
Lead	1200	0.52		mg/Kg-dry	10	12/19/2023
Selenium	ND	1.0		mg/Kg-dry	10	12/19/2023
Silver	ND	1.0		mg/Kg-dry	10	12/19/2023
TCLP Metals by ICP/MS	**SW1311/6020A (SW3005A)**			Prep Date: **12/19/2023**	Analyst: **MMR**	
IEPA ELAP 100445						
Chromium	ND	0.020		mg/L	5	12/19/2023
Lead	0.41	0.0050		mg/L	5	12/19/2023
Mercury	**SW7471B**			Prep Date: **12/18/2023**	Analyst: **JB2**	
IEPA ELAP 100445						
Mercury	0.25	0.018		mg/Kg-dry	1	12/19/2023
pH (25 °C)	**SW9045C**			Prep Date: **12/18/2023**	Analyst: **LJ1**	
IEPA ELAP 100445						
pH	8.42			pH Units	1	12/18/2023
Percent Moisture	**D2974**			Prep Date: **12/18/2023**	Analyst: **EPD**	
Percent Moisture	13.7	0.2	*	wt%	1	12/19/2023

Qualifiers:

ND - Not Detected at the Reporting Limit
J - Analyte detected below quantitation limits
B - Analyte detected in the associated Method Blank
HT - Sample received past holding time
* - Non-accredited parameter
RL - Reporting / Quantitation Limit for the analysis
S - Spike Recovery outside accepted recovery limits
R - RPD outside accepted recovery limits
E - Value above quantitation range
H - Holding time exceeded

sterling labs
2242 West Harrison St., Suite 200, Chicago, IL 60612-3766
Tel: (312) 733-0551 Fax: (312) 733-2386 Info@TheSterlingLab.com

Date Reported: January 10, 2024
Date Printed: January 10, 2024

Analytical Results

Customer: Huff & Huff, Inc.
Work Order: 23120328 Revision 1
Project: 81.0220733.01, 2023-23-CP46, Chicago, IL.
Lab ID: 23120328-008

Customer Sample ID: 23-CP46-F4-4-8
Collection Date: 12/12/2023 10:50:00 AM
Matrix: Soil

Analyses	Result	RL	Qualifier	Units	DF	Date Analyzed
Polynuclear Aromatic Hydrocarbons by GC/MS	**SW8270C (SW3550B)**			Prep Date: **12/18/2023**		Analyst: **TEM**
IEPA ELAP 100445						
Acenaphthene	0.88	0.047		mg/Kg-dry	1	12/19/2023
Acenaphthylene	0.80	0.047		mg/Kg-dry	1	12/19/2023
Anthracene	3.6	0.047		mg/Kg-dry	1	12/19/2023
Benz(a)anthracene	7.6	0.23		mg/Kg-dry	5	12/21/2023
Benzo(a)pyrene	8.0	0.23		mg/Kg-dry	5	12/21/2023
Benzo(b)fluoranthene	5.6	0.047		mg/Kg-dry	1	12/19/2023
Benzo(g,h,i)perylene	4.3	0.047		mg/Kg-dry	1	12/19/2023
Benzo(k)fluoranthene	5.7	0.047		mg/Kg-dry	1	12/19/2023
Chrysene	7.4	0.23		mg/Kg-dry	5	12/21/2023
Dibenz(a,h)anthracene	2.0	0.047		mg/Kg-dry	1	12/19/2023
Fluoranthene	16	0.23		mg/Kg-dry	5	12/21/2023
Fluorene	1.4	0.047		mg/Kg-dry	1	12/19/2023
Indeno(1,2,3-cd)pyrene	3.9	0.047		mg/Kg-dry	1	12/19/2023
Naphthalene	0.49	0.047		mg/Kg-dry	1	12/19/2023
Phenanthrene	12	0.23		mg/Kg-dry	5	12/21/2023
Pyrene	15	0.23		mg/Kg-dry	5	12/21/2023
Metals by ICP/MS	**SW6020A (SW3050B)**			Prep Date: **12/18/2023**		Analyst: **MMR**
IEPA ELAP 100445						
Arsenic	8.5	1.3		mg/Kg-dry	10	12/19/2023
Barium	550	1.3		mg/Kg-dry	10	12/19/2023
Cadmium	0.85	0.65		mg/Kg-dry	10	12/19/2023
Chromium	51.5	1.3		mg/Kg-dry	10	12/19/2023
Lead	2600	0.65		mg/Kg-dry	10	12/19/2023
Selenium	ND	1.3		mg/Kg-dry	10	12/19/2023
Silver	ND	1.3		mg/Kg-dry	10	12/19/2023
TCLP Metals by ICP/MS	**SW1311/6020A (SW3005A)**			Prep Date: **12/19/2023**		Analyst: **MMR**
IEPA ELAP 100445						
Chromium	ND	0.020		mg/L	5	12/19/2023
Lead	0.11	0.0050		mg/L	5	12/19/2023
Mercury	**SW7471B**			Prep Date: **12/18/2023**		Analyst: **JB2**
IEPA ELAP 100445						
Mercury	0.16	0.022		mg/Kg-dry	1	12/19/2023
pH (25 °C)	**SW9045C**			Prep Date: **12/18/2023**		Analyst: **LJ1**
IEPA ELAP 100445						
pH	8.12			pH Units	1	12/18/2023
Percent Moisture	**D2974**			Prep Date: **12/18/2023**		Analyst: **EPD**
Percent Moisture	30.1	0.2	*	wt%	1	12/19/2023

Qualifiers:

ND - Not Detected at the Reporting Limit
J - Analyte detected below quantitation limits
B - Analyte detected in the associated Method Blank
HT - Sample received past holding time
* - Non-accredited parameter
RL - Reporting / Quantitation Limit for the analysis
S - Spike Recovery outside accepted recovery limits
R - RPD outside accepted recovery limits
E - Value above quantitation range
H - Holding time exceeded

sterling labs
2242 West Harrison St., Suite 200, Chicago, IL 60612-3766
Tel: (312) 733-0551 Fax: (312) 733-2386 Info@TheSterlingLab.com

Date Reported: January 10, 2024
Date Printed: January 10, 2024

Analytical Results

Customer: Huff & Huff, Inc.
Work Order: 23120328 Revision 1
Project: 81.0220733.01, 2023-23-CP46, Chicago, IL.
Lab ID: 23120328-009

Customer Sample ID: 23-CP46-F5-0-4
Collection Date: 12/12/2023 11:00:00 AM
Matrix: Soil

Analyses	Result	RL	Qualifier	Units	DF	Date Analyzed
Polynuclear Aromatic Hydrocarbons by GC/MS **SW8270C (SW3550B)** Prep Date: **12/18/2023** Analyst: **TEM**						
IEPA ELAP 100445						
Acenaphthene	ND	0.040		mg/Kg-dry	1	12/19/2023
Acenaphthylene	ND	0.040		mg/Kg-dry	1	12/19/2023
Anthracene	0.042	0.040		mg/Kg-dry	1	12/19/2023
Benz(a)anthracene	0.15	0.040		mg/Kg-dry	1	12/19/2023
Benzo(a)pyrene	0.19	0.040		mg/Kg-dry	1	12/19/2023
Benzo(b)fluoranthene	0.14	0.040		mg/Kg-dry	1	12/19/2023
Benzo(g,h,i)perylene	0.11	0.040		mg/Kg-dry	1	12/19/2023
Benzo(k)fluoranthene	0.13	0.040		mg/Kg-dry	1	12/19/2023
Chrysene	0.18	0.040		mg/Kg-dry	1	12/19/2023
Dibenz(a,h)anthracene	0.058	0.040		mg/Kg-dry	1	12/19/2023
Fluoranthene	0.28	0.040		mg/Kg-dry	1	12/19/2023
Fluorene	ND	0.040		mg/Kg-dry	1	12/19/2023
Indeno(1,2,3-cd)pyrene	0.084	0.040		mg/Kg-dry	1	12/19/2023
Naphthalene	ND	0.040		mg/Kg-dry	1	12/19/2023
Phenanthrene	0.22	0.040		mg/Kg-dry	1	12/19/2023
Pyrene	0.35	0.040		mg/Kg-dry	1	12/19/2023
Metals by ICP/MS **SW6020A (SW3050B)** Prep Date: **12/18/2023** Analyst: **MMR**						
IEPA ELAP 100445						
Arsenic	9.3	1.2		mg/Kg-dry	10	12/19/2023
Barium	140	1.2		mg/Kg-dry	10	12/19/2023
Cadmium	0.60	0.59		mg/Kg-dry	10	12/19/2023
Chromium	20.6	1.2		mg/Kg-dry	10	12/19/2023
Lead	200	0.59		mg/Kg-dry	10	12/19/2023
Selenium	ND	1.2		mg/Kg-dry	10	12/19/2023
Silver	ND	1.2		mg/Kg-dry	10	12/19/2023
SPLP Metals by ICP/MS **SW1312/6020A (SW3005A)** Prep Date: **1/9/2024** Analyst: **MMR**						
IEPA ELAP 100445						
Lead	0.012	0.0020		mg/L	2	1/9/2024
TCLP Metals by ICP/MS **SW1311/6020A (SW3005A)** Prep Date: **12/19/2023** Analyst: **MMR**						
IEPA ELAP 100445						
Chromium	ND	0.020		mg/L	5	12/19/2023
Lead	0.018	0.0050		mg/L	5	12/19/2023
Mercury **SW7471B** Prep Date: **12/18/2023** Analyst: **JB2**						
IEPA ELAP 100445						
Mercury	0.19	0.022		mg/Kg-dry	1	12/19/2023
pH (25 °C) **SW9045C** Prep Date: **12/18/2023** Analyst: **LJ1**						
IEPA ELAP 100445						

Qualifiers:

ND - Not Detected at the Reporting Limit
J - Analyte detected below quantitation limits
B - Analyte detected in the associated Method Blank
HT - Sample received past holding time
* - Non-accredited parameter
RL - Reporting / Quantitation Limit for the analysis
S - Spike Recovery outside accepted recovery limits
R - RPD outside accepted recovery limits
E - Value above quantitation range
H - Holding time exceeded

2242 West Harrison St., Suite 200, Chicago, IL 60612-3766
Tel: (312) 733-0551 Fax: (312) 733-2386 Info@TheSterlingLab.com

Date Reported: January 10, 2024
Date Printed: January 10, 2024

Analytical Results

Customer: Huff & Huff, Inc.
Work Order: 23120328 Revision 1
Project: 81.0220733.01, 2023-23-CP46, Chicago, IL.
Lab ID: 23120328-009

Customer Sample ID: 23-CP46-F5-0-4
Collection Date: 12/12/2023 11:00:00 AM
Matrix: Soil

Analyses	Result	RL	Qualifier	Units	DF	Date Analyzed
pH (25 °C)	**SW9045C**			Prep Date: **12/18/2023**		Analyst: **LJ1**
pH	8.09			pH Units	1	12/18/2023
Percent Moisture	**D2974**			Prep Date: **12/18/2023**		Analyst: **EPD**
Percent Moisture	17.9	0.2	*	wt%	1	12/19/2023

Qualifiers:

ND - Not Detected at the Reporting Limit
J - Analyte detected below quantitation limits
B - Analyte detected in the associated Method Blank
HT - Sample received past holding time
* - Non-accredited parameter
RL - Reporting / Quantitation Limit for the analysis
S - Spike Recovery outside accepted recovery limits
R - RPD outside accepted recovery limits
E - Value above quantitation range
H - Holding time exceeded

sterling labs
2242 West Harrison St., Suite 200, Chicago, IL 60612-3766
Tel: (312) 733-0551 Fax: (312) 733-2386 Info@TheSterlingLab.com

Date Reported: January 10, 2024
Date Printed: January 10, 2024

Analytical Results

Customer: Huff & Huff, Inc.
Work Order: 23120328 Revision 1
Project: 81.0220733.01, 2023-23-CP46, Chicago, IL.
Lab ID: 23120328-010

Customer Sample ID: 23-CP46-F5-4-8
Collection Date: 12/12/2023 11:05:00 AM
Matrix: Soil

Analyses	Result	RL	Qualifier	Units	DF	Date Analyzed
Volatile Organic Compounds by GC/MS	**SW5035/8260B**			Prep Date: **12/14/2023**	Analyst: **EGH**	
IEPA ELAP 100445						
Acetone	ND	0.11		mg/Kg-dry	1	12/20/2023
Benzene	ND	0.0076		mg/Kg-dry	1	12/20/2023
Bromodichloromethane	ND	0.0076		mg/Kg-dry	1	12/20/2023
Bromoform	ND	0.0076		mg/Kg-dry	1	12/20/2023
Bromomethane	ND	0.015		mg/Kg-dry	1	12/20/2023
2-Butanone	ND	0.11		mg/Kg-dry	1	12/20/2023
Carbon disulfide	ND	0.076		mg/Kg-dry	1	12/20/2023
Carbon tetrachloride	ND	0.0076		mg/Kg-dry	1	12/20/2023
Chlorobenzene	ND	0.0076		mg/Kg-dry	1	12/20/2023
Chloroethane	ND	0.015		mg/Kg-dry	1	12/20/2023
Chloroform	ND	0.0076		mg/Kg-dry	1	12/20/2023
Chloromethane	ND	0.015		mg/Kg-dry	1	12/20/2023
Dibromochloromethane	ND	0.0076		mg/Kg-dry	1	12/20/2023
1,1-Dichloroethane	ND	0.0076		mg/Kg-dry	1	12/20/2023
1,2-Dichloroethane	ND	0.0076		mg/Kg-dry	1	12/20/2023
1,1-Dichloroethene	ND	0.0076		mg/Kg-dry	1	12/20/2023
cis-1,2-Dichloroethene	ND	0.0076		mg/Kg-dry	1	12/20/2023
trans-1,2-Dichloroethene	ND	0.0076		mg/Kg-dry	1	12/20/2023
1,2-Dichloropropane	ND	0.0076		mg/Kg-dry	1	12/20/2023
cis-1,3-Dichloropropene	ND	0.0031		mg/Kg-dry	1	12/20/2023
trans-1,3-Dichloropropene	ND	0.0031		mg/Kg-dry	1	12/20/2023
Ethylbenzene	ND	0.0076		mg/Kg-dry	1	12/20/2023
2-Hexanone	ND	0.031		mg/Kg-dry	1	12/20/2023
4-Methyl-2-pentanone	ND	0.031		mg/Kg-dry	1	12/20/2023
Methylene chloride	ND	0.015		mg/Kg-dry	1	12/20/2023
Methyl tert-butyl ether	ND	0.0076		mg/Kg-dry	1	12/20/2023
Styrene	ND	0.0076		mg/Kg-dry	1	12/20/2023
1,1,2,2-Tetrachloroethane	ND	0.0076		mg/Kg-dry	1	12/20/2023
Tetrachloroethene	ND	0.0076		mg/Kg-dry	1	12/20/2023
Toluene	ND	0.0076		mg/Kg-dry	1	12/20/2023
1,1,1-Trichloroethane	ND	0.0076		mg/Kg-dry	1	12/20/2023
1,1,2-Trichloroethane	ND	0.0076		mg/Kg-dry	1	12/20/2023
Trichloroethene	ND	0.0076		mg/Kg-dry	1	12/20/2023
Vinyl chloride	ND	0.0076		mg/Kg-dry	1	12/20/2023
Xylenes, Total	ND	0.023		mg/Kg-dry	1	12/20/2023
Polynuclear Aromatic Hydrocarbons by GC/MS	**SW8270C (SW3550B)**			Prep Date: **12/18/2023**	Analyst: **TEM**	
IEPA ELAP 100445						
Acenaphthene	ND	0.038		mg/Kg-dry	1	12/19/2023
Acenaphthylene	ND	0.038		mg/Kg-dry	1	12/19/2023

Qualifiers:
ND - Not Detected at the Reporting Limit
J - Analyte detected below quantitation limits
B - Analyte detected in the associated Method Blank
HT - Sample received past holding time
* - Non-accredited parameter
RL - Reporting / Quantitation Limit for the analysis
S - Spike Recovery outside accepted recovery limits
R - RPD outside accepted recovery limits
E - Value above quantitation range
H - Holding time exceeded

sterling labs
2242 West Harrison St., Suite 200, Chicago, IL 60612-3766
Tel: (312) 733-0551 Fax: (312) 733-2386 Info@TheSterlingLab.com

Date Reported: January 10, 2024
Date Printed: January 10, 2024

Analytical Results

Customer: Huff & Huff, Inc.
Work Order: 23120328 Revision 1
Project: 81.0220733.01, 2023-23-CP46, Chicago, IL.
Lab ID: 23120328-010

Customer Sample ID: 23-CP46-F5-4-8
Collection Date: 12/12/2023 11:05:00 AM
Matrix: Soil

Analyses	Result	RL	Qualifier	Units	DF	Date Analyzed
Polynuclear Aromatic Hydrocarbons by GC/MS	**SW8270C (SW3550B)**			Prep Date: **12/18/2023**	Analyst: **TEM**	
IEPA ELAP 100445						
Anthracene	ND	0.038		mg/Kg-dry	1	12/19/2023
Benz(a)anthracene	ND	0.038		mg/Kg-dry	1	12/19/2023
Benzo(a)pyrene	ND	0.038		mg/Kg-dry	1	12/19/2023
Benzo(b)fluoranthene	ND	0.038		mg/Kg-dry	1	12/19/2023
Benzo(g,h,i)perylene	ND	0.038		mg/Kg-dry	1	12/19/2023
Benzo(k)fluoranthene	ND	0.038		mg/Kg-dry	1	12/19/2023
Chrysene	ND	0.038		mg/Kg-dry	1	12/19/2023
Dibenz(a,h)anthracene	ND	0.038		mg/Kg-dry	1	12/19/2023
Fluoranthene	ND	0.038		mg/Kg-dry	1	12/19/2023
Fluorene	ND	0.038		mg/Kg-dry	1	12/19/2023
Indeno(1,2,3-cd)pyrene	ND	0.038		mg/Kg-dry	1	12/19/2023
Naphthalene	ND	0.038		mg/Kg-dry	1	12/19/2023
Phenanthrene	ND	0.038		mg/Kg-dry	1	12/19/2023
Pyrene	ND	0.038		mg/Kg-dry	1	12/19/2023
Metals by ICP/MS	**SW6020A (SW3050B)**			Prep Date: **12/18/2023**	Analyst: **MMR**	
IEPA ELAP 100445						
Arsenic	18.4	1.2		mg/Kg-dry	10	12/19/2023
Barium	220	1.2		mg/Kg-dry	10	12/19/2023
Cadmium	ND	0.59		mg/Kg-dry	10	12/19/2023
Chromium	21.0	1.2		mg/Kg-dry	10	12/19/2023
Lead	18	0.59		mg/Kg-dry	10	12/19/2023
Selenium	ND	1.2		mg/Kg-dry	10	12/19/2023
Silver	ND	1.2		mg/Kg-dry	10	12/19/2023
TCLP Metals by ICP/MS	**SW1311/6020A (SW3005A)**			Prep Date: **12/19/2023**	Analyst: **MMR**	
IEPA ELAP 100445						
Chromium	ND	0.020		mg/L	5	12/19/2023
Lead	ND	0.0050		mg/L	5	12/19/2023
Mercury	**SW7471B**			Prep Date: **12/18/2023**	Analyst: **JB2**	
IEPA ELAP 100445						
Mercury	0.025	0.020		mg/Kg-dry	1	12/19/2023
pH (25 °C)	**SW9045C**			Prep Date: **12/18/2023**	Analyst: **LJ1**	
IEPA ELAP 100445						
pH	8.08			pH Units	1	12/18/2023
Percent Moisture	**D2974**			Prep Date: **12/18/2023**	Analyst: **EPD**	
Percent Moisture	16.5	0.2	*	wt%	1	12/19/2023

Qualifiers:

ND - Not Detected at the Reporting Limit
J - Analyte detected below quantitation limits
B - Analyte detected in the associated Method Blank
HT - Sample received past holding time
* - Non-accredited parameter
RL - Reporting / Quantitation Limit for the analysis
S - Spike Recovery outside accepted recovery limits
R - RPD outside accepted recovery limits
E - Value above quantitation range
H - Holding time exceeded

sterling labs
2242 West Harrison St., Suite 200, Chicago, IL 60612-3766
Tel: (312) 733-0551 Fax: (312) 733-2386 Info@TheSterlingLab.com

Date Reported: January 10, 2024
Date Printed: January 10, 2024

Analytical Results

Customer: Huff & Huff, Inc.
Work Order: 23120328 Revision 1
Project: 81.0220733.01, 2023-23-CP46, Chicago, IL.
Lab ID: 23120328-011

Customer Sample ID: 23-CP46-F6-0-4
Collection Date: 12/12/2023 11:25:00 AM
Matrix: Soil

Analyses	Result	RL	Qualifier	Units	DF	Date Analyzed
Volatile Organic Compounds by GC/MS	**SW5035/8260B**			Prep Date: **12/14/2023**	Analyst: **EGH**	
IEPA ELAP 100445						
Acetone	ND	0.092		mg/Kg-dry	1	12/20/2023
Benzene	ND	0.0061		mg/Kg-dry	1	12/20/2023
Bromodichloromethane	ND	0.0061		mg/Kg-dry	1	12/20/2023
Bromoform	ND	0.0061		mg/Kg-dry	1	12/20/2023
Bromomethane	ND	0.012		mg/Kg-dry	1	12/20/2023
2-Butanone	ND	0.092		mg/Kg-dry	1	12/20/2023
Carbon disulfide	ND	0.061		mg/Kg-dry	1	12/20/2023
Carbon tetrachloride	ND	0.0061		mg/Kg-dry	1	12/20/2023
Chlorobenzene	ND	0.0061		mg/Kg-dry	1	12/20/2023
Chloroethane	ND	0.012		mg/Kg-dry	1	12/20/2023
Chloroform	ND	0.0061		mg/Kg-dry	1	12/20/2023
Chloromethane	ND	0.012		mg/Kg-dry	1	12/20/2023
Dibromochloromethane	ND	0.0061		mg/Kg-dry	1	12/20/2023
1,1-Dichloroethane	ND	0.0061		mg/Kg-dry	1	12/20/2023
1,2-Dichloroethane	ND	0.0061		mg/Kg-dry	1	12/20/2023
1,1-Dichloroethene	ND	0.0061		mg/Kg-dry	1	12/20/2023
cis-1,2-Dichloroethene	ND	0.0061		mg/Kg-dry	1	12/20/2023
trans-1,2-Dichloroethene	ND	0.0061		mg/Kg-dry	1	12/20/2023
1,2-Dichloropropane	ND	0.0061		mg/Kg-dry	1	12/20/2023
cis-1,3-Dichloropropene	ND	0.0025		mg/Kg-dry	1	12/20/2023
trans-1,3-Dichloropropene	ND	0.0025		mg/Kg-dry	1	12/20/2023
Ethylbenzene	ND	0.0061		mg/Kg-dry	1	12/20/2023
2-Hexanone	ND	0.025		mg/Kg-dry	1	12/20/2023
4-Methyl-2-pentanone	ND	0.025		mg/Kg-dry	1	12/20/2023
Methylene chloride	ND	0.012		mg/Kg-dry	1	12/20/2023
Methyl tert-butyl ether	ND	0.0061		mg/Kg-dry	1	12/20/2023
Styrene	ND	0.0061		mg/Kg-dry	1	12/20/2023
1,1,2,2-Tetrachloroethane	ND	0.0061		mg/Kg-dry	1	12/20/2023
Tetrachloroethene	ND	0.0061		mg/Kg-dry	1	12/20/2023
Toluene	ND	0.0061		mg/Kg-dry	1	12/20/2023
1,1,1-Trichloroethane	ND	0.0061		mg/Kg-dry	1	12/20/2023
1,1,2-Trichloroethane	ND	0.0061		mg/Kg-dry	1	12/20/2023
Trichloroethene	ND	0.0061		mg/Kg-dry	1	12/20/2023
Vinyl chloride	ND	0.0061		mg/Kg-dry	1	12/20/2023
Xylenes, Total	ND	0.018		mg/Kg-dry	1	12/20/2023
Polynuclear Aromatic Hydrocarbons by GC/MS	**SW8270C (SW3550B)**			Prep Date: **12/19/2023**	Analyst: **DM**	
IEPA ELAP 100445						
Acenaphthene	ND	0.040		mg/Kg-dry	1	12/20/2023
Acenaphthylene	ND	0.040		mg/Kg-dry	1	12/20/2023

Qualifiers:
ND - Not Detected at the Reporting Limit
J - Analyte detected below quantitation limits
B - Analyte detected in the associated Method Blank
HT - Sample received past holding time
* - Non-accredited parameter
RL - Reporting / Quantitation Limit for the analysis
S - Spike Recovery outside accepted recovery limits
R - RPD outside accepted recovery limits
E - Value above quantitation range
H - Holding time exceeded

sterling labs
2242 West Harrison St., Suite 200, Chicago, IL 60612-3766
Tel: (312) 733-0551 Fax: (312) 733-2386 Info@TheSterlingLab.com

Date Reported: January 10, 2024
Date Printed: January 10, 2024

Analytical Results

Customer: Huff & Huff, Inc.
Work Order: 23120328 Revision 1
Project: 81.0220733.01, 2023-23-CP46, Chicago, IL.
Lab ID: 23120328-011

Customer Sample ID: 23-CP46-F6-0-4
Collection Date: 12/12/2023 11:25:00 AM
Matrix: Soil

Analyses	Result	RL	Qualifier	Units	DF	Date Analyzed
Polynuclear Aromatic Hydrocarbons by GC/MS **SW8270C (SW3550B)** Prep Date: **12/19/2023** Analyst: **DM**						
IEPA ELAP 100445						
Anthracene	0.074	0.040		mg/Kg-dry	1	12/20/2023
Benz(a)anthracene	0.27	0.040		mg/Kg-dry	1	12/20/2023
Benzo(a)pyrene	0.29	0.040		mg/Kg-dry	1	12/20/2023
Benzo(b)fluoranthene	0.23	0.040		mg/Kg-dry	1	12/20/2023
Benzo(g,h,i)perylene	0.16	0.040		mg/Kg-dry	1	12/20/2023
Benzo(k)fluoranthene	0.20	0.040		mg/Kg-dry	1	12/20/2023
Chrysene	0.25	0.040		mg/Kg-dry	1	12/20/2023
Dibenz(a,h)anthracene	0.078	0.040		mg/Kg-dry	1	12/20/2023
Fluoranthene	0.50	0.040		mg/Kg-dry	1	12/20/2023
Fluorene	ND	0.040		mg/Kg-dry	1	12/20/2023
Indeno(1,2,3-cd)pyrene	0.11	0.040		mg/Kg-dry	1	12/20/2023
Naphthalene	ND	0.040		mg/Kg-dry	1	12/20/2023
Phenanthrene	0.26	0.040		mg/Kg-dry	1	12/20/2023
Pyrene	0.49	0.040		mg/Kg-dry	1	12/20/2023
Metals by ICP/MS **SW6020A (SW3050B)** Prep Date: **12/18/2023** Analyst: **MMR**						
IEPA ELAP 100445						
Arsenic	11.5	1.2		mg/Kg-dry	10	12/19/2023
Barium	250	1.2		mg/Kg-dry	10	12/19/2023
Cadmium	ND	0.60		mg/Kg-dry	10	12/19/2023
Chromium	16.0	1.2		mg/Kg-dry	10	12/19/2023
Lead	320	0.60		mg/Kg-dry	10	12/19/2023
Selenium	1.4	1.2		mg/Kg-dry	10	12/19/2023
Silver	ND	1.2		mg/Kg-dry	10	12/19/2023
TCLP Metals by ICP/MS **SW1311/6020A (SW3005A)** Prep Date: **12/19/2023** Analyst: **MMR**						
IEPA ELAP 100445						
Chromium	ND	0.020		mg/L	5	12/19/2023
Lead	0.059	0.0050		mg/L	5	12/19/2023
Mercury **SW7471B** Prep Date: **12/18/2023** Analyst: **JB2**						
IEPA ELAP 100445						
Mercury	1.6	0.20		mg/Kg-dry	10	12/19/2023
pH (25 °C) **SW9045C** Prep Date: **12/18/2023** Analyst: **LJ1**						
IEPA ELAP 100445						
pH	8.12			pH Units	1	12/18/2023
Percent Moisture **D2974** Prep Date: **12/18/2023** Analyst: **EPD**						
Percent Moisture	18.5	0.2	*	wt%	1	12/19/2023

Qualifiers:

ND - Not Detected at the Reporting Limit
J - Analyte detected below quantitation limits
B - Analyte detected in the associated Method Blank
HT - Sample received past holding time
* - Non-accredited parameter
RL - Reporting / Quantitation Limit for the analysis
S - Spike Recovery outside accepted recovery limits
R - RPD outside accepted recovery limits
E - Value above quantitation range
H - Holding time exceeded

sterling labs
2242 West Harrison St., Suite 200, Chicago, IL 60612-3766
Tel: (312) 733-0551 Fax: (312) 733-2386 Info@TheSterlingLab.com

Date Reported: January 10, 2024
Date Printed: January 10, 2024

Analytical Results

Customer: Huff & Huff, Inc.
Work Order: 23120328 Revision 1
Project: 81.0220733.01, 2023-23-CP46, Chicago, IL.
Lab ID: 23120328-012

Customer Sample ID: 23-CP46-F6-4-8
Collection Date: 12/12/2023 11:30:00 AM
Matrix: Soil

Analyses	Result	RL	Qualifier	Units	DF	Date Analyzed
Polynuclear Aromatic Hydrocarbons by GC/MS	**SW8270C (SW3550B)**			Prep Date: **12/19/2023**	Analyst: **DM**	
IEPA ELAP 100445						
Acenaphthene	ND	0.041		mg/Kg-dry	1	12/20/2023
Acenaphthylene	ND	0.041		mg/Kg-dry	1	12/20/2023
Anthracene	ND	0.041		mg/Kg-dry	1	12/20/2023
Benz(a)anthracene	ND	0.041		mg/Kg-dry	1	12/20/2023
Benzo(a)pyrene	ND	0.041		mg/Kg-dry	1	12/20/2023
Benzo(b)fluoranthene	ND	0.041		mg/Kg-dry	1	12/20/2023
Benzo(g,h,i)perylene	ND	0.041		mg/Kg-dry	1	12/20/2023
Benzo(k)fluoranthene	ND	0.041		mg/Kg-dry	1	12/20/2023
Chrysene	ND	0.041		mg/Kg-dry	1	12/20/2023
Dibenz(a,h)anthracene	ND	0.041		mg/Kg-dry	1	12/20/2023
Fluoranthene	ND	0.041		mg/Kg-dry	1	12/20/2023
Fluorene	ND	0.041		mg/Kg-dry	1	12/20/2023
Indeno(1,2,3-cd)pyrene	ND	0.041		mg/Kg-dry	1	12/20/2023
Naphthalene	ND	0.041		mg/Kg-dry	1	12/20/2023
Phenanthrene	ND	0.041		mg/Kg-dry	1	12/20/2023
Pyrene	ND	0.041		mg/Kg-dry	1	12/20/2023
Metals by ICP/MS	**SW6020A (SW3050B)**			Prep Date: **12/18/2023**	Analyst: **MMR**	
IEPA ELAP 100445						
Arsenic	5.9	1.2		mg/Kg-dry	10	12/19/2023
Barium	46	1.2		mg/Kg-dry	10	12/19/2023
Cadmium	ND	0.59		mg/Kg-dry	10	12/19/2023
Chromium	23.6	1.2		mg/Kg-dry	10	12/19/2023
Lead	13	0.59		mg/Kg-dry	10	12/19/2023
Selenium	ND	1.2		mg/Kg-dry	10	12/19/2023
Silver	ND	1.2		mg/Kg-dry	10	12/19/2023
TCLP Metals by ICP/MS	**SW1311/6020A (SW3005A)**			Prep Date: **12/19/2023**	Analyst: **MMR**	
IEPA ELAP 100445						
Chromium	ND	0.020		mg/L	5	12/19/2023
Lead	ND	0.0050		mg/L	5	12/19/2023
Mercury	**SW7471B**			Prep Date: **12/18/2023**	Analyst: **JB2**	
IEPA ELAP 100445						
Mercury	0.027	0.024		mg/Kg-dry	1	12/19/2023
pH (25 °C)	**SW9045C**			Prep Date: **12/18/2023**	Analyst: **LJ1**	
IEPA ELAP 100445						
pH	8.28			pH Units	1	12/18/2023
Percent Moisture	**D2974**			Prep Date: **12/18/2023**	Analyst: **EPD**	
Percent Moisture	20.2	0.2	*	wt%	1	12/19/2023

Qualifiers:

ND - Not Detected at the Reporting Limit
J - Analyte detected below quantitation limits
B - Analyte detected in the associated Method Blank
HT - Sample received past holding time
* - Non-accredited parameter
RL - Reporting / Quantitation Limit for the analysis
S - Spike Recovery outside accepted recovery limits
R - RPD outside accepted recovery limits
E - Value above quantitation range
H - Holding time exceeded

sterling labs
2242 West Harrison St., Suite 200, Chicago, IL 60612-3766
Tel: (312) 733-0551 Fax: (312) 733-2386 Info@TheSterlingLab.com

Date Reported: January 10, 2024
Date Printed: January 10, 2024

Analytical Results

Customer: Huff & Huff, Inc.
Work Order: 23120328 Revision 1
Project: 81.0220733.01, 2023-23-CP46, Chicago, IL.
Lab ID: 23120328-013

Customer Sample ID: 23-CP46-F7-0-4
Collection Date: 12/12/2023 11:50:00 AM
Matrix: Soil

Analyses	Result	RL	Qualifier	Units	DF	Date Analyzed
Polynuclear Aromatic Hydrocarbons by GC/MS	**SW8270C (SW3550B)**			Prep Date: **12/19/2023**	Analyst: **DM**	
IEPA ELAP 100445						
Acenaphthene	ND	0.040		mg/Kg-dry	1	12/20/2023
Acenaphthylene	ND	0.040		mg/Kg-dry	1	12/20/2023
Anthracene	ND	0.040		mg/Kg-dry	1	12/20/2023
Benz(a)anthracene	ND	0.040		mg/Kg-dry	1	12/20/2023
Benzo(a)pyrene	ND	0.040		mg/Kg-dry	1	12/20/2023
Benzo(b)fluoranthene	ND	0.040		mg/Kg-dry	1	12/20/2023
Benzo(g,h,i)perylene	ND	0.040		mg/Kg-dry	1	12/20/2023
Benzo(k)fluoranthene	ND	0.040		mg/Kg-dry	1	12/20/2023
Chrysene	ND	0.040		mg/Kg-dry	1	12/20/2023
Dibenz(a,h)anthracene	ND	0.040		mg/Kg-dry	1	12/20/2023
Fluoranthene	ND	0.040		mg/Kg-dry	1	12/20/2023
Fluorene	ND	0.040		mg/Kg-dry	1	12/20/2023
Indeno(1,2,3-cd)pyrene	ND	0.040		mg/Kg-dry	1	12/20/2023
Naphthalene	ND	0.040		mg/Kg-dry	1	12/20/2023
Phenanthrene	ND	0.040		mg/Kg-dry	1	12/20/2023
Pyrene	ND	0.040		mg/Kg-dry	1	12/20/2023
Metals by ICP/MS	**SW6020A (SW3050B)**			Prep Date: **12/18/2023**	Analyst: **MMR**	
IEPA ELAP 100445						
Arsenic	9.6	1.2		mg/Kg-dry	10	12/19/2023
Barium	69	1.2		mg/Kg-dry	10	12/19/2023
Cadmium	ND	0.59		mg/Kg-dry	10	12/19/2023
Chromium	25.0	1.2		mg/Kg-dry	10	12/19/2023
Lead	15	0.59		mg/Kg-dry	10	12/19/2023
Selenium	ND	1.2		mg/Kg-dry	10	12/19/2023
Silver	ND	1.2		mg/Kg-dry	10	12/19/2023
TCLP Metals by ICP/MS	**SW1311/6020A (SW3005A)**			Prep Date: **12/19/2023**	Analyst: **MMR**	
IEPA ELAP 100445						
Chromium	ND	0.020		mg/L	5	12/19/2023
Lead	0.0068	0.0050		mg/L	5	12/19/2023
Mercury	**SW7471B**			Prep Date: **12/18/2023**	Analyst: **JB2**	
IEPA ELAP 100445						
Mercury	0.022	0.019		mg/Kg-dry	1	12/19/2023
pH (25 °C)	**SW9045C**			Prep Date: **12/18/2023**	Analyst: **LJ1**	
IEPA ELAP 100445						
pH	8.23			pH Units	1	12/18/2023
Percent Moisture	**D2974**			Prep Date: **12/18/2023**	Analyst: **EPD**	
Percent Moisture	18.3	0.2	*	wt%	1	12/19/2023

Qualifiers:

ND - Not Detected at the Reporting Limit
J - Analyte detected below quantitation limits
B - Analyte detected in the associated Method Blank
HT - Sample received past holding time
* - Non-accredited parameter
RL - Reporting / Quantitation Limit for the analysis
S - Spike Recovery outside accepted recovery limits
R - RPD outside accepted recovery limits
E - Value above quantitation range
H - Holding time exceeded

sterling labs
2242 West Harrison St., Suite 200, Chicago, IL 60612-3766
Tel: (312) 733-0551 Fax: (312) 733-2386 Info@TheSterlingLab.com

Date Reported: January 10, 2024
Date Printed: January 10, 2024

Analytical Results

Customer: Huff & Huff, Inc.
Work Order: 23120328 Revision 1
Project: 81.0220733.01, 2023-23-CP46, Chicago, IL.
Lab ID: 23120328-014

Customer Sample ID: 23-CP46-F7-4-8
Collection Date: 12/12/2023 11:55:00 AM
Matrix: Soil

Analyses	Result	RL	Qualifier	Units	DF	Date Analyzed
Volatile Organic Compounds by GC/MS	**SW5035/8260B**			Prep Date: **12/14/2023**	Analyst: **EGH**	
IEPA ELAP 100445						
Acetone	ND	0.096		mg/Kg-dry	1	12/20/2023
Benzene	ND	0.0064		mg/Kg-dry	1	12/20/2023
Bromodichloromethane	ND	0.0064		mg/Kg-dry	1	12/20/2023
Bromoform	ND	0.0064		mg/Kg-dry	1	12/20/2023
Bromomethane	ND	0.013		mg/Kg-dry	1	12/20/2023
2-Butanone	ND	0.096		mg/Kg-dry	1	12/20/2023
Carbon disulfide	ND	0.064		mg/Kg-dry	1	12/20/2023
Carbon tetrachloride	ND	0.0064		mg/Kg-dry	1	12/20/2023
Chlorobenzene	ND	0.0064		mg/Kg-dry	1	12/20/2023
Chloroethane	ND	0.013		mg/Kg-dry	1	12/20/2023
Chloroform	ND	0.0064		mg/Kg-dry	1	12/20/2023
Chloromethane	ND	0.013		mg/Kg-dry	1	12/20/2023
Dibromochloromethane	ND	0.0064		mg/Kg-dry	1	12/20/2023
1,1-Dichloroethane	ND	0.0064		mg/Kg-dry	1	12/20/2023
1,2-Dichloroethane	ND	0.0064		mg/Kg-dry	1	12/20/2023
1,1-Dichloroethene	ND	0.0064		mg/Kg-dry	1	12/20/2023
cis-1,2-Dichloroethene	ND	0.0064		mg/Kg-dry	1	12/20/2023
trans-1,2-Dichloroethene	ND	0.0064		mg/Kg-dry	1	12/20/2023
1,2-Dichloropropane	ND	0.0064		mg/Kg-dry	1	12/20/2023
cis-1,3-Dichloropropene	ND	0.0026		mg/Kg-dry	1	12/20/2023
trans-1,3-Dichloropropene	ND	0.0026		mg/Kg-dry	1	12/20/2023
Ethylbenzene	ND	0.0064		mg/Kg-dry	1	12/20/2023
2-Hexanone	ND	0.026		mg/Kg-dry	1	12/20/2023
4-Methyl-2-pentanone	ND	0.026		mg/Kg-dry	1	12/20/2023
Methylene chloride	ND	0.013		mg/Kg-dry	1	12/20/2023
Methyl tert-butyl ether	ND	0.0064		mg/Kg-dry	1	12/20/2023
Styrene	ND	0.0064		mg/Kg-dry	1	12/20/2023
1,1,2,2-Tetrachloroethane	ND	0.0064		mg/Kg-dry	1	12/20/2023
Tetrachloroethene	ND	0.0064		mg/Kg-dry	1	12/20/2023
Toluene	ND	0.0064		mg/Kg-dry	1	12/20/2023
1,1,1-Trichloroethane	ND	0.0064		mg/Kg-dry	1	12/20/2023
1,1,2-Trichloroethane	ND	0.0064		mg/Kg-dry	1	12/20/2023
Trichloroethene	ND	0.0064		mg/Kg-dry	1	12/20/2023
Vinyl chloride	ND	0.0064		mg/Kg-dry	1	12/20/2023
Xylenes, Total	ND	0.019		mg/Kg-dry	1	12/20/2023
Polynuclear Aromatic Hydrocarbons by GC/MS	**SW8270C (SW3550B)**			Prep Date: **12/19/2023**	Analyst: **DM**	
IEPA ELAP 100445						
Acenaphthene	ND	0.039		mg/Kg-dry	1	12/20/2023
Acenaphthylene	ND	0.039		mg/Kg-dry	1	12/20/2023

Qualifiers:

ND - Not Detected at the Reporting Limit
J - Analyte detected below quantitation limits
B - Analyte detected in the associated Method Blank
HT - Sample received past holding time
* - Non-accredited parameter
RL - Reporting / Quantitation Limit for the analysis
S - Spike Recovery outside accepted recovery limits
R - RPD outside accepted recovery limits
E - Value above quantitation range
H - Holding time exceeded

sterling labs
2242 West Harrison St., Suite 200, Chicago, IL 60612-3766
Tel: (312) 733-0551 Fax: (312) 733-2386 Info@TheSterlingLab.com

Date Reported: January 10, 2024
Date Printed: January 10, 2024

Analytical Results

Customer: Huff & Huff, Inc.
Work Order: 23120328 Revision 1
Project: 81.0220733.01, 2023-23-CP46, Chicago, IL.
Lab ID: 23120328-014

Customer Sample ID: 23-CP46-F7-4-8
Collection Date: 12/12/2023 11:55:00 AM
Matrix: Soil

Analyses	Result	RL	Qualifier	Units	DF	Date Analyzed
Polynuclear Aromatic Hydrocarbons by GC/MS **SW8270C (SW3550B)** Prep Date: **12/19/2023** Analyst: **DM**						
IEPA ELAP 100445						
Anthracene	ND	0.039		mg/Kg-dry	1	12/20/2023
Benz(a)anthracene	ND	0.039		mg/Kg-dry	1	12/20/2023
Benzo(a)pyrene	ND	0.039		mg/Kg-dry	1	12/20/2023
Benzo(b)fluoranthene	ND	0.039		mg/Kg-dry	1	12/20/2023
Benzo(g,h,i)perylene	ND	0.039		mg/Kg-dry	1	12/20/2023
Benzo(k)fluoranthene	ND	0.039		mg/Kg-dry	1	12/20/2023
Chrysene	ND	0.039		mg/Kg-dry	1	12/20/2023
Dibenz(a,h)anthracene	ND	0.039		mg/Kg-dry	1	12/20/2023
Fluoranthene	ND	0.039		mg/Kg-dry	1	12/20/2023
Fluorene	ND	0.039		mg/Kg-dry	1	12/20/2023
Indeno(1,2,3-cd)pyrene	ND	0.039		mg/Kg-dry	1	12/20/2023
Naphthalene	ND	0.039		mg/Kg-dry	1	12/20/2023
Phenanthrene	ND	0.039		mg/Kg-dry	1	12/20/2023
Pyrene	ND	0.039		mg/Kg-dry	1	12/20/2023
Metals by ICP/MS **SW6020A (SW3050B)** Prep Date: **12/18/2023** Analyst: **MMR**						
IEPA ELAP 100445						
Arsenic	12.9	1.1		mg/Kg-dry	10	12/19/2023
Barium	120	1.1		mg/Kg-dry	10	12/19/2023
Cadmium	ND	0.57		mg/Kg-dry	10	12/19/2023
Chromium	23.5	1.1		mg/Kg-dry	10	12/19/2023
Lead	20	0.57		mg/Kg-dry	10	12/19/2023
Selenium	ND	1.1		mg/Kg-dry	10	12/19/2023
Silver	ND	1.1		mg/Kg-dry	10	12/19/2023
TCLP Metals by ICP/MS **SW1311/6020A (SW3005A)** Prep Date: **12/19/2023** Analyst: **MMR**						
IEPA ELAP 100445						
Chromium	ND	0.020		mg/L	5	12/19/2023
Lead	ND	0.0050		mg/L	5	12/19/2023
Mercury **SW7471B** Prep Date: **12/18/2023** Analyst: **JB2**						
IEPA ELAP 100445						
Mercury	0.023	0.019		mg/Kg-dry	1	12/19/2023
pH (25 °C) **SW9045C** Prep Date: **12/18/2023** Analyst: **LJ1**						
IEPA ELAP 100445						
pH	8.36			pH Units	1	12/18/2023
Percent Moisture **D2974** Prep Date: **12/18/2023** Analyst: **EPD**						
Percent Moisture	17.7	0.2	*	wt%	1	12/19/2023

Qualifiers:

ND - Not Detected at the Reporting Limit
J - Analyte detected below quantitation limits
B - Analyte detected in the associated Method Blank
HT - Sample received past holding time
* - Non-accredited parameter
RL - Reporting / Quantitation Limit for the analysis
S - Spike Recovery outside accepted recovery limits
R - RPD outside accepted recovery limits
E - Value above quantitation range
H - Holding time exceeded

2242 West Harrison St., Suite 200, Chicago, IL 60612-3766
Tel: (312) 733-0551 Fax: (312) 733-2386 Info@TheSterlingLab.com

Date Reported: January 10, 2024
Date Printed: January 10, 2024

Analytical Results

Customer: Huff & Huff, Inc.
Work Order: 23120328 Revision 1
Project: 81.0220733.01, 2023-23-CP46, Chicago, IL.
Lab ID: 23120328-015

Customer Sample ID: 23-CP46-F8-0-4
Collection Date: 12/12/2023 12:05:00 PM
Matrix: Soil

Analyses	Result	RL	Qualifier	Units	DF	Date Analyzed
Volatile Organic Compounds by GC/MS	**SW5035/8260B**			Prep Date: **12/14/2023**	Analyst: **EGH**	
IEPA ELAP 100445						
Acetone	ND	0.079		mg/Kg-dry	1	12/20/2023
Benzene	ND	0.0053		mg/Kg-dry	1	12/20/2023
Bromodichloromethane	ND	0.0053		mg/Kg-dry	1	12/20/2023
Bromoform	ND	0.0053		mg/Kg-dry	1	12/20/2023
Bromomethane	ND	0.011		mg/Kg-dry	1	12/20/2023
2-Butanone	ND	0.079		mg/Kg-dry	1	12/20/2023
Carbon disulfide	ND	0.053		mg/Kg-dry	1	12/20/2023
Carbon tetrachloride	ND	0.0053		mg/Kg-dry	1	12/20/2023
Chlorobenzene	ND	0.0053		mg/Kg-dry	1	12/20/2023
Chloroethane	ND	0.011		mg/Kg-dry	1	12/20/2023
Chloroform	ND	0.0053		mg/Kg-dry	1	12/20/2023
Chloromethane	ND	0.011		mg/Kg-dry	1	12/20/2023
Dibromochloromethane	ND	0.0053		mg/Kg-dry	1	12/20/2023
1,1-Dichloroethane	ND	0.0053		mg/Kg-dry	1	12/20/2023
1,2-Dichloroethane	ND	0.0053		mg/Kg-dry	1	12/20/2023
1,1-Dichloroethene	ND	0.0053		mg/Kg-dry	1	12/20/2023
cis-1,2-Dichloroethene	ND	0.0053		mg/Kg-dry	1	12/20/2023
trans-1,2-Dichloroethene	ND	0.0053		mg/Kg-dry	1	12/20/2023
1,2-Dichloropropane	ND	0.0053		mg/Kg-dry	1	12/20/2023
cis-1,3-Dichloropropene	ND	0.0021		mg/Kg-dry	1	12/20/2023
trans-1,3-Dichloropropene	ND	0.0021		mg/Kg-dry	1	12/20/2023
Ethylbenzene	ND	0.0053		mg/Kg-dry	1	12/20/2023
2-Hexanone	ND	0.021		mg/Kg-dry	1	12/20/2023
4-Methyl-2-pentanone	ND	0.021		mg/Kg-dry	1	12/20/2023
Methylene chloride	ND	0.011		mg/Kg-dry	1	12/20/2023
Methyl tert-butyl ether	ND	0.0053		mg/Kg-dry	1	12/20/2023
Styrene	ND	0.0053		mg/Kg-dry	1	12/20/2023
1,1,2,2-Tetrachloroethane	ND	0.0053		mg/Kg-dry	1	12/20/2023
Tetrachloroethene	ND	0.0053		mg/Kg-dry	1	12/20/2023
Toluene	ND	0.0053		mg/Kg-dry	1	12/20/2023
1,1,1-Trichloroethane	ND	0.0053		mg/Kg-dry	1	12/20/2023
1,1,2-Trichloroethane	ND	0.0053		mg/Kg-dry	1	12/20/2023
Trichloroethene	ND	0.0053		mg/Kg-dry	1	12/20/2023
Vinyl chloride	ND	0.0053		mg/Kg-dry	1	12/20/2023
Xylenes, Total	ND	0.016		mg/Kg-dry	1	12/20/2023
Polynuclear Aromatic Hydrocarbons by GC/MS	**SW8270C (SW3550B)**			Prep Date: **12/19/2023**	Analyst: **TEM**	
IEPA ELAP 100445						
Acenaphthene	ND	0.038		mg/Kg-dry	1	12/21/2023
Acenaphthylene	ND	0.038		mg/Kg-dry	1	12/21/2023

Qualifiers:
ND - Not Detected at the Reporting Limit
J - Analyte detected below quantitation limits
B - Analyte detected in the associated Method Blank
HT - Sample received past holding time
* - Non-accredited parameter
RL - Reporting / Quantitation Limit for the analysis
S - Spike Recovery outside accepted recovery limits
R - RPD outside accepted recovery limits
E - Value above quantitation range
H - Holding time exceeded

sterling labs
2242 West Harrison St., Suite 200, Chicago, IL 60612-3766
Tel: (312) 733-0551 Fax: (312) 733-2386 Info@TheSterlingLab.com

Date Reported: January 10, 2024
Date Printed: January 10, 2024

Analytical Results

Customer: Huff & Huff, Inc.
Work Order: 23120328 Revision 1
Project: 81.0220733.01, 2023-23-CP46, Chicago, IL.
Lab ID: 23120328-015

Customer Sample ID: 23-CP46-F8-0-4
Collection Date: 12/12/2023 12:05:00 PM
Matrix: Soil

Analyses	Result	RL	Qualifier	Units	DF	Date Analyzed
Polynuclear Aromatic Hydrocarbons by GC/MS **SW8270C (SW3550B)** Prep Date: **12/19/2023** Analyst: **TEM**						
IEPA ELAP 100445						
Anthracene	ND	0.038		mg/Kg-dry	1	12/21/2023
Benz(a)anthracene	ND	0.038		mg/Kg-dry	1	12/21/2023
Benzo(a)pyrene	ND	0.038		mg/Kg-dry	1	12/21/2023
Benzo(b)fluoranthene	ND	0.038		mg/Kg-dry	1	12/21/2023
Benzo(g,h,i)perylene	ND	0.038		mg/Kg-dry	1	12/21/2023
Benzo(k)fluoranthene	ND	0.038		mg/Kg-dry	1	12/21/2023
Chrysene	ND	0.038		mg/Kg-dry	1	12/21/2023
Dibenz(a,h)anthracene	ND	0.038		mg/Kg-dry	1	12/21/2023
Fluoranthene	ND	0.038		mg/Kg-dry	1	12/21/2023
Fluorene	ND	0.038		mg/Kg-dry	1	12/21/2023
Indeno(1,2,3-cd)pyrene	ND	0.038		mg/Kg-dry	1	12/21/2023
Naphthalene	ND	0.038		mg/Kg-dry	1	12/21/2023
Phenanthrene	ND	0.038		mg/Kg-dry	1	12/21/2023
Pyrene	ND	0.038		mg/Kg-dry	1	12/21/2023
Metals by ICP/MS **SW6020A (SW3050B)** Prep Date: **12/18/2023** Analyst: **MMR**						
IEPA ELAP 100445						
Arsenic	8.5	1.1		mg/Kg-dry	10	12/20/2023
Barium	74	1.1		mg/Kg-dry	10	12/20/2023
Cadmium	ND	0.54		mg/Kg-dry	10	12/20/2023
Chromium	25	1.1		mg/Kg-dry	10	12/20/2023
Lead	96	0.54		mg/Kg-dry	10	12/20/2023
Selenium	ND	1.1		mg/Kg-dry	10	12/20/2023
Silver	ND	1.1		mg/Kg-dry	10	12/20/2023
TCLP Metals by ICP/MS **SW1311/6020A (SW3005A)** Prep Date: **12/19/2023** Analyst: **MMR**						
IEPA ELAP 100445						
Chromium	ND	0.020		mg/L	5	12/19/2023
Lead	ND	0.0050		mg/L	5	12/19/2023
Mercury **SW7471B** Prep Date: **12/18/2023** Analyst: **JB2**						
IEPA ELAP 100445						
Mercury	0.042	0.019		mg/Kg-dry	1	12/19/2023
pH (25 °C) **SW9045C** Prep Date: **12/18/2023** Analyst: **LJ1**						
IEPA ELAP 100445						
pH	8.37			pH Units	1	12/18/2023
Percent Moisture **D2974** Prep Date: **12/18/2023** Analyst: **EPD**						
Percent Moisture	15.4	0.2	*	wt%	1	12/19/2023

Qualifiers:

ND - Not Detected at the Reporting Limit
J - Analyte detected below quantitation limits
B - Analyte detected in the associated Method Blank
HT - Sample received past holding time
* - Non-accredited parameter
RL - Reporting / Quantitation Limit for the analysis
S - Spike Recovery outside accepted recovery limits
R - RPD outside accepted recovery limits
E - Value above quantitation range
H - Holding time exceeded

sterling labs
2242 West Harrison St., Suite 200, Chicago, IL 60612-3766
Tel: (312) 733-0551 Fax: (312) 733-2386 Info@TheSterlingLab.com

Date Reported: January 10, 2024
Date Printed: January 10, 2024

Analytical Results

Customer: Huff & Huff, Inc.
Work Order: 23120328 Revision 1
Project: 81.0220733.01, 2023-23-CP46, Chicago, IL.
Lab ID: 23120328-016

Customer Sample ID: 23-CP46-F8-4-8
Collection Date: 12/12/2023 12:10:00 PM
Matrix: Soil

Analyses	Result	RL	Qualifier	Units	DF	Date Analyzed
Polynuclear Aromatic Hydrocarbons by GC/MS	**SW8270C (SW3550B)**			Prep Date: **12/19/2023**		Analyst: **TEM**
IEPA ELAP 100445						
Acenaphthene	ND	0.040		mg/Kg-dry	1	12/20/2023
Acenaphthylene	ND	0.040		mg/Kg-dry	1	12/20/2023
Anthracene	ND	0.040		mg/Kg-dry	1	12/20/2023
Benz(a)anthracene	ND	0.040		mg/Kg-dry	1	12/20/2023
Benzo(a)pyrene	ND	0.040		mg/Kg-dry	1	12/20/2023
Benzo(b)fluoranthene	ND	0.040		mg/Kg-dry	1	12/20/2023
Benzo(g,h,i)perylene	ND	0.040		mg/Kg-dry	1	12/20/2023
Benzo(k)fluoranthene	ND	0.040		mg/Kg-dry	1	12/20/2023
Chrysene	ND	0.040		mg/Kg-dry	1	12/20/2023
Dibenz(a,h)anthracene	ND	0.040		mg/Kg-dry	1	12/20/2023
Fluoranthene	ND	0.040		mg/Kg-dry	1	12/20/2023
Fluorene	ND	0.040		mg/Kg-dry	1	12/20/2023
Indeno(1,2,3-cd)pyrene	ND	0.040		mg/Kg-dry	1	12/20/2023
Naphthalene	ND	0.040		mg/Kg-dry	1	12/20/2023
Phenanthrene	ND	0.040		mg/Kg-dry	1	12/20/2023
Pyrene	ND	0.040		mg/Kg-dry	1	12/20/2023
Metals by ICP/MS	**SW6020A (SW3050B)**			Prep Date: **12/18/2023**		Analyst: **MMR**
IEPA ELAP 100445						
Arsenic	17	1.2		mg/Kg-dry	10	12/20/2023
Barium	39	1.2		mg/Kg-dry	10	12/20/2023
Cadmium	ND	0.59		mg/Kg-dry	10	12/20/2023
Chromium	24	1.2		mg/Kg-dry	10	12/20/2023
Lead	26	0.59		mg/Kg-dry	10	12/20/2023
Selenium	ND	1.2		mg/Kg-dry	10	12/20/2023
Silver	ND	1.2		mg/Kg-dry	10	12/20/2023
TCLP Metals by ICP/MS	**SW1311/6020A (SW3005A)**			Prep Date: **12/19/2023**		Analyst: **MMR**
IEPA ELAP 100445						
Chromium	ND	0.020		mg/L	5	12/19/2023
Lead	ND	0.0050		mg/L	5	12/19/2023
Mercury	**SW7471B**			Prep Date: **12/18/2023**		Analyst: **JB2**
IEPA ELAP 100445						
Mercury	0.029	0.020		mg/Kg-dry	1	12/19/2023
pH (25 °C)	**SW9045C**			Prep Date: **12/18/2023**		Analyst: **LJ1**
IEPA ELAP 100445						
pH	8.30			pH Units	1	12/18/2023
Percent Moisture	**D2974**			Prep Date: **12/18/2023**		Analyst: **EPD**
Percent Moisture	18.0	0.2	*	wt%	1	12/19/2023

Qualifiers:

ND - Not Detected at the Reporting Limit
J - Analyte detected below quantitation limits
B - Analyte detected in the associated Method Blank
HT - Sample received past holding time
* - Non-accredited parameter
RL - Reporting / Quantitation Limit for the analysis
S - Spike Recovery outside accepted recovery limits
R - RPD outside accepted recovery limits
E - Value above quantitation range
H - Holding time exceeded

sterling labs
2242 West Harrison St., Suite 200, Chicago, IL 60612-3766
Tel: (312) 733-0551 Fax: (312) 733-2386 Info@TheSterlingLab.com

Date Reported: January 10, 2024
Date Printed: January 10, 2024

Analytical Results

Customer: Huff & Huff, Inc.
Work Order: 23120328 Revision 1
Project: 81.0220733.01, 2023-23-CP46, Chicago, IL.
Lab ID: 23120328-017

Customer Sample ID: 23-CP46-F9-0-4
Collection Date: 12/12/2023 12:30:00 PM
Matrix: Soil

Analyses	Result	RL	Qualifier	Units	DF	Date Analyzed
Volatile Organic Compounds by GC/MS	**SW5035/8260B**			Prep Date: **12/14/2023**	Analyst: **EGH**	
IEPA ELAP 100445						
Acetone	ND	0.073		mg/Kg-dry	1	12/20/2023
Benzene	0.0091	0.0049		mg/Kg-dry	1	12/20/2023
Bromodichloromethane	ND	0.0049		mg/Kg-dry	1	12/20/2023
Bromoform	ND	0.0049		mg/Kg-dry	1	12/20/2023
Bromomethane	ND	0.0097		mg/Kg-dry	1	12/20/2023
2-Butanone	ND	0.073		mg/Kg-dry	1	12/20/2023
Carbon disulfide	ND	0.049		mg/Kg-dry	1	12/20/2023
Carbon tetrachloride	ND	0.0049		mg/Kg-dry	1	12/20/2023
Chlorobenzene	ND	0.0049		mg/Kg-dry	1	12/20/2023
Chloroethane	ND	0.0097		mg/Kg-dry	1	12/20/2023
Chloroform	ND	0.0049		mg/Kg-dry	1	12/20/2023
Chloromethane	ND	0.0097		mg/Kg-dry	1	12/20/2023
Dibromochloromethane	ND	0.0049		mg/Kg-dry	1	12/20/2023
1,1-Dichloroethane	ND	0.0049		mg/Kg-dry	1	12/20/2023
1,2-Dichloroethane	ND	0.0049		mg/Kg-dry	1	12/20/2023
1,1-Dichloroethene	ND	0.0049		mg/Kg-dry	1	12/20/2023
cis-1,2-Dichloroethene	ND	0.0049		mg/Kg-dry	1	12/20/2023
trans-1,2-Dichloroethene	ND	0.0049		mg/Kg-dry	1	12/20/2023
1,2-Dichloropropane	ND	0.0049		mg/Kg-dry	1	12/20/2023
cis-1,3-Dichloropropene	ND	0.0019		mg/Kg-dry	1	12/20/2023
trans-1,3-Dichloropropene	ND	0.0019		mg/Kg-dry	1	12/20/2023
Ethylbenzene	0.014	0.0049		mg/Kg-dry	1	12/20/2023
2-Hexanone	ND	0.019		mg/Kg-dry	1	12/20/2023
4-Methyl-2-pentanone	ND	0.019		mg/Kg-dry	1	12/20/2023
Methylene chloride	ND	0.0097		mg/Kg-dry	1	12/20/2023
Methyl tert-butyl ether	ND	0.0049		mg/Kg-dry	1	12/20/2023
Styrene	ND	0.0049		mg/Kg-dry	1	12/20/2023
1,1,2,2-Tetrachloroethane	ND	0.0049		mg/Kg-dry	1	12/20/2023
Tetrachloroethene	ND	0.0049		mg/Kg-dry	1	12/20/2023
Toluene	0.0074	0.0049		mg/Kg-dry	1	12/20/2023
1,1,1-Trichloroethane	ND	0.0049		mg/Kg-dry	1	12/20/2023
1,1,2-Trichloroethane	ND	0.0049		mg/Kg-dry	1	12/20/2023
Trichloroethene	ND	0.0049		mg/Kg-dry	1	12/20/2023
Vinyl chloride	ND	0.0049		mg/Kg-dry	1	12/20/2023
Xylenes, Total	0.034	0.015		mg/Kg-dry	1	12/20/2023
Polynuclear Aromatic Hydrocarbons by GC/MS	**SW8270C (SW3550B)**			Prep Date: **12/19/2023**	Analyst: **TEM**	
IEPA ELAP 100445						
Acenaphthene	2.4	0.040		mg/Kg-dry	1	12/20/2023
Acenaphthylene	ND	0.040		mg/Kg-dry	1	12/20/2023

Qualifiers:

ND - Not Detected at the Reporting Limit
J - Analyte detected below quantitation limits
B - Analyte detected in the associated Method Blank
HT - Sample received past holding time
* - Non-accredited parameter
RL - Reporting / Quantitation Limit for the analysis
S - Spike Recovery outside accepted recovery limits
R - RPD outside accepted recovery limits
E - Value above quantitation range
H - Holding time exceeded

sterling labs
2242 West Harrison St., Suite 200, Chicago, IL 60612-3766
Tel: (312) 733-0551 Fax: (312) 733-2386 Info@TheSterlingLab.com

Date Reported: January 10, 2024
Date Printed: January 10, 2024

Analytical Results

Customer: Huff & Huff, Inc.
Work Order: 23120328 Revision 1
Project: 81.0220733.01, 2023-23-CP46, Chicago, IL.
Lab ID: 23120328-017

Customer Sample ID: 23-CP46-F9-0-4
Collection Date: 12/12/2023 12:30:00 PM
Matrix: Soil

Analyses	Result	RL	Qualifier	Units	DF	Date Analyzed
Polynuclear Aromatic Hydrocarbons by GC/MS	**SW8270C (SW3550B)**			Prep Date: **12/19/2023**		Analyst: **TEM**
IEPA ELAP 100445						
Anthracene	4.3	0.040		mg/Kg-dry	1	12/20/2023
Benz(a)anthracene	6.2	0.40		mg/Kg-dry	10	12/22/2023
Benzo(a)pyrene	6.5	0.40		mg/Kg-dry	10	12/22/2023
Benzo(b)fluoranthene	5.4	0.40		mg/Kg-dry	10	12/22/2023
Benzo(g,h,i)perylene	3.2	0.040		mg/Kg-dry	1	12/20/2023
Benzo(k)fluoranthene	4.0	0.040		mg/Kg-dry	1	12/20/2023
Chrysene	6.0	0.40		mg/Kg-dry	10	12/22/2023
Dibenz(a,h)anthracene	1.5	0.040		mg/Kg-dry	1	12/20/2023
Fluoranthene	16	0.40		mg/Kg-dry	10	12/22/2023
Fluorene	2.3	0.040		mg/Kg-dry	1	12/20/2023
Indeno(1,2,3-cd)pyrene	2.8	0.040		mg/Kg-dry	1	12/20/2023
Naphthalene	1.9	0.040		mg/Kg-dry	1	12/20/2023
Phenanthrene	19	0.40		mg/Kg-dry	10	12/22/2023
Pyrene	13	0.40		mg/Kg-dry	10	12/22/2023
Metals by ICP/MS	**SW6020A (SW3050B)**			Prep Date: **12/18/2023**		Analyst: **MMR**
IEPA ELAP 100445						
Arsenic	9.3	1.0		mg/Kg-dry	10	12/20/2023
Barium	170	1.0		mg/Kg-dry	10	12/20/2023
Cadmium	0.56	0.52		mg/Kg-dry	10	12/20/2023
Chromium	25	1.0		mg/Kg-dry	10	12/20/2023
Lead	340	0.52		mg/Kg-dry	10	12/20/2023
Selenium	ND	1.0		mg/Kg-dry	10	12/20/2023
Silver	ND	1.0		mg/Kg-dry	10	12/20/2023
TCLP Metals by ICP/MS	**SW1311/6020A (SW3005A)**			Prep Date: **12/19/2023**		Analyst: **MMR**
IEPA ELAP 100445						
Chromium	ND	0.020		mg/L	5	12/19/2023
Lead	0.012	0.0050		mg/L	5	12/19/2023
Mercury	**SW7471B**			Prep Date: **12/18/2023**		Analyst: **JB2**
IEPA ELAP 100445						
Mercury	0.091	0.023		mg/Kg-dry	1	12/19/2023
pH (25 °C)	**SW9045C**			Prep Date: **12/18/2023**		Analyst: **LJ1**
IEPA ELAP 100445						
pH	7.90			pH Units	1	12/18/2023
Percent Moisture	**D2974**			Prep Date: **12/18/2023**		Analyst: **EPD**
Percent Moisture	17.5	0.2	*	wt%	1	12/19/2023

Qualifiers:

ND - Not Detected at the Reporting Limit
J - Analyte detected below quantitation limits
B - Analyte detected in the associated Method Blank
HT - Sample received past holding time
* - Non-accredited parameter
RL - Reporting / Quantitation Limit for the analysis
S - Spike Recovery outside accepted recovery limits
R - RPD outside accepted recovery limits
E - Value above quantitation range
H - Holding time exceeded

sterling labs
2242 West Harrison St., Suite 200, Chicago, IL 60612-3766
Tel: (312) 733-0551 Fax: (312) 733-2386 Info@TheSterlingLab.com

Date Reported: January 10, 2024
Date Printed: January 10, 2024

Analytical Results

Customer: Huff & Huff, Inc.
Work Order: 23120328 Revision 1
Project: 81.0220733.01, 2023-23-CP46, Chicago, IL.
Lab ID: 23120328-018

Customer Sample ID: 23-CP46-F9-4-8
Collection Date: 12/12/2023 12:35:00 PM
Matrix: Soil

Analyses	Result	RL	Qualifier	Units	DF	Date Analyzed
Volatile Organic Compounds by GC/MS	**SW5035/8260B**			Prep Date: **12/14/2023**	Analyst: **EGH**	
IEPA ELAP 100445						
Acetone	ND	0.10		mg/Kg-dry	1	12/20/2023
Benzene	ND	0.0067		mg/Kg-dry	1	12/20/2023
Bromodichloromethane	ND	0.0067		mg/Kg-dry	1	12/20/2023
Bromoform	ND	0.0067		mg/Kg-dry	1	12/20/2023
Bromomethane	ND	0.013		mg/Kg-dry	1	12/20/2023
2-Butanone	ND	0.10		mg/Kg-dry	1	12/20/2023
Carbon disulfide	ND	0.067		mg/Kg-dry	1	12/20/2023
Carbon tetrachloride	ND	0.0067		mg/Kg-dry	1	12/20/2023
Chlorobenzene	ND	0.0067		mg/Kg-dry	1	12/20/2023
Chloroethane	ND	0.013		mg/Kg-dry	1	12/20/2023
Chloroform	ND	0.0067		mg/Kg-dry	1	12/20/2023
Chloromethane	ND	0.013		mg/Kg-dry	1	12/20/2023
Dibromochloromethane	ND	0.0067		mg/Kg-dry	1	12/20/2023
1,1-Dichloroethane	ND	0.0067		mg/Kg-dry	1	12/20/2023
1,2-Dichloroethane	ND	0.0067		mg/Kg-dry	1	12/20/2023
1,1-Dichloroethene	ND	0.0067		mg/Kg-dry	1	12/20/2023
cis-1,2-Dichloroethene	ND	0.0067		mg/Kg-dry	1	12/20/2023
trans-1,2-Dichloroethene	ND	0.0067		mg/Kg-dry	1	12/20/2023
1,2-Dichloropropane	ND	0.0067		mg/Kg-dry	1	12/20/2023
cis-1,3-Dichloropropene	ND	0.0027		mg/Kg-dry	1	12/20/2023
trans-1,3-Dichloropropene	ND	0.0027		mg/Kg-dry	1	12/20/2023
Ethylbenzene	0.049	0.0067		mg/Kg-dry	1	12/20/2023
2-Hexanone	ND	0.027		mg/Kg-dry	1	12/20/2023
4-Methyl-2-pentanone	ND	0.027		mg/Kg-dry	1	12/20/2023
Methylene chloride	ND	0.013		mg/Kg-dry	1	12/20/2023
Methyl tert-butyl ether	ND	0.0067		mg/Kg-dry	1	12/20/2023
Styrene	ND	0.0067		mg/Kg-dry	1	12/20/2023
1,1,2,2-Tetrachloroethane	ND	0.0067		mg/Kg-dry	1	12/20/2023
Tetrachloroethene	ND	0.0067		mg/Kg-dry	1	12/20/2023
Toluene	ND	0.0067		mg/Kg-dry	1	12/20/2023
1,1,1-Trichloroethane	ND	0.0067		mg/Kg-dry	1	12/20/2023
1,1,2-Trichloroethane	ND	0.0067		mg/Kg-dry	1	12/20/2023
Trichloroethene	ND	0.0067		mg/Kg-dry	1	12/20/2023
Vinyl chloride	ND	0.0067		mg/Kg-dry	1	12/20/2023
Xylenes, Total	ND	0.020		mg/Kg-dry	1	12/20/2023
Polynuclear Aromatic Hydrocarbons by GC/MS	**SW8270C (SW3550B)**			Prep Date: **12/19/2023**	Analyst: **TEM**	
IEPA ELAP 100445						
Acenaphthene	0.081	0.040		mg/Kg-dry	1	12/20/2023
Acenaphthylene	ND	0.040		mg/Kg-dry	1	12/20/2023

Qualifiers:

ND - Not Detected at the Reporting Limit
J - Analyte detected below quantitation limits
B - Analyte detected in the associated Method Blank
HT - Sample received past holding time
* - Non-accredited parameter
RL - Reporting / Quantitation Limit for the analysis
S - Spike Recovery outside accepted recovery limits
R - RPD outside accepted recovery limits
E - Value above quantitation range
H - Holding time exceeded

sterling labs
2242 West Harrison St., Suite 200, Chicago, IL 60612-3766
Tel: (312) 733-0551 Fax: (312) 733-2386 Info@TheSterlingLab.com

Date Reported: January 10, 2024
Date Printed: January 10, 2024

Analytical Results

Customer: Huff & Huff, Inc.
Work Order: 23120328 Revision 1
Project: 81.0220733.01, 2023-23-CP46, Chicago, IL.
Lab ID: 23120328-018

Customer Sample ID: 23-CP46-F9-4-8
Collection Date: 12/12/2023 12:35:00 PM
Matrix: Soil

Analyses	Result	RL	Qualifier	Units	DF	Date Analyzed
Polynuclear Aromatic Hydrocarbons by GC/MS	**SW8270C (SW3550B)**			Prep Date: **12/19/2023**		Analyst: **TEM**
IEPA ELAP 100445						
Anthracene	0.10	0.040		mg/Kg-dry	1	12/20/2023
Benz(a)anthracene	0.074	0.040		mg/Kg-dry	1	12/20/2023
Benzo(a)pyrene	0.048	0.040		mg/Kg-dry	1	12/20/2023
Benzo(b)fluoranthene	0.048	0.040		mg/Kg-dry	1	12/20/2023
Benzo(g,h,i)perylene	ND	0.040		mg/Kg-dry	1	12/20/2023
Benzo(k)fluoranthene	ND	0.040		mg/Kg-dry	1	12/20/2023
Chrysene	0.14	0.040		mg/Kg-dry	1	12/20/2023
Dibenz(a,h)anthracene	ND	0.040		mg/Kg-dry	1	12/20/2023
Fluoranthene	0.067	0.040		mg/Kg-dry	1	12/20/2023
Fluorene	0.15	0.040		mg/Kg-dry	1	12/20/2023
Indeno(1,2,3-cd)pyrene	ND	0.040		mg/Kg-dry	1	12/20/2023
Naphthalene	0.067	0.040		mg/Kg-dry	1	12/20/2023
Phenanthrene	0.36	0.040		mg/Kg-dry	1	12/20/2023
Pyrene	0.16	0.040		mg/Kg-dry	1	12/20/2023
Metals by ICP/MS	**SW6020A (SW3050B)**			Prep Date: **12/18/2023**		Analyst: **MMR**
IEPA ELAP 100445						
Arsenic	11	1.1		mg/Kg-dry	10	12/20/2023
Barium	65	1.1		mg/Kg-dry	10	12/20/2023
Cadmium	ND	0.57		mg/Kg-dry	10	12/20/2023
Chromium	25	1.1		mg/Kg-dry	10	12/20/2023
Lead	15	0.57		mg/Kg-dry	10	12/20/2023
Selenium	ND	1.1		mg/Kg-dry	10	12/20/2023
Silver	ND	1.1		mg/Kg-dry	10	12/20/2023
TCLP Metals by ICP/MS	**SW1311/6020A (SW3005A)**			Prep Date: **12/19/2023**		Analyst: **MMR**
IEPA ELAP 100445						
Chromium	ND	0.020		mg/L	5	12/20/2023
Lead	ND	0.0050		mg/L	5	12/20/2023
Mercury	**SW7471B**			Prep Date: **12/18/2023**		Analyst: **JB2**
IEPA ELAP 100445						
Mercury	0.028	0.023		mg/Kg-dry	1	12/19/2023
pH (25 °C)	**SW9045C**			Prep Date: **12/18/2023**		Analyst: **LJ1**
IEPA ELAP 100445						
pH	7.86			pH Units	1	12/18/2023
Percent Moisture	**D2974**			Prep Date: **12/18/2023**		Analyst: **EPD**
Percent Moisture	19.0	0.2	*	wt%	1	12/19/2023

Qualifiers:

ND - Not Detected at the Reporting Limit
J - Analyte detected below quantitation limits
B - Analyte detected in the associated Method Blank
HT - Sample received past holding time
* - Non-accredited parameter
RL - Reporting / Quantitation Limit for the analysis
S - Spike Recovery outside accepted recovery limits
R - RPD outside accepted recovery limits
E - Value above quantitation range
H - Holding time exceeded

sterling labs
2242 W. Harrison St., Suite 200, Chicago, IL 60612 Phone: (312) 733-0551
509 N. 3rd Ave., Des Plaines, IL 60016 Phone: (800) 246-0663
info@thesterlinglab.com

CHAIN OF CUSTODY RECORD

№ 100885 Page: 1 of 1

Company: GZA / Huff & Huff
Project Number: 81.0220733.01 Client Tracking No.:
Project Name: 2023-23-CP46
Project Location: Chicago, IL
Sampler(s): EYM + JSDB
Report To: Adam Kittler Phone:
Fax:
QC Level: 1 ___ 2 ___ 3 ___ 4 ___ e-mail:

P.O. No.:
Quote No.:
Turn Around Time (Days): 1 2 3 4 (5-7) 10
Results Needed: / / am/pm

Client Sample Number/Description:	Date Taken	Time Taken	Matrix	Comp.	Grab	Preserv.	No. of Containers	VOCs	PNAs	Total RCRA metals	TCLP Cr	TCLP Pb	pH	Remarks	Lab No.:
23-CP46-F1-0-4	12/12/23	10:00	Soil		X		4	X	X	X	X	X	X		001
" -F1-4-8		10:05													002
-F2-0-4		10:10						X							003
-F2-4-8		10:15													004
-F3-0-4		10:30													005
-F3-4-8		10:35						X							006
-F4-0-4		10:45						X							007
-F4-4-8		10:50													008
-F5-0-4		11:00													009
-F5-4-8		11:05						X							010
-F6-0-4		11:25						X							011
-F6-4-8		11:30													012
-F7-0-4		11:50													013
-F7-4-8		11:55						X							014
-F8-0-4		12:05						X							015
-F8-4-8		12:10													016
" -F9-0-4		12:30						X							017
23-CP46-F9-4-8	12/12/23	12:35	Soil		X		4	X	X	X	X	X	X		018

Relinquished by: (Signature)		Date/Time: 12/12/23 15:25
Received by: (Signature)		Date/Time: 12.12-2023 15:25
Relinquished by: (Signature)		Date/Time:
Received by: (Signature)		Date/Time:
Relinquished by: (Signature)		Date/Time:
Received by: (Signature)		Date/Time:

Comments: CDOT Alley 23-CP#46

Preservation Code: A = None B = HNO_3 C = NaOH D = H_2SO_4 E = HCl F = 5035/EnCore G = Other

Laboratory Work Order No.: 23120328

Received on Ice: Yes ✓ No

Temperature: 3.7 °C

sterling labs

Sample Receipt Checklist

Customer: HUFF & HUFF

Work Order Number 23120328

Date and Time Received: 12/12/2023 3:25:00 PM

Received by: JMH

Checklist completed by: _____ 12.12.2023 _____ Reviewed by: _____ _____
Signature Date Initials Date

Matrix: Carrier name Client Delivered

Shipping container/cooler in good condition?	Yes ☑	No ☐	Not Present ☐
Custody seals intact on shipping container/cooler?	Yes ☐	No ☐	Not Present ☑
Custody seals intact on sample bottles?	Yes ☐	No ☐	Not Present ☑
Chain of custody present?	Yes ☑	No ☐	
Chain of custody signed when relinquished and received?	Yes ☑	No ☐	
Chain of custody agrees with sample labels/containers?	Yes ☑	No ☐	
Samples in proper container/bottle?	Yes ☑	No ☐	
Sample containers intact?	Yes ☑	No ☐	
Sufficient sample volume for indicated test?	Yes ☑	No ☐	
All samples received within holding time?	Yes ☑	No ☐	
Container or Temp Blank temperature in compliance?	Yes ☑	No ☐	Temperature 3.7 °C
Water - VOA vials have zero headspace?	No VOA vials submitted ☐	Yes ☐	No ☐
Water - Samples pH checked?	Yes ☐	No ☐	Checked by: _____
Water - Samples properly preserved?	Yes ☐	No ☐	pH Adjusted? _____

Any No response must be detailed in the comments section below.

Comments: _____

Customer / Person contacted: _____ Date contacted: _____ Contacted by: _____

Response: _____

RE: 81.0220733.01, 2023-23-CP46, Chicago, IL. 23120328

Esther Yim <Esther.Yim@gza.com>
Mon 1/8/2024 8:34 AM
To:Craig Chawla <cchawla@TheSterlingLab.com>
Cc:Shane Cuplin <Shane.Cuplin@gza.com>;Adam Kittler <Adam.Kittler@gza.com>;Jack Brown <Jack.Brown@gza.com>

Hi Craig,

Please run/provide additional analytical for the following:

- 23-CP46-F5-0-4 for SPLP Pb

Thank you,

Esther Yim
Scientist I
Huff & Huff, a Subsidiary of GZA | 915 Harger Road, Suite 330 | Oak Brook, IL 60523
o: 630-684-4446 | fax: 630-928-0709 | c: 224-217-2208 | esther.yim@gza.com | www.gza.com | www.huffnhuff.com | GZA LinkedIn

GEOTECHNICAL | ENVIRONMENTAL | ECOLOGICAL | WATER | CONSTRUCTION MANAGEMENT
Known for excellence. Built on trust

From: Craig Chawla <cchawla@TheSterlingLab.com>
Sent: Tuesday, December 26, 2023 6:21 PM
To: Shane Cuplin <Shane.Cuplin@gza.com>; Esther Yim <Esther.Yim@gza.com>; Adam Kittler <Adam.Kittler@gza.com>; Jack Brown <Jack.Brown@gza.com>
Subject: [EXTERNAL] 81.0220733.01, 2023-23-CP46, Chicago, IL. 23120328

Hi Adam,

Attached are the report and EDD for project 81.0220733.01, 2023-23-CP46, Chicago, IL. received 12/12/2023.

Craig Chawla
Project Manager
sterling labs
312-733-0551
cchawla@thesterlinglab.com
TheSterlingLab.com

The information contained in this e-mail message and any attachments is confidential information intended only for the use of the individual or entities named above. If the reader of this message is not the intended recipient you are hereby notified that any dissemination, distribution, or

ATTACHMENT C

ENVIRONMENTAL DATABASE/RECORDS SEARCH REPORT

DATABASE REPORT

Project Property:	*23-CP#46* *W. 16th Street, W. Ogden Avenue, S. Central Park Avenue, S. Drake Avenue* *Chicago IL*
Project No:	*81.0220733.01*
Report Type:	*Screen Report Plus*
Order No:	*23120400888*
Requested by:	*Huff & Huff, Inc.*
Date Completed:	*December 4, 2023*

Environmental Risk Information Services
A division of Glacier Media Inc.
1.866.517.5204 | info@erisinfo.com | erisinfo.com

Table of Contents

Table of Contents.....2
Executive Summary.....3
Executive Summary: Report Summary.....4
Executive Summary: Site Report Summary - Project Property.....8
Executive Summary: Site Report Summary - Surrounding Properties.....9
Executive Summary: Summary by Data Source.....26
Map.....45
Aerial.....46
Topographic Map.....47
Detail Report.....48
Unplottable Summary.....241
Unplottable Report.....243
Appendix: Database Descriptions.....307
Definitions.....322

Notice: IMPORTANT LIMITATIONS and YOUR LIABILITY

Reliance on information in Report: This report DOES NOT replace a full Phase I Environmental Site Assessment but is solely intended to be used as database review of environmental records.

License for use of information in Report: No page of this report can be used without this cover page, this notice and the project property identifier. The information in Report(s) may not be modified or re-sold.

Your Liability for misuse: Using this Service and/or its reports in a manner contrary to this Notice or your agreement will be in breach of copyright and contract and ERIS may obtain damages for such mis-use, including damages caused to third parties, and gives ERIS the right to terminate your account, rescind your license to any previous reports and to bar you from future use of the Service.

No warranty of Accuracy or Liability for ERIS: The information contained in this report has been produced by ERIS Information Inc. ("ERIS") using various sources of information, including information provided by Federal and State government departments. The report applies only to the address and up to the date specified on the cover of this report, and any alterations or deviation from this description will require a new report. This report and the data contained herein does not purport to be and does not constitute a guarantee of the accuracy of the information contained herein and does not constitute a legal opinion nor medical advice. Although ERIS has endeavored to present you with information that is accurate, ERIS disclaims, any and all liability for any errors, omissions, or inaccuracies in such information and data, whether attributable to inadvertence, negligence or otherwise, and for any consequences arising therefrom. Liability on the part of ERIS is limited to the monetary value paid for this report.

Trademark and Copyright: You may not use the ERIS trademarks or attribute any work to ERIS other than as outlined above. This Service and Report (s) are protected by copyright owned by ERIS Information Inc. Copyright in data used in the Service or Report(s) (the "Data") is owned by ERIS or its licensors. The Service, Report(s) and Data may not be copied or reproduced in whole or in any substantial part without prior written consent of ERIS.

Executive Summary

Property Information:

Project Property:	*23-CP#46* *W. 16th Street, W. Ogden Avenue, S. Central Park Avenue, S. Drake Avenue Chicago IL*
Project No:	*81.0220733.01*

Coordinates:

Latitude:	*41.85681239*
Longitude:	*-87.71451796*
UTM Northing:	*4,634,125.23*
UTM Easting:	*440,692.68*
UTM Zone:	*16T*

Elevation: *595 FT*

Order Information:

Order No:	*23120400888*
Date Requested:	*December 4, 2023*
Requested by:	*Huff & Huff, Inc.*
Report Type:	*Screen Report Plus*

Historicals/Products:

ERIS Xplorer	*ERIS Xplorer*
Excel Add-On	*Excel Add-On*

Executive Summary: Report Summary

Database	Searched	Project Property	Within 0.250mi	Total
Standard Environmental Records				
Federal				
NPL	Y	0	0	0
PROPOSED NPL	Y	0	0	0
DELETED NPL	Y	0	0	0
SEMS	Y	0	0	0
ODI	Y	0	0	0
SEMS ARCHIVE	Y	0	0	0
CERCLIS	Y	0	0	0
IODI	Y	0	0	0
CERCLIS NFRAP	Y	0	0	0
CERCLIS LIENS	Y	0	0	0
RCRA CORRACTS	Y	0	0	0
RCRA TSD	Y	0	0	0
RCRA LQG	Y	0	0	0
RCRA SQG	Y	0	**1**	**1**
RCRA VSQG	Y	0	**1**	**1**
RCRA NON GEN	Y	0	**5**	**5**
RCRA CONTROLS	Y	0	0	0
FED ENG	Y	0	0	0
FED INST	Y	0	0	0
LUCIS	Y	0	0	0
NPL IC	Y	0	0	0
ERNS 1982 TO 1986	Y	0	0	0
ERNS 1987 TO 1989	Y	0	0	0
ERNS	Y	0	0	0
FED BROWNFIELDS	Y	0	**2**	**2**
FEMA UST	Y	0	0	0

Database	Searched	Project Property	Within 0.250mi	Total
FRP	Y	0	0	0
DELISTED FRP	Y	0	0	0
HIST GAS STATIONS	Y	0	0	0
REFN	Y	0	0	0
BULK TERMINAL	Y	0	0	0
SEMS LIEN	Y	0	0	0
SUPERFUND ROD	Y	0	0	0
DOE FUSRAP	Y	0	0	0
State				
SSU	Y	0	0	0
DELISTED SSU	Y	0	0	0
SWF/LF	Y	0	0	0
SWF/LF SPECIAL	Y	0	0	0
NIPC	Y	0	0	0
CCDD	Y	0	0	0
LUST	Y	0	**6**	**6**
LUST DOCUMENT	Y	0	**6**	**6**
DELISTED LUST	Y	0	0	0
LUST TRUST	Y	0	0	0
UST	Y	0	**9**	**9**
AST	Y	0	0	0
DELISTED TANK	Y	0	0	0
ENG	Y	0	**8**	**8**
INST	Y	0	**4**	**4**
AUL	Y	0	0	0
SRP	Y	0	**9**	**9**
REM ASSESS	Y	0	**8**	**8**
BROWNFIELDS	Y	0	0	0
BROWN MBRGP	Y	0	0	0
Tribal				
INDIAN LUST	Y	0	0	0
INDIAN UST	Y	0	0	0
DELISTED INDIAN LST	Y	0	0	0
DELISTED INDIAN UST	Y	0	0	0
County				
TANKS CHICAGO	Y	0	**55**	**55**

Database	Searched	Project Property	Within 0.250mi	Total
PERMITS CHICAGO	Y	0	**52**	**52**

Additional Environmental Records

Federal

FINDS/FRS	Y	0	**17**	**17**
TRIS	Y	0	0	0
PFAS NPL	Y	0	0	0
PFAS FED SITES	Y	0	0	0
PFAS SSEHRI	Y	0	0	0
ERNS PFAS	Y	0	0	0
PFAS NPDES	Y	0	0	0
PFAS TRI	Y	0	0	0
PFAS WATER	Y	0	0	0
PFAS TSCA	Y	0	0	0
PFAS E-MANIFEST	Y	0	0	0
PFAS IND	Y	0	0	0
HMIRS	Y	0	0	0
NCDL	Y	0	0	0
TSCA	Y	0	0	0
HIST TSCA	Y	0	0	0
FTTS ADMIN	Y	0	0	0
FTTS INSP	Y	0	0	0
PRP	Y	0	0	0
SCRD DRYCLEANER	Y	0	0	0
ICIS	Y	0	0	0
FED DRYCLEANERS	Y	0	0	0
DELISTED FED DRY	Y	0	0	0
FUDS	Y	0	0	0
FUDS MRS	Y	0	0	0
FORMER NIKE	Y	0	0	0
PIPELINE INCIDENT	Y	0	0	0
MLTS	Y	0	0	0
HIST MLTS	Y	0	0	0
MINES	Y	0	0	0
SMCRA	Y	0	0	0
MRDS	Y	0	0	0
LM SITES	Y	0	0	0
ALT FUELS	Y	0	0	0
CONSENT DECREES	Y	0	0	0
AFS	Y	0	**1**	**1**
SSTS	Y	0	0	0

Database	Searched	Project Property	Within 0.250mi	Total
PCBT	Y	0	0	0
PCB	Y	0	0	0
State				
SPILLS	Y	0	**8**	**8**
SPILL OER	Y	0	**1**	**1**
PFAS	Y	0	0	0
DRYCLEANERS	Y	0	0	0
DELISTED DRYCLEANERS	Y	0	0	0
IEPA DOCS	Y	0	**13**	**13**
CDL	Y	0	0	0
TIER 2	Y	0	**4**	**4**
AIR PERMITS	Y	0	0	0
UIC	Y	0	0	0
MEDICAL WASTE	Y	0	0	0
COMPOST	Y	0	0	0
Tribal	***No Tribal additional environmental record sources available for this State.***			
County	***No County additional environmental record sources available for this State.***			
Total:		0	**210**	**210**

Executive Summary: Site Report Summary - Project Property

Map Key	DB	Company/Site Name	Address	Direction	Distance (mi/ft)	Elev Diff (ft)	Page Number

No records found in the selected databases for the project property.

Executive Summary: Site Report Summary - Surrounding Properties

Map Key	DB	Company/Site Name	Address	Direction	Distance (mi/ft)	Elev Diff (ft)	Page Number
1	FINDS/FRS	ANTON DVORAK SCHOOL	3615 W 16TH ST CHICAGO IL 60623 ***Registry ID:*** 110005951942	N	0.00 / 15.80	1	48
1	TANKS CHICAGO	BOARD OF EDUCATION	3615 W 16TH ST CHICAGO IL	N	0.00 / 15.80	1	48
1	PERMITS CHICAGO	CHICAGO PUBLIC SCHOOL	3615 W 16TH ST, CHICAGO, IL IL	N	0.00 / 15.80	1	49
1	PERMITS CHICAGO	CHICAGO PUBLIC SCHOOLS	3615 W 16TH ST IL	N	0.00 / 15.80	1	49
1	PERMITS CHICAGO	CHICAGO PUBLIC SCHOOLS	3615 W 16TH ST, CHICAGO, IL IL	N	0.00 / 15.80	1	50
1	IEPA DOCS	Anton Dvorak School	3615 W 16th St Chicago IL	N	0.00 / 15.80	1	50
1	RCRA NON GEN	DVORAK	3615 W 16TH ST CHICAGO IL 60623 ***EPA Handler ID:*** ILR000032938	N	0.00 / 15.80	1	50
2	TANKS CHICAGO	350-354 WEST OGDEN BLDG. CORP.	3536 W OGDEN AVE CHICAGO IL	SSE	0.02 / 96.01	0	52
2	TANKS CHICAGO	350-354 WEST OGDEN BLDG. CORP.	3536 W OGDEN AVE CHICAGO IL	SSE	0.02 / 96.01	0	52
3	TANKS CHICAGO	A. KEINBERG	3520 W OGDEN AVE CHICAGO IL	SSE	0.02 / 104.62	0	53
4	UST	Apartment/Retail Building	3550-3554 W. Ogden Chicago, IL 60623 IL ***Facility No | Facility Status:*** 2043785 | Exempt ***Tank No | Status | Removed Date:*** 1 | Removed | 9/25/2007, 2 | Removed | 10/12/2007	S	0.02 / 111.87	0	53
5	TANKS CHICAGO	APARTMENT/RETAIL BUILDING	3550 W OGDEN AVE CHICAGO IL	S	0.02 / 127.73	0	55

Map Key	DB	Company/Site Name	Address	Direction	Distance (mi/ft)	Elev Diff (ft)	Page Number
5	TANKS CHICAGO	LAWNDALE MOTORS	3550 W OGDEN AVE CHICAGO IL	S	0.02 / 127.73	0	55
5	PERMITS CHICAGO	APARTMENT/RETAIL BUILDING	3550 W OGDEN AVE, CHICAGO, IL IL	S	0.02 / 127.73	0	56
6	TANKS CHICAGO	CITY OF CHICAGO	1600 S DRAKE AVE CHICAGO IL	NNE	0.03 / 150.05	0	56
6	TANKS CHICAGO	CITY OF CHICAGO	1600 S DRAKE AVE CHICAGO IL	NNE	0.03 / 150.05	0	57
6	TANKS CHICAGO	CITY OF CHICAGO	1600 S DRAKE AVE CHICAGO IL	NNE	0.03 / 150.05	0	57
7	IEPA DOCS	Public Street	1658 S Drake Ave Chicago IL	NE	0.03 / 156.38	0	57
8	SPILLS	City of Chicago	3556 W. Ogden Ave Chicago IL ***Incident No:*** H-2023-0556	S	0.03 / 163.38	0	58
9	PERMITS CHICAGO	PINKSTON	1846 S CENTRAL PARK AVE, CHICAGO, IL IL	SSW	0.03 / 165.66	0	60
10	TANKS CHICAGO	GLORIA JENKINS	3525 W OGDEN AVE CHICAGO IL	SSE	0.03 / 177.81	1	60
10	TANKS CHICAGO	GLORIA JENKINS	3525 W OGDEN AVE CHICAGO IL	SSE	0.03 / 177.81	1	60
10	TANKS CHICAGO	GLORIA JENKINS	3525 W OGDEN AVE CHICAGO IL	SSE	0.03 / 177.81	1	61
10	TANKS CHICAGO	GLORIA JENKINS	3525 W OGDEN AVE CHICAGO IL	SSE	0.03 / 177.81	1	61
10	TANKS CHICAGO	GLORIA JENKINS	3525 W OGDEN AVE CHICAGO IL	SSE	0.03 / 177.81	1	62

Map Key	DB	Company/Site Name	Address	Direction	Distance (mi/ft)	Elev Diff (ft)	Page Number
11	TANKS CHICAGO	STANDARD OIL	1901 S DRAKE AVE CHICAGO IL	SSE	0.04 / 197.56	1	62
11	TANKS CHICAGO	STANDARD OIL	1901 S DRAKE AVE CHICAGO IL	SSE	0.04 / 197.56	1	63
12	PERMITS CHICAGO	ERNEST JENKINS	3600 W OGDEN AVE, CHICAGO, IL IL	SSW	0.04 / 213.31	0	63
13	TANKS CHICAGO	P. G. BERLAND	3555 W OGDEN AVE CHICAGO IL	S	0.04 / 217.20	1	63
13	TANKS CHICAGO	P. G. BERLAND	3555 W OGDEN AVE CHICAGO IL	S	0.04 / 217.20	1	64
14	FINDS/FRS	JENKINS, GLORIA	3525 W OGDEN CHICAGO IL 60623 ***Registry ID:*** 110018321412	SE	0.04 / 220.34	1	64
14	IEPA DOCS	Jenkins, Gloria	3525 W Ogden Chicago IL	SE	0.04 / 220.34	1	65
15	PERMITS CHICAGO	ANESHA BUCHANNAN	3602 W 16TH ST IL	NNW	0.04 / 223.77	1	65
16	RCRA NON GEN	SHERWIN WILLIAMS CO THE	3561 W OGDEN AVE CHICAGO IL 60623 ***EPA Handler ID:*** ILD984828608	S	0.05 / 241.83	0	66
16	UST	The Sherwin Williams Company	3561 W Ogden Ave Chicago, IL 60623 IL ***Facility No | Facility Status:*** 2027598 | Closed ***Tank No | Status | Removed Date:*** 1 | Removed | 8/15/1991	S	0.05 / 241.83	0	68
16	FINDS/FRS	SHERWIN WILLIAMS CO THE	3561 W OGDEN AVE CHICAGO IL 60623 ***Registry ID:*** 110005892917	S	0.05 / 241.83	0	69
16	TANKS CHICAGO	SHERWIN WILLIAMS	3561 W OGDEN AVE CHICAGO IL	S	0.05 / 241.83	0	70
16	TANKS CHICAGO	SHERWIN WILLIAMS PAINT COMPANY	3561 W OGDEN AVE CHICAGO IL	S	0.05 / 241.83	0	70

Map Key	DB	Company/Site Name	Address	Direction	Distance (mi/ft)	Elev Diff (ft)	Page Number
16	IEPA DOCS	Sherwin Williams Co	3561 W Ogden Ave Chicago IL	S	0.05 / 241.83	0	71
17	TANKS CHICAGO	BOARD OF EDUCATION	3606 W OGDEN AVE CHICAGO IL	SSW	0.05 / 258.06	0	71
17	TANKS CHICAGO	BOARD OF EDUCATION	3606 W OGDEN AVE CHICAGO IL	SSW	0.05 / 258.06	0	71
18	PERMITS CHICAGO	GUNICE DALLAS	1859 S MILLARD AVE, CHICAGO, IL IL	SW	0.07 / 353.32	0	72
19	PERMITS CHICAGO	VIVIAN ROBINSON	1533 S CENTRAL PARK AVE, CHICAGO, IL IL	NNW	0.07 / 357.70	1	72
20	TANKS CHICAGO	E & E HAULING	3616 W OGDEN AVE CHICAGO IL	SSW	0.07 / 376.15	0	73
20	TANKS CHICAGO	E & E HAULING	3616 W OGDEN AVE CHICAGO IL	SSW	0.07 / 376.15	0	73
21	RCRA NON GEN	ILL BELL TEL CO LAWNDALE C O	1908 S ST LOUIS AVE CHICAGO IL 60623 ***EPA Handler ID:*** ILD980997548	SE	0.08 / 410.00	1	74
21	RCRA NON GEN	ILLINOIS BELL - Q11570	1908 S ST LOUIS ST CHICAGO IL 60623 ***EPA Handler ID:*** ILD984801811	SE	0.08 / 410.00	1	75
21	LUST	Illinois Bell Telephone	1908 South St. Louis Chicago IL 60623 ***Incident No | Incidents ID | NFR Date:*** 903156 | 8729 | 04/12/1991	SE	0.08 / 410.00	1	77
21	SPILLS	ILLINOIS BELL TELEPHONE COMPAN	1908 S. ST. LOUIS CHICAGO IL ***Incident No:*** 903156	SE	0.08 / 410.00	1	77
21	UST	Il Bell Telephone Co	1908 S St Louis Chicago, IL 60623 IL ***Facility No | Facility Status:*** 2007791 | Closed ***Tank No | Status | Removed Date:*** 1 | Removed | 10/24/1990	SE	0.08 / 410.00	1	78
21	FINDS/FRS	ILL BELL TEL CO LAWNDALE C O	1908 S ST LOUIS AVE CHICAGO IL 60623 ***Registry ID:*** 110005853969	SE	0.08 / 410.00	1	79

Map Key	DB	Company/Site Name	Address	Direction	Distance (mi/ft)	Elev Diff (ft)	Page Number
21	SPILLS	ILLINOIS BELL	1908 S. ST. LOUIS CHICAGO IL ***Incident No:*** 910537	SE	0.08 / 410.00	1	80
21	FINDS/FRS	SBC Q11570	1908 S ST LOUIS CHICAGO IL 60607 ***Registry ID:*** 110064217529	SE	0.08 / 410.00	1	81
21	TANKS CHICAGO	ILLINOIS BELL TELEPHONE	1908 S ST LOUIS AVE CHICAGO IL	SE	0.08 / 410.00	1	82
21	TANKS CHICAGO	ILLINOIS BELL TELEPHONE	1908 S ST LOUIS AVE CHICAGO IL	SE	0.08 / 410.00	1	83
21	PERMITS CHICAGO	AT & T	1908 S ST LOUIS AVE, CHICAGO, IL IL	SE	0.08 / 410.00	1	83
21	PERMITS CHICAGO	ILLINOIS BELL TELEPHONE COMPANY/SBC	1908 S ST LOUIS AVE, CHICAGO, IL IL	SE	0.08 / 410.00	1	83
21	TIER 2	AT&T - Lawndale Co - Q11570	1908 S St. Louis Chicago IL 60623	SE	0.08 / 410.00	1	84
21	LUST DOCUMENT	SBC Q11570	1908 S St Louis Chicago IL	SE	0.08 / 410.00	1	90
21	IEPA DOCS	SBC Q11570	1908 S St Louis Chicago IL	SE	0.08 / 410.00	1	91
21	TIER 2	AT&T - Q11570	1908 South Saint Louis Chicago IL 60623	SE	0.08 / 410.00	1	91
21	TIER 2	Illinois Bell Telephone Company d/b/a SBC Illinois	1908 South Saint Louis Chicago IL 60623	SE	0.08 / 410.00	1	94
21	TIER 2	AT&T - Q11570	1908 S St. Louis Chicago IL 60623	SE	0.08 / 410.00	1	100
22	SRP	Resilient Corridor Site 8	3626 West Ogden Avenue Chicago IL 60623	SSW	0.08 / 418.82	0	102

Map Key	DB	Company/Site Name	Address	Direction	Distance (mi/ft)	Elev Diff (ft)	Page Number
22	ENG	Resilient Corridor Site 8	3626 West Ogden Avenue Chicago IL 60623	SSW	0.08 / 418.82	0	103
22	REM ASSESS	Resilient Corridor Site 8 - 170002235301	3626 W Ogden Ave Chicago IL 60623	SSW	0.08 / 418.82	0	104
23	PERMITS CHICAGO	RUTH MILS	1830 S ST LOUIS AVE, CHICAGO, IL IL	ESE	0.08 / 442.35	0	104
24	AFS	GILLETTE CO	3500 W 16TH ST NORTH CHICAGO IL 600641513	NE	0.09 / 451.54	0	105
25	RCRA NON GEN	HONEY BEE TRUCKING	1823 S MILLARD CHICAGO IL 60623 ***EPA Handler ID:*** ILR000043109	WSW	0.09 / 454.02	1	130
25	FINDS/FRS	HONEY BEE TRUCKING	1823 S MILLARD CHICAGO IL 60623-2543 ***Registry ID:*** 110005958632	WSW	0.09 / 454.02	1	131
26	REM ASSESS	Resilient Corridor Site 10 - 170002235329	3431-3437 W Ogden Ave Chicago IL 60623	ESE	0.09 / 466.43	1	132
27	TANKS CHICAGO	VACANT WAREHOUSE	3613 W OGDEN AVE CHICAGO IL	SSW	0.09 / 467.89	0	133
27	PERMITS CHICAGO	VACANT WAREHOUSE	3613 W OGDEN AVE, CHICAGO, IL IL	SSW	0.09 / 467.89	0	134
27	PERMITS CHICAGO	VACANT WAREHOUSE	3613 W OGDEN AVE, CHICAGO, IL IL	SSW	0.09 / 467.89	0	134
28	IEPA DOCS	Honey Bee Trucking	1823 S Millard Ave Chicago IL	WSW	0.09 / 471.90	1	135
29	IEPA DOCS	Sanford	3500 W 16th St-b North Chicago IL	NE	0.09 / 488.75	0	135
30	PERMITS CHICAGO	J. GAUTHEIR	1818 S MILLARD AVE, CHICAGO, IL IL	W	0.09 / 491.65	1	135

Map Key	DB	Company/Site Name	Address	Direction	Distance (mi/ft)	Elev Diff (ft)	Page Number
31	PERMITS CHICAGO	GEORGE POLYMENAVUES	1557 S ST LOUIS AVE, CHICAGO, IL IL	NE	0.09 / 499.02	0	136
32	TANKS CHICAGO	MORRIS DAVIDSON & NATHAN MORGAN	3615 W OGDEN AVE CHICAGO IL	SSW	0.09 / 500.49	0	136
33	UST	Vacant Warehouse	3613-15 W. Ogden Avenue Chicago, IL 60603 IL ***Facility No | Facility Status:*** 2042495 | Exempt ***Tank No | Status | Removed Date:*** 3 | Removed | 10/15/2004, 1 | Abandoned in place | , 2 | Removed | 10/15/2004	SSW	0.10 / 502.19	0	136
34	PERMITS CHICAGO	EDWARDO ELGUEZATAL	1929 S ST LOUIS AVE, CHICAGO, IL IL	SE	0.10 / 518.31	2	138
35	TANKS CHICAGO	CITY OF CHICAGO	3451 W OGDEN AVE CHICAGO IL	ESE	0.10 / 520.87	1	139
35	TANKS CHICAGO	CITY OF CHICAGO	3451 W OGDEN AVE CHICAGO IL	ESE	0.10 / 520.87	1	139
35	TANKS CHICAGO	CITY OF CHICAGO	3451 W OGDEN AVE CHICAGO IL	ESE	0.10 / 520.87	1	139
35	TANKS CHICAGO	CITY OF CHICAGO	3451 W OGDEN AVE CHICAGO IL	ESE	0.10 / 520.87	1	140
36	PERMITS CHICAGO	NORTON S. LEWIS	1514 S CENTRAL PARK AVE, CHICAGO, IL IL	NNW	0.10 / 535.55	1	140
37	TANKS CHICAGO	MRS CLARKE JARRETT	1510 S DRAKE AVE CHICAGO IL	N	0.10 / 551.97	1	141
38	LUST	Caldwell, Ken	3450-54 West Ogden Chicago IL 60623 ***Incident No | Incidents ID | NFR Date:*** 20071364 | 5327 |	ESE	0.11 / 580.64	1	141
38	LUST DOCUMENT	Caldwell, Ken - 170001736370	3450-3454 W Ogden Ave Chicago IL 60623	ESE	0.11 / 580.64	1	142
38	IEPA DOCS	Caldwell, Ken	3450-3454 W Ogden Ave Chicago IL	ESE	0.11 / 580.64	1	142

Map Key	DB	Company/Site Name	Address	Direction	Distance (mi/ft)	Elev Diff (ft)	Page Number
39	PERMITS CHICAGO	1955 N ST LOUIS	1955 S ST LOUIS AVE IL	SE	0.12 / 632.74	3	142
40	TANKS CHICAGO	WILLIE LEE	3657 W 16TH ST CHICAGO IL	NW	0.12 / 635.06	2	143
41	TANKS CHICAGO	CITY OF CHICAGO	3434 W OGDEN AVE CHICAGO IL	ESE	0.12 / 647.31	1	143
41	TANKS CHICAGO	CITY OF CHICAGO	3434 W OGDEN AVE CHICAGO IL	ESE	0.12 / 647.31	1	144
41	TANKS CHICAGO	CITY OF CHICAGO	3434 W OGDEN AVE CHICAGO IL	ESE	0.12 / 647.31	1	144
41	TANKS CHICAGO	CITY OF CHICAGO	3434 W OGDEN AVE CHICAGO IL	ESE	0.12 / 647.31	1	145
42	REM ASSESS	City of Chicago - 170002132207	3637 3641 W Ogden Ave Chicago IL 60602	SW	0.13 / 685.23	0	145
43	SRP	Resilient Corridor Site 9a	3637 West Ogden Avenue Chicago IL 60623	SW	0.13 / 699.83	0	145
43	ENG	Resilient Corridor Site 9a	3637 West Ogden Avenue Chicago IL 60623	SW	0.13 / 699.83	0	146
44	PERMITS CHICAGO	FRANKLIN HOLDING, LLC	1866 S LAWNDALE AVE, CHICAGO, IL IL	WSW	0.13 / 706.37	1	147
45	SRP	Resilient Corridor Site 10	3431-3437 West Ogden Avenue Chicago IL 60623	ESE	0.13 / 712.79	1	148
45	INST	Resilient Corridor Site 10	3431-3437 West Ogden Avenue Chicago IL 60623	ESE	0.13 / 712.79	1	148
45	ENG	Resilient Corridor Site 10	3431-3437 West Ogden Avenue Chicago IL 60623	ESE	0.13 / 712.79	1	149

Map Key	DB	Company/Site Name	Address	Direction	Distance (mi/ft)	Elev Diff (ft)	Page Number
46	TANKS CHICAGO	BEN GELLER CHEVY	3645 W OGDEN AVE CHICAGO IL	SSW	0.15 / 773.96	0	150
46	TANKS CHICAGO	BEN GELLER CHEVY	3645 W OGDEN AVE CHICAGO IL	SSW	0.15 / 773.96	0	151
46	TANKS CHICAGO	BEN GELLER CHEVY	3645 W OGDEN AVE CHICAGO IL	SSW	0.15 / 773.96	0	151
46	TANKS CHICAGO	BEN GELLER CHEVY	3645 W OGDEN AVE CHICAGO IL	SSW	0.15 / 773.96	0	151
47	PERMITS CHICAGO	MIKE PISTORIO	1830 S LAWNDALE AVE, CHICAGO, IL IL	WSW	0.15 / 778.41	1	152
48	LUST	Public Building Commission of Chicago	3423 West Ogden Chicago IL 60623 ***Incident No | Incidents ID | NFR Date:*** 20031815 | 3334 |	ESE	0.15 / 789.77	2	152
48	SPILLS	PUBLIC BUILDING COMMISSION OF CHICAGO	3423 W. OGDEN CHICAGO IL ***Incident No:*** H 2003 1815	ESE	0.15 / 789.77	2	153
48	LUST DOCUMENT	Chicago Public Bldg Comm	3423 W Ogden Chicago IL	ESE	0.15 / 789.77	2	154
48	IEPA DOCS	Chicago Public Bldg Comm	3423 W Ogden Chicago IL	ESE	0.15 / 789.77	2	155
49	PERMITS CHICAGO	ANITA BONNER	1939 S TRUMBULL AVE, CHICAGO, IL IL	ESE	0.15 / 792.33	3	155
50	PERMITS CHICAGO	RESILIENT CORRIDORS-SITE 7	1554 S LAWNDALE AVE IL	NW	0.16 / 827.85	2	156
51	SRP	Resilient Corridor Site 9b	2122 & 2126 South Millard Avenue Chicago IL 60623	SSW	0.16 / 828.59	0	156
51	UST	Resilient Corridor Site 9b	2122 South Millard Chicago, IL 60623 IL ***Facility No | Facility Status:*** 2046517 | Exempt ***Tank No | Status | Removed Date:*** 1 | Removed | 11/9/2017	SSW	0.16 / 828.59	0	157

Map Key	DB	Company/Site Name	Address	Direction	Distance (mi/ft)	Elev Diff (ft)	Page Number
51	LUST	Chicago, City of Fleet & Facility Mgmt	2122-2126 South Millard Avenue Chicago IL 60623 ***Incident No | Incidents ID | NFR Date:*** 20171008 | 28403 |	SSW	0.16 / 828.59	0	158
51	ENG	Resilient Corridor Site 9b	2122 & 2126 South Millard Avenue Chicago IL 60623	SSW	0.16 / 828.59	0	159
51	INST	Resilient Corridor Site 9b	2122 & 2126 South Millard Avenue Chicago IL 60623	SSW	0.16 / 828.59	0	159
51	LUST DOCUMENT	Chicago Fleet/Facility Mgt - 170002235347	2122-2126 S Millard Ave Chicago IL 60623	SSW	0.16 / 828.59	0	160
51	PERMITS CHICAGO	Resilient Corridor Site 9b	2122 South Millard IL	SSW	0.16 / 828.59	0	161
51	REM ASSESS	Chicago Fleet/Facility Mgt - 170002235347	2122-2126 S Millard Ave Chicago IL 60623	SSW	0.16 / 828.59	0	161
52	PERMITS CHICAGO	RESILIENT CORRIDOR SITE 9B	2122 S MILLARD AVE IL	SSW	0.16 / 839.44	0	162
52	SPILLS	City of Chicago Department of 2FM (Fleet & Facility Management	2122 S. Millard Avenue Chicago IL ***Incident No:*** H-2017-1008	SSW	0.16 / 839.44	0	162
53	TANKS CHICAGO	CITY OF CHICAGO	3700 W 16TH ST CHICAGO IL	NW	0.16 / 848.23	2	164
53	TANKS CHICAGO	CITY OF CHICAGO	3700 W 16TH ST CHICAGO IL	NW	0.16 / 848.23	2	164
54	FINDS/FRS	2126 S MILLARD-VACANT	2126 S MILLARD CHICAGO IL 60623 ***Registry ID:*** 110060381377	SSW	0.16 / 864.42	0	165
55	TANKS CHICAGO	S & S AUTO RADIATOR COMPANY	3415 W OGDEN AVE CHICAGO IL	ESE	0.17 / 890.77	1	166
56	SRP	Resilient Corridor-Site 7	1546-1556 South Lawndale Avenue Chicago IL 60623	NW	0.17 / 903.28	2	166

Map Key	DB	Company/Site Name	Address	Direction	Distance (mi/ft)	Elev Diff (ft)	Page Number
56	ENG	Resilient Corridor-Site 7	1546-1556 South Lawndale Avenue Chicago IL 60623	NW	0.17 / 903.28	2	167
56	INST	Resilient Corridor-Site 7	1546-1556 South Lawndale Avenue Chicago IL 60623	NW	0.17 / 903.28	2	168
56	REM ASSESS	Resilient Corridor-Site 7 - 170002236701	1546-1556 S Lawndale Ave Chicago IL 60623	NW	0.17 / 903.28	2	169
57	FINDS/FRS	1523 S LAWNDALE AVE	1523 S LAWNDALE AVE CHICAGO IL 60623 ***Registry ID:*** 110071366068	NW	0.17 / 908.70	2	169
57	FED BROWNFIELDS	1523 S Lawndale Ave	1523 S Lawndale Ave CHICAGO IL 60623 ***Property ID:*** 254454	NW	0.17 / 908.70	2	170
58	RCRA VSQG	B B & B BODY CO INC	3665 W OGDEN AVE CHICAGO IL 60623 ***EPA Handler ID:*** ILR000013656	SW	0.17 / 917.96	0	186
58	FINDS/FRS	B&B BODY CO INC	3665 W OGDEN AVE CHICAGO IL 60623 ***Registry ID:*** 110005938959	SW	0.17 / 917.96	0	187
58	PERMITS CHICAGO	TWEAK BOYS INC	3665 W OGDEN AVE IL	SW	0.17 / 917.96	0	188
58	PERMITS CHICAGO	TWEAK BOYS, INC.	3665 W OGDEN AVE, CHICAGO, IL IL	SW	0.17 / 917.96	0	188
58	PERMITS CHICAGO	JAMES BEQUEAITH JR.	3665 W OGDEN AVE, CHICAGO, IL IL	SW	0.17 / 917.96	0	189
58	IEPA DOCS	B&b Body Co Inc	3665 W Ogden Ave Chicago IL	SW	0.17 / 917.96	0	189
59	PERMITS CHICAGO	RITA VERA	1519 S TRUMBULL AVE, CHICAGO, IL IL	NE	0.18 / 947.92	0	190
60	FINDS/FRS	3701 W. OGDAN	3701 W. OGDAN CHICAGO IL 60623-2557 ***Registry ID:*** 110039545203	SW	0.18 / 954.81	0	190

Map Key	DB	Company/Site Name	Address	Direction	Distance (mi/ft)	Elev Diff (ft)	Page Number
60	FED BROWNFIELDS	3701 W. Ogdan	3701 W. Ogdan Chicago IL ***Property ID:*** 13882	SW	0.18 / 954.81	0	191
60	REM ASSESS	Vacant Lot	3701 W Ogden Chicago IL	SW	0.18 / 954.81	0	198
61	PERMITS CHICAGO	REGNARD CARTER	3401 W OGDEN AVE, CHICAGO, IL IL	ESE	0.18 / 963.88	1	199
61	SRP	Former Police Parking Lot	3401 W. Ogden Avenue Chicago IL 60623	ESE	0.18 / 963.88	1	199
61	REM ASSESS	Former Police Parking Lot - 170002532105	3401 W Ogden Ave Chicago IL 60623	ESE	0.18 / 963.88	1	199
62	RCRA SQG	CROWN COMM ACADEMY	2128 S ST LOUIS CHICAGO IL 60623 ***EPA Handler ID:*** ILR000032672	SSE	0.19 / 992.59	6	200
62	FINDS/FRS	CROWN COMM ACAD FINE ARTS CTR	2128 S ST LOUIS CHICAGO IL 60623-3121 ***Registry ID:*** 110005951728	SSE	0.19 / 992.59	6	201
62	IEPA DOCS	Crown Comm Acad Fine Arts Ctr	2128 S St Louis Chicago IL	SSE	0.19 / 992.59	6	202
63	TANKS CHICAGO	BEN GELLER CHEVY	3400 W OGDEN AVE CHICAGO IL	E	0.19 / 994.27	1	202
64	PERMITS CHICAGO	MRS. GUSSIE DYE	1862 S HOMAN AVE, CHICAGO, IL IL	ESE	0.19 / 1,002.16	2	203
65	FINDS/FRS	2115 S DRAKE	2115 S DRAKE CHICAGO IL 60623 ***Registry ID:*** 110041840960	SSE	0.19 / 1,007.15	5	203
66	TANKS CHICAGO	BOARD OF EDUCATION	2134 S ST LOUIS AVE CHICAGO IL	SSE	0.19 / 1,021.10	7	204
67	SRP	Resilient Corridor Site 9c	2123 South Lawndale Avenue Chicago IL 60623	SSW	0.20 / 1,033.80	0	204

Map Key	DB	Company/Site Name	Address	Direction	Distance (mi/ft)	Elev Diff (ft)	Page Number
67	ENG	Resilient Corridor Site 9c	2123 South Lawndale Avenue Chicago IL 60623	SSW	0.20 / 1,033.80	0	205
67	REM ASSESS	Resilient Corridor Site 9c - 170002235338	2123 S Lawndale Ave Chicago IL 60623	SSW	0.20 / 1,033.80	0	206
68	TANKS CHICAGO	BLESSED SACRAMENT CHURCH	2153 S MILLARD AVE CHICAGO IL	SSW	0.20 / 1,035.86	1	206
68	TANKS CHICAGO	BLESSED SACRAMENT CHURCH	2153 S MILLARD AVE CHICAGO IL	SSW	0.20 / 1,035.86	1	207
69	SPILL OER	UNKNOWN	1830 S HOLMAN AVE CHICAGO IL ***Incident ID*	*Incident LUST:*** 20001774 | N	E	0.20 / 1,039.97	1	207
70	SRP	Vacant Lot	3701 West Ogden Avenue Chicago IL 60623	SW	0.20 / 1,048.02	0	207
70	INST	Vacant Lot	3701 West Ogden Avenue Chicago IL 60623	SW	0.20 / 1,048.02	0	208
70	UST	Abandoned Automobile Service	3701 W Ogden Ave Chicago, IL 60602 IL ***Facility No* | *Facility Status:*** 2039252 | Exempt ***Tank No* | *Status* | *Removed Date:*** 2 | Removed | 9/3/1999, 1 | Removed | 8/5/1999	SW	0.20 / 1,048.02	0	209
70	ENG	Vacant Lot	3701 West Ogden Avenue Chicago IL 60623	SW	0.20 / 1,048.02	0	210
70	TANKS CHICAGO	VACANT LOT	3701 W OGDEN AVE CHICAGO IL	SW	0.20 / 1,048.02	0	211
70	PERMITS CHICAGO	VACANT LOT	3701 W OGDEN AVE, CHICAGO, IL IL	SW	0.20 / 1,048.02	0	212
70	PERMITS CHICAGO	VACANT LOT	3701 W OGDEN AVE, CHICAGO, IL IL	SW	0.20 / 1,048.02	0	212
70	PERMITS CHICAGO	LAWNDALE CHRISTIAN DEVEL.	3701 W OGDEN AVE, CHICAGO, IL IL	SW	0.20 / 1,048.02	0	213

Map Key	DB	Company/Site Name	Address	Direction	Distance (mi/ft)	Elev Diff (ft)	Page Number
70	PERMITS CHICAGO	LAWNDALE CHRISTIAN DEV.	3701 W OGDEN AVE, CHICAGO, IL IL	SW	0.20 / 1,048.02	0	213
71	LUST	McKerr, Anthony	2130 South Central Park Avenue Chicago IL 60623 ***Incident No | Incidents ID | NFR Date:*** 20210558 | 29784 |	S	0.20 / 1,057.68	2	213
71	UST	Blessed Sacrament	2130 S. Central Park Avenue Chicago, IL 60623 IL ***Facility No | Facility Status:*** 2047251 | Exempt ***Tank No | Status | Removed Date:*** 1 | Removed | 6/2/2021	S	0.20 / 1,057.68	2	214
71	SPILLS	Anthony McKerr	2130 S. Central Park Chicago IL ***Incident No:*** H-2021-0558	S	0.20 / 1,057.68	2	215
71	LUST DOCUMENT	McKerr Anthony - 170002471705	2130 S Central Park Ave Chicago IL 60623	S	0.20 / 1,057.68	2	217
72	UST	Crown School	2128 S. St. Louis Avenue Chicago, IL 60603 IL ***Facility No | Facility Status:*** 2042270 | Exempt ***Tank No | Status | Removed Date:*** 1 | Removed | 7/19/2004	SSE	0.20 / 1,060.00	7	217
72	TANKS CHICAGO	CROWN PUBLIC SCHOOL	2128 S ST LOUIS AVE CHICAGO IL	SSE	0.20 / 1,060.00	7	218
72	PERMITS CHICAGO	CPS/BOE	2128 S ST LOUIS AVE, CHICAGO, IL IL	SSE	0.20 / 1,060.00	7	219
72	PERMITS CHICAGO	CHICAGO PUBLIC SCHOOLS	2128 S ST LOUIS AVE, CHICAGO, IL IL	SSE	0.20 / 1,060.00	7	219
72	PERMITS CHICAGO	CROWN PUBLIC SCHOOL	2128 S ST LOUIS AVE, CHICAGO, IL IL	SSE	0.20 / 1,060.00	7	219
73	IEPA DOCS	Apartment Building	2137-2141 S Lawndale Chicago IL	SW	0.21 / 1,107.72	0	220
74	TANKS CHICAGO	STANDARD OIL	2153 S ST LOUIS AVE CHICAGO IL	SSE	0.21 / 1,114.24	7	220
74	TANKS CHICAGO	STANDARD OIL	2153 S ST LOUIS AVE CHICAGO IL	SSE	0.21 / 1,114.24	7	221

Map Key	DB	Company/Site Name	Address	Direction	Distance (mi/ft)	Elev Diff (ft)	Page Number
74	TANKS CHICAGO	STANDARD OIL	2153 S ST LOUIS AVE CHICAGO IL	SSE	0.21 / 1,114.24	7	221
75	PERMITS CHICAGO	JUANITA DUKE	2144 S DRAKE AVE, CHICAGO, IL IL	S	0.21 / 1,125.19	6	221
76	PERMITS CHICAGO	NORTH COMMUNITY BANK	1800 S HOMAN AVE IL	E	0.22 / 1,143.24	1	222
77	PERMITS CHICAGO	WESTLAWN GOSPEL CHAPEL	2141 S ST LOUIS AVE, CHICAGO, IL IL	SSE	0.22 / 1,162.21	8	222
78	PERMITS CHICAGO	STANLEY T. RATLLFF	2149 S DRAKE AVE, CHICAGO, IL IL	S	0.22 / 1,177.37	6	223
79	SPILLS	MR. SERVICE	3734 West 16th Street CHICAGO IL ***Incident No:*** 891098	WNW	0.23 / 1,202.90	3	223
80	PERMITS CHICAGO	ACP ENTERPRISES OF CHICAGO LLC	3354 W OGDEN AVE, CHICAGO, IL IL	E	0.23 / 1,213.43	1	224
81	PERMITS CHICAGO	HOLSTEN MANAGEMENT	1407 S CENTRAL PARK AVE, CHICAGO, IL IL	N	0.23 / 1,217.41	2	225
82	FINDS/FRS	1424 -28 S TRUMBULL	1424 -28 S TRUMBULL CHICAGO IL 60623 ***Registry ID:*** 110028923235	NNE	0.23 / 1,228.17	1	225
82	PERMITS CHICAGO	URBAN PROPERTY ADVISORS	1424 S TRUMBULL AVE, CHICAGO, IL IL	NNE	0.23 / 1,228.17	1	226
83	PERMITS CHICAGO	LAWNDALE CHRISTIAN DEVELOPEMENT COR	3622 W CERMAK RD, CHICAGO, IL IL	SSW	0.24 / 1,242.43	3	226
84	PERMITS CHICAGO	3737 W 18TH	3737 W 18TH ST IL	W	0.24 / 1,248.05	2	227
84	PERMITS CHICAGO	REV. LARRY KATES	3737 W 18TH ST IL	W	0.24 / 1,248.05	2	227

Map Key	DB	Company/Site Name	Address	Direction	Distance (mi/ft)	Elev Diff (ft)	Page Number
85	FINDS/FRS	3735 OGDEN	3735 OGDEN BERWYN IL 60402 ***Registry ID:*** 110063270712	SW	0.24 / 1,264.97	0	228
86	FINDS/FRS	3616 W CERMAK	3616 W CERMAK CHICAGO IL 60623 ***Registry ID:*** 110046145042	SSW	0.24 / 1,274.36	3	228
86	PERMITS CHICAGO	BLESSED SACRAMENT CHURCH	3616 W CERMAK RD, CHICAGO, IL IL	SSW	0.24 / 1,274.36	3	229
87	LUST	Vera, Mario	3442 West Cermak Rd. Chicago IL 60623 ***Incident No | Incidents ID | NFR Date:*** 991886 | 24166 | 02/08/2007	SSE	0.24 / 1,274.81	9	230
87	UST	Alianza Auto Repair	3442 W Cermak Rd. Chicago, IL 60623 IL ***Facility No | Facility Status:*** 2038469 | Closed ***Tank No | Status | Removed Date:*** 4 | Removed | 8/10/1999, 1 | Removed | 8/10/1999, 2 | Removed | 8/10/1999, 3 | Removed | 8/10/1999	SSE	0.24 / 1,274.81	9	230
87	SPILLS	MARIO VERA	3442 WEST CERMAK ROAD CHICAGO IL ***Incident No:*** 991886	SSE	0.24 / 1,274.81	9	232
87	TANKS CHICAGO	ALIANZA AUTO REPAIR	3442 W CERMAK RD CHICAGO IL	SSE	0.24 / 1,274.81	9	233
87	PERMITS CHICAGO	CUSTOM AUTO REPAIR	3442 W CERMAK RD IL	SSE	0.24 / 1,274.81	9	234
87	PERMITS CHICAGO	ALIANZA AUTO REPAIR	3442 W CERMAK RD, CHICAGO, IL IL	SSE	0.24 / 1,274.81	9	235
87	LUST DOCUMENT	Vera, Mario	3442 W Cermak Rd Chicago IL	SSE	0.24 / 1,274.81	9	235
87	IEPA DOCS	Vera, Mario	3442 W Cermak Rd Chicago IL	SSE	0.24 / 1,274.81	9	236
88	SRP	Northern Environmental Development	3738-3762 West Ogden Avenue Chicago IL 60623	SW	0.24 / 1,284.53	1	236
88	ENG	Northern Environmental Development	3738-3762 West Ogden Avenue Chicago IL 60623	SW	0.24 / 1,284.53	1	237

Map Key	DB	Company/Site Name	Address	Direction	Distance (mi/ft)	Elev Diff (ft)	Page Number
89	PERMITS CHICAGO	CHICAGO HOUSING AUTHORITY	3605 W DOUGLAS BLVD, CHICAGO, IL IL	NNW	0.24 / 1,285.92	2	238
90	FINDS/FRS	3742 W OGDEN	3742 W OGDEN CHICAGO IL 60623 **Registry ID:** 110041841059	SW	0.25 / 1,301.76	1	238
91	FINDS/FRS	3746 W OGDEN	3746 W OGDEN CHICAGO IL 60623 **Registry ID:** 110041841095	SW	0.25 / 1,319.22	1	239

Standard

Federal

RCRA SQG - RCRA Small Quantity Generators List

A search of the RCRA SQG database, dated Oct 2, 2023 has found that there are 1 RCRA SQG site(s) within approximately 0.25 miles of the project property.

Equal/Higher Elevation	Address	Direction	Distance (mi/ft)	Map Key
CROWN COMM ACADEMY	2128 S ST LOUIS CHICAGO IL 60623 ***EPA Handler ID**: ILR000032672*	SSE	0.19 / 992.59	62

RCRA VSQG - RCRA Very Small Quantity Generators List

A search of the RCRA VSQG database, dated Jul 10, 2023 has found that there are 1 RCRA VSQG site(s) within approximately 0.25 miles of the project property.

Equal/Higher Elevation	Address	Direction	Distance (mi/ft)	Map Key
B B & B BODY CO INC	3665 W OGDEN AVE CHICAGO IL 60623 ***EPA Handler ID**: ILR000013656*	SW	0.17 / 917.96	58

RCRA NON GEN - RCRA Non-Generators

A search of the RCRA NON GEN database, dated Oct 2, 2023 has found that there are 5 RCRA NON GEN site(s) within approximately 0.25 miles of the project property.

Equal/Higher Elevation	Address	Direction	Distance (mi/ft)	Map Key
DVORAK	3615 W 16TH ST CHICAGO IL 60623 ***EPA Handler ID**: ILR000032938*	N	0.00 / 15.80	1
SHERWIN WILLIAMS CO THE	3561 W OGDEN AVE CHICAGO IL 60623 ***EPA Handler ID**: ILD984828608*	S	0.05 / 241.83	16
ILL BELL TEL CO LAWNDALE C O	1908 S ST LOUIS AVE CHICAGO IL 60623 ***EPA Handler ID**: ILD980997548*	SE	0.08 / 410.00	21
ILLINOIS BELL - Q11570	1908 S ST LOUIS ST CHICAGO IL 60623 ***EPA Handler ID**: ILD984801811*	SE	0.08 / 410.00	21

Equal/Higher Elevation	Address	Direction	Distance (mi/ft)	Map Key
HONEY BEE TRUCKING	1823 S MILLARD CHICAGO IL 60623	WSW	0.09 / 454.02	25
	***EPA Handler ID**: ILR000043109*			

FED BROWNFIELDS - The Assessment, Cleanup and Redevelopment Exchange System (ACRES) Brownfield Database

A search of the FED BROWNFIELDS database, dated Mar 13, 2023 has found that there are 2 FED BROWNFIELDS site(s) within approximately 0.50 miles of the project property.

Equal/Higher Elevation	Address	Direction	Distance (mi/ft)	Map Key
1523 S Lawndale Ave	1523 S Lawndale Ave CHICAGO IL 60623	NW	0.17 / 908.70	57
	***Property ID**: 254454*			
3701 W. Ogdan	3701 W. Ogdan Chicago IL	SW	0.18 / 954.81	60
	***Property ID**: 13882*			

State

LUST - Leaking Underground Storage Tanks (LUST)

A search of the LUST database, dated Aug 3, 2023 has found that there are 6 LUST site(s) within approximately 0.50 miles of the project property.

Equal/Higher Elevation	Address	Direction	Distance (mi/ft)	Map Key
Illinois Bell Telephone	1908 South St. Louis Chicago IL 60623	SE	0.08 / 410.00	21
	***Incident No**	**Incidents ID**	**NFR Date**: 903156 | 8729 | 04/12/1991*		
Caldwell, Ken	3450-54 West Ogden Chicago IL 60623	ESE	0.11 / 580.64	38
	***Incident No**	**Incidents ID**	**NFR Date**: 20071364 | 5327 |*		
Public Building Commission of Chicago	3423 West Ogden Chicago IL 60623	ESE	0.15 / 789.77	48
	***Incident No**	**Incidents ID**	**NFR Date**: 20031815 | 3334 |*		
Chicago, City of Fleet & Facility Mgmt	2122-2126 South Millard Avenue Chicago IL 60623	SSW	0.16 / 828.59	51
	***Incident No**	**Incidents ID**	**NFR Date**: 20171008 | 28403 |*		
McKerr, Anthony	2130 South Central Park Avenue Chicago IL 60623	S	0.20 / 1,057.68	71
	***Incident No**	**Incidents ID**	**NFR Date**: 20210558 | 29784 |*		
Vera, Mario	3442 West Cermak Rd. Chicago IL 60623	SSE	0.24 / 1,274.81	87
	***Incident No**	**Incidents ID**	**NFR Date**: 991886 | 24166 | 02/08/2007*		

LUST DOCUMENT - Leaking UST Document

A search of the LUST DOCUMENT database, dated Jul 5, 2023 has found that there are 6 LUST DOCUMENT site(s) within approximately 0.50 miles of the project property.

Equal/Higher Elevation	Address	Direction	Distance (mi/ft)	Map Key
SBC Q11570	1908 S St Louis Chicago IL	SE	0.08 / 410.00	21
Caldwell, Ken - 170001736370	3450-3454 W Ogden Ave Chicago IL 60623	ESE	0.11 / 580.64	38
Chicago Public Bldg Comm	3423 W Ogden Chicago IL	ESE	0.15 / 789.77	48
Chicago Fleet/Facility Mgt - 170002235347	2122-2126 S Millard Ave Chicago IL 60623	SSW	0.16 / 828.59	51
McKerr Anthony - 170002471705	2130 S Central Park Ave Chicago IL 60623	S	0.20 / 1,057.68	71
Vera, Mario	3442 W Cermak Rd Chicago IL	SSE	0.24 / 1,274.81	87

UST - Underground Storage Tank Database (UST)

A search of the UST database, dated Aug 3, 2023 has found that there are 9 UST site(s) within approximately 0.25 miles of the project property.

Equal/Higher Elevation	Address	Direction	Distance (mi/ft)	Map Key
Apartment/Retail Building	3550-3554 W. Ogden Chicago, IL 60623 IL ***Facility No | Facility Status***: *2043785 | Exempt* ***Tank No | Status | Removed Date***: *1 | Removed | 9/25/2007, 2 | Removed | 10/12/2007*	S	0.02 / 111.87	4
The Sherwin Williams Company	3561 W Ogden Ave Chicago, IL 60623 IL ***Facility No | Facility Status***: *2027598 | Closed* ***Tank No | Status | Removed Date***: *1 | Removed | 8/15/1991*	S	0.05 / 241.83	16
Il Bell Telephone Co	1908 S St Louis Chicago, IL 60623 IL ***Facility No | Facility Status***: *2007791 | Closed* ***Tank No | Status | Removed Date***: *1 | Removed | 10/24/1990*	SE	0.08 / 410.00	21
Vacant Warehouse	3613-15 W. Ogden Avenue Chicago, IL 60603 IL ***Facility No | Facility Status***: *2042495 | Exempt* ***Tank No | Status | Removed Date***: *3 | Removed | 10/15/2004, 1 | Abandoned in place | , 2 | Removed |*	SSW	0.10 / 502.19	33

Equal/Higher Elevation	Address	Direction	Distance (mi/ft)	Map Key
	10/15/2004			
Resilient Corridor Site 9b	2122 South Millard Chicago, IL 60623 IL	SSW	0.16 / 828.59	51
	***Facility No | Facility Status**: 2046517 | Exempt* ***Tank No | Status | Removed Date**: 1 | Removed | 11/9/2017*			
Abandoned Automobile Service	3701 W Ogden Ave Chicago, IL 60602 IL	SW	0.20 / 1,048.02	70
	***Facility No | Facility Status**: 2039252 | Exempt* ***Tank No | Status | Removed Date**: 2 | Removed | 9/3/1999, 1 | Removed | 8/5/1999*			
Blessed Sacrament	2130 S. Central Park Avenue Chicago, IL 60623 IL	S	0.20 / 1,057.68	71
	***Facility No | Facility Status**: 2047251 | Exempt* ***Tank No | Status | Removed Date**: 1 | Removed | 6/2/2021*			
Crown School	2128 S. St. Louis Avenue Chicago, IL 60603 IL	SSE	0.20 / 1,060.00	72
	***Facility No | Facility Status**: 2042270 | Exempt* ***Tank No | Status | Removed Date**: 1 | Removed | 7/19/2004*			
Alianza Auto Repair	3442 W Cermak Rd. Chicago, IL 60623 IL	SSE	0.24 / 1,274.81	87
	***Facility No | Facility Status**: 2038469 | Closed* ***Tank No | Status | Removed Date**: 4 | Removed | 8/10/1999, 1 | Removed | 8/10/1999, 2 | Removed | 8/10/1999, 3 | Removed | 8/10/1999*			

ENG - Sites with Engineering Controls

A search of the ENG database, dated Sep 29, 2023 has found that there are 8 ENG site(s) within approximately 0.50 miles of the project property.

Equal/Higher Elevation	Address	Direction	Distance (mi/ft)	Map Key
Resilient Corridor Site 8	3626 West Ogden Avenue Chicago IL 60623	SSW	0.08 / 418.82	22
Resilient Corridor Site 9a	3637 West Ogden Avenue Chicago IL 60623	SW	0.13 / 699.83	43
Resilient Corridor Site 10	3431-3437 West Ogden Avenue Chicago IL 60623	ESE	0.13 / 712.79	45
Resilient Corridor Site 9b	2122 & 2126 South Millard Avenue Chicago IL 60623	SSW	0.16 / 828.59	51
Resilient Corridor-Site 7	1546-1556 South Lawndale Avenue Chicago IL 60623	NW	0.17 / 903.28	56

Equal/Higher Elevation	Address	Direction	Distance (mi/ft)	Map Key
Resilient Corridor Site 9c	2123 South Lawndale Avenue Chicago IL 60623	SSW	0.20 / 1,033.80	67
Vacant Lot	3701 West Ogden Avenue Chicago IL 60623	SW	0.20 / 1,048.02	70
Northern Environmental Development	3738-3762 West Ogden Avenue Chicago IL 60623	SW	0.24 / 1,284.53	88

INST - Institutional Controls

A search of the INST database, dated Sep 29, 2023 has found that there are 4 INST site(s) within approximately 0.50 miles of the project property.

Equal/Higher Elevation	Address	Direction	Distance (mi/ft)	Map Key
Resilient Corridor Site 10	3431-3437 West Ogden Avenue Chicago IL 60623	ESE	0.13 / 712.79	45
Resilient Corridor Site 9b	2122 & 2126 South Millard Avenue Chicago IL 60623	SSW	0.16 / 828.59	51
Resilient Corridor-Site 7	1546-1556 South Lawndale Avenue Chicago IL 60623	NW	0.17 / 903.28	56
Vacant Lot	3701 West Ogden Avenue Chicago IL 60623	SW	0.20 / 1,048.02	70

SRP - Illinois Site Remediation Program Database

A search of the SRP database, dated Sep 29, 2023 has found that there are 9 SRP site(s) within approximately 0.50 miles of the project property.

Equal/Higher Elevation	Address	Direction	Distance (mi/ft)	Map Key
Resilient Corridor Site 8	3626 West Ogden Avenue Chicago IL 60623	SSW	0.08 / 418.82	22
Resilient Corridor Site 9a	3637 West Ogden Avenue Chicago IL 60623	SW	0.13 / 699.83	43
Resilient Corridor Site 10	3431-3437 West Ogden Avenue Chicago IL 60623	ESE	0.13 / 712.79	45

Equal/Higher Elevation	Address	Direction	Distance (mi/ft)	Map Key
Resilient Corridor Site 9b	2122 & 2126 South Millard Avenue Chicago IL 60623	SSW	0.16 / 828.59	51
Resilient Corridor-Site 7	1546-1556 South Lawndale Avenue Chicago IL 60623	NW	0.17 / 903.28	56
Former Police Parking Lot	3401 W. Ogden Avenue Chicago IL 60623	ESE	0.18 / 963.88	61
Resilient Corridor Site 9c	2123 South Lawndale Avenue Chicago IL 60623	SSW	0.20 / 1,033.80	67
Vacant Lot	3701 West Ogden Avenue Chicago IL 60623	SW	0.20 / 1,048.02	70
Northern Environmental Development	3738-3762 West Ogden Avenue Chicago IL 60623	SW	0.24 / 1,284.53	88

REM ASSESS - Document Explorer Remediation and Assessment Sites

A search of the REM ASSESS database, dated Jul 5, 2023 has found that there are 8 REM ASSESS site(s) within approximately 0.50 miles of the project property.

Equal/Higher Elevation	Address	Direction	Distance (mi/ft)	Map Key
Resilient Corridor Site 8 - 170002235301	3626 W Ogden Ave Chicago IL 60623	SSW	0.08 / 418.82	22
Resilient Corridor Site 10 - 170002235329	3431-3437 W Ogden Ave Chicago IL 60623	ESE	0.09 / 466.43	26
City of Chicago - 170002132207	3637 3641 W Ogden Ave Chicago IL 60602	SW	0.13 / 685.23	42
Chicago Fleet/Facility Mgt - 170002235347	2122-2126 S Millard Ave Chicago IL 60623	SSW	0.16 / 828.59	51
Resilient Corridor-Site 7 - 170002236701	1546-1556 S Lawndale Ave Chicago IL 60623	NW	0.17 / 903.28	56

Equal/Higher Elevation	Address	Direction	Distance (mi/ft)	Map Key
Vacant Lot	3701 W Ogden Chicago IL	SW	0.18 / 954.81	60
Former Police Parking Lot - 170002532105	3401 W Ogden Ave Chicago IL 60623	ESE	0.18 / 963.88	61
Resilient Corridor Site 9c - 170002235338	2123 S Lawndale Ave Chicago IL 60623	SSW	0.20 / 1,033.80	67

County

TANKS CHICAGO - Chicago Storage Tanks

A search of the TANKS CHICAGO database, dated Aug 23, 2023 has found that there are 55 TANKS CHICAGO site(s) within approximately 0.25 miles of the project property.

Equal/Higher Elevation	Address	Direction	Distance (mi/ft)	Map Key
BOARD OF EDUCATION	3615 W 16TH ST CHICAGO IL	N	0.00 / 15.80	1
350-354 WEST OGDEN BLDG. CORP.	3536 W OGDEN AVE CHICAGO IL	SSE	0.02 / 96.01	2
350-354 WEST OGDEN BLDG. CORP.	3536 W OGDEN AVE CHICAGO IL	SSE	0.02 / 96.01	2
A. KEINBERG	3520 W OGDEN AVE CHICAGO IL	SSE	0.02 / 104.62	3
APARTMENT/RETAIL BUILDING	3550 W OGDEN AVE CHICAGO IL	S	0.02 / 127.73	5
LAWNDALE MOTORS	3550 W OGDEN AVE CHICAGO IL	S	0.02 / 127.73	5
CITY OF CHICAGO	1600 S DRAKE AVE CHICAGO IL	NNE	0.03 / 150.05	6
CITY OF CHICAGO	1600 S DRAKE AVE CHICAGO IL	NNE	0.03 / 150.05	6

Equal/Higher Elevation	Address	Direction	Distance (mi/ft)	Map Key
CITY OF CHICAGO	1600 S DRAKE AVE CHICAGO IL	NNE	0.03 / 150.05	6
GLORIA JENKINS	3525 W OGDEN AVE CHICAGO IL	SSE	0.03 / 177.81	10
GLORIA JENKINS	3525 W OGDEN AVE CHICAGO IL	SSE	0.03 / 177.81	10
GLORIA JENKINS	3525 W OGDEN AVE CHICAGO IL	SSE	0.03 / 177.81	10
GLORIA JENKINS	3525 W OGDEN AVE CHICAGO IL	SSE	0.03 / 177.81	10
GLORIA JENKINS	3525 W OGDEN AVE CHICAGO IL	SSE	0.03 / 177.81	10
STANDARD OIL	1901 S DRAKE AVE CHICAGO IL	SSE	0.04 / 197.56	11
STANDARD OIL	1901 S DRAKE AVE CHICAGO IL	SSE	0.04 / 197.56	11
P. G. BERLAND	3555 W OGDEN AVE CHICAGO IL	S	0.04 / 217.20	13
P. G. BERLAND	3555 W OGDEN AVE CHICAGO IL	S	0.04 / 217.20	13
SHERWIN WILLIAMS	3561 W OGDEN AVE CHICAGO IL	S	0.05 / 241.83	16
SHERWIN WILLIAMS PAINT COMPANY	3561 W OGDEN AVE CHICAGO IL	S	0.05 / 241.83	16
BOARD OF EDUCATION	3606 W OGDEN AVE CHICAGO IL	SSW	0.05 / 258.06	17

Equal/Higher Elevation	Address	Direction	Distance (mi/ft)	Map Key
BOARD OF EDUCATION	3606 W OGDEN AVE CHICAGO IL	SSW	0.05 / 258.06	17
E & E HAULING	3616 W OGDEN AVE CHICAGO IL	SSW	0.07 / 376.15	20
E & E HAULING	3616 W OGDEN AVE CHICAGO IL	SSW	0.07 / 376.15	20
ILLINOIS BELL TELEPHONE	1908 S ST LOUIS AVE CHICAGO IL	SE	0.08 / 410.00	21
ILLINOIS BELL TELEPHONE	1908 S ST LOUIS AVE CHICAGO IL	SE	0.08 / 410.00	21
VACANT WAREHOUSE	3613 W OGDEN AVE CHICAGO IL	SSW	0.09 / 467.89	27
MORRIS DAVIDSON & NATHAN MORGAN	3615 W OGDEN AVE CHICAGO IL	SSW	0.09 / 500.49	32
CITY OF CHICAGO	3451 W OGDEN AVE CHICAGO IL	ESE	0.10 / 520.87	35
CITY OF CHICAGO	3451 W OGDEN AVE CHICAGO IL	ESE	0.10 / 520.87	35
CITY OF CHICAGO	3451 W OGDEN AVE CHICAGO IL	ESE	0.10 / 520.87	35
CITY OF CHICAGO	3451 W OGDEN AVE CHICAGO IL	ESE	0.10 / 520.87	35
MRS CLARKE JARRETT	1510 S DRAKE AVE CHICAGO IL	N	0.10 / 551.97	37
WILLIE LEE	3657 W 16TH ST CHICAGO IL	NW	0.12 / 635.06	40

Equal/Higher Elevation	Address	Direction	Distance (mi/ft)	Map Key
CITY OF CHICAGO	3434 W OGDEN AVE CHICAGO IL	ESE	0.12 / 647.31	41
CITY OF CHICAGO	3434 W OGDEN AVE CHICAGO IL	ESE	0.12 / 647.31	41
CITY OF CHICAGO	3434 W OGDEN AVE CHICAGO IL	ESE	0.12 / 647.31	41
CITY OF CHICAGO	3434 W OGDEN AVE CHICAGO IL	ESE	0.12 / 647.31	41
BEN GELLER CHEVY	3645 W OGDEN AVE CHICAGO IL	SSW	0.15 / 773.96	46
BEN GELLER CHEVY	3645 W OGDEN AVE CHICAGO IL	SSW	0.15 / 773.96	46
BEN GELLER CHEVY	3645 W OGDEN AVE CHICAGO IL	SSW	0.15 / 773.96	46
BEN GELLER CHEVY	3645 W OGDEN AVE CHICAGO IL	SSW	0.15 / 773.96	46
CITY OF CHICAGO	3700 W 16TH ST CHICAGO IL	NW	0.16 / 848.23	53
CITY OF CHICAGO	3700 W 16TH ST CHICAGO IL	NW	0.16 / 848.23	53
S & S AUTO RADIATOR COMPANY	3415 W OGDEN AVE CHICAGO IL	ESE	0.17 / 890.77	55
BEN GELLER CHEVY	3400 W OGDEN AVE CHICAGO IL	E	0.19 / 994.27	63
BOARD OF EDUCATION	2134 S ST LOUIS AVE CHICAGO IL	SSE	0.19 / 1,021.10	66

Equal/Higher Elevation	Address	Direction	Distance (mi/ft)	Map Key
BLESSED SACRAMENT CHURCH	2153 S MILLARD AVE CHICAGO IL	SSW	0.20 / 1,035.86	68
BLESSED SACRAMENT CHURCH	2153 S MILLARD AVE CHICAGO IL	SSW	0.20 / 1,035.86	68
VACANT LOT	3701 W OGDEN AVE CHICAGO IL	SW	0.20 / 1,048.02	70
CROWN PUBLIC SCHOOL	2128 S ST LOUIS AVE CHICAGO IL	SSE	0.20 / 1,060.00	72
STANDARD OIL	2153 S ST LOUIS AVE CHICAGO IL	SSE	0.21 / 1,114.24	74
STANDARD OIL	2153 S ST LOUIS AVE CHICAGO IL	SSE	0.21 / 1,114.24	74
STANDARD OIL	2153 S ST LOUIS AVE CHICAGO IL	SSE	0.21 / 1,114.24	74
ALIANZA AUTO REPAIR	3442 W CERMAK RD CHICAGO IL	SSE	0.24 / 1,274.81	87

PERMITS CHICAGO - Chicago Environmental Permits

A search of the PERMITS CHICAGO database, dated Jun 15, 2023 has found that there are 52 PERMITS CHICAGO site(s) within approximately 0.12 miles of the project property.

Equal/Higher Elevation	Address	Direction	Distance (mi/ft)	Map Key
CHICAGO PUBLIC SCHOOL	3615 W 16TH ST, CHICAGO, IL IL	N	0.00 / 15.80	1
CHICAGO PUBLIC SCHOOLS	3615 W 16TH ST IL	N	0.00 / 15.80	1
CHICAGO PUBLIC SCHOOLS	3615 W 16TH ST, CHICAGO, IL IL	N	0.00 / 15.80	1
APARTMENT/RETAIL BUILDING	3550 W OGDEN AVE, CHICAGO, IL IL	S	0.02 / 127.73	5

Equal/Higher Elevation	Address	Direction	Distance (mi/ft)	Map Key
PINKSTON	1846 S CENTRAL PARK AVE, CHICAGO, IL IL	SSW	0.03 / 165.66	9
ERNEST JENKINS	3600 W OGDEN AVE, CHICAGO, IL IL	SSW	0.04 / 213.31	12
ANESHA BUCHANNAN	3602 W 16TH ST IL	NNW	0.04 / 223.77	15
GUNICE DALLAS	1859 S MILLARD AVE, CHICAGO, IL IL	SW	0.07 / 353.32	18
VIVIAN ROBINSON	1533 S CENTRAL PARK AVE, CHICAGO, IL IL	NNW	0.07 / 357.70	19
AT & T	1908 S ST LOUIS AVE, CHICAGO, IL IL	SE	0.08 / 410.00	21
ILLINOIS BELL TELEPHONE COMPANY/SBC	1908 S ST LOUIS AVE, CHICAGO, IL IL	SE	0.08 / 410.00	21
RUTH MILS	1830 S ST LOUIS AVE, CHICAGO, IL IL	ESE	0.08 / 442.35	23
VACANT WAREHOUSE	3613 W OGDEN AVE, CHICAGO, IL IL	SSW	0.09 / 467.89	27
VACANT WAREHOUSE	3613 W OGDEN AVE, CHICAGO, IL IL	SSW	0.09 / 467.89	27
J. GAUTHEIR	1818 S MILLARD AVE, CHICAGO, IL IL	W	0.09 / 491.65	30
GEORGE POLYMENAVUES	1557 S ST LOUIS AVE, CHICAGO, IL IL	NE	0.09 / 499.02	31
EDWARDO ELGUEZATAL	1929 S ST LOUIS AVE, CHICAGO, IL IL	SE	0.10 / 518.31	34

Equal/Higher Elevation	Address	Direction	Distance (mi/ft)	Map Key
NORTON S. LEWIS	1514 S CENTRAL PARK AVE, CHICAGO, IL IL	NNW	0.10 / 535.55	36
1955 N ST LOUIS	1955 S ST LOUIS AVE IL	SE	0.12 / 632.74	39
FRANKLIN HOLDING, LLC	1866 S LAWNDALE AVE, CHICAGO, IL IL	WSW	0.13 / 706.37	44
MIKE PISTORIO	1830 S LAWNDALE AVE, CHICAGO, IL IL	WSW	0.15 / 778.41	47
ANITA BONNER	1939 S TRUMBULL AVE, CHICAGO, IL IL	ESE	0.15 / 792.33	49
RESILIENT CORRIDORS- SITE 7	1554 S LAWNDALE AVE IL	NW	0.16 / 827.85	50
Resilient Corridor Site 9b	2122 South Millard IL	SSW	0.16 / 828.59	51
RESILIENT CORRIDOR SITE 9B	2122 S MILLARD AVE IL	SSW	0.16 / 839.44	52
TWEAK BOYS INC	3665 W OGDEN AVE IL	SW	0.17 / 917.96	58
TWEAK BOYS, INC.	3665 W OGDEN AVE, CHICAGO, IL IL	SW	0.17 / 917.96	58
JAMES BEQUEAITH JR.	3665 W OGDEN AVE, CHICAGO, IL IL	SW	0.17 / 917.96	58
RITA VERA	1519 S TRUMBULL AVE, CHICAGO, IL IL	NE	0.18 / 947.92	59
REGNARD CARTER	3401 W OGDEN AVE, CHICAGO, IL IL	ESE	0.18 / 963.88	61

Equal/Higher Elevation	Address	Direction	Distance (mi/ft)	Map Key
MRS. GUSSIE DYE	1862 S HOMAN AVE, CHICAGO, IL IL	ESE	0.19 / 1,002.16	64
VACANT LOT	3701 W OGDEN AVE, CHICAGO, IL IL	SW	0.20 / 1,048.02	70
VACANT LOT	3701 W OGDEN AVE, CHICAGO, IL IL	SW	0.20 / 1,048.02	70
LAWNDALE CHRISTIAN DEVEL.	3701 W OGDEN AVE, CHICAGO, IL IL	SW	0.20 / 1,048.02	70
LAWNDALE CHRISTIAN DEV.	3701 W OGDEN AVE, CHICAGO, IL IL	SW	0.20 / 1,048.02	70
CPS/BOE	2128 S ST LOUIS AVE, CHICAGO, IL IL	SSE	0.20 / 1,060.00	72
CHICAGO PUBLIC SCHOOLS	2128 S ST LOUIS AVE, CHICAGO, IL IL	SSE	0.20 / 1,060.00	72
CROWN PUBLIC SCHOOL	2128 S ST LOUIS AVE, CHICAGO, IL IL	SSE	0.20 / 1,060.00	72
JUANITA DUKE	2144 S DRAKE AVE, CHICAGO, IL IL	S	0.21 / 1,125.19	75
NORTH COMMUNITY BANK	1800 S HOMAN AVE IL	E	0.22 / 1,143.24	76
WESTLAWN GOSPEL CHAPEL	2141 S ST LOUIS AVE, CHICAGO, IL IL	SSE	0.22 / 1,162.21	77
STANLEY T. RATLLFF	2149 S DRAKE AVE, CHICAGO, IL IL	S	0.22 / 1,177.37	78
ACP ENTERPRISES OF CHICAGO LLC	3354 W OGDEN AVE, CHICAGO, IL IL	E	0.23 / 1,213.43	80

Equal/Higher Elevation	Address	Direction	Distance (mi/ft)	Map Key
HOLSTEN MANAGEMENT	1407 S CENTRAL PARK AVE, CHICAGO, IL IL	N	0.23 / 1,217.41	81
URBAN PROPERTY ADVISORS	1424 S TRUMBULL AVE, CHICAGO, IL IL	NNE	0.23 / 1,228.17	82
LAWNDALE CHRISTIAN DEVELOPEMENT COR	3622 W CERMAK RD, CHICAGO, IL IL	SSW	0.24 / 1,242.43	83
3737 W 18TH	3737 W 18TH ST IL	W	0.24 / 1,248.05	84
REV. LARRY KATES	3737 W 18TH ST IL	W	0.24 / 1,248.05	84
BLESSED SACRAMENT CHURCH	3616 W CERMAK RD, CHICAGO, IL IL	SSW	0.24 / 1,274.36	86
CUSTOM AUTO REPAIR	3442 W CERMAK RD IL	SSE	0.24 / 1,274.81	87
ALIANZA AUTO REPAIR	3442 W CERMAK RD, CHICAGO, IL IL	SSE	0.24 / 1,274.81	87
CHICAGO HOUSING AUTHORITY	3605 W DOUGLAS BLVD, CHICAGO, IL IL IL	NNW	0.24 / 1,285.92	89

Non Standard

Federal

FINDS/FRS - Facility Registry Service/Facility Index

A search of the FINDS/FRS database, dated Sep 8, 2023 has found that there are 17 FINDS/FRS site(s) within approximately 0.02 miles of the project property.

Equal/Higher Elevation	Address	Direction	Distance (mi/ft)	Map Key
ANTON DVORAK SCHOOL	3615 W 16TH ST CHICAGO IL 60623 ***Registry ID**: 110005951942*	N	0.00 / 15.80	1

Equal/Higher Elevation	Address	Direction	Distance (mi/ft)	Map Key
JENKINS, GLORIA	3525 W OGDEN CHICAGO IL 60623 ***Registry ID**: 110018321412*	SE	0.04 / 220.34	14
SHERWIN WILLIAMS CO THE	3561 W OGDEN AVE CHICAGO IL 60623 ***Registry ID**: 110005892917*	S	0.05 / 241.83	16
ILL BELL TEL CO LAWNDALE C O	1908 S ST LOUIS AVE CHICAGO IL 60623 ***Registry ID**: 110005853969*	SE	0.08 / 410.00	21
SBC Q11570	1908 S ST LOUIS CHICAGO IL 60607 ***Registry ID**: 110064217529*	SE	0.08 / 410.00	21
HONEY BEE TRUCKING	1823 S MILLARD CHICAGO IL 60623-2543 ***Registry ID**: 110005958632*	WSW	0.09 / 454.02	25
2126 S MILLARD-VACANT	2126 S MILLARD CHICAGO IL 60623 ***Registry ID**: 110060381377*	SSW	0.16 / 864.42	54
1523 S LAWNDALE AVE	1523 S LAWNDALE AVE CHICAGO IL 60623 ***Registry ID**: 110071366068*	NW	0.17 / 908.70	57
B&B BODY CO INC	3665 W OGDEN AVE CHICAGO IL 60623 ***Registry ID**: 110005938959*	SW	0.17 / 917.96	58
3701 W. OGDAN	3701 W. OGDAN CHICAGO IL 60623-2557 ***Registry ID**: 110039545203*	SW	0.18 / 954.81	60
CROWN COMM ACAD FINE ARTS CTR	2128 S ST LOUIS CHICAGO IL 60623-3121 ***Registry ID**: 110005951728*	SSE	0.19 / 992.59	62
2115 S DRAKE	2115 S DRAKE CHICAGO IL 60623 ***Registry ID**: 110041840960*	SSE	0.19 / 1,007.15	65
1424 -28 S TRUMBULL	1424 -28 S TRUMBULL CHICAGO IL 60623 ***Registry ID**: 110028923235*	NNE	0.23 / 1,228.17	82
3735 OGDEN	3735 OGDEN BERWYN IL 60402 ***Registry ID**: 110063270712*	SW	0.24 / 1,264.97	85

Equal/Higher Elevation	Address	Direction	Distance (mi/ft)	Map Key
3616 W CERMAK	3616 W CERMAK CHICAGO IL 60623 ***Registry ID**: 110046145042*	SSW	0.24 / 1,274.36	86
3742 W OGDEN	3742 W OGDEN CHICAGO IL 60623 ***Registry ID**: 110041841059*	SW	0.25 / 1,301.76	90
3746 W OGDEN	3746 W OGDEN CHICAGO IL 60623 ***Registry ID**: 110041841095*	SW	0.25 / 1,319.22	91

AFS - Air Facility System

A search of the AFS database, dated Oct 17, 2014 has found that there are 1 AFS site(s) within approximately 0.02 miles of the project property.

Equal/Higher Elevation	Address	Direction	Distance (mi/ft)	Map Key
GILLETTE CO	3500 W 16TH ST NORTH CHICAGO IL 600641513	NE	0.09 / 451.54	24

State

SPILLS - Spills and Incidents

A search of the SPILLS database, dated Oct 16, 2023 has found that there are 8 SPILLS site(s) within approximately 0.12 miles of the project property.

Equal/Higher Elevation	Address	Direction	Distance (mi/ft)	Map Key
City of Chicago	3556 W. Ogden Ave Chicago IL ***Incident No**: H-2023-0556*	S	0.03 / 163.38	8
ILLINOIS BELL TELEPHONE COMPAN	1908 S. ST. LOUIS CHICAGO IL ***Incident No**: 903156*	SE	0.08 / 410.00	21
ILLINOIS BELL	1908 S. ST. LOUIS CHICAGO IL ***Incident No**: 910537*	SE	0.08 / 410.00	21
PUBLIC BUILDING COMMISSION OF CHICAGO	3423 W. OGDEN CHICAGO IL ***Incident No**: H 2003 1815*	ESE	0.15 / 789.77	48
City of Chicago Department of 2FM (Fleet & Facility Management	2122 S. Millard Avenue Chicago IL ***Incident No**: H-2017-1008*	SSW	0.16 / 839.44	52

Equal/Higher Elevation	Address	Direction	Distance (mi/ft)	Map Key
Anthony McKerr	2130 S. Central Park Chicago IL ***Incident No**: H-2021-0558*	S	0.20 / 1,057.68	71
MR. SERVICE	3734 West 16th Street CHICAGO IL ***Incident No**: 891098*	WNW	0.23 / 1,202.90	79
MARIO VERA	3442 WEST CERMAK ROAD CHICAGO IL ***Incident No**: 991886*	SSE	0.24 / 1,274.81	87

SPILL OER - Emergency Response Releases & Spills Database

A search of the SPILL OER database, dated Oct 16, 2023 has found that there are 1 SPILL OER site(s) within approximately 0.12 miles of the project property.

Equal/Higher Elevation	Address	Direction	Distance (mi/ft)	Map Key
UNKNOWN	1830 S HOLMAN AVE CHICAGO IL ***Incident ID**	**Incident LUST**: 20001774 | N*	E	0.20 / 1,039.97	69

IEPA DOCS - IEPA Document Explorer

A search of the IEPA DOCS database, dated Jul 5, 2023 has found that there are 13 IEPA DOCS site(s) within approximately 0.02 miles of the project property.


Equal/Higher Elevation	Address	Direction	Distance (mi/ft)	Map Key
Anton Dvorak School	3615 W 16th St Chicago IL	N	0.00 / 15.80	1
Public Street	1658 S Drake Ave Chicago IL	NE	0.03 / 156.38	7
Jenkins, Gloria	3525 W Ogden Chicago IL	SE	0.04 / 220.34	14
Sherwin Williams Co	3561 W Ogden Ave Chicago IL	S	0.05 / 241.83	16
SBC Q11570	1908 S St Louis Chicago IL	SE	0.08 / 410.00	21
Honey Bee Trucking	1823 S Millard Ave Chicago IL	WSW	0.09 / 471.90	28

Equal/Higher Elevation	Address	Direction	Distance (mi/ft)	Map Key
Sanford	3500 W 16th St-b North Chicago IL	NE	0.09 / 488.75	29
Caldwell, Ken	3450-3454 W Ogden Ave Chicago IL	ESE	0.11 / 580.64	38
Chicago Public Bldg Comm	3423 W Ogden Chicago IL	ESE	0.15 / 789.77	48
B&b Body Co Inc	3665 W Ogden Ave Chicago IL	SW	0.17 / 917.96	58
Crown Comm Acad Fine Arts Ctr	2128 S St Louis Chicago IL	SSE	0.19 / 992.59	62
Apartment Building	2137-2141 S Lawndale Chicago IL	SW	0.21 / 1,107.72	73
Vera, Mario	3442 W Cermak Rd Chicago IL	SSE	0.24 / 1,274.81	87

TIER 2 - Tier 2 Report

A search of the TIER 2 database, dated Nov 11, 2022 has found that there are 4 TIER 2 site(s) within approximately 0.12 miles of the project property.

Equal/Higher Elevation	Address	Direction	Distance (mi/ft)	Map Key
AT&T - Q11570	1908 South Saint Louis Chicago IL 60623	SE	0.08 / 410.00	21
AT&T - Lawndale Co - Q11570	1908 S St. Louis Chicago IL 60623	SE	0.08 / 410.00	21
Illinois Bell Telephone Company d/b/a SBC Illinois	1908 South Saint Louis Chicago IL 60623	SE	0.08 / 410.00	21
AT&T - Q11570	1908 S St. Louis Chicago IL 60623	SE	0.08 / 410.00	21

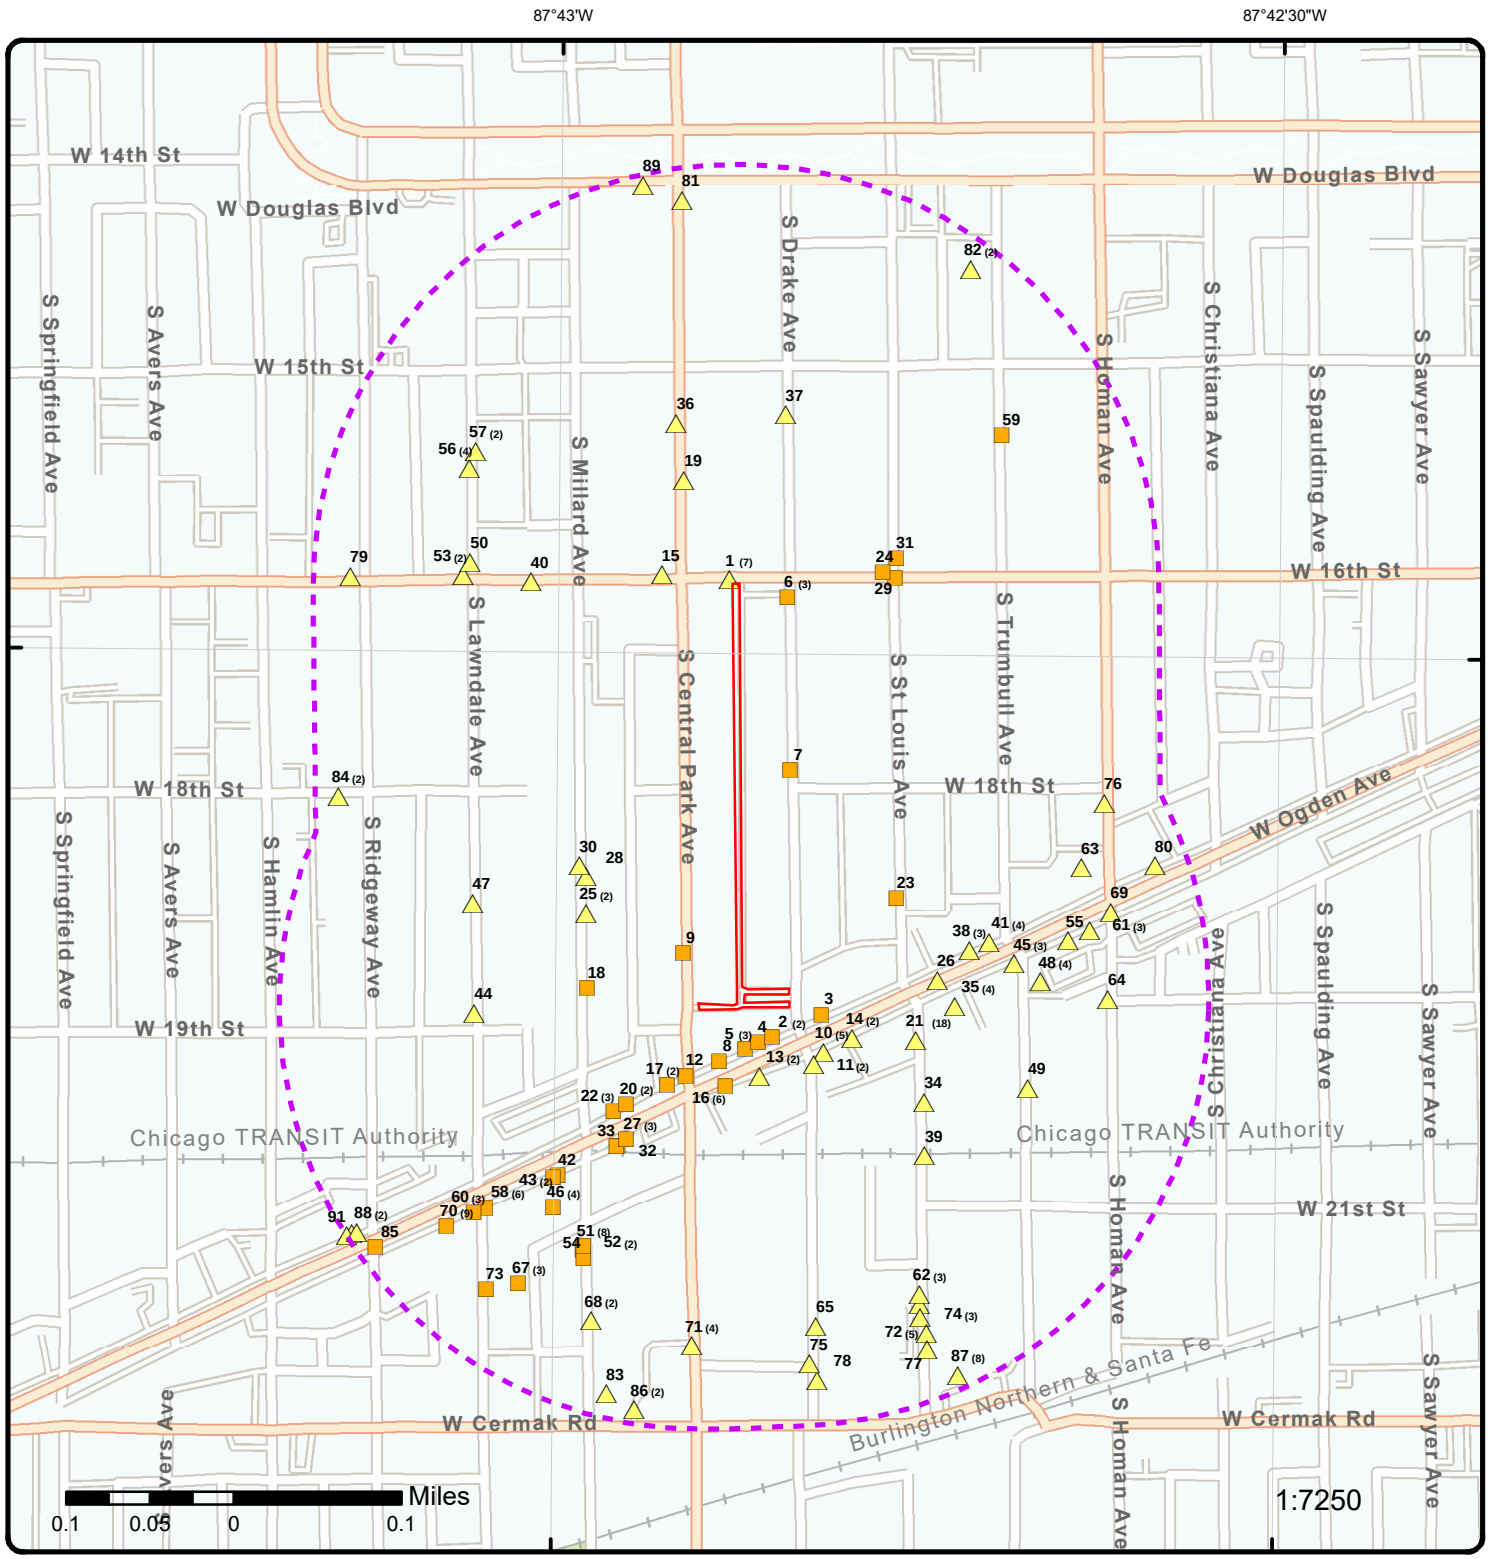

Map: 0.25 Mile Radius


Order Number: 23120400888

Address: W. 16th Street, W. Ogden Avenue, S. Central Park Avenue, S. Drake Avenue, Chicago, I

- Project Property
- Buffer Outline
- Sites with Higher Elevation
- Sites with Same Elevation
- Sites with Lower Elevation
- Sites with Unknown Elevation
- Areas with Higher Elevation
- Areas with Same Elevation
- Areas with Lower Elevation
- Areas with Unknown Elevation
- Freeways; Highways
- Traffic Circle; Ramp
- Major & Minor Arterial
- Traffic Circle; Ramp
- Local Road
- Rail
- State
- Country
- National Wetland
- Indian Reserve Land
- Plume
- 100 Year Flood Zone
- 500 Year Flood Zone
- FWS Special Designation Areas
- National Priorities List (Active, Delisted, Proposed, Institutional Control)

Source: © 2021 ESRI StreetMap Premium

© ERIS Information Inc.

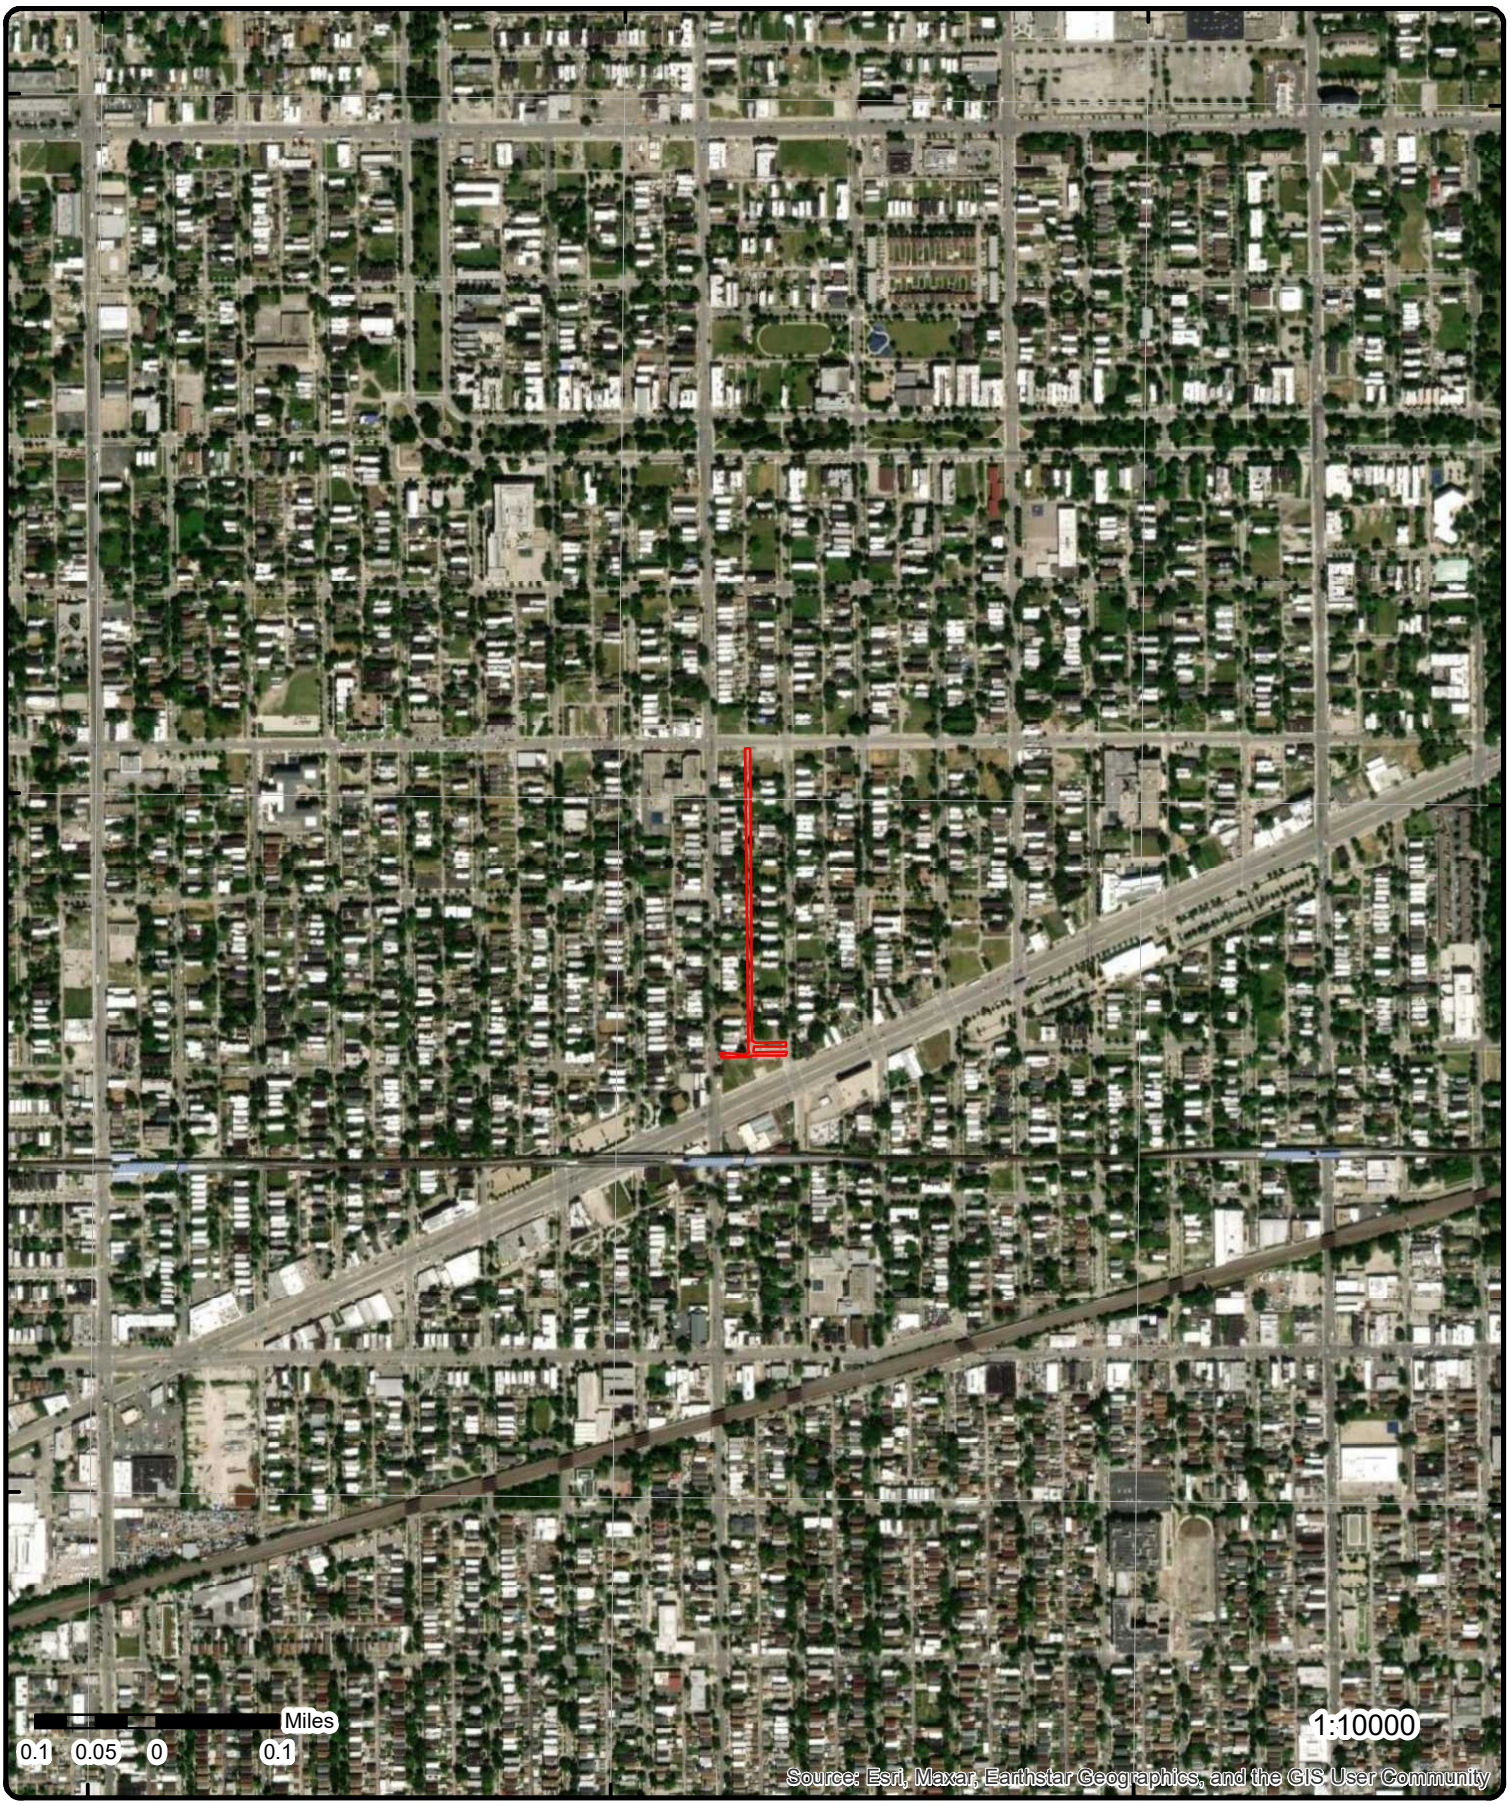


Aerial **Year: 2022**

Order Number: 23120400888

Address: W. 16th Street, W. Ogden Avenue, S. Central Park Avenue, S. Drake Ave

© ERIS Information Inc.

Source: ESRI World Imagery

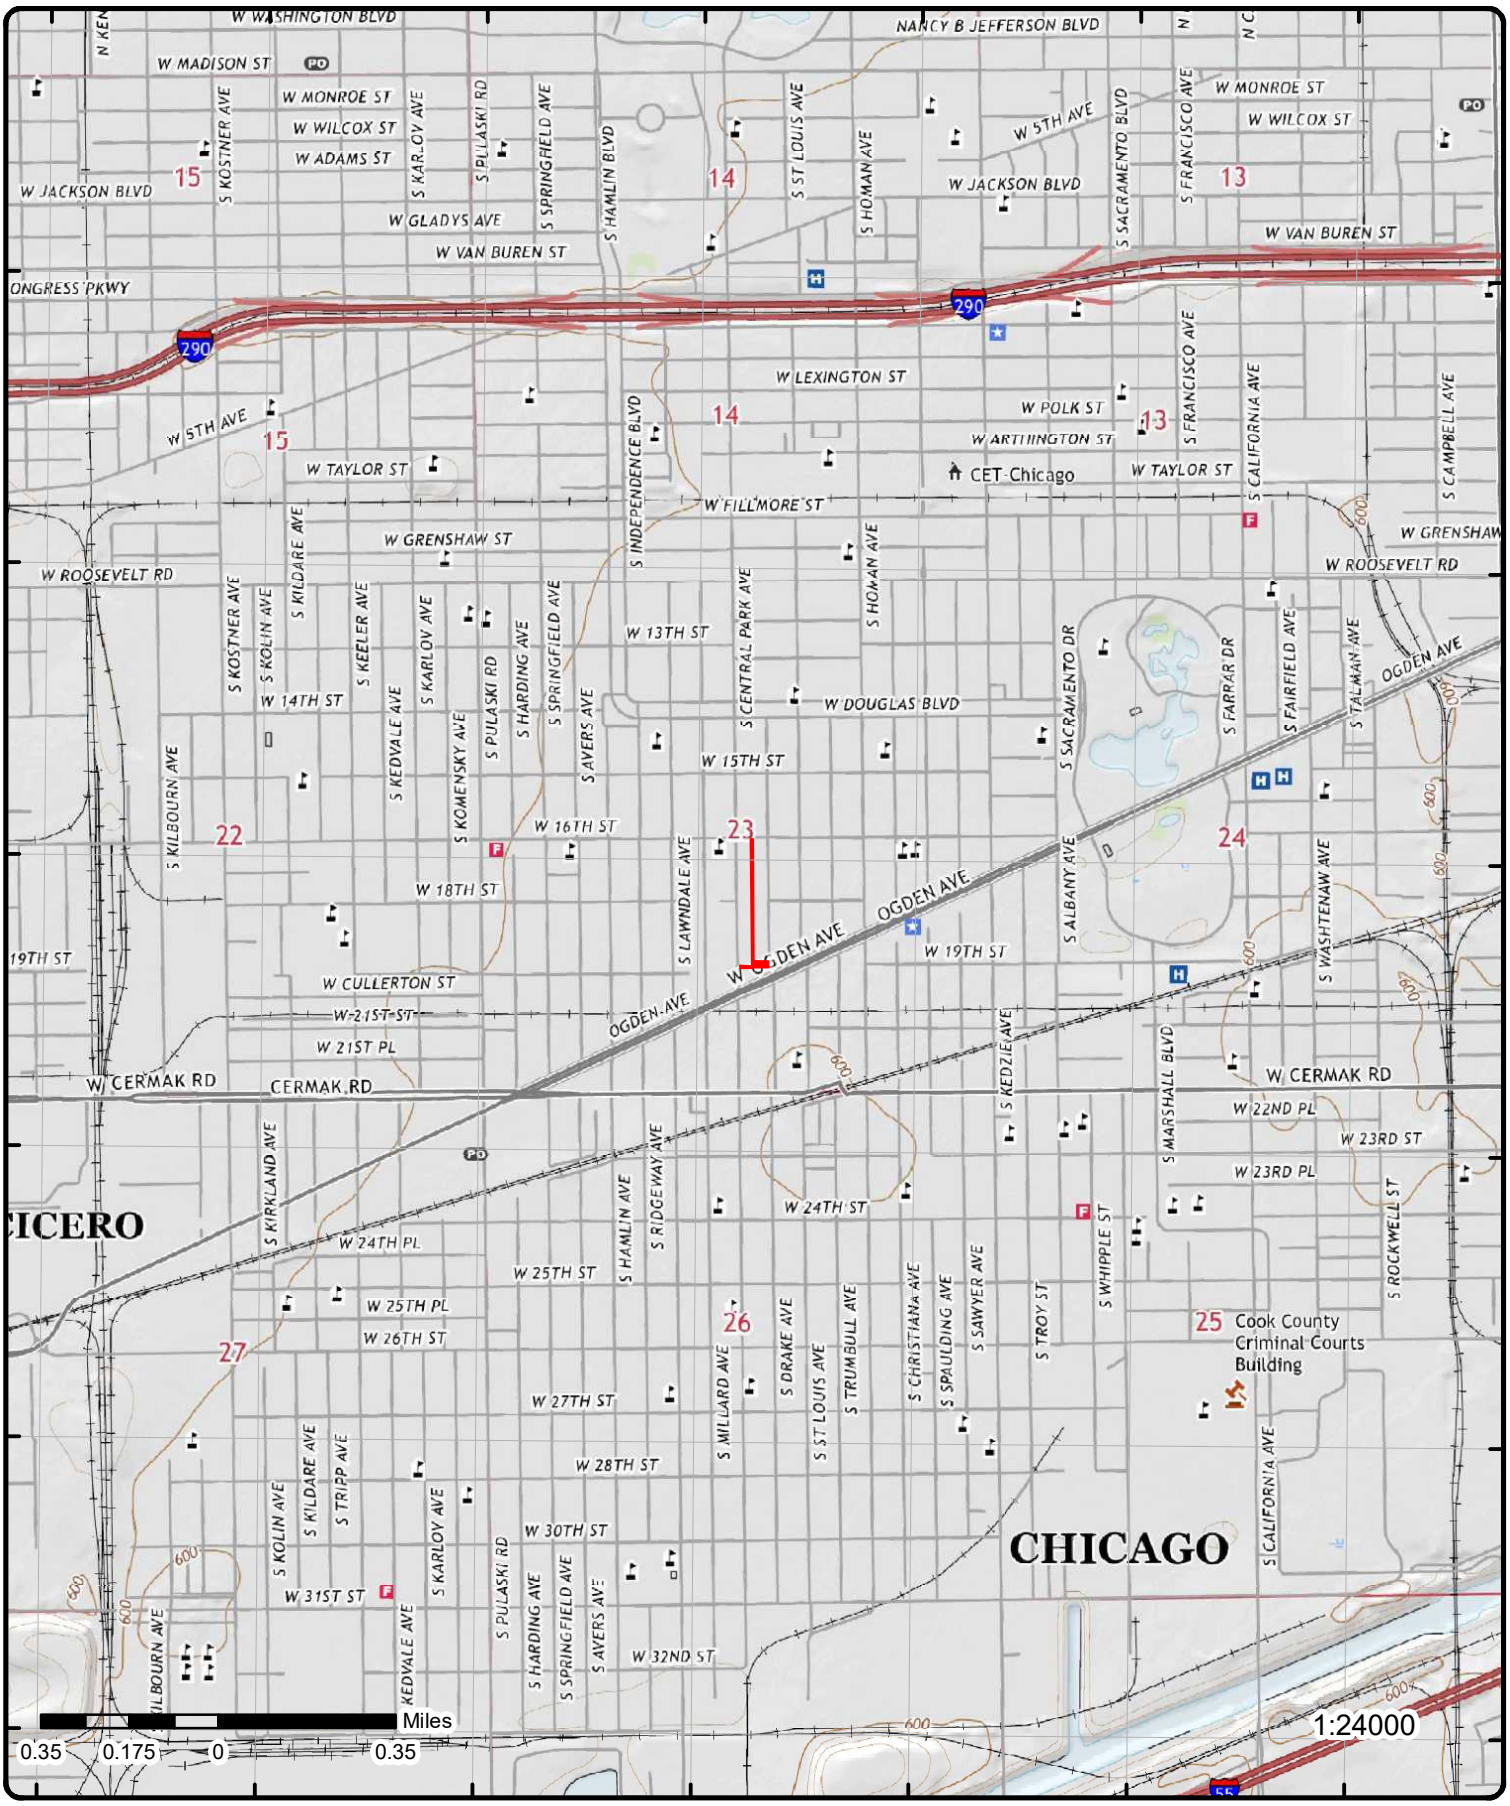

Topographic Map

Year: 2021

Order Number: 23120400888

Address: W. 16th Street, W. Ogden Avenue, S. Central Park Avenue, S. Drake Aver

Quadrangle(s): Englewood IL

© ERIS Information Inc.

Source: USGS Topographic Map

Detail Report

Map Key	Number of Records	Direction	Distance (mi/ft)	Elev/Diff (ft)	Site	DB
1	1 of 7	N	0.00 / 15.80	595.52 / 1	ANTON DVORAK SCHOOL 3615 W 16TH ST CHICAGO IL 60623	FINDS/FRS

Registry ID:	110005951942
FIPS Code:	17031
HUC Code:	07120003
Site Type Name:	STATIONARY
Location Description:	
Supplemental Location:	
Create Date:	01-MAR-00
Update Date:	26-JAN-12
Interest Types:	STATE MASTER, UNSPECIFIED UNIVERSE
SIC Codes:	
SIC Code Descriptions:	
NAICS Codes:	
NAICS Code Descriptions:	
Conveyor:	FRS-GEOCODE
Federal Facility Code:	
Federal Agency Name:	
Tribal Land Code:	
Tribal Land Name:	
Congressional Dist No:	07
Census Block Code:	170312912002013
EPA Region Code:	05
County Name:	COOK
US/Mexico Border Ind:	
Latitude:	41.858985
Longitude:	-87.71458
Reference Point:	ENTRANCE POINT OF A FACILITY OR STATION
Coord Collection Method:	ADDRESS MATCHING-HOUSE NUMBER
Accuracy Value:	50
Datum:	NAD83
Source:	
Facility Detail Rprt URL:	https://ofmpub.epa.gov/frs_public2/fii_query_detail.disp_program_facility?p_registry_id=110005951942
Data Source:	Facility Registry Service - Single File
Program Acronyms:	

ACES:170000330005, RCRAINFO:ILR000032938

Map Key	Number of Records	Direction	Distance (mi/ft)	Elev/Diff (ft)	Site	DB
1	2 of 7	N	0.00 / 15.80	595.52 / 1	BOARD OF EDUCATION 3615 W 16TH ST CHICAGO IL	TANKS CHICAGO

Map Key	Number of Records	Direction	Distance (mi/ft)	Elev/Diff (ft)	Site	DB

Facility ID: 3615W161962-08-23
Owner:
Data Source(s): HISTORIC DEPT. OF BUILDINGS

Detail(s)

Tank ID:
Installation Date: 08/23/1962
Removal Date:
Last Used Date:
Tank Type: UNDERGROUND STORAGE TANK
Tank Material:
Tank Construction:
Tank Product:
Tank Capacity:
Location: POINT (-87.71574626476811 41.85885598757719)
Comment: WORK BY: L. J. KEEFE; INSTALL 1-8K GAL FUEL OIL TANK FINAL 1/18/63

Street No from: 3615
Street No to: 3615
Street Name: 16TH
Street Type: ST
Direction: W
Latitude: 41.85885598757719
Longitude: -87.71574626476811

1	3 of 7	N	0.00 / 15.80	595.52 / 1	CHICAGO PUBLIC SCHOOL 3615 W 16TH ST, CHICAGO, IL IL	PERMITS CHICAGO

Application ID: DOEAIR25794
Issue or Entry Date: 01/11/2010
Application Type: AIR POLLUTION CONTROL PERMIT
Application Subtype: EQUIPMENT INSTALLATION

CDPH Environmental Permit Details

Status: CLOSED
Applicant:
Expiration Date: 07/10/2010
Data Source: HISTORIC DEPT. OF ENVIRONMENT
Street No from: 3615
Location: POINT (-87.7148 41.859)
Comment:

Street No to:
Direction: W
Street Name: 16TH
Street Type: ST

QTY: 1.0 ARCHITECTURAL SURFACE CLEANING: CHEM WASH/ DUST SUPPRESSION METHOD: TARPS/ PERM EXPIRES: 11/11/10**Note: Many records provided by the department have a truncated Comment field.

1	4 of 7	N	0.00 / 15.80	595.52 / 1	CHICAGO PUBLIC SCHOOLS 3615 W 16TH ST IL	PERMITS CHICAGO

Application ID: ENVAIR119025
Issue or Entry Date: 04/20/2012
Application Type: AIR POLLUTION CONTROL PERMIT
Application Subtype: GENERAL POLUTION PREVENTION(P2)

CDPH Environmental Permit Details

Status: CLOSED
Applicant: BIRK PLUMBING, INC.
Expiration Date:

Street No to:
Direction: W
Street Name: 16TH

Map Key	Number of Records	Direction	Distance (mi/ft)	Elev/Diff (ft)	Site	DB

Data Source: DEPT. OF PUBLIC HEALTH
Street Type: ST
Street No from: 3615
Location: POINT (-87.7148 41.859)
Comment:

[EQUIP ID: , QUANTITY: 1, DESCRIPTION: UNFIRED PRESSURE VESSEL, AIR TANK, NOTE:],[EQUIP ID: , QUANTITY: 2, DESCRIPTION: 090A - BOILER, OUTPUT LESS THAN 288,000 BTU/HR, NOTE:],[EQUIP ID: , QUANTITY: 2, DESCRIPTION: 090C - BOILER OUTPUT 966,000 BTU/HR AND LESS THAN 2,888,000 BTU/HR, NOTE:]**Note: Many records provided by the department have a truncated Comment field.

1	5 of 7	N	0.00 / 15.80	595.52 / 1	**CHICAGO PUBLIC SCHOOLS** **3615 W 16TH ST, CHICAGO, IL** **IL**	**PERMITS CHICAGO**

Application ID: DOEAIR5094
Application Type: AIR POLLUTION CONTROL PERMIT
Issue or Entry Date: 09/06/1998
Application Subtype: EQUIPMENT INSTALLATION

CDPH Environmental Permit Details

Status: CLOSED
Street No to:
Applicant: GEORGE ALLEN
Direction: W
Expiration Date: 03/05/1999
Street Name: 16TH
Data Source: HISTORIC DEPT. OF ENVIRONMENT
Street Type: ST
Street No from: 3615
Location: POINT (-87.7148 41.859)
Comment:

QTY: 1.0 FURNACE MFR: ENGINEERED AIR MODEL: DJ 140 MAX BTU: 1,400 MBH,QTY: 1.0 FURNACE MFR: TRANCE CO. MODEL:YC/TYPE MAX BTU: 150,000**Note: Many records provided by the department have a truncated Comment field.

1	6 of 7	N	0.00 / 15.80	595.52 / 1	**Anton Dvorak School** **3615 W 16th St** **Chicago IL**	**IEPA DOCS**

Note: Documents related to facilities in Illinois can be searched on the Illinois Environmental Protection Agency (IEPA) Document Explorer: https://external.epa.illinois.gov/DocumentExplorer

Details

Site ID: 170000330005
Document Indicator: No
System ID: 0316295039
Latitude: 41.85877
Interest Type: BOL
Longitude: -87.71581
Media Code: LAND
X: -87.71580999999998
Revision Date/Time: 06/30/2003
Y: 41.85877000000005
Collection Date: 12/30/2003

1	7 of 7	N	0.00 / 15.80	595.52 / 1	**DVORAK** **3615 W 16TH ST** **CHICAGO IL 60623**	**RCRA NON GEN**

EPA Handler ID: ILR000032938
Gen Status Universe: No Report
Contact Name:

Contact Address:
Contact Phone No and Ext:
Contact Email:
Contact Country:
County Name: COOK
EPA Region: 05
Land Type: District
Receive Date: 20191213
Location Latitude:
Location Longitude:

Violation/Evaluation Summary

Note: NO RECORDS: As of Oct 2023, there are no Compliance Monitoring and Enforcement (violation) records associated with this facility (EPA ID).

Handler Summary

Importer Activity: No
Mixed Waste Generator: No
Transporter Activity: No
Transfer Facility: No
Onsite Burner Exemption: No
Furnace Exemption: No
Underground Injection Activity: No
Commercial TSD: No
Used Oil Transporter: No
Used Oil Transfer Facility: No
Used Oil Processor: No
Used Oil Refiner: No
Used Oil Burner: No
Used Oil Market Burner: No
Used Oil Spec Marketer: No

Hazardous Waste Handler Details

Sequence No: 1
Receive Date: 19970108
Handler Name: DVORAK
Source Type: Notification
Federal Waste Generator Code: 2
Generator Code Description: Small Quantity Generator

Waste Code Details

Hazardous Waste Code: D008
Waste Code Description: LEAD

Map Key	Number of Records	Direction	Distance (mi/ft)	Elev/Diff (ft)	Site	DB

Hazardous Waste Handler Details

Sequence No:	1
Receive Date:	20191213
Handler Name:	DVORAK
Source Type:	Implementer
Federal Waste Generator Code:	N
Generator Code Description:	Not a Generator, Verified

Owner/Operator Details

Owner/Operator Ind:	Current Owner	***Street No:***	
Type:	District	***Street 1:***	1819 W PERSHING RD
Name:	CHICAGO PUBLIC SCHOOLS	***Street 2:***	
Date Became Current:		***City:***	CHICAGO
Date Ended Current:		***State:***	IL
Phone:	773-535-7039	***Country:***	
Source Type:	Notification	***Zip Code:***	60609

Historical Handler Details

Receive Dt:	19970108
Generator Code Description:	Small Quantity Generator
Handler Name:	DVORAK

2	*1 of 2*	***SSE***	***0.02 / 96.01***	***595.17 / 0***	***350-354 WEST OGDEN BLDG. CORP.*** ***3536 W OGDEN AVE*** ***CHICAGO IL***	***TANKS CHICAGO***

Facility ID:	3536OGD1959-01-29
Owner:	
Data Source(s):	HISTORIC DEPT. OF BUILDINGS

Detail(s)

Tank ID:		***Street No from:***	3536
Installation Date:	01/29/1959	***Street No to:***	3554
Removal Date:		***Street Name:***	OGDEN
Last Used Date:		***Street Type:***	AVE
Tank Type:	UNDERGROUND STORAGE TANK	***Direction:***	W
Tank Material:		***Latitude:***	41.85508719670877
Tank Construction:		***Longitude:***	-87.71393900216253
Tank Product:			
Tank Capacity:			
Location:	POINT (-87.71393900216253 41.85508719670877)		
Comment:	WORK BY: AUTOMATIC TANK WORKS; INST 1-6K GAL FUEL OIL TANK FINAL 7/30/53		

2	*2 of 2*	***SSE***	***0.02 / 96.01***	***595.17 / 0***	***350-354 WEST OGDEN BLDG. CORP.***	***TANKS CHICAGO***

Map Key	Number of Records	Direction	Distance (mi/ft)	Elev/Diff (ft)	Site	DB
					3536 W OGDEN AVE CHICAGO IL	

Facility ID: 3536OGD1953-05-14
Owner:
Data Source(s): HISTORIC DEPT. OF BUILDINGS

Detail(s)

Tank ID:
Installation Date: 05/14/1953
Removal Date:
Last Used Date:
Tank Type: UNDERGROUND STORAGE TANK
Tank Material:
Tank Construction:
Tank Product:
Tank Capacity:
Location: POINT (-87.71393900216253 41.85508719670877)
Comment: WORK BY: AUTOMATIC TANK WORKS; INST 2-550 LUBRICATING OIL TKS FINAL 7/30/53

Street No from: 3536
Street No to: 3554
Street Name: OGDEN
Street Type: AVE
Direction: W
Latitude: 41.85508719670877
Longitude: -87.71393900216253

Map Key	Number of Records	Direction	Distance (mi/ft)	Elev/Diff (ft)	Site	DB
3	1 of 1	SSE	0.02 / 104.62	595.20 / 0	A. KEINBERG 3520 W OGDEN AVE CHICAGO IL	TANKS CHICAGO

Facility ID: 3520OGD1958-07-07
Owner:
Data Source(s): HISTORIC DEPT. OF BUILDINGS

Detail(s)

Tank ID:
Installation Date: 07/07/1958
Removal Date:
Last Used Date:
Tank Type: UNDERGROUND STORAGE TANK
Tank Material:
Tank Construction:
Tank Product:
Tank Capacity:
Location: POINT (-87.71349743723381 41.85524054266587)
Comment: WORK BY: N & C DICKMAN; INST 1-500 GAL FUEL OIL TANK FINAL 241648

Street No from: 3520
Street No to: 3522
Street Name: OGDEN
Street Type: AVE
Direction: W
Latitude: 41.85524054266587
Longitude: -87.71349743723381

Map Key	Number of Records	Direction	Distance (mi/ft)	Elev/Diff (ft)	Site	DB
4	1 of 1	S	0.02 / 111.87	595.17 / 0	Apartment/Retail Building 3550-3554 W. Ogden Chicago, IL 60623 IL	UST

Facility No: 2043785
Facility Status: Exempt
Fac Details Status: Exempt
Fac Type Fac Details: None

Facility Type: None
Owner Type:
Owner Status: Current Owner
County: Cook

Owner Name: Ken Caldwell
Facility URL: http://webapps.sfm.illinois.gov/ustsearch/Facility.aspx?ID=2043785

Tank Information

Tank No:	1	**Capacity:**	2000
Ul No:		**Petroleum Use:**	Consumptive Use on Premises for Heating
Status:	Removed	**Product:**	Heating Oil
Removed Date:	9/25/2007	**CERCLA Substance:**	
Install Date:		**Current Age:**	
Abandoned Date:		**Abandoned Material:**	
Last Used Date:	12/31/1973	**Product Date:**	
Red Tag Issue Date:		**Fee Due:**	
CAS Code:		**Regulated Status:**	Exempt
OSFM First Noti Dt:			

Tank Information

Tank No:	2	**Capacity:**	550
Ul No:		**Petroleum Use:**	
Status:	Removed	**Product:**	Gasoline
Removed Date:	10/12/2007	**CERCLA Substance:**	
Install Date:		**Current Age:**	
Abandoned Date:		**Abandoned Material:**	
Last Used Date:	12/31/1973	**Product Date:**	
Red Tag Issue Date:		**Fee Due:**	
CAS Code:		**Regulated Status:**	Exempt
OSFM First Noti Dt:			

Owner Summary

Owner No:	U0034312	**Owner Status:**	Current Owner
Owner Name:	Caldwell, Ken	**Purchase Date:**	
Ownership History:	http://webapps.sfm.illinois.gov/ustsearch/Ownership.aspx?ID=2043785		

IEMA No

Permit No:	109336	**Inspection Date:**	10/12/2007
IEMA No:	07-1364	**Inspection Type:**	Removal Log
IEMA Link:	https://public.iema.state.il.us/FOIAHazmatSearch/HazmatDetails.aspx		

Facility Details

MFD Forms Status:		**Green Tag Decal:**	
MFD Permit Issue Dt:		**Green Tag Issue Date:**	
MFD Permit Exp Dt:		**Green Tag Exp Date:**	
Property Parcel:		**Motor Fuel Type:**	
Pending Nov:	No		

Map Key	Number of Records	Direction	Distance (mi/ft)	Elev/Diff (ft)	Site	DB
Permit History Link:			https://webapps.sfm.illinois.gov/USTPortal/Permit/FacilityPermitList/2043785			
5	1 of 3	S	0.02 / 127.73	595.19 / 0	APARTMENT/RETAIL BUILDING 3550 W OGDEN AVE CHICAGO IL	TANKS CHICAGO

Facility ID: 2043785
Owner: See Environmental Permit Dataset
Data Source(s): DEPT. OF PUBLIC HEALTH

Detail(s)

Tank ID: 0002
Installation Date:
Removal Date:
Last Used Date:
Tank Type: UNDERGROUND STORAGE TANK
Tank Material:
Tank Construction:
Tank Product: GAS ADDITI
Tank Capacity: 550
Location: POINT (-87.71455391734008 41.854873424458965)
Comment:
Street No from: 3550
Street No to: 3550
Street Name: OGDEN
Street Type: AVE
Direction: W
Latitude: 41.854873424458965
Longitude: -87.71455391734008

Tank ID: 0001
Installation Date:
Removal Date:
Last Used Date: 12/31/1973
Tank Type: UNDERGROUND STORAGE TANK
Tank Material:
Tank Construction:
Tank Product: HEATING OI
Tank Capacity: 2000
Location: POINT (-87.71455391734008 41.854873424458965)
Comment: 3550-54 W OGDEN, REMOVED 9/25/2007, Historic data from former Dept. of Environment [Associated Permit Numbers: 109336 109336;]
Street No from: 3550
Street No to: 3550
Street Name: OGDEN
Street Type: AVE
Direction: W
Latitude: 41.854873424458965
Longitude: -87.71455391734008

Map Key	Number of Records	Direction	Distance (mi/ft)	Elev/Diff (ft)	Site	DB
5	2 of 3	S	0.02 / 127.73	595.19 / 0	LAWNDALE MOTORS 3550 W OGDEN AVE CHICAGO IL	TANKS CHICAGO

Facility ID: 3550OGD1958-04-16
Owner:
Data Source(s): HISTORIC DEPT. OF BUILDINGS

Detail(s)

Tank ID:
Installation Date: 04/16/1958
Removal Date:
Last Used Date:
Street No from: 3550
Street No to: 3550
Street Name: OGDEN
Street Type: AVE

Map Key	Number of Records	Direction	Distance (mi/ft)	Elev/Diff (ft)	Site	DB

Tank Type: UNDERGROUND STORAGE TANK
Direction: W
Tank Material:
Latitude: 41.854873424458965
Tank Construction:
Longitude: -87.71455391734008
Tank Product:
Tank Capacity:
Location: POINT (-87.71455391734008 41.854873424458965)
Comment: WORK BY: HOOD CONSTRUCTION; ENCLOSE 1-2K GAL FUEL OIL TANK FINAL N/G

5	3 of 3	S	0.02 / 127.73	595.19 / 0	APARTMENT/RETAIL BUILDING 3550 W OGDEN AVE, CHICAGO, IL IL	PERMITS CHICAGO

Application ID: DOEUST109336
Application Type: UNDERGROUND STORAGE TANK
Issue or Entry Date: 08/08/2007
Application Subtype: REMOVE

CDPH Environmental Permit Details

Status: CLOSED
Street No to: 3554
Applicant: KEN CALDWELL
Direction: W
Expiration Date: 02/20/2008
Street Name: OGDEN
Data Source: HISTORIC DEPT. OF ENVIRONMENT
Street Type: AVE
Street No from: 3550
Location: POINT (-87.7145 41.85487)
Comment:

[CONTRACTOR: R.W.COLLINS CO] PRE-74 HEATING OIL TANK NO LONGER IN USE REMOVED 2K(PERMITTED SIZE 3K) NO RELEASE SITE.
**Note: Many records provided by the department have a truncated Comment field.

6	1 of 3	NNE	0.03 / 150.05	595.19 / 0	CITY OF CHICAGO 1600 S DRAKE AVE CHICAGO IL	TANKS CHICAGO

Facility ID: 1600DRA1965-01-25
Owner:
Data Source(s): HISTORIC DEPT. OF BUILDINGS

Detail(s)

Tank ID:
Street No from: 1600
Installation Date: 01/25/1965
Street No to: 1602
Removal Date:
Street Name: DRAKE
Last Used Date:
Street Type: AVE
Tank Type: UNDERGROUND STORAGE TANK
Direction: S
Tank Material:
Latitude: 41.8588942748752
Tank Construction:
Longitude: -87.71413026178757
Tank Product:
Tank Capacity:
Location: POINT (-87.71413026178757 41.8588942748752)
Comment: WORK BY: OWNER; INSPECT 1-6K GAL GASLN, CONVERT 1-10K FO TO GASLN F. 4/22/65

Map Key	Number of Records	Direction	Distance (mi/ft)	Elev/Diff (ft)	Site	DB
6	2 of 3	NNE	0.03 / 150.05	595.19 / 0	CITY OF CHICAGO 1600 S DRAKE AVE CHICAGO IL	TANKS CHICAGO

Facility ID: 1600DRA1958-10-22
Owner:
Data Source(s): HISTORIC DEPT. OF BUILDINGS

Detail(s)

Tank ID:
Installation Date: 10/22/1958
Removal Date:
Last Used Date:
Tank Type: UNDERGROUND STORAGE TANK
Tank Material:
Tank Construction:
Tank Product:
Tank Capacity:
Location: POINT (-87.71413026178757 41.8588942748752)
Comment: WORK BY: STANDARD OIL; INSTALL 1-10K GAL FUEL OIL TANK FINAL 1/13/59

Street No from: 1600
Street No to: 1602
Street Name: DRAKE
Street Type: AVE
Direction: S
Latitude: 41.8588942748752
Longitude: -87.71413026178757

Map Key	Number of Records	Direction	Distance (mi/ft)	Elev/Diff (ft)	Site	DB
6	3 of 3	NNE	0.03 / 150.05	595.19 / 0	CITY OF CHICAGO 1600 S DRAKE AVE CHICAGO IL	TANKS CHICAGO

Facility ID: 1600DRA1949-03-02
Owner:
Data Source(s): HISTORIC DEPT. OF BUILDINGS

Detail(s)

Tank ID:
Installation Date: 03/02/1949
Removal Date:
Last Used Date:
Tank Type: UNDERGROUND STORAGE TANK
Tank Material:
Tank Construction:
Tank Product:
Tank Capacity:
Location: POINT (-87.71413026178757 41.8588942748752)
Comment: WORK BY: STANDARD OIL; INSTALL 1-2K GAL GASLN TANK FINAL 3/4/49

Street No from: 1600
Street No to: 1602
Street Name: DRAKE
Street Type: AVE
Direction: S
Latitude: 41.8588942748752
Longitude: -87.71413026178757

Map Key	Number of Records	Direction	Distance (mi/ft)	Elev/Diff (ft)	Site	DB
7	1 of 1	NE	0.03 / 156.38	594.86 / 0	Public Street 1658 S Drake Ave Chicago IL	IEPA DOCS

Note: Documents related to facilities in Illinois can be searched on the Illinois Environmental Protection Agency (IEPA) Document Explorer: https://external.epa.illinois.gov/DocumentExplorer

Details

Map Key	Number of Records	Direction	Distance (mi/ft)	Elev/Diff (ft)	Site	DB

Site ID: 170000519534
System ID: 0316295044
Interest Type: BOL
Media Code: LAND
Revision Date/Time: 06/30/2003
Collection Date: 12/30/2003

Document Indicator: No
Latitude: 41.85836
Longitude: -87.71415
X: -87.71414999999996
Y: 41.85836000000006

---

8 | **1 of 1** | **S** | **0.03 / 163.38** | **595.20 / 0** | **City of Chicago 3556 W. Ogden Ave Chicago IL** | **SPILLS**

Incident No: H-2023-0556
Date/Time Occurred:
Media Release: Ground, Water
Facility Manager: Unknown
Fac Manager Phone: Unknown
Responsible Party Street: 333 S. State St, Suite #200
Area Involved: Fixed Facility
Milepost: N/A
Section: N/A
Township: N/A
Range: N/A

County: Cook
Latitude: 41.85479
Longutude: -87.71473

Hazardous Materials Incident Report

Incident Report Dt: 7/13/2023 10:21:06 AM
Data Input Status: Closed
LUST?: No
Hazmat Incident Type: Leak or spill
Caller: Donavan Tietje
Caller Represents: City of Chicago Public Health/Community Health Permitting Enforcement
Street Address: 3556 W. Ogden Ave
City: Chicago
URL: https://public.iema.state.il.us/FOIAHazmatSearch/HazmatDetails.aspx?RptNum=H-2023-0556
Narrative:

County: Cook
Entered by: Kattner, Paul (IEMA)
Date Entered:

Follow Up Information:

Weather Information

Temp: 65 Degrees
Wind: 4 MPH, Direction unknown

Materials Involved

Name: Lubricating Oil (Suspected) & Gasoline (Suspected)
Type: Liquid
CHRIS CODE: Unknown

CAS No:	Unknown
UN/NA No:	Unknown
Container Type:	Under ground storage tank
Container Size:	1 X 6,000 Gallons (Gasoline-Suspected) & 2 X 550 Gallons (Lubricating Oil-Suspected)
Amount Released:	Unknown
Rate of Release Min:	Unknown
Duration of Release:	Unknown
Cause of Release:	Abandoned underground storage tanks were flooded during torrential rains which caused product off site impacting surrounding soil and nearby storm sewers.
Est Spill Extent:	Unknown
Spill Extent Units:	
Date/Time Inc Occur:	
Unknown Occurr:	Yes
Date/Time Discov:	2023-07-12 08:30
Unknown Discovered:	
Where Taken:	N/A
On Scene Contact:	Donavan Tietje
No of People Evacuat:	0
A 302(a) Extremely Haz Sub?:	Unknown
A RCRA Hazardous Waste?:	Unknown
A RCRA Regulated Facility?:	Unknown
Public Health Risks:	None
State Agency Assistance:	
Containment/Cleanup Plans:	SET is on scene and handling surface cleanup and remediation. Access to the tanks is blocked by a large slab of concrete which may create difficulties in pumping product out. Tank removal and soil remediation plans are under development at this time.

Emergency Units Contacted

Contacted ESDA?:	
ESDA on Scene?:	
Spec ESDA Agency:	None
Contacted Fire Dep?:	
Fire Dep on Scene?:	
Name of Fire Dep:	None
Police Dep Contact?:	
Police Dep on Scene:	
Name of Police Dep:	None
Sheriff Police Dep?:	
Sheriff Dep on Scene:	
Name of Sheriff Dep:	None
Other Agency?:	Yes
Agency on Scene?:	Yes
Name of Agency:	City of Chicago Public Health/Community Health Permitting Enforcement & MWRD

Agency or Persons Notified

Agency:	Chicago LEPC
Date/Time:	2023-07-13 11:05
Name of Person:	E-mailed
Notification Action:	Report Sent

Map Key	Number of Records	Direction	Distance (mi/ft)	Elev/Diff (ft)	Site	DB

Agency: IEPA, OSFM, Chicago Fire, NRTP, & IEMA Region #4
Date/Time: 2023-07-13 11:05
Name of Person: E-mailed
Notification Action: Report Sent

Map Key	Number of Records	Direction	Distance (mi/ft)	Elev/Diff (ft)	Site	DB
9	1 of 1	SSW	0.03 / 165.66	594.86 / 0	PINKSTON 1846 S CENTRAL PARK AVE, CHICAGO, IL IL	PERMITS CHICAGO

Application ID: DOEAIR4948
Application Type: AIR POLLUTION CONTROL PERMIT
Issue or Entry Date: 08/28/1998
Application Subtype: EQUIPMENT INSTALLATION

CDPH Environmental Permit Details

Status: CLOSED
Applicant:
Expiration Date: 02/24/1999
Data Source: HISTORIC DEPT. OF ENVIRONMENT
Street No from: 1846
Location: POINT (-87.71512 41.85574)
Comment:
Street No to:
Direction: S
Street Name: CENTRAL PARK
Street Type: AVE

QTY: 1.0 SANDBLASTING OPERATION-SELICA SAND WASTE DISPOSAL: SCAVENGER DUST SUPPRESSION: PLASTIC TARPS**Note: Many records provided by the department have a truncated Comment field.

Map Key	Number of Records	Direction	Distance (mi/ft)	Elev/Diff (ft)	Site	DB
10	1 of 5	SSE	0.03 / 177.81	595.82 / 1	GLORIA JENKINS 3525 W OGDEN AVE CHICAGO IL	TANKS CHICAGO

Facility ID: 3525OGD1975-03-18
Owner:
Data Source(s): HISTORIC DEPT. OF BUILDINGS

Detail(s)

Tank ID:
Installation Date: 03/18/1975
Removal Date:
Last Used Date:
Tank Type: UNDERGROUND STORAGE TANK
Tank Material:
Tank Construction:
Tank Product:
Tank Capacity:
Location: POINT (-87.71342339701584 41.85490897180271)
Comment: WORK BY: KEZ CONSTRUCTION; REPLACE 2-6K GAL GSLN TKS W/SAME FINAL 3/21/75
Street No from: 3525
Street No to: 3525
Street Name: OGDEN
Street Type: AVE
Direction: W
Latitude: 41.85490897180271
Longitude: -87.71342339701584

Map Key	Number of Records	Direction	Distance (mi/ft)	Elev/Diff (ft)	Site	DB
10	2 of 5	SSE	0.03 / 177.81	595.82 / 1	GLORIA JENKINS 3525 W OGDEN AVE	TANKS CHICAGO

Map Key	Number of Records	Direction	Distance (mi/ft)	Elev/Diff (ft)	Site	DB
					CHICAGO IL	

Facility ID: 3525OGD1970-04-13
Owner:
Data Source(s): HISTORIC DEPT. OF BUILDINGS

Detail(s)

Tank ID:
Installation Date: 04/13/1970
Removal Date:
Last Used Date:
Tank Type: UNDERGROUND STORAGE TANK
Tank Material:
Tank Construction:
Tank Product:
Tank Capacity:
Location: POINT (-87.71342339701584 41.85490897180271)
Comment: WORK BY: AETNA TANK & PUMP; INSP 1-6K GAL GSLN TK FINAL 9/11/70

Street No from: 3525
Street No to: 3525
Street Name: OGDEN
Street Type: AVE
Direction: W
Latitude: 41.85490897180271
Longitude: -87.71342339701584

Map Key	Number of Records	Direction	Distance (mi/ft)	Elev/Diff (ft)	Site	DB
10	3 of 5	SSE	0.03 / 177.81	595.82 / 1	GLORIA JENKINS 3525 W OGDEN AVE CHICAGO IL	TANKS CHICAGO

Facility ID: 3525OGD1987-12-15
Owner:
Data Source(s): HISTORIC DEPT. OF BUILDINGS

Detail(s)

Tank ID:
Installation Date: 12/15/1987
Removal Date:
Last Used Date:
Tank Type: UNDERGROUND STORAGE TANK
Tank Material:
Tank Construction:
Tank Product:
Tank Capacity:
Location: POINT (-87.71342339701584 41.85490897180271)
Comment: WORK BY: CITY TANK & PUMP; REMOVE 3-6K & 1-1K GAL GSLN TKS 2-550 W.O. & F.O.

Street No from: 3525
Street No to: 3525
Street Name: OGDEN
Street Type: AVE
Direction: W
Latitude: 41.85490897180271
Longitude: -87.71342339701584

Map Key	Number of Records	Direction	Distance (mi/ft)	Elev/Diff (ft)	Site	DB
10	4 of 5	SSE	0.03 / 177.81	595.82 / 1	GLORIA JENKINS 3525 W OGDEN AVE CHICAGO IL	TANKS CHICAGO

Facility ID: 3525OGD1989-11-22
Owner:
Data Source(s): HISTORIC DEPT. OF BUILDINGS

Map Key	Number of Records	Direction	Distance (mi/ft)	Elev/Diff (ft)	Site	DB

Detail(s)

Tank ID:
Installation Date: 11/22/1989
Removal Date:
Last Used Date:
Tank Type: UNDERGROUND STORAGE TANK
Tank Material:
Tank Construction:
Tank Product:
Tank Capacity:
Location: POINT (-87.71342339701584 41.85490897180271)
Comment: WORK BY: P. J. HARTMANN; REMOVE 5-6K GAL FUEL OIL TANKS FINAL 11/28/89

Street No from: 3525
Street No to: 3525
Street Name: OGDEN
Street Type: AVE
Direction: W
Latitude: 41.85490897180271
Longitude: -87.71342339701584

---

10 | ***5 of 5*** | ***SSE*** | ***0.03 / 177.81*** | ***595.82 / 1*** | ***GLORIA JENKINS 3525 W OGDEN AVE CHICAGO IL*** | ***TANKS CHICAGO***

Facility ID: 3525OGD1961-04-13
Owner:
Data Source(s): HISTORIC DEPT. OF BUILDINGS

Detail(s)

Tank ID:
Installation Date: 04/13/1961
Removal Date:
Last Used Date:
Tank Type: UNDERGROUND STORAGE TANK
Tank Material:
Tank Construction:
Tank Product:
Tank Capacity:
Location: POINT (-87.71342339701584 41.85490897180271)
Comment: WORK BY: STANDARD OIL; INST 2-6K GSLN, 1-550 WO & 1-550 FO FINAL 12/7/61

Street No from: 3525
Street No to: 3525
Street Name: OGDEN
Street Type: AVE
Direction: W
Latitude: 41.85490897180271
Longitude: -87.71342339701584

---

11 | ***1 of 2*** | ***SSE*** | ***0.04 / 197.56*** | ***595.85 / 1*** | ***STANDARD OIL 1901 S DRAKE AVE CHICAGO IL*** | ***TANKS CHICAGO***

Facility ID: 1901DRA1948-02-20
Owner:
Data Source(s): HISTORIC DEPT. OF BUILDINGS

Detail(s)

Tank ID:
Installation Date: 02/20/1948
Removal Date:
Last Used Date:
Tank Type: UNDERGROUND STORAGE TANK

Street No from: 1901
Street No to: 1901
Street Name: DRAKE
Street Type: AVE
Direction: S

Map Key	Number of Records	Direction	Distance (mi/ft)	Elev/Diff (ft)	Site	DB

Tank Material: | **Latitude:** 41.854756416249856
Tank Construction: | **Longitude:** -87.71356139198012
Tank Product:
Tank Capacity:
Location: POINT (-87.71356139198012 41.854756416249856)
Comment: WORK BY: STANDARD OIL; INSTALL 2-1K, 1-2K GAL GASLN FINAL 4/24/48

Map Key	Number of Records	Direction	Distance (mi/ft)	Elev/Diff (ft)	Site	DB
11	2 of 2	SSE	0.04 / 197.56	595.85 / 1	STANDARD OIL 1901 S DRAKE AVE CHICAGO IL	TANKS CHICAGO

Facility ID: 1901DRA1955-01-24
Owner:
Data Source(s): HISTORIC DEPT. OF BUILDINGS

Detail(s)

Tank ID:
Installation Date: 01/24/1955
Removal Date:
Last Used Date:
Tank Type: UNDERGROUND STORAGE TANK
Tank Material:
Tank Construction:
Tank Product:
Tank Capacity:
Location: POINT (-87.71356139198012 41.854756416249856)
Comment: WORK BY: STANDARD OIL; REMOVE 2-1K REPLACE W/1-2K & 1-3K GAL GASLN FINAL 12/6/56

Street No from: 1901
Street No to: 1901
Street Name: DRAKE
Street Type: AVE
Direction: S
Latitude: 41.854756416249856
Longitude: -87.71356139198012

Map Key	Number of Records	Direction	Distance (mi/ft)	Elev/Diff (ft)	Site	DB
12	1 of 1	SSW	0.04 / 213.31	594.88 / 0	ERNEST JENKINS 3600 W OGDEN AVE, CHICAGO, IL IL	PERMITS CHICAGO

Application ID: DOEAIR19106
Issue or Entry Date: 07/17/2006
Application Type: AIR POLLUTION CONTROL PERMIT
Application Subtype: EQUIPMENT INSTALLATION

CDPH Environmental Permit Details

Status: CLOSED
Applicant:
Expiration Date: 01/13/2007
Data Source: HISTORIC DEPT. OF ENVIRONMENT
Street No from: 3600
Location: POINT (-87.71516 41.85465)
Comment:
Street No to:
Direction: W
Street Name: OGDEN
Street Type: AVE

QTY: 1.0 ARCHITECTURAL SURFACE CLEANING: SANDBLASTING/ DUST SUPPRESSION METHOD: TARPS/ PERMIT EXPIRES: 09/28/2006**Note: Many records provided by the department have a truncated Comment field.

Map Key	Number of Records	Direction	Distance (mi/ft)	Elev/Diff (ft)	Site	DB
13	1 of 2	S	0.04 / 217.20	595.51 / 1	P. G. BERLAND 3555 W OGDEN AVE	TANKS CHICAGO

Map Key	Number of Records	Direction	Distance (mi/ft)	Elev/Diff (ft)	Site	DB
					CHICAGO IL	

Facility ID: 3555OGD1962-07-28
Owner:
Data Source(s): HISTORIC DEPT. OF BUILDINGS

Detail(s)

Tank ID:
Installation Date: 07/28/1962
Removal Date:
Last Used Date:
Tank Type: UNDERGROUND STORAGE TANK
Tank Material:
Tank Construction:
Tank Product:
Tank Capacity:
Location: POINT (-87.71436087795529 41.85457035850309)
Comment: WORK BY: GENERAL TANK; REPLACE 1-500 & 2-275 W/1-6K GAL BENZINE TK FINAL 8/29/62

Street No from: 3555
Street No to: 3571
Street Name: OGDEN
Street Type: AVE
Direction: W
Latitude: 41.85457035850309
Longitude: -87.71436087795529

Map Key	Number of Records	Direction	Distance (mi/ft)	Elev/Diff (ft)	Site	DB
13	2 of 2	S	0.04 / 217.20	595.51 / 1	P. G. BERLAND 3555 W OGDEN AVE CHICAGO IL	TANKS CHICAGO

Facility ID: 3555OGD1960-05-03
Owner:
Data Source(s): HISTORIC DEPT. OF BUILDINGS

Detail(s)

Tank ID:
Installation Date: 05/03/1960
Removal Date:
Last Used Date:
Tank Type: UNDERGROUND STORAGE TANK
Tank Material:
Tank Construction:
Tank Product:
Tank Capacity:
Location: POINT (-87.71436087795529 41.85457035850309)
Comment: WORK BY: WAGNER SHEET METAL; INST 1-1500 GAL FUEL OIL TANK FINAL N/G

Street No from: 3555
Street No to: 3571
Street Name: OGDEN
Street Type: AVE
Direction: W
Latitude: 41.85457035850309
Longitude: -87.71436087795529

Map Key	Number of Records	Direction	Distance (mi/ft)	Elev/Diff (ft)	Site	DB
14	1 of 2	SE	0.04 / 220.34	595.58 / 1	JENKINS, GLORIA 3525 W OGDEN CHICAGO IL 60623	FINDS/FRS

Registry ID: 110018321412
FIPS Code: 17031
HUC Code: 07120003
Site Type Name: STATIONARY
Location Description:

Map Key	Number of Records	Direction	Distance (mi/ft)	Elev/Diff (ft)	Site	DB

Supplemental Location:	
Create Date:	19-OCT-04
Update Date:	29-DEC-14
Interest Types:	STATE MASTER
SIC Codes:	
SIC Code Descriptions:	
NAICS Codes:	
NAICS Code Descriptions:	
Conveyor:	FRS-GEOCODE
Federal Facility Code:	
Federal Agency Name:	
Tribal Land Code:	
Tribal Land Name:	
Congressional Dist No:	07
Census Block Code:	170318414001002
EPA Region Code:	05
County Name:	COOK
US/Mexico Border Ind:	
Latitude:	41.85492
Longitude:	-87.71355
Reference Point:	CENTER OF A FACILITY OR STATION
Coord Collection Method:	ADDRESS MATCHING-HOUSE NUMBER
Accuracy Value:	30
Datum:	NAD83
Source:	
Facility Detail Rprt URL:	https://ofmpub.epa.gov/frs_public2/fii_query_detail.disp_program_facility?p_registry_id=110018321412
Data Source:	Facility Registry Service - Single File
Program Acronyms:	

ACES:170000519758

14	2 of 2	SE	0.04 / 220.34	595.58 / 1	Jenkins, Gloria 3525 W Ogden Chicago IL	IEPA DOCS

Note: Documents related to facilities in Illinois can be searched on the Illinois Environmental Protection Agency (IEPA) Document Explorer: https://external.epa.illinois.gov/DocumentExplorer

Details

Site ID:	170000519758	**Document Indicator:**	No
System ID:	0316305045	**Latitude:**	41.85467
Interest Type:	BOL	**Longitude:**	-87.71362
Media Code:	LAND	**X:**	-87.71361999999993
Revision Date/Time:	06/30/2003	**Y:**	41.854670000000056
Collection Date:	12/30/2003		

15	1 of 1	NNW	0.04 / 223.77	595.85 / 1	ANESHA BUCHANNAN 3602 W 16TH ST IL	PERMITS CHICAGO

Map Key	Number of Records	Direction	Distance (mi/ft)	Elev/Diff (ft)	Site	DB

Application ID: ENVAIR982061
Application Type: AIR POLLUTION CONTROL PERMIT
Issue or Entry Date: 08/01/2018
Application Subtype: GENERAL POLUTION PREVENTION(P2)

CDPH Environmental Permit Details

Status: OPEN
Applicant: WASHINGTON SHEET METALS
Expiration Date:
Data Source: DEPT. OF PUBLIC HEALTH
Street No from: 3602
Location: POINT (-87.71545 41.85898)
Comment:
Street No to:
Direction: W
Street Name: 16TH
Street Type: ST

AIR POLLUTION CONTROL PERMIT [EQUIP ID: , QUANTITY: 1, DESCRIPTION: 080A - FURNACE, OUTPUT LESS THAN 288,000 BTU/HR, NOTE:],[EQUIP ID: , QUANTITY: 1, DESCRIPTION: 080A - FURNACE, OUTPUT LESS THAN 288,000 BTU/HR, NOTE:],[EQUIP ID: , QUANTITY: 1, DESCRIPTION: 137 - EXHAUST HOOD FILTERED, NOTE:]**Note: Many records provided by the department have a truncated Comment field.

16	1 of 6	S	0.05 / 241.83	595.18 / 0	SHERWIN WILLIAMS CO THE 3561 W OGDEN AVE CHICAGO IL 60623	RCRA NON GEN

EPA Handler ID: ILD984828608
Gen Status Universe: No Report
Contact Name: ENV COORDINATOR
Contact Address: US
Contact Phone No and Ext: 216-566-1710
Contact Email:
Contact Country: US
County Name: COOK
EPA Region: 05
Land Type: Private
Receive Date: 20060401
Location Latitude:
Location Longitude:

Violation/Evaluation Summary

Note: NO RECORDS: As of Oct 2023, there are no Compliance Monitoring and Enforcement (violation) records associated with this facility (EPA ID).

Handler Summary

Importer Activity: No
Mixed Waste Generator: No
Transporter Activity: No
Transfer Facility: No
Onsite Burner Exemption: No
Furnace Exemption: No
Underground Injection Activity: No
Commercial TSD: No

Used Oil Transporter:	No
Used Oil Transfer Facility:	No
Used Oil Processor:	No
Used Oil Refiner:	No
Used Oil Burner:	No
Used Oil Market Burner:	No
Used Oil Spec Marketer:	No

Hazardous Waste Handler Details

Sequence No:	1
Receive Date:	19910624
Handler Name:	SHERWIN WILLIAMS CO THE
Source Type:	Notification
Federal Waste Generator Code:	1
Generator Code Description:	Large Quantity Generator

Waste Code Details

Hazardous Waste Code:	D001
Waste Code Description:	IGNITABLE WASTE

Hazardous Waste Handler Details

Sequence No:	1
Receive Date:	19920301
Handler Name:	THE SHERWIN-WILLIAMS COMPANY
Source Type:	Annual/Biennial Report
Federal Waste Generator Code:	1
Generator Code Description:	Large Quantity Generator

Hazardous Waste Handler Details

Sequence No:	1
Receive Date:	20060401
Handler Name:	SHERWIN WILLIAMS CO THE
Source Type:	Annual/Biennial Report update with Notification
Federal Waste Generator Code:	N
Generator Code Description:	Not a Generator, Verified

Owner/Operator Details

Owner/Operator Ind:	Current Owner	**Street No:**	
Type:	Private	**Street 1:**	
Name:	SHERWIN WILLIAMS CO THE	**Street 2:**	
Date Became Current:	19000101	**City:**	
Date Ended Current:		**State:**	
Phone:		**Country:**	US

Map Key	Number of Records	Direction	Distance (mi/ft)	Elev/Diff (ft)	Site	DB

Source Type:	Annual/Biennial Report update with Notification	**Zip Code:**	
Owner/Operator Ind:	Current Owner	**Street No:**	
Type:	Private	**Street 1:**	101 PROSPECT AVE
Name:	SHERWIN WILLIAMS DEV CORP THE	**Street 2:**	
Date Became Current:		**City:**	CLEVELAND
Date Ended Current:		**State:**	OH
Phone:	216-566-2000	**Country:**	
Source Type:	Notification	**Zip Code:**	44115
Owner/Operator Ind:	Current Operator	**Street No:**	
Type:	Private	**Street 1:**	
Name:	SHERWIN WILLIAMS CO THE	**Street 2:**	
Date Became Current:	19000101	**City:**	
Date Ended Current:		**State:**	
Phone:		**Country:**	US
Source Type:	Annual/Biennial Report update with Notification	**Zip Code:**	

Historical Handler Details

Receive Dt:	19920301
Generator Code Description:	Large Quantity Generator
Handler Name:	THE SHERWIN-WILLIAMS COMPANY
Receive Dt:	19910624
Generator Code Description:	Large Quantity Generator
Handler Name:	SHERWIN WILLIAMS CO THE

---

16 **2 of 6** **S** **0.05 / 241.83** **595.18 / 0** **The Sherwin Williams Company**
3561 W Ogden Ave Chicago, IL 60623
IL
UST

Facility No:	2027598	**Facility Type:**	None
Facility Status:	Closed	**Owner Type:**	
Fac Details Status:	Closed	**Owner Status:**	Current Owner
Fac Type Fac Details:	None	**County:**	Cook
Owner Name:	Sherwin Williams Company		
Facility URL:	http://webapps.sfm.illinois.gov/ustsearch/Facility.aspx?ID=2027598		

Tank Information

Tank No:	1	**Capacity:**	2000
Ul No:		**Petroleum Use:**	
Status:	Removed	**Product:**	Gasoline
Removed Date:	8/15/1991	**CERCLA Substance:**	
Install Date:		**Current Age:**	
Abandoned Date:		**Abandoned Material:**	
Last Used Date:		**Product Date:**	
Red Tag Issue Date:		**Fee Due:**	$0.00
CAS Code:		**Regulated Status:**	Federal

OSFM First Noti Dt: 6/17/1991

Owner Summary

Owner No: U0013875 ***Owner Status:*** Current Owner
Owner Name: Sherwin Williams Company ***Purchase Date:***
Ownership History: http://webapps.sfm.illinois.gov/ustsearch/Ownership.aspx?ID=2027598

Owner Details

Owner Name: Sherwin Williams Company ***Type Financial Resp:***
Owner Status: Current Owner ***Fin Resp Rpt Due:***
Purchase Date:
Owner Address: 101 Prospect Avenue Cleveland, OH 44115

Facility Details

MFD Forms Status: ***Green Tag Decal:***
MFD Permit Issue Dt: ***Green Tag Issue Date:***
MFD Permit Exp Dt: ***Green Tag Exp Date:***
Property Parcel: ***Motor Fuel Type:***
Pending Nov: No
Permit History Link: https://webapps.sfm.illinois.gov/USTPortal/Permit/FacilityPermitList/2027598

16	3 of 6	S	0.05 / 241.83	595.18 / 0	SHERWIN WILLIAMS CO THE 3561 W OGDEN AVE CHICAGO IL 60623	FINDS/FRS

Registry ID: 110005892917
FIPS Code: 17031
HUC Code: 07120003
Site Type Name: STATIONARY
Location Description:
Supplemental Location:
Create Date: 01-MAR-00
Update Date: 26-JAN-12
Interest Types: HAZARDOUS WASTE BIENNIAL REPORTER, STATE MASTER, UNSPECIFIED UNIVERSE
SIC Codes:
SIC Code Descriptions:
NAICS Codes: 339999
NAICS Code Descriptions: ALL OTHER MISCELLANEOUS MANUFACTURING.
Conveyor: FRS-GEOCODE
Federal Facility Code:
Federal Agency Name:
Tribal Land Code:
Tribal Land Name:
Congressional Dist No: 07
Census Block Code: 170318414002000
EPA Region Code: 05
County Name: COOK

Map Key	Number of Records	Direction	Distance (mi/ft)	Elev/Diff (ft)	Site	DB

US/Mexico Border Ind:
Latitude: 41.85454
Longitude: -87.71465
Reference Point: CENTER OF A FACILITY OR STATION
Coord Collection Method: ADDRESS MATCHING-HOUSE NUMBER
Accuracy Value: 30
Datum: NAD83
Source:
Facility Detail Rprt URL: https://ofmpub.epa.gov/frs_public2/fii_query_detail.disp_program_facility?p_registry_id=110005892917
Data Source: Facility Registry Service - Single File
Program Acronyms:

ACES:170000277288, BR:ILD984828608, RCRAINFO:ILD984828608

Map Key	Number of Records	Direction	Distance (mi/ft)	Elev/Diff (ft)	Site	DB
16	4 of 6	S	0.05 / 241.83	595.18 / 0	SHERWIN WILLIAMS 3561 W OGDEN AVE CHICAGO IL	TANKS CHICAGO

Facility ID: 3561OGD1991-07-26
Owner:
Data Source(s): HISTORIC DEPT. OF BUILDINGS

Detail(s)

Tank ID:
Installation Date: 07/26/1991
Removal Date:
Last Used Date:
Tank Type: UNDERGROUND STORAGE TANK
Tank Material:
Tank Construction:
Tank Product:
Tank Capacity:
Location: POINT (-87.71458122056525 41.854488344577845)
Comment: WORK BY: AMERICAN WASTE HAULERS; REMOVE 1-2K GAL GSLN TK FINAL 8/15/91

Street No from: 3561
Street No to: 3561
Street Name: OGDEN
Street Type: AVE
Direction: W
Latitude: 41.854488344577845
Longitude: -87.71458122056525

Map Key	Number of Records	Direction	Distance (mi/ft)	Elev/Diff (ft)	Site	DB
16	5 of 6	S	0.05 / 241.83	595.18 / 0	SHERWIN WILLIAMS PAINT COMPANY 3561 W OGDEN AVE CHICAGO IL	TANKS CHICAGO

Facility ID: 2027598
Owner: See Environmental Permit Dataset
Data Source(s): DEPT. OF PUBLIC HEALTH

Detail(s)

Tank ID: 0001
Installation Date:
Removal Date:

Street No from: 3561
Street No to: 3561
Street Name: OGDEN

Map Key	Number of Records	Direction	Distance (mi/ft)	Elev/Diff (ft)	Site	DB

Last Used Date:		**Street Type:**	AVE
Tank Type:	UNDERGROUND STORAGE TANK	**Direction:**	W
Tank Material:		**Latitude:**	41.854488344577845
Tank Construction:		**Longitude:**	-87.71458122056525
Tank Product:	GASOLINE		
Tank Capacity:	2000		
Location:	POINT (-87.71458122056525 41.854488344577845)		
Comment:			

Map Key	Number of Records	Direction	Distance (mi/ft)	Elev/Diff (ft)	Site	DB
16	6 of 6	S	0.05 / 241.83	595.18 / 0	Sherwin Williams Co 3561 W Ogden Ave Chicago IL	IEPA DOCS

Note: Documents related to facilities in Illinois can be searched on the Illinois Environmental Protection Agency (IEPA) Document Explorer: https://external.epa.illinois.gov/DocumentExplorer

Details

Site ID:	170000277288	**Document Indicator:**	No
System ID:	0316305057	**Latitude:**	41.85447
Interest Type:	BOL	**Longitude:**	-87.71423
Media Code:	LAND	**X:**	-87.71422999999999
Revision Date/Time:	06/30/2003	**Y:**	41.85447000000005
Collection Date:	12/30/2003		

Map Key	Number of Records	Direction	Distance (mi/ft)	Elev/Diff (ft)	Site	DB
17	1 of 2	SSW	0.05 / 258.06	595.19 / 0	BOARD OF EDUCATION 3606 W OGDEN AVE CHICAGO IL	TANKS CHICAGO

Facility ID: 3606OGD1962-11-05
Owner:
Data Source(s): HISTORIC DEPT. OF BUILDINGS

Detail(s)

Tank ID:		**Street No from:**	3606
Installation Date:	11/05/1962	**Street No to:**	3606
Removal Date:		**Street Name:**	OGDEN
Last Used Date:		**Street Type:**	AVE
Tank Type:	UNDERGROUND STORAGE TANK	**Direction:**	W
Tank Material:		**Latitude:**	41.85456388303498
Tank Construction:		**Longitude:**	-87.71544130766218
Tank Product:			
Tank Capacity:			
Location:	POINT (-87.71544130766218 41.85456388303498)		
Comment:	WORK BY: HOOD STEEL TANK; INST 1-2K GAL FUEL OIL TANK FINAL 4/18/63		

Map Key	Number of Records	Direction	Distance (mi/ft)	Elev/Diff (ft)	Site	DB
17	2 of 2	SSW	0.05 / 258.06	595.19 / 0	BOARD OF EDUCATION 3606 W OGDEN AVE CHICAGO IL	TANKS CHICAGO

Facility ID: 3606OGD1977-01-21

Map Key	Number of Records	Direction	Distance (mi/ft)	Elev/Diff (ft)	Site	DB

Owner:
Data Source(s): HISTORIC DEPT. OF BUILDINGS

Detail(s)

Tank ID:
Installation Date: 01/21/1977
Removal Date:
Last Used Date:
Tank Type: UNDERGROUND STORAGE TANK
Tank Material:
Tank Construction:
Tank Product:
Tank Capacity:
Location: POINT (-87.71544130766218 41.85456388303498)
Comment: WORK BY: E & E HAULING; REMOVE 1-2K GAL FUEL OIL TANK FINAL 3/15/77

Street No from: 3606
Street No to: 3606
Street Name: OGDEN
Street Type: AVE
Direction: W
Latitude: 41.85456388303498
Longitude: -87.71544130766218

18	1 of 1	SW	0.07 / 353.32	595.19 / 0	GUNICE DALLAS 1859 S MILLARD AVE, CHICAGO, IL IL	PERMITS CHICAGO

Application ID: DOEAIR3857
Issue or Entry Date: 08/01/1997
Application Type: AIR POLLUTION CONTROL PERMIT
Application Subtype: EQUIPMENT INSTALLATION

CDPH Environmental Permit Details

Status: CLOSED
Applicant:
Expiration Date: 01/28/1998
Data Source: HISTORIC DEPT. OF ENVIRONMENT
Street No from: 1859
Location: POINT (-87.71634 41.85543)
Comment:

Street No to:
Direction: S
Street Name: MILLARD
Street Type: AVE

QTY: 1.0 CHEM.-DIEDRICH 101 TRADE NAME-WINBUSH COVER ALL WINDOWS & DOORS ON BLDG, CLEAN W/WATER & REMOVE DEBRIS OFF SITE**Note: Many records provided by the department have a truncated Comment field.

19	1 of 1	NNW	0.07 / 357.70	596.17 / 1	VIVIAN ROBINSON 1533 S CENTRAL PARK AVE, CHICAGO, IL IL	PERMITS CHICAGO

Application ID: DOEAIR9363
Issue or Entry Date: 11/28/2001
Application Type: AIR POLLUTION CONTROL PERMIT
Application Subtype: EQUIPMENT INSTALLATION

CDPH Environmental Permit Details

Status: CLOSED
Applicant:
Expiration Date: 05/27/2002

Street No to:
Direction: S
Street Name: CENTRAL PARK

Map Key	Number of Records	Direction	Distance (mi/ft)	Elev/Diff (ft)	Site	DB

Data Source: HISTORIC DEPT. OF ENVIRONMENT
Street Type: AVE
Street No from: 1533
Location: POINT (-87.71524 41.85982)
Comment:

QTY: 1.0 EXTERIOR ARCHITECTURAL SURFACE CLEANING/ CLEANING METHOD: SANDBLASTING/ DUST SUPPRESSION: WATER**Note: Many records provided by the department have a truncated Comment field.

---

20 | **1 of 2** | **SSW** | **0.07 / 376.15** | **594.86 / 0** | **E & E HAULING 3616 W OGDEN AVE CHICAGO IL** | **TANKS CHICAGO**

Facility ID: 3616OGD1977-01-21
Owner:
Data Source(s): HISTORIC DEPT. OF BUILDINGS

Detail(s)

Tank ID:
Installation Date: 01/21/1977
Removal Date:
Last Used Date:
Tank Type: UNDERGROUND STORAGE TANK
Tank Material:
Tank Construction:
Tank Product:
Tank Capacity:
Location: POINT (-87.7158364758071 41.85442867352137)
Comment: WORK BY: OWNER; REMOVE 1-1500 GAL FUEL OIL TANK FINAL 3/15/77

Street No from: 3616
Street No to: 3618
Street Name: OGDEN
Street Type: AVE
Direction: W
Latitude: 41.85442867352137
Longitude: -87.7158364758071

---

20 | **2 of 2** | **SSW** | **0.07 / 376.15** | **594.86 / 0** | **E & E HAULING 3616 W OGDEN AVE CHICAGO IL** | **TANKS CHICAGO**

Facility ID: 3616OGD1947-11-28
Owner:
Data Source(s): HISTORIC DEPT. OF BUILDINGS

Detail(s)

Tank ID:
Installation Date: 11/28/1947
Removal Date:
Last Used Date:
Tank Type: UNDERGROUND STORAGE TANK
Tank Material:
Tank Construction:
Tank Product:
Tank Capacity:
Location: POINT (-87.7158364758071 41.85442867352137)
Comment: WORK BY: WATER TUBE BOILER & TANK; INSTALL 1-1500 GAL FUEL OIL TANK FINAL 2/27/48

Street No from: 3616
Street No to: 3618
Street Name: OGDEN
Street Type: AVE
Direction: W
Latitude: 41.85442867352137
Longitude: -87.7158364758071

Map Key	Number of Records	Direction	Distance (mi/ft)	Elev/Diff (ft)	Site	DB
21	1 of 18	SE	0.08 / 410.00	596.18 / 1	ILL BELL TEL CO LAWNDALE C O 1908 S ST LOUIS AVE CHICAGO IL 60623	RCRA NON GEN

EPA Handler ID: ILD980997548
Gen Status Universe: No Report
Contact Name: G VOLL
Contact Address: 225 W RANDOLPH ST RM 25C , , CHICAGO , IL, 60606 , US
Contact Phone No and Ext: 312-727-1360
Contact Email:
Contact Country: US
County Name: COOK
EPA Region: 05
Land Type:
Receive Date: 19850117
Location Latitude:
Location Longitude:

Violation/Evaluation Summary

Note: NO RECORDS: As of Oct 2023, there are no Compliance Monitoring and Enforcement (violation) records associated with this facility (EPA ID).

Handler Summary

Importer Activity: No
Mixed Waste Generator: No
Transporter Activity: No
Transfer Facility: No
Onsite Burner Exemption: No
Furnace Exemption: No
Underground Injection Activity: No
Commercial TSD: No
Used Oil Transporter: No
Used Oil Transfer Facility: No
Used Oil Processor: No
Used Oil Refiner: No
Used Oil Burner: No
Used Oil Market Burner: No
Used Oil Spec Marketer: No

Hazardous Waste Handler Details

Sequence No: 1
Receive Date: 19850117
Handler Name: ILL BELL TEL CO LAWNDALE C O
Source Type: Notification
Federal Waste Generator Code: N
Generator Code Description: Not a Generator, Verified

Map Key	Number of Records	Direction	Distance (mi/ft)	Elev/Diff (ft)	Site	DB

Owner/Operator Details

Owner/Operator Ind:	Current Operator	***Street No:***	
Type:	Private	***Street 1:***	ADDRESS NOT REPORTED
Name:	NAME NOT REPORTED	***Street 2:***	
Date Became Current:		***City:***	CITY NOT REPORTED
Date Ended Current:		***State:***	AK
Phone:	312-555-1212	***Country:***	
Source Type:	Notification	***Zip Code:***	99998

Owner/Operator Ind:	Current Owner	***Street No:***	
Type:	Private	***Street 1:***	ADDRESS NOT REPORTED
Name:	NAME NOT REPORTED	***Street 2:***	
Date Became Current:		***City:***	CITY NOT REPORTED
Date Ended Current:		***State:***	AK
Phone:	312-555-1212	***Country:***	
Source Type:	Notification	***Zip Code:***	99998

Map Key	Number of Records	Direction	Distance (mi/ft)	Elev/Diff (ft)	Site	DB
21	*2 of 18*	*SE*	*0.08 / 410.00*	*596.18 / 1*	*ILLINOIS BELL - Q11570* *1908 S ST LOUIS ST* *CHICAGO IL 60623*	*RCRA NON GEN*

EPA Handler ID:	ILD984801811
Gen Status Universe:	No Report
Contact Name:	MANDY BOHLMANN
Contact Address:	36 SOUTH FAIRVIEW AVE , , PARK RIDGE , IL, 60068 , US
Contact Phone No and Ext:	877-648-2073
Contact Email:	
Contact Country:	US
County Name:	COOK
EPA Region:	05
Land Type:	Private
Receive Date:	20020204
Location Latitude:	
Location Longitude:	

Violation/Evaluation Summary

Note:	NO RECORDS: As of Oct 2023, there are no Compliance Monitoring and Enforcement (violation) records associated with this facility (EPA ID).

Handler Summary

Importer Activity:	No
Mixed Waste Generator:	No
Transporter Activity:	No
Transfer Facility:	No
Onsite Burner Exemption:	No
Furnace Exemption:	No

Underground Injection Activity:	No
Commercial TSD:	No
Used Oil Transporter:	No
Used Oil Transfer Facility:	No
Used Oil Processor:	No
Used Oil Refiner:	No
Used Oil Burner:	No
Used Oil Market Burner:	No
Used Oil Spec Marketer:	No

Hazardous Waste Handler Details

Sequence No:	1
Receive Date:	19900924
Handler Name:	ILLINOIS BELL - Q11570
Source Type:	Notification
Federal Waste Generator Code:	2
Generator Code Description:	Small Quantity Generator

Hazardous Waste Handler Details

Sequence No:	2
Receive Date:	20020204
Handler Name:	ILLINOIS BELL - Q11570
Source Type:	Notification
Federal Waste Generator Code:	N
Generator Code Description:	Not a Generator, Verified

Waste Code Details

Hazardous Waste Code:	D001
Waste Code Description:	IGNITABLE WASTE
Hazardous Waste Code:	D002
Waste Code Description:	CORROSIVE WASTE
Hazardous Waste Code:	D008
Waste Code Description:	LEAD

Owner/Operator Details

Owner/Operator Ind:	Current Owner	***Street No:***	
Type:	Private	***Street 1:***	225 WEST RANDOLPH
Name:	ILIINOIS BELL TELEPHONE	***Street 2:***	
Date Became Current:		***City:***	CHICAGO
Date Ended Current:		***State:***	IL
Phone:	877-648-2073	***Country:***	
Source Type:	Notification	***Zip Code:***	60606

Map Key	Number of Records	Direction	Distance (mi/ft)	Elev/Diff (ft)	Site	DB

Historical Handler Details

Receive Dt:	19900924
Generator Code Description:	Small Quantity Generator
Handler Name:	ILLINOIS BELL - Q11570

---

21 | ***3 of 18*** | ***SE*** | ***0.08 / 410.00*** | ***596.18 / 1*** | ***Illinois Bell Telephone 1908 South St. Louis Chicago IL 60623*** | ***LUST***

Incident No:	903156	***LPC No:***	0316305042
Incidents ID:	8729	***IEMA Date:***	10/24/1990
NFR Date:	04/12/1991	***Regulation:***	731
Gasoline:	False	***C 20 Day Report Date:***	
Unleaded:	False	***C 45 Day Report Date:***	
Diesel:	True	***NFR Recorded Date:***	
Fuel Oil:	False	***Pre 74 Date:***	
Jet Fuel:	False	***Proj Manager Phone:***	
Used Oil:	False	***Proj Mngr First Nm:***	
Non Petroleum Prod:	False	***Proj Mngr Last Nm:***	NOT ASSIGNED
Other Petroleum:	False	***Proj Manager Email:***	
Non LUST Date:		***Site County:***	Cook
Non LUST Letter Dt:			
Heating Oil Letter Date:			
Free Product Discovery Date:			
Primary Resp Party Name:	Illinois Bell Telephone		
Primary Resp Party Address:	900 North Villa		
Primary Resp Party City:	Villa Park		
Primary Resp Party State:	IL		
Primary Resp Party ZIP:	60181		
Primary Resp Party Phone:			
Primary Resp Party Contact:	Thomas Scheer		

---

21 | ***4 of 18*** | ***SE*** | ***0.08 / 410.00*** | ***596.18 / 1*** | ***ILLINOIS BELL TELEPHONE COMPAN 1908 S. ST. LOUIS CHICAGO IL*** | ***SPILLS***

Incident No:	903156	***County:***	COOK
Date/Time Occurred:		***Latitude:***	
Media Release:		***Longutude:***	
Facility Manager:			
Fac Manager Phone:			
Responsible Party Street:	212 W. WSHINGTON 15G. 212 W. WASHING- TON. 15G CHICAGO,IL.60606		
Area Involved:	FIXED FACILITY		
Milepost:			
Section:			
Township:			
Range:			

Map Key	Number of Records	Direction	Distance (mi/ft)	Elev/Diff (ft)	Site	DB

Hazardous Materials Incident Report

Incident Report Dt:	10/25/1990 3:16:00 PM	***County:***	COOK
Data Input Status:	CLOSED	***Entered by:***	
LUST?:		***Date Entered:***	
Hazmat Incident Type:	LEAK		
Caller:	JOANNE FOREST		
Caller Represents:	ILLINOIS BELL TELEPHONE C		
Street Address:	1908 S. ST. LOUIS		
City:	CHICAGO		
URL:	https://public.iema.state.il.us/FOIAHazmatSearch/HazmatDetails.aspx?RptNum=903156		
Narrative:			

Follow Up Information:

Materials Involved

Name:	DIESEL FUEL
Type:	UNKNOWN
CHRIS CODE:	
CAS No:	
UN/NA No:	
Container Type:	UNDERGROUND TANK
Container Size:	UNDERGROUND TANK
Amount Released:	NONE
Rate of Release Min:	
Duration of Release:	
Cause of Release:	PIPING
Est Spill Extent:	
Spill Extent Units:	
Date/Time Inc Occur:	
Unknown Occurr:	
Date/Time Discov:	10/24/90 P.M.
Unknown Discovered:	
Where Taken:	
On Scene Contact:	
No of People Evacuat:	
A 302(a) Extremely Haz Sub?:	
A RCRA Hazardous Waste?:	
A RCRA Regulated Facility?:	
Public Health Risks:	
State Agency Assistance:	
Containment/Cleanup Plans:	

Map Key	Number of Records	Direction	Distance (mi/ft)	Elev/Diff (ft)	Site	DB
21	*5 of 18*	*SE*	*0.08 / 410.00*	*596.18 / 1*	*Il Bell Telephone Co 1908 S St Louis Chicago, IL 60623 IL*	*UST*

Facility No:	2007791	***Facility Type:***	None
Facility Status:	Closed	***Owner Type:***	

Map Key	Number of Records	Direction	Distance (mi/ft)	Elev/Diff (ft)	Site	DB

Fac Details Status:	Closed	**Owner Status:**	Current Owner
Fac Type Fac Details:	None	**County:**	Cook
Owner Name:	Ameritech d/b/a AT&T		
Facility URL:	http://webapps.sfm.illinois.gov/ustsearch/Facility.aspx?ID=2007791		

Tank Information

Tank No:	1	**Capacity:**	10000
Ul No:		**Petroleum Use:**	
Status:	Removed	**Product:**	Diesel Fuel
Removed Date:	10/24/1990	**CERCLA Substance:**	
Install Date:		**Current Age:**	40
Abandoned Date:		**Abandoned Material:**	
Last Used Date:		**Product Date:**	
Red Tag Issue Date:		**Fee Due:**	
CAS Code:		**Regulated Status:**	Federal
OSFM First Noti Dt:	4/8/1986		

Owner Summary

Owner No:	U0007227	**Owner Status:**	Current Owner
Owner Name:	Ameritech d/b/a AT&T	**Purchase Date:**	
Ownership History:	http://webapps.sfm.illinois.gov/ustsearch/Ownership.aspx?ID=2007791		

Owner Details

Owner Name:	Ameritech d/b/a AT&T	**Type Financial Resp:**	Self-Insurance
Owner Status:	Current Owner	**Fin Resp Rpt Due:**	
Purchase Date:			
Owner Address:	308 South Akard, Room 1701 Dallas, TX 75202		

Facility Details

MFD Forms Status:		**Green Tag Decal:**	
MFD Permit Issue Dt:		**Green Tag Issue Date:**	
MFD Permit Exp Dt:		**Green Tag Exp Date:**	
Property Parcel:		**Motor Fuel Type:**	
Pending Nov:	No		
Permit History Link:	https://webapps.sfm.illinois.gov/USTPortal/Permit/FacilityPermitList/2007791		

21	*6 of 18*	*SE*	*0.08 / 410.00*	*596.18 / 1*	***ILL BELL TEL CO LAWNDALE C O 1908 S ST LOUIS AVE CHICAGO IL 60623***	***FINDS/FRS***

Registry ID:	110005853969
FIPS Code:	17031
HUC Code:	07120003
Site Type Name:	STATIONARY
Location Description:	

Supplemental Location:	
Create Date:	01-MAR-00
Update Date:	27-JUL-20
Interest Types:	UNSPECIFIED UNIVERSE
SIC Codes:	
SIC Code Descriptions:	
NAICS Codes:	
NAICS Code Descriptions:	
Conveyor:	FRS-GEOCODE
Federal Facility Code:	
Federal Agency Name:	
Tribal Land Code:	
Tribal Land Name:	
Congressional Dist No:	07
Census Block Code:	170318414001001
EPA Region Code:	05
County Name:	COOK
US/Mexico Border Ind:	
Latitude:	41.855252
Longitude:	-87.712456
Reference Point:	ENTRANCE POINT OF A FACILITY OR STATION
Coord Collection Method:	ADDRESS MATCHING-HOUSE NUMBER
Accuracy Value:	50
Datum:	NAD83
Source:	
Facility Detail Rprt URL:	https://ofmpub.epa.gov/frs_public2/fii_query_detail.disp_program_facility?p_registry_id=110005853969
Data Source:	Facility Registry Service - Single File
Program Acronyms:	

RCRAINFO:ILD980997548, RCRAINFO:ILD984801811

Map Key	Number of Records	Direction	Distance (mi/ft)	Elev/Diff (ft)	Site	DB
21	7 of 18	SE	0.08 / 410.00	596.18 / 1	ILLINOIS BELL 1908 S. ST. LOUIS CHICAGO IL	SPILLS

Incident No:	910537	**County:**	COOK
Date/Time Occurred:	12/28/1990	**Latitude:**	
Media Release:		**Longutude:**	
Facility Manager:			
Fac Manager Phone:			
Responsible Party Street:	212 W. WASHINGTON, ROOM 15G, CHICAGO, IL 60606		
Area Involved:	FIXED FACILITY		
Milepost:			
Section:			
Township:			
Range:			

Hazardous Materials Incident Report

Incident Report Dt:	3/1/1991 10:53:00 AM	**County:**	COOK

Map Key	Number of Records	Direction	Distance (mi/ft)	Elev/Diff (ft)	Site	DB

Data Input Status: CLOSED
Entered by:
LUST?:
Date Entered:
Hazmat Incident Type: LEAK
Caller: JOE LASKEY
Caller Represents: ILLINOIS BELL
Street Address: 1908 S. ST. LOUIS
City: CHICAGO
URL: https://public.iema.state.il.us/FOIAHazmatSearch/HazmatDetails.aspx?RptNum=910537
Narrative:

Follow Up Information:

Materials Involved

Name: DIESEL FUEL
Type: UNKNOWN
CHRIS CODE:
CAS No:
UN/NA No:
Container Type: ABOVEGROUND TANK
Container Size: ABOVEGROUND TANK
Amount Released: UNK
Rate of Release Min:
Duration of Release:
Cause of Release: OVERFILL
Est Spill Extent:
Spill Extent Units:
Date/Time Inc Occur: 12/28/1990
Unknown Occurr:
Date/Time Discov:
Unknown Discovered:
Where Taken: -0-
On Scene Contact:
No of People Evacuat: -0-
A 302(a) Extremely Haz Sub?:
A RCRA Hazardous Waste?:
A RCRA Regulated Facility?:
Public Health Risks: NONE
State Agency Assistance:
Containment/Cleanup Plans:

21	8 of 18	SE	0.08 / 410.00	596.18 / 1	SBC Q11570 1908 S ST LOUIS CHICAGO IL 60607	FINDS/FRS

Registry ID: 110064217529
FIPS Code: 17031
HUC Code: 07120003
Site Type Name: STATIONARY
Location Description:

Map Key	Number of Records	Direction	Distance (mi/ft)	Elev/Diff (ft)	Site	DB

Supplemental Location:
Create Date: 09-MAY-15
Update Date:
Interest Types: STATE MASTER
SIC Codes:
SIC Code Descriptions:
NAICS Codes:
NAICS Code Descriptions:
Conveyor: ACES
Federal Facility Code:
Federal Agency Name:
Tribal Land Code:
Tribal Land Name:
Congressional Dist No: 07
Census Block Code: 170318414001002
EPA Region Code: 05
County Name: COOK
US/Mexico Border Ind:
Latitude: 41.85495
Longitude: -87.71255
Reference Point:
Coord Collection Method:
Accuracy Value:
Datum: NAD83
Source:
Facility Detail Rprt URL: https://ofmpub.epa.gov/frs_public2/fii_query_detail.disp_program_facility?p_registry_id=110064217529
Data Source: Facility Registry Service - Single File
Program Acronyms:

ACES:170000393214

21	9 of 18	SE	0.08 / 410.00	596.18 / 1	ILLINOIS BELL TELEPHONE 1908 S ST LOUIS AVE CHICAGO IL	TANKS CHICAGO

Facility ID: 1908SAI1990-08-31
Owner:
Data Source(s): HISTORIC DEPT. OF BUILDINGS

Detail(s)

Tank ID:
Installation Date: 08/31/1990
Removal Date:
Last Used Date:
Tank Type: UNDERGROUND STORAGE TANK
Tank Material:
Tank Construction:
Tank Product:
Tank Capacity:
Street No from: 1908
Street No to: 1908
Street Name: ST LOUIS
Street Type: AVE
Direction: S
Latitude: 41.854972740653494
Longitude: -87.71257809158668

Map Key	Number of Records	Direction	Distance (mi/ft)	Elev/Diff (ft)	Site	DB

Location: POINT (-87.71257809158668 41.854972740653494)
Comment: WORK BY: P. J. HARTMANN; REMOVE 1-10K GAL FUEL OIL TANK FINAL 7/12/91

Map Key	Number of Records	Direction	Distance (mi/ft)	Elev/Diff (ft)	Site	DB
21	10 of 18	SE	0.08 / 410.00	596.18 / 1	ILLINOIS BELL TELEPHONE 1908 S ST LOUIS AVE CHICAGO IL	TANKS CHICAGO

Facility ID: 1908SAI1959-06-05
Owner:
Data Source(s): HISTORIC DEPT. OF BUILDINGS

Detail(s)

Tank ID:
Installation Date: 06/05/1959
Removal Date:
Last Used Date:
Tank Type: UNDERGROUND STORAGE TANK
Tank Material:
Tank Construction:
Tank Product:
Tank Capacity:
Street No from: 1908
Street No to: 1908
Street Name: ST LOUIS
Street Type: AVE
Direction: S
Latitude: 41.854972740653494
Longitude: -87.71257809158668
Location: POINT (-87.71257809158668 41.854972740653494)
Comment: WORK BY: S. N. NIELSON; INSTALL 1-10K GAL FUEL OIL & 2-275 DIESEL OIL TKS

Map Key	Number of Records	Direction	Distance (mi/ft)	Elev/Diff (ft)	Site	DB
21	11 of 18	SE	0.08 / 410.00	596.18 / 1	AT & T 1908 S ST LOUIS AVE, CHICAGO, IL IL	PERMITS CHICAGO

Application ID: DOEAIR20870
Issue or Entry Date: 04/05/2007
Application Type: AIR POLLUTION CONTROL PERMIT
Application Subtype: EQUIPMENT INSTALLATION

CDPH Environmental Permit Details

Status: CLOSED
Applicant:
Expiration Date: 10/02/2007
Data Source: HISTORIC DEPT. OF ENVIRONMENT
Street No from: 1908
Location: POINT (-87.71244 41.855)
Comment:
Street No to:
Direction: S
Street Name: ST LOUIS
Street Type: AVE

QTY: 1.0 COMBUSTION EMISSION UNIT: BOILER/ MAKE AND MODEL: KEWANNE-AMG-6/ MAXIMUM OUTPUT: 1,750,000 BTU/HR**Note: Many records provided by the department have a truncated Comment field.

Map Key	Number of Records	Direction	Distance (mi/ft)	Elev/Diff (ft)	Site	DB
21	12 of 18	SE	0.08 / 410.00	596.18 / 1	ILLINOIS BELL TELEPHONE COMPANY/SBC 1908 S ST LOUIS AVE, CHICAGO, IL IL	PERMITS CHICAGO

Map Key	Number of Records	Direction	Distance (mi/ft)	Elev/Diff (ft)	Site	DB

Application ID: DOEAIR15178
Application Type: AIR POLLUTION CONTROL PERMIT
Issue or Entry Date: 08/03/2004
Application Subtype: EQUIPMENT INSTALLATION

CDPH Environmental Permit Details

Status: CLOSED
Street No to:
Applicant:
Direction: S
Expiration Date: 01/30/2005
Street Name: ST LOUIS
Data Source: HISTORIC DEPT. OF ENVIRONMENT
Street Type: AVE
Street No from: 1908
Location: POINT (-87.71244 41.855)
Comment:

QTY: 1.0 GENERATOR/CATERPILLAR/ MODEL:3406/ RATING:300KW/FIRING RATE:1.02MM BTU**Note: Many records provided by the department have a truncated Comment field.

21	13 of 18	SE	0.08 / 410.00	596.18 / 1	AT&T - Lawndale Co - Q11570 1908 S St. Louis Chicago IL 60623	TIER 2

Facility County: Cook
Report Year(s): 2021, 2020, 2019, 2018, 2017

Tier II Details

Report Year: 2017
Chemical CAS No: 7439921
LEPC: Cook Suburban
Chemical EHS: No
Facility Phone: 8005669347
Chemical Contents: Pure, Solid,
Facility Fax: 8005669347
Max Daily Amt(lbs): 50,000-74,999
Facility Latitude: 41.8544
Avg Daily Amt(lbs): 50,000-74,999
Facility Longitude: -87.7122
Corporate Name: Illinois Bell Telephone Company/AT&T Illinois
Fire Dept: Chicago Fire Department
Chemical Name: LEAD
Chem Health Haz: Delayed,
Owner: Illinois Bell Telephone CompanyATT Illinois
Owner Street: 308 S. Akard St., 17th floor
Owner City: Dallas
Owner State: TX
Owner Zip Code: 75202-
Owner Phone: 8005669347
Mailing Name: Illinois Bell Telephone Company/AT&T Illinois
Mailing Street: 308 S. Akard St, 17th Floor
Mailing City: Dallas
Mailing State: TX
Mailing Zip Code: 75202-

Report Year: 2021
Chemical CAS No: 7439921
LEPC: Cook Suburban
Chemical EHS: No
Facility Phone: 8005669347
Chemical Contents: Pure, Solid,

Facility Fax:	8005669347	**Max Daily Amt(lbs):**	50,000-74,999
Facility Latitude:	41.8544	**Avg Daily Amt(lbs):**	50,000-74,999
Facility Longitude:	-87.7122		
Corporate Name:	Illinois Bell Telephone Company/AT&T Illinois		
Fire Dept:	Chicago Fire Department		
Chemical Name:	LEAD		
Chem Health Haz:	Delayed,		
Owner:	Illinois Bell Telephone CompanyATT Illinois		
Owner Street:	308 S. Akard St., 17th Floor		
Owner City:	Dallas		
Owner State:	TX		
Owner Zip Code:	75202		
Owner Phone:	8005669347		
Mailing Name:	Illinois Bell Telephone Company/AT&T Illinois		
Mailing Street:	308 S. Akard St., 17th Floor		
Mailing City:	Dallas		
Mailing State:			
Mailing Zip Code:	75202		

Report Year:	2017	**Chemical CAS No:**	7664939
LEPC:	Cook Suburban	**Chemical EHS:**	Yes
Facility Phone:	8005669347	**Chemical Contents:**	Pure, Liquid,
Facility Fax:	8005669347	**Max Daily Amt(lbs):**	5,000-9,999
Facility Latitude:	41.8544	**Avg Daily Amt(lbs):**	5,000-9,999
Facility Longitude:	-87.7122		
Corporate Name:	Illinois Bell Telephone Company/AT&T Illinois		
Fire Dept:	Chicago Fire Department		
Chemical Name:	Sulfuric Acid		
Chem Health Haz:	Reactivity, Immediate, Delayed,		
Owner:	Illinois Bell Telephone CompanyATT Illinois		
Owner Street:	308 S. Akard St., 17th floor		
Owner City:	Dallas		
Owner State:	TX		
Owner Zip Code:	75202-		
Owner Phone:	8005669347		
Mailing Name:	Illinois Bell Telephone Company/AT&T Illinois		
Mailing Street:	308 S. Akard St, 17th Floor		
Mailing City:	Dallas		
Mailing State:	TX		
Mailing Zip Code:	75202-		

Report Year:	2020	**Chemical CAS No:**	7439921
LEPC:	Cook Suburban	**Chemical EHS:**	No
Facility Phone:	8005669347	**Chemical Contents:**	Pure, Solid,
Facility Fax:	8005669347	**Max Daily Amt(lbs):**	50,000-74,999
Facility Latitude:	41.8544	**Avg Daily Amt(lbs):**	50,000-74,999
Facility Longitude:	-87.7122		
Corporate Name:	Illinois Bell Telephone Company/AT&T Illinois		
Fire Dept:	Chicago Fire Department		
Chemical Name:	LEAD		
Chem Health Haz:	Delayed,		

Owner: Illinois Bell Telephone CompanyATT Illinois
Owner Street: 308 S. Akard St., 17th Floor
Owner City: Dallas
Owner State: TX
Owner Zip Code: 75202
Owner Phone: 8005669347
Mailing Name: Illinois Bell Telephone Company/AT&T Illinois
Mailing Street: 308 S. Akard St., 17th Floor
Mailing City: Dallas
Mailing State:
Mailing Zip Code: 75202

Report Year: 2019
LEPC: Cook Suburban
Facility Phone: 8005669347
Facility Fax: 8005669347
Facility Latitude: 41.8544
Facility Longitude: -87.7122
Chemical CAS No: 68476346
Chemical EHS: No
Chemical Contents: Pure, Liquid,
Max Daily Amt(lbs): 10,000-24,999
Avg Daily Amt(lbs): 10,000-24,999
Corporate Name: Illinois Bell Telephone Company/AT&T Illinois
Fire Dept: Chicago Fire Department
Chemical Name: Diesel Fuel #2 Low Sulfur
Chem Health Haz:
Owner: Illinois Bell Telephone CompanyATT Illinois
Owner Street: 308 S. Akard St., 17th Floor
Owner City: Dallas
Owner State: TX
Owner Zip Code: 75202
Owner Phone: 8005669347
Mailing Name: Illinois Bell Telephone Company/AT&T Illinois
Mailing Street: 308 S. Akard St., 17th Floor
Mailing City: Dallas
Mailing State:
Mailing Zip Code: 75202

Report Year: 2019
LEPC: Cook Suburban
Facility Phone: 8005669347
Facility Fax: 8005669347
Facility Latitude: 41.8544
Facility Longitude: -87.7122
Chemical CAS No: 7439921
Chemical EHS: No
Chemical Contents: Pure, Solid,
Max Daily Amt(lbs): 50,000-74,999
Avg Daily Amt(lbs): 50,000-74,999
Corporate Name: Illinois Bell Telephone Company/AT&T Illinois
Fire Dept: Chicago Fire Department
Chemical Name: LEAD
Chem Health Haz: Delayed,
Owner: Illinois Bell Telephone CompanyATT Illinois
Owner Street: 308 S. Akard St., 17th Floor
Owner City: Dallas
Owner State: TX
Owner Zip Code: 75202
Owner Phone: 8005669347
Mailing Name: Illinois Bell Telephone Company/AT&T Illinois

Mailing Street: 308 S. Akard St., 17th Floor
Mailing City: Dallas
Mailing State:
Mailing Zip Code: 75202

Report Year: 2020
LEPC: Cook Suburban
Facility Phone: 8005669347
Facility Fax: 8005669347
Facility Latitude: 41.8544
Facility Longitude: -87.7122
Chemical CAS No: 68476346
Chemical EHS: No
Chemical Contents: Pure, Liquid,
Max Daily Amt(lbs): 10,000-24,999
Avg Daily Amt(lbs): 10,000-24,999
Corporate Name: Illinois Bell Telephone Company/AT&T Illinois
Fire Dept: Chicago Fire Department
Chemical Name: Diesel Fuel #2 Low Sulfur
Chem Health Haz:
Owner: Illinois Bell Telephone CompanyATT Illinois
Owner Street: 308 S. Akard St., 17th Floor
Owner City: Dallas
Owner State: TX
Owner Zip Code: 75202
Owner Phone: 8005669347
Mailing Name: Illinois Bell Telephone Company/AT&T Illinois
Mailing Street: 308 S. Akard St., 17th Floor
Mailing City: Dallas
Mailing State:
Mailing Zip Code: 75202

Report Year: 2019
LEPC: Cook Suburban
Facility Phone: 8005669347
Facility Fax: 8005669347
Facility Latitude: 41.8544
Facility Longitude: -87.7122
Chemical CAS No: 7664939
Chemical EHS: Yes
Chemical Contents: Pure, Liquid,
Max Daily Amt(lbs): 5,000-9,999
Avg Daily Amt(lbs): 5,000-9,999
Corporate Name: Illinois Bell Telephone Company/AT&T Illinois
Fire Dept: Chicago Fire Department
Chemical Name: Sulfuric Acid
Chem Health Haz: Reactivity, Immediate, Delayed,
Owner: Illinois Bell Telephone CompanyATT Illinois
Owner Street: 308 S. Akard St., 17th Floor
Owner City: Dallas
Owner State: TX
Owner Zip Code: 75202
Owner Phone: 8005669347
Mailing Name: Illinois Bell Telephone Company/AT&T Illinois
Mailing Street: 308 S. Akard St., 17th Floor
Mailing City: Dallas
Mailing State:
Mailing Zip Code: 75202

Report Year: 2018
LEPC: Cook Suburban
Chemical CAS No: 68476346
Chemical EHS: No

Facility Phone: 8005669347
Facility Fax: 8005669347
Facility Latitude: 41.8544
Facility Longitude: -87.7122
Chemical Contents: Pure, Liquid,
Max Daily Amt(lbs): 10,000-24,999
Avg Daily Amt(lbs): 10,000-24,999
Corporate Name: Illinois Bell Telephone Company/AT&T Illinois
Fire Dept: Chicago Fire Department
Chemical Name: Diesel Fuel #2 Low Sulfur
Chem Health Haz:
Owner: Illinois Bell Telephone CompanyATT Illinois
Owner Street: 308 S. Akard St, 17th Floor
Owner City: Dallas
Owner State: TX
Owner Zip Code: 75202
Owner Phone: 8005669347
Mailing Name: Illinois Bell Telephone Company/AT&T Illinois
Mailing Street: 308 S. Akard St, 17th Floor
Mailing City: Dallas
Mailing State: TX
Mailing Zip Code: 75202

Report Year: 2018
LEPC: Cook Suburban
Facility Phone: 8005669347
Facility Fax: 8005669347
Facility Latitude: 41.8544
Facility Longitude: -87.7122
Chemical CAS No: 7439921
Chemical EHS: No
Chemical Contents: Pure, Solid,
Max Daily Amt(lbs): 50,000-74,999
Avg Daily Amt(lbs): 50,000-74,999
Corporate Name: Illinois Bell Telephone Company/AT&T Illinois
Fire Dept: Chicago Fire Department
Chemical Name: LEAD
Chem Health Haz: Delayed,
Owner: Illinois Bell Telephone CompanyATT Illinois
Owner Street: 308 S. Akard St, 17th Floor
Owner City: Dallas
Owner State: TX
Owner Zip Code: 75202
Owner Phone: 8005669347
Mailing Name: Illinois Bell Telephone Company/AT&T Illinois
Mailing Street: 308 S. Akard St, 17th Floor
Mailing City: Dallas
Mailing State: TX
Mailing Zip Code: 75202

Report Year: 2021
LEPC: Cook Suburban
Facility Phone: 8005669347
Facility Fax: 8005669347
Facility Latitude: 41.8544
Facility Longitude: -87.7122
Chemical CAS No: 68476346
Chemical EHS: No
Chemical Contents: Pure, Liquid,
Max Daily Amt(lbs): 10,000-24,999
Avg Daily Amt(lbs): 10,000-24,999
Corporate Name: Illinois Bell Telephone Company/AT&T Illinois
Fire Dept: Chicago Fire Department
Chemical Name: Diesel Fuel #2 Low Sulfur

Chem Health Haz:
Owner: Illinois Bell Telephone CompanyATT Illinois
Owner Street: 308 S. Akard St., 17th Floor
Owner City: Dallas
Owner State: TX
Owner Zip Code: 75202
Owner Phone: 8005669347
Mailing Name: Illinois Bell Telephone Company/AT&T Illinois
Mailing Street: 308 S. Akard St., 17th Floor
Mailing City: Dallas
Mailing State:
Mailing Zip Code: 75202

Report Year: 2021
LEPC: Cook Suburban
Facility Phone: 8005669347
Facility Fax: 8005669347
Facility Latitude: 41.8544
Facility Longitude: -87.7122
Chemical CAS No: 7664939
Chemical EHS: Yes
Chemical Contents: Pure, Liquid,
Max Daily Amt(lbs): 5,000-9,999
Avg Daily Amt(lbs): 5,000-9,999
Corporate Name: Illinois Bell Telephone Company/AT&T Illinois
Fire Dept: Chicago Fire Department
Chemical Name: Sulfuric Acid
Chem Health Haz: Reactivity, Immediate, Delayed,
Owner: Illinois Bell Telephone CompanyATT Illinois
Owner Street: 308 S. Akard St., 17th Floor
Owner City: Dallas
Owner State: TX
Owner Zip Code: 75202
Owner Phone: 8005669347
Mailing Name: Illinois Bell Telephone Company/AT&T Illinois
Mailing Street: 308 S. Akard St., 17th Floor
Mailing City: Dallas
Mailing State:
Mailing Zip Code: 75202

Report Year: 2020
LEPC: Cook Suburban
Facility Phone: 8005669347
Facility Fax: 8005669347
Facility Latitude: 41.8544
Facility Longitude: -87.7122
Chemical CAS No: 7664939
Chemical EHS: Yes
Chemical Contents: Pure, Liquid,
Max Daily Amt(lbs): 5,000-9,999
Avg Daily Amt(lbs): 5,000-9,999
Corporate Name: Illinois Bell Telephone Company/AT&T Illinois
Fire Dept: Chicago Fire Department
Chemical Name: Sulfuric Acid
Chem Health Haz: Reactivity, Immediate, Delayed,
Owner: Illinois Bell Telephone CompanyATT Illinois
Owner Street: 308 S. Akard St., 17th Floor
Owner City: Dallas
Owner State: TX
Owner Zip Code: 75202
Owner Phone: 8005669347

Map Key	Number of Records	Direction	Distance (mi/ft)	Elev/Diff (ft)	Site	DB

Mailing Name: Illinois Bell Telephone Company/AT&T Illinois
Mailing Street: 308 S. Akard St., 17th Floor
Mailing City: Dallas
Mailing State:
Mailing Zip Code: 75202

Report Year: 2018
LEPC: Cook Suburban
Facility Phone: 8005669347
Facility Fax: 8005669347
Facility Latitude: 41.8544
Facility Longitude: -87.7122
Chemical CAS No: 7664939
Chemical EHS: Yes
Chemical Contents: Pure, Liquid,
Max Daily Amt(lbs): 5,000-9,999
Avg Daily Amt(lbs): 5,000-9,999
Corporate Name: Illinois Bell Telephone Company/AT&T Illinois
Fire Dept: Chicago Fire Department
Chemical Name: Sulfuric Acid
Chem Health Haz: Reactivity, Immediate, Delayed,
Owner: Illinois Bell Telephone CompanyATT Illinois
Owner Street: 308 S. Akard St, 17th Floor
Owner City: Dallas
Owner State: TX
Owner Zip Code: 75202
Owner Phone: 8005669347
Mailing Name: Illinois Bell Telephone Company/AT&T Illinois
Mailing Street: 308 S. Akard St, 17th Floor
Mailing City: Dallas
Mailing State: TX
Mailing Zip Code: 75202

Map Key	Number of Records	Direction	Distance (mi/ft)	Elev/Diff (ft)	Site	DB
21	14 of 18	SE	0.08 / 410.00	596.18 / 1	SBC Q11570 1908 S St Louis Chicago IL	LUST DOCUMENT

Site ID: 170000393214
System ID: 0316305042
Program ID:
Interest Type: LUST
Media Code: LAND
Category:
Document Indicator: No
Document Count:
Total Pages:
Revision Date Time: 06/23/2005
Collection Date: 01/01/2001
Name (Doc Search):
Addr (Doc Search):
Originating Bureau:
City (Doc Search):
State (Doc Search):
Zip (Doc Search):
City (Geo Search): Chicago
State (Geo Search): IL
Zip (Geo Search): 60607
Latitude: 41.85495
Longitude: -87.71255
X: -87.71254999999996
Y: 41.85495000000003
Name (Geo Search): SBC Q11570
Addr (Geo Search): 1908 S St Louis
Category URL:
Data Source: IEPA Document Explorer - Geographic Search
Note: Documents related to facilities in Illinois can be searched on the Illinois Environmental Protection Agency (IEPA) Document Explorer: https://external.epa.illinois.gov/DocumentExplorer

Map Key	Number of Records	Direction	Distance (mi/ft)	Elev/Diff (ft)	Site	DB
21	15 of 18	SE	0.08 / 410.00	596.18 / 1	SBC Q11570 1908 S St Louis Chicago IL	IEPA DOCS

Note: Documents related to facilities in Illinois can be searched on the Illinois Environmental Protection Agency (IEPA) Document Explorer: https://external.epa.illinois.gov/DocumentExplorer

Details

Site ID:	170000393214	**Document Indicator:**	No
System ID:	0316305042	**Latitude:**	41.85495
Interest Type:	BOL	**Longitude:**	-87.71255
Media Code:	LAND	**X:**	-87.71254999999996
Revision Date/Time:	06/23/2005	**Y:**	41.85495000000003
Collection Date:	08/01/2001		

Map Key	Number of Records	Direction	Distance (mi/ft)	Elev/Diff (ft)	Site	DB
21	16 of 18	SE	0.08 / 410.00	596.18 / 1	AT&T - Q11570 1908 South Saint Louis Chicago IL 60623	TIER 2

Facility County: Cook
Report Year(s): 2014, 2013, 2012

Tier II Details

Report Year:	2012	**Chemical CAS No:**	7439921
LEPC:	City of Chicago	**Chemical EHS:**	No
Facility Phone:	8005669347	**Chemical Contents:**	Pure, Solid,
Facility Fax:	8005669347	**Max Daily Amt(lbs):**	10,000-99,999
Facility Latitude:	41.8552	**Avg Daily Amt(lbs):**	10,000-99,999
Facility Longitude:	-87.7124		

Corporate Name: Illinois Bell Telephone - AT&T Illinois
Fire Dept: Chicago Fire Department
Chemical Name: LEAD
Chem Health Haz: Reactivity, Delayed,
Owner: Illinois Bell Telephone ATT Illinois
Owner Street: One AT&T Way, Room 1A111B
Owner City: Bedminster
Owner State: NJ
Owner Zip Code: 07921
Owner Phone: 9082346265
Mailing Name: Illinois Bell Telephone - AT&T Illinois
Mailing Street: One AT&T Way, Room 1A111B
Mailing City: Bedminster
Mailing State: NJ
Mailing Zip Code: 07921

Report Year:	2014	**Chemical CAS No:**	7664939
LEPC:	City of Chicago	**Chemical EHS:**	Yes
Facility Phone:	8005669347	**Chemical Contents:**	Pure, Liquid,

Facility Fax:	8005669347	**Max Daily Amt(lbs):**	5,000-9,999
Facility Latitude:	41.8552	**Avg Daily Amt(lbs):**	5,000-9,999
Facility Longitude:	-87.7124		
Corporate Name:	Illinois Bell Telephone Company d/b/a AT&T Inc		
Fire Dept:	Chicago Fire Department		
Chemical Name:	SULFURIC ACID		
Chem Health Haz:	Reactivity, Immediate, Delayed,		
Owner:	Illinois Bell Telephone ATT Illinois		
Owner Street:	308 S. Akard Street		
Owner City:	Dallas		
Owner State:	TX		
Owner Zip Code:	75202-		
Owner Phone:	8005669347		
Mailing Name:	Illinois Bell Telephone - AT&T Illinois		
Mailing Street:	308 S. Akard Street		
Mailing City:	Dallas		
Mailing State:	TX		
Mailing Zip Code:	75202-		

Report Year:	2013	**Chemical CAS No:**	7439921
LEPC:	City of Chicago	**Chemical EHS:**	No
Facility Phone:	8005669347	**Chemical Contents:**	Pure, Solid,
Facility Fax:	8005669347	**Max Daily Amt(lbs):**	50,000-74,999
Facility Latitude:	41.8552	**Avg Daily Amt(lbs):**	50,000-74,999
Facility Longitude:	-87.7124		
Corporate Name:	Illinois Bell Telephone - AT&T Illinois		
Fire Dept:	Chicago Fire Department		
Chemical Name:	LEAD		
Chem Health Haz:	Reactivity, Delayed,		
Owner:	Illinois Bell Telephone ATT Illinois		
Owner Street:	One AT&T Way, Room 1A111B		
Owner City:	Bedminster		
Owner State:	NJ		
Owner Zip Code:	07921		
Owner Phone:	9082346265		
Mailing Name:	Illinois Bell Telephone - AT&T Illinois		
Mailing Street:	One AT&T Way, Room 1A111B		
Mailing City:	Bedminster		
Mailing State:	NJ		
Mailing Zip Code:	07921		

Report Year:	2013	**Chemical CAS No:**	7664939
LEPC:	City of Chicago	**Chemical EHS:**	Yes
Facility Phone:	8005669347	**Chemical Contents:**	Pure, Liquid,
Facility Fax:	8005669347	**Max Daily Amt(lbs):**	5,000-9,999
Facility Latitude:	41.8552	**Avg Daily Amt(lbs):**	5,000-9,999
Facility Longitude:	-87.7124		
Corporate Name:	Illinois Bell Telephone - AT&T Illinois		
Fire Dept:	Chicago Fire Department		
Chemical Name:	SULFURIC ACID		
Chem Health Haz:	Reactivity, Immediate, Delayed,		

Owner: Illinois Bell Telephone ATT Illinois
Owner Street: One AT&T Way, Room 1A111B
Owner City: Bedminster
Owner State: NJ
Owner Zip Code: 07921
Owner Phone: 9082346265
Mailing Name: Illinois Bell Telephone - AT&T Illinois
Mailing Street: One AT&T Way, Room 1A111B
Mailing City: Bedminster
Mailing State: NJ
Mailing Zip Code: 07921

Report Year: 2014
LEPC: City of Chicago
Facility Phone: 8005669347
Facility Fax: 8005669347
Facility Latitude: 41.8552
Facility Longitude: -87.7124
Chemical CAS No: 7439921
Chemical EHS: No
Chemical Contents: Pure, Solid,
Max Daily Amt(lbs): 50,000-74,999
Avg Daily Amt(lbs): 50,000-74,999
Corporate Name: Illinois Bell Telephone Company d/b/a AT&T Inc
Fire Dept: Chicago Fire Department
Chemical Name: LEAD
Chem Health Haz: Reactivity, Delayed,
Owner: Illinois Bell Telephone ATT Illinois
Owner Street: 308 S. Akard Street
Owner City: Dallas
Owner State: TX
Owner Zip Code: 75202-
Owner Phone: 8005669347
Mailing Name: Illinois Bell Telephone - AT&T Illinois
Mailing Street: 308 S. Akard Street
Mailing City: Dallas
Mailing State: TX
Mailing Zip Code: 75202-

Report Year: 2012
LEPC: City of Chicago
Facility Phone: 8005669347
Facility Fax: 8005669347
Facility Latitude: 41.8552
Facility Longitude: -87.7124
Chemical CAS No: 7664939
Chemical EHS: Yes
Chemical Contents: Pure, Liquid,
Max Daily Amt(lbs): 1,000-9,999
Avg Daily Amt(lbs): 1,000-9,999
Corporate Name: Illinois Bell Telephone - AT&T Illinois
Fire Dept: Chicago Fire Department
Chemical Name: SULFURIC ACID
Chem Health Haz: Reactivity, Immediate, Delayed,
Owner: Illinois Bell Telephone ATT Illinois
Owner Street: One AT&T Way, Room 1A111B
Owner City: Bedminster
Owner State: NJ
Owner Zip Code: 07921
Owner Phone: 9082346265
Mailing Name: Illinois Bell Telephone - AT&T Illinois

Map Key	Number of Records	Direction	Distance (mi/ft)	Elev/Diff (ft)	Site	DB

Mailing Street: One AT&T Way, Room 1A111B
Mailing City: Bedminster
Mailing State: NJ
Mailing Zip Code: 07921

---

21 | **17 of 18** | **SE** | **0.08 / 410.00** | **596.18 / 1** | **Illinois Bell Telephone Company d/b/a SBC Illinois**
1908 South Saint Louis
Chicago IL 60623 | **TIER 2**

Facility County: Cook
Report Year(s): 2011, 2010, 2009, 2008, 2007, 2006, 2005

Tier II Details

Report Year: 2010
LEPC: City of Chicago
Facility Phone: 8005669347
Facility Fax: 8005669347
Facility Latitude: 41.8552
Facility Longitude: -87.7124
Chemical CAS No: 7439921
Chemical EHS: No
Chemical Contents: Pure, Solid,
Max Daily Amt(lbs): 10,000-99,999
Avg Daily Amt(lbs): 10,000-99,999
Corporate Name: Illinois Bell Telephone Company d/b/a SBC Illinois
Fire Dept: Chicago Fire Department
Chemical Name: LEAD
Chem Health Haz: Reactivity, Immediate, Delayed,
Owner: SBC Environmental Management
Owner Street: 898 Marie Ln
Owner City: Conyers
Owner State: GA
Owner Zip Code: 30094
Owner Phone: 7709226035
Mailing Name: Illinois Bell c/o SBC Environmental
Mailing Street: 898 Marie Ln
Mailing City: Conyers
Mailing State: GA
Mailing Zip Code: 30094

Report Year: 2008
LEPC: City of Chicago
Facility Phone: 8005669347
Facility Fax: 8005669347
Facility Latitude: 41.8552
Facility Longitude: -87.7124
Chemical CAS No: 7439921
Chemical EHS: No
Chemical Contents: Pure, Solid,
Max Daily Amt(lbs): 10,000-99,999
Avg Daily Amt(lbs): 10,000-99,999
Corporate Name: Illinois Bell Telephone Company d/b/a SBC Illinois
Fire Dept: Chicago Fire Department
Chemical Name: LEAD
Chem Health Haz: Reactivity, Immediate, Delayed,
Owner: SBC Environmental Management
Owner Street: 898 Marie Ln
Owner City: Conyers
Owner State: GA

Owner Zip Code: 30094
Owner Phone: 7709226035
Mailing Name: Illinois Bell c/o SBC Environmental
Mailing Street: 898 Marie Ln
Mailing City: Conyers
Mailing State: GA
Mailing Zip Code: 30094

Report Year: 2005
LEPC:
Facility Phone: 8005669347
Facility Fax: 8005669347
Facility Latitude: 41.8552
Facility Longitude: -87.7124
Corporate Name:
Fire Dept:
Chemical Name: Diesel Fuel
Chem Health Haz: Fire, Immediate, Delayed,
Owner: SBC Environmental Management
Owner Street: 36 Fairview Ave., Floor 4
Owner City: Park Ridge
Owner State: IL
Owner Zip Code: 60068
Owner Phone: 9258238866
Mailing Name: Illinois Bell c/o SBC Environmental
Mailing Street: 2600 Camino Ramon, Rm. 3E000
Mailing City: San Ramon
Mailing State: CA
Mailing Zip Code: 94583
Chemical CAS No: 68476346
Chemical EHS: No
Chemical Contents: Pure, Liquid,
Max Daily Amt(lbs): 10,000-99,999
Avg Daily Amt(lbs): 10,000-99,999

Report Year: 2008
LEPC: City of Chicago
Facility Phone: 8005669347
Facility Fax: 8005669347
Facility Latitude: 41.8552
Facility Longitude: -87.7124
Corporate Name: Illinois Bell Telephone Company d/b/a SBC Illinois
Fire Dept: Chicago Fire Department
Chemical Name: DIESEL FUEL #2 LOW SULFUR
Chem Health Haz: Fire, Immediate, Delayed,
Owner: SBC Environmental Management
Owner Street: 898 Marie Ln
Owner City: Conyers
Owner State: GA
Owner Zip Code: 30094
Owner Phone: 7709226035
Mailing Name: Illinois Bell c/o SBC Environmental
Mailing Street: 898 Marie Ln
Mailing City: Conyers
Mailing State: GA
Mailing Zip Code: 30094
Chemical CAS No: 68476346
Chemical EHS: No
Chemical Contents: Pure, Liquid,
Max Daily Amt(lbs): 10,000-99,999
Avg Daily Amt(lbs): 10,000-99,999

Report Year: 2007
LEPC: City of Chicago
Facility Phone: 8005669347
Facility Fax: 8005669347
Facility Latitude: 41.8552
Facility Longitude: -87.7124
Corporate Name: Illinois Bell Telephone Company d/b/a SBC Illinois
Fire Dept:
Chemical Name: Diesel Fuel
Chem Health Haz: Fire, Immediate, Delayed,
Owner: SBC Environmental Management
Owner Street: 36 Fairview Ave., Floor 4
Owner City: Park Ridge
Owner State: IL
Owner Zip Code: 60068
Owner Phone: 9258238866
Mailing Name: Illinois Bell c/o SBC Environmental
Mailing Street: 2600 Camino Ramon, Rm. 3E000
Mailing City: San Ramon
Mailing State: CA
Mailing Zip Code: 94583
Chemical CAS No: 68476346
Chemical EHS: No
Chemical Contents: Pure, Liquid,
Max Daily Amt(lbs): 10,000-99,999
Avg Daily Amt(lbs): 10,000-99,999

Report Year: 2006
LEPC: City of Chicago
Facility Phone: 8005669347
Facility Fax: 8005669347
Facility Latitude: 41.8552
Facility Longitude: -87.7124
Corporate Name: Illinois Bell Telephone Company d/b/a SBC Illinois
Fire Dept:
Chemical Name: Diesel Fuel
Chem Health Haz: Fire, Immediate, Delayed,
Owner: SBC Environmental Management
Owner Street: 36 Fairview Ave., Floor 4
Owner City: Park Ridge
Owner State: IL
Owner Zip Code: 60068
Owner Phone: 9258238866
Mailing Name: Illinois Bell c/o SBC Environmental
Mailing Street: 2600 Camino Ramon, Rm. 3E000
Mailing City: San Ramon
Mailing State: CA
Mailing Zip Code: 94583
Chemical CAS No: 68476346
Chemical EHS: No
Chemical Contents: Pure, Liquid,
Max Daily Amt(lbs): 10,000-99,999
Avg Daily Amt(lbs): 10,000-99,999

Report Year: 2006
LEPC: City of Chicago
Facility Phone: 8005669347
Facility Fax: 8005669347
Facility Latitude: 41.8552
Facility Longitude: -87.7124
Chemical CAS No: 7664-93-9
Chemical EHS: Yes
Chemical Contents: Mixture, Liquid,
Max Daily Amt(lbs): 1,000-9,999
Avg Daily Amt(lbs): 1,000-9,999

Corporate Name: Illinois Bell Telephone Company d/b/a SBC Illinois
Fire Dept:
Chemical Name: Sulfuric acid
Chem Health Haz: Immediate, Delayed,
Owner: SBC Environmental Management
Owner Street: 36 Fairview Ave., Floor 4
Owner City: Park Ridge
Owner State: IL
Owner Zip Code: 60068
Owner Phone: 9258238866
Mailing Name: Illinois Bell c/o SBC Environmental
Mailing Street: 2600 Camino Ramon, Rm. 3E000
Mailing City: San Ramon
Mailing State: CA
Mailing Zip Code: 94583

Report Year: 2011
LEPC: City of Chicago
Facility Phone: 8005669347
Facility Fax: 8005669347
Facility Latitude: 41.8552
Facility Longitude: -87.7124
Chemical CAS No: 7664939
Chemical EHS: Yes
Chemical Contents: Pure, Liquid,
Max Daily Amt(lbs): 1,000-9,999
Avg Daily Amt(lbs): 1,000-9,999
Corporate Name: Illinois Bell Telephone Company d/b/a SBC Illinois
Fire Dept: Chicago Fire Department
Chemical Name: SULFURIC ACID
Chem Health Haz: Reactivity, Immediate, Delayed,
Owner: Illinois Bell Telephone ATT Illinois
Owner Street: 898 Marie Ln
Owner City: Conyers
Owner State: GA
Owner Zip Code: 30094
Owner Phone: 7709226035
Mailing Name: Illinois Bell Telephone - AT&T Illinois
Mailing Street: 898 Marie Ln
Mailing City: Conyers
Mailing State: GA
Mailing Zip Code: 30094

Report Year: 2005
LEPC:
Facility Phone: 8005669347
Facility Fax: 8005669347
Facility Latitude: 41.8552
Facility Longitude: -87.7124
Chemical CAS No: 7664-93-9
Chemical EHS: Yes
Chemical Contents: Mixture, Liquid,
Max Daily Amt(lbs): 1,000-9,999
Avg Daily Amt(lbs): 1,000-9,999
Corporate Name:
Fire Dept:
Chemical Name: Sulfuric acid
Chem Health Haz: Immediate, Delayed,
Owner: SBC Environmental Management
Owner Street: 36 Fairview Ave., Floor 4
Owner City: Park Ridge

Owner State: IL
Owner Zip Code: 60068
Owner Phone: 9258238866
Mailing Name: Illinois Bell c/o SBC Environmental
Mailing Street: 2600 Camino Ramon, Rm. 3E000
Mailing City: San Ramon
Mailing State: CA
Mailing Zip Code: 94583

Report Year: 2007
LEPC: City of Chicago
Facility Phone: 8005669347
Facility Fax: 8005669347
Facility Latitude: 41.8552
Facility Longitude: -87.7124
Chemical CAS No: 7664-93-9
Chemical EHS: Yes
Chemical Contents: Mixture, Liquid,
Max Daily Amt(lbs): 1,000-9,999
Avg Daily Amt(lbs): 1,000-9,999
Corporate Name: Illinois Bell Telephone Company d/b/a SBC Illinois
Fire Dept:
Chemical Name: Sulfuric acid
Chem Health Haz: Immediate, Delayed,
Owner: SBC Environmental Management
Owner Street: 36 Fairview Ave., Floor 4
Owner City: Park Ridge
Owner State: IL
Owner Zip Code: 60068
Owner Phone: 9258238866
Mailing Name: Illinois Bell c/o SBC Environmental
Mailing Street: 2600 Camino Ramon, Rm. 3E000
Mailing City: San Ramon
Mailing State: CA
Mailing Zip Code: 94583

Report Year: 2008
LEPC: City of Chicago
Facility Phone: 8005669347
Facility Fax: 8005669347
Facility Latitude: 41.8552
Facility Longitude: -87.7124
Chemical CAS No: 7664939
Chemical EHS: Yes
Chemical Contents: Pure, Liquid,
Max Daily Amt(lbs): 1,000-9,999
Avg Daily Amt(lbs): 1,000-9,999
Corporate Name: Illinois Bell Telephone Company d/b/a SBC Illinois
Fire Dept: Chicago Fire Department
Chemical Name: SULFURIC ACID
Chem Health Haz: Reactivity, Immediate, Delayed,
Owner: SBC Environmental Management
Owner Street: 898 Marie Ln
Owner City: Conyers
Owner State: GA
Owner Zip Code: 30094
Owner Phone: 7709226035
Mailing Name: Illinois Bell c/o SBC Environmental
Mailing Street: 898 Marie Ln
Mailing City: Conyers
Mailing State: GA

Mailing Zip Code: 30094

Report Year: 2009
LEPC: City of Chicago
Facility Phone: 8005669347
Facility Fax: 8005669347
Facility Latitude: 41.8552
Facility Longitude: -87.7124
Chemical CAS No: 7439921
Chemical EHS: No
Chemical Contents: Pure, Solid,
Max Daily Amt(lbs): 10,000-99,999
Avg Daily Amt(lbs): 10,000-99,999
Corporate Name: Illinois Bell Telephone Company d/b/a SBC Illinois
Fire Dept: Chicago Fire Department
Chemical Name: LEAD
Chem Health Haz: Reactivity, Immediate, Delayed,
Owner: SBC Environmental Management
Owner Street: 898 Marie Ln
Owner City: Conyers
Owner State: GA
Owner Zip Code: 30094
Owner Phone: 7709226035
Mailing Name: Illinois Bell c/o SBC Environmental
Mailing Street: 898 Marie Ln
Mailing City: Conyers
Mailing State: GA
Mailing Zip Code: 30094

Report Year: 2009
LEPC: City of Chicago
Facility Phone: 8005669347
Facility Fax: 8005669347
Facility Latitude: 41.8552
Facility Longitude: -87.7124
Chemical CAS No: 7664939
Chemical EHS: Yes
Chemical Contents: Pure, Liquid,
Max Daily Amt(lbs): 1,000-9,999
Avg Daily Amt(lbs): 1,000-9,999
Corporate Name: Illinois Bell Telephone Company d/b/a SBC Illinois
Fire Dept: Chicago Fire Department
Chemical Name: SULFURIC ACID
Chem Health Haz: Reactivity, Immediate, Delayed,
Owner: SBC Environmental Management
Owner Street: 898 Marie Ln
Owner City: Conyers
Owner State: GA
Owner Zip Code: 30094
Owner Phone: 7709226035
Mailing Name: Illinois Bell c/o SBC Environmental
Mailing Street: 898 Marie Ln
Mailing City: Conyers
Mailing State: GA
Mailing Zip Code: 30094

Report Year: 2011
LEPC: City of Chicago
Facility Phone: 8005669347
Facility Fax: 8005669347
Facility Latitude: 41.8552
Chemical CAS No: 7439921
Chemical EHS: No
Chemical Contents: Pure, Solid,
Max Daily Amt(lbs): 10,000-99,999
Avg Daily Amt(lbs): 10,000-99,999

Facility Longitude: -87.7124
Corporate Name: Illinois Bell Telephone Company d/b/a SBC Illinois
Fire Dept: Chicago Fire Department
Chemical Name: LEAD
Chem Health Haz: Reactivity, Immediate, Delayed,
Owner: Illinois Bell Telephone ATT Illinois
Owner Street: 898 Marie Ln
Owner City: Conyers
Owner State: GA
Owner Zip Code: 30094
Owner Phone: 7709226035
Mailing Name: Illinois Bell Telephone - AT&T Illinois
Mailing Street: 898 Marie Ln
Mailing City: Conyers
Mailing State: GA
Mailing Zip Code: 30094

Report Year: 2010
LEPC: City of Chicago
Facility Phone: 8005669347
Facility Fax: 8005669347
Facility Latitude: 41.8552
Facility Longitude: -87.7124
Chemical CAS No: 7664939
Chemical EHS: Yes
Chemical Contents: Pure, Liquid,
Max Daily Amt(lbs): 1,000-9,999
Avg Daily Amt(lbs): 1,000-9,999
Corporate Name: Illinois Bell Telephone Company d/b/a SBC Illinois
Fire Dept: Chicago Fire Department
Chemical Name: SULFURIC ACID
Chem Health Haz: Reactivity, Immediate, Delayed,
Owner: SBC Environmental Management
Owner Street: 898 Marie Ln
Owner City: Conyers
Owner State: GA
Owner Zip Code: 30094
Owner Phone: 7709226035
Mailing Name: Illinois Bell c/o SBC Environmental
Mailing Street: 898 Marie Ln
Mailing City: Conyers
Mailing State: GA
Mailing Zip Code: 30094

21	18 of 18	SE	0.08 / 410.00	596.18 / 1	AT&T - Q11570 1908 S St. Louis Chicago IL 60623	TIER 2

Facility County: Cook
Report Year(s): 2016, 2015

Tier II Details

Report Year: 2015
LEPC: City of Chicago
Facility Phone: 8005669347
Chemical CAS No: 7439921
Chemical EHS: No
Chemical Contents: Pure, Solid,

Facility Fax: 8005669347
Facility Latitude: 41.8544
Facility Longitude: -87.7122
Max Daily Amt(lbs): 50,000-74,999
Avg Daily Amt(lbs): 50,000-74,999
Corporate Name: Illinois Bell Telephone Company d/b/a AT&T Inc
Fire Dept: Chicago Fire Department
Chemical Name: LEAD
Chem Health Haz: Delayed,
Owner: Illinois Bell Telephone CompanyATT Illinois
Owner Street: 308 S. Akard St., 17th Floor
Owner City: Dallas
Owner State: TX
Owner Zip Code: 75202
Owner Phone: 8005669347
Mailing Name: Illinois Bell Telephone Company/AT&T Illinois
Mailing Street: 308 S. Akard Street, Room 1708
Mailing City: Dallas
Mailing State: TX
Mailing Zip Code: 75202-

Report Year: 2015
LEPC: City of Chicago
Facility Phone: 8005669347
Facility Fax: 8005669347
Facility Latitude: 41.8544
Facility Longitude: -87.7122
Chemical CAS No: 7664939
Chemical EHS: Yes
Chemical Contents: Pure, Liquid,
Max Daily Amt(lbs): 5,000-9,999
Avg Daily Amt(lbs): 5,000-9,999
Corporate Name: Illinois Bell Telephone Company d/b/a AT&T Inc
Fire Dept: Chicago Fire Department
Chemical Name: SULFURIC ACID
Chem Health Haz: Reactivity, Immediate, Delayed,
Owner: Illinois Bell Telephone CompanyATT Illinois
Owner Street: 308 S. Akard St., 17th Floor
Owner City: Dallas
Owner State: TX
Owner Zip Code: 75202
Owner Phone: 8005669347
Mailing Name: Illinois Bell Telephone Company/AT&T Illinois
Mailing Street: 308 S. Akard Street, Room 1708
Mailing City: Dallas
Mailing State: TX
Mailing Zip Code: 75202-

Report Year: 2016
LEPC: City of Chicago
Facility Phone: 8005669347
Facility Fax: 8005669347
Facility Latitude: 41.8544
Facility Longitude: -87.7122
Chemical CAS No: 7439921
Chemical EHS: No
Chemical Contents: Pure, Solid,
Max Daily Amt(lbs): 50,000-74,999
Avg Daily Amt(lbs): 50,000-74,999
Corporate Name: Illinois Bell Telephone Company/AT&T Illinois
Fire Dept: Chicago Fire Department
Chemical Name: LEAD
Chem Health Haz: Delayed,

Owner:	Illinois Bell Telephone CompanyATT Illinois
Owner Street:	308 S. Akard St., 17th floor
Owner City:	Dallas
Owner State:	TX
Owner Zip Code:	75202-
Owner Phone:	8005669347
Mailing Name:	Illinois Bell Telephone Company/AT&T Illinois
Mailing Street:	308 S. Akard Street, 17th Floor
Mailing City:	Dallas
Mailing State:	TX
Mailing Zip Code:	75202-

Report Year:	2016	**Chemical CAS No:**	7664939
LEPC:	City of Chicago	**Chemical EHS:**	Yes
Facility Phone:	8005669347	**Chemical Contents:**	Pure, Liquid,
Facility Fax:	8005669347	**Max Daily Amt(lbs):**	5,000-9,999
Facility Latitude:	41.8544	**Avg Daily Amt(lbs):**	5,000-9,999
Facility Longitude:	-87.7122		

Corporate Name:	Illinois Bell Telephone Company/AT&T Illinois
Fire Dept:	Chicago Fire Department
Chemical Name:	SULFURIC ACID
Chem Health Haz:	Reactivity, Immediate, Delayed,
Owner:	Illinois Bell Telephone CompanyATT Illinois
Owner Street:	308 S. Akard St., 17th floor
Owner City:	Dallas
Owner State:	TX
Owner Zip Code:	75202-
Owner Phone:	8005669347
Mailing Name:	Illinois Bell Telephone Company/AT&T Illinois
Mailing Street:	308 S. Akard Street, 17th Floor
Mailing City:	Dallas
Mailing State:	TX
Mailing Zip Code:	75202-

Map Key	Number of Records	Direction	Distance (mi/ft)	Elev/Diff (ft)	Site	DB
22	1 of 3	SSW	0.08 / 418.82	594.86 / 0	**Resilient Corridor Site 8** **3626 West Ogden Avenue** **Chicago IL 60623**	SRP

I EPA ID:	0316306485	**Longitude:**	-87.716100
US EPA ID:		**Latitude:**	41.854600
County:	Cook		

Site Applicant / Consultant Information

RA Title:	Ms.	**Received SA Date:**	6/19/2017
RA First Name:	Kimberly	**PM ID:**	Barb Landers
RA Last Name:	Worthington	**Foury Letter Date:**	
RA Address1:	30 North LaSalle Street	**Active Site:**	No
RA Address2:	Suite 300	**Consultant Address1:**	
RA City:	Chicago, IL	**Consultant Address2:**	
RA Zip:	60602	**Consultant City:**	

Map Key	Number of Records	Direction	Distance (mi/ft)	Elev/Diff (ft)	Site	DB

Consultant Contact: **Consultant Zip:**
RA Company: City of Chicago Department of Fleet and Facility Management
Consultant Company:

Letter Information

NFR Site Name:	Resilient Corridor Site 8	**Indust Commercial:**	No
NFR Letter Date:	12/18/2018	**Worker Caution:**	No
Effective:	True	**Slab on Grade:**	Yes
NFR Recorded Date:	12/21/2018	**BCT:**	No
Comp Focus:	Comprehensive	**Inst Control Other:**	No
RA First Name:	Kimberly	**Building Slab:**	No
RA Last Name:	Worthington	**Asphalt Used:**	No
RA Company:	City of Chicago Department of Fleet and Facility Management	**Concrete Used:**	Yes
RA Address1:	30 North LaSalle Street	**Clean Soil Three ft:**	Yes
RA Address2:	Suite 300	**Clean Soil Ten ft:**	No
RA City:	Chicago, IL	**Alternate Barrier:**	Yes
RA Zip:	60602	**Other Barrier:**	No
Acres:	0.1200	**ELUC Other:**	No
Ordinance:	No		

ELUC Groundwater Use Restrict: No
Groundwater Use Restriction: No
Highway Authority Agreement: No
Land Use: Residential or Industrial/Commercial

Map Key	Number of Records	Direction	Distance (mi/ft)	Elev/Diff (ft)	Site	DB
22	2 of 3	SSW	0.08 / 418.82	594.86 / 0	Resilient Corridor Site 8 3626 West Ogden Avenue Chicago IL 60623	ENG

I EPA ID:	0316306485	**Longitude:**	-87.716100
US EPA ID:		**Latitude:**	41.854600
County:	Cook		

Site Applicant / Consultant Information

Active Site:	No	**Consultant Contact:**	
RA Title:	Ms.	**Consultant Address1:**	
RA First Name:	Kimberly	**Consultant Address2:**	
RA Last Name:	Worthington	**Consultant City:**	
RA Address1:	30 North LaSalle Street	**Consultant Zip:**	
RA Address2:	Suite 300	**PM ID:**	Barb Landers
RA City:	Chicago, IL	**Received SA Date:**	6/19/2017
RA Zip:	60602	**Foury Letter Date:**	

RA Company: City of Chicago Department of Fleet and Facility Management
Consultant Company:

Letters Information

NFR Site Name:	Resilient Corridor Site 8	**Indust Commercial:**	No

Map Key	Number of Records	Direction	Distance (mi/ft)	Elev/Diff (ft)	Site	DB

NFR Letter Date:	12/18/2018	**Worker Caution:**	No
Effective:	True	**Slab on Grade:**	Yes
NFR Recorded Date:	12/21/2018	**BCT:**	No
Comp Focus:	Comprehensive	**Inst Control Other:**	No
RA First Name:	Kimberly	**Building Slab:**	No
RA Last Name:	Worthington	**Asphalt Used:**	No
RA Company:	City of Chicago Department of Fleet and Facility Management	**Concrete Used:**	Yes
RA Address1:	30 North LaSalle Street	**Clean Soil Three ft:**	Yes
RA Address2:	Suite 300	**Clean Soil Ten ft:**	No
RA City:	Chicago, IL	**Alternate Barrier:**	Yes
RA Zip:	60602	**Other Barrier:**	No
Acres:	0.1200	**ELUC Other:**	No
Ordinance:	No		

ELUC Groundwater Use Restrict:	No
Groundwater Use Restriction:	No
Highway Authority Agreement:	No
Land Use:	Residential or Industrial/Commercial

22	*3 of 3*	*SSW*	*0.08 / 418.82*	*594.86 / 0*	***Resilient Corridor Site 8 - 170002235301 3626 W Ogden Ave Chicago IL 60623***	***REM ASSESS***

Name (Geo Search):		**Name (Doc Search):**	Resilient Corridor Site 8 - 170002235301
Addr (Geo Search):		**Addr (Doc Search):**	3626 W Ogden Ave
City (Geo Search):		**City (Doc Search):**	Chicago
State (Geo Search):		**State (Doc Search):**	IL
Postal (Geo Search):		**Zip (Doc Search):**	60623

Note: Documents related to facilities in Illinois can be searched on the Illinois Environmental Protection Agency (IEPA) Document Explorer: https://external.epa.illinois.gov/DocumentExplorer

Data Source: IEPA Document Explorer - Facility/Site Search

IEPA Document Explorer

Site ID:	170002235301	**Originating Bureau:**	Bureau of Land
Program ID:	0316306485	**Document Count:**	21
Category:	Site Remediation - Technical	**Total Pages:**	849

Category URL: https://docuware67.illinois.gov/DocuWare/PlatformRO/WebClient/3/Integration?lc=VXNlcj1kd3B1YmxpY1xuUHdkPU4xbWRhJHRyYXRvclBANTU1&p=RLV&rl=ce728c9a-11c1-4ddf-9003-314169ab1943&tw=Results&q=W0lFUEFJRF09IjE3MDAwMjIzNTMwMSIgQU5EIFtDQVRFR09SWV09IjMxQSI1

23	*1 of 1*	*ESE*	*0.08 / 442.35*	*595.19 / 0*	***RUTH MILS 1830 S ST LOUIS AVE, CHICAGO, IL IL***	***PERMITS CHICAGO***

Application ID:	DOEAIR7358	**Application Type:**	AIR POLLUTION CONTROL PERMIT
Issue or Entry Date:	07/05/2000	**Application Subtype:**	EQUIPMENT INSTALLATION

CDPH Environmental Permit Details

Map Key	Number of Records	Direction	Distance (mi/ft)	Elev/Diff (ft)	Site	DB

Status:	CLOSED	**Street No to:**	
Applicant:		**Direction:**	S
Expiration Date:	01/01/2001	**Street Name:**	ST LOUIS
Data Source:	HISTORIC DEPT. OF ENVIRONMENT	**Street Type:**	AVE
Street No from:	1830		
Location:	POINT (-87.71266 41.85622)		
Comment:			

QTY: 1.0 SANDBLASTING - SILICA SAND DUST SUPPRESSION: WETTING WASTE DISPOSAL: DUMPSTER NATIONAL**Note: Many records provided by the department have a truncated Comment field.

24	1 of 1	NE	0.09 / 451.54	594.86 / 0	GILLETTE CO 3500 W 16TH ST NORTH CHICAGO IL 600641513	AFS

Afs ID:	1709700086	**Fed Reportable:**	No
Plant ID:	92855	**Current Hpv:**	
Epa Region:	05	**Loc Contrl Region:**	
Plant County:	Lake	**Afs Gov Fac Code:**	0
State No:	17	**Operating Status:**	O
Primary Sic Code:	2844	**Epa Class Code:**	B
Secondary Sic Code:	2865	**Epa Complian Stat:**	C
Naics Code:	325620	**State Comp Status:**	C
Afs Gov Facility Des:	PRIVATELY OWNED/OPERATED		
Operating Status Def:	Operating		
Epa Classification Des:	Potential uncontrolled emissions <100 tons/year		
Epa Compliance Status:	In Compliance With Procedural Requirements		
State Compliance Status:	In Compliance With Procedural Requirements		

Actions

Plant ID:	92855	**National Actn Type:**	VR
Anu1:	18	**All Air Prog Codes:**	0
Date Achieved:	20010108	**Result Code:**	
Penalty Amount:	0	**Pollutant Code:**	
Record Updated Dt:	20011010	**Violating Poll Cds:**	
Creation Date:		**Violation Type Cds:**	
Key Action No:	00013		
Regional Data Element:			
National Action Desc:	VIOLATION RESOLVED		
All Air Program Def:	0-SIP Source		
Result Def:			
Pollutant Def:			
All Violating Poll Def:			
All Violation Type Def:			

Actions

Plant ID:	92855	**National Actn Type:**	SR
Anu1:	40	**All Air Prog Codes:**	V

Date Achieved:	20090609	**Result Code:**	MC
Penalty Amount:	0	**Pollutant Code:**	
Record Updated Dt:	20090812	**Violating Poll Cds:**	
Creation Date:	20090812	**Violation Type Cds:**	
Key Action No:			
Regional Data Element:			
National Action Desc:	TITLE V COMPLIANCE CERTIFICATION REVIEW BY STATE		
All Air Program Def:	V-Title V Permits		
Result Def:	IN COMPLIANCE		
Pollutant Def:			
All Violating Poll Def:			
All Violation Type Def:			

Actions

Plant ID:	92855	**National Actn Type:**	ER
Anu1:	33	**All Air Prog Codes:**	V
Date Achieved:	20060512	**Result Code:**	MC
Penalty Amount:	0	**Pollutant Code:**	
Record Updated Dt:	20060707	**Violating Poll Cds:**	
Creation Date:	20060707	**Violation Type Cds:**	
Key Action No:			
Regional Data Element:			
National Action Desc:	TITLE V COMPLIANCE CERTIFICATION REVIEW BY EPA		
All Air Program Def:	V-Title V Permits		
Result Def:	IN COMPLIANCE		
Pollutant Def:			
All Violating Poll Def:			
All Violation Type Def:			

Actions

Plant ID:	92855	**National Actn Type:**	ER
Anu1:	29	**All Air Prog Codes:**	V
Date Achieved:	20050811	**Result Code:**	MC
Penalty Amount:	0	**Pollutant Code:**	
Record Updated Dt:	20050921	**Violating Poll Cds:**	CO,NO2,PT
Creation Date:		**Violation Type Cds:**	
Key Action No:			
Regional Data Element:			
National Action Desc:	TITLE V COMPLIANCE CERTIFICATION REVIEW BY EPA		
All Air Program Def:	V-Title V Permits		
Result Def:	IN COMPLIANCE		
Pollutant Def:			
All Violating Poll Def:			
All Violation Type Def:			

Actions

Plant ID:	92855	**National Actn Type:**	5C
Anu1:	11	**All Air Prog Codes:**	0
Date Achieved:	19930402	**Result Code:**	
Penalty Amount:	0	**Pollutant Code:**	
Record Updated Dt:	19930716	**Violating Poll Cds:**	
Creation Date:		**Violation Type Cds:**	
Key Action No:			
Regional Data Element:			
National Action Desc:	STATE INSPECTION - LEVEL 2 OR GREATER		
All Air Program Def:	0-SIP Source		
Result Def:			
Pollutant Def:			
All Violating Poll Def:			
All Violation Type Def:			

Actions

Plant ID:	92855	**National Actn Type:**	8C
Anu1:	16	**All Air Prog Codes:**	0
Date Achieved:	20000927	**Result Code:**	
Penalty Amount:	0	**Pollutant Code:**	
Record Updated Dt:	20011012	**Violating Poll Cds:**	
Creation Date:		**Violation Type Cds:**	
Key Action No:	00013		
Regional Data Element:			
National Action Desc:	STATE ADMINISTRATIVE ORDER ISSUED		
All Air Program Def:	0-SIP Source		
Result Def:			
Pollutant Def:			
All Violating Poll Def:			
All Violation Type Def:			

Actions

Plant ID:	92855	**National Actn Type:**	ER
Anu1:	21	**All Air Prog Codes:**	V
Date Achieved:	20020503	**Result Code:**	MC
Penalty Amount:	0	**Pollutant Code:**	
Record Updated Dt:	20021027	**Violating Poll Cds:**	CO,NO2,PT
Creation Date:		**Violation Type Cds:**	
Key Action No:			
Regional Data Element:			
National Action Desc:	TITLE V COMPLIANCE CERTIFICATION REVIEW BY EPA		
All Air Program Def:	V-Title V Permits		
Result Def:	IN COMPLIANCE		
Pollutant Def:			
All Violating Poll Def:			
All Violation Type Def:			

Actions

Plant ID:	92855	***National Actn Type:***	SR
Anu1:	47	***All Air Prog Codes:***	V
Date Achieved:	20120509	***Result Code:***	MC
Penalty Amount:	0	***Pollutant Code:***	
Record Updated Dt:	20120606	***Violating Poll Cds:***	
Creation Date:	20120606	***Violation Type Cds:***	
Key Action No:			
Regional Data Element:			
National Action Desc:	TITLE V COMPLIANCE CERTIFICATION REVIEW BY STATE		
All Air Program Def:	V-Title V Permits		
Result Def:	IN COMPLIANCE		
Pollutant Def:			
All Violating Poll Def:			
All Violation Type Def:			

Actions

Plant ID:	92855	***National Actn Type:***	CB
Anu1:	41	***All Air Prog Codes:***	V
Date Achieved:	20100520	***Result Code:***	
Penalty Amount:	0	***Pollutant Code:***	
Record Updated Dt:	20100602	***Violating Poll Cds:***	
Creation Date:	20100602	***Violation Type Cds:***	
Key Action No:			
Regional Data Element:			
National Action Desc:	TITLE V ANNUAL COMPL CERT DUE/RECVD BY STATE/LOCAL		
All Air Program Def:	V-Title V Permits		
Result Def:			
Pollutant Def:			
All Violating Poll Def:			
All Violation Type Def:			

Actions

Plant ID:	92855	***National Actn Type:***	5C
Anu1:	19	***All Air Prog Codes:***	0
Date Achieved:	20010823	***Result Code:***	
Penalty Amount:	0	***Pollutant Code:***	
Record Updated Dt:	20020411	***Violating Poll Cds:***	VOC,CO,NO2
Creation Date:		***Violation Type Cds:***	
Key Action No:			
Regional Data Element:			
National Action Desc:	STATE INSPECTION - LEVEL 2 OR GREATER		
All Air Program Def:	0-SIP Source		
Result Def:			
Pollutant Def:			
All Violating Poll Def:			
All Violation Type Def:			

Actions

Plant ID:	92855	***National Actn Type:***	SR
Anu1:	45	***All Air Prog Codes:***	V
Date Achieved:	20110624	***Result Code:***	MV
Penalty Amount:	0	***Pollutant Code:***	
Record Updated Dt:	20110705	***Violating Poll Cds:***	
Creation Date:	20110705	***Violation Type Cds:***	
Key Action No:			
Regional Data Element:			
National Action Desc:	TITLE V COMPLIANCE CERTIFICATION REVIEW BY STATE		
All Air Program Def:	V-Title V Permits		
Result Def:	IN VIOLATION		
Pollutant Def:			
All Violating Poll Def:			
All Violation Type Def:			

Actions

Plant ID:	92855	***National Actn Type:***	FS
Anu1:	36	***All Air Prog Codes:***	0
Date Achieved:	20070822	***Result Code:***	
Penalty Amount:	0	***Pollutant Code:***	
Record Updated Dt:	20070831	***Violating Poll Cds:***	
Creation Date:	20070831	***Violation Type Cds:***	
Key Action No:			
Regional Data Element:			
National Action Desc:	STATE CONDUCTED FCE/ON-SITE		
All Air Program Def:	0-SIP Source		
Result Def:			
Pollutant Def:			
All Violating Poll Def:			
All Violation Type Def:			

Actions

Plant ID:	92855	***National Actn Type:***	5C
Anu1:	9	***All Air Prog Codes:***	0
Date Achieved:	19901214	***Result Code:***	
Penalty Amount:	0	***Pollutant Code:***	
Record Updated Dt:	19930316	***Violating Poll Cds:***	
Creation Date:		***Violation Type Cds:***	
Key Action No:			
Regional Data Element:			
National Action Desc:	STATE INSPECTION - LEVEL 2 OR GREATER		
All Air Program Def:	0-SIP Source		
Result Def:			
Pollutant Def:			

All Violating Poll Def:
All Violation Type Def:

Actions

Plant ID: 92855
Anu1: 22
Date Achieved: 20020501
Penalty Amount: 0
Record Updated Dt: 20020806
Creation Date:
Key Action No:
Regional Data Element:
National Action Desc: TITLE V COMPLIANCE CERT DUE/RECEIVED BY EPA
All Air Program Def: V-Title V Permits
Result Def:
Pollutant Def:
All Violating Poll Def:
All Violation Type Def:

National Actn Type: CC
All Air Prog Codes: V
Result Code:
Pollutant Code:
Violating Poll Cds: CO,NO2,PT
Violation Type Cds:

Actions

Plant ID: 92855
Anu1: 15
Date Achieved: 20001127
Penalty Amount: 0
Record Updated Dt: 20010108
Creation Date:
Key Action No: 00013
Regional Data Element:
National Action Desc: STATE REPORTED AS ADDED
All Air Program Def: 0-SIP Source
Result Def:
Pollutant Def:
All Violating Poll Def:
All Violation Type Def:

National Actn Type: VL
All Air Prog Codes: 0
Result Code:
Pollutant Code:
Violating Poll Cds:
Violation Type Cds:

Actions

Plant ID: 92855
Anu1: 42
Date Achieved: 20100930
Penalty Amount: 0
Record Updated Dt: 20101123
Creation Date: 20101123
Key Action No:
Regional Data Element:
National Action Desc: TITLE V COMPLIANCE CERTIFICATION REVIEW BY STATE
All Air Program Def: V-Title V Permits

National Actn Type: SR
All Air Prog Codes: V
Result Code: MC
Pollutant Code:
Violating Poll Cds:
Violation Type Cds:

Result Def: IN COMPLIANCE
Pollutant Def:
All Violating Poll Def:
All Violation Type Def:

Actions

Plant ID: 92855
Anu1: 43
Date Achieved: 20110113
Penalty Amount: 0
Record Updated Dt: 20110502
Creation Date: 20110502
Key Action No:
Regional Data Element:
National Action Desc: STATE CONDUCTED FCE/ON-SITE
All Air Program Def: 0-SIP Source
Result Def:
Pollutant Def:
All Violating Poll Def:
All Violation Type Def:
National Actn Type: FS
All Air Prog Codes: 0
Result Code:
Pollutant Code:
Violating Poll Cds:
Violation Type Cds:

Actions

Plant ID: 92855
Anu1: 12
Date Achieved: 19931209
Penalty Amount: 0
Record Updated Dt: 19940420
Creation Date:
Key Action No:
Regional Data Element:
National Action Desc: STATE INSPECTION - LEVEL 2 OR GREATER
All Air Program Def: 0-SIP Source
Result Def:
Pollutant Def:
All Violating Poll Def:
All Violation Type Def:
National Actn Type: 5C
All Air Prog Codes: 0
Result Code:
Pollutant Code:
Violating Poll Cds:
Violation Type Cds:

Actions

Plant ID: 92855
Anu1: 14
Date Achieved: 20000807
Penalty Amount: 0
Record Updated Dt: 20010108
Creation Date:
Key Action No: 00013
Regional Data Element:
National Actn Type: 7C
All Air Prog Codes: 0
Result Code:
Pollutant Code:
Violating Poll Cds:
Violation Type Cds:

National Action Desc: STATE NOV ISSUED
All Air Program Def: 0-SIP Source
Result Def:
Pollutant Def:
All Violating Poll Def:
All Violation Type Def:

Actions

Plant ID:	92855	***National Actn Type:***	5C
Anu1:	20	***All Air Prog Codes:***	0
Date Achieved:	20010823	***Result Code:***	
Penalty Amount:	0	***Pollutant Code:***	
Record Updated Dt:	20020411	***Violating Poll Cds:***	VOC,CO,NO2
Creation Date:		***Violation Type Cds:***	
Key Action No:			
Regional Data Element:			

National Action Desc: STATE INSPECTION - LEVEL 2 OR GREATER
All Air Program Def: 0-SIP Source
Result Def:
Pollutant Def:
All Violating Poll Def:
All Violation Type Def:

Actions

Plant ID:	92855	***National Actn Type:***	5C
Anu1:	2	***All Air Prog Codes:***	0
Date Achieved:	19820809	***Result Code:***	
Penalty Amount:	0	***Pollutant Code:***	
Record Updated Dt:	19930316	***Violating Poll Cds:***	
Creation Date:		***Violation Type Cds:***	
Key Action No:			
Regional Data Element:			

National Action Desc: STATE INSPECTION - LEVEL 2 OR GREATER
All Air Program Def: 0-SIP Source
Result Def:
Pollutant Def:
All Violating Poll Def:
All Violation Type Def:

Actions

Plant ID:	92855	***National Actn Type:***	ER
Anu1:	27	***All Air Prog Codes:***	V
Date Achieved:	20041103	***Result Code:***	MC
Penalty Amount:	0	***Pollutant Code:***	
Record Updated Dt:	20041108	***Violating Poll Cds:***	CO,NO2,PT
Creation Date:		***Violation Type Cds:***	

Key Action No:
Regional Data Element:
National Action Desc: TITLE V COMPLIANCE CERTIFICATION REVIEW BY EPA
All Air Program Def: V-Title V Permits
Result Def: IN COMPLIANCE
Pollutant Def:
All Violating Poll Def:
All Violation Type Def:

Actions

Plant ID: 92855
Anu1: 24
Date Achieved: 20030522
Penalty Amount: 0
Record Updated Dt: 20030806
Creation Date:
National Actn Type: ER
All Air Prog Codes: V
Result Code: MV
Pollutant Code:
Violating Poll Cds: CO,NO2,PT
Violation Type Cds:
Key Action No:
Regional Data Element:
National Action Desc: TITLE V COMPLIANCE CERTIFICATION REVIEW BY EPA
All Air Program Def: V-Title V Permits
Result Def: IN VIOLATION
Pollutant Def:
All Violating Poll Def:
All Violation Type Def:

Actions

Plant ID: 92855
Anu1: 26
Date Achieved: 20040504
Penalty Amount: 0
Record Updated Dt: 20041103
Creation Date:
National Actn Type: CC
All Air Prog Codes: V
Result Code:
Pollutant Code:
Violating Poll Cds: CO,NO2,PT
Violation Type Cds:
Key Action No:
Regional Data Element:
National Action Desc: TITLE V COMPLIANCE CERT DUE/RECEIVED BY EPA
All Air Program Def: V-Title V Permits
Result Def:
Pollutant Def:
All Violating Poll Def:
All Violation Type Def:

Actions

Plant ID: 92855
Anu1: 39
Date Achieved: 20090501
Penalty Amount: 0
National Actn Type: CB
All Air Prog Codes: V
Result Code:
Pollutant Code:

Record Updated Dt:	20090812	**Violating Poll Cds:**	
Creation Date:	20090812	**Violation Type Cds:**	
Key Action No:			
Regional Data Element:			
National Action Desc:	TITLE V ANNUAL COMPL CERT DUE/RECVD BY STATE/LOCAL		
All Air Program Def:	V-Title V Permits		
Result Def:			
Pollutant Def:			
All Violating Poll Def:			
All Violation Type Def:			

Actions

Plant ID:	92855	**National Actn Type:**	CB
Anu1:	48	**All Air Prog Codes:**	V
Date Achieved:	20130501	**Result Code:**	
Penalty Amount:	0	**Pollutant Code:**	
Record Updated Dt:	20130530	**Violating Poll Cds:**	
Creation Date:	20130530	**Violation Type Cds:**	
Key Action No:			
Regional Data Element:			
National Action Desc:	TITLE V ANNUAL COMPL CERT DUE/RECVD BY STATE/LOCAL		
All Air Program Def:	V-Title V Permits		
Result Def:			
Pollutant Def:			
All Violating Poll Def:			
All Violation Type Def:			

Actions

Plant ID:	92855	**National Actn Type:**	CC
Anu1:	31	**All Air Prog Codes:**	V
Date Achieved:	20050428	**Result Code:**	
Penalty Amount:	0	**Pollutant Code:**	
Record Updated Dt:	20050928	**Violating Poll Cds:**	CO,NO2,PT
Creation Date:		**Violation Type Cds:**	
Key Action No:			
Regional Data Element:			
National Action Desc:	TITLE V COMPLIANCE CERT DUE/RECEIVED BY EPA		
All Air Program Def:	V-Title V Permits		
Result Def:			
Pollutant Def:			
All Violating Poll Def:			
All Violation Type Def:			

Actions

Plant ID:	92855	**National Actn Type:**	8C
Anu1:	35	**All Air Prog Codes:**	0, V

Date Achieved:	20000929	***Result Code:***	
Penalty Amount:	0	***Pollutant Code:***	
Record Updated Dt:	20110705	***Violating Poll Cds:***	
Creation Date:	20070215	***Violation Type Cds:***	
Key Action No:			
Regional Data Element:			
National Action Desc:	STATE ADMINISTRATIVE ORDER ISSUED		
All Air Program Def:	0-SIP Source; V-Title V Permits		
Result Def:			
Pollutant Def:			
All Violating Poll Def:			
All Violation Type Def:			

Actions

Plant ID:	92855	***National Actn Type:***	SR
Anu1:	38	***All Air Prog Codes:***	V
Date Achieved:	20080723	***Result Code:***	MV
Penalty Amount:	0	***Pollutant Code:***	
Record Updated Dt:	20081008	***Violating Poll Cds:***	
Creation Date:	20081008	***Violation Type Cds:***	
Key Action No:			
Regional Data Element:			
National Action Desc:	TITLE V COMPLIANCE CERTIFICATION REVIEW BY STATE		
All Air Program Def:	V-Title V Permits		
Result Def:	IN VIOLATION		
Pollutant Def:			
All Violating Poll Def:			
All Violation Type Def:			

Actions

Plant ID:	92855	***National Actn Type:***	CC
Anu1:	30	***All Air Prog Codes:***	V
Date Achieved:	20050428	***Result Code:***	
Penalty Amount:	0	***Pollutant Code:***	
Record Updated Dt:	20050922	***Violating Poll Cds:***	CO,NO2,PT
Creation Date:		***Violation Type Cds:***	
Key Action No:			
Regional Data Element:			
National Action Desc:	TITLE V COMPLIANCE CERT DUE/RECEIVED BY EPA		
All Air Program Def:	V-Title V Permits		
Result Def:			
Pollutant Def:			
All Violating Poll Def:			
All Violation Type Def:			

Actions

Plant ID:	92855	**National Actn Type:**	RT
Anu1:	17	**All Air Prog Codes:**	0
Date Achieved:	20010108	**Result Code:**	
Penalty Amount:	0	**Pollutant Code:**	
Record Updated Dt:	20011010	**Violating Poll Cds:**	
Creation Date:		**Violation Type Cds:**	
Key Action No:	00013		
Regional Data Element:			
National Action Desc:	SV REPORTED AS ADDRESSED		
All Air Program Def:	0-SIP Source		
Result Def:			
Pollutant Def:			
All Violating Poll Def:			
All Violation Type Def:			

Actions

Plant ID:	92855	**National Actn Type:**	5C
Anu1:	8	**All Air Prog Codes:**	0
Date Achieved:	19890721	**Result Code:**	
Penalty Amount:	0	**Pollutant Code:**	
Record Updated Dt:	19930316	**Violating Poll Cds:**	
Creation Date:		**Violation Type Cds:**	
Key Action No:			
Regional Data Element:			
National Action Desc:	STATE INSPECTION - LEVEL 2 OR GREATER		
All Air Program Def:	0-SIP Source		
Result Def:			
Pollutant Def:			
All Violating Poll Def:			
All Violation Type Def:			

Actions

Plant ID:	92855	**National Actn Type:**	CB
Anu1:	44	**All Air Prog Codes:**	V
Date Achieved:	20110429	**Result Code:**	
Penalty Amount:	0	**Pollutant Code:**	
Record Updated Dt:	20110607	**Violating Poll Cds:**	
Creation Date:	20110607	**Violation Type Cds:**	
Key Action No:			
Regional Data Element:			
National Action Desc:	TITLE V ANNUAL COMPL CERT DUE/RECVD BY STATE/LOCAL		
All Air Program Def:	V-Title V Permits		
Result Def:			
Pollutant Def:			
All Violating Poll Def:			
All Violation Type Def:			

Actions

Plant ID:	92855	***National Actn Type:***	SR
Anu1:	49	***All Air Prog Codes:***	V
Date Achieved:	20130506	***Result Code:***	MC
Penalty Amount:	0	***Pollutant Code:***	
Record Updated Dt:	20130530	***Violating Poll Cds:***	
Creation Date:	20130530	***Violation Type Cds:***	
Key Action No:			
Regional Data Element:			
National Action Desc:	TITLE V COMPLIANCE CERTIFICATION REVIEW BY STATE		
All Air Program Def:	V-Title V Permits		
Result Def:	IN COMPLIANCE		
Pollutant Def:			
All Violating Poll Def:			
All Violation Type Def:			

Actions

Plant ID:	92855	***National Actn Type:***	PS
Anu1:	25	***All Air Prog Codes:***	0
Date Achieved:	20030130	***Result Code:***	
Penalty Amount:	0	***Pollutant Code:***	
Record Updated Dt:	20031022	***Violating Poll Cds:***	VOC,CO,NO2
Creation Date:		***Violation Type Cds:***	
Key Action No:			
Regional Data Element:			
National Action Desc:	STATE PCE/ON-SITE		
All Air Program Def:	0-SIP Source		
Result Def:			
Pollutant Def:			
All Violating Poll Def:			
All Violation Type Def:			

Actions

Plant ID:	92855	***National Actn Type:***	CB
Anu1:	46	***All Air Prog Codes:***	V
Date Achieved:	20120501	***Result Code:***	
Penalty Amount:	0	***Pollutant Code:***	
Record Updated Dt:	20120606	***Violating Poll Cds:***	
Creation Date:	20120606	***Violation Type Cds:***	
Key Action No:			
Regional Data Element:			
National Action Desc:	TITLE V ANNUAL COMPL CERT DUE/RECVD BY STATE/LOCAL		
All Air Program Def:	V-Title V Permits		
Result Def:			
Pollutant Def:			
All Violating Poll Def:			
All Violation Type Def:			

Actions

Plant ID:	92855	***National Actn Type:***	FS
Anu1:	28	***All Air Prog Codes:***	0
Date Achieved:	20050407	***Result Code:***	
Penalty Amount:	0	***Pollutant Code:***	
Record Updated Dt:	20050423	***Violating Poll Cds:***	VOC,CO,NO2
Creation Date:		***Violation Type Cds:***	
Key Action No:			
Regional Data Element:			
National Action Desc:	STATE CONDUCTED FCE/ON-SITE		
All Air Program Def:	0-SIP Source		
Result Def:			
Pollutant Def:			
All Violating Poll Def:			
All Violation Type Def:			

Actions

Plant ID:	92855	***National Actn Type:***	CC
Anu1:	23	***All Air Prog Codes:***	V
Date Achieved:	20030501	***Result Code:***	
Penalty Amount:	0	***Pollutant Code:***	
Record Updated Dt:	20030709	***Violating Poll Cds:***	CO,NO2,PT
Creation Date:		***Violation Type Cds:***	
Key Action No:			
Regional Data Element:			
National Action Desc:	TITLE V COMPLIANCE CERT DUE/RECEIVED BY EPA		
All Air Program Def:	V-Title V Permits		
Result Def:			
Pollutant Def:			
All Violating Poll Def:			
All Violation Type Def:			

Actions

Plant ID:	92855	***National Actn Type:***	CC
Anu1:	32	***All Air Prog Codes:***	V
Date Achieved:	20060502	***Result Code:***	
Penalty Amount:	0	***Pollutant Code:***	
Record Updated Dt:	20060707	***Violating Poll Cds:***	
Creation Date:	20060707	***Violation Type Cds:***	
Key Action No:			
Regional Data Element:			
National Action Desc:	TITLE V COMPLIANCE CERT DUE/RECEIVED BY EPA		
All Air Program Def:	V-Title V Permits		
Result Def:			
Pollutant Def:			

All Violating Poll Def:
All Violation Type Def:

Actions

Plant ID: 92855
Anu1: 50
Date Achieved: 20140501
Penalty Amount: 0
Record Updated Dt: 20140529
Creation Date: 20140529
Key Action No:
Regional Data Element:
National Action Desc: TITLE V ANNUAL COMPL CERT DUE/RECVD BY STATE/LOCAL
All Air Program Def: V-Title V Permits
Result Def:
Pollutant Def:
All Violating Poll Def:
All Violation Type Def:
National Actn Type: CB
All Air Prog Codes: V
Result Code:
Pollutant Code:
Violating Poll Cds:
Violation Type Cds:

Actions

Plant ID: 92855
Anu1: 6
Date Achieved: 19870930
Penalty Amount: 0
Record Updated Dt: 19930316
Creation Date:
Key Action No:
Regional Data Element:
National Action Desc: STATE INSPECTION - LEVEL 2 OR GREATER
All Air Program Def: 0-SIP Source
Result Def:
Pollutant Def:
All Violating Poll Def:
All Violation Type Def:
National Actn Type: 5C
All Air Prog Codes: 0
Result Code:
Pollutant Code:
Violating Poll Cds:
Violation Type Cds:

Actions

Plant ID: 92855
Anu1: 13
Date Achieved: 20000822
Penalty Amount: 0
Record Updated Dt: 20011010
Creation Date:
Key Action No: 00013
Regional Data Element:
National Action Desc: STATE DAY ZERO
All Air Program Def: 0-SIP Source
National Actn Type: 2E
All Air Prog Codes: 0
Result Code:
Pollutant Code: VOC
Violating Poll Cds: VOC
Violation Type Cds:

Result Def:
Pollutant Def:
All Violating Poll Def:
All Violation Type Def:

Actions

Plant ID: 92855
Anu1: 37
Date Achieved: 20080429
Penalty Amount: 0
Record Updated Dt: 20080819
Creation Date: 20080819
Key Action No:
Regional Data Element:
National Action Desc: TITLE V ANNUAL COMPL CERT DUE/RECVD BY STATE/LOCAL
All Air Program Def: V-Title V Permits
Result Def:
Pollutant Def:
All Violating Poll Def:
All Violation Type Def:
National Actn Type: CB
All Air Prog Codes: V
Result Code:
Pollutant Code:
Violating Poll Cds:
Violation Type Cds:

Actions

Plant ID: 92855
Anu1: 5
Date Achieved: 19831201
Penalty Amount: 0
Record Updated Dt: 19930316
Creation Date:
Key Action No:
Regional Data Element:
National Action Desc: STATE INSPECTION - LEVEL 2 OR GREATER
All Air Program Def: 0-SIP Source
Result Def:
Pollutant Def:
All Violating Poll Def:
All Violation Type Def:
National Actn Type: 5C
All Air Prog Codes: 0
Result Code:
Pollutant Code:
Violating Poll Cds:
Violation Type Cds:

Actions

Plant ID: 92855
Anu1: 34
Date Achieved: 20060802
Penalty Amount: 0
Record Updated Dt: 20060905
Creation Date: 20060905
Key Action No:
Regional Data Element:
National Actn Type: FS
All Air Prog Codes: 0
Result Code:
Pollutant Code:
Violating Poll Cds:
Violation Type Cds:

National Action Desc: STATE CONDUCTED FCE/ON-SITE
All Air Program Def: 0-SIP Source
Result Def:
Pollutant Def:
All Violating Poll Def:
All Violation Type Def:

Actions

Plant ID: 92855
Anu1: 10
Date Achieved: 19920109
Penalty Amount: 0
Record Updated Dt: 19930316
Creation Date:
Key Action No:
Regional Data Element:
National Actn Type: 5C
All Air Prog Codes: 0
Result Code:
Pollutant Code:
Violating Poll Cds:
Violation Type Cds:
National Action Desc: STATE INSPECTION - LEVEL 2 OR GREATER
All Air Program Def: 0-SIP Source
Result Def:
Pollutant Def:
All Violating Poll Def:
All Violation Type Def:

Actions

Plant ID: 92855
Anu1: 51
Date Achieved: 20140508
Penalty Amount: 0
Record Updated Dt: 20140529
Creation Date: 20140529
Key Action No:
Regional Data Element:
National Actn Type: SR
All Air Prog Codes: V
Result Code: MC
Pollutant Code:
Violating Poll Cds:
Violation Type Cds:
National Action Desc: TITLE V COMPLIANCE CERTIFICATION REVIEW BY STATE
All Air Program Def: V-Title V Permits
Result Def: IN COMPLIANCE
Pollutant Def:
All Violating Poll Def:
All Violation Type Def:

Actions

Plant ID: 92855
Anu1: 7
Date Achieved: 19880908
Penalty Amount: 0
Record Updated Dt: 19930316
Creation Date:
National Actn Type: 5C
All Air Prog Codes: 0
Result Code:
Pollutant Code:
Violating Poll Cds:
Violation Type Cds:

Key Action No:
Regional Data Element:
National Action Desc: STATE INSPECTION - LEVEL 2 OR GREATER
All Air Program Def: 0-SIP Source
Result Def:
Pollutant Def:
All Violating Poll Def:
All Violation Type Def:

Actions

Plant ID: 92855
Anu1: 3
Date Achieved: 19820817
Penalty Amount: 0
Record Updated Dt: 19930316
Creation Date:
Key Action No:
Regional Data Element:
National Action Desc: STATE INSPECTION - LEVEL 2 OR GREATER
All Air Program Def: 0-SIP Source
Result Def:
Pollutant Def:
All Violating Poll Def:
All Violation Type Def:

National Actn Type: 5C
All Air Prog Codes: 0
Result Code:
Pollutant Code:
Violating Poll Cds:
Violation Type Cds:

Historical Compliance - Air Program Level

Air Program Code: V
Air Program Code Ref: Title V Permits
Historical Compliance Date: 1001, 1002, 1003, 1004, 1101, 1102, 1103, 1104, 1201, 1202, 1203, 1204, 1301, 1302, 1303, 1304, 1401, 1402, 1403
Historical Compliance Status: C
Historical Compliance Stat Ref: In Compliance With Procedural Requirements

Historical Compliance - Air Program Level

Air Program Code: V
Air Program Code Ref: Title V Permits
Historical Compliance Date: 0604, 0701, 0702, 0703, 0704, 0801, 0802, 0803, 0804, 0901, 0902, 0903, 0904
Historical Compliance Status: 0
Historical Compliance Stat Ref: Unknown Compliance Status

Historical Compliance - Air Program Level

Air Program Code: 0
Air Program Code Ref: SIP Source
Historical Compliance Date: 0604, 0701, 0702, 0703, 0704, 0801, 0802, 0803, 0804, 0901, 0902, 0903, 0904
Historical Compliance Status: 0

Historical Compliance Stat Ref: Unknown Compliance Status

Historical Compliance - Air Program Level

Air Program Code: 0
Air Program Code Ref: SIP Source
Historical Compliance Date: 1001, 1002, 1003, 1004, 1101, 1102, 1103, 1104, 1201, 1202, 1203, 1204, 1301, 1302, 1303, 1304, 1401, 1402, 1403
Historical Compliance Status: C
Historical Compliance Stat Ref: In Compliance With Procedural Requirements

Historical Compliance - Air Program Level

Air Program Code: 9
Air Program Code Ref: NSPS
Historical Compliance Date: 1204, 1301, 1302, 1303, 1304, 1401, 1402, 1403
Historical Compliance Status: C
Historical Compliance Stat Ref: In Compliance With Procedural Requirements

Historical High Priority Violation Status

Hpv Dayzero Type: 2E
Hpv Dayzero Desc: STATE DAY ZERO
Hpv Dayzero Date: 08/22/2000
Hpv Resolved Type: VR
Hpv Resolved Desc: VIOLATION RESOLVED
Hpv Resolved Date: 01/08/2001

Air Program

Plant ID: 92855
Air Program Code: 9
Air Program Status: O
Pollutant Code: VOC
Poll Classificatn: B
Poll Compli Status: C
Epa Class Code: B
Epa Compli Status: C
Chemical Abstract Service Nmbr:
Air Program Code Subparts: DC
Air Program Code Ref: NSPS
Epa Classification Code Ref: Potential uncontrolled emissions <100 tons/year
Epa Compliance Status Ref: In Compliance With Procedural Requirements
Pollutant Code Ref:
Pollutant Classification Ref: Potential uncontrolled emissions <100 tons/year
Pollutant Complian Status Ref: In Compliance With Procedural Requirements

Air Program

Plant ID: 92855
Air Program Code: V
Air Program Status: O
Poll Classificatn: B
Poll Compli Status: C
Epa Class Code: B

Pollutant Code: SO2 ***Epa Compli Status:*** C
Chemical Abstract Service Nmbr:
Air Program Code Subparts:
Air Program Code Ref: Title V Permits
Epa Classification Code Ref: Potential uncontrolled emissions <100 tons/year
Epa Compliance Status Ref: In Compliance With Procedural Requirements
Pollutant Code Ref:
Pollutant Classification Ref: Potential uncontrolled emissions <100 tons/year
Pollutant Complian Status Ref: In Compliance With Procedural Requirements

Air Program

Plant ID: 92855 ***Poll Classificatn:*** B
Air Program Code: 0 ***Poll Compli Status:*** C
Air Program Status: O ***Epa Class Code:*** B
Pollutant Code: THAP ***Epa Compli Status:*** C
Chemical Abstract Service Nmbr:
Air Program Code Subparts:
Air Program Code Ref: SIP Source
Epa Classification Code Ref: Potential uncontrolled emissions <100 tons/year
Epa Compliance Status Ref: In Compliance With Procedural Requirements
Pollutant Code Ref:
Pollutant Classification Ref: Potential uncontrolled emissions <100 tons/year
Pollutant Complian Status Ref: In Compliance With Procedural Requirements

Air Program

Plant ID: 92855 ***Poll Classificatn:*** B
Air Program Code: 0 ***Poll Compli Status:*** C
Air Program Status: O ***Epa Class Code:*** B
Pollutant Code: SO2 ***Epa Compli Status:*** C
Chemical Abstract Service Nmbr:
Air Program Code Subparts:
Air Program Code Ref: SIP Source
Epa Classification Code Ref: Potential uncontrolled emissions <100 tons/year
Epa Compliance Status Ref: In Compliance With Procedural Requirements
Pollutant Code Ref:
Pollutant Classification Ref: Potential uncontrolled emissions <100 tons/year
Pollutant Complian Status Ref: In Compliance With Procedural Requirements

Air Program

Plant ID: 92855 ***Poll Classificatn:*** B
Air Program Code: 9 ***Poll Compli Status:*** C
Air Program Status: O ***Epa Class Code:*** B
Pollutant Code: SO2 ***Epa Compli Status:*** C
Chemical Abstract Service Nmbr:

Air Program Code Subparts: DC
Air Program Code Ref: NSPS
Epa Classification Code Ref: Potential uncontrolled emissions <100 tons/year
Epa Compliance Status Ref: In Compliance With Procedural Requirements
Pollutant Code Ref:
Pollutant Classification Ref: Potential uncontrolled emissions <100 tons/year
Pollutant Complian Status Ref: In Compliance With Procedural Requirements

Air Program

Plant ID: 92855
Air Program Code: V
Air Program Status: O
Pollutant Code: PM2.5
Poll Classificatn: B
Poll Compli Status: C
Epa Class Code: B
Epa Compli Status: C
Chemical Abstract Service Nmbr:
Air Program Code Subparts:
Air Program Code Ref: Title V Permits
Epa Classification Code Ref: Potential uncontrolled emissions <100 tons/year
Epa Compliance Status Ref: In Compliance With Procedural Requirements
Pollutant Code Ref:
Pollutant Classification Ref: Potential uncontrolled emissions <100 tons/year
Pollutant Complian Status Ref: In Compliance With Procedural Requirements

Air Program

Plant ID: 92855
Air Program Code: 9
Air Program Status: O
Pollutant Code: CO
Poll Classificatn: B
Poll Compli Status: C
Epa Class Code: B
Epa Compli Status: C
Chemical Abstract Service Nmbr:
Air Program Code Subparts: DC
Air Program Code Ref: NSPS
Epa Classification Code Ref: Potential uncontrolled emissions <100 tons/year
Epa Compliance Status Ref: In Compliance With Procedural Requirements
Pollutant Code Ref:
Pollutant Classification Ref: Potential uncontrolled emissions <100 tons/year
Pollutant Complian Status Ref: In Compliance With Procedural Requirements

Air Program

Plant ID: 92855
Air Program Code: V
Air Program Status: O
Pollutant Code: CO
Poll Classificatn: B
Poll Compli Status: C
Epa Class Code: B
Epa Compli Status: C
Chemical Abstract Service Nmbr:
Air Program Code Subparts:
Air Program Code Ref: Title V Permits
Epa Classification Code Ref: Potential uncontrolled emissions <100 tons/year

Epa Compliance Status Ref: In Compliance With Procedural Requirements
Pollutant Code Ref:
Pollutant Classification Ref: Potential uncontrolled emissions <100 tons/year
Pollutant Complian Status Ref: In Compliance With Procedural Requirements

Air Program

Plant ID: 92855
Air Program Code: 9
Air Program Status: O
Pollutant Code: NO2
Chemical Abstract Service Nmbr:
Poll Classificatn: B
Poll Compli Status: C
Epa Class Code: B
Epa Compli Status: C
Air Program Code Subparts: DC
Air Program Code Ref: NSPS
Epa Classification Code Ref: Potential uncontrolled emissions <100 tons/year
Epa Compliance Status Ref: In Compliance With Procedural Requirements
Pollutant Code Ref:
Pollutant Classification Ref: Potential uncontrolled emissions <100 tons/year
Pollutant Complian Status Ref: In Compliance With Procedural Requirements

Air Program

Plant ID: 92855
Air Program Code: 0
Air Program Status: O
Pollutant Code: VOC
Chemical Abstract Service Nmbr:
Poll Classificatn: B
Poll Compli Status: C
Epa Class Code: B
Epa Compli Status: C
Air Program Code Subparts:
Air Program Code Ref: SIP Source
Epa Classification Code Ref: Potential uncontrolled emissions <100 tons/year
Epa Compliance Status Ref: In Compliance With Procedural Requirements
Pollutant Code Ref:
Pollutant Classification Ref: Potential uncontrolled emissions <100 tons/year
Pollutant Complian Status Ref: In Compliance With Procedural Requirements

Air Program

Plant ID: 92855
Air Program Code: 0
Air Program Status: O
Pollutant Code: CO
Chemical Abstract Service Nmbr:
Poll Classificatn: B
Poll Compli Status: C
Epa Class Code: B
Epa Compli Status: C
Air Program Code Subparts:
Air Program Code Ref: SIP Source
Epa Classification Code Ref: Potential uncontrolled emissions <100 tons/year
Epa Compliance Status Ref: In Compliance With Procedural Requirements
Pollutant Code Ref:
Pollutant Classification Ref: Potential uncontrolled emissions <100 tons/year

Pollutant Complian Status Ref: In Compliance With Procedural Requirements

Air Program

Plant ID: 92855
Air Program Code: 9
Air Program Status: O
Pollutant Code: PM10
Chemical Abstract Service Nmbr:
Poll Classificatn: B
Poll Compli Status: C
Epa Class Code: B
Epa Compli Status: C

Air Program Code Subparts: DC
Air Program Code Ref: NSPS
Epa Classification Code Ref: Potential uncontrolled emissions <100 tons/year
Epa Compliance Status Ref: In Compliance With Procedural Requirements
Pollutant Code Ref: Particulate Matter < 10 Um
Pollutant Classification Ref: Potential uncontrolled emissions <100 tons/year
Pollutant Complian Status Ref: In Compliance With Procedural Requirements

Air Program

Plant ID: 92855
Air Program Code: V
Air Program Status: O
Pollutant Code: NO2
Chemical Abstract Service Nmbr:
Poll Classificatn: B
Poll Compli Status: C
Epa Class Code: B
Epa Compli Status: C

Air Program Code Subparts:
Air Program Code Ref: Title V Permits
Epa Classification Code Ref: Potential uncontrolled emissions <100 tons/year
Epa Compliance Status Ref: In Compliance With Procedural Requirements
Pollutant Code Ref:
Pollutant Classification Ref: Potential uncontrolled emissions <100 tons/year
Pollutant Complian Status Ref: In Compliance With Procedural Requirements

Air Program

Plant ID: 92855
Air Program Code: V
Air Program Status: O
Pollutant Code: THAP
Chemical Abstract Service Nmbr:
Poll Classificatn: B
Poll Compli Status: C
Epa Class Code: B
Epa Compli Status: C

Air Program Code Subparts:
Air Program Code Ref: Title V Permits
Epa Classification Code Ref: Potential uncontrolled emissions <100 tons/year
Epa Compliance Status Ref: In Compliance With Procedural Requirements
Pollutant Code Ref:
Pollutant Classification Ref: Potential uncontrolled emissions <100 tons/year
Pollutant Complian Status Ref: In Compliance With Procedural Requirements

Air Program

Plant ID:	92855	***Poll Classificatn:***	B
Air Program Code:	0	***Poll Compli Status:***	C
Air Program Status:	O	***Epa Class Code:***	B
Pollutant Code:	NO2	***Epa Compli Status:***	C
Chemical Abstract Service Nmbr:			
Air Program Code Subparts:			
Air Program Code Ref:	SIP Source		
Epa Classification Code Ref:	Potential uncontrolled emissions <100 tons/year		
Epa Compliance Status Ref:	In Compliance With Procedural Requirements		
Pollutant Code Ref:			
Pollutant Classification Ref:	Potential uncontrolled emissions <100 tons/year		
Pollutant Complian Status Ref:	In Compliance With Procedural Requirements		

Air Program

Plant ID:	92855	***Poll Classificatn:***	C
Air Program Code:	0	***Poll Compli Status:***	C
Air Program Status:	O	***Epa Class Code:***	B
Pollutant Code:	FACIL	***Epa Compli Status:***	C
Chemical Abstract Service Nmbr:			
Air Program Code Subparts:			
Air Program Code Ref:	SIP Source		
Epa Classification Code Ref:	Potential uncontrolled emissions <100 tons/year		
Epa Compliance Status Ref:	In Compliance With Procedural Requirements		
Pollutant Code Ref:			
Pollutant Classification Ref:	Class is unknown.		
Pollutant Complian Status Ref:	In Compliance With Procedural Requirements		

Air Program

Plant ID:	92855	***Poll Classificatn:***	B
Air Program Code:	0	***Poll Compli Status:***	C
Air Program Status:	O	***Epa Class Code:***	B
Pollutant Code:	PM2.5	***Epa Compli Status:***	C
Chemical Abstract Service Nmbr:			
Air Program Code Subparts:			
Air Program Code Ref:	SIP Source		
Epa Classification Code Ref:	Potential uncontrolled emissions <100 tons/year		
Epa Compliance Status Ref:	In Compliance With Procedural Requirements		
Pollutant Code Ref:			
Pollutant Classification Ref:	Potential uncontrolled emissions <100 tons/year		
Pollutant Complian Status Ref:	In Compliance With Procedural Requirements		

Air Program

Plant ID:	92855	***Poll Classificatn:***	B

Air Program Code:	V	***Poll Compli Status:***	C
Air Program Status:	O	***Epa Class Code:***	B
Pollutant Code:	PM10	***Epa Compli Status:***	C
Chemical Abstract Service Nmbr:			
Air Program Code Subparts:			
Air Program Code Ref:	Title V Permits		
Epa Classification Code Ref:	Potential uncontrolled emissions <100 tons/year		
Epa Compliance Status Ref:	In Compliance With Procedural Requirements		
Pollutant Code Ref:	Particulate Matter < 10 Um		
Pollutant Classification Ref:	Potential uncontrolled emissions <100 tons/year		
Pollutant Complian Status Ref:	In Compliance With Procedural Requirements		

Air Program

Plant ID:	92855	***Poll Classificatn:***	B
Air Program Code:	9	***Poll Compli Status:***	C
Air Program Status:	O	***Epa Class Code:***	B
Pollutant Code:	PM2.5	***Epa Compli Status:***	C
Chemical Abstract Service Nmbr:			
Air Program Code Subparts:	DC		
Air Program Code Ref:	NSPS		
Epa Classification Code Ref:	Potential uncontrolled emissions <100 tons/year		
Epa Compliance Status Ref:	In Compliance With Procedural Requirements		
Pollutant Code Ref:			
Pollutant Classification Ref:	Potential uncontrolled emissions <100 tons/year		
Pollutant Complian Status Ref:	In Compliance With Procedural Requirements		

Air Program

Plant ID:	92855	***Poll Classificatn:***	B
Air Program Code:	V	***Poll Compli Status:***	C
Air Program Status:	O	***Epa Class Code:***	B
Pollutant Code:	VOC	***Epa Compli Status:***	C
Chemical Abstract Service Nmbr:			
Air Program Code Subparts:			
Air Program Code Ref:	Title V Permits		
Epa Classification Code Ref:	Potential uncontrolled emissions <100 tons/year		
Epa Compliance Status Ref:	In Compliance With Procedural Requirements		
Pollutant Code Ref:			
Pollutant Classification Ref:	Potential uncontrolled emissions <100 tons/year		
Pollutant Complian Status Ref:	In Compliance With Procedural Requirements		

Air Program

Plant ID:	92855	***Poll Classificatn:***	B
Air Program Code:	0	***Poll Compli Status:***	C
Air Program Status:	O	***Epa Class Code:***	B
Pollutant Code:	PM10	***Epa Compli Status:***	C

Map Key	Number of Records	Direction	Distance (mi/ft)	Elev/Diff (ft)	Site	DB

Chemical Abstract Service Nmbr:	
Air Program Code Subparts:	
Air Program Code Ref:	SIP Source
Epa Classification Code Ref:	Potential uncontrolled emissions <100 tons/year
Epa Compliance Status Ref:	In Compliance With Procedural Requirements
Pollutant Code Ref:	Particulate Matter < 10 Um
Pollutant Classification Ref:	Potential uncontrolled emissions <100 tons/year
Pollutant Complian Status Ref:	In Compliance With Procedural Requirements

25	1 of 2	WSW	0.09 / 454.02	595.52 / 1	HONEY BEE TRUCKING 1823 S MILLARD CHICAGO IL 60623	RCRA NON GEN

EPA Handler ID:	ILR000043109
Gen Status Universe:	No Report
Contact Name:	HERB WALKER
Contact Address:	1823 S MILLARD , , CHICAGO , IL, 60623 , US
Contact Phone No and Ext:	773-521-1725
Contact Email:	
Contact Country:	US
County Name:	COOK
EPA Region:	05
Land Type:	Private
Receive Date:	20091224
Location Latitude:	
Location Longitude:	

Violation/Evaluation Summary

Note:	NO RECORDS: As of Oct 2023, there are no Compliance Monitoring and Enforcement (violation) records associated with this facility (EPA ID).

Handler Summary

Importer Activity:	No
Mixed Waste Generator:	No
Transporter Activity:	No
Transfer Facility:	No
Onsite Burner Exemption:	No
Furnace Exemption:	No
Underground Injection Activity:	No
Commercial TSD:	No
Used Oil Transporter:	No
Used Oil Transfer Facility:	No
Used Oil Processor:	No
Used Oil Refiner:	No
Used Oil Burner:	No
Used Oil Market Burner:	No
Used Oil Spec Marketer:	No

Map Key	Number of Records	Direction	Distance (mi/ft)	Elev/Diff (ft)	Site	DB

Hazardous Waste Handler Details

Sequence No:	1
Receive Date:	19970930
Handler Name:	HONEY BEE TRUCKING
Source Type:	Notification
Federal Waste Generator Code:	N
Generator Code Description:	Not a Generator, Verified

Hazardous Waste Handler Details

Sequence No:	1
Receive Date:	20091224
Handler Name:	HONEY BEE TRUCKING
Source Type:	Implementer
Federal Waste Generator Code:	N
Generator Code Description:	Not a Generator, Verified

Owner/Operator Details

Owner/Operator Ind:	Current Owner	***Street No:***	
Type:	Private	***Street 1:***	1823 S MILLARD
Name:	WALKER HERBERT	***Street 2:***	
Date Became Current:		***City:***	CHICAGO
Date Ended Current:		***State:***	IL
Phone:	773-542-5210	***Country:***	
Source Type:	Notification	***Zip Code:***	60623

Owner/Operator Ind:	Current Owner	***Street No:***	
Type:	Private	***Street 1:***	1823 S MILLARD
Name:	WALKER HERBERT	***Street 2:***	
Date Became Current:		***City:***	CHICAGO
Date Ended Current:		***State:***	IL
Phone:	773-542-5210	***Country:***	
Source Type:	Implementer	***Zip Code:***	60623

Historical Handler Details

Receive Dt:	19970930
Generator Code Description:	Not a Generator, Verified
Handler Name:	HONEY BEE TRUCKING

Map Key	Number of Records	Direction	Distance (mi/ft)	Elev/Diff (ft)	Site	DB
25	*2 of 2*	*WSW*	*0.09 / 454.02*	*595.52 / 1*	***HONEY BEE TRUCKING*** ***1823 S MILLARD*** ***CHICAGO IL 60623-2543***	***FINDS/FRS***

Registry ID:	110005958632
FIPS Code:	17031
HUC Code:	07120003

Map Key	Number of Records	Direction	Distance (mi/ft)	Elev/Diff (ft)	Site	DB

Site Type Name:	STATIONARY
Location Description:	
Supplemental Location:	
Create Date:	01-MAR-00
Update Date:	26-JAN-12
Interest Types:	STATE MASTER, UNSPECIFIED UNIVERSE
SIC Codes:	
SIC Code Descriptions:	
NAICS Codes:	
NAICS Code Descriptions:	
Conveyor:	FRS-GEOCODE
Federal Facility Code:	
Federal Agency Name:	
Tribal Land Code:	
Tribal Land Name:	
Congressional Dist No:	07
Census Block Code:	170312922002007
EPA Region Code:	05
County Name:	COOK
US/Mexico Border Ind:	
Latitude:	41.85639
Longitude:	-87.71634
Reference Point:	CENTER OF A FACILITY OR STATION
Coord Collection Method:	ADDRESS MATCHING-HOUSE NUMBER
Accuracy Value:	30
Datum:	NAD83
Source:	
Facility Detail Rprt URL:	https://ofmpub.epa.gov/frs_public2/fii_query_detail.disp_program_facility?p_registry_id=110005958632
Data Source:	Facility Registry Service - Single File
Program Acronyms:	

ACES:170000335992, RCRAINFO:ILR000043109

Map Key	Number of Records	Direction	Distance (mi/ft)	Elev/Diff (ft)	Site	DB
26	1 of 1	ESE	0.09 / 466.43	595.87 / 1	**Resilient Corridor Site 10 - 170002235329** **3431-3437 W Ogden Ave** **Chicago IL 60623**	REM ASSESS

Name (Geo Search):		**Name (Doc Search):**	Resilient Corridor Site 10 - 170002235329
Addr (Geo Search):		**Addr (Doc Search):**	3431-3437 W Ogden Ave
City (Geo Search):		**City (Doc Search):**	Chicago
State (Geo Search):		**State (Doc Search):**	IL
Postal (Geo Search):		**Zip (Doc Search):**	60623

Note: Documents related to facilities in Illinois can be searched on the Illinois Environmental Protection Agency (IEPA) Document Explorer: https://external.epa.illinois.gov/DocumentExplorer

Data Source: IEPA Document Explorer - Facility/Site Search

IEPA Document Explorer

Site ID:	170002235329	**Originating Bureau:**	Bureau of Land

Map Key	Number of Records	Direction	Distance (mi/ft)	Elev/Diff (ft)	Site	DB

Program ID: 0316306486 **Document Count:** 23
Category: Site Remediation - Technical **Total Pages:** 1309
Category URL: https://docuware67.illinois.gov/DocuWare/PlatformRO/WebClient/3/Integration?lc=VXNlcj1kd3B1YmxpY1xuUHdkPU4xbWRhJHRyYXRvclBANTU1&p=RLV&rl=ce728c9a-11c1-4ddf-9003-314169ab1943&tw=Results&q=W0lFUEFJRF09IjE3MDAwMjIzNTMyOSIgQU5EIFtDQVRFR09SWV09IjMxQSI1

27	1 of 3	SSW	0.09 / 467.89	594.86 / 0	VACANT WAREHOUSE 3613 W OGDEN AVE CHICAGO IL	TANKS CHICAGO

Facility ID: 2042495
Owner: See Environmental Permit Dataset
Data Source(s): DEPT. OF PUBLIC HEALTH

Detail(s)

Tank ID: 0004 **Street No from:** 3613
Installation Date: **Street No to:** 3613
Removal Date: **Street Name:** OGDEN
Last Used Date: 12/31/1973 **Street Type:** AVE
Tank Type: UNDERGROUND STORAGE TANK **Direction:** W
Tank Material: STEEL **Latitude:** 41.854123109197864
Tank Construction: **Longitude:** -87.71556898386996
Tank Product: HEATING OI
Tank Capacity: 550
Location: POINT (-87.71556898386996 41.854123109197864)
Comment: 3613-15 W OGDEN, ABANDONED 6/2/05, Historic data from former Dept. of Environment [Associated Permit Numbers: 108456 108456;]

Tank ID: 0001 **Street No from:** 3613
Installation Date: **Street No to:** 3613
Removal Date: **Street Name:** OGDEN
Last Used Date: 12/31/1973 **Street Type:** AVE
Tank Type: UNDERGROUND STORAGE TANK **Direction:** W
Tank Material: **Latitude:** 41.854123109197864
Tank Construction: **Longitude:** -87.71556898386996
Tank Product: GASOLINE
Tank Capacity: 1000
Location: POINT (-87.71556898386996 41.854123109197864)
Comment: 3613-15 W OGDEN, REMOVED 10/14/04, Historic data from former Dept. of Environment [Associated Permit Numbers: 108163 108163;]

Tank ID: 0002 **Street No from:** 3613
Installation Date: **Street No to:** 3613
Removal Date: **Street Name:** OGDEN
Last Used Date: 12/31/1973 **Street Type:** AVE
Tank Type: UNDERGROUND STORAGE TANK **Direction:** W
Tank Material: **Latitude:** 41.854123109197864
Tank Construction: **Longitude:** -87.71556898386996
Tank Product: GASOLINE
Tank Capacity: 1000
Location: POINT (-87.71556898386996 41.854123109197864)

Map Key	Number of Records	Direction	Distance (mi/ft)	Elev/Diff (ft)	Site	DB

Comment: 3613-15 W OGDEN, REMOVED 10/14/04, Historic data from former Dept. of Environment [Associated Permit Numbers: 108163 108163;]

Tank ID: 0003
Installation Date:
Removal Date:
Last Used Date: 12/31/1973
Tank Type: UNDERGROUND STORAGE TANK
Tank Material:
Tank Construction:
Tank Product: HEATING OI
Tank Capacity: 500
Location: POINT (-87.71556898386996 41.854123109197864)
Comment: 3613-15 W OGDEN, NOT REMOVED, Historic data from former Dept. of Environment [Associated Permit Numbers: 108163 108163;]

Street No from: 3613
Street No to: 3613
Street Name: OGDEN
Street Type: AVE
Direction: W
Latitude: 41.854123109197864
Longitude: -87.71556898386996

---

27 | 2 of 3 | SSW | 0.09 / 467.89 | 594.86 / 0 | VACANT WAREHOUSE 3613 W OGDEN AVE, CHICAGO, IL IL | PERMITS CHICAGO

Application ID: DOEUST108163
Issue or Entry Date: 09/16/2004
Application Type: UNDERGROUND STORAGE TANK
Application Subtype: REMOVE

CDPH Environmental Permit Details

Status: CLOSED
Applicant: BARBARA CISSELL
Expiration Date: 04/14/2005
Data Source: HISTORIC DEPT. OF ENVIRONMENT
Street No from: 3613
Location: POINT (-87.71582 41.85416)
Comment:

Street No to: 3615
Direction: W
Street Name: OGDEN
Street Type: AVE

[CONTRACTOR: R.W.COLLINS CO] PRE-74 GASOLINE/HEATING OIL TANKS NO LONGER IN USE**Note: Many records provided by the department have a truncated Comment field.

---

27 | 3 of 3 | SSW | 0.09 / 467.89 | 594.86 / 0 | VACANT WAREHOUSE 3613 W OGDEN AVE, CHICAGO, IL IL | PERMITS CHICAGO

Application ID: DOEUST108456
Issue or Entry Date: 05/05/2005
Application Type: UNDERGROUND STORAGE TANK
Application Subtype: ABANDON

CDPH Environmental Permit Details

Status: CLOSED
Applicant: BARBARA CISSELL
Expiration Date: 11/09/2005
Data Source: HISTORIC DEPT. OF ENVIRONMENT
Street No from: 3613
Location: POINT (-87.71582 41.85416)
Comment:

Street No to: 3615
Direction: W
Street Name: OGDEN
Street Type: AVE

Map Key	Number of Records	Direction	Distance (mi/ft)	Elev/Diff (ft)	Site	DB

[CONTRACTOR: R.W.COLLINS CO] PRE-74 H.O TANK LOCATED UNDER BLD. FOUNDATION TANK LOCATED UNDER THE FOUNDATION OF THE BUILDING. CONTROLLED. LOW-SSTRENGTH CONCRETE SLURRY**Note: Many records provided by the department have a truncated Comment field.

28	1 of 1	WSW	0.09 / 471.90	595.73 / 1	Honey Bee Trucking 1823 S Millard Ave Chicago IL	IEPA DOCS

Note: Documents related to facilities in Illinois can be searched on the Illinois Environmental Protection Agency (IEPA) Document Explorer: https://external.epa.illinois.gov/DocumentExplorer

Details

Site ID:	170000335992	**Document Indicator:**	No
System ID:	0316305128	**Latitude:**	41.85674
Interest Type:	BOL	**Longitude:**	-87.71616
Media Code:	LAND	**X:**	-87.71615999999995
Revision Date/Time:	06/30/2003	**Y:**	41.85674000000006
Collection Date:	12/30/2003		

29	1 of 1	NE	0.09 / 488.75	594.86 / 0	Sanford 3500 W 16th St-b North Chicago IL	IEPA DOCS

Note: Documents related to facilities in Illinois can be searched on the Illinois Environmental Protection Agency (IEPA) Document Explorer: https://external.epa.illinois.gov/DocumentExplorer

Details

Site ID:	170000633009	**Document Indicator:**	No
System ID:	0971255109	**Latitude:**	42.33068
Interest Type:	BOL	**Longitude:**	-87.87829
Media Code:	LAND	**X:**	-87.87828999999994
Revision Date/Time:	06/30/2003	**Y:**	42.33068000000003
Collection Date:	03/29/2010		

30	1 of 1	W	0.09 / 491.65	595.79 / 1	J. GAUTHEIR 1818 S MILLARD AVE, CHICAGO, IL IL	PERMITS CHICAGO

Application ID:	DOEAIR2479	**Application Type:**	AIR POLLUTION CONTROL PERMIT
Issue or Entry Date:	03/28/1996	**Application Subtype:**	EQUIPMENT INSTALLATION

CDPH Environmental Permit Details

Status:	CLOSED	**Street No to:**	
Applicant:	'	**Direction:**	S
Expiration Date:	09/24/1996	**Street Name:**	MILLARD
Data Source:	HISTORIC DEPT. OF ENVIRONMENT	**Street Type:**	AVE
Street No from:	1818		

Map Key	Number of Records	Direction	Distance (mi/ft)	Elev/Diff (ft)	Site	DB

Location: POINT (-87.71635 41.85649)
Comment:

QTY: 2.0 NEW FURNACE - LENNEX G12RQ5-165 MIN.BTU 137,000 MAX.BTU 105,000**Note: Many records provided by the department have a truncated Comment field.

31	1 of 1	NE	0.09 / 499.02	594.86 / 0	GEORGE POLYMENAVUES 1557 S ST LOUIS AVE, CHICAGO, IL IL	PERMITS CHICAGO

Application ID: DOEAIR30100
Application Type: AIR POLLUTION CONTROL PERMIT
Issue or Entry Date: 09/21/2011
Application Subtype: EQUIPMENT INSTALLATION

CDPH Environmental Permit Details

Status: CLOSED
Street No to:
Applicant:
Direction: S
Expiration Date: 03/19/2012
Street Name: ST LOUIS
Data Source: HISTORIC DEPT. OF ENVIRONMENT
Street Type: AVE
Street No from: 1557
Location: POINT (-87.71278 41.85916)
Comment:

QTY: 4.0 COMBUSTION EMISSION UNIT: WARM AIR FURNACE/ MAKE AND MODEL: CARRIER - 81 VPM S/ MAXIMUM OUTPUT: 112,000 BTU/HR**Note: Many records provided by the department have a truncated Comment field.

32	1 of 1	SSW	0.09 / 500.49	594.86 / 0	MORRIS DAVIDSON & NATHAN MORGAN 3615 W OGDEN AVE CHICAGO IL	TANKS CHICAGO

Facility ID: 3615OGD1949-02-10
Owner:
Data Source(s): HISTORIC DEPT. OF BUILDINGS

Detail(s)

Tank ID:
Street No from: 3615
Installation Date: 02/10/1949
Street No to: 3615
Removal Date:
Street Name: OGDEN
Last Used Date:
Street Type: AVE
Tank Type: UNDERGROUND STORAGE TANK
Direction: W
Tank Material:
Latitude: 41.85409275963231
Tank Construction:
Longitude: -87.7156514893002
Tank Product:
Tank Capacity:
Location: POINT (-87.7156514893002 41.85409275963231)
Comment: WORK BY: PETER STRIECH & SONS; INST 2-2K GAL GSLN TK FINAL 2/10/49

33	1 of 1	SSW	0.10 / 502.19	594.86 / 0	Vacant Warehouse 3613-15 W. Ogden Avenue	UST

Chicago, IL 60603
IL

Facility No:	2042495	**Facility Type:**	Vacant
Facility Status:	Exempt	**Owner Type:**	Private
Fac Details Status:	Exempt	**Owner Status:**	Current Owner
Fac Type Fac Details:	Vacant	**County:**	Cook
Owner Name:	Pedroza, Salvador		
Facility URL:	http://webapps.sfm.illinois.gov/ustsearch/Facility.aspx?ID=2042495		

Tank Information

Tank No:	3	**Capacity:**	1000
Ul No:		**Petroleum Use:**	
Status:	Removed	**Product:**	Gasoline
Removed Date:	10/15/2004	**CERCLA Substance:**	
Install Date:		**Current Age:**	
Abandoned Date:		**Abandoned Material:**	
Last Used Date:	12/31/1973	**Product Date:**	
Red Tag Issue Date:		**Fee Due:**	
CAS Code:		**Regulated Status:**	Exempt
OSFM First Noti Dt:			

Tank Information

Tank No:	1	**Capacity:**	1000
Ul No:		**Petroleum Use:**	Consumptive Use on Premises for Heating
Status:	Abandoned in place	**Product:**	Heating Oil
Removed Date:		**CERCLA Substance:**	
Install Date:		**Current Age:**	
Abandoned Date:	6/2/2005	**Abandoned Material:**	Inert material mixed with portland cement
Last Used Date:	12/31/1973	**Product Date:**	
Red Tag Issue Date:		**Fee Due:**	
CAS Code:		**Regulated Status:**	Exempt
OSFM First Noti Dt:	4/20/2005		

Tank Information

Tank No:	2	**Capacity:**	1000
Ul No:		**Petroleum Use:**	
Status:	Removed	**Product:**	Gasoline
Removed Date:	10/15/2004	**CERCLA Substance:**	
Install Date:		**Current Age:**	
Abandoned Date:		**Abandoned Material:**	
Last Used Date:	12/31/1973	**Product Date:**	
Red Tag Issue Date:		**Fee Due:**	
CAS Code:		**Regulated Status:**	Exempt
OSFM First Noti Dt:			

Owner Summary

Owner No:	U0032339	***Owner Status:***	Former Owner
Owner Name:	Leanos, Arturo	***Purchase Date:***	
Ownership History:	http://webapps.sfm.illinois.gov/ustsearch/Ownership.aspx?ID=2042495		

Owner Summary

Owner No:	U0032718	***Owner Status:***	Current Owner
Owner Name:	Pedroza, Salvador	***Purchase Date:***	
Ownership History:	http://webapps.sfm.illinois.gov/ustsearch/Ownership.aspx?ID=2042495		

Owner Details

Owner Name:	Pedroza, Salvador	***Type Financial Resp:***	
Owner Status:	Current Owner	***Fin Resp Rpt Due:***	
Purchase Date:			
Owner Address:			

Facility Details

MFD Forms Status:		***Green Tag Decal:***	
MFD Permit Issue Dt:		***Green Tag Issue Date:***	
MFD Permit Exp Dt:		***Green Tag Exp Date:***	
Property Parcel:		***Motor Fuel Type:***	
Pending Nov:	No		
Permit History Link:	https://webapps.sfm.illinois.gov/USTPortal/Permit/FacilityPermitList/2042495		

Map Key	Number of Records	Direction	Distance (mi/ft)	Elev/Diff (ft)	Site	DB
34	1 of 1	SE	0.10 / 518.31	596.82 / 2	EDWARDO ELGUEZATAL 1929 S ST LOUIS AVE, CHICAGO, IL IL	PERMITS CHICAGO

Application ID:	DOEAIR14265	***Application Type:***	AIR POLLUTION CONTROL PERMIT
Issue or Entry Date:	03/10/2004	***Application Subtype:***	EQUIPMENT INSTALLATION

CDPH Environmental Permit Details

Status:	CLOSED	***Street No to:***	
Applicant:		***Direction:***	S
Expiration Date:	09/06/2004	***Street Name:***	ST LOUIS
Data Source:	HISTORIC DEPT. OF ENVIRONMENT	***Street Type:***	AVE
Street No from:	1929		
Location:	POINT (-87.71242 41.85447)		
Comment:			

QTY: 1.0 ARCHITECTURAL SURFACE CLEANING/SANDBLASTING/ DUST SUPPRESSION METHOD:TARPAULIN/ PERMIT VALID UNTIL 6/30/2004**Note: Many records provided by the department have a truncated Comment field.

Map Key	Number of Records	Direction	Distance (mi/ft)	Elev/Diff (ft)	Site	DB
35	1 of 4	ESE	0.10 / 520.87	596.15 / 1	CITY OF CHICAGO 3451 W OGDEN AVE CHICAGO IL	TANKS CHICAGO

Facility ID: 3451OGD1978-08-14
Owner:
Data Source(s): HISTORIC DEPT. OF BUILDINGS

Detail(s)

Tank ID:
Installation Date: 08/14/1978
Removal Date:
Last Used Date:
Tank Type: UNDERGROUND STORAGE TANK
Tank Material:
Tank Construction:
Tank Product:
Tank Capacity:
Location: POINT (-87.71207393771986 41.855385001716094)
Comment: WORK BY: WRECKING THE G & G WAY; REMOVE 1-8K GSLN & 1-8K D.O. CANCELLED 9/25/78

Street No from: 3451
Street No to: 3459
Street Name: OGDEN
Street Type: AVE
Direction: W
Latitude: 41.855385001716094
Longitude: -87.71207393771986

Map Key	Number of Records	Direction	Distance (mi/ft)	Elev/Diff (ft)	Site	DB
35	2 of 4	ESE	0.10 / 520.87	596.15 / 1	CITY OF CHICAGO 3451 W OGDEN AVE CHICAGO IL	TANKS CHICAGO

Facility ID: 3451OGD1958-10-21
Owner:
Data Source(s): HISTORIC DEPT. OF BUILDINGS

Detail(s)

Tank ID:
Installation Date: 10/21/1958
Removal Date:
Last Used Date:
Tank Type: UNDERGROUND STORAGE TANK
Tank Material:
Tank Construction:
Tank Product:
Tank Capacity:
Location: POINT (-87.71207393771986 41.855385001716094)
Comment: WORK BY: GENERAL TANK; INST 1-8K GAL DIESEL OIL TANK FINAL 5/18/59

Street No from: 3451
Street No to: 3459
Street Name: OGDEN
Street Type: AVE
Direction: W
Latitude: 41.855385001716094
Longitude: -87.71207393771986

Map Key	Number of Records	Direction	Distance (mi/ft)	Elev/Diff (ft)	Site	DB
35	3 of 4	ESE	0.10 / 520.87	596.15 / 1	CITY OF CHICAGO 3451 W OGDEN AVE CHICAGO IL	TANKS CHICAGO

Facility ID: 3451OGD1955-09-09
Owner:
Data Source(s): HISTORIC DEPT. OF BUILDINGS

Map Key	Number of Records	Direction	Distance (mi/ft)	Elev/Diff (ft)	Site	DB

Detail(s)

Tank ID:		***Street No from:***	3451
Installation Date:	09/09/1955	***Street No to:***	3459
Removal Date:		***Street Name:***	OGDEN
Last Used Date:		***Street Type:***	AVE
Tank Type:	UNDERGROUND STORAGE TANK	***Direction:***	W
Tank Material:		***Latitude:***	41.855385001716094
Tank Construction:		***Longitude:***	-87.71207393771986
Tank Product:			
Tank Capacity:			
Location:	POINT (-87.71207393771986 41.855385001716094)		
Comment:	WORK BY: GEMERAL TANK; REPLACE 1-2K W/2-2K GAL GSLN TKS FINAL 1/26/56		

35	*4 of 4*	*ESE*	*0.10 / 520.87*	*596.15 / 1*	***CITY OF CHICAGO 3451 W OGDEN AVE CHICAGO IL***	***TANKS CHICAGO***

Facility ID:	3451OGD1960-03-28
Owner:	
Data Source(s):	HISTORIC DEPT. OF BUILDINGS

Detail(s)

Tank ID:		***Street No from:***	3451
Installation Date:	03/28/1960	***Street No to:***	3459
Removal Date:		***Street Name:***	OGDEN
Last Used Date:		***Street Type:***	AVE
Tank Type:	UNDERGROUND STORAGE TANK	***Direction:***	W
Tank Material:		***Latitude:***	41.855385001716094
Tank Construction:		***Longitude:***	-87.71207393771986
Tank Product:			
Tank Capacity:			
Location:	POINT (-87.71207393771986 41.855385001716094)		
Comment:	WORK BY: GENERAL TANK; REPLACE 2-2K W/1-8K GAL GSLN TKS FINAL 4/27/61		

36	*1 of 1*	*NNW*	*0.10 / 535.55*	*596.17 / 1*	***NORTON S. LEWIS 1514 S CENTRAL PARK AVE, CHICAGO, IL IL***	***PERMITS CHICAGO***

Application ID:	DOEAIR6714	***Application Type:***	AIR POLLUTION CONTROL PERMIT
Issue or Entry Date:	12/09/1999	***Application Subtype:***	EQUIPMENT INSTALLATION

CDPH Environmental Permit Details

Status:	CLOSED	***Street No to:***	
Applicant:		***Direction:***	S
Expiration Date:	06/06/2000	***Street Name:***	CENTRAL PARK
Data Source:	HISTORIC DEPT. OF ENVIRONMENT	***Street Type:***	AVE
Street No from:	1514		

Map Key	Number of Records	Direction	Distance (mi/ft)	Elev/Diff (ft)	Site	DB

Location: POINT (-87.71526 41.86032)
Comment:

QTY: 1.0 SANDBLASTING - DRY TO DRY DUST SUPPRESSION: FILTERS & TARPAULIN DISPOSAL: SCAVENGER**Note: Many records provided by the department have a truncated Comment field.

Map Key	Number of Records	Direction	Distance (mi/ft)	Elev/Diff (ft)	Site	DB
37	1 of 1	N	0.10 / 551.97	595.85 / 1	MRS CLARKE JARRETT 1510 S DRAKE AVE CHICAGO IL	TANKS CHICAGO

Facility ID: 1510DRA1961-04-03
Owner:
Data Source(s): HISTORIC DEPT. OF BUILDINGS

Detail(s)

Tank ID:
Installation Date: 04/03/1961
Removal Date:
Last Used Date:
Tank Type: UNDERGROUND STORAGE TANK
Tank Material:
Tank Construction:
Tank Product:
Tank Capacity:
Street No from: 1510
Street No to: 1510
Street Name: DRAKE
Street Type: AVE
Direction: S
Latitude: 41.86043884609876
Longitude: -87.71417658185901
Location: POINT (-87.71417658185901 41.86043884609876)
Comment: WORK BY: TED HARRIS HEATING; INSTALL 2-275 GAL FUEL OIL TANKS FINAL 11/21/63

Map Key	Number of Records	Direction	Distance (mi/ft)	Elev/Diff (ft)	Site	DB
38	1 of 3	ESE	0.11 / 580.64	595.52 / 1	Caldwell, Ken 3450-54 West Ogden Chicago IL 60623	LUST

Incident No: 20071364
Incidents ID: 5327
NFR Date:
Gasoline: False
Unleaded: False
Diesel: False
Fuel Oil: False
Jet Fuel: False
Used Oil: False
Non Petroleum Prod: False
Other Petroleum: True
Non LUST Date:
Non LUST Letter Dt:
Heating Oil Letter Date:
Free Product Discovery Date:
Primary Resp Party Name: Ken Caldwell
Primary Resp Party Address: 671 West Wayman Street, Unit A
Primary Resp Party City: Chicago
Primary Resp Party State: IL
Primary Resp Party ZIP: 60661
LPC No: 0316306422
IEMA Date: 10/12/2007
Regulation: 734
C 20 Day Report Date:
C 45 Day Report Date:
NFR Recorded Date:
Pre 74 Date:
Proj Manager Phone: (217) 524-1663
Proj Mngr First Nm: Nathan
Proj Mngr Last Nm: Fox
Proj Manager Email: Nathan.D.Fox@illinois.gov
Site County: Cook

Map Key	Number of Records	Direction	Distance (mi/ft)	Elev/Diff (ft)	Site	DB

Primary Resp Party Phone: 7736192568
Primary Resp Party Contact:

---

38 | 2 of 3 | ESE | 0.11 / 580.64 | 595.52 / 1 | Caldwell, Ken - 170001736370
3450-3454 W Ogden Ave
Chicago IL 60623 | LUST DOCUMENT

Site ID:
System ID:
Program ID: 0316306422
Interest Type:
Media Code:
Category: Leaking UST Technical
Document Indicator:
Document Count: 5
Total Pages: 20
Revision Date Time:
Collection Date:
Name (Doc Search): Caldwell, Ken - 170001736370
Addr (Doc Search): 3450-3454 W Ogden Ave
Name (Geo Search):
Addr (Geo Search):
Category URL: https://docuware67.illinois.gov/DocuWare/PlatformRO/WebClient/3/Integration?lc=VXNlcj1kd3B1YmxpY1xuUHdkPU4xbWRhJHRyYXRvclBANTU1&p=RLV&rl=ce728c9a-11c1-4ddf-9003-314169ab1943&tw=Results&q=W0lFUEFJRF09IjE3MDAwMTczNjM3MCIgQU5EIFtDQVRFR09SWV09IjIxQSI1
Data Source: IEPA Document Explorer - Facility/Site Search
Originating Bureau: Bureau of Land
City (Doc Search): Chicago
State (Doc Search): IL
Zip (Doc Search): 60623
City (Geo Search):
State (Geo Search):
Zip (Geo Search):
Latitude:
Longitude:
X:
Y:
Note: Documents related to facilities in Illinois can be searched on the Illinois Environmental Protection Agency (IEPA) Document Explorer: https://external.epa.illinois.gov/DocumentExplorer

---

38 | 3 of 3 | ESE | 0.11 / 580.64 | 595.52 / 1 | Caldwell, Ken
3450-3454 W Ogden Ave
Chicago IL | IEPA DOCS

Note: Documents related to facilities in Illinois can be searched on the Illinois Environmental Protection Agency (IEPA) Document Explorer: https://external.epa.illinois.gov/DocumentExplorer

Details

Site ID: 170001736370
System ID: 0316306422
Interest Type: BOL
Media Code: LAND
Revision Date/Time: 10/17/2007
Collection Date: 02/29/2008
Document Indicator: Yes
Latitude: 41.85528
Longitude: -87.71275
X: -87.71274999999997
Y: 41.85528000000005

---

39 | 1 of 1 | SE | 0.12 / 632.74 | 597.48 / 3 | 1955 N ST LOUIS
1955 S ST LOUIS AVE
IL | PERMITS CHICAGO

Application ID: ENVAIR133714
Issue or Entry Date: 12/26/2013
Application Type: AIR POLLUTION CONTROL PERMIT
Application Subtype: GENERAL POLUTION PREVENTION(P2)

Map Key	Number of Records	Direction	Distance (mi/ft)	Elev/Diff (ft)	Site	DB

CDPH Environmental Permit Details

Status:	CLOSED	***Street No to:***	
Applicant:	PHIL'S PLUMBING SERVICE INC.	***Direction:***	S
Expiration Date:		***Street Name:***	ST LOUIS
Data Source:	DEPT. OF PUBLIC HEALTH	***Street Type:***	AVE
Street No from:	1955		
Location:	POINT (-87.71239 41.85373)		
Comment:			

[EQUIP ID: , QUANTITY: 1, DESCRIPTION: 080A - FURNACE, OUTPUT LESS THAN 288,000 BTU/HR, NOTE:],[EQUIP ID: , QUANTITY: 1, DESCRIPTION: 090A - BOILER, OUTPUT LESS THAN 288,000 BTU/HR, NOTE:],[EQUIP ID: , QUANTITY: 2, DESCRIPTION: 090A - BOILER, OUTPUT LESS THAN 288,000 BTU/HR, NOTE:],[EQUIP ID: , QUANTITY: 2, DESCRIPTION: UNFIRED PRESSURE VESSEL, AIR TANK, NOTE:], [EQUIP ID: , QUANTITY: 30, DESCRIPTION: 080A - FURNACE, OUTPUT LESS THAN 288,000 BTU/HR, NOTE:]**Note: Many records provided by the department have a truncated Comment field.

Map Key	Number of Records	Direction	Distance (mi/ft)	Elev/Diff (ft)	Site	DB
40	1 of 1	NW	0.12 / 635.06	596.82 / 2	WILLIE LEE 3657 W 16TH ST CHICAGO IL	TANKS CHICAGO

Facility ID:	3657W161958-08-26
Owner:	
Data Source(s):	HISTORIC DEPT. OF BUILDINGS

Detail(s)

Tank ID:		***Street No from:***	3657
Installation Date:	08/26/1958	***Street No to:***	3657
Removal Date:		***Street Name:***	16TH
Last Used Date:		***Street Type:***	ST
Tank Type:	UNDERGROUND STORAGE TANK	***Direction:***	W
Tank Material:		***Latitude:***	41.85883818769033
Tank Construction:		***Longitude:***	-87.71750605077594
Tank Product:			
Tank Capacity:			
Location:	POINT (-87.71750605077594 41.85883818769033)		
Comment:	WORK BY: A & E MACHINERY; INSTALL 2-135 GAL CLEANING SOLVENT CLASS III FINAL N/G		

Map Key	Number of Records	Direction	Distance (mi/ft)	Elev/Diff (ft)	Site	DB
41	1 of 4	ESE	0.12 / 647.31	595.52 / 1	CITY OF CHICAGO 3434 W OGDEN AVE CHICAGO IL	TANKS CHICAGO

Facility ID:	3434OGD1978-06-15
Owner:	
Data Source(s):	HISTORIC DEPT. OF BUILDINGS

Detail(s)

Tank ID:		***Street No from:***	3434
Installation Date:	06/15/1978	***Street No to:***	3438

Map Key	Number of Records	Direction	Distance (mi/ft)	Elev/Diff (ft)	Site	DB

Removal Date:
Last Used Date:
Tank Type: UNDERGROUND STORAGE TANK
Tank Material:
Tank Construction:
Tank Product:
Tank Capacity:
Location: POINT (-87.71139668438843 41.85598770658595)
Comment: WORK BY: WRECKING THE G & G WAY; REMOVE 2-1K GAL GSLN TKS FINAL 6/11/78

Street Name: OGDEN
Street Type: AVE
Direction: W
Latitude: 41.85598770658595
Longitude: -87.71139668438843

---

41 | 2 of 4 | ESE | 0.12 / 647.31 | 595.52 / 1 | CITY OF CHICAGO 3434 W OGDEN AVE CHICAGO IL | TANKS CHICAGO

Facility ID: 3434OGD1948-09-22
Owner:
Data Source(s): HISTORIC DEPT. OF BUILDINGS

Detail(s)

Tank ID:
Installation Date: 09/22/1948
Removal Date:
Last Used Date:
Tank Type: UNDERGROUND STORAGE TANK
Tank Material:
Tank Construction:
Tank Product:
Tank Capacity:
Location: POINT (-87.71139668438843 41.85598770658595)
Comment: WORK BY: LEO KRUMDIECK; REPLACE 1-500 W/1-1K GAL GSLN TK FINAL 10/6/48

Street No from: 3434
Street No to: 3438
Street Name: OGDEN
Street Type: AVE
Direction: W
Latitude: 41.85598770658595
Longitude: -87.71139668438843

---

41 | 3 of 4 | ESE | 0.12 / 647.31 | 595.52 / 1 | CITY OF CHICAGO 3434 W OGDEN AVE CHICAGO IL | TANKS CHICAGO

Facility ID: 3434OGD1963-06-07
Owner:
Data Source(s): HISTORIC DEPT. OF BUILDINGS

Detail(s)

Tank ID:
Installation Date: 06/07/1963
Removal Date:
Last Used Date:
Tank Type: UNDERGROUND STORAGE TANK
Tank Material:
Tank Construction:
Tank Product:
Tank Capacity:

Street No from: 3434
Street No to: 3438
Street Name: OGDEN
Street Type: AVE
Direction: W
Latitude: 41.85598770658595
Longitude: -87.71139668438843

Map Key	Number of Records	Direction	Distance (mi/ft)	Elev/Diff (ft)	Site	DB

Location: POINT (-87.71139668438843 41.85598770658595)
Comment: WORK BY: GENERAL GAS; REPLACE 2-1K W/1-1K GAL GSLN TK FINAL 11/26/63

Map Key	Number of Records	Direction	Distance (mi/ft)	Elev/Diff (ft)	Site	DB
41	4 of 4	ESE	0.12 / 647.31	595.52 / 1	CITY OF CHICAGO 3434 W OGDEN AVE CHICAGO IL	TANKS CHICAGO

Facility ID: 3434OGD1994-08-30
Owner:
Data Source(s): HISTORIC DEPT. OF BUILDINGS

Detail(s)

Tank ID:
Installation Date: 08/30/1994
Removal Date:
Last Used Date:
Tank Type: UNDERGROUND STORAGE TANK
Tank Material:
Tank Construction:
Tank Product:
Tank Capacity:
Street No from: 3434
Street No to: 3438
Street Name: OGDEN
Street Type: AVE
Direction: W
Latitude: 41.85598770658595
Longitude: -87.71139668438843
Location: POINT (-87.71139668438843 41.85598770658595)
Comment: WORK BY: N/G; SEE 1838 SOUTH TRUMBULL

Map Key	Number of Records	Direction	Distance (mi/ft)	Elev/Diff (ft)	Site	DB
42	1 of 1	SW	0.13 / 685.23	594.86 / 0	City of Chicago - 170002132207 3637 3641 W Ogden Ave Chicago IL 60602	REM ASSESS

Name (Geo Search):
Addr (Geo Search):
City (Geo Search):
State (Geo Search):
Postal (Geo Search):
Name (Doc Search): City of Chicago - 170002132207
Addr (Doc Search): 3637 3641 W Ogden Ave
City (Doc Search): Chicago
State (Doc Search): IL
Zip (Doc Search): 60602
Note: Documents related to facilities in Illinois can be searched on the Illinois Environmental Protection Agency (IEPA) Document Explorer: https://external.epa.illinois.gov/DocumentExplorer
Data Source: IEPA Document Explorer - Facility/Site Search

IEPA Document Explorer

Site ID: 170002132207
Program ID: 0316306489
Category: Site Remediation - Technical
Category URL: https://docuware67.illinois.gov/DocuWare/PlatformRO/WebClient/3/Integration?lc=VXNlcj1kd3B1YmxpY1xuUHdkPU4xbWRhJHRyYXRvclBANTU1&p=RLV&rl=ce728c9a-11c1-4ddf-9003-314169ab1943&tw=Results&q=W0lFUEFJRF09IjE3MDAwMjEzMjIwNyIgQU5EIFtDQVRFR09SWV09IjMxQSI1
Originating Bureau: Bureau of Land
Document Count: 17
Total Pages: 1101

Map Key	Number of Records	Direction	Distance (mi/ft)	Elev/Diff (ft)	Site	DB
43	1 of 2	SW	0.13 / 699.83	594.86 / 0	Resilient Corridor Site 9a 3637 West Ogden Avenue Chicago IL 60623	SRP

I EPA ID: 0316306489
Longitude: -87.716400

Map Key	Number of Records	Direction	Distance (mi/ft)	Elev/Diff (ft)	Site	DB

US EPA ID:		**Latitude:**	41.853500
County:	Cook		

Site Applicant / Consultant Information

RA Title:	Ms.	**Received SA Date:**	6/19/2017
RA First Name:	Kimberly	**PM ID:**	Barb Landers
RA Last Name:	Worthington	**Foury Letter Date:**	
RA Address1:	30 North LaSalle Street	**Active Site:**	No
RA Address2:	Suite 300	**Consultant Address1:**	
RA City:	Chicago, IL	**Consultant Address2:**	
RA Zip:	60602	**Consultant City:**	
Consultant Contact:		**Consultant Zip:**	
RA Company:	City of Chicago, Dept. of Fleet & Fleet Management		
Consultant Company:			

Letter Information

NFR Site Name:	Resilient Corridor Site 9a	**Indust Commercial:**	No
NFR Letter Date:	12/27/2018	**Worker Caution:**	No
Effective:	True	**Slab on Grade:**	Yes
NFR Recorded Date:	1/24/2019	**BCT:**	No
Comp Focus:	Comprehensive	**Inst Control Other:**	No
RA First Name:	Kimberly	**Building Slab:**	No
RA Last Name:	Worthington	**Asphalt Used:**	No
RA Company:	City of Chicago, Dept. of Fleet & Fleet Management	**Concrete Used:**	No
RA Address1:	30 North LaSalle Street	**Clean Soil Three ft:**	Yes
RA Address2:	Suite 300	**Clean Soil Ten ft:**	No
RA City:	Chicago, IL	**Alternate Barrier:**	Yes
RA Zip:	60602	**Other Barrier:**	No
Acres:	0.1800	**ELUC Other:**	No
Ordinance:	No		
ELUC Groundwater Use Restrict:	No		
Groundwater Use Restriction:	No		
Highway Authority Agreement:	No		
Land Use:	Residential or Industrial/Commercial		

Map Key	Number of Records	Direction	Distance (mi/ft)	Elev/Diff (ft)	Site	DB
43	2 of 2	SW	0.13 / 699.83	594.86 / 0	Resilient Corridor Site 9a 3637 West Ogden Avenue Chicago IL 60623	ENG

I EPA ID:	0316306489	**Longitude:**	-87.716400
US EPA ID:		**Latitude:**	41.853500
County:	Cook		

Site Applicant / Consultant Information

Active Site:	No	**Consultant Contact:**	
RA Title:	Ms.	**Consultant Address1:**	

Map Key	Number of Records	Direction	Distance (mi/ft)	Elev/Diff (ft)	Site	DB

RA First Name:	Kimberly	**Consultant Address2:**	
RA Last Name:	Worthington	**Consultant City:**	
RA Address1:	30 North LaSalle Street	**Consultant Zip:**	
RA Address2:	Suite 300	**PM ID:**	Barb Landers
RA City:	Chicago, IL	**Received SA Date:**	6/19/2017
RA Zip:	60602	**Foury Letter Date:**	
RA Company:	City of Chicago, Dept. of Fleet & Fleet Management		
Consultant Company:			

Letters Information

NFR Site Name:	Resilient Corridor Site 9a	**Indust Commercial:**	No
NFR Letter Date:	12/27/2018	**Worker Caution:**	No
Effective:	True	**Slab on Grade:**	Yes
NFR Recorded Date:	1/24/2019	**BCT:**	No
Comp Focus:	Comprehensive	**Inst Control Other:**	No
RA First Name:	Kimberly	**Building Slab:**	No
RA Last Name:	Worthington	**Asphalt Used:**	No
RA Company:	City of Chicago, Dept. of Fleet & Fleet Management	**Concrete Used:**	No
RA Address1:	30 North LaSalle Street	**Clean Soil Three ft:**	Yes
RA Address2:	Suite 300	**Clean Soil Ten ft:**	No
RA City:	Chicago, IL	**Alternate Barrier:**	Yes
RA Zip:	60602	**Other Barrier:**	No
Acres:	0.1800	**ELUC Other:**	No
Ordinance:	No		
ELUC Groundwater Use Restrict:	No		
Groundwater Use Restriction:	No		
Highway Authority Agreement:	No		
Land Use:	Residential or Industrial/Commercial		

44	*1 of 1*	*WSW*	*0.13 / 706.37*	*595.85 / 1*	*FRANKLIN HOLDING, LLC 1866 S LAWNDALE AVE, CHICAGO, IL IL*	*PERMITS CHICAGO*

Application ID:	DOEAIR29355	**Application Type:**	AIR POLLUTION CONTROL PERMIT
Issue or Entry Date:	06/15/2011	**Application Subtype:**	EQUIPMENT INSTALLATION

CDPH Environmental Permit Details

Status:	CLOSED	**Street No to:**	
Applicant:		**Direction:**	S
Expiration Date:	12/12/2011	**Street Name:**	LAWNDALE
Data Source:	HISTORIC DEPT. OF ENVIRONMENT	**Street Type:**	AVE
Street No from:	1866		
Location:	POINT (-87.71754 41.85521)		
Comment:			

QTY: 1.0 ARCHITECTURAL SURFACE CLEANING: SANDBLASTING/ DUST SUPPRESSION METHOD: TARPS/ PERMIT EXPIRES: 6/30/11**Note: Many records provided by the department have a truncated Comment field.

Map Key	Number of Records	Direction	Distance (mi/ft)	Elev/Diff (ft)	Site	DB
45	1 of 3	ESE	0.13 / 712.79	595.63 / 1	Resilient Corridor Site 10 3431-3437 West Ogden Avenue Chicago IL 60623	SRP

I EPA ID: 0316306486
US EPA ID:
County: Cook
Longitude: -87.711500
Latitude: 41.855300

Site Applicant / Consultant Information

RA Title: Ms.
RA First Name: Kimberly
RA Last Name: Worthington
RA Address1: 30 North LaSalle Street
RA Address2: Suite 300
RA City: Chicago, IL
RA Zip: 60602
Consultant Contact:
RA Company: City of Chicago, Dept. of Fleet and Facility Management
Consultant Company:
Received SA Date: 6/19/2017
PM ID: Jennifer Seul
Foury Letter Date:
Active Site: No
Consultant Address1:
Consultant Address2:
Consultant City:
Consultant Zip:

Letter Information

NFR Site Name: Resilient Corridor Site 10
NFR Letter Date: 2/22/2019
Effective: True
NFR Recorded Date: 3/15/2019
Comp Focus: Comprehensive
RA First Name: Kimberly
RA Last Name: Worthington
RA Company: City of Chicago, Dept. of Fleet and Facility Management
RA Address1: 30 North LaSalle Street
RA Address2: Suite 300
RA City: Chicago, IL
RA Zip: 60602
Acres: 0.3100
Ordinance: Yes
ELUC Groundwater Use Restrict: No
Groundwater Use Restriction: No
Highway Authority Agreement: No
Land Use: Residential or Industrial/Commercial
Indust Commercial: No
Worker Caution: Yes
Slab on Grade: Yes
BCT: No
Inst Control Other: No
Building Slab: No
Asphalt Used: No
Concrete Used: No
Clean Soil Three ft: Yes
Clean Soil Ten ft: No
Alternate Barrier: Yes
Other Barrier: No
ELUC Other: No

Map Key	Number of Records	Direction	Distance (mi/ft)	Elev/Diff (ft)	Site	DB
45	2 of 3	ESE	0.13 / 712.79	595.63 / 1	Resilient Corridor Site 10 3431-3437 West Ogden Avenue Chicago IL 60623	INST

I EPA ID: 0316306486
US EPA ID:
County: Cook
Longitude: -87.711500
Latitude: 41.855300

Site Applicant / Consultant Information

RA Title:	Ms.	***Received SA Date:***	6/19/2017
RA First Name:	Kimberly	***PM ID:***	Jennifer Seul
RA Last Name:	Worthington	***Foury Letter Date:***	
RA Company:	City of Chicago, Dept. of Fleet and Facility Management	***Active Site:***	No
RA Address1:	30 North LaSalle Street	***Consultant Address1:***	
RA Address2:	Suite 300	***Consultant Address2:***	
RA City:	Chicago, IL	***Consultant City:***	
RA Zip:	60602	***Consultant Zip:***	
Consultant Contact:			
Consultant Company:			

Letters Information

NFR Site Name:	Resilient Corridor Site 10	***Indust Commercial:***	No
NFR Letter Date:	2/22/2019	***Worker Caution:***	Yes
Effective:	True	***Slab on Grade:***	Yes
NFR Recorded Date:	3/15/2019	***BCT:***	No
Comp Focus:	Comprehensive	***Inst Control Other:***	No
RA First Name:	Kimberly	***Building Slab:***	No
RA Last Name:	Worthington	***Asphalt Used:***	No
RA Company:	City of Chicago, Dept. of Fleet and Facility Management	***Concrete Used:***	No
RA Address1:	30 North LaSalle Street	***Clean Soil Three ft:***	Yes
RA Address2:	Suite 300	***Clean Soil Ten ft:***	No
RA City:	Chicago, IL	***Alternate Barrier:***	Yes
RA Zip:	60602	***Other Barrier:***	No
Acres:	0.3100	***ELUC Other:***	No
Ordinance:	Yes		
ELUC Groundwater Use Restrict:	No		
Groundwater Use Restriction:	No		
Highway Authority Agreement:	No		
Land Use:	Residential or Industrial/Commercial		

Map Key	Number of Records	Direction	Distance (mi/ft)	Elev/Diff (ft)	Site	DB
45	3 of 3	ESE	0.13 / 712.79	595.63 / 1	**Resilient Corridor Site 10** **3431-3437 West Ogden Avenue** **Chicago IL 60623**	ENG

I EPA ID:	0316306486	***Longitude:***	-87.711500
US EPA ID:		***Latitude:***	41.855300
County:	Cook		

Site Applicant / Consultant Information

Active Site:	No	***Consultant Contact:***	
RA Title:	Ms.	***Consultant Address1:***	
RA First Name:	Kimberly	***Consultant Address2:***	

Map Key	Number of Records	Direction	Distance (mi/ft)	Elev/Diff (ft)	Site	DB

RA Last Name:	Worthington	**Consultant City:**	
RA Address1:	30 North LaSalle Street	**Consultant Zip:**	
RA Address2:	Suite 300	**PM ID:**	Jennifer Seul
RA City:	Chicago, IL	**Received SA Date:**	6/19/2017
RA Zip:	60602	**Foury Letter Date:**	
RA Company:	City of Chicago, Dept. of Fleet and Facility Management		
Consultant Company:			

Letters Information

NFR Site Name:	Resilient Corridor Site 10	**Indust Commercial:**	No
NFR Letter Date:	2/22/2019	**Worker Caution:**	Yes
Effective:	True	**Slab on Grade:**	Yes
NFR Recorded Date:	3/15/2019	**BCT:**	No
Comp Focus:	Comprehensive	**Inst Control Other:**	No
RA First Name:	Kimberly	**Building Slab:**	No
RA Last Name:	Worthington	**Asphalt Used:**	No
RA Company:	City of Chicago, Dept. of Fleet and Facility Management	**Concrete Used:**	No
RA Address1:	30 North LaSalle Street	**Clean Soil Three ft:**	Yes
RA Address2:	Suite 300	**Clean Soil Ten ft:**	No
RA City:	Chicago, IL	**Alternate Barrier:**	Yes
RA Zip:	60602	**Other Barrier:**	No
Acres:	0.3100	**ELUC Other:**	No
Ordinance:	Yes		
ELUC Groundwater Use Restrict:	No		
Groundwater Use Restriction:	No		
Highway Authority Agreement:	No		
Land Use:	Residential or Industrial/Commercial		

46	*1 of 4*	***SSW***	***0.15 / 773.96***	***594.86 / 0***	***BEN GELLER CHEVY 3645 W OGDEN AVE CHICAGO IL***	***TANKS CHICAGO***

Facility ID:	3645OGD1953-10-29
Owner:	
Data Source(s):	HISTORIC DEPT. OF BUILDINGS

Detail(s)

Tank ID:		**Street No from:**	3645
Installation Date:	10/29/1953	**Street No to:**	3651
Removal Date:		**Street Name:**	OGDEN
Last Used Date:		**Street Type:**	AVE
Tank Type:	UNDERGROUND STORAGE TANK	**Direction:**	W
Tank Material:		**Latitude:**	41.85377961288236
Tank Construction:		**Longitude:**	-87.71669175402853
Tank Product:			
Tank Capacity:			
Location:	POINT (-87.71669175402853 41.85377961288236)		

Map Key	Number of Records	Direction	Distance (mi/ft)	Elev/Diff (ft)	Site	DB
Comment:		WORK BY: MALO & CO.; INSTALL 1-1K GAL GSLN TK FINAL 11/20/53				
46	2 of 4	SSW	0.15 / 773.96	594.86 / 0	BEN GELLER CHEVY 3645 W OGDEN AVE CHICAGO IL	TANKS CHICAGO

Facility ID: 3645OGD1974-02-27
Owner:
Data Source(s): HISTORIC DEPT. OF BUILDINGS

Detail(s)

Tank ID:
Installation Date: 02/27/1974
Removal Date:
Last Used Date:
Tank Type: UNDERGROUND STORAGE TANK
Tank Material:
Tank Construction:
Tank Product:
Tank Capacity:
Location: POINT (-87.71669175402853 41.85377961288236)
Comment: WORK BY: GENERAL GAS & OIL; INSTALL 1-2K GAL GSLN TK FINAL 3/19/74

Street No from: 3645
Street No to: 3651
Street Name: OGDEN
Street Type: AVE
Direction: W
Latitude: 41.85377961288236
Longitude: -87.71669175402853

Map Key	Number of Records	Direction	Distance (mi/ft)	Elev/Diff (ft)	Site	DB
46	3 of 4	SSW	0.15 / 773.96	594.86 / 0	BEN GELLER CHEVY 3645 W OGDEN AVE CHICAGO IL	TANKS CHICAGO

Facility ID: 3645OGD1967-03-13
Owner:
Data Source(s): HISTORIC DEPT. OF BUILDINGS

Detail(s)

Tank ID:
Installation Date: 03/13/1967
Removal Date:
Last Used Date:
Tank Type: UNDERGROUND STORAGE TANK
Tank Material:
Tank Construction:
Tank Product:
Tank Capacity:
Location: POINT (-87.71669175402853 41.85377961288236)
Comment: WORK BY: KENNEY TANK; REPLACE 1-1K GAL GSLN TK W/SAME FINAL N/G

Street No from: 3645
Street No to: 3651
Street Name: OGDEN
Street Type: AVE
Direction: W
Latitude: 41.85377961288236
Longitude: -87.71669175402853

Map Key	Number of Records	Direction	Distance (mi/ft)	Elev/Diff (ft)	Site	DB
46	4 of 4	SSW	0.15 / 773.96	594.86 / 0	BEN GELLER CHEVY 3645 W OGDEN AVE CHICAGO IL	TANKS CHICAGO

Facility ID: 3645OGD1980-11-10
Owner:

Map Key	Number of Records	Direction	Distance (mi/ft)	Elev/Diff (ft)	Site	DB

Data Source(s): HISTORIC DEPT. OF BUILDINGS

Detail(s)

Tank ID:
Installation Date: 11/10/1980
Removal Date:
Last Used Date:
Tank Type: UNDERGROUND STORAGE TANK
Tank Material:
Tank Construction:
Tank Product:
Tank Capacity:
Location: POINT (-87.71669175402853 41.85377961288236)
Comment: WORK BY: GENERAL G & O COMPANY; SANDFILL 1-1K & 1-2K GAL GSLN TKS FINAL 11/28/80

Street No from: 3645
Street No to: 3651
Street Name: OGDEN
Street Type: AVE
Direction: W
Latitude: 41.85377961288236
Longitude: -87.71669175402853

---

47 | **1 of 1** | **WSW** | **0.15 / 778.41** | **596.17 / 1** | **MIKE PISTORIO**
1830 S LAWNDALE AVE,
CHICAGO, IL
IL

PERMITS CHICAGO

Application ID: DOEAIR15256
Issue or Entry Date: 08/06/2004
Application Type: AIR POLLUTION CONTROL PERMIT
Application Subtype: EQUIPMENT INSTALLATION

CDPH Environmental Permit Details

Status: CLOSED
Applicant:
Expiration Date: 02/02/2005
Data Source: HISTORIC DEPT. OF ENVIRONMENT
Street No from: 1830
Location: POINT (-87.71757 41.85616)
Comment:

Street No to:
Direction: S
Street Name: LAWNDALE
Street Type: AVE

QTY: 1.0 ARCHITECTURAL SURFACE CLEANING/SANDBLASTING/ DUST SUPPRESSION METHOD:TARPAULIN/ PERMIT EXPIRES:DECEMBER 31, 2004**Note: Many records provided by the department have a truncated Comment field.

---

48 | **1 of 4** | **ESE** | **0.15 / 789.77** | **596.46 / 2** | **Public Building Commission of Chicago**
3423 West Ogden
Chicago IL 60623

LUST

Incident No: 20031815
Incidents ID: 3334
NFR Date:
Gasoline: False
Unleaded: False
Diesel: False
Fuel Oil: False
Jet Fuel: False
Used Oil: False
LPC No: 0316305199
IEMA Date: 12/10/2003
Regulation: 734
C 20 Day Report Date: 01/07/2004
C 45 Day Report Date: 02/10/2004
NFR Recorded Date:
Pre 74 Date:
Proj Manager Phone: (217) 785-1858
Proj Mngr First Nm: Scott

Map Key	Number of Records	Direction	Distance (mi/ft)	Elev/Diff (ft)	Site	DB

Non Petroleum Prod:	False	**Proj Mngr Last Nm:**	Rothering
Other Petroleum:	True	**Proj Manager Email:**	Scott.Rothering@illinois.gov
Non LUST Date:		**Site County:**	Cook
Non LUST Letter Dt:			
Heating Oil Letter Date:	12/02/2022		
Free Product Discovery Date:			
Primary Resp Party Name:	Public Building Commission of Chicago		
Primary Resp Party Address:	2 North LaSalle Street, Suite 200		
Primary Resp Party City:	Chicago		
Primary Resp Party State:	IL		
Primary Resp Party ZIP:	60602		
Primary Resp Party Phone:	(312) 744-9139		
Primary Resp Party Contact:	Kimberly Worthington		

48	2 of 4	ESE	0.15 / 789.77	596.46 / 2	PUBLIC BUILDING COMMISSION OF CHICAGO 3423 W. OGDEN CHICAGO IL	SPILLS

Incident No:	H 2003 1815	**County:**	COOK
Date/Time Occurred:		**Latitude:**	
Media Release:		**Longutude:**	
Facility Manager:			
Fac Manager Phone:			
Responsible Party Street:	50 W. WASHINGTON, CHICAGO, IL		
Area Involved:	FIXED FACILITY		
Milepost:			
Section:			
Township:			
Range:			

Hazardous Materials Incident Report

Incident Report Dt:	12/9/2003 12:00:00 AM	**County:**	COOK
Data Input Status:	CLOSED	**Entered by:**	
LUST?:		**Date Entered:**	
Hazmat Incident Type:	LEAK OR SPILL		
Caller:			
Caller Represents:			
Street Address:	3423 W. OGDEN		
City:	CHICAGO		
URL:	https://public.iema.state.il.us/FOIAHazmatSearch/HazmatDetails.aspx?RptNum=H 2003 1815		
Narrative:			

1458 FAXED IEPA/SFM/REG.4/NRTP **Note: Many records provided by the department have a truncated [Narrative] field.

Follow Up Information:

Materials Involved

Map Key	Number of Records	Direction	Distance (mi/ft)	Elev/Diff (ft)	Site	DB

Name:	HEATING OIL
Type:	LIQUID
CHRIS CODE:	
CAS No:	UNK
UN/NA No:	UNK
Container Type:	UNDERGROUND TANK
Container Size:	2,000 GAL.
Amount Released:	UNK
Rate of Release Min:	
Duration of Release:	
Cause of Release:	50 W. WASHINGTON, CHICAGO, IL
Est Spill Extent:	UNK
Spill Extent Units:	
Date/Time Inc Occur:	
Unknown Occurr:	
Date/Time Discov:	12/09/03 @ 15:00
Unknown Discovered:	
Where Taken:	
On Scene Contact:	NONE
No of People Evacuat:	NONE
A 302(a) Extremely Haz Sub?:	UNKNOWN
A RCRA Hazardous Waste?:	
A RCRA Regulated Facility?:	NO
Public Health Risks:	NONE
State Agency Assistance:	NONE
Containment/Cleanup Plans:	CONTRACTOR HIRED

Emergency Units Contacted

Contacted ESDA?:	
ESDA on Scene?:	
Spec ESDA Agency:	
Contacted Fire Dep?:	
Fire Dep on Scene?:	YES
Name of Fire Dep:	CITY OF CHICAGO
Police Dep Contact?:	
Police Dep on Scene:	
Name of Police Dep:	
Sheriff Police Dep?:	
Sheriff Dep on Scene:	
Name of Sheriff Dep:	
Other Agency?:	YES
Agency on Scene?:	
Name of Agency:	CHICAGO DEPT. OF ENVIRONMENT

48	*3 of 4*	*ESE*	*0.15 / 789.77*	*596.46 / 2*	***Chicago Public Bldg Comm*** ***3423 W Ogden*** ***Chicago IL***	***LUST DOCUMENT***

Site ID:	170001431920	***Originating Bureau:***	Bureau of Land
System ID:	0316305199	***City (Doc Search):***	Chicago

Map Key	Number of Records	Direction	Distance (mi/ft)	Elev/Diff (ft)	Site	DB

Program ID:	0316305199	**State (Doc Search):**	IL
Interest Type:	LUST	**Zip (Doc Search):**	60623
Media Code:	LAND	**City (Geo Search):**	Chicago
Category:	Leaking UST Technical	**State (Geo Search):**	IL
Document Indicator:	Yes	**Zip (Geo Search):**	60623
Document Count:	7	**Latitude:**	41.85569
Total Pages:	59	**Longitude:**	-87.71133
Revision Date Time:	01/12/2004	**X:**	-87.71132999999998
Collection Date:	01/01/2001	**Y:**	41.85569000000004

Name (Doc Search): Chicago Public Bldg Comm - 170001431920
Addr (Doc Search): 3423 W Ogden
Name (Geo Search): Chicago Public Bldg Comm
Addr (Geo Search): 3423 W Ogden
Category URL: https://docuware67.illinois.gov/DocuWare/PlatformRO/WebClient/3/Integration?lc=VXNlcj1kd3B1YmxpY1xuUHdkPU4xbWRhJHRyYXRvclBANTU1&p=RLV&rl=ce728c9a-11c1-4ddf-9003-314169ab1943&tw=Results&q=W0lFUEFJRF09IjE3MDAwMTQzMTkyMCIgQU5EIFtDQVRFR09SWV09IjIxQSI1
Data Source: IEPA Document Explorer - Geographic Search; IEPA Document Explorer - Facility/Site Search
Note: Documents related to facilities in Illinois can be searched on the Illinois Environmental Protection Agency (IEPA) Document Explorer: https://external.epa.illinois.gov/DocumentExplorer

---

48	4 of 4	ESE	0.15 / 789.77	596.46 / 2	**Chicago Public Bldg Comm** **3423 W Ogden** **Chicago IL**	**IEPA DOCS**

Note: Documents related to facilities in Illinois can be searched on the Illinois Environmental Protection Agency (IEPA) Document Explorer: https://external.epa.illinois.gov/DocumentExplorer

Details

Site ID:	170001431920	**Document Indicator:**	Yes
System ID:	0316305199	**Latitude:**	41.85569
Interest Type:	BOL	**Longitude:**	-87.71133
Media Code:	LAND	**X:**	-87.71132999999998
Revision Date/Time:	01/12/2004	**Y:**	41.85569000000004
Collection Date:	03/30/2005		

49	1 of 1	ESE	0.15 / 792.33	597.47 / 3	**ANITA BONNER** **1939 S TRUMBULL AVE,** **CHICAGO, IL** **IL**	**PERMITS CHICAGO**

Application ID:	DOEAIR23452	**Application Type:**	AIR POLLUTION CONTROL PERMIT
Issue or Entry Date:	09/16/2008	**Application Subtype:**	EQUIPMENT INSTALLATION

CDPH Environmental Permit Details

Status:	CLOSED	**Street No to:**	
Applicant:		**Direction:**	S
Expiration Date:	03/15/2009	**Street Name:**	TRUMBULL
Data Source:	HISTORIC DEPT. OF ENVIRONMENT	**Street Type:**	AVE
Street No from:	1939		

Map Key	Number of Records	Direction	Distance (mi/ft)	Elev/Diff (ft)	Site	DB

Location: POINT (-87.7112 41.85462)
Comment:

QTY: 1.0 ARCHITECTURAL SURFACE CLEANING: GRIND/SANDBLA ST/DUST SUPPRESSION METHOD: TARPS/ PERMIT EXPIRES: 12/11/2008**Note: Many records provided by the department have a truncated Comment field.

Map Key	Number of Records	Direction	Distance (mi/ft)	Elev/Diff (ft)	Site	DB
50	1 of 1	NW	0.16 / 827.85	596.87 / 2	RESILIENT CORRIDORS- SITE 7 1554 S LAWNDALE AVE IL	PERMITS CHICAGO

Application ID: ASTREM880857
Application Type: ABOVEGROUND STORAGE TANK
Issue or Entry Date: 10/30/2017
Application Subtype: REMOVAL

CDPH Environmental Permit Details

Status: OPEN
Street No to:
Applicant: CITY OF CHICAGO PLANNING & DEVELOPMENT
Direction: S
Expiration Date: 04/30/2018
Street Name: LAWNDALE
Data Source: DEPT. OF PUBLIC HEALTH
Street Type: AVE
Street No from: 1554
Location: POINT (-87.71763 41.8591)
Comment:

{APPLICATION COMMENTS: [CONTRACTOR: FRIEDLER CONSTRUCTION]}{TANKS: (FACILITY TANK ID: , APPLICATION TANK ID: 1, CAPACITY: 500, MANUFACTURER: , PRODUCT: DIESEL, OUT OF SERVICE DATE: , , IN SERVICE? N)}**Note: Many records provided by the department have a truncated Comment field.

Map Key	Number of Records	Direction	Distance (mi/ft)	Elev/Diff (ft)	Site	DB
51	1 of 8	SSW	0.16 / 828.59	595.16 / 0	Resilient Corridor Site 9b 2122 & 2126 South Millard Avenue Chicago IL 60623	SRP

I EPA ID: 0316306488
Longitude: -87.716500
US EPA ID:
Latitude: 41.853100
County: Cook

Site Applicant / Consultant Information

RA Title: Ms.
Received SA Date: 6/19/2017
RA First Name: Kimberly
PM ID: Barb Landers
RA Last Name: Worthington
Foury Letter Date:
RA Address1: 30 North LaSalle Street
Active Site: No
RA Address2: Suite 300
Consultant Address1:
RA City: Chicago, IL
Consultant Address2:
RA Zip: 60602
Consultant City:
Consultant Contact:
Consultant Zip:
RA Company: City of Chicago, Dept. of Fleet & Facility Management
Consultant Company:

Letter Information

Map Key	Number of Records	Direction	Distance (mi/ft)	Elev/Diff (ft)	Site	DB

NFR Site Name:	Resilient Corridor Site 9b	**Indust Commercial:**	No
NFR Letter Date:	12/18/2018	**Worker Caution:**	Yes
Effective:	True	**Slab on Grade:**	Yes
NFR Recorded Date:	12/21/2018	**BCT:**	No
Comp Focus:	Comprehensive	**Inst Control Other:**	No
RA First Name:	Kimberly	**Building Slab:**	No
RA Last Name:	Worthington	**Asphalt Used:**	No
RA Company:	City of Chicago, Dept. of Fleet & Facility Management	**Concrete Used:**	No
RA Address1:	30 North LaSalle Street	**Clean Soil Three ft:**	Yes
RA Address2:	Suite 300	**Clean Soil Ten ft:**	No
RA City:	Chicago, IL	**Alternate Barrier:**	Yes
RA Zip:	60602	**Other Barrier:**	No
Acres:	0.2700	**ELUC Other:**	No
Ordinance:	Yes		
ELUC Groundwater Use Restrict:	No		
Groundwater Use Restriction:	No		
Highway Authority Agreement:	No		
Land Use:	Residential or Industrial/Commercial		

51	2 of 8	SSW	0.16 / 828.59	595.16 / 0	Resilient Corridor Site 9b 2122 South Millard Chicago, IL 60623 IL	UST

Facility No:	2046517	**Facility Type:**	Residence (Non-Farm)
Facility Status:	Exempt	**Owner Type:**	Municipal
Fac Details Status:	Exempt	**Owner Status:**	Current Owner
Fac Type Fac Details:	Residence (Non-Farm)	**County:**	Cook
Owner Name:	City of Chicago, Department of Fleet and Facility Management		
Facility URL:	http://webapps.sfm.illinois.gov/ustsearch/Facility.aspx?ID=2046517		

Tank Information

Tank No:	1	**Capacity:**	1000
Ul No:		**Petroleum Use:**	Consumptive Use on Premises for Heating
Status:	Removed	**Product:**	Heating Oil
Removed Date:	11/9/2017	**CERCLA Substance:**	
Install Date:		**Current Age:**	
Abandoned Date:		**Abandoned Material:**	
Last Used Date:	12/31/1973	**Product Date:**	
Red Tag Issue Date:		**Fee Due:**	$0.00
CAS Code:		**Regulated Status:**	Exempt
OSFM First Noti Dt:	12/4/2017		

Owner Summary

Owner No:	U0038969	**Owner Status:**	Current Owner
Owner Name:	City of Chicago, Department of Fleet and Facility Management	**Purchase Date:**	
Ownership History:	http://webapps.sfm.illinois.gov/ustsearch/Ownership.aspx?ID=2046517		

Owner Details

Owner Name:	City of Chicago, Department of Fleet and Facility Management	***Type Financial Resp:***	
Owner Status:	Current Owner	***Fin Resp Rpt Due:***	
Purchase Date:			
Owner Address:	30 North LaSalle Street Chicago, IL 60602		

IEMA No

Permit No:	01381-2017REM	***Inspection Date:***	11/9/2017
IEMA No:	17-1008	***Inspection Type:***	Removal Log
IEMA Link:	https://public.iema.state.il.us/FOIAHazmatSearch/HazmatDetails.aspx		

Facility Details

MFD Forms Status:		***Green Tag Decal:***	
MFD Permit Issue Dt:		***Green Tag Issue Date:***	
MFD Permit Exp Dt:		***Green Tag Exp Date:***	
Property Parcel:		***Motor Fuel Type:***	
Pending Nov:	No		
Permit History Link:	https://webapps.sfm.illinois.gov/USTPortal/Permit/FacilityPermitList/2046517		

51	*3 of 8*	*SSW*	*0.16 / 828.59*	*595.16 / 0*	***Chicago, City of Fleet & Facility Mgmt*** ***2122-2126 South Millard Avenue*** ***Chicago IL 60623***	***LUST***

Incident No:	20171008	***LPC No:***	0316306488
Incidents ID:	28403	***IEMA Date:***	11/02/2017
NFR Date:		***Regulation:***	734
Gasoline:	False	***C 20 Day Report Date:***	11/09/2017
Unleaded:	False	***C 45 Day Report Date:***	12/06/2017
Diesel:	False	***NFR Recorded Date:***	
Fuel Oil:	False	***Pre 74 Date:***	
Jet Fuel:	False	***Proj Manager Phone:***	
Used Oil:	False	***Proj Mngr First Nm:***	
Non Petroleum Prod:	False	***Proj Mngr Last Nm:***	
Other Petroleum:	True	***Proj Manager Email:***	
Non LUST Date:	12/15/2017	***Site County:***	Cook
Non LUST Letter Dt:	12/15/2017		
Heating Oil Letter Date:			
Free Product Discovery Date:			
Primary Resp Party Name:	Chicago, City of Fleet & Facility Mgmt		
Primary Resp Party Address:	30 North LaSalle Street, Suite 300		
Primary Resp Party City:	Chicago		
Primary Resp Party State:	IL		
Primary Resp Party ZIP:	60606		
Primary Resp Party Phone:	(312) 744-3639		

Map Key	Number of Records	Direction	Distance (mi/ft)	Elev/Diff (ft)	Site	DB

Primary Resp Party Contact: Sarah Rubin

---

51 **4 of 8** **SSW** **0.16 / 828.59** **595.16 / 0** **Resilient Corridor Site 9b**
2122 & 2126 South Millard Avenue
Chicago IL 60623 **ENG**

I EPA ID: 0316306488
US EPA ID:
County: Cook
Longitude: -87.716500
Latitude: 41.853100

Site Applicant / Consultant Information

Active Site: No
RA Title: Ms.
RA First Name: Kimberly
RA Last Name: Worthington
RA Address1: 30 North LaSalle Street
RA Address2: Suite 300
RA City: Chicago, IL
RA Zip: 60602
RA Company: City of Chicago, Dept. of Fleet & Facility Management
Consultant Company:
Consultant Contact:
Consultant Address1:
Consultant Address2:
Consultant City:
Consultant Zip:
PM ID: Barb Landers
Received SA Date: 6/19/2017
Foury Letter Date:

Letters Information

NFR Site Name: Resilient Corridor Site 9b
NFR Letter Date: 12/18/2018
Effective: True
NFR Recorded Date: 12/21/2018
Comp Focus: Comprehensive
RA First Name: Kimberly
RA Last Name: Worthington
RA Company: City of Chicago, Dept. of Fleet & Facility Management
RA Address1: 30 North LaSalle Street
RA Address2: Suite 300
RA City: Chicago, IL
RA Zip: 60602
Acres: 0.2700
Ordinance: Yes
ELUC Groundwater Use Restrict: No
Groundwater Use Restriction: No
Highway Authority Agreement: No
Land Use: Residential or Industrial/Commercial
Indust Commercial: No
Worker Caution: Yes
Slab on Grade: Yes
BCT: No
Inst Control Other: No
Building Slab: No
Asphalt Used: No
Concrete Used: No
Clean Soil Three ft: Yes
Clean Soil Ten ft: No
Alternate Barrier: Yes
Other Barrier: No
ELUC Other: No

---

51 **5 of 8** **SSW** **0.16 / 828.59** **595.16 / 0** **Resilient Corridor Site 9b**
2122 & 2126 South Millard Avenue
Chicago IL 60623 **INST**

I EPA ID: 0316306488
Longitude: -87.716500

Map Key	Number of Records	Direction	Distance (mi/ft)	Elev/Diff (ft)	Site	DB

US EPA ID:		**Latitude:**	41.853100
County:	Cook		

Site Applicant / Consultant Information

RA Title:	Ms.	**Received SA Date:**	6/19/2017
RA First Name:	Kimberly	**PM ID:**	Barb Landers
RA Last Name:	Worthington	**Foury Letter Date:**	
RA Company:	City of Chicago, Dept. of Fleet & Facility Management	**Active Site:**	No
RA Address1:	30 North LaSalle Street	**Consultant Address1:**	
RA Address2:	Suite 300	**Consultant Address2:**	
RA City:	Chicago, IL	**Consultant City:**	
RA Zip:	60602	**Consultant Zip:**	
Consultant Contact:			
Consultant Company:			

Letters Information

NFR Site Name:	Resilient Corridor Site 9b	**Indust Commercial:**	No
NFR Letter Date:	12/18/2018	**Worker Caution:**	Yes
Effective:	True	**Slab on Grade:**	Yes
NFR Recorded Date:	12/21/2018	**BCT:**	No
Comp Focus:	Comprehensive	**Inst Control Other:**	No
RA First Name:	Kimberly	**Building Slab:**	No
RA Last Name:	Worthington	**Asphalt Used:**	No
RA Company:	City of Chicago, Dept. of Fleet & Facility Management	**Concrete Used:**	No
RA Address1:	30 North LaSalle Street	**Clean Soil Three ft:**	Yes
RA Address2:	Suite 300	**Clean Soil Ten ft:**	No
RA City:	Chicago, IL	**Alternate Barrier:**	Yes
RA Zip:	60602	**Other Barrier:**	No
Acres:	0.2700	**ELUC Other:**	No
Ordinance:	Yes		
ELUC Groundwater Use Restrict:	No		
Groundwater Use Restriction:	No		
Highway Authority Agreement:	No		
Land Use:	Residential or Industrial/Commercial		

51	6 of 8	SSW	0.16 / 828.59	595.16 / 0	**Chicago Fleet/Facility Mgt - 170002235347** **2122-2126 S Millard Ave** **Chicago IL 60623**	**LUST DOCUMENT**

Site ID:		**Originating Bureau:**	Bureau of Land
System ID:		**City (Doc Search):**	Chicago
Program ID:	0316306488	**State (Doc Search):**	IL
Interest Type:		**Zip (Doc Search):**	60623
Media Code:		**City (Geo Search):**	
Category:	Leaking UST Technical	**State (Geo Search):**	
Document Indicator:		**Zip (Geo Search):**	

Map Key	Number of Records	Direction	Distance (mi/ft)	Elev/Diff (ft)	Site	DB

Document Count:	8	**Latitude:**	
Total Pages:	76	**Longitude:**	
Revision Date Time:		**X:**	
Collection Date:		**Y:**	
Name (Doc Search):	Chicago Fleet/Facility Mgt - 170002235347		
Addr (Doc Search):	2122-2126 S Millard Ave		
Name (Geo Search):			
Addr (Geo Search):			
Category URL:	https://docuware67.illinois.gov/DocuWare/PlatformRO/WebClient/3/Integration?lc=VXNlcj1kd3B1YmxpY1xuUHdkPU4xbWRhJHRyYXRvclBANTU1&p=RLV&rl=ce728c9a-11c1-4ddf-9003-314169ab1943&tw=Results&q=W0lFUEFJRF09IjE3MDAwMjIzNTM0NyIgQU5EIFtDQVRFR09SWV09IjIxQSI1		
Data Source:	IEPA Document Explorer - Facility/Site Search		
Note:	Documents related to facilities in Illinois can be searched on the Illinois Environmental Protection Agency (IEPA) Document Explorer: https://external.epa.illinois.gov/DocumentExplorer		

51	7 of 8	SSW	0.16 / 828.59	595.16 / 0	Resilient Corridor Site 9b 2122 South Millard IL	PERMITS CHICAGO

Application ID:	01381-2017REM	**Application Type:**	UNDERGROUND STORAGE TANK
Issue or Entry Date:	11/06/2017	**Application Subtype:**	REMOVAL

CDPH Environmental Permit Details

Status:	APPROVED / ISSUED	**Street No to:**	
Applicant:		**Direction:**	
Expiration Date:	05/08/2018	**Street Name:**	
Data Source:	OSFM	**Street Type:**	
Street No from:			
Location:	POINT (-87.63244999999995 41.884250000000065)		
Comment:			

Facility (Residence (Non-Farm); Exempt)**Note: Many records provided by the department have a truncated Comment field.

51	8 of 8	SSW	0.16 / 828.59	595.16 / 0	Chicago Fleet/Facility Mgt - 170002235347 2122-2126 S Millard Ave Chicago IL 60623	REM ASSESS

Name (Geo Search):		**Name (Doc Search):**	Chicago Fleet/Facility Mgt - 170002235347
Addr (Geo Search):		**Addr (Doc Search):**	2122-2126 S Millard Ave
City (Geo Search):		**City (Doc Search):**	Chicago
State (Geo Search):		**State (Doc Search):**	IL
Postal (Geo Search):		**Zip (Doc Search):**	60623
Note:	Documents related to facilities in Illinois can be searched on the Illinois Environmental Protection Agency (IEPA) Document Explorer: https://external.epa.illinois.gov/DocumentExplorer		
Data Source:	IEPA Document Explorer - Facility/Site Search		

IEPA Document Explorer

Site ID:	170002235347	**Originating Bureau:**	Bureau of Land

Map Key	Number of Records	Direction	Distance (mi/ft)	Elev/Diff (ft)	Site	DB

Program ID: 0316306488 **Document Count:** 16
Category: Site Remediation - Technical **Total Pages:** 1345
Category URL: https://docuware67.illinois.gov/DocuWare/PlatformRO/WebClient/3/Integration?lc=VXNlcj1kd3B1YmxpY1xuUHdkPU4xbWRhJHRyYXRvclBANTU1&p=RLV&rl=ce728c9a-11c1-4ddf-9003-314169ab1943&tw=Results&q=W0lFUEFJRF09IjE3MDAwMjIzNTM0NyIgQU5EIFtDQVRFR09SWV09IjMxQSI1

---

52 | 1 of 2 | SSW | 0.16 / 839.44 | 595.16 / 0 | RESILIENT CORRIDOR SITE 9B
2122 S MILLARD AVE
IL | PERMITS CHICAGO

Application ID: USTREM883452 **Application Type:** UNDERGROUND STORAGE TANK
Issue or Entry Date: 11/06/2017 **Application Subtype:** REMOVAL

CDPH Environmental Permit Details

Status: OPEN **Street No to:**
Applicant: CITY OF CHICAGO DEPARTMENT OF FLEET MANAGEMENT **Direction:** S
Expiration Date: 05/06/2018 **Street Name:** MILLARD
Data Source: DEPT. OF PUBLIC HEALTH **Street Type:** AVE
Street No from: 2122
Location: POINT (-87.71626 41.85317)
Comment:

{APPLICATION COMMENTS: [CONTRACTOR: R.W. COLLINS CO.]}{TANKS: (FACILITY TANK ID: 2046517, APPLICATION TANK ID: 1, CAPACITY: 1000, MANUFACTURER: , PRODUCT: #2 HEATING, OUT OF SERVICE DATE: , , IN SERVICE? N)}**Note: Many records provided by the department have a truncated Comment field.

---

52 | 2 of 2 | SSW | 0.16 / 839.44 | 595.16 / 0 | City of Chicago Department of 2FM (Fleet & Facility Management
2122 S. Millard Avenue
Chicago IL | SPILLS

Incident No: H-2017-1008 **County:** Cook
Date/Time Occurred: 2017-11-02 09:30 **Latitude:** 41.853174
Media Release: Ground **Longutude:** -87.716257
Facility Manager: UNK
Fac Manager Phone: UNK
Responsible Party Street: 30 N. LaSalle St., Suite 300
Area Involved: Fixed Facility
Milepost: N/A
Section: N/A
Township: N/A
Range: N/A

Hazardous Materials Incident Report

Incident Report Dt: 11/2/2017 2:00:16 PM **County:** Cook
Data Input Status: Closed **Entered by:** Swinburne, Gayle (IEMA)
LUST?: Yes **Date Entered:**
Hazmat Incident Type: Leak or spill
Caller: Carol Niffen
Caller Represents: Tetra Tech

Street Address:	2122 S. Millard Avenue
City:	Chicago
URL:	https://public.iema.state.il.us/FOIAHazmatSearch/HazmatDetails.aspx?RptNum=H-2017-1008
Narrative:	
Follow Up Information:	

Weather Information

Temp:	55
Wind:	NNE 6 MPH

Materials Involved

Name:	Heating Oil
Type:	Liquid
CHRIS CODE:	UNK
CAS No:	UNK
UN/NA No:	UNK
Container Type:	Under ground storage tank
Container Size:	1 X 1,500 gallons
Amount Released:	UNK
Rate of Release Min:	UNK
Duration of Release:	UNK
Cause of Release:	Excavating area and hit tank
Est Spill Extent:	UNK
Spill Extent Units:	
Date/Time Inc Occur:	2017-11-02 09:30
Unknown Occurr:	
Date/Time Discov:	2017-11-02 09:30
Unknown Discovered:	
Where Taken:	N/A
On Scene Contact:	Carol Niffen
No of People Evacuat:	0
A 302(a) Extremely Haz Sub?:	No
A RCRA Hazardous Waste?:	No
A RCRA Regulated Facility?:	No
Public Health Risks:	Area taped off
State Agency Assistance:	NONE
Containment/Cleanup Plans:	Future Environmental emptied, covered area in plastic. TetraTech Environmental consultant has been hired to address the problem.

Emergency Units Contacted

Contacted ESDA?:	
ESDA on Scene?:	
Spec ESDA Agency:	NONE
Contacted Fire Dep?:	
Fire Dep on Scene?:	

Map Key	Number of Records	Direction	Distance (mi/ft)	Elev/Diff (ft)	Site	DB

Name of Fire Dep: NONE
Police Dep Contact?:
Police Dep on Scene:
Name of Police Dep: NONE
Sheriff Police Dep?:
Sheriff Dep on Scene:
Name of Sheriff Dep: NONE
Other Agency?:
Agency on Scene?: Yes
Name of Agency: Friedler Company contractor on scene

Agency or Persons Notified

Agency: IEPA, OSFM, NRTP, CFD
Date/Time: 2017-11-02 14:02
Name of Person: Emailed
Notification Action: Report Sent

Agency: IEMA Region 4
Date/Time: 2017-11-02 14:02
Name of Person: Emailed
Notification Action: Report Sent

53	1 of 2	NW	0.16 / 848.23	597.18 / 2	CITY OF CHICAGO 3700 W 16TH ST CHICAGO IL	TANKS CHICAGO

Facility ID: 3700W161957-09-20
Owner:
Data Source(s): HISTORIC DEPT. OF BUILDINGS

Detail(s)

Tank ID:
Installation Date: 09/20/1957
Removal Date:
Last Used Date:
Tank Type: UNDERGROUND STORAGE TANK
Tank Material:
Tank Construction:
Tank Product:
Tank Capacity:
Location: POINT (-87.717725452935 41.85905518599738)
Comment: WORK BY: WATER TUBE BOILER & TANK; INSTALL 1-1K GAL FUEL OIL TANK FINAL 6/2/59

Street No from: 3700
Street No to: 3712
Street Name: 16TH
Street Type: ST
Direction: W
Latitude: 41.85905518599738
Longitude: -87.717725452935

53	2 of 2	NW	0.16 / 848.23	597.18 / 2	CITY OF CHICAGO 3700 W 16TH ST CHICAGO IL	TANKS CHICAGO

Facility ID: 3700W161974-02-27
Owner:

Map Key	Number of Records	Direction	Distance (mi/ft)	Elev/Diff (ft)	Site	DB

Data Source(s): HISTORIC DEPT. OF BUILDINGS

Detail(s)

Tank ID:
Installation Date: 02/27/1974
Removal Date:
Last Used Date:
Tank Type: UNDERGROUND STORAGE TANK
Tank Material:
Tank Construction:
Tank Product:
Tank Capacity:
Location: POINT (-87.717725452935 41.85905518599738)
Comment: WORK BY: STERLING WRECKING; REMOVE 1-1K GAL ENCLOSED FUEL OIL TANK FINAL 5/9/74

Street No from: 3700
Street No to: 3712
Street Name: 16TH
Street Type: ST
Direction: W
Latitude: 41.85905518599738
Longitude: -87.717725452935

---

54 | **1 of 1** | **SSW** | **0.16 / 864.42** | **595.18 / 0** | **2126 S MILLARD-VACANT**
2126 S MILLARD
CHICAGO IL 60623 | **FINDS/FRS**

Registry ID: 110060381377
FIPS Code: 17031
HUC Code: 07120003
Site Type Name: STATIONARY
Location Description:
Supplemental Location:
Create Date: 16-SEP-14
Update Date:
Interest Types: STATE MASTER
SIC Codes:
SIC Code Descriptions:
NAICS Codes:
NAICS Code Descriptions:
Conveyor: FRS-GEOCODE
Federal Facility Code:
Federal Agency Name:
Tribal Land Code:
Tribal Land Name:
Congressional Dist No: 07
Census Block Code: 170318414002019
EPA Region Code: 05
County Name: COOK
US/Mexico Border Ind:
Latitude: 41.85304
Longitude: -87.71625
Reference Point: CENTER OF A FACILITY OR STATION
Coord Collection Method: ADDRESS MATCHING-HOUSE NUMBER
Accuracy Value: 30
Datum: NAD83
Source:
Facility Detail Rprt URL: https://ofmpub.epa.gov/frs_public2/fii_query_detail.disp_program_facility?p_registry_id=110060381377

Map Key	Number of Records	Direction	Distance (mi/ft)	Elev/Diff (ft)	Site	DB

Data Source: Facility Registry Service - Single File
Program Acronyms:

ACES:170002052249

---

55 *1 of 1* | *ESE* | *0.17 / 890.77* | *595.84 / 1* | ***S & S AUTO RADIATOR COMPANY*** ***3415 W OGDEN AVE*** ***CHICAGO IL*** | ***TANKS CHICAGO***

Facility ID: 3415OGD1951-10-01
Owner:
Data Source(s): HISTORIC DEPT. OF BUILDINGS

Detail(s)

Tank ID:
Installation Date: 10/01/1951
Removal Date:
Last Used Date:
Tank Type: UNDERGROUND STORAGE TANK
Tank Material:
Tank Construction:
Tank Product:
Tank Capacity:
Location: POINT (-87.71086444843533 41.855803855616905)
Comment: WORK BY: WATER TUBE BOILER & TANK; INSTALL 1-2K GAL FUEL OIL TANK FINAL 2/26/52

Street No from: 3415
Street No to: 3415
Street Name: OGDEN
Street Type: AVE
Direction: W
Latitude: 41.855803855616905
Longitude: -87.71086444843533

---

56 *1 of 4* | *NW* | *0.17 / 903.28* | *597.14 / 2* | ***Resilient Corridor-Site 7*** ***1546-1556 South Lawndale Avenue*** ***Chicago IL 60623*** | ***SRP***

I EPA ID: 0316306491
US EPA ID:
County: Cook

Longitude: -87.718008
Latitude: 41.859202

Site Applicant / Consultant Information

RA Title: Ms.
RA First Name: Kimberly
RA Last Name: Worthington
RA Address1: 30 North LaSalle Street
RA Address2: 3rd Floor
RA City: Chicago, IL
RA Zip: 60602-2575
Consultant Contact:
RA Company: City of Chicago, Department of Fleet & Facility Management
Consultant Company:

Received SA Date: 6/28/2017
PM ID: Rhett Rossi
Foury Letter Date:
Active Site: No
Consultant Address1:
Consultant Address2:
Consultant City:
Consultant Zip:

Map Key	Number of Records	Direction	Distance (mi/ft)	Elev/Diff (ft)	Site	DB

Letter Information

NFR Site Name:	Resilient Corridor-Site 7	***Indust Commercial:***	No
NFR Letter Date:	12/10/2018	***Worker Caution:***	No
Effective:	True	***Slab on Grade:***	Yes
NFR Recorded Date:	12/18/2019	***BCT:***	No
Comp Focus:	Comprehensive	***Inst Control Other:***	No
RA First Name:	Kimberly	***Building Slab:***	No
RA Last Name:	Worthington	***Asphalt Used:***	No
RA Company:	City of Chicago, Department of Fleet & Facility Management	***Concrete Used:***	Yes
RA Address1:	30 North LaSalle Street	***Clean Soil Three ft:***	Yes
RA Address2:	3rd Floor	***Clean Soil Ten ft:***	No
RA City:	Chicago, IL	***Alternate Barrier:***	Yes
RA Zip:	60602-2575	***Other Barrier:***	No
Acres:	0.4300	***ELUC Other:***	No
Ordinance:	Yes		
ELUC Groundwater Use Restrict:	No		
Groundwater Use Restriction:	No		
Highway Authority Agreement:	No		
Land Use:	Residential or Industrial/Commercial		

56	*2 of 4*	*NW*	*0.17 / 903.28*	*597.14 / 2*	***Resilient Corridor-Site 7*** ***1546-1556 South Lawndale Avenue*** ***Chicago IL 60623***	***ENG***

I EPA ID:	0316306491	***Longitude:***	-87.718008
US EPA ID:		***Latitude:***	41.859202
County:	Cook		

Site Applicant / Consultant Information

Active Site:	No	***Consultant Contact:***	
RA Title:	Ms.	***Consultant Address1:***	
RA First Name:	Kimberly	***Consultant Address2:***	
RA Last Name:	Worthington	***Consultant City:***	
RA Address1:	30 North LaSalle Street	***Consultant Zip:***	
RA Address2:	3rd Floor	***PM ID:***	Rhett Rossi
RA City:	Chicago, IL	***Received SA Date:***	6/28/2017
RA Zip:	60602-2575	***Foury Letter Date:***	
RA Company:	City of Chicago, Department of Fleet & Facility Management		
Consultant Company:			

Letters Information

NFR Site Name:	Resilient Corridor-Site 7	***Indust Commercial:***	No
NFR Letter Date:	12/10/2018	***Worker Caution:***	No
Effective:	True	***Slab on Grade:***	Yes
NFR Recorded Date:	12/18/2019	***BCT:***	No
Comp Focus:	Comprehensive	***Inst Control Other:***	No

Map Key	Number of Records	Direction	Distance (mi/ft)	Elev/Diff (ft)	Site	DB

RA First Name:	Kimberly	**Building Slab:**	No
RA Last Name:	Worthington	**Asphalt Used:**	No
RA Company:	City of Chicago, Department of Fleet & Facility Management	**Concrete Used:**	Yes
RA Address1:	30 North LaSalle Street	**Clean Soil Three ft:**	Yes
RA Address2:	3rd Floor	**Clean Soil Ten ft:**	No
RA City:	Chicago, IL	**Alternate Barrier:**	Yes
RA Zip:	60602-2575	**Other Barrier:**	No
Acres:	0.4300	**ELUC Other:**	No
Ordinance:	Yes		
ELUC Groundwater Use Restrict:	No		
Groundwater Use Restriction:	No		
Highway Authority Agreement:	No		
Land Use:	Residential or Industrial/Commercial		

Map Key	Number of Records	Direction	Distance (mi/ft)	Elev/Diff (ft)	Site	DB
56	3 of 4	NW	0.17 / 903.28	597.14 / 2	Resilient Corridor-Site 7 1546-1556 South Lawndale Avenue Chicago IL 60623	INST

I EPA ID:	0316306491	**Longitude:**	-87.718008
US EPA ID:		**Latitude:**	41.859202
County:	Cook		

Site Applicant / Consultant Information

RA Title:	Ms.	**Received SA Date:**	6/28/2017
RA First Name:	Kimberly	**PM ID:**	Rhett Rossi
RA Last Name:	Worthington	**Foury Letter Date:**	
RA Company:	City of Chicago, Department of Fleet & Facility Management	**Active Site:**	No
RA Address1:	30 North LaSalle Street	**Consultant Address1:**	
RA Address2:	3rd Floor	**Consultant Address2:**	
RA City:	Chicago, IL	**Consultant City:**	
RA Zip:	60602-2575	**Consultant Zip:**	
Consultant Contact:			
Consultant Company:			

Letters Information

NFR Site Name:	Resilient Corridor-Site 7	**Indust Commercial:**	No
NFR Letter Date:	12/10/2018	**Worker Caution:**	No
Effective:	True	**Slab on Grade:**	Yes
NFR Recorded Date:	12/18/2019	**BCT:**	No
Comp Focus:	Comprehensive	**Inst Control Other:**	No
RA First Name:	Kimberly	**Building Slab:**	No
RA Last Name:	Worthington	**Asphalt Used:**	No
RA Company:	City of Chicago, Department of Fleet & Facility Management	**Concrete Used:**	Yes
RA Address1:	30 North LaSalle Street	**Clean Soil Three ft:**	Yes
RA Address2:	3rd Floor	**Clean Soil Ten ft:**	No
RA City:	Chicago, IL	**Alternate Barrier:**	Yes

Map Key	Number of Records	Direction	Distance (mi/ft)	Elev/Diff (ft)	Site	DB

RA Zip: 60602-2575
Acres: 0.4300
Ordinance: Yes
ELUC Groundwater Use Restrict: No
Groundwater Use Restriction: No
Highway Authority Agreement: No
Land Use: Residential or Industrial/Commercial
Other Barrier: No
ELUC Other: No

---

56 *4 of 4* *NW* *0.17 / 903.28* *597.14 / 2*

Resilient Corridor-Site 7 - 170002236701
1546-1556 S Lawndale Ave
Chicago IL 60623

REM ASSESS

Name (Geo Search):
Addr (Geo Search):
City (Geo Search):
State (Geo Search):
Postal (Geo Search):
Name (Doc Search): Resilient Corridor-Site 7 - 170002236701
Addr (Doc Search): 1546-1556 S Lawndale Ave
City (Doc Search): Chicago
State (Doc Search): IL
Zip (Doc Search): 60623
Note: Documents related to facilities in Illinois can be searched on the Illinois Environmental Protection Agency (IEPA) Document Explorer: https://external.epa.illinois.gov/DocumentExplorer
Data Source: IEPA Document Explorer - Facility/Site Search

IEPA Document Explorer

Site ID: 170002236701
Program ID: 0316306491
Category: Site Remediation - Technical
Category URL: https://docuware67.illinois.gov/DocuWare/PlatformRO/WebClient/3/Integration?lc=VXNlcj1kd3B1YmxpY1xuUHdkPU4xbWRhJHRyYXRvclBANTU1&p=RLV&rl=ce728c9a-11c1-4ddf-9003-314169ab1943&tw=Results&q=W0lFUEFJRF09IjE3MDAwMjIzNjcwMSIgQU5EIFtDQVRFR09SWV09IjMxQSI1
Originating Bureau: Bureau of Land
Document Count: 15
Total Pages: 2468

---

57 *1 of 2* *NW* *0.17 / 908.70* *597.13 / 2*

1523 S LAWNDALE AVE
1523 S LAWNDALE AVE
CHICAGO IL 60623

FINDS/FRS

Registry ID: 110071366068
FIPS Code: 17031
HUC Code:
Site Type Name: BROWNFIELDS SITE
Location Description:
Supplemental Location:
Create Date: 10-JAN-23
Update Date:
Interest Types: BROWNFIELDS PROPERTY
SIC Codes:
SIC Code Descriptions:
NAICS Codes:
NAICS Code Descriptions:
Conveyor:
Federal Facility Code:
Federal Agency Name:
Tribal Land Code:

Map Key	Number of Records	Direction	Distance (mi/ft)	Elev/Diff (ft)	Site	DB

Tribal Land Name:
Congressional Dist No:
Census Block Code:
EPA Region Code: 05
County Name: COOK
US/Mexico Border Ind:
Latitude:
Longitude:
Reference Point:
Coord Collection Method:
Accuracy Value:
Datum: NAD83
Source:
Facility Detail Rprt URL: https://ofmpub.epa.gov/frs_public2/fii_query_detail.disp_program_facility?p_registry_id=110071366068
Data Source: Facility Registry Service - Single File
Program Acronyms:

ACRES:254454

Map Key	Number of Records	Direction	Distance (mi/ft)	Elev/Diff (ft)	Site	DB
57	2 of 2	NW	0.17 / 908.70	597.13 / 2	1523 S Lawndale Ave 1523 S Lawndale Ave CHICAGO IL 60623	FED BROWNFIELDS

Property ID: 254454
Property Name: 1523 S Lawndale Ave
Address: 1523 S Lawndale Ave
City: CHICAGO
State Code: IL
Zip Code: 60623
Lat Measure: 41.86006320387928
Long Measure: -87.71758309659806
Primary Name (Map): 1523 S LAWNDALE AVE
Location Address (Map): 1523 S LAWNDALE AVE
City Name (Map): CHICAGO
County Name (Map): COOK
State Code (Map): IL
Postal Code (Map): 60623
Latitude (Map): 41.8600632039
Longitude (Map): -87.7175830966
Data Source: USEPA - CIMC Export BF Properties; USEPA - CIMC Web Map Service BF Properties

Brownfields Details

Registry I: 110071366068
EPA ID:
EPA Region: 05
Cat No:
RCRA Handl:
RCRA Curre:
RCRA Remed:
BF RLF Gra:
BF RLF Pil:
BF Assess :
BF Cleanup:
BF Tba Ind: Y
BF 128a In:
BF IC Code: Y

RCRA Const:		**BF IC Gc I:**	Y
RCRA El He:		**BF IC Ep I:**	U
RCRA El Gm:		**BF IC ID I:**	U
RCRA Rem 1:		**BF IC Pr I:**	U
RCRA Ec Gw:		**FF Brac In:**	
RCRA Ec Ng:		**BF RLF Ind:**	
RCRA IC Ep:		**BF Assess1:**	
RCRA IC Gc:		**BF Multipu:**	
RCRA IC ID:		**BF Awp Ind:**	
RCRA IC Pr:		**BF Showcas:**	
FF RCRA In:		**BF 128a P :**	
RCRA Trans:		**LUST Relea:**	
RCRA Tra 1:		**LUST Award:**	
RCRA Ec Co:		**LUST State:**	
RCRA IC Co:		**Congressio:**	
RCRA Gpra :		**FD Agency :**	
RCRA Rem 2:		**FD Listing:**	
RCRA Dru 1:		**FD Non NPL:**	
SF Site ID:		**FD RCRA Ha:**	
SF Ec Ind:		**FD RCRA Ca:**	
SF El Gm C:		**FD SF NPL :**	
SF El He C:		**FD FF Ind:**	
SF IC Ind:		**FD Ej Code:**	
SF NPL Cod:		**FD Brac In:**	
SF NPL C 1:		**FD Federal:**	
SF Admin F:		**FD Hrs Sco:**	
FF And Sit:		**FD Ongoing:**	
FF SF Ind:		**FD NPL Sta:**	
Map Symbol:	B	**FD Non N 1:**	
Data Refre:	16-Feb-2023	**FD RCRA Gw:**	
GIS Refres:		**FD RCRA He:**	
New Site:		**FD GMS Sur:**	
EPAOSC Sit:		**FD Hes Sur:**	
EPAOSC Res:		**FD SF Site:**	
EPAOSC R 1:		**FD Brac Ro:**	
EPAOSC Sta:		**Stimulus S:**	
EPAOSC Inc:		**Stimulus B:**	
Desc :			
Ind Name:			
Cat Name:			
Sub Name:			
Primary Name:	1523 S LAWNDALE AVE		
RCRA Drupa:			
Repow Ref :			
Url:	https://obipublic11.epa.gov/analytics/saw.dll?PortalPages&Action=Navigate&col1=ACRES_GRANT_EXPORT.PROPERTY_ID&val1=%22254454.0%22&PortalPath=/shared/CIMC/_portal/CIMC&Page=Profile+Page		
Census Url:	https://ejscreen.epa.gov/mapper/demogreportpdf.aspx?report=census2010sf1&coords=-87.71758309659809%2C41.8600632038793&feattype=point&radius=1.0		
ACS Url:	https://ejscreen.epa.gov/mapper/demogreportpdf.aspx?report=acs2017&coords=-87.71758309659809%2C41.8600632038793&feattype=point&radius=1.0		
ERR Lat Lo:		**UST Status:**	

Map Key	Number of Records	Direction	Distance (mi/ft)	Elev/Diff (ft)	Site	DB

LUST ID:		**UST Substa:**	
SAA Site:		**UST SPA Fa:**	
UST Landus:		**UST SPA Wa:**	
UST Closed:		**UST WHPA F:**	
UST Open:		**UST WHPA W:**	
SF Site Na:			
SF Non N 1:			
SF Non N 2:			
SF Non N 3:			
SF Non Npl:			
BF Prope 1:	1523 S Lawndale Ave		
RCRA Han 1:			
RCRA Rau I:			
REPOW BF:			
REPOW RCRA:			
REPOW Re 1:			
REPOW Ref1:			
REPOW SF:			

Cleanups In My Community (CIMC)

Grant ID:	69607514	**Cleanup Lead :**	
Grant Type:	TBA	**Cleanup Oth Cont:**	
EPA Region:	05	**Cleanup Oth Metal :**	
St Enrollment Dt:		**Cleanup Pahs :**	
St NFA Dt:		**Cleanup Pcbs :**	
Ownshp Changed :		**Clnup Petrol Prod :**	
Ownership Entity:	Government	**Cleanup Sediments :**	
Permit Tools :		**Cleanup Soil :**	
Photo Available :		**Cleanup Srf Water :**	
Source Mapscale No:		**Cleanup Vocs :**	
ASMT Air :		**Prop Cntrl :**	
ASMT Asbestos :		**Prop Fnding Typ Cd:**	
ASMT Cntrl Sub :		**Ready For Reuse :**	N
ASMT Drk Wat:		**Redev Acres:**	
ASMT Grd Water:	Y	**Flag Cleanup Reqd:**	Y
ASMT Lead :	Y	**Flag IC in Place:**	
ASMT Oth Cont:		**Flag IC Required:**	Y
ASMT Oth Metal :	Y	**Past Acres:**	.07
ASMT Pahs :	Y	**Past Cml Acres:**	
ASMT Pcbs :		**Past Grnspc Acres:**	
ASMT Sediments :		**Past Res Acres:**	
ASMT Soil :	Y	**Future Acres:**	
ASMT Srf Water :		**Future Cml Acres:**	
ASMT Vocs :		**Future Grnspc Acre:**	
Asses Petrol Prod :		**Future Res Acres:**	
Assess Type:		**Redev Amount:**	
Assess Amount:		**Redev Cleanup Jobs:**	
Assess Cmpltn Dt:		**Redev Start Dt:**	
Assess Start Dt:		**Gov Cntrl :**	Y

Cleanup Amount:		**Info DevlCes :**	
Cleanup Acres:		**Sfllp Factor :**	
Cleanup Start Dt:		**Stcntrbg:**	
Cleanup Cmpltn Dt:		**Other Media :**	
Cleanup Air :		**Unknown Media :**	
Cleanup Asbestos :		**Video Available :**	
Cleanup Cntrl Sub :		**Latitude Measure:**	41.86006320387928
Cleanup Drk Wat:		**Longitude Measure:**	-87.71758309659806
Cleanup Grd Water:			
St Enrollment ID:			
Local Parcel No:	1623128008		
Assess Fnd Ent Nm:			
Assess Fund Entity:			
Cleanup Funding EntityNm:			
Cleanup Fund Entity:			
Grant Recipient Name:	R5 TBA - Illinois (BIL)		
Redev Funding Entity Name:			
Property Name:	1523 S Lawndale Ave		
Property Size:	.07		
IC Data Address:			
IC in Place Date:			
Current Owner:			
Address:	1523 S Lawndale Ave		
City:	CHICAGO		
State Code:	IL		
Zip Code:	60623		
Horizontal Collection Method:			
Horizontal Reference Datum:			
Reference Point:			
Other Description:			
Other Desc Cleaned Up:			
Desc Hist:			

Coop Agreement No:	n/a	**Env EC in Place:**	
GPA Type ID:	11	**Env EC Required:**	U
GPA Type Desc:	Cleanup Jobs Leveraged	**Env IC in Place:**	
Dt RLF Loan Signed:		**Flg Clnup Trmt Tec:**	U
Dt RLF Sbgrnt Sgnd:		**Flag EC Cover Tech:**	
Accmplisht Cnt Flg:		**Flg EC Eng Barrier:**	
Awp Catalyst Yn:		**Flag EC Immblztn:**	
Assess ArsenIC :		**Flag EC in Place:**	
Assess Bldg Mats :		**Flag EC Other:**	
Assess Cadmium :		**Flag EC Required:**	U
Assess Chromium :	Y	**Flag EC Security:**	
Assess Copper :		**Flg Prop Not Enrld:**	Y
Assess Iron :		**Excavation Disposl:**	
Assess Mercury :		**Extrctn of Cntmnts:**	
Assess Nickel :		**FCA Fy:**	
Assess None :		**Ftr Multistry Acre:**	
Assess oorair :		**RFR Notation:**	
Assess Pesticides :		**RLF Ln Cst Shr Amt:**	

Assess Selenium :		***RLF Loan Amount:***	
Assess Svocs :		***RLF Subgrant Amt:***	
Assess Unknown :		***Sect 128 A St Trbl:***	
Clnup Actvy Funded:		***Interest Rate:***	
Clnup ArsenIC :		***Low Income:***	
Clnup Bldg Mats :		***Low Income Pct:***	
Clnup Cadmium :		***Median Income:***	
Clnup Chromium :		***Multipurpose:***	
Clnup Copper :		***Past Mltistry Acre:***	
Clnup Cst Shr Amt:		***Pro Code:***	4B
Clnup Doc:		***Pro Income Amt:***	
Clnup Iron :		***Vacant Housing:***	
Clnup Mercury :		***Vacant Housing Pct:***	
Clnup Nickel :		***Total Unemployed:***	
Clnup None :		***Unemployed Pct:***	
Clnup of Structurs:		***Below Poverty:***	
Clnup oorair :		***Below Poverty Pct:***	
Clnup Pesticides :		***Radius:***	
Clnup Selenium :		***Actvy Funded:***	
Clnup Svocs :		***Cost Share Amt:***	
Clnup Unkn Media :		***Rdctn of Cntmnts:***	
Clnup Unknown :		***Removal of Mats:***	
Env Clnup Jobs:		***Repayment Period:***	
Env Pro Income Amt:			
Property Alias:			
AA Actvy Funded:			
AA Source of Funding:			
AA Amt Funding:			
Redev Fund Entity:			
Redev Lvrgd Srcs:			
Redev Cmpltn Date:			

Clnup Trmt Tech Info: Cleanup/treatment technologies are dependent on the site redevelopment plan.

EC Data Address:

EC Addl Info:

Env IC Data Address:

IC Addl Info: Groundwater is prohibited from use at the site.

Ctmnt Found:
Lead
Other Metals
PAHs

Other Forms of Doc:

Highlights: U.S. EPA tasked START under contract 68-HE-0519-D0005, Task Order Line Item No. F0107-0001DA103 to support the City of Chicago, Department of Assets, Information and Services (AIS) with a Targeted Brownfields Assessment. The City of Chicago, AIS has identified this property as part of the INVEST South/West corridor, part of an environmental justice community. The environmental assessment findings will be used to determine how to proceed in the redevelopment of the property. During a records review, AIS identified historical uses of the Site: Sanborn map: cotton seed oil factory and bottling store. A review of adjacent and off-site properties within 250 feet identified the following: No environmental concerns identified for adjacent properties. No environmental concerns identified for off-site properties.

Ctmnt Cleanedup:

Media Afffected:

Ground Water
Soil

Ctmnt Rec:

Lead
Other Metals
PAHs

Cleanups In My Community (CIMC)

Grant ID:	69607514	***Cleanup Lead :***	
Grant Type:	TBA	***Cleanup Oth Cont:***	
EPA Region:	05	***Cleanup Oth Metal :***	
St Enrollment Dt:		***Cleanup Pahs :***	
St NFA Dt:		***Cleanup Pcbs :***	
Ownshp Changed :		***Clnup Petrol Prod :***	
Ownership Entity:	Government	***Cleanup Sediments :***	
Permit Tools :		***Cleanup Soil :***	
Photo Available :		***Cleanup Srf Water :***	
Source Mapscale No:		***Cleanup Vocs :***	
ASMT Air :		***Prop Cntrl :***	
ASMT Asbestos :		***Prop Fnding Typ Cd:***	
ASMT Cntrl Sub :		***Ready For Reuse :***	N
ASMT Drk Wat:		***Redev Acres:***	
ASMT Grd Water:	Y	***Flag Cleanup Reqd:***	Y
ASMT Lead :	Y	***Flag IC in Place:***	
ASMT Oth Cont:		***Flag IC Required:***	Y
ASMT Oth Metal :	Y	***Past Acres:***	.07
ASMT Pahs :	Y	***Past Cml Acres:***	
ASMT Pcbs :		***Past Grnspc Acres:***	
ASMT Sediments :		***Past Res Acres:***	
ASMT Soil :	Y	***Future Acres:***	
ASMT Srf Water :		***Future Cml Acres:***	
ASMT Vocs :		***Future Grnspc Acre:***	
Asses Petrol Prod :		***Future Res Acres:***	
Assess Type:		***Redev Amount:***	
Assess Amount:		***Redev Cleanup Jobs:***	
Assess Cmpltn Dt:		***Redev Start Dt:***	
Assess Start Dt:		***Gov Cntrl :***	Y
Cleanup Amount:		***Info DevlCes :***	
Cleanup Acres:		***Sfllp Factor :***	
Cleanup Start Dt:		***Stcntrbg:***	
Cleanup Cmpltn Dt:		***Other Media :***	
Cleanup Air :		***Unknown Media :***	
Cleanup Asbestos :		***Video Available :***	
Cleanup Cntrl Sub :		***Latitude Measure:***	41.86006320387928
Cleanup Drk Wat:		***Longitude Measure:***	-87.71758309659806
Cleanup Grd Water:			
St Enrollment ID:			
Local Parcel No:	1623128008		
Assess Fnd Ent Nm:			
Assess Fund Entity:			
Cleanup Funding EntityNm:			

Cleanup Fund Entity:	
Grant Recipient Name:	R5 TBA - Illinois (BIL)
Redev Funding Entity Name:	
Property Name:	1523 S Lawndale Ave
Property Size:	.07
IC Data Address:	
IC in Place Date:	
Current Owner:	
Address:	1523 S Lawndale Ave
City:	CHICAGO
State Code:	IL
Zip Code:	60623
Horizontal Collection Method:	
Horizontal Reference Datum:	
Reference Point:	
Other Description:	
Other Desc Cleaned Up:	
Desc Hist:	

Coop Agreement No:	n/a	***Env EC in Place:***	
GPA Type ID:	5	***Env EC Required:***	U
GPA Type Desc:	Cleanup Activity	***Env IC in Place:***	
Dt RLF Loan Signed:		***Flg Clnup Trmt Tec:***	U
Dt RLF Sbgrnt Sgnd:		***Flag EC Cover Tech:***	
Accmplisht Cnt Flg:		***Flg EC Eng Barrier:***	
Awp Catalyst Yn:		***Flag EC Immblztn:***	
Assess ArsenIC :		***Flag EC in Place:***	
Assess Bldg Mats :		***Flag EC Other:***	
Assess Cadmium :		***Flag EC Required:***	U
Assess Chromium :	Y	***Flag EC Security:***	
Assess Copper :		***Flg Prop Not Enrld:***	Y
Assess Iron :		***Excavation Disposl:***	
Assess Mercury :		***Extrctn of Cntmnts:***	
Assess Nickel :		***FCA Fy:***	
Assess None :		***Ftr Multistry Acre:***	
Assess oorair :		***RFR Notation:***	
Assess Pesticides :		***RLF Ln Cst Shr Amt:***	
Assess Selenium :		***RLF Loan Amount:***	
Assess Svocs :		***RLF Subgrant Amt:***	
Assess Unknown :		***Sect 128 A St Trbl:***	
Clnup Actvy Funded:		***Interest Rate:***	
Clnup ArsenIC :		***Low Income:***	
Clnup Bldg Mats :		***Low Income Pct:***	
Clnup Cadmium :		***Median Income:***	
Clnup Chromium :		***Multipurpose:***	
Clnup Copper :		***Past Mltistry Acre:***	
Clnup Cst Shr Amt:		***Pro Code:***	4B
Clnup Doc:	N	***Pro Income Amt:***	
Clnup Iron :		***Vacant Housing:***	
Clnup Mercury :		***Vacant Housing Pct:***	
Clnup Nickel :		***Total Unemployed:***	

Clnup None :
Clnup of Structurs:
Clnup oorair :
Clnup Pesticides :
Clnup Selenium :
Clnup Svocs :
Clnup Unkn Media :
Clnup Unknown :
Env Clnup Jobs:
Env Pro Income Amt:
Property Alias:
AA Actvy Funded:
AA Source of Funding:
AA Amt Funding:
Redev Fund Entity:
Redev Lvrgd Srcs:
Redev Cmpltn Date:
Clnup Trmt Tech Info: Cleanup/treatment technologies are dependent on the site redevelopment plan.
EC Data Address:
EC Addl Info:
Env IC Data Address:
IC Addl Info: Groundwater is prohibited from use at the site.
Ctmnt Found: Lead
Other Metals
PAHs
Other Forms of Doc:
Highlights: U.S. EPA tasked START under contract 68-HE-0519-D0005, Task Order Line Item No. F0107-0001DA103 to support the City of Chicago, Department of Assets, Information and Services (AIS) with a Targeted Brownfields Assessment. The City of Chicago, AIS has identified this property as part of the INVEST South/West corridor, part of an environmental justice community. The environmental assessment findings will be used to determine how to proceed in the redevelopment of the property. During a records review, AIS identified historical uses of the Site: Sanborn map: cotton seed oil factory and bottling store. A review of adjacent and off-site properties within 250 feet identified the following: No environmental concerns identified for adjacent properties. No environmental concerns identified for off-site properties.
Ctmnt Cleanedup:
Media Afffected:

Ground Water
Soil

Ctmnt Rec:

Lead
Other Metals
PAHs

Unemployed Pct:
Below Poverty:
Below Poverty Pct:
Radius:
Actvy Funded:
Cost Share Amt:
Rdctn of Cntmnts:
Removal of Mats:
Repayment Period:

Cleanups In My Community (CIMC)

Grant ID: 69607514
Grant Type: TBA
EPA Region: 05
St Enrollment Dt:
St NFA Dt:
Ownshp Changed :
Cleanup Lead :
Cleanup Oth Cont:
Cleanup Oth Metal :
Cleanup Pahs :
Cleanup Pcbs :
Clnup Petrol Prod :

Ownership Entity:	Government	***Cleanup Sediments :***	
Permit Tools :		***Cleanup Soil :***	
Photo Available :		***Cleanup Srf Water :***	
Source Mapscale No:		***Cleanup Vocs :***	
ASMT Air :		***Prop Cntrl :***	
ASMT Asbestos :		***Prop Fnding Typ Cd:***	
ASMT Cntrl Sub :		***Ready For Reuse :***	N
ASMT Drk Wat:		***Redev Acres:***	
ASMT Grd Water:	Y	***Flag Cleanup Reqd:***	Y
ASMT Lead :	Y	***Flag IC in Place:***	
ASMT Oth Cont:		***Flag IC Required:***	Y
ASMT Oth Metal :	Y	***Past Acres:***	.07
ASMT Pahs :	Y	***Past Cml Acres:***	
ASMT Pcbs :		***Past Grnspc Acres:***	
ASMT Sediments :		***Past Res Acres:***	
ASMT Soil :	Y	***Future Acres:***	
ASMT Srf Water :		***Future Cml Acres:***	
ASMT Vocs :		***Future Grnspc Acre:***	
Asses Petrol Prod :		***Future Res Acres:***	
Assess Type:		***Redev Amount:***	
Assess Amount:		***Redev Cleanup Jobs:***	
Assess Cmpltn Dt:		***Redev Start Dt:***	
Assess Start Dt:		***Gov Cntrl :***	Y
Cleanup Amount:		***Info DevlCes :***	
Cleanup Acres:		***Sfllp Factor :***	
Cleanup Start Dt:		***Stcntrbg:***	
Cleanup Cmpltn Dt:		***Other Media :***	
Cleanup Air :		***Unknown Media :***	
Cleanup Asbestos :		***Video Available :***	
Cleanup Cntrl Sub :		***Latitude Measure:***	41.86006320387928
Cleanup Drk Wat:		***Longitude Measure:***	-87.71758309659806
Cleanup Grd Water:			
St Enrollment ID:			
Local Parcel No:	1623128008		
Assess Fnd Ent Nm:			
Assess Fund Entity:			
Cleanup Funding EntityNm:			
Cleanup Fund Entity:			
Grant Recipient Name:	R5 TBA - Illinois (BIL)		
Redev Funding Entity Name:			
Property Name:	1523 S Lawndale Ave		
Property Size:	.07		
IC Data Address:			
IC in Place Date:			
Current Owner:			
Address:	1523 S Lawndale Ave		
City:	CHICAGO		
State Code:	IL		
Zip Code:	60623		
Horizontal Collection Method:			
Horizontal Reference Datum:			

Reference Point:
Other Description:
Other Desc Cleaned Up:
Desc Hist:

Coop Agreement No:	n/a	***Env EC in Place:***	
GPA Type ID:	10	***Env EC Required:***	U
GPA Type Desc:	Redevelopment Jobs Leveraged	***Env IC in Place:***	
Dt RLF Loan Signed:		***Flg Clnup Trmt Tec:***	U
Dt RLF Sbgrnt Sgnd:		***Flag EC Cover Tech:***	
Accmplisht Cnt Flg:		***Flg EC Eng Barrier:***	
Awp Catalyst Yn:		***Flag EC Immblztn:***	
Assess ArsenIC :		***Flag EC in Place:***	
Assess Bldg Mats :		***Flag EC Other:***	
Assess Cadmium :		***Flag EC Required:***	U
Assess Chromium :	Y	***Flag EC Security:***	
Assess Copper :		***Flg Prop Not Enrld:***	Y
Assess Iron :		***Excavation Disposl:***	
Assess Mercury :		***Extrctn of Cntmnts:***	
Assess Nickel :		***FCA Fy:***	
Assess None :		***Ftr Multistry Acre:***	
Assess oorair :		***RFR Notation:***	
Assess Pesticides :		***RLF Ln Cst Shr Amt:***	
Assess Selenium :		***RLF Loan Amount:***	
Assess Svocs :		***RLF Subgrant Amt:***	
Assess Unknown :		***Sect 128 A St Trbl:***	
Clnup Actvy Funded:		***Interest Rate:***	
Clnup ArsenIC :		***Low Income:***	
Clnup Bldg Mats :		***Low Income Pct:***	
Clnup Cadmium :		***Median Income:***	
Clnup Chromium :		***Multipurpose:***	
Clnup Copper :		***Past Mltistry Acre:***	
Clnup Cst Shr Amt:		***Pro Code:***	4B
Clnup Doc:		***Pro Income Amt:***	
Clnup Iron :		***Vacant Housing:***	
Clnup Mercury :		***Vacant Housing Pct:***	
Clnup Nickel :		***Total Unemployed:***	
Clnup None :		***Unemployed Pct:***	
Clnup of Structurs:		***Below Poverty:***	
Clnup oorair :		***Below Poverty Pct:***	
Clnup Pesticides :		***Radius:***	
Clnup Selenium :		***Actvy Funded:***	
Clnup Svocs :		***Cost Share Amt:***	
Clnup Unkn Media :		***Rdctn of Cntmnts:***	
Clnup Unknown :		***Removal of Mats:***	
Env Clnup Jobs:		***Repayment Period:***	
Env Pro Income Amt:			
Property Alias:			
AA Actvy Funded:			
AA Source of Funding:			
AA Amt Funding:			

Redev Fund Entity:
Redev Lvrgd Srcs:
Redev Cmpltn Date:
Clnup Trmt Tech Info: Cleanup/treatment technologies are dependent on the site redevelopment plan.
EC Data Address:
EC Addl Info:
Env IC Data Address:
IC Addl Info: Groundwater is prohibited from use at the site.
Ctmnt Found: Lead
Other Metals
PAHs
Other Forms of Doc:
Highlights: U.S. EPA tasked START under contract 68-HE-0519-D0005, Task Order Line Item No. F0107-0001DA103 to support the City of Chicago, Department of Assets, Information and Services (AIS) with a Targeted Brownfields Assessment. The City of Chicago, AIS has identified this property as part of the INVEST South/West corridor, part of an environmental justice community. The environmental assessment findings will be used to determine how to proceed in the redevelopment of the property. During a records review, AIS identified historical uses of the Site: Sanborn map: cotton seed oil factory and bottling store. A review of adjacent and off-site properties within 250 feet identified the following: No environmental concerns identified for adjacent properties. No environmental concerns identified for off-site properties.
Ctmnt Cleanedup:
Media Afffected:

Ground Water
Soil

Ctmnt Rec:

Lead
Other Metals
PAHs

Cleanups In My Community (CIMC)

Grant ID:	69607514	***Cleanup Lead :***	
Grant Type:	TBA	***Cleanup Oth Cont:***	
EPA Region:	05	***Cleanup Oth Metal :***	
St Enrollment Dt:		***Cleanup Pahs :***	
St NFA Dt:		***Cleanup Pcbs :***	
Ownshp Changed :		***Clnup Petrol Prod :***	
Ownership Entity:	Government	***Cleanup Sediments :***	
Permit Tools :		***Cleanup Soil :***	
Photo Available :		***Cleanup Srf Water :***	
Source Mapscale No:		***Cleanup Vocs :***	
ASMT Air :		***Prop Cntrl :***	
ASMT Asbestos :		***Prop Fnding Typ Cd:***	
ASMT Cntrl Sub :		***Ready For Reuse :***	N
ASMT Drk Wat:		***Redev Acres:***	
ASMT Grd Water:	Y	***Flag Cleanup Reqd:***	Y
ASMT Lead :	Y	***Flag IC in Place:***	
ASMT Oth Cont:		***Flag IC Required:***	Y
ASMT Oth Metal :	Y	***Past Acres:***	.07
ASMT Pahs :	Y	***Past Cml Acres:***	
ASMT Pcbs :		***Past Grnspc Acres:***	

Map Key	Number of Records	Direction	Distance (mi/ft)	Elev/Diff (ft)	Site	DB

ASMT Sediments :		***Past Res Acres:***	
ASMT Soil :	Y	***Future Acres:***	
ASMT Srf Water :		***Future Cml Acres:***	
ASMT Vocs :		***Future Grnspc Acre:***	
Asses Petrol Prod :		***Future Res Acres:***	
Assess Type:		***Redev Amount:***	
Assess Amount:		***Redev Cleanup Jobs:***	
Assess Cmpltn Dt:		***Redev Start Dt:***	
Assess Start Dt:		***Gov Cntrl :***	Y
Cleanup Amount:		***Info DevlCes :***	
Cleanup Acres:		***Sfllp Factor :***	
Cleanup Start Dt:		***Stcntrbg:***	
Cleanup Cmpltn Dt:		***Other Media :***	
Cleanup Air :		***Unknown Media :***	
Cleanup Asbestos :		***Video Available :***	
Cleanup Cntrl Sub :		***Latitude Measure:***	41.86006320387928
Cleanup Drk Wat:		***Longitude Measure:***	-87.71758309659806
Cleanup Grd Water:			
St Enrollment ID:			
Local Parcel No:	1623128008		
Assess Fnd Ent Nm:			
Assess Fund Entity:			
Cleanup Funding EntityNm:			
Cleanup Fund Entity:			
Grant Recipient Name:	R5 TBA - Illinois (BIL)		
Redev Funding Entity Name:			
Property Name:	1523 S Lawndale Ave		
Property Size:	.07		
IC Data Address:			
IC in Place Date:			
Current Owner:			
Address:	1523 S Lawndale Ave		
City:	CHICAGO		
State Code:	IL		
Zip Code:	60623		
Horizontal Collection Method:			
Horizontal Reference Datum:			
Reference Point:			
Other Description:			
Other Desc Cleaned Up:			
Desc Hist:			

Coop Agreement No:	n/a	***Env EC in Place:***	
GPA Type ID:	6	***Env EC Required:***	U
GPA Type Desc:	Acres Cleaned Up	***Env IC in Place:***	
Dt RLF Loan Signed:		***Flg Clnup Trmt Tec:***	U
Dt RLF Sbgrnt Sgnd:		***Flag EC Cover Tech:***	
Accmplisht Cnt Flg:		***Flg EC Eng Barrier:***	
Awp Catalyst Yn:		***Flag EC Immblztn:***	
Assess ArsenIC :		***Flag EC in Place:***	
Assess Bldg Mats :		***Flag EC Other:***	

Assess Cadmium :		**Flag EC Required:**	U
Assess Chromium :	Y	**Flag EC Security:**	
Assess Copper :		**Flg Prop Not Enrld:**	Y
Assess Iron :		**Excavation Disposl:**	
Assess Mercury :		**Extrctn of Cntmnts:**	
Assess Nickel :		**FCA Fy:**	
Assess None :		**Ftr Multistry Acre:**	
Assess oorair :		**RFR Notation:**	
Assess Pesticides :		**RLF Ln Cst Shr Amt:**	
Assess Selenium :		**RLF Loan Amount:**	
Assess Svocs :		**RLF Subgrant Amt:**	
Assess Unknown :		**Sect 128 A St Trbl:**	
Clnup Actvy Funded:		**Interest Rate:**	
Clnup ArsenIC :		**Low Income:**	
Clnup Bldg Mats :		**Low Income Pct:**	
Clnup Cadmium :		**Median Income:**	
Clnup Chromium :		**Multipurpose:**	
Clnup Copper :		**Past Mltistry Acre:**	
Clnup Cst Shr Amt:		**Pro Code:**	4B
Clnup Doc:		**Pro Income Amt:**	
Clnup Iron :		**Vacant Housing:**	
Clnup Mercury :		**Vacant Housing Pct:**	
Clnup Nickel :		**Total Unemployed:**	
Clnup None :		**Unemployed Pct:**	
Clnup of Structurs:		**Below Poverty:**	
Clnup oorair :		**Below Poverty Pct:**	
Clnup Pesticides :		**Radius:**	
Clnup Selenium :		**Actvy Funded:**	
Clnup Svocs :		**Cost Share Amt:**	
Clnup Unkn Media :		**Rdctn of Cntmnts:**	
Clnup Unknown :		**Removal of Mats:**	
Env Clnup Jobs:		**Repayment Period:**	
Env Pro Income Amt:			
Property Alias:			
AA Actvy Funded:			
AA Source of Funding:			
AA Amt Funding:			
Redev Fund Entity:			
Redev Lvrgd Srcs:			
Redev Cmpltn Date:			

Clnup Trmt Tech Info: Cleanup/treatment technologies are dependent on the site redevelopment plan.

EC Data Address:

EC Addl Info:

Env IC Data Address:

IC Addl Info: Groundwater is prohibited from use at the site.

Ctmnt Found: Lead
Other Metals
PAHs

Other Forms of Doc:

Highlights: U.S. EPA tasked START under contract 68-HE-0519-D0005, Task Order Line Item No. F0107-0001DA103 to support the City of Chicago, Department of Assets, Information and Services (AIS) with a Targeted Brownfields Assessment. The City of Chicago, AIS has identified this property as part of the INVEST South/West corridor, part of an environmental justice community. The environmental assessment findings will be used to determine how to

proceed in the redevelopment of the property. During a records review, AIS identified historical uses of the Site: Sanborn map: cotton seed oil factory and bottling store. A review of adjacent and off-site properties within 250 feet identified the following: No environmental concerns identified for adjacent properties. No environmental concerns identified for off-site properties.

Ctmnt Cleanedup:

Media Afffected:

Ground Water
Soil

Ctmnt Rec:

Lead
Other Metals
PAHs

Cleanups In My Community (CIMC)

Grant ID:	69607514	***Cleanup Lead :***	
Grant Type:	TBA	***Cleanup Oth Cont:***	
EPA Region:	05	***Cleanup Oth Metal :***	
St Enrollment Dt:		***Cleanup Pahs :***	
St NFA Dt:		***Cleanup Pcbs :***	
Ownshp Changed :		***Clnup Petrol Prod :***	
Ownership Entity:	Government	***Cleanup Sediments :***	
Permit Tools :		***Cleanup Soil :***	
Photo Available :		***Cleanup Srf Water :***	
Source Mapscale No:		***Cleanup Vocs :***	
ASMT Air :		***Prop Cntrl :***	
ASMT Asbestos :		***Prop Fnding Typ Cd:***	
ASMT Cntrl Sub :		***Ready For Reuse :***	N
ASMT Drk Wat:		***Redev Acres:***	
ASMT Grd Water:	Y	***Flag Cleanup Reqd:***	Y
ASMT Lead :	Y	***Flag IC in Place:***	
ASMT Oth Cont:		***Flag IC Required:***	Y
ASMT Oth Metal :	Y	***Past Acres:***	.07
ASMT Pahs :	Y	***Past Cml Acres:***	
ASMT Pcbs :		***Past Grnspc Acres:***	
ASMT Sediments :		***Past Res Acres:***	
ASMT Soil :	Y	***Future Acres:***	
ASMT Srf Water :		***Future Cml Acres:***	
ASMT Vocs :		***Future Grnspc Acre:***	
Asses Petrol Prod :		***Future Res Acres:***	
Assess Type:		***Redev Amount:***	
Assess Amount:		***Redev Cleanup Jobs:***	
Assess Cmpltn Dt:		***Redev Start Dt:***	
Assess Start Dt:		***Gov Cntrl :***	Y
Cleanup Amount:		***Info DevlCes :***	
Cleanup Acres:		***Sfllp Factor :***	
Cleanup Start Dt:		***Stcntrbg:***	
Cleanup Cmpltn Dt:		***Other Media :***	
Cleanup Air :		***Unknown Media :***	
Cleanup Asbestos :		***Video Available :***	

Cleanup Cntrl Sub :		**Latitude Measure:**	41.86006320387928
Cleanup Drk Wat:		**Longitude Measure:**	-87.71758309659806
Cleanup Grd Water:			
St Enrollment ID:			
Local Parcel No:	1623128008		
Assess Fnd Ent Nm:			
Assess Fund Entity:			
Cleanup Funding EntityNm:			
Cleanup Fund Entity:			
Grant Recipient Name:	R5 TBA - Illinois (BIL)		
Redev Funding Entity Name:			
Property Name:	1523 S Lawndale Ave		
Property Size:	.07		
IC Data Address:			
IC in Place Date:			
Current Owner:			
Address:	1523 S Lawndale Ave		
City:	CHICAGO		
State Code:	IL		
Zip Code:	60623		
Horizontal Collection Method:			
Horizontal Reference Datum:			
Reference Point:			
Other Description:			
Other Desc Cleaned Up:			
Desc Hist:			

Coop Agreement No:	n/a	**Env EC in Place:**	
GPA Type ID:	2	**Env EC Required:**	U
GPA Type Desc:	Phase II Environmental Assessment	**Env IC in Place:**	
Dt RLF Loan Signed:		**Flg Clnup Trmt Tec:**	U
Dt RLF Sbgrnt Sgnd:		**Flag EC Cover Tech:**	
Accmplisht Cnt Flg:		**Flg EC Eng Barrier:**	
Awp Catalyst Yn:		**Flag EC Immblztn:**	
Assess ArsenIC :		**Flag EC in Place:**	
Assess Bldg Mats :		**Flag EC Other:**	
Assess Cadmium :		**Flag EC Required:**	U
Assess Chromium :	Y	**Flag EC Security:**	
Assess Copper :		**Flg Prop Not Enrld:**	Y
Assess Iron :		**Excavation Disposl:**	
Assess Mercury :		**Extrctn of Cntmnts:**	
Assess Nickel :		**FCA Fy:**	
Assess None :		**Ftr Multistry Acre:**	
Assess oorair :		**RFR Notation:**	
Assess Pesticides :		**RLF Ln Cst Shr Amt:**	
Assess Selenium :		**RLF Loan Amount:**	
Assess Svocs :		**RLF Subgrant Amt:**	
Assess Unknown :		**Sect 128 A St Trbl:**	
Clnup Actvy Funded:		**Interest Rate:**	
Clnup ArsenIC :		**Low Income:**	
Clnup Bldg Mats :		**Low Income Pct:**	

Clnup Cadmium :		***Median Income:***	
Clnup Chromium :		***Multipurpose:***	
Clnup Copper :		***Past Mltistry Acre:***	
Clnup Cst Shr Amt:		***Pro Code:***	4B
Clnup Doc:		***Pro Income Amt:***	
Clnup Iron :		***Vacant Housing:***	
Clnup Mercury :		***Vacant Housing Pct:***	
Clnup Nickel :		***Total Unemployed:***	
Clnup None :		***Unemployed Pct:***	
Clnup of Structurs:		***Below Poverty:***	
Clnup oorair :		***Below Poverty Pct:***	
Clnup Pesticides :		***Radius:***	
Clnup Selenium :		***Actvy Funded:***	
Clnup Svocs :		***Cost Share Amt:***	
Clnup Unkn Media :		***Rdctn of Cntmnts:***	
Clnup Unknown :		***Removal of Mats:***	
Env Clnup Jobs:		***Repayment Period:***	
Env Pro Income Amt:			
Property Alias:			
AA Actvy Funded:			
AA Source of Funding:			
AA Amt Funding:			
Redev Fund Entity:			
Redev Lvrgd Srcs:			
Redev Cmpltn Date:			

Clnup Trmt Tech Info: Cleanup/treatment technologies are dependent on the site redevelopment plan.

EC Data Address:

EC Addl Info:

Env IC Data Address:

IC Addl Info: Groundwater is prohibited from use at the site.

Ctmnt Found:
Lead
Other Metals
PAHs

Other Forms of Doc:

Highlights: U.S. EPA tasked START under contract 68-HE-0519-D0005, Task Order Line Item No. F0107-0001DA103 to support the City of Chicago, Department of Assets, Information and Services (AIS) with a Targeted Brownfields Assessment. The City of Chicago, AIS has identified this property as part of the INVEST South/West corridor, part of an environmental justice community. The environmental assessment findings will be used to determine how to proceed in the redevelopment of the property. During a records review, AIS identified historical uses of the Site: Sanborn map: cotton seed oil factory and bottling store. A review of adjacent and off-site properties within 250 feet identified the following: No environmental concerns identified for adjacent properties. No environmental concerns identified for off-site properties.

Ctmnt Cleanedup:

Media Afffected:

Ground Water
Soil

Ctmnt Rec:

Lead
Other Metals
PAHs

Map Key	Number of Records	Direction	Distance (mi/ft)	Elev/Diff (ft)	Site	DB
58	1 of 6	SW	0.17 / 917.96	595.19 / 0	B B & B BODY CO INC 3665 W OGDEN AVE CHICAGO IL 60623	RCRA VSQG

EPA Handler ID: ILR000013656
Gen Status Universe: VSG
Contact Name: KATHLEEN BILECKI
Contact Address: 3665 W OGDEN AVE , , CHICAGO , IL, 60623 , US
Contact Phone No and Ext: 312-762-8343
Contact Email:
Contact Country: US
County Name: COOK
EPA Region: 05
Land Type: Private
Receive Date: 19951128
Location Latitude: 41.85324
Location Longitude: -87.717254

Violation/Evaluation Summary

Note: NO RECORDS: As of Jul 2023, there are no Compliance Monitoring and Enforcement (violation) records associated with this facility (EPA ID).

Handler Summary

Importer Activity: No
Mixed Waste Generator: No
Transporter Activity: No
Transfer Facility: No
Onsite Burner Exemption: No
Furnace Exemption: No
Underground Injection Activity: No
Commercial TSD: No
Used Oil Transporter: No
Used Oil Transfer Facility: No
Used Oil Processor: No
Used Oil Refiner: No
Used Oil Burner: No
Used Oil Market Burner: No
Used Oil Spec Marketer: No

Hazardous Waste Handler Details

Sequence No: 1
Receive Date: 19951128
Handler Name: B B & B BODY CO INC
Federal Waste Generator Code: 3
Generator Code Description: Very Small Quantity Generator
Source Type: Notification

Map Key	Number of Records	Direction	Distance (mi/ft)	Elev/Diff (ft)	Site	DB

Waste Code Details

Hazardous Waste Code: D001
Waste Code Description: IGNITABLE WASTE

Hazardous Waste Code: D007
Waste Code Description: CHROMIUM

Hazardous Waste Code: D008
Waste Code Description: LEAD

Hazardous Waste Code: D035
Waste Code Description: METHYL ETHYL KETONE

Hazardous Waste Code: F003
Waste Code Description: THE FOLLOWING SPENT NONHALOGENATED SOLVENTS: XYLENE, ACETONE, ETHYL ACETATE, ETHYL BENZENE, ETHYL ETHER, METHYL ISOBUTYL KETONE, N-BUTYL ALCOHOL, CYCLOHEXANONE, AND METHANOL; ALL SPENT SOLVENT MIXTURES/BLENDS CONTAINING, BEFORE USE, ONLY THE ABOVE SPENT NONHALOGENATED SOLVENTS; AND ALL SPENT SOLVENT MIXTURES/BLENDS CONTAINING, BEFORE USE, ONE OR MORE OF THE ABOVE NONHALOGENATED SOLVENTS, AND A TOTAL OF TEN PERCENT OR MORE (BY VOLUME) OF ONE OR MORE OF THOSE SOLVENTS LISTED IN F001, F002, F004, AND F005; AND STILL BOTTOMS FROM THE RECOVERY OF THESE SPENT SOLVENTS AND SPENT SOLVENT MIXTURES.

Hazardous Waste Code: F005
Waste Code Description: THE FOLLOWING SPENT NONHALOGENATED SOLVENTS: TOLUENE, METHYL ETHYL KETONE, CARBON DISULFIDE, ISOBUTANOL, PYRIDINE, BENZENE, 2-ETHOXYETHANOL, AND 2-NITROPROPANE; ALL SPENT SOLVENT MIXTURES/BLENDS CONTAINING, BEFORE USE, A TOTAL OF TEN PERCENT OR MORE (BY VOLUME) OF ONE OR MORE OF THE ABOVE NONHALOGENATED SOLVENTS OR THOSE SOLVENTS LISTED IN F001, F002, OR F004; AND STILL BOTTOMS FROM THE RECOVERY OF THESE SPENT SOLVENTS AND SPENT SOLVENT MIXTURES.

Owner/Operator Details

Owner/Operator Ind:	Current Owner	***Street No:***	
Type:	Private	***Street 1:***	3556 W OGDEN AVE
Name:	BEQUEAITH JAMES	***Street 2:***	
Date Became Current:		***City:***	CHICAGO
Date Ended Current:		***State:***	IL
Phone:	312-762-8343	***Country:***	
Source Type:	Notification	***Zip Code:***	60623

Map Key	Number of Records	Direction	Distance (mi/ft)	Elev/Diff (ft)	Site	DB
58	2 of 6	SW	0.17 / 917.96	595.19 / 0	B&B BODY CO INC 3665 W OGDEN AVE CHICAGO IL 60623	FINDS/FRS

Registry ID: 110005938959
FIPS Code: 17031
HUC Code: 07120003
Site Type Name: STATIONARY
Location Description:
Supplemental Location:
Create Date: 01-MAR-00
Update Date: 26-JAN-12

Map Key	Number of Records	Direction	Distance (mi/ft)	Elev/Diff (ft)	Site	DB

Interest Types:	STATE MASTER, VSQG
SIC Codes:	
SIC Code Descriptions:	
NAICS Codes:	
NAICS Code Descriptions:	
Conveyor:	FRS-GEOCODE
Federal Facility Code:	
Federal Agency Name:	
Tribal Land Code:	
Tribal Land Name:	
Congressional Dist No:	07
Census Block Code:	170318414002003
EPA Region Code:	05
County Name:	COOK
US/Mexico Border Ind:	
Latitude:	41.85355
Longitude:	-87.71744
Reference Point:	CENTER OF A FACILITY OR STATION
Coord Collection Method:	ADDRESS MATCHING-HOUSE NUMBER
Accuracy Value:	30
Datum:	NAD83
Source:	
Facility Detail Rprt URL:	https://ofmpub.epa.gov/frs_public2/fii_query_detail.disp_program_facility?p_registry_id=110005938959
Data Source:	Facility Registry Service - Single File
Program Acronyms:	

ACES:170000318476, RCRAINFO:ILR000013656

58	3 of 6	SW	0.17 / 917.96	595.19 / 0	TWEAK BOYS INC 3665 W OGDEN AVE IL	PERMITS CHICAGO

Application ID:	ENVAIR113535	**Application Type:**	AIR POLLUTION CONTROL PERMIT
Issue or Entry Date:	10/15/2011	**Application Subtype:**	GENERAL POLUTION PREVENTION(P2)

CDPH Environmental Permit Details

Status:	CLOSED	**Street No to:**	
Applicant:	EFRAIN NAVAREZ	**Direction:**	W
Expiration Date:		**Street Name:**	OGDEN
Data Source:	DEPT. OF PUBLIC HEALTH	**Street Type:**	AVE
Street No from:	3665		
Location:	POINT (-87.71744 41.85355)		
Comment:			

082574 [EQUIP ID: 01-00, QUANTITY: 1, DESCRIPTION: 101 - BOOTH, PAINT SPRAY, NOTE:],[EQUIP ID: 02-01, QUANTITY: 1, DESCRIPTION: 832 - AREA, PREP STATION, NOTE:]**Note: Many records provided by the department have a truncated Comment field.

58	4 of 6	SW	0.17 / 917.96	595.19 / 0	TWEAK BOYS, INC. 3665 W OGDEN AVE, CHICAGO, IL	PERMITS CHICAGO

Map Key	Number of Records	Direction	Distance (mi/ft)	Elev/Diff (ft)	Site	DB
					IL	

Application ID: DOEAIR21904
Application Type: AIR POLLUTION CONTROL PERMIT
Issue or Entry Date: 10/29/2007
Application Subtype: EQUIPMENT INSTALLATION

CDPH Environmental Permit Details

Status: CLOSED
Applicant:
Expiration Date: 04/26/2008
Data Source: HISTORIC DEPT. OF ENVIRONMENT
Street No from: 3665
Location: POINT (-87.71744 41.85355)
Comment:
Street No to:
Direction: W
Street Name: OGDEN
Street Type: AVE

QTY: 1.0 SPRAY BOOTH: UPDRAFT/ MAKE AND MODEL: CUSTOM/ DIMENSIONS: 31 X 21.6 X 14.8**Note: Many records provided by the department have a truncated Comment field.

58	5 of 6	SW	0.17 / 917.96	595.19 / 0	JAMES BEQUEAITH JR. 3665 W OGDEN AVE, CHICAGO, IL IL	PERMITS CHICAGO

Application ID: DOEAIR2421
Application Type: AIR POLLUTION CONTROL PERMIT
Issue or Entry Date: 03/25/1996
Application Subtype: EQUIPMENT INSTALLATION

CDPH Environmental Permit Details

Status: CLOSED
Applicant:
Expiration Date: 09/21/1996
Data Source: HISTORIC DEPT. OF ENVIRONMENT
Street No from: 3665
Location: POINT (-87.71744 41.85355)
Comment:
Street No to:
Direction: W
Street Name: OGDEN
Street Type: AVE

QTY: 1.0 SPRAY AREA, HOMEMADE, DIM. 27'X20'X15' EXHAUSTED OUTSIDE, FILTERED, 2@24"X20"**Note: Many records provided by the department have a truncated Comment field.

58	6 of 6	SW	0.17 / 917.96	595.19 / 0	B&b Body Co Inc 3665 W Ogden Ave Chicago IL	IEPA DOCS

Note: Documents related to facilities in Illinois can be searched on the Illinois Environmental Protection Agency (IEPA) Document Explorer: https://external.epa.illinois.gov/DocumentExplorer

Details

Site ID: 170000318476
System ID: 0316235073
Interest Type: BOL
Media Code: LAND
Document Indicator: No
Latitude: 41.85352
Longitude: -87.71686
X: -87.71685999999994

Map Key	Number of Records	Direction	Distance (mi/ft)	Elev/Diff (ft)	Site	DB

Revision Date/Time: 06/30/2003 **Y:** 41.85352000000006
Collection Date: 12/30/2003

---

59 *1 of 1* *NE* *0.18 / 947.92* *594.86 / 0* ***RITA VERA 1519 S TRUMBULL AVE, CHICAGO, IL IL*** ***PERMITS CHICAGO***

Application ID: DOEAIR20649 **Application Type:** AIR POLLUTION CONTROL PERMIT
Issue or Entry Date: 02/14/2007 **Application Subtype:** EQUIPMENT INSTALLATION

CDPH Environmental Permit Details

Status: CLOSED **Street No to:**
Applicant: **Direction:** S
Expiration Date: 08/13/2007 **Street Name:** TRUMBULL
Data Source: HISTORIC DEPT. OF ENVIRONMENT **Street Type:** AVE
Street No from: 1519
Location: POINT (-87.71157 41.86022)
Comment:

QTY: 1.0 ARCHITECTURAL SURFACE CLEANING: SANDBLASTING/ DUST SUPPRESSION METHOD: TARPS/ PERMIT EXPIRES: 06/30/2007**Note: Many records provided by the department have a truncated Comment field.

---

60 *1 of 3* *SW* *0.18 / 954.81* *595.19 / 0* ***3701 W. OGDAN 3701 W. OGDAN CHICAGO IL 60623-2557*** ***FINDS/FRS***

Registry ID: 110039545203
FIPS Code: 17031
HUC Code: 07120003
Site Type Name: BROWNFIELDS SITE
Location Description:
Supplemental Location:
Create Date: 22-OCT-09
Update Date: 08-OCT-15
Interest Types: BROWNFIELDS PROPERTY
SIC Codes:
SIC Code Descriptions:
NAICS Codes:
NAICS Code Descriptions:
Conveyor: FRS-GEOCODE
Federal Facility Code:
Federal Agency Name:
Tribal Land Code:
Tribal Land Name:
Congressional Dist No: 07
Census Block Code: 170318414002004
EPA Region Code: 05
County Name: COOK
US/Mexico Border Ind:
Latitude: 41.85339

Map Key	Number of Records	Direction	Distance (mi/ft)	Elev/Diff (ft)	Site	DB

Longitude: -87.7179
Reference Point: CENTER OF A FACILITY OR STATION
Coord Collection Method: ADDRESS MATCHING-HOUSE NUMBER
Accuracy Value: 30
Datum: NAD83
Source:
Facility Detail Rprt URL: https://ofmpub.epa.gov/frs_public2/fii_query_detail.disp_program_facility?p_registry_id=110039545203
Data Source: Facility Registry Service - Single File
Program Acronyms:

ACRES:13882

Map Key	Number of Records	Direction	Distance (mi/ft)	Elev/Diff (ft)	Site	DB
60	2 of 3	SW	0.18 / 954.81	595.19 / 0	3701 W. Ogdan 3701 W. Ogdan Chicago IL	FED BROWNFIELDS

Property ID: 13882
Property Name: 3701 W. Ogdan
Address: 3701 W. Ogdan
City: Chicago
State Code: IL
Zip Code:
Lat Measure: 41.853215
Long Measure: -87.717378
Primary Name (Map): 3701 W. OGDAN
Location Address (Map): 3701 W. OGDAN
City Name (Map): CHICAGO
County Name (Map): COOK
State Code (Map): IL
Postal Code (Map): 60623
Latitude (Map): 41.853215
Longitude (Map): -87.717378
Data Source: USEPA - CIMC Export BF Properties; USEPA - CIMC Web Map Service BF Properties

Brownfields Details

Registry I:	110039545203	**BF RLF Gra:**	
EPA ID:		**BF RLF Pil:**	
EPA Region:	05	**BF Assess :**	
Cat No:	07120003	**BF Cleanup:**	
RCRA Handl:		**BF Tba Ind:**	
RCRA Curre:		**BF 128a In:**	
RCRA Remed:		**BF IC Code:**	U
RCRA Const:		**BF IC Gc I:**	U
RCRA EI He:		**BF IC Ep I:**	U
RCRA EI Gm:		**BF IC ID I:**	U
RCRA Rem 1:		**BF IC Pr I:**	U
RCRA Ec Gw:		**FF Brac In:**	
RCRA Ec Ng:		**BF RLF Ind:**	
RCRA IC Ep:		**BF Assess1:**	

RCRA IC Gc:		BF Multipu:	
RCRA IC ID:		BF Awp Ind:	
RCRA IC Pr:		BF Showcas:	Y
FF RCRA In:		BF 128a P :	
RCRA Trans:		LUST Relea:	
RCRA Tra 1:		LUST Award:	
RCRA Ec Co:		LUST State:	
RCRA IC Co:		Congressio:	IL-07
RCRA Gpra :		FD Agency :	
RCRA Rem 2:		FD Listing:	
RCRA Dru 1:		FD Non NPL:	
SF Site ID:		FD RCRA Ha:	
SF Ec Ind:		FD RCRA Ca:	
SF El Gm C:		FD SF NPL :	
SF El He C:		FD FF Ind:	
SF IC Ind:		FD Ej Code:	
SF NPL Cod:		FD Brac In:	
SF NPL C 1:		FD Federal:	
SF Admin F:		FD Hrs Sco:	
FF And Sit:		FD Ongoing:	
FF SF Ind:		FD NPL Sta:	
Map Symbol:	B	FD Non N 1:	
Data Refre:	16-Feb-2023	FD RCRA Gw:	
GIS Refres:		FD RCRA He:	
New Site:		FD GMS Sur:	
EPAOSC Sit:		FD Hes Sur:	
EPAOSC Res:		FD SF Site:	
EPAOSC R 1:		FD Brac Ro:	
EPAOSC Sta:		Stimulus S:	
EPAOSC Inc:		Stimulus B:	
Desc :			
Ind Name:			
Cat Name:	Chicago		
Sub Name:	Chicago		
Primary Name:	3701 W. OGDAN		
RCRA Drupa:			
Repow Ref :	https://cimc.epa.gov/ords/cimc/f?p=CIMC:REPOWER:::::P33_REF:21487		
Url:	https://obipublic11.epa.gov/analytics/saw.dll?PortalPages&Action=Navigate&col1=ACRES_GRANT_EXPORT.PROPERTY_ID&val1=%2213882.0%22&PortalPath=/shared/CIMC/_portal/CIMC&Page=Profile+Page		
Census Url:	https://ejscreen.epa.gov/mapper/demogreportpdf.aspx?report=census2010sf1&coords=-87.717378%2C41.853215&feattype=point&radius=1.0		
ACS Url:	https://ejscreen.epa.gov/mapper/demogreportpdf.aspx?report=acs2017&coords=-87.717378%2C41.853215&feattype=point&radius=1.0		
ERR Lat Lo:		UST Status:	
LUST ID:		UST Substa:	
SAA Site:		UST SPA Fa:	
UST Landus:		UST SPA Wa:	
UST Closed:		UST WHPA F:	
UST Open:		UST WHPA W:	
SF Site Na:			
SF Non N 1:			

SF Non N 2:	
SF Non N 3:	
SF Non Npl:	
BF Prope 1:	3701 W. Ogdan
RCRA Han 1:	
RCRA Rau I:	
REPOW BF:	SGW
REPOW RCRA:	
REPOW Re 1:	RE-Powering Site Profile
REPOW Ref1:	21487
REPOW SF:	

Cleanups In My Community (CIMC)

Grant ID:	60718975	**Cleanup Lead :**	
Grant Type:	Showcase Community	**Cleanup Oth Cont:**	
EPA Region:	05	**Cleanup Oth Metal :**	
St Enrollment Dt:		**Cleanup Pahs :**	
St NFA Dt:		**Cleanup Pcbs :**	
Ownshp Changed :		**Clnup Petrol Prod :**	
Ownership Entity:		**Cleanup Sediments :**	
Permit Tools :		**Cleanup Soil :**	
Photo Available :		**Cleanup Srf Water :**	
Source Mapscale No:	100000	**Cleanup Vocs :**	
ASMT Air :		**Prop Cntrl :**	
ASMT Asbestos :		**Prop Fnding Typ Cd:**	
ASMT Cntrl Sub :		**Ready For Reuse :**	N
ASMT Drk Wat:		**Redev Acres:**	
ASMT Grd Water:		**Flag Cleanup Reqd:**	Y
ASMT Lead :		**Flag IC in Place:**	U
ASMT Oth Cont:		**Flag IC Required:**	
ASMT Oth Metal :		**Past Acres:**	
ASMT Pahs :		**Past Cml Acres:**	
ASMT Pcbs :		**Past Grnspc Acres:**	
ASMT Sediments :		**Past Res Acres:**	
ASMT Soil :		**Future Acres:**	
ASMT Srf Water :		**Future Cml Acres:**	
ASMT Vocs :		**Future Grnspc Acre:**	
Asses Petrol Prod :		**Future Res Acres:**	
Assess Type:		**Redev Amount:**	
Assess Amount:		**Redev Cleanup Jobs:**	
Assess Cmpltn Dt:		**Redev Start Dt:**	
Assess Start Dt:		**Gov Cntrl :**	
Cleanup Amount:		**Info DevlCes :**	
Cleanup Acres:		**Sfllp Factor :**	
Cleanup Start Dt:	03/31/2000	**Stcntrbg:**	
Cleanup Cmpltn Dt:	03/31/2000	**Other Media :**	
Cleanup Air :		**Unknown Media :**	
Cleanup Asbestos :		**Video Available :**	
Cleanup Cntrl Sub :		**Latitude Measure:**	41.853215

Cleanup Drk Wat:		***Longitude Measure:***	-87.717378
Cleanup Grd Water:			
St Enrollment ID:			
Local Parcel No:			
Assess Fnd Ent Nm:			
Assess Fund Entity:			
Cleanup Funding EntityNm:			
Cleanup Fund Entity:			
Grant Recipient Name:	Chicago, City of		
Redev Funding Entity Name:			
Property Name:	3701 W. Ogdan		
Property Size:			
IC Data Address:			
IC in Place Date:			
Current Owner:			
Address:	3701 W. Ogdan		
City:	Chicago		
State Code:	IL		
Zip Code:			
Horizontal Collection Method:	Address Matching-House Number		
Horizontal Reference Datum:	North American Datum of 1983		
Reference Point:	Entrance Point of a Facility or Station		
Other Description:			
Other Desc Cleaned Up:			
Desc Hist:			

Coop Agreement No:	98546801	***Env EC in Place:***	
GPA Type ID:	5	***Env EC Required:***	
GPA Type Desc:	Cleanup Activity	***Env IC in Place:***	U
Dt RLF Loan Signed:		***Flg Clnup Trmt Tec:***	
Dt RLF Sbgrnt Sgnd:		***Flag EC Cover Tech:***	
Accmplisht Cnt Flg:		***Flg EC Eng Barrier:***	
Awp Catalyst Yn:		***Flag EC Immblztn:***	
Assess ArsenIC :		***Flag EC in Place:***	
Assess Bldg Mats :		***Flag EC Other:***	
Assess Cadmium :		***Flag EC Required:***	
Assess Chromium :		***Flag EC Security:***	
Assess Copper :		***Flg Prop Not Enrld:***	
Assess Iron :		***Excavation Disposl:***	
Assess Mercury :		***Extrctn of Cntmnts:***	
Assess Nickel :		***FCA Fy:***	
Assess None :		***Ftr Multistry Acre:***	
Assess oorair :		***RFR Notation:***	
Assess Pesticides :		***RLF Ln Cst Shr Amt:***	
Assess Selenium :		***RLF Loan Amount:***	
Assess Svocs :		***RLF Subgrant Amt:***	
Assess Unknown :		***Sect 128 A St Trbl:***	
Clnup Actvy Funded:		***Interest Rate:***	
Clnup ArsenIC :		***Low Income:***	10965
Clnup Bldg Mats :		***Low Income Pct:***	69.47
Clnup Cadmium :		***Median Income:***	4219

Clnup Chromium :		***Multipurpose:***	
Clnup Copper :		***Past Mltistry Acre:***	
Clnup Cst Shr Amt:		***Pro Code:***	BP
Clnup Doc:	N	***Pro Income Amt:***	
Clnup Iron :		***Vacant Housing:***	1525
Clnup Mercury :		***Vacant Housing Pct:***	24.95
Clnup Nickel :		***Total Unemployed:***	1089
Clnup None :		***Unemployed Pct:***	6.9
Clnup of Structurs:		***Below Poverty:***	6098
Clnup oorair :		***Below Poverty Pct:***	38.63
Clnup Pesticides :		***Radius:***	.5
Clnup Selenium :		***Actvy Funded:***	
Clnup Svocs :		***Cost Share Amt:***	
Clnup Unkn Media :		***Rdctn of Cntmnts:***	
Clnup Unknown :		***Removal of Mats:***	
Env Clnup Jobs:		***Repayment Period:***	
Env Pro Income Amt:			
Property Alias:			
AA Actvy Funded:			
AA Source of Funding:			
AA Amt Funding:			
Redev Fund Entity:			
Redev Lvrgd Srcs:			
Redev Cmpltn Date:			
Clnup Trmt Tech Info:			
EC Data Address:			
EC Addl Info:			
Env IC Data Address:			
IC Addl Info:			
Ctmnt Found:			
Other Forms of Doc:			
Highlights:			
Ctmnt Cleanedup:			
Media Afffected:			
Ctmnt Rec:			

Cleanups In My Community (CIMC)

Grant ID:	60718975	***Cleanup Lead :***	
Grant Type:	Showcase Community	***Cleanup Oth Cont:***	
EPA Region:	05	***Cleanup Oth Metal :***	
St Enrollment Dt:		***Cleanup Pahs :***	
St NFA Dt:		***Cleanup Pcbs :***	
Ownshp Changed :		***Clnup Petrol Prod :***	
Ownership Entity:		***Cleanup Sediments :***	
Permit Tools :		***Cleanup Soil :***	
Photo Available :		***Cleanup Srf Water :***	
Source Mapscale No:	100000	***Cleanup Vocs :***	
ASMT Air :		***Prop Cntrl :***	

ASMT Asbestos :		***Prop Fnding Typ Cd:***	
ASMT Cntrl Sub :		***Ready For Reuse :***	N
ASMT Drk Wat:		***Redev Acres:***	
ASMT Grd Water:		***Flag Cleanup Reqd:***	Y
ASMT Lead :		***Flag IC in Place:***	U
ASMT Oth Cont:		***Flag IC Required:***	
ASMT Oth Metal :		***Past Acres:***	
ASMT Pahs :		***Past Cml Acres:***	
ASMT Pcbs :		***Past Grnspc Acres:***	
ASMT Sediments :		***Past Res Acres:***	
ASMT Soil :		***Future Acres:***	
ASMT Srf Water :		***Future Cml Acres:***	
ASMT Vocs :		***Future Grnspc Acre:***	
Asses Petrol Prod :		***Future Res Acres:***	
Assess Type:	Phase I Environmental Assessment	***Redev Amount:***	
Assess Amount:		***Redev Cleanup Jobs:***	
Assess Cmpltn Dt:	12/31/1999	***Redev Start Dt:***	
Assess Start Dt:	12/31/1999	***Gov Cntrl :***	
Cleanup Amount:		***Info DevlCes :***	
Cleanup Acres:		***Sfllp Factor :***	
Cleanup Start Dt:		***Stcntrbg:***	
Cleanup Cmpltn Dt:		***Other Media :***	
Cleanup Air :		***Unknown Media :***	
Cleanup Asbestos :		***Video Available :***	
Cleanup Cntrl Sub :		***Latitude Measure:***	41.853215
Cleanup Drk Wat:		***Longitude Measure:***	-87.717378
Cleanup Grd Water:			
St Enrollment ID:			
Local Parcel No:			
Assess Fnd Ent Nm:			
Assess Fund Entity:			
Cleanup Funding EntityNm:			
Cleanup Fund Entity:			
Grant Recipient Name:	Chicago, City of		
Redev Funding Entity Name:			
Property Name:	3701 W. Ogdan		
Property Size:			
IC Data Address:			
IC in Place Date:			
Current Owner:			
Address:	3701 W. Ogdan		
City:	Chicago		
State Code:	IL		
Zip Code:			
Horizontal Collection Method:	Address Matching-House Number		
Horizontal Reference Datum:	North American Datum of 1983		
Reference Point:	Entrance Point of a Facility or Station		
Other Description:			
Other Desc Cleaned Up:			
Desc Hist:			

Coop Agreement No:	98546801	**Env EC in Place:**	
GPA Type ID:	1	**Env EC Required:**	
GPA Type Desc:	Phase I Environmental Assessment	**Env IC in Place:**	U
Dt RLF Loan Signed:		**Flg Clnup Trmt Tec:**	
Dt RLF Sbgrnt Sgnd:		**Flag EC Cover Tech:**	
Accmplisht Cnt Flg:	N	**Flg EC Eng Barrier:**	
Awp Catalyst Yn:		**Flag EC Immblztn:**	
Assess ArsenIC :		**Flag EC in Place:**	
Assess Bldg Mats :		**Flag EC Other:**	
Assess Cadmium :		**Flag EC Required:**	
Assess Chromium :		**Flag EC Security:**	
Assess Copper :		**Flg Prop Not Enrld:**	
Assess Iron :		**Excavation Disposl:**	
Assess Mercury :		**Extrctn of Cntmnts:**	
Assess Nickel :		**FCA Fy:**	
Assess None :		**Ftr Multistry Acre:**	
Assess oorair :		**RFR Notation:**	
Assess Pesticides :		**RLF Ln Cst Shr Amt:**	
Assess Selenium :		**RLF Loan Amount:**	
Assess Svocs :		**RLF Subgrant Amt:**	
Assess Unknown :		**Sect 128 A St Trbl:**	
Clnup Actvy Funded:		**Interest Rate:**	
Clnup ArsenIC :		**Low Income:**	10965
Clnup Bldg Mats :		**Low Income Pct:**	69.47
Clnup Cadmium :		**Median Income:**	4219
Clnup Chromium :		**Multipurpose:**	
Clnup Copper :		**Past Mltistry Acre:**	
Clnup Cst Shr Amt:		**Pro Code:**	BP
Clnup Doc:	N	**Pro Income Amt:**	
Clnup Iron :		**Vacant Housing:**	1525
Clnup Mercury :		**Vacant Housing Pct:**	24.95
Clnup Nickel :		**Total Unemployed:**	1089
Clnup None :		**Unemployed Pct:**	6.9
Clnup of Structurs:		**Below Poverty:**	6098
Clnup oorair :		**Below Poverty Pct:**	38.63
Clnup Pesticides :		**Radius:**	.5
Clnup Selenium :		**Actvy Funded:**	
Clnup Svocs :		**Cost Share Amt:**	
Clnup Unkn Media :		**Rdctn of Cntmnts:**	
Clnup Unknown :		**Removal of Mats:**	
Env Clnup Jobs:		**Repayment Period:**	
Env Pro Income Amt:			
Property Alias:			
AA Actvy Funded:			
AA Source of Funding:			
AA Amt Funding:			
Redev Fund Entity:			
Redev Lvrgd Srcs:			
Redev Cmpltn Date:			
Clnup Trmt Tech Info:			
EC Data Address:			

Map Key	Number of Records	Direction	Distance (mi/ft)	Elev/Diff (ft)	Site	DB

EC Addl Info:
Env IC Data Address:
IC Addl Info:
Ctmnt Found:
Other Forms of Doc:
Highlights:
Ctmnt Cleanedup:
Media Afffected:

Ctmnt Rec:

---

60 | ***3 of 3*** | ***SW*** | ***0.18 / 954.81*** | ***595.19 / 0*** | ***Vacant Lot 3701 W Ogden Chicago IL*** | ***REM ASSESS***

Name (Geo Search):	Vacant Lot	***Name (Doc Search):***	Vacant Lot - 170000503970
Addr (Geo Search):	3701 W Ogden	***Addr (Doc Search):***	3701 W Ogden
City (Geo Search):	Chicago	***City (Doc Search):***	Chicago
State (Geo Search):	IL	***State (Doc Search):***	IL
Postal (Geo Search):	60610	***Zip (Doc Search):***	60610

Note: Documents related to facilities in Illinois can be searched on the Illinois Environmental Protection Agency (IEPA) Document Explorer: https://external.epa.illinois.gov/DocumentExplorer

Data Source: IEPA Document Explorer - Geographic Search; IEPA Document Explorer - Facility/Site Search

IEPA Document Explorer

Site ID:	170000503970	***Originating Bureau:***	Bureau of Land
Program ID:	0316085343	***Document Count:***	9
Category:	Site Remediation - Technical	***Total Pages:***	50

Category URL: https://docuware67.illinois.gov/DocuWare/PlatformRO/WebClient/3/Integration?lc=VXNlcj1kd3B1YmxpY1xuUHdkPU4xbWRhJHRyYXRvclBANTU1&p=RLV&rl=ce728c9a-11c1-4ddf-9003-314169ab1943&tw=Results&q=W0lFUEFJRF09IjE3MDAwMDUwMzk3MCIgQU5EIFtDQVRFR09SWV09IjMxQSI1

IEPA Docuware (SWAP)

Site ID:	170000503970	***Document Indicator:***	Yes
System ID:	0316085343	***Latitude:***	41.85296
Interest Type:	VSRU	***Longitude:***	-87.71802
Media Code:	LAND	***X:***	-87.71801999999997
Collection Date:	11/17/2008	***Y:***	41.85296000000005
Revision Date/Time:	06/30/2003		

IEPA Docuware (SWAP)

Site ID:	170000503970	***Document Indicator:***	Yes
System ID:	0316085343	***Latitude:***	41.852957
Interest Type:	BOL	***Longitude:***	-87.718021
Media Code:	LAND	***X:***	-87.71802099999996
Collection Date:	01/31/2012	***Y:***	41.85295700000006
Revision Date/Time:	06/30/2003		

Map Key	Number of Records	Direction	Distance (mi/ft)	Elev/Diff (ft)	Site	DB
61	1 of 3	ESE	0.18 / 963.88	596.19 / 1	REGNARD CARTER 3401 W OGDEN AVE, CHICAGO, IL IL	PERMITS CHICAGO

Application ID: DOEAIR3169
Issue or Entry Date: 11/08/1996
Application Type: AIR POLLUTION CONTROL PERMIT
Application Subtype: EQUIPMENT INSTALLATION

CDPH Environmental Permit Details

Status: CLOSED
Applicant:
Expiration Date: 05/07/1997
Data Source: HISTORIC DEPT. OF ENVIRONMENT
Street No from: 3401
Location: POINT (-87.71048 41.85599)
Comment:
Street No to:
Direction: W
Street Name: OGDEN
Street Type: AVE

QTY: 1.0 FURNACE - NORDYNE G5RA072CR MIN.BTU 58,000 MAX.BTU 72,000,QTY: 1.0 PROCESS EQUIPMENT - COOKING HOOD 14 GA B.I. W/GREASE FILTERS ,QTY: 1.0 FURNACE - AMERICAN STANDARD YCC060F1MOBC MIN.BTU 80,000 MAX.BTU 100,000**Note: Many records provided by the department have a truncated Comment field.

Map Key	Number of Records	Direction	Distance (mi/ft)	Elev/Diff (ft)	Site	DB
61	2 of 3	ESE	0.18 / 963.88	596.19 / 1	Former Police Parking Lot 3401 W. Ogden Avenue Chicago IL 60623	SRP

I EPA ID: 0316306514
US EPA ID:
County: Cook
Longitude: -87.710553
Latitude: 41.855654

Site Applicant / Consultant Information

RA Title: Mr
RA First Name: Ethan
RA Last Name: Lassiter
RA Address1: 2850 S Michigan Avenue
RA Address2:
RA City: Chicago, IL
RA Zip: 60616
Consultant Contact: Jessica Madsen
RA Company: Eastlake Management & Development Corp
Consultant Company: K Plus Engineering Services LLC
Received SA Date: 8/18/2022
PM ID: Troy Faley
Foury Letter Date:
Active Site: Yes
Consultant Address1: 935 W Chestnut Street
Consultant Address2: Suite LL14
Consultant City: Chicago, IL
Consultant Zip: 60642

Map Key	Number of Records	Direction	Distance (mi/ft)	Elev/Diff (ft)	Site	DB
61	3 of 3	ESE	0.18 / 963.88	596.19 / 1	Former Police Parking Lot - 170002532105 3401 W Ogden Ave Chicago IL 60623	REM ASSESS

Name (Geo Search):
Addr (Geo Search):
City (Geo Search):
State (Geo Search):
Name (Doc Search): Former Police Parking Lot - 170002532105
Addr (Doc Search): 3401 W Ogden Ave
City (Doc Search): Chicago
State (Doc Search): IL

Map Key	Number of Records	Direction	Distance (mi/ft)	Elev/Diff (ft)	Site	DB

Postal (Geo Search): **Zip (Doc Search):** 60623

Note: Documents related to facilities in Illinois can be searched on the Illinois Environmental Protection Agency (IEPA) Document Explorer: https://external.epa.illinois.gov/DocumentExplorer

Data Source: IEPA Document Explorer - Facility/Site Search

IEPA Document Explorer

Site ID: 170002532105 **Originating Bureau:** Bureau of Land

Program ID: 0316306514 **Document Count:** 5

Category: Site Remediation - Technical **Total Pages:** 433

Category URL: https://docuware67.illinois.gov/DocuWare/PlatformRO/WebClient/3/Integration?lc=VXNlcj1kd3B1YmxpY1xuUHdkPU4xbWRhJHRyYXRvclBANTU1&p=RLV&rl=ce728c9a-11c1-4ddf-9003-314169ab1943&tw=Results&q=W0lFUEFJRF09IjE3MDAwMjUzMjEwNSIgQU5EIFtDQVRFR09SWV09IjMxQSI1

62	1 of 3	SSE	0.19 / 992.59	601.16 / 6	CROWN COMM ACADEMY 2128 S ST LOUIS CHICAGO IL 60623	RCRA SQG

EPA Handler ID: ILR000032672

Gen Status Universe: Small Quantity Generator

Contact Name: CATHERINE JERNIGAN

Contact Address: 2128 S ST LOUIS , , CHICAGO , IL, 60623 , US

Contact Phone No and Ext: 773-534-1680

Contact Email:

Contact Country: US

County Name: COOK

EPA Region: 05

Land Type: District

Receive Date: 19970106

Location Latitude: 41.852583

Location Longitude: -87.712794

Violation/Evaluation Summary

Note: NO RECORDS: As of Oct 2023, there are no Compliance Monitoring and Enforcement (violation) records associated with this facility (EPA ID).

Handler Summary

Importer Activity: No

Mixed Waste Generator: No

Transporter Activity: No

Transfer Facility: No

Onsite Burner Exemption: No

Furnace Exemption: No

Underground Injection Activity: No

Commercial TSD: No

Used Oil Transporter: No

Used Oil Transfer Facility: No

Used Oil Processor: No

Used Oil Refiner: No

Used Oil Burner: No
Used Oil Market Burner: No
Used Oil Spec Marketer: No

Hazardous Waste Handler Details

Sequence No: 1
Receive Date: 19970106
Handler Name: CROWN COMM ACADEMY
Federal Waste Generator Code: 2
Generator Code Description: Small Quantity Generator
Source Type: Notification

Waste Code Details

Hazardous Waste Code: D008
Waste Code Description: LEAD

Owner/Operator Details

Owner/Operator Ind: Current Owner
Type: District
Name: CHICAGO PUBLIC SCHOOLS
Date Became Current:
Date Ended Current:
Phone: 773-535-7039
Source Type: Notification
Street No:
Street 1: 18198 W PERSHING RD
Street 2:
City: CHICAGO
State: IL
Country:
Zip Code: 60609

---

62 **2 of 3** **SSE** **0.19 / 992.59** **601.16 / 6** ***CROWN COMM ACAD FINE ARTS CTR***
2128 S ST LOUIS
CHICAGO IL 60623-3121 ***FINDS/FRS***

Registry ID: 110005951728
FIPS Code: 17031
HUC Code: 07120003
Site Type Name: STATIONARY
Location Description:
Supplemental Location:
Create Date: 01-MAR-00
Update Date: 26-JAN-12
Interest Types: SQG, STATE MASTER
SIC Codes:
SIC Code Descriptions:
NAICS Codes:
NAICS Code Descriptions:
Conveyor: ACES
Federal Facility Code:
Federal Agency Name:
Tribal Land Code:

Map Key	Number of Records	Direction	Distance (mi/ft)	Elev/Diff (ft)	Site	DB

Tribal Land Name:
Congressional Dist No: 07
Census Block Code: 170318414001005
EPA Region Code: 05
County Name: COOK
US/Mexico Border Ind:
Latitude: 41.85295
Longitude: -87.71251
Reference Point:
Coord Collection Method:
Accuracy Value:
Datum: NAD83
Source:
Facility Detail Rprt URL: https://ofmpub.epa.gov/frs_public2/fii_query_detail.disp_program_facility?p_registry_id=110005951728
Data Source: Facility Registry Service - Single File
Program Acronyms:

ACES:170000329785, RCRAINFO:ILR000032672

62	3 of 3	SSE	0.19 / 992.59	601.16 / 6	Crown Comm Acad Fine Arts Ctr 2128 S St Louis Chicago IL	IEPA DOCS

Note: Documents related to facilities in Illinois can be searched on the Illinois Environmental Protection Agency (IEPA) Document Explorer: https://external.epa.illinois.gov/DocumentExplorer

Details

Site ID: 170000329785
System ID: 0316305116
Interest Type: BOL
Media Code: LAND
Revision Date/Time: 06/30/2003
Collection Date: 12/30/2003
Document Indicator: No
Latitude: 41.85295
Longitude: -87.71251
X: -87.71250999999995
Y: 41.85295000000008

63	1 of 1	E	0.19 / 994.27	595.52 / 1	BEN GELLER CHEVY 3400 W OGDEN AVE CHICAGO IL	TANKS CHICAGO

Facility ID: 3400OGD1966-10-13
Owner:
Data Source(s): HISTORIC DEPT. OF BUILDINGS

Detail(s)

Tank ID:
Installation Date: 10/13/1966
Removal Date:
Last Used Date:
Tank Type: UNDERGROUND STORAGE TANK
Street No from: 3400
Street No to: 3400
Street Name: OGDEN
Street Type: AVE
Direction: W

Map Key	Number of Records	Direction	Distance (mi/ft)	Elev/Diff (ft)	Site	DB

Tank Material:
Tank Construction:
Tank Product:
Tank Capacity:
Location: POINT (-87.71037524919076 41.85635053805784)
Comment: WORK BY: SPACE COND.; INSPECT 2-275 GAL FUEL OIL TANKS FINAL 11/18/66

Latitude: 41.85635053805784
Longitude: -87.71037524919076

---

64 | **1 of 1** | **ESE** | **0.19 / 1,002.16** | **596.82 / 2** | **MRS. GUSSIE DYE**
1862 S HOMAN AVE, CHICAGO, IL
IL

PERMITS CHICAGO

Application ID: DOEAIR5857
Issue or Entry Date: 05/05/1999
Application Type: AIR POLLUTION CONTROL PERMIT
Application Subtype: EQUIPMENT INSTALLATION

CDPH Environmental Permit Details

Status: CLOSED
Applicant:
Expiration Date: 11/01/1999
Data Source: HISTORIC DEPT. OF ENVIRONMENT
Street No from: 1862
Location: POINT (-87.71022 41.85536)
Comment:
Street No to:
Direction: S
Street Name: HOMAN
Street Type: AVE

QTY: 1.0 SANDBLASTING OPERATION - SILICA SAND DUST SUPPRESSION: WETTING WASTE DISPOSAL: DUMPSTER**Note: Many records provided by the department have a truncated Comment field.

---

65 | **1 of 1** | **SSE** | **0.19 / 1,007.15** | **600.22 / 5** | **2115 S DRAKE**
2115 S DRAKE
CHICAGO IL 60623

FINDS/FRS

Registry ID: 110041840960
FIPS Code: 17031
HUC Code: 07120003
Site Type Name: STATIONARY
Location Description:
Supplemental Location:
Create Date: 19-AUG-10
Update Date: 29-DEC-14
Interest Types: STATE MASTER
SIC Codes:
SIC Code Descriptions:
NAICS Codes:
NAICS Code Descriptions:
Conveyor: FRS-GEOCODE
Federal Facility Code:
Federal Agency Name:
Tribal Land Code:
Tribal Land Name:
Congressional Dist No: 07
Census Block Code: 170318414001005
EPA Region Code: 05

Map Key	Number of Records	Direction	Distance (mi/ft)	Elev/Diff (ft)	Site	DB

County Name: COOK
US/Mexico Border Ind:
Latitude: 41.85302
Longitude: -87.71364
Reference Point: CENTER OF A FACILITY OR STATION
Coord Collection Method: ADDRESS MATCHING-HOUSE NUMBER
Accuracy Value: 30
Datum: NAD83
Source:
Facility Detail Rprt URL: https://ofmpub.epa.gov/frs_public2/fii_query_detail.disp_program_facility?p_registry_id=110041840960
Data Source: Facility Registry Service - Single File
Program Acronyms:

ACES:170001857685

Map Key	Number of Records	Direction	Distance (mi/ft)	Elev/Diff (ft)	Site	DB
66	1 of 1	SSE	0.19 / 1,021.10	601.42 / 7	BOARD OF EDUCATION 2134 S ST LOUIS AVE CHICAGO IL	TANKS CHICAGO

Facility ID: 2134SAI1961-04-21
Owner:
Data Source(s): HISTORIC DEPT. OF BUILDINGS

Detail(s)

Tank ID:
Installation Date: 04/21/1961
Removal Date:
Last Used Date:
Tank Type: UNDERGROUND STORAGE TANK
Tank Material:
Tank Construction:
Tank Product:
Tank Capacity:
Location: POINT (-87.71250114102706 41.85249162796258)
Comment: WORK BY: M. J. HOLLERAN; INSTALL 1-8K GAL FUEL OIL UST FINAL 11/13/63

Street No from: 2134
Street No to: 2134
Street Name: ST LOUIS
Street Type: AVE
Direction: S
Latitude: 41.85249162796258
Longitude: -87.71250114102706

Map Key	Number of Records	Direction	Distance (mi/ft)	Elev/Diff (ft)	Site	DB
67	1 of 3	SSW	0.20 / 1,033.80	594.86 / 0	Resilient Corridor Site 9c 2123 South Lawndale Avenue Chicago IL 60623	SRP

I EPA ID: 0316306487
US EPA ID:
County: Cook

Longitude: -87.716900
Latitude: 41.852800

Site Applicant / Consultant Information

RA Title: Ms.
RA First Name: Kimberly
RA Last Name: Worthington

Received SA Date: 6/19/2017
PM ID: Barb Landers
Foury Letter Date:

Map Key	Number of Records	Direction	Distance (mi/ft)	Elev/Diff (ft)	Site	DB

RA Address1:	30 North LaSalle Street	***Active Site:***	No
RA Address2:	Suite 300	***Consultant Address1:***	
RA City:	Chicago, IL	***Consultant Address2:***	
RA Zip:	60602	***Consultant City:***	
Consultant Contact:		***Consultant Zip:***	
RA Company:	City of Chicago, Dept. of Fleet and Facility Management		
Consultant Company:			

Letter Information

NFR Site Name:	Resilient Corridor Site 9c	***Indust Commercial:***	No
NFR Letter Date:	12/31/2018	***Worker Caution:***	No
Effective:	True	***Slab on Grade:***	Yes
NFR Recorded Date:	1/24/2019	***BCT:***	No
Comp Focus:	Comprehensive	***Inst Control Other:***	No
RA First Name:	Kimberly	***Building Slab:***	No
RA Last Name:	Worthington	***Asphalt Used:***	No
RA Company:	City of Chicago, Dept. of Fleet and Facility Management	***Concrete Used:***	No
RA Address1:	30 North LaSalle Street	***Clean Soil Three ft:***	Yes
RA Address2:	Suite 300	***Clean Soil Ten ft:***	No
RA City:	Chicago, IL	***Alternate Barrier:***	Yes
RA Zip:	60602	***Other Barrier:***	No
Acres:	0.3000	***ELUC Other:***	No
Ordinance:	No		
ELUC Groundwater Use Restrict:	No		
Groundwater Use Restriction:	No		
Highway Authority Agreement:	No		
Land Use:	Residential or Industrial/Commercial		

Map Key	Number of Records	Direction	Distance (mi/ft)	Elev/Diff (ft)	Site	DB
67	*2 of 3*	*SSW*	*0.20 / 1,033.80*	*594.86 / 0*	***Resilient Corridor Site 9c*** ***2123 South Lawndale Avenue*** ***Chicago IL 60623***	***ENG***

I EPA ID:	0316306487	***Longitude:***	-87.716900
US EPA ID:		***Latitude:***	41.852800
County:	Cook		

Site Applicant / Consultant Information

Active Site:	No	***Consultant Contact:***	
RA Title:	Ms.	***Consultant Address1:***	
RA First Name:	Kimberly	***Consultant Address2:***	
RA Last Name:	Worthington	***Consultant City:***	
RA Address1:	30 North LaSalle Street	***Consultant Zip:***	
RA Address2:	Suite 300	***PM ID:***	Barb Landers
RA City:	Chicago, IL	***Received SA Date:***	6/19/2017
RA Zip:	60602	***Foury Letter Date:***	
RA Company:	City of Chicago, Dept. of Fleet and Facility Management		
Consultant Company:			

Map Key	Number of Records	Direction	Distance (mi/ft)	Elev/Diff (ft)	Site	DB

Letters Information

NFR Site Name:	Resilient Corridor Site 9c	***Indust Commercial:***	No
NFR Letter Date:	12/31/2018	***Worker Caution:***	No
Effective:	True	***Slab on Grade:***	Yes
NFR Recorded Date:	1/24/2019	***BCT:***	No
Comp Focus:	Comprehensive	***Inst Control Other:***	No
RA First Name:	Kimberly	***Building Slab:***	No
RA Last Name:	Worthington	***Asphalt Used:***	No
RA Company:	City of Chicago, Dept. of Fleet and Facility Management	***Concrete Used:***	No
RA Address1:	30 North LaSalle Street	***Clean Soil Three ft:***	Yes
RA Address2:	Suite 300	***Clean Soil Ten ft:***	No
RA City:	Chicago, IL	***Alternate Barrier:***	Yes
RA Zip:	60602	***Other Barrier:***	No
Acres:	0.3000	***ELUC Other:***	No
Ordinance:	No		
ELUC Groundwater Use Restrict:	No		
Groundwater Use Restriction:	No		
Highway Authority Agreement:	No		
Land Use:	Residential or Industrial/Commercial		

Map Key	Number of Records	Direction	Distance (mi/ft)	Elev/Diff (ft)	Site	DB
67	*3 of 3*	*SSW*	*0.20 / 1,033.80*	*594.86 / 0*	***Resilient Corridor Site 9c - 170002235338 2123 S Lawndale Ave Chicago IL 60623***	***REM ASSESS***

Name (Geo Search):		***Name (Doc Search):***	Resilient Corridor Site 9c - 170002235338
Addr (Geo Search):		***Addr (Doc Search):***	2123 S Lawndale Ave
City (Geo Search):		***City (Doc Search):***	Chicago
State (Geo Search):		***State (Doc Search):***	IL
Postal (Geo Search):		***Zip (Doc Search):***	60623
Note:	Documents related to facilities in Illinois can be searched on the Illinois Environmental Protection Agency (IEPA) Document Explorer: https://external.epa.illinois.gov/DocumentExplorer		
Data Source:	IEPA Document Explorer - Facility/Site Search		

IEPA Document Explorer

Site ID:	170002235338	***Originating Bureau:***	Bureau of Land
Program ID:	0316306487	***Document Count:***	18
Category:	Site Remediation - Technical	***Total Pages:***	1148
Category URL:	https://docuware67.illinois.gov/DocuWare/PlatformRO/WebClient/3/Integration?lc=VXNlcj1kd3B1YmxpY1xuUHdkPU4xbWRhJHRyYXRvclBANTU1&p=RLV&rl=ce728c9a-11c1-4ddf-9003-314169ab1943&tw=Results&q=W0lFUEFJRF09IjE3MDAwMjIzNTMzOCIgQU5EIFtDQVRFR09SWV09IjMxQSI1		

Map Key	Number of Records	Direction	Distance (mi/ft)	Elev/Diff (ft)	Site	DB
68	*1 of 2*	*SSW*	*0.20 / 1,035.86*	*596.01 / 1*	***BLESSED SACRAMENT CHURCH 2153 S MILLARD AVE CHICAGO IL***	***TANKS CHICAGO***

Facility ID:	2153MIL1906-11-15
Owner:	

Map Key	Number of Records	Direction	Distance (mi/ft)	Elev/Diff (ft)	Site	DB

Data Source(s): HISTORIC DEPT. OF BUILDINGS

Detail(s)

Tank ID:
Installation Date: 11/15/1906
Removal Date:
Last Used Date:
Tank Type: UNDERGROUND STORAGE TANK
Tank Material:
Tank Construction:
Tank Product:
Tank Capacity:
Location: POINT (-87.7160941236593 41.85244347104392)
Comment: WORK BY: WATER TUBE & BOILER & TANK; INSTALL 1-1K F.O.

Street No from: 2153
Street No to: 2153
Street Name: MILLARD
Street Type: AVE
Direction: S
Latitude: 41.85244347104392
Longitude: -87.7160941236593

68	2 of 2	SSW	0.20 / 1,035.86	596.01 / 1	BLESSED SACRAMENT CHURCH 2153 S MILLARD AVE CHICAGO IL	TANKS CHICAGO

Facility ID: 2153MIL1946-11-14
Owner:
Data Source(s): HISTORIC DEPT. OF BUILDINGS

Detail(s)

Tank ID:
Installation Date: 11/14/1946
Removal Date:
Last Used Date:
Tank Type: UNDERGROUND STORAGE TANK
Tank Material:
Tank Construction:
Tank Product:
Tank Capacity:
Location: POINT (-87.7160941236593 41.85244347104392)
Comment: WORK BY: WATER TUBE & BOILER & TANK; INSTALL 1-4K F.O.

Street No from: 2153
Street No to: 2153
Street Name: MILLARD
Street Type: AVE
Direction: S
Latitude: 41.85244347104392
Longitude: -87.7160941236593

69	1 of 1	E	0.20 / 1,039.97	596.07 / 1	UNKNOWN 1830 S HOLMAN AVE CHICAGO IL	SPILL OER

Incident ID: 20001774
Received Date: 9/18/2000 11:56:00 AM
Action:
Action Description:
Occured Date:
Incident LUST: N
Incident County: COOK

70	1 of 9	SW	0.20 / 1,048.02	595.19 / 0	Vacant Lot 3701 West Ogden Avenue Chicago IL 60623	SRP

Map Key	Number of Records	Direction	Distance (mi/ft)	Elev/Diff (ft)	Site	DB

I EPA ID:	0316085343	***Longitude:***	-87.718021
US EPA ID:		***Latitude:***	41.852957
County:	Cook		

Site Applicant / Consultant Information

RA Title:	Vice President	***Received SA Date:***	9/29/1999
RA First Name:	J. Lee	***PM ID:***	Tim Murphy
RA Last Name:	Hutchins	***Foury Letter Date:***	
RA Address1:	55 East Monroe Street	***Active Site:***	No
RA Address2:	Suite 3450	***Consultant Address1:***	55 East Monroe Street
RA City:	Chicago, IL	***Consultant Address2:***	Suite 3450
RA Zip:	60603	***Consultant City:***	Chicago, IL
Consultant Contact:	J. Lee Hutchins, P.E.	***Consultant Zip:***	60603
RA Company:	Patrick Engineering, Inc.		
Consultant Company:	Patrick Engineering, Inc.		

Letter Information

NFR Site Name:	Vacant Lot	***Indust Commercial:***	No
NFR Letter Date:	2/16/2007	***Worker Caution:***	Yes
Effective:	True	***Slab on Grade:***	No
NFR Recorded Date:	4/23/2007	***BCT:***	No
Comp Focus:	Comprehensive	***Inst Control Other:***	No
RA First Name:	David	***Building Slab:***	No
RA Last Name:	Reynolds	***Asphalt Used:***	No
RA Company:	City of Chicago, Department of Environment	***Concrete Used:***	Yes
RA Address1:	30 North LaSalle Street	***Clean Soil Three ft:***	Yes
RA Address2:	25th Floor	***Clean Soil Ten ft:***	No
RA City:	Chicago, IL	***Alternate Barrier:***	No
RA Zip:	60602	***Other Barrier:***	No
Acres:	1.1000	***ELUC Other:***	No
Ordinance:	Yes		
ELUC Groundwater Use Restrict:	No		
Groundwater Use Restriction:	No		
Highway Authority Agreement:	No		
Land Use:	Residential or Industrial/Commercial		

Map Key	Number of Records	Direction	Distance (mi/ft)	Elev/Diff (ft)	Site	DB
70	2 of 9	SW	0.20 / 1,048.02	595.19 / 0	Vacant Lot 3701 West Ogden Avenue Chicago IL 60623	INST

I EPA ID:	0316085343	***Longitude:***	-87.718021
US EPA ID:		***Latitude:***	41.852957
County:	Cook		

Site Applicant / Consultant Information

RA Title:	Vice President	***Received SA Date:***	9/29/1999

Map Key	Number of Records	Direction	Distance (mi/ft)	Elev/Diff (ft)	Site	DB

RA First Name:	J. Lee	**PM ID:**	Tim Murphy
RA Last Name:	Hutchins	**Foury Letter Date:**	
RA Company:	Patrick Engineering, Inc.	**Active Site:**	No
RA Address1:	55 East Monroe Street	**Consultant Address1:**	55 East Monroe Street
RA Address2:	Suite 3450	**Consultant Address2:**	Suite 3450
RA City:	Chicago, IL	**Consultant City:**	Chicago, IL
RA Zip:	60603	**Consultant Zip:**	60603
Consultant Contact:	J. Lee Hutchins, P.E.		
Consultant Company:	Patrick Engineering, Inc.		

Letters Information

NFR Site Name:	Vacant Lot	**Indust Commercial:**	No
NFR Letter Date:	2/16/2007	**Worker Caution:**	Yes
Effective:	True	**Slab on Grade:**	No
NFR Recorded Date:	4/23/2007	**BCT:**	No
Comp Focus:	Comprehensive	**Inst Control Other:**	No
RA First Name:	David	**Building Slab:**	No
RA Last Name:	Reynolds	**Asphalt Used:**	No
RA Company:	City of Chicago, Department of Environment	**Concrete Used:**	Yes
RA Address1:	30 North LaSalle Street	**Clean Soil Three ft:**	Yes
RA Address2:	25th Floor	**Clean Soil Ten ft:**	No
RA City:	Chicago, IL	**Alternate Barrier:**	No
RA Zip:	60602	**Other Barrier:**	No
Acres:	1.1000	**ELUC Other:**	No
Ordinance:	Yes		
ELUC Groundwater Use Restrict:	No		
Groundwater Use Restriction:	No		
Highway Authority Agreement:	No		
Land Use:	Residential or Industrial/Commercial		

70	3 of 9	SW	0.20 / 1,048.02	595.19 / 0	Abandoned Automobile Service 3701 W Ogden Ave Chicago, IL 60602 IL	UST

Facility No:	2039252	**Facility Type:**	None
Facility Status:	Exempt	**Owner Type:**	
Fac Details Status:	Exempt	**Owner Status:**	Current Owner
Fac Type Fac Details:	None	**County:**	Cook
Owner Name:	City of Chicago		
Facility URL:	http://webapps.sfm.illinois.gov/ustsearch/Facility.aspx?ID=2039252		

Tank Information

Tank No:	2	**Capacity:**	1300
UI No:		**Petroleum Use:**	Consumptive Use on Premises for Heating
Status:	Removed	**Product:**	Heating Oil
Removed Date:	9/3/1999	**CERCLA Substance:**	
Install Date:		**Current Age:**	

Map Key	Number of Records	Direction	Distance (mi/ft)	Elev/Diff (ft)	Site	DB

Abandoned Date:		**Abandoned Material:**	
Last Used Date:	12/31/1973	**Product Date:**	
Red Tag Issue Date:		**Fee Due:**	
CAS Code:		**Regulated Status:**	Exempt
OSFM First Noti Dt:			

Tank Information

Tank No:	1	**Capacity:**	2000
Ul No:		**Petroleum Use:**	Consumptive Use on Premises for Heating
Status:	Removed	**Product:**	Heating Oil
Removed Date:	8/5/1999	**CERCLA Substance:**	
Install Date:		**Current Age:**	
Abandoned Date:		**Abandoned Material:**	
Last Used Date:	12/31/1973	**Product Date:**	
Red Tag Issue Date:		**Fee Due:**	
CAS Code:		**Regulated Status:**	Exempt
OSFM First Noti Dt:			

Owner Summary

Owner No:	U0025721	**Owner Status:**	Current Owner
Owner Name:	City of Chicago	**Purchase Date:**	
Ownership History:	http://webapps.sfm.illinois.gov/ustsearch/Ownership.aspx?ID=2039252		

Owner Details

Owner Name:	City of Chicago	**Type Financial Resp:**	
Owner Status:	Current Owner	**Fin Resp Rpt Due:**	
Purchase Date:			
Owner Address:	30 North LaSalle Street, 25th Floor Chicago, IL 60602		

Facility Details

MFD Forms Status:		**Green Tag Decal:**	
MFD Permit Issue Dt:		**Green Tag Issue Date:**	
MFD Permit Exp Dt:		**Green Tag Exp Date:**	
Property Parcel:		**Motor Fuel Type:**	
Pending Nov:	No		
Permit History Link:	https://webapps.sfm.illinois.gov/USTPortal/Permit/FacilityPermitList/2039252		

Map Key	Number of Records	Direction	Distance (mi/ft)	Elev/Diff (ft)	Site	DB
70	4 of 9	SW	0.20 / 1,048.02	595.19 / 0	Vacant Lot 3701 West Ogden Avenue Chicago IL 60623	ENG

I EPA ID:	0316085343	**Longitude:**	-87.718021
US EPA ID:		**Latitude:**	41.852957
County:	Cook		

Map Key	Number of Records	Direction	Distance (mi/ft)	Elev/Diff (ft)	Site	DB

Site Applicant / Consultant Information

Active Site:	No	***Consultant Contact:***	J. Lee Hutchins, P.E.
RA Title:	Vice President	***Consultant Address1:***	55 East Monroe Street
RA First Name:	J. Lee	***Consultant Address2:***	Suite 3450
RA Last Name:	Hutchins	***Consultant City:***	Chicago, IL
RA Address1:	55 East Monroe Street	***Consultant Zip:***	60603
RA Address2:	Suite 3450	***PM ID:***	Tim Murphy
RA City:	Chicago, IL	***Received SA Date:***	9/29/1999
RA Zip:	60603	***Foury Letter Date:***	
RA Company:	Patrick Engineering, Inc.		
Consultant Company:	Patrick Engineering, Inc.		

Letters Information

NFR Site Name:	Vacant Lot	***Indust Commercial:***	No
NFR Letter Date:	2/16/2007	***Worker Caution:***	Yes
Effective:	True	***Slab on Grade:***	No
NFR Recorded Date:	4/23/2007	***BCT:***	No
Comp Focus:	Comprehensive	***Inst Control Other:***	No
RA First Name:	David	***Building Slab:***	No
RA Last Name:	Reynolds	***Asphalt Used:***	No
RA Company:	City of Chicago, Department of Environment	***Concrete Used:***	Yes
RA Address1:	30 North LaSalle Street	***Clean Soil Three ft:***	Yes
RA Address2:	25th Floor	***Clean Soil Ten ft:***	No
RA City:	Chicago, IL	***Alternate Barrier:***	No
RA Zip:	60602	***Other Barrier:***	No
Acres:	1.1000	***ELUC Other:***	No
Ordinance:	Yes		
ELUC Groundwater Use Restrict:	No		
Groundwater Use Restriction:	No		
Highway Authority Agreement:	No		
Land Use:	Residential or Industrial/Commercial		

Map Key	Number of Records	Direction	Distance (mi/ft)	Elev/Diff (ft)	Site	DB
70	5 of 9	SW	0.20 / 1,048.02	595.19 / 0	VACANT LOT 3701 W OGDEN AVE CHICAGO IL	TANKS CHICAGO

Facility ID:	2039252
Owner:	See Environmental Permit Dataset
Data Source(s):	DEPT. OF PUBLIC HEALTH

Detail(s)

Tank ID:	0002	***Street No from:***	3701
Installation Date:		***Street No to:***	3701
Removal Date:		***Street Name:***	OGDEN
Last Used Date:		***Street Type:***	AVE
Tank Type:	UNDERGROUND STORAGE TANK	***Direction:***	W

Map Key	Number of Records	Direction	Distance (mi/ft)	Elev/Diff (ft)	Site	DB

Tank Material:
Tank Construction:
Tank Product: HEATING OI
Tank Capacity: 1300
Location: POINT (-87.71749061210578 41.853475323255154)
Comment:
Latitude: 41.853475323255154
Longitude: -87.71749061210578

Tank ID: 0001
Installation Date:
Removal Date:
Last Used Date:
Tank Type: UNDERGROUND STORAGE TANK
Tank Material:
Tank Construction:
Tank Product: HEATING OI
Tank Capacity: 2000
Location: POINT (-87.71749061210578 41.853475323255154)
Comment:
Street No from: 3701
Street No to: 3701
Street Name: OGDEN
Street Type: AVE
Direction: W
Latitude: 41.853475323255154
Longitude: -87.71749061210578

Map Key	Number of Records	Direction	Distance (mi/ft)	Elev/Diff (ft)	Site	DB
70	6 of 9	SW	0.20 / 1,048.02	595.19 / 0	VACANT LOT 3701 W OGDEN AVE, CHICAGO, IL IL	PERMITS CHICAGO

Application ID: DOEUST105151
Issue or Entry Date: 08/18/1999
Application Type: UNDERGROUND STORAGE TANK
Application Subtype: REMOVAL

CDPH Environmental Permit Details

Status: CLOSED
Applicant: KRISTON BUCZAK
Expiration Date: 02/23/2000
Data Source: HISTORIC DEPT. OF ENVIRONMENT
Street No from: 3701
Location: POINT (-87.71808 41.85333)
Comment:
Street No to:
Direction: W
Street Name: OGDEN
Street Type: AVE

[CONTRACTOR: LOYALTY ENVIRONMENTAL INC] APPEARED TO BE A NO RELEASE SITE.**Note: Many records provided by the department have a truncated Comment field.

Map Key	Number of Records	Direction	Distance (mi/ft)	Elev/Diff (ft)	Site	DB
70	7 of 9	SW	0.20 / 1,048.02	595.19 / 0	VACANT LOT 3701 W OGDEN AVE, CHICAGO, IL IL	PERMITS CHICAGO

Application ID: DOEUST105109
Issue or Entry Date: 07/29/1999
Application Type: UNDERGROUND STORAGE TANK
Application Subtype: REMOVAL

CDPH Environmental Permit Details

Status: CLOSED
Applicant: KRISTON BUCZAK
Expiration Date: 02/02/2000
Street No to:
Direction: W
Street Name: OGDEN

Map Key	Number of Records	Direction	Distance (mi/ft)	Elev/Diff (ft)	Site	DB

Data Source: HISTORIC DEPT. OF ENVIRONMENT
Street Type: AVE
Street No from: 3701
Location: POINT (-87.71808 41.85333)
Comment:

[CONTRACTOR: LOYALTY ENVIRONMENTAL INC] NO RELEASE.**Note: Many records provided by the department have a truncated Comment field.

Map Key	Number of Records	Direction	Distance (mi/ft)	Elev/Diff (ft)	Site	DB
70	8 of 9	SW	0.20 / 1,048.02	595.19 / 0	LAWNDALE CHRISTIAN DEVEL. 3701 W OGDEN AVE, CHICAGO, IL IL	PERMITS CHICAGO

Application ID: DOEAIR7868
Application Type: AIR POLLUTION CONTROL PERMIT
Issue or Entry Date: 12/15/2000
Application Subtype: EQUIPMENT INSTALLATION

CDPH Environmental Permit Details

Status: CLOSED
Street No to:
Applicant:
Direction: W
Expiration Date: 06/13/2001
Street Name: OGDEN
Data Source: HISTORIC DEPT. OF ENVIRONMENT
Street Type: AVE
Street No from: 3701
Location: POINT (-87.71808 41.85333)
Comment:

QTY: 1.0 BOILER - LOCHINVAR MODEL: CNA-401-080-DF9-2 MAX BTU'S: 300,000**Note: Many records provided by the department have a truncated Comment field.

Map Key	Number of Records	Direction	Distance (mi/ft)	Elev/Diff (ft)	Site	DB
70	9 of 9	SW	0.20 / 1,048.02	595.19 / 0	LAWNDALE CHRISTIAN DEV. 3701 W OGDEN AVE, CHICAGO, IL IL	PERMITS CHICAGO

Application ID: DOEAIR7572
Application Type: AIR POLLUTION CONTROL PERMIT
Issue or Entry Date: 09/25/2000
Application Subtype: EQUIPMENT INSTALLATION

CDPH Environmental Permit Details

Status: CLOSED
Street No to:
Applicant:
Direction: W
Expiration Date: 03/24/2001
Street Name: OGDEN
Data Source: HISTORIC DEPT. OF ENVIRONMENT
Street Type: AVE
Street No from: 3701
Location: POINT (-87.71808 41.85333)
Comment:

QTY: 1.0 FURNACE - CARRIER MODEL: 48EJE048 MAX BTU'S: 1,400,000,QTY: 1.0 FURNACE - CARRIER MODEL: 48EJE044 MAX BTU'S: 1,400,000**Note: Many records provided by the department have a truncated Comment field.

Map Key	Number of Records	Direction	Distance (mi/ft)	Elev/Diff (ft)	Site	DB
71	1 of 4	S	0.20 / 1,057.68	597.10 / 2	McKerr, Anthony 2130 South Central Park Avenue Chicago IL 60623	LUST

Map Key	Number of Records	Direction	Distance (mi/ft)	Elev/Diff (ft)	Site	DB

Incident No:	20210558	**LPC No:**	0316306506
Incidents ID:	29784	**IEMA Date:**	06/11/2021
NFR Date:		**Regulation:**	734
Gasoline:	False	**C 20 Day Report Date:**	01/18/2022
Unleaded:	False	**C 45 Day Report Date:**	01/18/2022
Diesel:	False	**NFR Recorded Date:**	
Fuel Oil:	False	**Pre 74 Date:**	
Jet Fuel:	False	**Proj Manager Phone:**	(217) 558-8140
Used Oil:	False	**Proj Mngr First Nm:**	Albert
Non Petroleum Prod:	False	**Proj Mngr Last Nm:**	Wang
Other Petroleum:	True	**Proj Manager Email:**	Albert.Wang2@illinois.gov
Non LUST Date:	05/18/2022	**Site County:**	Cook
Non LUST Letter Dt:	05/18/2022		
Heating Oil Letter Date:			
Free Product Discovery Date:			
Primary Resp Party Name:	McKerr, Anthony		
Primary Resp Party Address:	1300 North Ritchie Court		
Primary Resp Party City:	Chicago		
Primary Resp Party State:	IL		
Primary Resp Party ZIP:	60610`		
Primary Resp Party Phone:	(773) 457-9902		
Primary Resp Party Contact:	Anthony McKerr		

71	2 of 4	S	0.20 / 1,057.68	597.10 / 2	**Blessed Sacrament** **2130 S. Central Park Avenue** **Chicago, IL 60623** **IL**	UST

Facility No:	2047251	**Facility Type:**	Construction
Facility Status:	Exempt	**Owner Type:**	Private
Fac Details Status:	Exempt	**Owner Status:**	Current Owner
Fac Type Fac Details:	Construction	**County:**	Cook
Owner Name:	Tony McKerr		
Facility URL:	http://webapps.sfm.illinois.gov/ustsearch/Facility.aspx?ID=2047251		

Tank Information

Tank No:	1	**Capacity:**	5000
Ul No:		**Petroleum Use:**	Consumptive Use on Premises for Heating
Status:	Removed	**Product:**	#2 Fuel Oil
Removed Date:	6/2/2021	**CERCLA Substance:**	
Install Date:		**Current Age:**	
Abandoned Date:		**Abandoned Material:**	
Last Used Date:	12/31/1973	**Product Date:**	
Red Tag Issue Date:		**Fee Due:**	$0.00
CAS Code:		**Regulated Status:**	Exempt
OSFM First Noti Dt:			

Owner Summary

Map Key	Number of Records	Direction	Distance (mi/ft)	Elev/Diff (ft)	Site	DB

Owner No: U0040198 **Owner Status:** Current Owner
Owner Name: McKerr, Tony **Purchase Date:**
Ownership History: http://webapps.sfm.illinois.gov/ustsearch/Ownership.aspx?ID=2047251

Facility Details

MFD Forms Status: **Green Tag Decal:**
MFD Permit Issue Dt: **Green Tag Issue Date:**
MFD Permit Exp Dt: **Green Tag Exp Date:**
Property Parcel: **Motor Fuel Type:**
Pending Nov: No
Permit History Link: https://webapps.sfm.illinois.gov/USTPortal/Permit/FacilityPermitList/2047251

71	3 of 4	S	0.20 / 1,057.68	597.10 / 2	Anthony McKerr 2130 S. Central Park Chicago IL	SPILLS

Incident No: H-2021-0558 **County:** Cook
Date/Time Occurred: **Latitude:** 41.883229
Media Release: Ground **Longutude:** -87.632398
Facility Manager: Brain Norkett
Fac Manager Phone: 773/370-6512
Responsible Party Street: P.O. Box 2848
Area Involved: Fixed Facility
Milepost: N/A
Section: N/A
Township: N/A
Range: N/A

Hazardous Materials Incident Report

Incident Report Dt: 6/11/2021 2:14:17 PM **County:** Cook
Data Input Status: Closed **Entered by:** Kattner, Paul (IEMA)
LUST?: Yes **Date Entered:**
Hazmat Incident Type: Leak or spill
Caller: Brain Norkett
Caller Represents: Anthony McKerr
Street Address: 2130 S. Central Park
City: Chicago
URL: https://public.iema.state.il.us/FOIAHazmatSearch/HazmatDetails.aspx?RptNum=H-2021-0558
Narrative:

Follow Up Information:

Weather Information

Temp: Unknown
Wind: Unknown

Materials Involved

Name:	Heating Oil
Type:	Liquid
CHRIS CODE:	Unknown
CAS No:	Unknown
UN/NA No:	Unknown
Container Type:	Under ground storage tank
Container Size:	5,000 Gallons (Heating Oil)
Amount Released:	Unknown
Rate of Release Min:	Unknown
Duration of Release:	Unknown
Cause of Release:	Suspected spills and overfills
Est Spill Extent:	400
Spill Extent Units:	Square feet
Date/Time Inc Occur:	
Unknown Occurr:	Yes
Date/Time Discov:	2021-06-07 13:20
Unknown Discovered:	
Where Taken:	N/A
On Scene Contact:	Jessie Rodriguez
No of People Evacuat:	0
A 302(a) Extremely Haz Sub?:	Unknown
A RCRA Hazardous Waste?:	Unknown
A RCRA Regulated Facility?:	Unknown
Public Health Risks:	None
State Agency Assistance:	None
Containment/Cleanup Plans:	Tank has been removed and soil will be remediated.....Taylor Construction Inc (Contractor) will coordinate cleanup and remediation.

Emergency Units Contacted

Contacted ESDA?:	
ESDA on Scene?:	
Spec ESDA Agency:	None
Contacted Fire Dep?:	
Fire Dep on Scene?:	
Name of Fire Dep:	None
Police Dep Contact?:	
Police Dep on Scene:	
Name of Police Dep:	None
Sheriff Police Dep?:	
Sheriff Dep on Scene:	
Name of Sheriff Dep:	None
Other Agency?:	
Agency on Scene?:	
Name of Agency:	None

Agency or Persons Notified

Map Key	Number of Records	Direction	Distance (mi/ft)	Elev/Diff (ft)	Site	DB

Agency: Chicago LEPC
Date/Time: 2021-06-11 14:20
Name of Person: E-mailed
Notification Action: Report Sent

Agency: IEPA, OSFM, Chicago Fire, NRTP, & IEMA Region #4
Date/Time: 2021-06-11 14:20
Name of Person: E-mailed
Notification Action: Report Sent

---

71 | 4 of 4 | S | 0.20 / 1,057.68 | 597.10 / 2 | **McKerr Anthony - 170002471705**
2130 S Central Park Ave
Chicago IL 60623 | LUST DOCUMENT

Site ID:
System ID:
Program ID: 0316306506
Interest Type:
Media Code:
Category: Leaking UST Technical
Document Indicator:
Document Count: 5
Total Pages: 165
Revision Date Time:
Collection Date:
Name (Doc Search): McKerr Anthony - 170002471705
Addr (Doc Search): 2130 S Central Park Ave
Name (Geo Search):
Addr (Geo Search):
Category URL: https://docuware67.illinois.gov/DocuWare/PlatformRO/WebClient/3/Integration?lc=VXNlcj1kd3B1YmxpY1xuUHdkPU4xbWRhJHRyYXRvclBANTU1&p=RLV&rl=ce728c9a-11c1-4ddf-9003-314169ab1943&tw=Results&q=W0lFUEFJRF09IjE3MDAwMjQ3MTcwNSIgQU5EIFtDQVRFR09SWV09IjIxQSI1
Data Source: IEPA Document Explorer - Facility/Site Search
Note: Documents related to facilities in Illinois can be searched on the Illinois Environmental Protection Agency (IEPA) Document Explorer: https://external.epa.illinois.gov/DocumentExplorer

Originating Bureau: Bureau of Land
City (Doc Search): Chicago
State (Doc Search): IL
Zip (Doc Search): 60623
City (Geo Search):
State (Geo Search):
Zip (Geo Search):
Latitude:
Longitude:
X:
Y:

---

72 | 1 of 5 | SSE | 0.20 / 1,060.00 | 601.64 / 7 | **Crown School**
2128 S. St. Louis Avenue Chicago, IL 60603
IL | UST

Facility No: 2042270
Facility Status: Exempt
Fac Details Status: Exempt
Fac Type Fac Details: School/College
Owner Name: Chicago Board of Education (CPS)
Facility URL: http://webapps.sfm.illinois.gov/ustsearch/Facility.aspx?ID=2042270

Facility Type: School/College
Owner Type:
Owner Status: Current Owner
County: Cook

Tank Information

Tank No: 1
Ul No:

Capacity: 8000
Petroleum Use: Consumptive Use on Premises for Heating

Map Key	Number of Records	Direction	Distance (mi/ft)	Elev/Diff (ft)	Site	DB

Status:	Removed	**Product:**	Heating Oil
Removed Date:	7/19/2004	**CERCLA Substance:**	
Install Date:		**Current Age:**	
Abandoned Date:		**Abandoned Material:**	
Last Used Date:	12/31/1973	**Product Date:**	
Red Tag Issue Date:		**Fee Due:**	
CAS Code:		**Regulated Status:**	Exempt
OSFM First Noti Dt:	9/16/2004		

Owner Summary

Owner No:	U0026761	**Owner Status:**	Current Owner
Owner Name:	Chicago Board of Education (CPS)	**Purchase Date:**	
Ownership History:	http://webapps.sfm.illinois.gov/ustsearch/Ownership.aspx?ID=2042270		

Owner Details

Owner Name:	Chicago Board of Education (CPS)	**Type Financial Resp:**	
Owner Status:	Current Owner	**Fin Resp Rpt Due:**	
Purchase Date:			
Owner Address:	125 S. Clark St. Suite 700 Chicago, IL 60603		

Facility Details

MFD Forms Status:		**Green Tag Decal:**	
MFD Permit Issue Dt:		**Green Tag Issue Date:**	
MFD Permit Exp Dt:		**Green Tag Exp Date:**	
Property Parcel:		**Motor Fuel Type:**	
Pending Nov:	No		
Permit History Link:	https://webapps.sfm.illinois.gov/USTPortal/Permit/FacilityPermitList/2042270		

Map Key	Number of Records	Direction	Distance (mi/ft)	Elev/Diff (ft)	Site	DB
72	2 of 5	SSE	0.20 / 1,060.00	601.64 / 7	CROWN PUBLIC SCHOOL 2128 S ST LOUIS AVE CHICAGO IL	TANKS CHICAGO

Facility ID:	2042270
Owner:	See Environmental Permit Dataset
Data Source(s):	DEPT. OF PUBLIC HEALTH

Detail(s)

Tank ID:	0001	**Street No from:**	2128
Installation Date:		**Street No to:**	2128
Removal Date:		**Street Name:**	ST LOUIS
Last Used Date:	12/31/1973	**Street Type:**	AVE
Tank Type:	UNDERGROUND STORAGE TANK	**Direction:**	S
Tank Material:		**Latitude:**	41.85266154967836
Tank Construction:		**Longitude:**	-87.71250679904112
Tank Product:	HEATING OI		

Map Key	Number of Records	Direction	Distance (mi/ft)	Elev/Diff (ft)	Site	DB

Tank Capacity: 8000
Location: POINT (-87.71250679904112 41.85266154967836)
Comment: 2128 S SAINT LOUIS, REMOVED 7/19/04, Historic data from former Dept. of Environment [Associated Permit Numbers: 107985 107985;]

---

72 | 3 of 5 | SSE | 0.20 / 1,060.00 | 601.64 / 7 | CPS/BOE
2128 S ST LOUIS AVE, CHICAGO, IL
IL | PERMITS CHICAGO

Application ID: DOEAIR15882
Application Type: AIR POLLUTION CONTROL PERMIT
Issue or Entry Date: 12/06/2004
Application Subtype: EQUIPMENT INSTALLATION

CDPH Environmental Permit Details

Status: CLOSED
Street No to:
Applicant:
Direction: S
Expiration Date: 06/04/2005
Street Name: ST LOUIS
Data Source: HISTORIC DEPT. OF ENVIRONMENT
Street Type: AVE
Street No from: 2128
Location: POINT (-87.71251 41.85261)
Comment:

QTY: 1.0 EMERGENCY GENERATOR/ GENERAL/MODEL:SD035/ RATING:35 KW/,QTY: 2.0 COMBUSTION EMISSION UNIT/ROOF TOP UNIT/ LOCHINVAR/MODEL:RWN-180-PM/ MAXIMUM OUTPUT:144,000 BTU,QTY: 2.0 COMBUSTION EMISSION UNIT/ROOF TOP UNIT/ TRANE/MODEL: YCH360/ MAXIMUM OUTPUT:389,000 BTU,QTY: 1.0 COMBUSTION EMISSION UNIT/AIR HEATER UNIT/ TRANE/MODEL:MCCB-03/ MAXIMUM OUTPUT:69,000 BTU**Note: Many records provided by the department have a truncated Comment field.

---

72 | 4 of 5 | SSE | 0.20 / 1,060.00 | 601.64 / 7 | CHICAGO PUBLIC SCHOOLS
2128 S ST LOUIS AVE, CHICAGO, IL
IL | PERMITS CHICAGO

Application ID: DOEAIR11102
Application Type: AIR POLLUTION CONTROL PERMIT
Issue or Entry Date: 05/14/2003
Application Subtype: EQUIPMENT INSTALLATION

CDPH Environmental Permit Details

Status: CLOSED
Street No to:
Applicant:
Direction: S
Expiration Date: 11/10/2003
Street Name: ST LOUIS
Data Source: HISTORIC DEPT. OF ENVIRONMENT
Street Type: AVE
Street No from: 2128
Location: POINT (-87.71251 41.85261)
Comment:

QTY: 1.0 ARCHITECTURAL SURFACE CLEANING/GRINDING/ CHEMICAL WASH/WASH WITH SOAP AND WATER/ OVER SPRAY SUPPRESSION:TARPAULIN**Note: Many records provided by the department have a truncated Comment field.

---

72 | 5 of 5 | SSE | 0.20 / 1,060.00 | 601.64 / 7 | CROWN PUBLIC SCHOOL
2128 S ST LOUIS AVE, CHICAGO, IL
IL | PERMITS CHICAGO

Map Key	Number of Records	Direction	Distance (mi/ft)	Elev/Diff (ft)	Site	DB

Application ID: DOEUST107985
Application Type: UNDERGROUND STORAGE TANK
Issue or Entry Date: 05/21/2004
Application Subtype: REMOVE

CDPH Environmental Permit Details

Status: CLOSED
Applicant: LYNN CRIVELLO
Expiration Date: 11/28/2004
Data Source: HISTORIC DEPT. OF ENVIRONMENT
Street No from: 2128
Location: POINT (-87.71251 41.85261)
Comment:
Street No to:
Direction: S
Street Name: ST LOUIS
Street Type: AVE

[CONTRACTOR: TECNICA ENVIRONMENTAL SERVICES, INC] PRE-74 HEATING OIL TANK OUT OF SERVICE**Note: Many records provided by the department have a truncated Comment field.

Map Key	Number of Records	Direction	Distance (mi/ft)	Elev/Diff (ft)	Site	DB
73	1 of 1	SW	0.21 / 1,107.72	594.86 / 0	Apartment Building 2137-2141 S Lawndale Chicago IL	IEPA DOCS

Note: Documents related to facilities in Illinois can be searched on the Illinois Environmental Protection Agency (IEPA) Document Explorer: https://external.epa.illinois.gov/DocumentExplorer

Details

Site ID: 170000520096
System ID: 0316305140
Interest Type: BOL
Media Code: LAND
Revision Date/Time: 06/30/2003
Collection Date: 10/01/1998
Document Indicator: No
Latitude: 41.85279
Longitude: -87.71729
X: -87.71728999999993
Y: 41.85279000000003

Map Key	Number of Records	Direction	Distance (mi/ft)	Elev/Diff (ft)	Site	DB
74	1 of 3	SSE	0.21 / 1,114.24	602.32 / 7	STANDARD OIL 2153 S ST LOUIS AVE CHICAGO IL	TANKS CHICAGO

Facility ID: 2153SAI1956-07-24
Owner:
Data Source(s): HISTORIC DEPT. OF BUILDINGS

Detail(s)

Tank ID:
Installation Date: 07/24/1956
Removal Date:
Last Used Date:
Tank Type: UNDERGROUND STORAGE TANK
Tank Material:
Tank Construction:
Tank Product:
Street No from: 2153
Street No to: 2153
Street Name: ST LOUIS
Street Type: AVE
Direction: S
Latitude: 41.85193266654348
Longitude: -87.71220149284709

Map Key	Number of Records	Direction	Distance (mi/ft)	Elev/Diff (ft)	Site	DB

Tank Capacity:
Location: POINT (-87.71220149284709 41.85193266654348)
Comment: WORK BY: STANDARD OIL; INSTALL 1-2K & 1-3K GSLN, 1-500 F.O. & 1-500 W.O. 1/3/57

74	2 of 3	SSE	0.21 / 1,114.24	602.32 / 7	STANDARD OIL 2153 S ST LOUIS AVE CHICAGO IL	TANKS CHICAGO

Facility ID: 2153SAI1970-05-11
Owner:
Data Source(s): HISTORIC DEPT. OF BUILDINGS

Detail(s)

Tank ID:
Installation Date: 05/11/1970
Removal Date:
Last Used Date:
Tank Type: UNDERGROUND STORAGE TANK
Tank Material:
Tank Construction:
Tank Product:
Tank Capacity:
Location: POINT (-87.71220149284709 41.85193266654348)
Comment: WORK BY: AETNA TANK; REPLACE 1-2K & 1-3K W/2-4K GAL GSLN TKS FINAL 6/22/70

Street No from: 2153
Street No to: 2153
Street Name: ST LOUIS
Street Type: AVE
Direction: S
Latitude: 41.85193266654348
Longitude: -87.71220149284709

74	3 of 3	SSE	0.21 / 1,114.24	602.32 / 7	STANDARD OIL 2153 S ST LOUIS AVE CHICAGO IL	TANKS CHICAGO

Facility ID: 2153SAI1970-04-15
Owner:
Data Source(s): HISTORIC DEPT. OF BUILDINGS

Detail(s)

Tank ID:
Installation Date: 04/15/1970
Removal Date:
Last Used Date:
Tank Type: UNDERGROUND STORAGE TANK
Tank Material:
Tank Construction:
Tank Product:
Tank Capacity:
Location: POINT (-87.71220149284709 41.85193266654348)
Comment: WORK BY: AETNA TANK; INSPECT 1-6K GAL GSLN TANK FINAL 6/22/70

Street No from: 2153
Street No to: 2153
Street Name: ST LOUIS
Street Type: AVE
Direction: S
Latitude: 41.85193266654348
Longitude: -87.71220149284709

75	1 of 1	S	0.21 / 1,125.19	601.01 / 6	JUANITA DUKE 2144 S DRAKE AVE, CHICAGO, IL IL	PERMITS CHICAGO

Map Key	Number of Records	Direction	Distance (mi/ft)	Elev/Diff (ft)	Site	DB

Application ID: DOEAIR13464
Application Type: AIR POLLUTION CONTROL PERMIT
Issue or Entry Date: 11/04/2003
Application Subtype: EQUIPMENT INSTALLATION

CDPH Environmental Permit Details

Status: CLOSED
Street No to:
Applicant:
Direction: S
Expiration Date: 05/02/2004
Street Name: DRAKE
Data Source: HISTORIC DEPT. OF ENVIRONMENT
Street Type: AVE
Street No from: 2144
Location: POINT (-87.71363 41.8522)
Comment:

QTY: 1.0 ARCHITECTURAL SURFACE CLEANING/CHEMICAL WASH/ WASH WITH SOAP AND WATER/ OVER SPRAY SUPPRESSION:PLASTIC COVER**Note: Many records provided by the department have a truncated Comment field.

76	1 of 1	E	0.22 / 1,143.24	595.52 / 1	NORTH COMMUNITY BANK 1800 S HOMAN AVE IL	PERMITS CHICAGO

Application ID: ENVAIR137487
Application Type: AIR POLLUTION CONTROL PERMIT
Issue or Entry Date: 12/26/2013
Application Subtype: GENERAL POLUTION PREVENTION(P2)

CDPH Environmental Permit Details

Status: CLOSED
Street No to:
Applicant: KTF COOLING CO
Direction: S
Expiration Date:
Street Name: HOMAN
Data Source: DEPT. OF PUBLIC HEALTH
Street Type: AVE
Street No from: 1800
Location: POINT (-87.71028 41.85707)
Comment:

AIR POLLUTION CONTROL [EQUIP ID: , QUANTITY: 1, DESCRIPTION: 090B - BOILER, OUTPUT 288,000 AND LESS THAN 966,000 BTU/HR, NOTE:]**Note: Many records provided by the department have a truncated Comment field.

77	1 of 1	SSE	0.22 / 1,162.21	602.62 / 8	WESTLAWN GOSPEL CHAPEL 2141 S ST LOUIS AVE, CHICAGO, IL IL	PERMITS CHICAGO

Application ID: DOEAIR16677
Application Type: AIR POLLUTION CONTROL PERMIT
Issue or Entry Date: 05/06/2005
Application Subtype: EQUIPMENT INSTALLATION

CDPH Environmental Permit Details

Status: CLOSED
Street No to:
Applicant:
Direction: S
Expiration Date: 11/02/2005
Street Name: ST LOUIS
Data Source: HISTORIC DEPT. OF ENVIRONMENT
Street Type: AVE
Street No from: 2141

Map Key	Number of Records	Direction	Distance (mi/ft)	Elev/Diff (ft)	Site	DB

Location: POINT (-87.71235 41.85233)
Comment:

QTY: 1.0 COMBUSTION EMISSION UNIT/ ROOF TOP UNIT/ CARRIER/ MODEL: 48H1009/ MAX OUTPUT: 180,000 BTU,QTY: 1.0 COMBUSTION EMISSION UNIT/ ROOF TOP UNIT/ CARRIER/ MODEL: 48H1005/ MAX OUTPUT: 120,000 BTU,QTY: 1.0 COMBUSTION EMISSION UNIT/ ROOF TOP UNIT/ CARRIER/ MODEL: 48H1009/ MAX OUTPUT: 180,000 BTU**Note: Many records provided by the department have a truncated Comment field.

78	1 of 1	S	0.22 / 1,177.37	601.32 / 6	STANLEY T. RATLLFF 2149 S DRAKE AVE, CHICAGO, IL IL	PERMITS CHICAGO

Application ID: DOEAIR27551
Application Type: AIR POLLUTION CONTROL PERMIT
Issue or Entry Date: 08/18/2010
Application Subtype: EQUIPMENT INSTALLATION

CDPH Environmental Permit Details

Status: CLOSED
Street No to:
Applicant:
Direction: S
Expiration Date: 02/14/2011
Street Name: DRAKE
Data Source: HISTORIC DEPT. OF ENVIRONMENT
Street Type: AVE
Street No from: 2149
Location: POINT (-87.71346 41.85218)
Comment:

QTY: 1.0 CUMBUSTION EMISSION UNIT: WARM AIR FURNACE/ MAKE AND MODEL: TRANE/TUX120R960W/ MAX OUTPUT: 72/112 MBTU/HR**Note: Many records provided by the department have a truncated Comment field.

79	1 of 1	WNW	0.23 / 1,202.90	597.81 / 3	MR. SERVICE 3734 West 16th Street CHICAGO IL	SPILLS

Incident No: 891098
County: COOK
Date/Time Occurred:
Latitude:
Media Release:
Longutude:
Facility Manager:
Fac Manager Phone:
Responsible Party Street: 3734 W. 16TH ST. CHICAGO,IL.
Area Involved:
Milepost:
Section:
Township:
Range:

Hazardous Materials Incident Report

Incident Report Dt: 6/24/1989 11:22:00 AM
County: COOK
Data Input Status: CLOSED
Entered by:
LUST?:
Date Entered:
Hazmat Incident Type: SPILL
Caller: JEAN DESRUISSEAUX
Caller Represents: CITY OF CHICAGO/CONSUMER

Street Address: 3734 West 16th Street
City: CHICAGO
URL: https://public.iema.state.il.us/FOIAHazmatSearch/HazmatDetails.aspx?RptNum=891098
Narrative:

Follow Up Information:

Materials Involved

Name: PERCHLOROETHYLENE
Type: UNKNOWN
CHRIS CODE:
CAS No:
UN/NA No:
Container Type: ABOVEGROUND TANK
Container Size: ABOVEGROUND TANK
Amount Released: 100 GALLONS
Rate of Release Min:
Duration of Release:
Cause of Release: SOMEONE TAMPERED WITH TNK
Est Spill Extent:
Spill Extent Units:
Date/Time Inc Occur:
Unknown Occurr:
Date/Time Discov: 06/24/89 0715
Unknown Discovered:
Where Taken: NONE
On Scene Contact:
No of People Evacuat: NONE
A 302(a) Extremely Haz Sub?:
A RCRA Hazardous Waste?:
A RCRA Regulated Facility?:
Public Health Risks:
State Agency Assistance:
Containment/Cleanup Plans: USED ABSORBANT RAGS

Agency or Persons Notified

Agency: FD,PD,CITY OF CHICAGO
Date/Time:
Name of Person:
Notification Action: Contacted

Map Key	Number of Records	Direction	Distance (mi/ft)	Elev/Diff (ft)	Site	DB
80	1 of 1	E	0.23 / 1,213.43	595.82 / 1	ACP ENTERPRISES OF CHICAGO LLC 3354 W OGDEN AVE, CHICAGO, IL IL	PERMITS CHICAGO

Application ID: DOEAIR20486
Issue or Entry Date: 01/11/2007
Application Type: AIR POLLUTION CONTROL PERMIT
Application Subtype: EQUIPMENT INSTALLATION

Map Key	Number of Records	Direction	Distance (mi/ft)	Elev/Diff (ft)	Site	DB

CDPH Environmental Permit Details

Status:	CLOSED	***Street No to:***	
Applicant:		***Direction:***	W
Expiration Date:	07/10/2007	***Street Name:***	OGDEN
Data Source:	HISTORIC DEPT. OF ENVIRONMENT	***Street Type:***	AVE
Street No from:	3354		
Location:	POINT (-87.70972 41.85651)		
Comment:			

QTY: 2.0 COMBUSTION EMISSION UNIT: FURNACE/ MAKE AND MODEL: CARRIER - 58 MXA-060-10/ MAXIMUM OUTPUT: 55,800 BTU/HR,QTY: 1.0 COMBUSTION EMISSION UNIT: FURNACE/ MAKE AND MODEL: CARRIER - 58 MXA-135-16/ MAXIMUM OUTPUT: 107,000 BTU/HR,QTY: 1.0 COMBUSTION EMISSION UNIT: FURNACE/ MAKE AND MODEL: CARRIER - 58 MXA-080-12/ MAXIMUM OUTPUT: 74,400 BTU/HR**Note: Many records provided by the department have a truncated Comment field.

Map Key	Number of Records	Direction	Distance (mi/ft)	Elev/Diff (ft)	Site	DB
81	*1 of 1*	*N*	*0.23 / 1,217.41*	*596.83 / 2*	***HOLSTEN MANAGEMENT 1407 S CENTRAL PARK AVE, CHICAGO, IL IL***	***PERMITS CHICAGO***

Application ID:	DOEAIR19811	***Application Type:***	AIR POLLUTION CONTROL PERMIT
Issue or Entry Date:	10/26/2006	***Application Subtype:***	EQUIPMENT INSTALLATION

CDPH Environmental Permit Details

Status:	CLOSED	***Street No to:***	
Applicant:		***Direction:***	S
Expiration Date:	04/24/2007	***Street Name:***	CENTRAL PARK
Data Source:	HISTORIC DEPT. OF ENVIRONMENT	***Street Type:***	AVE
Street No from:	1407		
Location:	POINT (-87.7153 41.86222)		
Comment:			

QTY: 1.0 ARCHITECTURAL SURFACE CLEANING: GRINDING/ DUST SUPPRESSION METHOD: TARPS/SAWTECH VAC/ PERMIT EXPIRES: 01/09/2007**Note: Many records provided by the department have a truncated Comment field.

Map Key	Number of Records	Direction	Distance (mi/ft)	Elev/Diff (ft)	Site	DB
82	*1 of 2*	*NNE*	*0.23 / 1,228.17*	*595.52 / 1*	***1424 -28 S TRUMBULL 1424 -28 S TRUMBULL CHICAGO IL 60623***	***FINDS/FRS***

Registry ID:	110028923235
FIPS Code:	17031
HUC Code:	
Site Type Name:	STATIONARY
Location Description:	
Supplemental Location:	
Create Date:	20-APR-07
Update Date:	29-DEC-14
Interest Types:	STATE MASTER
SIC Codes:	
SIC Code Descriptions:	

Map Key	Number of Records	Direction	Distance (mi/ft)	Elev/Diff (ft)	Site	DB

NAICS Codes:
NAICS Code Descriptions:
Conveyor:
Federal Facility Code:
Federal Agency Name:
Tribal Land Code:
Tribal Land Name:
Congressional Dist No:
Census Block Code:
EPA Region Code: 05
County Name: COOK
US/Mexico Border Ind:
Latitude:
Longitude:
Reference Point:
Coord Collection Method:
Accuracy Value:
Datum: NAD83
Source:
Facility Detail Rprt URL: https://ofmpub.epa.gov/frs_public2/fii_query_detail.disp_program_facility?p_registry_id=110028923235
Data Source: Facility Registry Service - Single File
Program Acronyms:

ACES:170001703921

82	2 of 2	NNE	0.23 / 1,228.17	595.52 / 1	URBAN PROPERTY ADVISORS 1424 S TRUMBULL AVE, CHICAGO, IL IL	PERMITS CHICAGO

Application ID: DOEAIR21248
Issue or Entry Date: 06/18/2007
Application Type: AIR POLLUTION CONTROL PERMIT
Application Subtype: EQUIPMENT INSTALLATION

CDPH Environmental Permit Details

Status: CLOSED
Applicant:
Expiration Date: 12/15/2007
Data Source: HISTORIC DEPT. OF ENVIRONMENT
Street No from: 1424
Location: POINT (-87.71187 41.86194)
Comment:
Street No to:
Direction: S
Street Name: TRUMBULL
Street Type: AVE

QTY: 1.0 ARCHITECTURAL SURFACE CLEANING: GRINDING /H2O WASH/DUST SUPPRESSION METHOD: TARPS/ PERMIT EXPIRES: 6/6/2008**Note: Many records provided by the department have a truncated Comment field.

83	1 of 1	SSW	0.24 / 1,242.43	597.46 / 3	LAWNDALE CHRISTIAN DEVELOPEMENT COR 3622 W CERMAK RD, CHICAGO, IL IL	PERMITS CHICAGO

Map Key	Number of Records	Direction	Distance (mi/ft)	Elev/Diff (ft)	Site	DB

Application ID: DOEAIR16560
Application Type: AIR POLLUTION CONTROL PERMIT
Issue or Entry Date: 04/18/2005
Application Subtype: EQUIPMENT INSTALLATION

CDPH Environmental Permit Details

Status: CLOSED
Applicant: MOHAMMED KHADER
Expiration Date: 10/15/2005
Data Source: HISTORIC DEPT. OF ENVIRONMENT
Street No from: 3622
Location: POINT (-87.71595 41.85165)
Comment:
Street No to:
Direction: W
Street Name: CERMAK
Street Type: RD

QTY: 1.0 COMBUSTION EMISSION UNIT/ WARM AIR FURNACE/ CARRIER/ MODEL:58MXA-100-20/ MAX OUTPUT: 94,000 BTU,QTY: 2.0 COMBUSTION EMISSION UNIT/ WARM AIR FURNACE/ STERLING/ MODEL:SVF/ MAX OUTPUT: 120,000 BTU**Note: Many records provided by the department have a truncated Comment field.

Map Key	Number of Records	Direction	Distance (mi/ft)	Elev/Diff (ft)	Site	DB
84	1 of 2	W	0.24 / 1,248.05	597.17 / 2	3737 W 18TH 3737 W 18TH ST IL	PERMITS CHICAGO

Application ID: ENVAIR659388
Application Type: AIR POLLUTION CONTROL PERMIT
Issue or Entry Date: 07/07/2016
Application Subtype: GENERAL POLUTION PREVENTION(P2)

CDPH Environmental Permit Details

Status: CLOSED
Applicant: JUDY CHAN
Expiration Date:
Data Source: DEPT. OF PUBLIC HEALTH
Street No from: 3737
Location: POINT (-87.71917 41.8571)
Comment:
Street No to:
Direction: W
Street Name: 18TH
Street Type: ST

FURNISH AND INSTALL NEW HEATING BOILER [EQUIP ID: , QUANTITY: 1, DESCRIPTION: 090B - BOILER, OUTPUT 288,000 AND LESS THAN 966,000 BTU/HR, NOTE:]**Note: Many records provided by the department have a truncated Comment field.

Map Key	Number of Records	Direction	Distance (mi/ft)	Elev/Diff (ft)	Site	DB
84	2 of 2	W	0.24 / 1,248.05	597.17 / 2	REV. LARRY KATES 3737 W 18TH ST IL	PERMITS CHICAGO

Application ID: ENVAIR136449
Application Type: AIR POLLUTION CONTROL PERMIT
Issue or Entry Date: 10/25/2013
Application Subtype: ARCHITECTURAL SURFACE CLEANING

CDPH Environmental Permit Details

Status: CLOSED
Applicant: ARROW MASONRY & EXTERIORS
Expiration Date:
Data Source: DEPT. OF PUBLIC HEALTH
Street No from: 3737
Street No to:
Direction: W
Street Name: 18TH
Street Type: ST

Map Key	Number of Records	Direction	Distance (mi/ft)	Elev/Diff (ft)	Site	DB
Location:		POINT (-87.71917 41.8571)				
Comment:						

85	1 of 1	SW	0.24 / 1,264.97	595.19 / 0	3735 OGDEN 3735 OGDEN BERWYN IL 60402	FINDS/FRS

Registry ID:	110063270712
FIPS Code:	17031
HUC Code:	
Site Type Name:	STATIONARY
Location Description:	
Supplemental Location:	
Create Date:	16-JAN-15
Update Date:	
Interest Types:	STATE MASTER
SIC Codes:	
SIC Code Descriptions:	
NAICS Codes:	
NAICS Code Descriptions:	
Conveyor:	
Federal Facility Code:	
Federal Agency Name:	
Tribal Land Code:	
Tribal Land Name:	
Congressional Dist No:	
Census Block Code:	
EPA Region Code:	05
County Name:	COOK
US/Mexico Border Ind:	
Latitude:	
Longitude:	
Reference Point:	
Coord Collection Method:	
Accuracy Value:	
Datum:	NAD83
Source:	
Facility Detail Rprt URL:	https://ofmpub.epa.gov/frs_public2/fii_query_detail.disp_program_facility?p_registry_id=110063270712
Data Source:	Facility Registry Service - Single File
Program Acronyms:	

ACES:170002071923

86	1 of 2	SSW	0.24 / 1,274.36	597.83 / 3	3616 W CERMAK 3616 W CERMAK CHICAGO IL 60623	FINDS/FRS

Registry ID:	110046145042
FIPS Code:	17031
HUC Code:	07120003

Map Key	Number of Records	Direction	Distance (mi/ft)	Elev/Diff (ft)	Site	DB

Site Type Name:	STATIONARY
Location Description:	
Supplemental Location:	
Create Date:	24-JUL-12
Update Date:	
Interest Types:	STATE MASTER
SIC Codes:	
SIC Code Descriptions:	
NAICS Codes:	
NAICS Code Descriptions:	
Conveyor:	FRS-GEOCODE
Federal Facility Code:	
Federal Agency Name:	
Tribal Land Code:	
Tribal Land Name:	
Congressional Dist No:	07
Census Block Code:	170313006001000
EPA Region Code:	05
County Name:	COOK
US/Mexico Border Ind:	
Latitude:	41.85165
Longitude:	-87.715697
Reference Point:	ENTRANCE POINT OF A FACILITY OR STATION
Coord Collection Method:	ADDRESS MATCHING-HOUSE NUMBER
Accuracy Value:	50
Datum:	NAD83
Source:	
Facility Detail Rprt URL:	https://ofmpub.epa.gov/frs_public2/fii_query_detail.disp_program_facility?p_registry_id=110046145042
Data Source:	Facility Registry Service - Single File
Program Acronyms:	

ACES:170001931113

Map Key	Number of Records	Direction	Distance (mi/ft)	Elev/Diff (ft)	Site	DB
86	2 of 2	SSW	0.24 / 1,274.36	597.83 / 3	BLESSED SACRAMENT CHURCH 3616 W CERMAK RD, CHICAGO, IL IL	PERMITS CHICAGO

Application ID:	DOEAIR9180	**Application Type:**	AIR POLLUTION CONTROL PERMIT
Issue or Entry Date:	10/12/2001	**Application Subtype:**	EQUIPMENT INSTALLATION

CDPH Environmental Permit Details

Status:	CLOSED	**Street No to:**	
Applicant:		**Direction:**	W
Expiration Date:	04/10/2002	**Street Name:**	CERMAK
Data Source:	HISTORIC DEPT. OF ENVIRONMENT	**Street Type:**	RD
Street No from:	3616		
Location:	POINT (-87.7157 41.85165)		
Comment:			

QTY: 1.0 COMBUSTION EMISSION UNIT/ BOILER/ PEERLESS/ MODEL 211-A-5-4/ MAXIMUM BTU: 630,000**Note: Many records provided by the

department have a truncated Comment field.

87 *1 of 8* *SSE* *0.24 / 1,274.81* *603.96 / 9* ***Vera, Mario***
3442 West Cermak Rd.
Chicago IL 60623 ***LUST***

Incident No:	991886	***LPC No:***	0316305156
Incidents ID:	24166	***IEMA Date:***	08/10/1999
NFR Date:	02/08/2007	***Regulation:***	732
Gasoline:	True	***C 20 Day Report Date:***	11/22/2006
Unleaded:	False	***C 45 Day Report Date:***	11/22/2006
Diesel:	False	***NFR Recorded Date:***	10/05/2009
Fuel Oil:	False	***Pre 74 Date:***	
Jet Fuel:	False	***Proj Manager Phone:***	
Used Oil:	False	***Proj Mngr First Nm:***	Steve
Non Petroleum Prod:	False	***Proj Mngr Last Nm:***	Kasa
Other Petroleum:	True	***Proj Manager Email:***	
Non LUST Date:		***Site County:***	Cook
Non LUST Letter Dt:			
Heating Oil Letter Date:			
Free Product Discovery Date:			
Primary Resp Party Name:	Mario Vera		
Primary Resp Party Address:	3442 West Cermak Rd.		
Primary Resp Party City:	Chicago		
Primary Resp Party State:	IL		
Primary Resp Party ZIP:	60623		
Primary Resp Party Phone:	7732774836		
Primary Resp Party Contact:			

87 *2 of 8* *SSE* *0.24 / 1,274.81* *603.96 / 9* ***Alianza Auto Repair***
3442 W Cermak Rd. Chicago, IL 60623
IL ***UST***

Facility No:	2038469	***Facility Type:***	Other
Facility Status:	Closed	***Owner Type:***	
Fac Details Status:	Closed	***Owner Status:***	Current Owner
Fac Type Fac Details:	Other	***County:***	Cook
Owner Name:	Alianza Auto Repair		
Facility URL:	http://webapps.sfm.illinois.gov/ustsearch/Facility.aspx?ID=2038469		

Tank Information

Tank No:	4	***Capacity:***	6000
UI No:		***Petroleum Use:***	
Status:	Removed	***Product:***	Gasoline
Removed Date:	8/10/1999	***CERCLA Substance:***	
Install Date:		***Current Age:***	
Abandoned Date:		***Abandoned Material:***	
Last Used Date:	12/31/1973	***Product Date:***	

Red Tag Issue Date:		**Fee Due:**	
CAS Code:		**Regulated Status:**	Exempt
OSFM First Noti Dt:	8/17/1999		

Tank Information

Tank No:	1	**Capacity:**	550
UI No:		**Petroleum Use:**	
Status:	Removed	**Product:**	Used Oil
Removed Date:	8/10/1999	**CERCLA Substance:**	
Install Date:		**Current Age:**	
Abandoned Date:		**Abandoned Material:**	
Last Used Date:	12/1/1998	**Product Date:**	
Red Tag Issue Date:		**Fee Due:**	$0.00
CAS Code:		**Regulated Status:**	Federal
OSFM First Noti Dt:	3/2/1999		

Tank Information

Tank No:	2	**Capacity:**	4000
UI No:		**Petroleum Use:**	
Status:	Removed	**Product:**	Gasoline
Removed Date:	8/10/1999	**CERCLA Substance:**	
Install Date:		**Current Age:**	
Abandoned Date:		**Abandoned Material:**	
Last Used Date:	12/31/1973	**Product Date:**	
Red Tag Issue Date:		**Fee Due:**	
CAS Code:		**Regulated Status:**	Exempt
OSFM First Noti Dt:	8/17/1999		

Tank Information

Tank No:	3	**Capacity:**	4000
UI No:		**Petroleum Use:**	
Status:	Removed	**Product:**	Gasoline
Removed Date:	8/10/1999	**CERCLA Substance:**	
Install Date:		**Current Age:**	
Abandoned Date:		**Abandoned Material:**	
Last Used Date:	12/31/1973	**Product Date:**	
Red Tag Issue Date:		**Fee Due:**	
CAS Code:		**Regulated Status:**	Exempt
OSFM First Noti Dt:	8/17/1999		

Owner Summary

Owner No:	U0028271	**Owner Status:**	Current Owner
Owner Name:	Alianza Auto Repair	**Purchase Date:**	10/1/1993
Ownership History:	http://webapps.sfm.illinois.gov/ustsearch/Ownership.aspx?ID=2038469		

Owner Details

Owner Name: Alianza Auto Repair
Type Financial Resp:
Owner Status: Current Owner
Fin Resp Rpt Due:
Purchase Date: 10/1/1993
Owner Address: 3442 W Cermak Rd. Chicago, IL 60623

Facility Details

MFD Forms Status:
Green Tag Decal:
MFD Permit Issue Dt:
Green Tag Issue Date:
MFD Permit Exp Dt:
Green Tag Exp Date:
Property Parcel:
Motor Fuel Type:
Pending Nov: No
Permit History Link: https://webapps.sfm.illinois.gov/USTPortal/Permit/FacilityPermitList/2038469

---

87 | ***3 of 8*** | ***SSE*** | ***0.24 / 1,274.81*** | ***603.96 / 9*** | ***MARIO VERA 3442 WEST CERMAK ROAD CHICAGO IL*** | ***SPILLS***

Incident No: 991886
County: COOK
Date/Time Occurred:
Latitude:
Media Release:
Longutude:
Facility Manager:
Fac Manager Phone:
Responsible Party Street:
Area Involved: FIXED FACILITY
Milepost:
Section:
Township:
Range:

Hazardous Materials Incident Report

Incident Report Dt: 8/10/1999 5:57:00 PM
County: COOK
Data Input Status: CLOSED
Entered by:
LUST?:
Date Entered:
Hazmat Incident Type: LEAK
Caller: STEVE TSARPALAS
Caller Represents: TSARPALAS ENTERPRISES INC
Street Address: 3442 WEST CERMAK ROAD
City: CHICAGO
URL: https://public.iema.state.il.us/FOIAHazmatSearch/HazmatDetails.aspx?RptNum=991886
Narrative:

Follow Up Information:

Materials Involved

Map Key	Number of Records	Direction	Distance (mi/ft)	Elev/Diff (ft)	Site	DB

Name:	GASOLINE/HEATING OIL
Type:	UNKNOWN
CHRIS CODE:	
CAS No:	
UN/NA No:	
Container Type:	UNDERGROUND TANK
Container Size:	UNDERGROUND TANK
Amount Released:	UNKNOWN
Rate of Release Min:	
Duration of Release:	
Cause of Release:	HOLES/PIPING
Est Spill Extent:	
Spill Extent Units:	
Date/Time Inc Occur:	
Unknown Occurr:	
Date/Time Discov:	08/10/99 1200
Unknown Discovered:	
Where Taken:	-0-
On Scene Contact:	
No of People Evacuat:	-0-
A 302(a) Extremely Haz Sub?:	
A RCRA Hazardous Waste?:	
A RCRA Regulated Facility?:	
Public Health Risks:	-0-
State Agency Assistance:	
Containment/Cleanup Plans:	

87	4 of 8	SSE	0.24 / 1,274.81	603.96 / 9	ALIANZA AUTO REPAIR 3442 W CERMAK RD CHICAGO IL	TANKS CHICAGO

Facility ID:	2038469
Owner:	See Environmental Permit Dataset
Data Source(s):	DEPT. OF PUBLIC HEALTH

Detail(s)

Tank ID:	0003	**Street No from:**	3442
Installation Date:		**Street No to:**	3442
Removal Date:		**Street Name:**	CERMAK
Last Used Date:		**Street Type:**	RD
Tank Type:	UNDERGROUND STORAGE TANK	**Direction:**	W
Tank Material:		**Latitude:**	41.851942078955084
Tank Construction:		**Longitude:**	-87.71187687011835
Tank Product:	GASOLINE		
Tank Capacity:	4000		
Location:	POINT (-87.71187687011835 41.851942078955084)		
Comment:	REMOVED 08/10/99, Historic data from former Dept. of Environment [Associated Permit Numbers: 104908;]		

Tank ID:	0002	**Street No from:**	3442

Map Key	Number of Records	Direction	Distance (mi/ft)	Elev/Diff (ft)	Site	DB

Installation Date:		**Street No to:**	3442
Removal Date:		**Street Name:**	CERMAK
Last Used Date:		**Street Type:**	RD
Tank Type:	UNDERGROUND STORAGE TANK	**Direction:**	W
Tank Material:		**Latitude:**	41.851942078955084
Tank Construction:		**Longitude:**	-87.71187687011835
Tank Product:	GASOLINE		
Tank Capacity:	4000		
Location:	POINT (-87.71187687011835 41.851942078955084)		
Comment:	REMOVED 08/10/99, Historic data from former Dept. of Environment [Associated Permit Numbers: 104908;]		

Tank ID:	0004	**Street No from:**	3442
Installation Date:		**Street No to:**	3442
Removal Date:		**Street Name:**	CERMAK
Last Used Date:		**Street Type:**	RD
Tank Type:	UNDERGROUND STORAGE TANK	**Direction:**	W
Tank Material:		**Latitude:**	41.851942078955084
Tank Construction:		**Longitude:**	-87.71187687011835
Tank Product:	USED OIL		
Tank Capacity:	550		
Location:	POINT (-87.71187687011835 41.851942078955084)		
Comment:	REMOVED 08/10/99, Historic data from former Dept. of Environment [Associated Permit Numbers: 104908;]		

Tank ID:	0001	**Street No from:**	3442
Installation Date:		**Street No to:**	3442
Removal Date:		**Street Name:**	CERMAK
Last Used Date:		**Street Type:**	RD
Tank Type:	UNDERGROUND STORAGE TANK	**Direction:**	W
Tank Material:		**Latitude:**	41.851942078955084
Tank Construction:		**Longitude:**	-87.71187687011835
Tank Product:	GASOLINE		
Tank Capacity:	6000		
Location:	POINT (-87.71187687011835 41.851942078955084)		
Comment:	REMOVED 08/10/99, Historic data from former Dept. of Environment [Associated Permit Numbers: 104908;]		

87	5 of 8	SSE	0.24 / 1,274.81	603.96 / 9	CUSTOM AUTO REPAIR 3442 W CERMAK RD IL	PERMITS CHICAGO

Application ID:	ENVAIR123041	**Application Type:**	AIR POLLUTION CONTROL PERMIT
Issue or Entry Date:	09/12/2012	**Application Subtype:**	MOTOR VEHICLE REPAIR FACILITY

CDPH Environmental Permit Details

Status:	CLOSED	**Street No to:**	
Applicant:		**Direction:**	W
Expiration Date:		**Street Name:**	CERMAK
Data Source:	DEPT. OF PUBLIC HEALTH	**Street Type:**	RD
Street No from:	3442		
Location:	POINT (-87.71197 41.85198)		
Comment:			

Map Key	Number of Records	Direction	Distance (mi/ft)	Elev/Diff (ft)	Site	DB

[EQUIP ID: , QUANTITY: 1, DESCRIPTION: 101 - BOOTH, PAINT SPRAY, NOTE:]**Note: Many records provided by the department have a truncated Comment field.

---

87 *6 of 8* *SSE* *0.24 / 1,274.81* *603.96 / 9* ***ALIANZA AUTO REPAIR***
3442 W CERMAK RD, CHICAGO, IL
IL ***PERMITS CHICAGO***

Application ID:	DOEUST104908	***Application Type:***	UNDERGROUND STORAGE TANK
Issue or Entry Date:	04/15/1999	***Application Subtype:***	REMOVAL

CDPH Environmental Permit Details

Status:	CLOSED	***Street No to:***	
Applicant:	MARIO VERA	***Direction:***	W
Expiration Date:	10/15/1999	***Street Name:***	CERMAK
Data Source:	HISTORIC DEPT. OF ENVIRONMENT	***Street Type:***	RD
Street No from:	3442		
Location:	POINT (-87.71197 41.85198)		
Comment:			

[CONTRACTOR: TSARPALAS ENTERPRISES INC.] BACKFILL CONTAMINATION IN THE GSLN EXCAVATION. IEMA #991886**Note: Many records provided by the department have a truncated Comment field.

---

87 *7 of 8* *SSE* *0.24 / 1,274.81* *603.96 / 9* ***Vera, Mario***
3442 W Cermak Rd
Chicago IL ***LUST DOCUMENT***

Site ID:	170000520185	***Originating Bureau:***	Bureau of Land
System ID:	0316305156	***City (Doc Search):***	Chicago
Program ID:	0316305156	***State (Doc Search):***	IL
Interest Type:	LUST	***Zip (Doc Search):***	60623
Media Code:	LAND	***City (Geo Search):***	Chicago
Category:	Leaking UST Technical	***State (Geo Search):***	IL
Document Indicator:	Yes	***Zip (Geo Search):***	60623
Document Count:	10	***Latitude:***	41.85217
Total Pages:	206	***Longitude:***	-87.71092
Revision Date Time:	06/30/2003	***X:***	-87.71091999999999
Collection Date:	01/01/2001	***Y:***	41.85217000000006
Name (Doc Search):	Vera, Mario - 170000520185		
Addr (Doc Search):	3442 W Cermak Rd		
Name (Geo Search):	Vera, Mario		
Addr (Geo Search):	3442 W Cermak Rd		
Category URL:	https://docuware67.illinois.gov/DocuWare/PlatformRO/WebClient/3/Integration?lc=VXNlcj1kd3B1YmxpY1xuUHdkPU4xbWRhJHRyYXRvclBANTU1&p=RLV&rl=ce728c9a-11c1-4ddf-9003-314169ab1943&tw=Results&q=W0lFUEFJRF09IjE3MDAwMDUyMDE4NSIgQU5EIFtDQVRFR09SWV09IjIxQSI1		
Data Source:	IEPA Document Explorer - Geographic Search; IEPA Document Explorer - Facility/Site Search		
Note:	Documents related to facilities in Illinois can be searched on the Illinois Environmental Protection Agency (IEPA) Document Explorer: https://external.epa.illinois.gov/DocumentExplorer		

Map Key	Number of Records	Direction	Distance (mi/ft)	Elev/Diff (ft)	Site	DB
87	8 of 8	SSE	0.24 / 1,274.81	603.96 / 9	Vera, Mario 3442 W Cermak Rd Chicago IL	IEPA DOCS

Note: Documents related to facilities in Illinois can be searched on the Illinois Environmental Protection Agency (IEPA) Document Explorer: https://external.epa.illinois.gov/DocumentExplorer

Details

Site ID:	170000520185	**Document Indicator:**	Yes
System ID:	0316305156	**Latitude:**	41.85217
Interest Type:	BOL	**Longitude:**	-87.71092
Media Code:	LAND	**X:**	-87.71091999999999
Revision Date/Time:	06/30/2003	**Y:**	41.85217000000006
Collection Date:	08/01/2001		

Map Key	Number of Records	Direction	Distance (mi/ft)	Elev/Diff (ft)	Site	DB
88	1 of 2	SW	0.24 / 1,284.53	595.52 / 1	Northern Environmental Development 3738-3762 West Ogden Avenue Chicago IL 60623	SRP

I EPA ID:	0316306418	**Longitude:**	-87.719285
US EPA ID:		**Latitude:**	41.853467
County:	Cook		

Site Applicant / Consultant Information

RA Title:	Mr.	**Received SA Date:**	4/25/2011
RA First Name:	Bruce	**PM ID:**	Barb Landers
RA Last Name:	Miller	**Foury Letter Date:**	
RA Address1:	3860 West Ogden Avenue	**Active Site:**	No
RA Address2:		**Consultant Address1:**	855 West Adams Street
RA City:	Chicago, IL	**Consultant Address2:**	Suite 200
RA Zip:	60623	**Consultant City:**	Chicago, IL
Consultant Contact:	Lindsey Oliver	**Consultant Zip:**	60607
RA Company:	Lawndale Christian Health Center		
Consultant Company:	GSG Consultants, Inc.		

Letter Information

NFR Site Name:	Lawndale Christian Health Center	**Indust Commercial:**	No
NFR Letter Date:	12/18/2012	**Worker Caution:**	No
Effective:	True	**Slab on Grade:**	No
NFR Recorded Date:	2/26/2013	**BCT:**	No
Comp Focus:	Comprehensive	**Inst Control Other:**	No
RA First Name:	Bruce	**Building Slab:**	Yes
RA Last Name:	Miller	**Asphalt Used:**	No
RA Company:	Lawndale Christian Health Center	**Concrete Used:**	Yes
RA Address1:	3860 West Ogden Avenue	**Clean Soil Three ft:**	Yes
RA Address2:		**Clean Soil Ten ft:**	No
RA City:	Chicago, IL	**Alternate Barrier:**	Yes

Map Key	Number of Records	Direction	Distance (mi/ft)	Elev/Diff (ft)	Site	DB

RA Zip:	60623	**Other Barrier:**	No
Acres:	0.7600	**ELUC Other:**	No
Ordinance:	No		
ELUC Groundwater Use Restrict:	No		
Groundwater Use Restriction:	No		
Highway Authority Agreement:	No		
Land Use:	Residential or Industrial/Commercial		

88	2 of 2	SW	0.24 / 1,284.53	595.52 / 1	Northern Environmental Development 3738-3762 West Ogden Avenue Chicago IL 60623	ENG

I EPA ID:	0316306418	**Longitude:**	-87.719285
US EPA ID:		**Latitude:**	41.853467
County:	Cook		

Site Applicant / Consultant Information

Active Site:	No	**Consultant Contact:**	Lindsey Oliver
RA Title:	Mr.	**Consultant Address1:**	855 West Adams Street
RA First Name:	Bruce	**Consultant Address2:**	Suite 200
RA Last Name:	Miller	**Consultant City:**	Chicago, IL
RA Address1:	3860 West Ogden Avenue	**Consultant Zip:**	60607
RA Address2:		**PM ID:**	Barb Landers
RA City:	Chicago, IL	**Received SA Date:**	4/25/2011
RA Zip:	60623	**Foury Letter Date:**	
RA Company:	Lawndale Christian Health Center		
Consultant Company:	GSG Consultants, Inc.		

Letters Information

NFR Site Name:	Lawndale Christian Health Center	**Indust Commercial:**	No
NFR Letter Date:	12/18/2012	**Worker Caution:**	No
Effective:	True	**Slab on Grade:**	No
NFR Recorded Date:	2/26/2013	**BCT:**	No
Comp Focus:	Comprehensive	**Inst Control Other:**	No
RA First Name:	Bruce	**Building Slab:**	Yes
RA Last Name:	Miller	**Asphalt Used:**	No
RA Company:	Lawndale Christian Health Center	**Concrete Used:**	Yes
RA Address1:	3860 West Ogden Avenue	**Clean Soil Three ft:**	Yes
RA Address2:		**Clean Soil Ten ft:**	No
RA City:	Chicago, IL	**Alternate Barrier:**	Yes
RA Zip:	60623	**Other Barrier:**	No
Acres:	0.7600	**ELUC Other:**	No
Ordinance:	No		
ELUC Groundwater Use Restrict:	No		
Groundwater Use Restriction:	No		
Highway Authority Agreement:	No		
Land Use:	Residential or Industrial/Commercial		

Map Key	Number of Records	Direction	Distance (mi/ft)	Elev/Diff (ft)	Site	DB
89	1 of 1	NNW	0.24 / 1,285.92	597.11 / 2	CHICAGO HOUSING AUTHORITY 3605 W DOUGLAS BLVD, CHICAGO, IL IL	PERMITS CHICAGO

Application ID: DOEAIR29785
Application Type: AIR POLLUTION CONTROL PERMIT
Issue or Entry Date: 08/16/2011
Application Subtype: EQUIPMENT INSTALLATION

CDPH Environmental Permit Details

Status: CLOSED
Street No to:
Applicant:
Direction: W
Expiration Date: 02/12/2012
Street Name: DOUGLAS
Data Source: HISTORIC DEPT. OF ENVIRONMENT
Street Type: BLVD
Street No from: 3605
Location: POINT (-87.71571 41.86241)
Comment:

QTY: 1.0 ARCHITECTURAL SURFACE CLEANING: GRINDING/ DUST SUPPRESSION METHOD: TARPS/WETTING/ PERMIT EXPIRES: 8/10/12**Note: Many records provided by the department have a truncated Comment field.

Map Key	Number of Records	Direction	Distance (mi/ft)	Elev/Diff (ft)	Site	DB
90	1 of 1	SW	0.25 / 1,301.76	595.52 / 1	3742 W OGDEN 3742 W OGDEN CHICAGO IL 60623	FINDS/FRS

Registry ID: 110041841059
FIPS Code: 17031
HUC Code: 07120003
Site Type Name: STATIONARY
Location Description:
Supplemental Location:
Create Date: 19-AUG-10
Update Date:
Interest Types: STATE MASTER
SIC Codes:
SIC Code Descriptions:
NAICS Codes:
NAICS Code Descriptions:
Conveyor: FRS-GEOCODE
Federal Facility Code:
Federal Agency Name:
Tribal Land Code:
Tribal Land Name:
Congressional Dist No: 07
Census Block Code: 170312922003011
EPA Region Code: 05
County Name: COOK
US/Mexico Border Ind:
Latitude: 41.853293
Longitude: -87.718876
Reference Point: ENTRANCE POINT OF A FACILITY OR STATION

Map Key	Number of Records	Direction	Distance (mi/ft)	Elev/Diff (ft)	Site	DB

Coord Collection Method: ADDRESS MATCHING-HOUSE NUMBER
Accuracy Value: 50
Datum: NAD83
Source:
Facility Detail Rprt URL: https://ofmpub.epa.gov/frs_public2/fii_query_detail.disp_program_facility?p_registry_id=110041841059
Data Source: Facility Registry Service - Single File
Program Acronyms:

ACES:170001857738

Map Key	Number of Records	Direction	Distance (mi/ft)	Elev/Diff (ft)	Site	DB
91	1 of 1	SW	0.25 / 1,319.22	595.52 / 1	3746 W OGDEN 3746 W OGDEN CHICAGO IL 60623	FINDS/FRS

Registry ID: 110041841095
FIPS Code: 17031
HUC Code: 07120003
Site Type Name: STATIONARY
Location Description:
Supplemental Location:
Create Date: 19-AUG-10
Update Date: 29-DEC-14
Interest Types: STATE MASTER
SIC Codes:
SIC Code Descriptions:
NAICS Codes:
NAICS Code Descriptions:
Conveyor: FRS-GEOCODE
Federal Facility Code:
Federal Agency Name:
Tribal Land Code:
Tribal Land Name:
Congressional Dist No: 07
Census Block Code: 170312922003011
EPA Region Code: 05
County Name: COOK
US/Mexico Border Ind:
Latitude: 41.85321
Longitude: -87.71913
Reference Point: CENTER OF A FACILITY OR STATION
Coord Collection Method: ADDRESS MATCHING-HOUSE NUMBER
Accuracy Value: 30
Datum: NAD83
Source:
Facility Detail Rprt URL: https://ofmpub.epa.gov/frs_public2/fii_query_detail.disp_program_facility?p_registry_id=110041841095
Data Source: Facility Registry Service - Single File
Program Acronyms:

ACES:170001857756

Map Key	Number of Records	Direction	Distance (mi/ft)	Elev/Diff (ft)	Site	DB

Unplottable Summary

Total: 25 Unplottable sites

DB	Company Name/Site Name	Address	City	Zip	ERIS ID
FED BROWNFIELDS	BNSF Little Village Paseo Segment 2	3260 S Central Park	CHICAGO IL	60623	921002206
FED BROWNFIELDS	BNSF Little Village Paseo Segment 1	3201 S Central Park	CHICAGO IL	60623	921001265
FINDS/FRS	BNSF LITTLE VILLAGE PASEO SEGMENT 2	3260 S CENTRAL PARK	CHICAGO IL	60623	919991088
FINDS/FRS	BNSF LITTLE VILLAGE PASEO SEGMENT 1	3201 S CENTRAL PARK	CHICAGO IL	60623	919991083
FINDS/FRS	VICTONE MFG CO INC	724 TO 26 W 19TH ST	CHICAGO IL	60616	817423261
FINDS/FRS	SOL AUTO REPAIR INC	2700 S LAWNDALE AVE-B	CHICAGO IL	60623	817423723
FINDS/FRS	3206 -14 W DOUGLAS	3206 -14 W DOUGLAS	CHICAGO IL	60623	817464304
FINDS/FRS	AUTO REPAIR	42451 W 16TH ST	CHICAGO IL	60612	817470354
FINDS/FRS	GENOA HEALTHCARE	7000 W CERMAK RD	BERWYN IL	60402	917112896
FINDS/FRS	UNIVERSITY COMMONS CONDO ASSOCIATION	1000-1070 W 15TH ST #125	CHICAGO IL	60608-1882	817424421
FINDS/FRS	SHEPARD SYNOGOGUE	3411 -19 W DOUGLAS BLVD	CHICAGO IL	60623	817429931
IEPA DOCS	Cermak-Union Transfer Station	S Union Ave & W Cermak SW	Chicago IL		880800336

PRP	GENERAL COOPERAGE CO.	5850 W. OGDEN AVE. DEPT TR	CHICAGO IL	60650	860560234
RCRA NON GEN	VICTONE MFG CO INC	724 TO 26 W 19TH ST	CHICAGO IL	60616	881995930
RCRA SQG	GENOA HEALTHCARE	7000 W CERMAK RD	BERWYN IL	60402	895279542
SPILLS	CLARK OIL & REFINING	6856 W. OGDEN AVE.	BERWYN IL		813007223
SPILLS	HAMER ESTATE	7000 W. OGDEN AVE	BERWYN IL		822038089
SPILLS	Com Ed	7501 S. Lawndale @ 33 Hayford	Chicago IL		822049959
UST	Circle K #6756	6400 W. Ogden Avenue Berwyn, IL 60402	IL		813484590
UST	Suburban Dodge	7031 W. Ogden Avenue Berwyn, IL 60402	IL		813448083
UST	Pristine Motors	7010 W. Ogden Ave. Berwyn, IL 60402	IL		813462435
UST	Meyer Property	3735 S. Harlem Avenue (through 7136 W. Ogden Avenue - Contiguous) Berwyn, IL 60402	IL		825962560
UST	Construction Site	7150 W. Cermak Road Berwyn, IL 60402	IL		813468093
UST	Gentle Quality Denistry	6800 W. Cermak Rd. Berwyn, IL 60402	IL		813461021
UST	Marathon	6856 W. Ogden Ave. Berwyn, IL 60402	IL		813460215

Unplottable Report

Site: ***BNSF Little Village Paseo Segment 2***
3260 S Central Park CHICAGO IL 60623

FED BROWNFIELDS

Property ID:	254413
Property Name:	BNSF Little Village Paseo Segment 2
Address:	3260 S Central Park
City:	CHICAGO
State Code:	IL
Zip Code:	60623
Lat Measure:	41.83554495928821
Long Measure:	-87.71461995602732
Primary Name (Map):	BNSF LITTLE VILLAGE PASEO SEGMENT 2
Location Address (Map):	3260 S CENTRAL PARK
City Name (Map):	CHICAGO
County Name (Map):	COOK
State Code (Map):	IL
Postal Code (Map):	60623
Latitude (Map):	41.8355449593
Longitude (Map):	-87.714619956
Data Source:	USEPA - CIMC Export BF Properties; USEPA - CIMC Web Map Service BF Properties

Brownfields Details

Registry I:	110071366031	***BF RLF Gra:***	
EPA ID:		***BF RLF Pil:***	
EPA Region:	05	***BF Assess :***	
Cat No:		***BF Cleanup:***	
RCRA Handl:		***BF Tba Ind:***	
RCRA Curre:		***BF 128a In:***	
RCRA Remed:		***BF IC Code:***	Y
RCRA Const:		***BF IC Gc I:***	Y
RCRA El He:		***BF IC Ep I:***	U
RCRA El Gm:		***BF IC ID I:***	U
RCRA Rem 1:		***BF IC Pr I:***	U
RCRA Ec Gw:		***FF Brac In:***	
RCRA Ec Ng:		***BF RLF Ind:***	
RCRA IC Ep:		***BF Assess1:***	Y
RCRA IC Gc:		***BF Multipu:***	
RCRA IC ID:		***BF Awp Ind:***	
RCRA IC Pr:		***BF Showcas:***	
FF RCRA In:		***BF 128a P :***	
RCRA Trans:		***LUST Relea:***	
RCRA Tra 1:		***LUST Award:***	
RCRA Ec Co:		***LUST State:***	
RCRA IC Co:		***Congressio:***	
RCRA Gpra :		***FD Agency :***	
RCRA Rem 2:		***FD Listing:***	
RCRA Dru 1:		***FD Non NPL:***	
SF Site ID:		***FD RCRA Ha:***	
SF Ec Ind:		***FD RCRA Ca:***	
SF El Gm C:		***FD SF NPL :***	
SF El He C:		***FD FF Ind:***	
SF IC Ind:		***FD Ej Code:***	
SF NPL Cod:		***FD Brac In:***	
SF NPL C 1:		***FD Federal:***	
SF Admin F:		***FD Hrs Sco:***	
FF And Sit:		***FD Ongoing:***	
FF SF Ind:		***FD NPL Sta:***	
Map Symbol:	B	***FD Non N 1:***	
Data Refre:	16-Feb-2023	***FD RCRA Gw:***	

GIS Refres:		***FD RCRA He:***	
New Site:		***FD GMS Sur:***	
EPAOSC Sit:		***FD Hes Sur:***	
EPAOSC Res:		***FD SF Site:***	
EPAOSC R 1:		***FD Brac Ro:***	
EPAOSC Sta:		***Stimulus S:***	
EPAOSC Inc:		***Stimulus B:***	
Desc :			
Ind Name:			
Cat Name:			
Sub Name:			
Primary Name:	BNSF LITTLE VILLAGE PASEO SEGMENT 2		
RCRA Drupa:			
Repow Ref :			
Url:	https://obipublic11.epa.gov/analytics/saw.dll?PortalPages&Action=Navigate&col1=ACRES_GRANT_EXPORT.PROPERTY_ID&val1=%22254413.0%22&PortalPath=/shared/CIMC/_portal/CIMC&Page=Profile+Page		
Census Url:	https://ejscreen.epa.gov/mapper/demogreportpdf.aspx?report=census2010sf1&coords=-87.7146199560273%2C41.8355449592882&feattype=point&radius=1.0		
ACS Url:	https://ejscreen.epa.gov/mapper/demogreportpdf.aspx?report=acs2017&coords=-87.7146199560273%2C41.8355449592882&feattype=point&radius=1.0		

ERR Lat Lo:		***UST Status:***	
LUST ID:		***UST Substa:***	
SAA Site:		***UST SPA Fa:***	
UST Landus:		***UST SPA Wa:***	
UST Closed:		***UST WHPA F:***	
UST Open:		***UST WHPA W:***	
SF Site Na:			
SF Non N 1:			
SF Non N 2:			
SF Non N 3:			
SF Non Npl:			
BF Prope 1:	BNSF Little Village Paseo Segment 2		
RCRA Han 1:			
RCRA Rau l:			
REPOW BF:			
REPOW RCRA:			
REPOW Re 1:			
REPOW Ref1:			
REPOW SF:			

Cleanups In My Community (CIMC)

Grant ID:	69603916	***Cleanup Lead :***	
Grant Type:	Assessment	***Cleanup Oth Cont:***	
EPA Region:	05	***Cleanup Oth Metal :***	
St Enrollment Dt:		***Cleanup Pahs :***	
St NFA Dt:		***Cleanup Pcbs :***	
Ownshp Changed :		***Clnup Petrol Prod :***	
Ownership Entity:	Private	***Cleanup Sediments :***	
Permit Tools :		***Cleanup Soil :***	
Photo Available :		***Cleanup Srf Water :***	
Source Mapscale No:		***Cleanup Vocs :***	
ASMT Air :		***Prop Cntrl :***	
ASMT Asbestos :		***Prop Fnding Typ Cd:***	Hazardous & Petroleum
ASMT Cntrl Sub :		***Ready For Reuse :***	N
ASMT Drk Wat:		***Redev Acres:***	
ASMT Grd Water:	Y	***Flag Cleanup Reqd:***	Y
ASMT Lead :	Y	***Flag IC in Place:***	N
ASMT Oth Cont:		***Flag IC Required:***	Y
ASMT Oth Metal :	Y	***Past Acres:***	1.1
ASMT Pahs :	Y	***Past Cml Acres:***	
ASMT Pcbs :		***Past Grnspc Acres:***	
ASMT Sediments :		***Past Res Acres:***	
ASMT Soil :	Y	***Future Acres:***	
ASMT Srf Water :		***Future Cml Acres:***	
ASMT Vocs :		***Future Grnspc Acre:***	
Asses Petrol Prod :		***Future Res Acres:***	
Assess Type:		***Redev Amount:***	
Assess Amount:		***Redev Cleanup Jobs:***	

Assess Cmpltn Dt:		***Redev Start Dt:***	
Assess Start Dt:		***Gov Cntrl :***	Y
Cleanup Amount:		***Info DevlCes :***	
Cleanup Acres:		***Sfllp Factor :***	
Cleanup Start Dt:		***Stcntrbg:***	
Cleanup Cmpltn Dt:		***Other Media :***	
Cleanup Air :		***Unknown Media :***	
Cleanup Asbestos :		***Video Available :***	
Cleanup Cntrl Sub :		***Latitude Measure:***	41.83554495928821
Cleanup Drk Wat:		***Longitude Measure:***	-87.71461995602732
Cleanup Grd Water:			
St Enrollment ID:			
Local Parcel No:	16-35-501-002		
Assess Fnd Ent Nm:			
Assess Fund Entity:			
Cleanup Funding EntityNm:			
Cleanup Fund Entity:			
Grant Recipient Name:	City of Chicago		
Redev Funding Entity Name:			
Property Name:	BNSF Little Village Paseo Segment 2		
Property Size:	1.1		
IC Data Address:			
IC in Place Date:			
Current Owner:			
Address:	3260 S Central Park		
City:	CHICAGO		
State Code:	IL		
Zip Code:	60623		
Horizontal Collection Method:			
Horizontal Reference Datum:			
Reference Point:			
Other Description:			
Other Desc Cleaned Up:			
Desc Hist:			

Coop Agreement No:	00E02063	***Env EC in Place:***	N
GPA Type ID:	6	***Env EC Required:***	Y
GPA Type Desc:	Acres Cleaned Up	***Env IC in Place:***	N
Dt RLF Loan Signed:		***Flg Clnup Trmt Tec:***	
Dt RLF Sbgrnt Sgnd:		***Flag EC Cover Tech:***	
Accmplisht Cnt Flg:		***Flg EC Eng Barrier:***	Y
Awp Catalyst Yn:		***Flag EC Immblztn:***	
Assess ArsenIC :	Y	***Flag EC in Place:***	N
Assess Bldg Mats :		***Flag EC Other:***	
Assess Cadmium :		***Flag EC Required:***	Y
Assess Chromium :	Y	***Flag EC Security:***	
Assess Copper :		***Flg Prop Not Enrld:***	Y
Assess Iron :		***Excavation Disposl:***	
Assess Mercury :	Y	***Extrctn of Cntmnts:***	
Assess Nickel :		***FCA Fy:***	
Assess None :		***Ftr Multistry Acre:***	
Assess oorair :		***RFR Notation:***	
Assess Pesticides :		***RLF Ln Cst Shr Amt:***	
Assess Selenium :	Y	***RLF Loan Amount:***	
Assess Svocs :		***RLF Subgrant Amt:***	
Assess Unknown :		***Sect 128 A St Trbl:***	
Clnup Actvy Funded:		***Interest Rate:***	
Clnup ArsenIC :		***Low Income:***	
Clnup Bldg Mats :		***Low Income Pct:***	
Clnup Cadmium :		***Median Income:***	
Clnup Chromium :		***Multipurpose:***	
Clnup Copper :		***Past Mltistry Acre:***	
Clnup Cst Shr Amt:		***Pro Code:***	BF
Clnup Doc:		***Pro Income Amt:***	
Clnup Iron :		***Vacant Housing:***	
Clnup Mercury :		***Vacant Housing Pct:***	
Clnup Nickel :		***Total Unemployed:***	
Clnup None :		***Unemployed Pct:***	
Clnup of Structurs:		***Below Poverty:***	
Clnup oorair :		***Below Poverty Pct:***	

Clnup Pesticides :
Clnup Selenium :
Clnup Svocs :
Clnup Unkn Media :
Clnup Unknown :
Env Clnup Jobs:
Env Pro Income Amt:
Property Alias: BNSF Railroad
AA Actvy Funded:
AA Source of Funding:
AA Amt Funding:
Redev Fund Entity:
Redev Lvrgd Srcs:
Redev Cmpltn Date:
Clnup Trmt Tech Info:
EC Data Address:
EC Addl Info:
Env IC Data Address:
IC Addl Info:
Ctmnt Found: Lead
Other Metals
PAHs
Other Forms of Doc:
Highlights: Rails to trails
Ctmnt Cleanedup:
Media Afffected:

Ground Water
Soil

Ctmnt Rec:

Lead
Other Metals
PAHs

Radius:
Actvy Funded:
Cost Share Amt:
Rdctn of Cntmnts:
Removal of Mats:
Repayment Period:

Cleanups In My Community (CIMC)

Grant ID: 69603916
Grant Type: Assessment
EPA Region: 05
St Enrollment Dt:
St NFA Dt:
Ownshp Changed :
Ownership Entity: Private
Permit Tools :
Photo Available :
Source Mapscale No:
ASMT Air :
ASMT Asbestos :
ASMT Cntrl Sub :
ASMT Drk Wat:
ASMT Grd Water: Y
ASMT Lead : Y
ASMT Oth Cont:
ASMT Oth Metal : Y
ASMT Pahs : Y
ASMT Pcbs :
ASMT Sediments :
ASMT Soil : Y
ASMT Srf Water :
ASMT Vocs :
Asses Petrol Prod :
Assess Type:
Assess Amount:
Assess Cmpltn Dt:
Assess Start Dt:
Cleanup Amount:
Cleanup Acres:

Cleanup Lead :
Cleanup Oth Cont:
Cleanup Oth Metal :
Cleanup Pahs :
Cleanup Pcbs :
Clnup Petrol Prod :
Cleanup Sediments :
Cleanup Soil :
Cleanup Srf Water :
Cleanup Vocs :
Prop Cntrl :
Prop Fnding Typ Cd: Hazardous & Petroleum
Ready For Reuse : N
Redev Acres:
Flag Cleanup Reqd: Y
Flag IC in Place: N
Flag IC Required: Y
Past Acres: 1.1
Past Cml Acres:
Past Grnspc Acres:
Past Res Acres:
Future Acres:
Future Cml Acres:
Future Grnspc Acre:
Future Res Acres:
Redev Amount:
Redev Cleanup Jobs:
Redev Start Dt:
Gov Cntrl : Y
Info DevlCes :
Sfllp Factor :

Cleanup Start Dt:		***Stcntrbg:***	
Cleanup Cmpltn Dt:		***Other Media :***	
Cleanup Air :		***Unknown Media :***	
Cleanup Asbestos :		***Video Available :***	
Cleanup Cntrl Sub :		***Latitude Measure:***	41.83554495928821
Cleanup Drk Wat:		***Longitude Measure:***	-87.71461995602732
Cleanup Grd Water:			
St Enrollment ID:			
Local Parcel No:	16-35-501-002		
Assess Fnd Ent Nm:			
Assess Fund Entity:			
Cleanup Funding EntityNm:			
Cleanup Fund Entity:			
Grant Recipient Name:	City of Chicago		
Redev Funding Entity Name:			
Property Name:	BNSF Little Village Paseo Segment 2		
Property Size:	1.1		
IC Data Address:			
IC in Place Date:			
Current Owner:			
Address:	3260 S Central Park		
City:	CHICAGO		
State Code:	IL		
Zip Code:	60623		
Horizontal Collection Method:			
Horizontal Reference Datum:			
Reference Point:			
Other Description:			
Other Desc Cleaned Up:			
Desc Hist:			

Coop Agreement No:	00E02063	***Env EC in Place:***	N
GPA Type ID:	10	***Env EC Required:***	Y
GPA Type Desc:	Redevelopment Jobs Leveraged	***Env IC in Place:***	N
Dt RLF Loan Signed:		***Flg Clnup Trmt Tec:***	
Dt RLF Sbgrnt Sgnd:		***Flag EC Cover Tech:***	
Accmplisht Cnt Flg:		***Flg EC Eng Barrier:***	Y
Awp Catalyst Yn:		***Flag EC Immblztn:***	
Assess ArsenIC :	Y	***Flag EC in Place:***	N
Assess Bldg Mats :		***Flag EC Other:***	
Assess Cadmium :		***Flag EC Required:***	Y
Assess Chromium :	Y	***Flag EC Security:***	
Assess Copper :		***Flg Prop Not Enrld:***	Y
Assess Iron :		***Excavation Disposl:***	
Assess Mercury :	Y	***Extrctn of Cntmnts:***	
Assess Nickel :		***FCA Fy:***	
Assess None :		***Ftr Multistry Acre:***	
Assess oorair :		***RFR Notation:***	
Assess Pesticides :		***RLF Ln Cst Shr Amt:***	
Assess Selenium :	Y	***RLF Loan Amount:***	
Assess Svocs :		***RLF Subgrant Amt:***	
Assess Unknown :		***Sect 128 A St Trbl:***	
Clnup Actvy Funded:		***Interest Rate:***	
Clnup ArsenIC :		***Low Income:***	
Clnup Bldg Mats :		***Low Income Pct:***	
Clnup Cadmium :		***Median Income:***	
Clnup Chromium :		***Multipurpose:***	
Clnup Copper :		***Past Mltistry Acre:***	
Clnup Cst Shr Amt:		***Pro Code:***	BF
Clnup Doc:		***Pro Income Amt:***	
Clnup Iron :		***Vacant Housing:***	
Clnup Mercury :		***Vacant Housing Pct:***	
Clnup Nickel :		***Total Unemployed:***	
Clnup None :		***Unemployed Pct:***	
Clnup of Structurs:		***Below Poverty:***	
Clnup oorair :		***Below Poverty Pct:***	
Clnup Pesticides :		***Radius:***	
Clnup Selenium :		***Actvy Funded:***	
Clnup Svocs :		***Cost Share Amt:***	
Clnup Unkn Media :		***Rdctn of Cntmnts:***	

Clnup Unknown :
Env Clnup Jobs:
Env Pro Income Amt:
Property Alias: BNSF Railroad
AA Actvy Funded:
AA Source of Funding:
AA Amt Funding:
Redev Fund Entity:
Redev Lvrgd Srcs:
Redev Cmpltn Date:
Clnup Trmt Tech Info:
EC Data Address:
EC Addl Info:
Env IC Data Address:
IC Addl Info:
Ctmnt Found: Lead
Other Metals
PAHs
Other Forms of Doc:
Highlights: Rails to trails
Ctmnt Cleanedup:
Media Afffected:

Ground Water
Soil

Ctmnt Rec:

Lead
Other Metals
PAHs

Removal of Mats:
Repayment Period:

Cleanups In My Community (CIMC)

Grant ID:	69603916	***Cleanup Lead :***	
Grant Type:	Assessment	***Cleanup Oth Cont:***	
EPA Region:	05	***Cleanup Oth Metal :***	
St Enrollment Dt:		***Cleanup Pahs :***	
St NFA Dt:		***Cleanup Pcbs :***	
Ownshp Changed :		***Clnup Petrol Prod :***	
Ownership Entity:	Private	***Cleanup Sediments :***	
Permit Tools :		***Cleanup Soil :***	
Photo Available :		***Cleanup Srf Water :***	
Source Mapscale No:		***Cleanup Vocs :***	
ASMT Air :		***Prop Cntrl :***	
ASMT Asbestos :		***Prop Fnding Typ Cd:***	Hazardous & Petroleum
ASMT Cntrl Sub :		***Ready For Reuse :***	N
ASMT Drk Wat:		***Redev Acres:***	
ASMT Grd Water:	Y	***Flag Cleanup Reqd:***	Y
ASMT Lead :	Y	***Flag IC in Place:***	N
ASMT Oth Cont:		***Flag IC Required:***	Y
ASMT Oth Metal :	Y	***Past Acres:***	1.1
ASMT Pahs :	Y	***Past Cml Acres:***	
ASMT Pcbs :		***Past Grnspc Acres:***	
ASMT Sediments :		***Past Res Acres:***	
ASMT Soil :	Y	***Future Acres:***	
ASMT Srf Water :		***Future Cml Acres:***	
ASMT Vocs :		***Future Grnspc Acre:***	
Asses Petrol Prod :		***Future Res Acres:***	
Assess Type:		***Redev Amount:***	
Assess Amount:		***Redev Cleanup Jobs:***	
Assess Cmpltn Dt:		***Redev Start Dt:***	
Assess Start Dt:		***Gov Cntrl :***	Y
Cleanup Amount:		***Info DevlCes :***	
Cleanup Acres:		***Sfllp Factor :***	
Cleanup Start Dt:		***Stcntrbg:***	
Cleanup Cmpltn Dt:		***Other Media :***	
Cleanup Air :		***Unknown Media :***	
Cleanup Asbestos :		***Video Available :***	

Cleanup Cntrl Sub :		***Latitude Measure:***	41.83554495928821
Cleanup Drk Wat:		***Longitude Measure:***	-87.71461995602732
Cleanup Grd Water:			
St Enrollment ID:			
Local Parcel No:	16-35-501-002		
Assess Fnd Ent Nm:			
Assess Fund Entity:			
Cleanup Funding EntityNm:			
Cleanup Fund Entity:			
Grant Recipient Name:	City of Chicago		
Redev Funding Entity Name:			
Property Name:	BNSF Little Village Paseo Segment 2		
Property Size:	1.1		
IC Data Address:			
IC in Place Date:			
Current Owner:			
Address:	3260 S Central Park		
City:	CHICAGO		
State Code:	IL		
Zip Code:	60623		
Horizontal Collection Method:			
Horizontal Reference Datum:			
Reference Point:			
Other Description:			
Other Desc Cleaned Up:			
Desc Hist:			

Coop Agreement No:	00E02063	***Env EC in Place:***	N
GPA Type ID:	1	***Env EC Required:***	Y
GPA Type Desc:	Phase I Environmental Assessment	***Env IC in Place:***	N
Dt RLF Loan Signed:		***Flg Clnup Trmt Tec:***	
Dt RLF Sbgrnt Sgnd:		***Flag EC Cover Tech:***	
Accmplisht Cnt Flg:		***Flg EC Eng Barrier:***	Y
Awp Catalyst Yn:		***Flag EC Immblztn:***	
Assess ArsenIC :	Y	***Flag EC in Place:***	N
Assess Bldg Mats :		***Flag EC Other:***	
Assess Cadmium :		***Flag EC Required:***	Y
Assess Chromium :	Y	***Flag EC Security:***	
Assess Copper :		***Flg Prop Not Enrld:***	Y
Assess Iron :		***Excavation Disposl:***	
Assess Mercury :	Y	***Extrctn of Cntmnts:***	
Assess Nickel :		***FCA Fy:***	
Assess None :		***Ftr Multistry Acre:***	
Assess oorair :		***RFR Notation:***	
Assess Pesticides :		***RLF Ln Cst Shr Amt:***	
Assess Selenium :	Y	***RLF Loan Amount:***	
Assess Svocs :		***RLF Subgrant Amt:***	
Assess Unknown :		***Sect 128 A St Trbl:***	
Clnup Actvy Funded:		***Interest Rate:***	
Clnup ArsenIC :		***Low Income:***	
Clnup Bldg Mats :		***Low Income Pct:***	
Clnup Cadmium :		***Median Income:***	
Clnup Chromium :		***Multipurpose:***	
Clnup Copper :		***Past Mltistry Acre:***	
Clnup Cst Shr Amt:		***Pro Code:***	BF
Clnup Doc:		***Pro Income Amt:***	
Clnup Iron :		***Vacant Housing:***	
Clnup Mercury :		***Vacant Housing Pct:***	
Clnup Nickel :		***Total Unemployed:***	
Clnup None :		***Unemployed Pct:***	
Clnup of Structurs:		***Below Poverty:***	
Clnup oorair :		***Below Poverty Pct:***	
Clnup Pesticides :		***Radius:***	
Clnup Selenium :		***Actvy Funded:***	
Clnup Svocs :		***Cost Share Amt:***	
Clnup Unkn Media :		***Rdctn of Cntmnts:***	
Clnup Unknown :		***Removal of Mats:***	
Env Clnup Jobs:		***Repayment Period:***	
Env Pro Income Amt:			
Property Alias:	BNSF Railroad		

AA Actvy Funded: Phase I Environmental Assessment
AA Source of Funding:
AA Amt Funding:
Redev Fund Entity:
Redev Lvrgd Srcs:
Redev Cmpltn Date:
Clnup Trmt Tech Info:
EC Data Address:
EC Addl Info:
Env IC Data Address:
IC Addl Info:
Ctmnt Found: Lead
Other Metals
PAHs
Other Forms of Doc:
Highlights: Rails to trails
Ctmnt Cleanedup:
Media Afffected:

Ground Water
Soil

Ctmnt Rec:

Lead
Other Metals
PAHs

Cleanups In My Community (CIMC)

Grant ID: 69603916
Grant Type: Assessment
EPA Region: 05
St Enrollment Dt:
St NFA Dt:
Ownshp Changed :
Ownership Entity: Private
Permit Tools :
Photo Available :
Source Mapscale No:
ASMT Air :
ASMT Asbestos :
ASMT Cntrl Sub :
ASMT Drk Wat:
ASMT Grd Water: Y
ASMT Lead : Y
ASMT Oth Cont:
ASMT Oth Metal : Y
ASMT Pahs : Y
ASMT Pcbs :
ASMT Sediments :
ASMT Soil : Y
ASMT Srf Water :
ASMT Vocs :
Asses Petrol Prod :
Assess Type:
Assess Amount:
Assess Cmpltn Dt:
Assess Start Dt:
Cleanup Amount:
Cleanup Acres:
Cleanup Start Dt:
Cleanup Cmpltn Dt:
Cleanup Air :
Cleanup Asbestos :
Cleanup Cntrl Sub :
Cleanup Drk Wat:
Cleanup Grd Water:
St Enrollment ID:

Cleanup Lead :
Cleanup Oth Cont:
Cleanup Oth Metal :
Cleanup Pahs :
Cleanup Pcbs :
Clnup Petrol Prod :
Cleanup Sediments :
Cleanup Soil :
Cleanup Srf Water :
Cleanup Vocs :
Prop Cntrl :
Prop Fnding Typ Cd: Hazardous & Petroleum
Ready For Reuse : N
Redev Acres:
Flag Cleanup Reqd: Y
Flag IC in Place: N
Flag IC Required: Y
Past Acres: 1.1
Past Cml Acres:
Past Grnspc Acres:
Past Res Acres:
Future Acres:
Future Cml Acres:
Future Grnspc Acre:
Future Res Acres:
Redev Amount:
Redev Cleanup Jobs:
Redev Start Dt:
Gov Cntrl : Y
Info DevlCes :
Sfllp Factor :
Stcntrbg:
Other Media :
Unknown Media :
Video Available :
Latitude Measure: 41.83554495928821
Longitude Measure: -87.71461995602732

Local Parcel No:	16-35-501-002
Assess Fnd Ent Nm:	
Assess Fund Entity:	
Cleanup Funding EntityNm:	
Cleanup Fund Entity:	
Grant Recipient Name:	City of Chicago
Redev Funding Entity Name:	
Property Name:	BNSF Little Village Paseo Segment 2
Property Size:	1.1
IC Data Address:	
IC in Place Date:	
Current Owner:	
Address:	3260 S Central Park
City:	CHICAGO
State Code:	IL
Zip Code:	60623
Horizontal Collection Method:	
Horizontal Reference Datum:	
Reference Point:	
Other Description:	
Other Desc Cleaned Up:	
Desc Hist:	

Coop Agreement No:	00E02063	***Env EC in Place:***	N
GPA Type ID:	5	***Env EC Required:***	Y
GPA Type Desc:	Cleanup Activity	***Env IC in Place:***	N
Dt RLF Loan Signed:		***Flg Clnup Trmt Tec:***	
Dt RLF Sbgrnt Sgnd:		***Flag EC Cover Tech:***	
Accmplisht Cnt Flg:		***Flg EC Eng Barrier:***	Y
Awp Catalyst Yn:		***Flag EC Immblztn:***	
Assess ArsenIC :	Y	***Flag EC in Place:***	N
Assess Bldg Mats :		***Flag EC Other:***	
Assess Cadmium :		***Flag EC Required:***	Y
Assess Chromium :	Y	***Flag EC Security:***	
Assess Copper :		***Flg Prop Not Enrld:***	Y
Assess Iron :		***Excavation Disposl:***	
Assess Mercury :	Y	***Extrctn of Cntmnts:***	
Assess Nickel :		***FCA Fy:***	
Assess None :		***Ftr Multistry Acre:***	
Assess oorair :		***RFR Notation:***	
Assess Pesticides :		***RLF Ln Cst Shr Amt:***	
Assess Selenium :	Y	***RLF Loan Amount:***	
Assess Svocs :		***RLF Subgrant Amt:***	
Assess Unknown :		***Sect 128 A St Trbl:***	
Clnup Actvy Funded:		***Interest Rate:***	
Clnup ArsenIC :		***Low Income:***	
Clnup Bldg Mats :		***Low Income Pct:***	
Clnup Cadmium :		***Median Income:***	
Clnup Chromium :		***Multipurpose:***	
Clnup Copper :		***Past Mltistry Acre:***	
Clnup Cst Shr Amt:		***Pro Code:***	BF
Clnup Doc:	N	***Pro Income Amt:***	
Clnup Iron :		***Vacant Housing:***	
Clnup Mercury :		***Vacant Housing Pct:***	
Clnup Nickel :		***Total Unemployed:***	
Clnup None :		***Unemployed Pct:***	
Clnup of Structurs:		***Below Poverty:***	
Clnup oorair :		***Below Poverty Pct:***	
Clnup Pesticides :		***Radius:***	
Clnup Selenium :		***Actvy Funded:***	
Clnup Svocs :		***Cost Share Amt:***	
Clnup Unkn Media :		***Rdctn of Cntmnts:***	
Clnup Unknown :		***Removal of Mats:***	
Env Clnup Jobs:		***Repayment Period:***	
Env Pro Income Amt:			
Property Alias:	BNSF Railroad		
AA Actvy Funded:			
AA Source of Funding:			
AA Amt Funding:			
Redev Fund Entity:			

Redev Lvrgd Srcs:
Redev Cmpltn Date:
Clnup Trmt Tech Info:
EC Data Address:
EC Addl Info:
Env IC Data Address:
IC Addl Info:
Ctmnt Found: Lead
Other Metals
PAHs
Other Forms of Doc:
Highlights: Rails to trails
Ctmnt Cleanedup:
Media Afffected:

Ground Water
Soil

Ctmnt Rec:

Lead
Other Metals
PAHs

Cleanups In My Community (CIMC)

Grant ID:	69603916	***Cleanup Lead :***	
Grant Type:	Assessment	***Cleanup Oth Cont:***	
EPA Region:	05	***Cleanup Oth Metal :***	
St Enrollment Dt:		***Cleanup Pahs :***	
St NFA Dt:		***Cleanup Pcbs :***	
Ownshp Changed :		***Clnup Petrol Prod :***	
Ownership Entity:	Private	***Cleanup Sediments :***	
Permit Tools :		***Cleanup Soil :***	
Photo Available :		***Cleanup Srf Water :***	
Source Mapscale No:		***Cleanup Vocs :***	
ASMT Air :		***Prop Cntrl :***	
ASMT Asbestos :		***Prop Fnding Typ Cd:***	Hazardous & Petroleum
ASMT Cntrl Sub :		***Ready For Reuse :***	N
ASMT Drk Wat:		***Redev Acres:***	
ASMT Grd Water:	Y	***Flag Cleanup Reqd:***	Y
ASMT Lead :	Y	***Flag IC in Place:***	N
ASMT Oth Cont:		***Flag IC Required:***	Y
ASMT Oth Metal :	Y	***Past Acres:***	1.1
ASMT Pahs :	Y	***Past Cml Acres:***	
ASMT Pcbs :		***Past Grnspc Acres:***	
ASMT Sediments :		***Past Res Acres:***	
ASMT Soil :	Y	***Future Acres:***	
ASMT Srf Water :		***Future Cml Acres:***	
ASMT Vocs :		***Future Grnspc Acre:***	
Asses Petrol Prod :		***Future Res Acres:***	
Assess Type:		***Redev Amount:***	
Assess Amount:		***Redev Cleanup Jobs:***	
Assess Cmpltn Dt:		***Redev Start Dt:***	
Assess Start Dt:		***Gov Cntrl :***	Y
Cleanup Amount:		***Info DevlCes :***	
Cleanup Acres:		***Sfllp Factor :***	
Cleanup Start Dt:		***Stcntrbg:***	
Cleanup Cmpltn Dt:		***Other Media :***	
Cleanup Air :		***Unknown Media :***	
Cleanup Asbestos :		***Video Available :***	
Cleanup Cntrl Sub :		***Latitude Measure:***	41.83554495928821
Cleanup Drk Wat:		***Longitude Measure:***	-87.71461995602732
Cleanup Grd Water:			
St Enrollment ID:			
Local Parcel No:	16-35-501-002		
Assess Fnd Ent Nm:			
Assess Fund Entity:			
Cleanup Funding EntityNm:			

Cleanup Fund Entity:
Grant Recipient Name: City of Chicago
Redev Funding Entity Name:
Property Name: BNSF Little Village Paseo Segment 2
Property Size: 1.1
IC Data Address:
IC in Place Date:
Current Owner:
Address: 3260 S Central Park
City: CHICAGO
State Code: IL
Zip Code: 60623
Horizontal Collection Method:
Horizontal Reference Datum:
Reference Point:
Other Description:
Other Desc Cleaned Up:
Desc Hist:

Coop Agreement No: 00E02063
GPA Type ID: 1
GPA Type Desc: Phase I Environmental Assessment
Dt RLF Loan Signed:
Dt RLF Sbgrnt Sgnd:
Accmplisht Cnt Flg:
Awp Catalyst Yn:
Assess ArsenIC : Y
Assess Bldg Mats :
Assess Cadmium :
Assess Chromium : Y
Assess Copper :
Assess Iron :
Assess Mercury : Y
Assess Nickel :
Assess None :
Assess oorair :
Assess Pesticides :
Assess Selenium : Y
Assess Svocs :
Assess Unknown :
Clnup Actvy Funded:
Clnup ArsenIC :
Clnup Bldg Mats :
Clnup Cadmium :
Clnup Chromium :
Clnup Copper :
Clnup Cst Shr Amt:
Clnup Doc:
Clnup Iron :
Clnup Mercury :
Clnup Nickel :
Clnup None :
Clnup of Structurs:
Clnup oorair :
Clnup Pesticides :
Clnup Selenium :
Clnup Svocs :
Clnup Unkn Media :
Clnup Unknown :
Env Clnup Jobs:
Env Pro Income Amt:
Property Alias: BNSF Railroad
AA Actvy Funded: Phase II Environmental Assessment
AA Source of Funding:
AA Amt Funding:
Redev Fund Entity:
Redev Lvrgd Srcs:
Redev Cmpltn Date:
Clnup Trmt Tech Info:
EC Data Address:

Env EC in Place: N
Env EC Required: Y
Env IC in Place: N
Flg Clnup Trmt Tec:
Flag EC Cover Tech:
Flg EC Eng Barrier: Y
Flag EC Immblztn:
Flag EC in Place: N
Flag EC Other:
Flag EC Required: Y
Flag EC Security:
Flg Prop Not Enrld: Y
Excavation Disposl:
Extrctn of Cntmnts:
FCA Fy:
Ftr Multistry Acre:
RFR Notation:
RLF Ln Cst Shr Amt:
RLF Loan Amount:
RLF Subgrant Amt:
Sect 128 A St Trbl:
Interest Rate:
Low Income:
Low Income Pct:
Median Income:
Multipurpose:
Past Mltistry Acre:
Pro Code: BF
Pro Income Amt:
Vacant Housing:
Vacant Housing Pct:
Total Unemployed:
Unemployed Pct:
Below Poverty:
Below Poverty Pct:
Radius:
Actvy Funded:
Cost Share Amt:
Rdctn of Cntmnts:
Removal of Mats:
Repayment Period:

EC Addl Info:
Env IC Data Address:
IC Addl Info:
Ctmnt Found: Lead
Other Metals
PAHs
Other Forms of Doc:
Highlights: Rails to trails
Ctmnt Cleanedup:
Media Afffected:

Ground Water
Soil

Ctmnt Rec:

Lead
Other Metals
PAHs

Cleanups In My Community (CIMC)

Grant ID:	69603916	***Cleanup Lead :***	
Grant Type:	Assessment	***Cleanup Oth Cont:***	
EPA Region:	05	***Cleanup Oth Metal :***	
St Enrollment Dt:		***Cleanup Pahs :***	
St NFA Dt:		***Cleanup Pcbs :***	
Ownshp Changed :		***Clnup Petrol Prod :***	
Ownership Entity:	Private	***Cleanup Sediments :***	
Permit Tools :		***Cleanup Soil :***	
Photo Available :		***Cleanup Srf Water :***	
Source Mapscale No:		***Cleanup Vocs :***	
ASMT Air :		***Prop Cntrl :***	
ASMT Asbestos :		***Prop Fnding Typ Cd:***	Hazardous & Petroleum
ASMT Cntrl Sub :		***Ready For Reuse :***	N
ASMT Drk Wat:		***Redev Acres:***	
ASMT Grd Water:	Y	***Flag Cleanup Reqd:***	Y
ASMT Lead :	Y	***Flag IC in Place:***	N
ASMT Oth Cont:		***Flag IC Required:***	Y
ASMT Oth Metal :	Y	***Past Acres:***	1.1
ASMT Pahs :	Y	***Past Cml Acres:***	
ASMT Pcbs :		***Past Grnspc Acres:***	
ASMT Sediments :		***Past Res Acres:***	
ASMT Soil :	Y	***Future Acres:***	
ASMT Srf Water :		***Future Cml Acres:***	
ASMT Vocs :		***Future Grnspc Acre:***	
Asses Petrol Prod :		***Future Res Acres:***	
Assess Type:	Phase I Environmental Assessment	***Redev Amount:***	
Assess Amount:	650.31	***Redev Cleanup Jobs:***	
Assess Cmpltn Dt:	07/05/2018	***Redev Start Dt:***	
Assess Start Dt:	08/04/2017	***Gov Cntrl :***	Y
Cleanup Amount:		***Info DevlCes :***	
Cleanup Acres:		***Sfllp Factor :***	
Cleanup Start Dt:		***Stcntrbg:***	
Cleanup Cmpltn Dt:		***Other Media :***	
Cleanup Air :		***Unknown Media :***	
Cleanup Asbestos :		***Video Available :***	
Cleanup Cntrl Sub :		***Latitude Measure:***	41.83554495928821
Cleanup Drk Wat:		***Longitude Measure:***	-87.71461995602732
Cleanup Grd Water:			
St Enrollment ID:			
Local Parcel No:	16-35-501-002		
Assess Fnd Ent Nm:	EPA		
Assess Fund Entity:	US EPA - Brownfields Assessment Cooperative Agreement		
Cleanup Funding EntityNm:			
Cleanup Fund Entity:			
Grant Recipient Name:	City of Chicago		
Redev Funding Entity Name:			
Property Name:	BNSF Little Village Paseo Segment 2		

Property Size:	1.1
IC Data Address:	
IC in Place Date:	
Current Owner:	
Address:	3260 S Central Park
City:	CHICAGO
State Code:	IL
Zip Code:	60623
Horizontal Collection Method:	
Horizontal Reference Datum:	
Reference Point:	
Other Description:	
Other Desc Cleaned Up:	
Desc Hist:	

Coop Agreement No:	00E02063	***Env EC in Place:***	N
GPA Type ID:	1	***Env EC Required:***	Y
GPA Type Desc:	Phase I Environmental Assessment	***Env IC in Place:***	N
Dt RLF Loan Signed:		***Flg Clnup Trmt Tec:***	
Dt RLF Sbgrnt Sgnd:		***Flag EC Cover Tech:***	
Accmplisht Cnt Flg:	Y	***Flg EC Eng Barrier:***	Y
Awp Catalyst Yn:		***Flag EC Immblztn:***	
Assess ArsenIC :	Y	***Flag EC in Place:***	N
Assess Bldg Mats :		***Flag EC Other:***	
Assess Cadmium :		***Flag EC Required:***	Y
Assess Chromium :	Y	***Flag EC Security:***	
Assess Copper :		***Flg Prop Not Enrld:***	Y
Assess Iron :		***Excavation Disposl:***	
Assess Mercury :	Y	***Extrctn of Cntmnts:***	
Assess Nickel :		***FCA Fy:***	FY23
Assess None :		***Ftr Multistry Acre:***	
Assess oorair :		***RFR Notation:***	
Assess Pesticides :		***RLF Ln Cst Shr Amt:***	
Assess Selenium :	Y	***RLF Loan Amount:***	
Assess Svocs :		***RLF Subgrant Amt:***	
Assess Unknown :		***Sect 128 A St Trbl:***	
Clnup Actvy Funded:		***Interest Rate:***	
Clnup ArsenIC :		***Low Income:***	
Clnup Bldg Mats :		***Low Income Pct:***	
Clnup Cadmium :		***Median Income:***	
Clnup Chromium :		***Multipurpose:***	
Clnup Copper :		***Past Mltistry Acre:***	
Clnup Cst Shr Amt:		***Pro Code:***	BF
Clnup Doc:		***Pro Income Amt:***	
Clnup Iron :		***Vacant Housing:***	
Clnup Mercury :		***Vacant Housing Pct:***	
Clnup Nickel :		***Total Unemployed:***	
Clnup None :		***Unemployed Pct:***	
Clnup of Structurs:		***Below Poverty:***	
Clnup oorair :		***Below Poverty Pct:***	
Clnup Pesticides :		***Radius:***	
Clnup Selenium :		***Actvy Funded:***	
Clnup Svocs :		***Cost Share Amt:***	
Clnup Unkn Media :		***Rdctn of Cntmnts:***	
Clnup Unknown :		***Removal of Mats:***	
Env Clnup Jobs:		***Repayment Period:***	
Env Pro Income Amt:			
Property Alias:	BNSF Railroad		
AA Actvy Funded:	Phase II Environmental Assessment		
AA Source of Funding:			
AA Amt Funding:			
Redev Fund Entity:			
Redev Lvrgd Srcs:			
Redev Cmpltn Date:			
Clnup Trmt Tech Info:			
EC Data Address:			
EC Addl Info:			
Env IC Data Address:			
IC Addl Info:			
Ctmnt Found:	Lead		

Other Metals
PAHs

Other Forms of Doc:
Highlights: Rails to trails
Ctmnt Cleanedup:
Media Afffected:

Ground Water
Soil

Ctmnt Rec:

Lead
Other Metals
PAHs

Cleanups In My Community (CIMC)

Grant ID:	69603916	***Cleanup Lead :***	
Grant Type:	Assessment	***Cleanup Oth Cont:***	
EPA Region:	05	***Cleanup Oth Metal :***	
St Enrollment Dt:		***Cleanup Pahs :***	
St NFA Dt:		***Cleanup Pcbs :***	
Ownshp Changed :		***Clnup Petrol Prod :***	
Ownership Entity:	Private	***Cleanup Sediments :***	
Permit Tools :		***Cleanup Soil :***	
Photo Available :		***Cleanup Srf Water :***	
Source Mapscale No:		***Cleanup Vocs :***	
ASMT Air :		***Prop Cntrl :***	
ASMT Asbestos :		***Prop Fnding Typ Cd:***	Hazardous & Petroleum
ASMT Cntrl Sub :		***Ready For Reuse :***	N
ASMT Drk Wat:		***Redev Acres:***	
ASMT Grd Water:	Y	***Flag Cleanup Reqd:***	Y
ASMT Lead :	Y	***Flag IC in Place:***	N
ASMT Oth Cont:		***Flag IC Required:***	Y
ASMT Oth Metal :	Y	***Past Acres:***	1.1
ASMT Pahs :	Y	***Past Cml Acres:***	
ASMT Pcbs :		***Past Grnspc Acres:***	
ASMT Sediments :		***Past Res Acres:***	
ASMT Soil :	Y	***Future Acres:***	
ASMT Srf Water :		***Future Cml Acres:***	
ASMT Vocs :		***Future Grnspc Acre:***	
Asses Petrol Prod :		***Future Res Acres:***	
Assess Type:	Phase I Environmental Assessment	***Redev Amount:***	
Assess Amount:	650.31	***Redev Cleanup Jobs:***	
Assess Cmpltn Dt:	07/05/2018	***Redev Start Dt:***	
Assess Start Dt:	08/04/2017	***Gov Cntrl :***	Y
Cleanup Amount:		***Info DevlCes :***	
Cleanup Acres:		***Sfllp Factor :***	
Cleanup Start Dt:		***Stcntrbg:***	
Cleanup Cmpltn Dt:		***Other Media :***	
Cleanup Air :		***Unknown Media :***	
Cleanup Asbestos :		***Video Available :***	
Cleanup Cntrl Sub :		***Latitude Measure:***	41.83554495928821
Cleanup Drk Wat:		***Longitude Measure:***	-87.71461995602732
Cleanup Grd Water:			
St Enrollment ID:			
Local Parcel No:	16-35-501-002		
Assess Fnd Ent Nm:	EPA		
Assess Fund Entity:	US EPA - Brownfields Assessment Cooperative Agreement		
Cleanup Funding EntityNm:			
Cleanup Fund Entity:			
Grant Recipient Name:	City of Chicago		
Redev Funding Entity Name:			
Property Name:	BNSF Little Village Paseo Segment 2		
Property Size:	1.1		
IC Data Address:			
IC in Place Date:			
Current Owner:			

Address:	3260 S Central Park
City:	CHICAGO
State Code:	IL
Zip Code:	60623
Horizontal Collection Method:	
Horizontal Reference Datum:	
Reference Point:	
Other Description:	
Other Desc Cleaned Up:	
Desc Hist:	

Coop Agreement No:	00E02063	***Env EC in Place:***	N
GPA Type ID:	1	***Env EC Required:***	Y
GPA Type Desc:	Phase I Environmental Assessment	***Env IC in Place:***	N
Dt RLF Loan Signed:		***Flg Clnup Trmt Tec:***	
Dt RLF Sbgrnt Sgnd:		***Flag EC Cover Tech:***	
Accmplisht Cnt Flg:	Y	***Flg EC Eng Barrier:***	Y
Awp Catalyst Yn:		***Flag EC Immblztn:***	
Assess ArsenIC :	Y	***Flag EC in Place:***	N
Assess Bldg Mats :		***Flag EC Other:***	
Assess Cadmium :		***Flag EC Required:***	Y
Assess Chromium :	Y	***Flag EC Security:***	
Assess Copper :		***Flg Prop Not Enrld:***	Y
Assess Iron :		***Excavation Disposl:***	
Assess Mercury :	Y	***Extrctn of Cntmnts:***	
Assess Nickel :		***FCA Fy:***	FY23
Assess None :		***Ftr Multistry Acre:***	
Assess oorair :		***RFR Notation:***	
Assess Pesticides :		***RLF Ln Cst Shr Amt:***	
Assess Selenium :	Y	***RLF Loan Amount:***	
Assess Svocs :		***RLF Subgrant Amt:***	
Assess Unknown :		***Sect 128 A St Trbl:***	
Clnup Actvy Funded:		***Interest Rate:***	
Clnup ArsenIC :		***Low Income:***	
Clnup Bldg Mats :		***Low Income Pct:***	
Clnup Cadmium :		***Median Income:***	
Clnup Chromium :		***Multipurpose:***	
Clnup Copper :		***Past Mltistry Acre:***	
Clnup Cst Shr Amt:		***Pro Code:***	BF
Clnup Doc:		***Pro Income Amt:***	
Clnup Iron :		***Vacant Housing:***	
Clnup Mercury :		***Vacant Housing Pct:***	
Clnup Nickel :		***Total Unemployed:***	
Clnup None :		***Unemployed Pct:***	
Clnup of Structurs:		***Below Poverty:***	
Clnup oorair :		***Below Poverty Pct:***	
Clnup Pesticides :		***Radius:***	
Clnup Selenium :		***Actvy Funded:***	
Clnup Svocs :		***Cost Share Amt:***	
Clnup Unkn Media :		***Rdctn of Cntmnts:***	
Clnup Unknown :		***Removal of Mats:***	
Env Clnup Jobs:		***Repayment Period:***	
Env Pro Income Amt:			

Property Alias:	BNSF Railroad
AA Actvy Funded:	Phase I Environmental Assessment
AA Source of Funding:	
AA Amt Funding:	
Redev Fund Entity:	
Redev Lvrgd Srcs:	
Redev Cmpltn Date:	
Clnup Trmt Tech Info:	
EC Data Address:	
EC Addl Info:	
Env IC Data Address:	
IC Addl Info:	
Ctmnt Found:	Lead Other Metals PAHs
Other Forms of Doc:	
Highlights:	Rails to trails

Ctmnt Cleanedup:
Media Affected:

Ground Water
Soil

Ctmnt Rec:

Lead
Other Metals
PAHs

Cleanups In My Community (CIMC)

Grant ID:	69603916	***Cleanup Lead :***	
Grant Type:	Assessment	***Cleanup Oth Cont:***	
EPA Region:	05	***Cleanup Oth Metal :***	
St Enrollment Dt:		***Cleanup Pahs :***	
St NFA Dt:		***Cleanup Pcbs :***	
Ownshp Changed :		***Clnup Petrol Prod :***	
Ownership Entity:	Private	***Cleanup Sediments :***	
Permit Tools :		***Cleanup Soil :***	
Photo Available :		***Cleanup Srf Water :***	
Source Mapscale No:		***Cleanup Vocs :***	
ASMT Air :		***Prop Cntrl :***	
ASMT Asbestos :		***Prop Fnding Typ Cd:***	Hazardous & Petroleum
ASMT Cntrl Sub :		***Ready For Reuse :***	N
ASMT Drk Wat:		***Redev Acres:***	
ASMT Grd Water:	Y	***Flag Cleanup Reqd:***	Y
ASMT Lead :	Y	***Flag IC in Place:***	N
ASMT Oth Cont:		***Flag IC Required:***	Y
ASMT Oth Metal :	Y	***Past Acres:***	1.1
ASMT Pahs :	Y	***Past Cml Acres:***	
ASMT Pcbs :		***Past Grnspc Acres:***	
ASMT Sediments :		***Past Res Acres:***	
ASMT Soil :	Y	***Future Acres:***	
ASMT Srf Water :		***Future Cml Acres:***	
ASMT Vocs :		***Future Grnspc Acre:***	
Asses Petrol Prod :		***Future Res Acres:***	
Assess Type:		***Redev Amount:***	
Assess Amount:		***Redev Cleanup Jobs:***	
Assess Cmpltn Dt:		***Redev Start Dt:***	
Assess Start Dt:		***Gov Cntrl :***	Y
Cleanup Amount:		***Info DevlCes :***	
Cleanup Acres:		***Sfllp Factor :***	
Cleanup Start Dt:		***Stcntrbg:***	
Cleanup Cmpltn Dt:		***Other Media :***	
Cleanup Air :		***Unknown Media :***	
Cleanup Asbestos :		***Video Available :***	
Cleanup Cntrl Sub :		***Latitude Measure:***	41.83554495928821
Cleanup Drk Wat:		***Longitude Measure:***	-87.71461995602732
Cleanup Grd Water:			
St Enrollment ID:			
Local Parcel No:	16-35-501-002		
Assess Fnd Ent Nm:			
Assess Fund Entity:			
Cleanup Funding EntityNm:			
Cleanup Fund Entity:			
Grant Recipient Name:	City of Chicago		
Redev Funding Entity Name:			
Property Name:	BNSF Little Village Paseo Segment 2		
Property Size:	1.1		
IC Data Address:			
IC in Place Date:			
Current Owner:			
Address:	3260 S Central Park		
City:	CHICAGO		
State Code:	IL		
Zip Code:	60623		

Horizontal Collection Method:
Horizontal Reference Datum:
Reference Point:
Other Description:
Other Desc Cleaned Up:
Desc Hist:

Coop Agreement No:	00E02063	***Env EC in Place:***	N
GPA Type ID:	2	***Env EC Required:***	Y
GPA Type Desc:	Phase II Environmental Assessment	***Env IC in Place:***	N
Dt RLF Loan Signed:		***Flg Clnup Trmt Tec:***	
Dt RLF Sbgrnt Sgnd:		***Flag EC Cover Tech:***	
Accmplisht Cnt Flg:		***Flg EC Eng Barrier:***	Y
Awp Catalyst Yn:		***Flag EC Immblztn:***	
Assess ArsenIC :	Y	***Flag EC in Place:***	N
Assess Bldg Mats :		***Flag EC Other:***	
Assess Cadmium :		***Flag EC Required:***	Y
Assess Chromium :	Y	***Flag EC Security:***	
Assess Copper :		***Flg Prop Not Enrld:***	Y
Assess Iron :		***Excavation Disposl:***	
Assess Mercury :	Y	***Extrctn of Cntmnts:***	
Assess Nickel :		***FCA Fy:***	
Assess None :		***Ftr Multistry Acre:***	
Assess oorair :		***RFR Notation:***	
Assess Pesticides :		***RLF Ln Cst Shr Amt:***	
Assess Selenium :	Y	***RLF Loan Amount:***	
Assess Svocs :		***RLF Subgrant Amt:***	
Assess Unknown :		***Sect 128 A St Trbl:***	
Clnup Actvy Funded:		***Interest Rate:***	
Clnup ArsenIC :		***Low Income:***	
Clnup Bldg Mats :		***Low Income Pct:***	
Clnup Cadmium :		***Median Income:***	
Clnup Chromium :		***Multipurpose:***	
Clnup Copper :		***Past Mltistry Acre:***	
Clnup Cst Shr Amt:		***Pro Code:***	BF
Clnup Doc:		***Pro Income Amt:***	
Clnup Iron :		***Vacant Housing:***	
Clnup Mercury :		***Vacant Housing Pct:***	
Clnup Nickel :		***Total Unemployed:***	
Clnup None :		***Unemployed Pct:***	
Clnup of Structurs:		***Below Poverty:***	
Clnup oorair :		***Below Poverty Pct:***	
Clnup Pesticides :		***Radius:***	
Clnup Selenium :		***Actvy Funded:***	
Clnup Svocs :		***Cost Share Amt:***	
Clnup Unkn Media :		***Rdctn of Cntmnts:***	
Clnup Unknown :		***Removal of Mats:***	
Env Clnup Jobs:		***Repayment Period:***	
Env Pro Income Amt:			

Property Alias: BNSF Railroad
AA Actvy Funded:
AA Source of Funding:
AA Amt Funding:
Redev Fund Entity:
Redev Lvrgd Srcs:
Redev Cmpltn Date:
Clnup Trmt Tech Info:
EC Data Address:
EC Addl Info:
Env IC Data Address:
IC Addl Info:
Ctmnt Found: Lead
Other Metals
PAHs
Other Forms of Doc:
Highlights: Rails to trails
Ctmnt Cleanedup:
Media Afffected:

Ground Water

Soil

Ctmnt Rec:

Lead
Other Metals
PAHs

Cleanups In My Community (CIMC)

Grant ID:	69603916	***Cleanup Lead :***	
Grant Type:	Assessment	***Cleanup Oth Cont:***	
EPA Region:	05	***Cleanup Oth Metal :***	
St Enrollment Dt:		***Cleanup Pahs :***	
St NFA Dt:		***Cleanup Pcbs :***	
Ownshp Changed :		***Clnup Petrol Prod :***	
Ownership Entity:	Private	***Cleanup Sediments :***	
Permit Tools :		***Cleanup Soil :***	
Photo Available :		***Cleanup Srf Water :***	
Source Mapscale No:		***Cleanup Vocs :***	
ASMT Air :		***Prop Cntrl :***	
ASMT Asbestos :		***Prop Fnding Typ Cd:***	Hazardous & Petroleum
ASMT Cntrl Sub :		***Ready For Reuse :***	N
ASMT Drk Wat:		***Redev Acres:***	
ASMT Grd Water:	Y	***Flag Cleanup Reqd:***	Y
ASMT Lead :	Y	***Flag IC in Place:***	N
ASMT Oth Cont:		***Flag IC Required:***	Y
ASMT Oth Metal :	Y	***Past Acres:***	1.1
ASMT Pahs :	Y	***Past Cml Acres:***	
ASMT Pcbs :		***Past Grnspc Acres:***	
ASMT Sediments :		***Past Res Acres:***	
ASMT Soil :	Y	***Future Acres:***	
ASMT Srf Water :		***Future Cml Acres:***	
ASMT Vocs :		***Future Grnspc Acre:***	
Asses Petrol Prod :		***Future Res Acres:***	
Assess Type:		***Redev Amount:***	
Assess Amount:		***Redev Cleanup Jobs:***	
Assess Cmpltn Dt:		***Redev Start Dt:***	
Assess Start Dt:		***Gov Cntrl :***	Y
Cleanup Amount:		***Info DevlCes :***	
Cleanup Acres:		***Sfllp Factor :***	
Cleanup Start Dt:		***Stcntrbg:***	
Cleanup Cmpltn Dt:		***Other Media :***	
Cleanup Air :		***Unknown Media :***	
Cleanup Asbestos :		***Video Available :***	
Cleanup Cntrl Sub :		***Latitude Measure:***	41.83554495928821
Cleanup Drk Wat:		***Longitude Measure:***	-87.71461995602732
Cleanup Grd Water:			
St Enrollment ID:			
Local Parcel No:	16-35-501-002		
Assess Fnd Ent Nm:			
Assess Fund Entity:			
Cleanup Funding EntityNm:			
Cleanup Fund Entity:			
Grant Recipient Name:	City of Chicago		
Redev Funding Entity Name:			
Property Name:	BNSF Little Village Paseo Segment 2		
Property Size:	1.1		
IC Data Address:			
IC in Place Date:			
Current Owner:			
Address:	3260 S Central Park		
City:	CHICAGO		
State Code:	IL		
Zip Code:	60623		
Horizontal Collection Method:			
Horizontal Reference Datum:			
Reference Point:			
Other Description:			

Other Desc Cleaned Up:
Desc Hist:

Coop Agreement No:	00E02063	***Env EC in Place:***	N
GPA Type ID:	11	***Env EC Required:***	Y
GPA Type Desc:	Cleanup Jobs Leveraged	***Env IC in Place:***	N
Dt RLF Loan Signed:		***Flg Clnup Trmt Tec:***	
Dt RLF Sbgrnt Sgnd:		***Flag EC Cover Tech:***	
Accmplisht Cnt Flg:		***Flg EC Eng Barrier:***	Y
Awp Catalyst Yn:		***Flag EC Immblztn:***	
Assess ArsenIC :	Y	***Flag EC in Place:***	N
Assess Bldg Mats :		***Flag EC Other:***	
Assess Cadmium :		***Flag EC Required:***	Y
Assess Chromium :	Y	***Flag EC Security:***	
Assess Copper :		***Flg Prop Not Enrld:***	Y
Assess Iron :		***Excavation Disposl:***	
Assess Mercury :	Y	***Extrctn of Cntmnts:***	
Assess Nickel :		***FCA Fy:***	
Assess None :		***Ftr Multistry Acre:***	
Assess oorair :		***RFR Notation:***	
Assess Pesticides :		***RLF Ln Cst Shr Amt:***	
Assess Selenium :	Y	***RLF Loan Amount:***	
Assess Svocs :		***RLF Subgrant Amt:***	
Assess Unknown :		***Sect 128 A St Trbl:***	
Clnup Actvy Funded:		***Interest Rate:***	
Clnup ArsenIC :		***Low Income:***	
Clnup Bldg Mats :		***Low Income Pct:***	
Clnup Cadmium :		***Median Income:***	
Clnup Chromium :		***Multipurpose:***	
Clnup Copper :		***Past Mltistry Acre:***	
Clnup Cst Shr Amt:		***Pro Code:***	BF
Clnup Doc:		***Pro Income Amt:***	
Clnup Iron :		***Vacant Housing:***	
Clnup Mercury :		***Vacant Housing Pct:***	
Clnup Nickel :		***Total Unemployed:***	
Clnup None :		***Unemployed Pct:***	
Clnup of Structurs:		***Below Poverty:***	
Clnup oorair :		***Below Poverty Pct:***	
Clnup Pesticides :		***Radius:***	
Clnup Selenium :		***Actvy Funded:***	
Clnup Svocs :		***Cost Share Amt:***	
Clnup Unkn Media :		***Rdctn of Cntmnts:***	
Clnup Unknown :		***Removal of Mats:***	
Env Clnup Jobs:		***Repayment Period:***	
Env Pro Income Amt:			
Property Alias:	BNSF Railroad		
AA Actvy Funded:			
AA Source of Funding:			
AA Amt Funding:			
Redev Fund Entity:			
Redev Lvrgd Srcs:			
Redev Cmpltn Date:			
Clnup Trmt Tech Info:			
EC Data Address:			
EC Addl Info:			
Env IC Data Address:			
IC Addl Info:			
Ctmnt Found:	Lead Other Metals PAHs		
Other Forms of Doc:			
Highlights:	Rails to trails		
Ctmnt Cleanedup:			
Media Afffected:			

Ground Water
Soil

Ctmnt Rec:

Lead

Other Metals
PAHs

Site: ***BNSF Little Village Paseo Segment 1***
3201 S Central Park CHICAGO IL 60623

FED BROWNFIELDS

Property ID:	254412
Property Name:	BNSF Little Village Paseo Segment 1
Address:	3201 S Central Park
City:	CHICAGO
State Code:	IL
Zip Code:	60623
Lat Measure:	41.83534731315964
Long Measure:	-87.71446313043913
Primary Name (Map):	BNSF LITTLE VILLAGE PASEO SEGMENT 1
Location Address (Map):	3201 S CENTRAL PARK
City Name (Map):	CHICAGO
County Name (Map):	COOK
State Code (Map):	IL
Postal Code (Map):	60623
Latitude (Map):	41.8353473132
Longitude (Map):	-87.7144631304
Data Source:	USEPA - CIMC Export BF Properties; USEPA - CIMC Web Map Service BF Properties

Brownfields Details

Registry I:	110071366030	***BF RLF Gra:***	
EPA ID:		***BF RLF Pil:***	
EPA Region:	05	***BF Assess :***	
Cat No:		***BF Cleanup:***	
RCRA Handl:		***BF Tba Ind:***	
RCRA Curre:		***BF 128a In:***	
RCRA Remed:		***BF IC Code:***	Y
RCRA Const:		***BF IC Gc I:***	Y
RCRA El He:		***BF IC Ep I:***	U
RCRA El Gm:		***BF IC ID I:***	U
RCRA Rem 1:		***BF IC Pr I:***	U
RCRA Ec Gw:		***FF Brac In:***	
RCRA Ec Ng:		***BF RLF Ind:***	
RCRA IC Ep:		***BF Assess1:***	Y
RCRA IC Gc:		***BF Multipu:***	
RCRA IC ID:		***BF Awp Ind:***	
RCRA IC Pr:		***BF Showcas:***	
FF RCRA In:		***BF 128a P :***	
RCRA Trans:		***LUST Relea:***	
RCRA Tra 1:		***LUST Award:***	
RCRA Ec Co:		***LUST State:***	
RCRA IC Co:		***Congressio:***	
RCRA Gpra :		***FD Agency :***	
RCRA Rem 2:		***FD Listing:***	
RCRA Dru 1:		***FD Non NPL:***	
SF Site ID:		***FD RCRA Ha:***	
SF Ec Ind:		***FD RCRA Ca:***	
SF El Gm C:		***FD SF NPL :***	
SF El He C:		***FD FF Ind:***	
SF IC Ind:		***FD Ej Code:***	
SF NPL Cod:		***FD Brac In:***	
SF NPL C 1:		***FD Federal:***	
SF Admin F:		***FD Hrs Sco:***	
FF And Sit:		***FD Ongoing:***	
FF SF Ind:		***FD NPL Sta:***	
Map Symbol:	B	***FD Non N 1:***	
Data Refre:	16-Feb-2023	***FD RCRA Gw:***	
GIS Refres:		***FD RCRA He:***	
New Site:		***FD GMS Sur:***	
EPAOSC Sit:		***FD Hes Sur:***	
EPAOSC Res:		***FD SF Site:***	
EPAOSC R 1:		***FD Brac Ro:***	

EPAOSC Sta:	
EPAOSC Inc:	
Desc :	
Ind Name:	
Cat Name:	
Sub Name:	
Primary Name:	BNSF LITTLE VILLAGE PASEO SEGMENT 1
RCRA Drupa:	
Repow Ref :	
Url:	https://obipublic11.epa.gov/analytics/saw.dll?PortalPages&Action=Navigate&col1=ACRES_GRANT_EXPORT.PROPERTY_ID&val1=%22254412.0%22&PortalPath=/shared/CIMC/_portal/CIMC&Page=Profile+Page
Census Url:	https://ejscreen.epa.gov/mapper/demogreportpdf.aspx?report=census2010sf1&coords=-87.7144631304391%2C41.8353473131596&feattype=point&radius=1.0
ACS Url:	https://ejscreen.epa.gov/mapper/demogreportpdf.aspx?report=acs2017&coords=-87.7144631304391%2C41.8353473131596&feattype=point&radius=1.0

ERR Lat Lo:	
LUST ID:	
SAA Site:	
UST Landus:	
UST Closed:	
UST Open:	
SF Site Na:	
SF Non N 1:	
SF Non N 2:	
SF Non N 3:	
SF Non Npl:	
BF Prope 1:	BNSF Little Village Paseo Segment 1
RCRA Han 1:	
RCRA Rau I:	
REPOW BF:	
REPOW RCRA:	
REPOW Re 1:	
REPOW Ref1:	
REPOW SF:	

UST Status:	
UST Substa:	
UST SPA Fa:	
UST SPA Wa:	
UST WHPA F:	
UST WHPA W:	

Cleanups In My Community (CIMC)

Grant ID:	69603916
Grant Type:	Assessment
EPA Region:	05
St Enrollment Dt:	
St NFA Dt:	
Ownshp Changed :	
Ownership Entity:	Private
Permit Tools :	
Photo Available :	
Source Mapscale No:	
ASMT Air :	
ASMT Asbestos :	
ASMT Cntrl Sub :	
ASMT Drk Wat:	
ASMT Grd Water:	Y
ASMT Lead :	Y
ASMT Oth Cont:	
ASMT Oth Metal :	Y
ASMT Pahs :	Y
ASMT Pcbs :	
ASMT Sediments :	
ASMT Soil :	Y
ASMT Srf Water :	
ASMT Vocs :	
Asses Petrol Prod :	
Assess Type:	
Assess Amount:	
Assess Cmpltn Dt:	
Assess Start Dt:	
Cleanup Amount:	
Cleanup Acres:	
Cleanup Start Dt:	

Cleanup Lead :	
Cleanup Oth Cont:	
Cleanup Oth Metal :	
Cleanup Pahs :	
Cleanup Pcbs :	
Clnup Petrol Prod :	
Cleanup Sediments :	
Cleanup Soil :	
Cleanup Srf Water :	
Cleanup Vocs :	
Prop Cntrl :	
Prop Fnding Typ Cd:	Hazardous & Petroleum
Ready For Reuse :	N
Redev Acres:	
Flag Cleanup Reqd:	Y
Flag IC in Place:	N
Flag IC Required:	Y
Past Acres:	3.16
Past Cml Acres:	
Past Grnspc Acres:	
Past Res Acres:	
Future Acres:	
Future Cml Acres:	
Future Grnspc Acre:	
Future Res Acres:	
Redev Amount:	
Redev Cleanup Jobs:	
Redev Start Dt:	
Gov Cntrl :	Y
Info DevlCes :	
Sfllp Factor :	
Stcntrbg:	

Cleanup Cmpltn Dt:		***Other Media :***	
Cleanup Air :		***Unknown Media :***	
Cleanup Asbestos :		***Video Available :***	
Cleanup Cntrl Sub :		***Latitude Measure:***	41.83534731315964
Cleanup Drk Wat:		***Longitude Measure:***	-87.71446313043913
Cleanup Grd Water:			
St Enrollment ID:			
Local Parcel No:	16-35-501-001		
Assess Fnd Ent Nm:			
Assess Fund Entity:			
Cleanup Funding EntityNm:			
Cleanup Fund Entity:			
Grant Recipient Name:	City of Chicago		
Redev Funding Entity Name:			
Property Name:	BNSF Little Village Paseo Segment 1		
Property Size:	3.16		
IC Data Address:			
IC in Place Date:			
Current Owner:			
Address:	3201 S Central Park		
City:	CHICAGO		
State Code:	IL		
Zip Code:	60623		
Horizontal Collection Method:			
Horizontal Reference Datum:			
Reference Point:			
Other Description:			
Other Desc Cleaned Up:			
Desc Hist:			

Coop Agreement No:	00E02063	***Env EC in Place:***	N
GPA Type ID:	2	***Env EC Required:***	Y
GPA Type Desc:	Phase II Environmental Assessment	***Env IC in Place:***	N
Dt RLF Loan Signed:		***Flg Clnup Trmt Tec:***	
Dt RLF Sbgrnt Sgnd:		***Flag EC Cover Tech:***	
Accmplisht Cnt Flg:		***Flg EC Eng Barrier:***	Y
Awp Catalyst Yn:		***Flag EC Immblztn:***	
Assess ArsenIC :	Y	***Flag EC in Place:***	N
Assess Bldg Mats :		***Flag EC Other:***	
Assess Cadmium :		***Flag EC Required:***	Y
Assess Chromium :	Y	***Flag EC Security:***	
Assess Copper :		***Flg Prop Not Enrld:***	Y
Assess Iron :		***Excavation Disposl:***	
Assess Mercury :	Y	***Extrctn of Cntmnts:***	
Assess Nickel :		***FCA Fy:***	
Assess None :		***Ftr Multistry Acre:***	
Assess oorair :		***RFR Notation:***	
Assess Pesticides :		***RLF Ln Cst Shr Amt:***	
Assess Selenium :	Y	***RLF Loan Amount:***	
Assess Svocs :		***RLF Subgrant Amt:***	
Assess Unknown :		***Sect 128 A St Trbl:***	
Clnup Actvy Funded:		***Interest Rate:***	
Clnup ArsenIC :		***Low Income:***	
Clnup Bldg Mats :		***Low Income Pct:***	
Clnup Cadmium :		***Median Income:***	
Clnup Chromium :		***Multipurpose:***	
Clnup Copper :		***Past Mltistry Acre:***	
Clnup Cst Shr Amt:		***Pro Code:***	BF
Clnup Doc:		***Pro Income Amt:***	
Clnup Iron :		***Vacant Housing:***	
Clnup Mercury :		***Vacant Housing Pct:***	
Clnup Nickel :		***Total Unemployed:***	
Clnup None :		***Unemployed Pct:***	
Clnup of Structurs:		***Below Poverty:***	
Clnup oorair :		***Below Poverty Pct:***	
Clnup Pesticides :		***Radius:***	
Clnup Selenium :		***Actvy Funded:***	
Clnup Svocs :		***Cost Share Amt:***	
Clnup Unkn Media :		***Rdctn of Cntmnts:***	
Clnup Unknown :		***Removal of Mats:***	

Env Clnup Jobs:
Env Pro Income Amt:
Property Alias: BNSF Railroad
AA Actvy Funded:
AA Source of Funding:
AA Amt Funding:
Redev Fund Entity:
Redev Lvrgd Srcs:
Redev Cmpltn Date:
Clnup Trmt Tech Info:
EC Data Address:
EC Addl Info:
Env IC Data Address:
IC Addl Info:
Ctmnt Found: Lead
Other Metals
PAHs
Other Forms of Doc:
Highlights: Rails to trails
Ctmnt Cleanedup:
Media Afffected:

Ground Water
Soil

Ctmnt Rec:

Lead
Other Metals
PAHs

Repayment Period:

Cleanups In My Community (CIMC)

Grant ID:	69603916	***Cleanup Lead :***	
Grant Type:	Assessment	***Cleanup Oth Cont:***	
EPA Region:	05	***Cleanup Oth Metal :***	
St Enrollment Dt:		***Cleanup Pahs :***	
St NFA Dt:		***Cleanup Pcbs :***	
Ownshp Changed :		***Clnup Petrol Prod :***	
Ownership Entity:	Private	***Cleanup Sediments :***	
Permit Tools :		***Cleanup Soil :***	
Photo Available :		***Cleanup Srf Water :***	
Source Mapscale No:		***Cleanup Vocs :***	
ASMT Air :		***Prop Cntrl :***	
ASMT Asbestos :		***Prop Fnding Typ Cd:***	Hazardous & Petroleum
ASMT Cntrl Sub :		***Ready For Reuse :***	N
ASMT Drk Wat:		***Redev Acres:***	
ASMT Grd Water:	Y	***Flag Cleanup Reqd:***	Y
ASMT Lead :	Y	***Flag IC in Place:***	N
ASMT Oth Cont:		***Flag IC Required:***	Y
ASMT Oth Metal :	Y	***Past Acres:***	3.16
ASMT Pahs :	Y	***Past Cml Acres:***	
ASMT Pcbs :		***Past Grnspc Acres:***	
ASMT Sediments :		***Past Res Acres:***	
ASMT Soil :	Y	***Future Acres:***	
ASMT Srf Water :		***Future Cml Acres:***	
ASMT Vocs :		***Future Grnspc Acre:***	
Asses Petrol Prod :		***Future Res Acres:***	
Assess Type:	Phase I Environmental Assessment	***Redev Amount:***	
Assess Amount:	650.31	***Redev Cleanup Jobs:***	
Assess Cmpltn Dt:	07/05/2018	***Redev Start Dt:***	
Assess Start Dt:	08/04/2017	***Gov Cntrl :***	Y
Cleanup Amount:		***Info DevlCes :***	
Cleanup Acres:		***Sfllp Factor :***	
Cleanup Start Dt:		***Stcntrbg:***	
Cleanup Cmpltn Dt:		***Other Media :***	
Cleanup Air :		***Unknown Media :***	
Cleanup Asbestos :		***Video Available :***	
Cleanup Cntrl Sub :		***Latitude Measure:***	41.83534731315964

Cleanup Drk Wat:		***Longitude Measure:***	-87.71446313043913
Cleanup Grd Water:			
St Enrollment ID:			
Local Parcel No:	16-35-501-001		
Assess Fnd Ent Nm:	EPA		
Assess Fund Entity:	US EPA - Brownfields Assessment Cooperative Agreement		
Cleanup Funding EntityNm:			
Cleanup Fund Entity:			
Grant Recipient Name:	City of Chicago		
Redev Funding Entity Name:			
Property Name:	BNSF Little Village Paseo Segment 1		
Property Size:	3.16		
IC Data Address:			
IC in Place Date:			
Current Owner:			
Address:	3201 S Central Park		
City:	CHICAGO		
State Code:	IL		
Zip Code:	60623		
Horizontal Collection Method:			
Horizontal Reference Datum:			
Reference Point:			
Other Description:			
Other Desc Cleaned Up:			
Desc Hist:			

Coop Agreement No:	00E02063	***Env EC in Place:***	N
GPA Type ID:	1	***Env EC Required:***	Y
GPA Type Desc:	Phase I Environmental Assessment	***Env IC in Place:***	N
Dt RLF Loan Signed:		***Flg Clnup Trmt Tec:***	
Dt RLF Sbgrnt Sgnd:		***Flag EC Cover Tech:***	
Accmplisht Cnt Flg:	Y	***Flg EC Eng Barrier:***	Y
Awp Catalyst Yn:		***Flag EC Immblztn:***	
Assess ArsenIC :	Y	***Flag EC in Place:***	N
Assess Bldg Mats :		***Flag EC Other:***	
Assess Cadmium :		***Flag EC Required:***	Y
Assess Chromium :	Y	***Flag EC Security:***	
Assess Copper :		***Flg Prop Not Enrld:***	Y
Assess Iron :		***Excavation Disposl:***	
Assess Mercury :	Y	***Extrctn of Cntmnts:***	
Assess Nickel :		***FCA Fy:***	FY23
Assess None :		***Ftr Multistry Acre:***	
Assess oorair :		***RFR Notation:***	
Assess Pesticides :		***RLF Ln Cst Shr Amt:***	
Assess Selenium :	Y	***RLF Loan Amount:***	
Assess Svocs :		***RLF Subgrant Amt:***	
Assess Unknown :		***Sect 128 A St Trbl:***	
Clnup Actvy Funded:		***Interest Rate:***	
Clnup ArsenIC :		***Low Income:***	
Clnup Bldg Mats :		***Low Income Pct:***	
Clnup Cadmium :		***Median Income:***	
Clnup Chromium :		***Multipurpose:***	
Clnup Copper :		***Past Mltistry Acre:***	
Clnup Cst Shr Amt:		***Pro Code:***	BF
Clnup Doc:		***Pro Income Amt:***	
Clnup Iron :		***Vacant Housing:***	
Clnup Mercury :		***Vacant Housing Pct:***	
Clnup Nickel :		***Total Unemployed:***	
Clnup None :		***Unemployed Pct:***	
Clnup of Structurs:		***Below Poverty:***	
Clnup oorair :		***Below Poverty Pct:***	
Clnup Pesticides :		***Radius:***	
Clnup Selenium :		***Actvy Funded:***	
Clnup Svocs :		***Cost Share Amt:***	
Clnup Unkn Media :		***Rdctn of Cntmnts:***	
Clnup Unknown :		***Removal of Mats:***	
Env Clnup Jobs:		***Repayment Period:***	
Env Pro Income Amt:			
Property Alias:	BNSF Railroad		
AA Actvy Funded:	Phase II Environmental Assessment		

AA Source of Funding:
AA Amt Funding:
Redev Fund Entity:
Redev Lvrgd Srcs:
Redev Cmpltn Date:
Clnup Trmt Tech Info:
EC Data Address:
EC Addl Info:
Env IC Data Address:
IC Addl Info:
Ctmnt Found: Lead
Other Metals
PAHs
Other Forms of Doc:
Highlights: Rails to trails
Ctmnt Cleanedup:
Media Afffected:

Ground Water
Soil

Ctmnt Rec:

Lead
Other Metals
PAHs

Cleanups In My Community (CIMC)

Grant ID:	69603916	***Cleanup Lead :***	
Grant Type:	Assessment	***Cleanup Oth Cont:***	
EPA Region:	05	***Cleanup Oth Metal :***	
St Enrollment Dt:		***Cleanup Pahs :***	
St NFA Dt:		***Cleanup Pcbs :***	
Ownshp Changed :		***Clnup Petrol Prod :***	
Ownership Entity:	Private	***Cleanup Sediments :***	
Permit Tools :		***Cleanup Soil :***	
Photo Available :		***Cleanup Srf Water :***	
Source Mapscale No:		***Cleanup Vocs :***	
ASMT Air :		***Prop Cntrl :***	
ASMT Asbestos :		***Prop Fnding Typ Cd:***	Hazardous & Petroleum
ASMT Cntrl Sub :		***Ready For Reuse :***	N
ASMT Drk Wat:		***Redev Acres:***	
ASMT Grd Water:	Y	***Flag Cleanup Reqd:***	Y
ASMT Lead :	Y	***Flag IC in Place:***	N
ASMT Oth Cont:		***Flag IC Required:***	Y
ASMT Oth Metal :	Y	***Past Acres:***	3.16
ASMT Pahs :	Y	***Past Cml Acres:***	
ASMT Pcbs :		***Past Grnspc Acres:***	
ASMT Sediments :		***Past Res Acres:***	
ASMT Soil :	Y	***Future Acres:***	
ASMT Srf Water :		***Future Cml Acres:***	
ASMT Vocs :		***Future Grnspc Acre:***	
Asses Petrol Prod :		***Future Res Acres:***	
Assess Type:		***Redev Amount:***	
Assess Amount:		***Redev Cleanup Jobs:***	
Assess Cmpltn Dt:		***Redev Start Dt:***	
Assess Start Dt:		***Gov Cntrl :***	Y
Cleanup Amount:		***Info DevlCes :***	
Cleanup Acres:		***Sfllp Factor :***	
Cleanup Start Dt:		***Stcntrbg:***	
Cleanup Cmpltn Dt:		***Other Media :***	
Cleanup Air :		***Unknown Media :***	
Cleanup Asbestos :		***Video Available :***	
Cleanup Cntrl Sub :		***Latitude Measure:***	41.83534731315964
Cleanup Drk Wat:		***Longitude Measure:***	-87.71446313043913
Cleanup Grd Water:			
St Enrollment ID:			
Local Parcel No:	16-35-501-001		

Assess Fnd Ent Nm:
Assess Fund Entity:
Cleanup Funding EntityNm:
Cleanup Fund Entity:
Grant Recipient Name: City of Chicago
Redev Funding Entity Name:
Property Name: BNSF Little Village Paseo Segment 1
Property Size: 3.16
IC Data Address:
IC in Place Date:
Current Owner:
Address: 3201 S Central Park
City: CHICAGO
State Code: IL
Zip Code: 60623
Horizontal Collection Method:
Horizontal Reference Datum:
Reference Point:
Other Description:
Other Desc Cleaned Up:
Desc Hist:

Coop Agreement No: 00E02063
GPA Type ID: 6
GPA Type Desc: Acres Cleaned Up
Dt RLF Loan Signed:
Dt RLF Sbgrnt Sgnd:
Accmplisht Cnt Flg:
Awp Catalyst Yn:
Assess ArsenIC : Y
Assess Bldg Mats :
Assess Cadmium :
Assess Chromium : Y
Assess Copper :
Assess Iron :
Assess Mercury : Y
Assess Nickel :
Assess None :
Assess oorair :
Assess Pesticides :
Assess Selenium : Y
Assess Svocs :
Assess Unknown :
Clnup Actvy Funded:
Clnup ArsenIC :
Clnup Bldg Mats :
Clnup Cadmium :
Clnup Chromium :
Clnup Copper :
Clnup Cst Shr Amt:
Clnup Doc:
Clnup Iron :
Clnup Mercury :
Clnup Nickel :
Clnup None :
Clnup of Structurs:
Clnup oorair :
Clnup Pesticides :
Clnup Selenium :
Clnup Svocs :
Clnup Unkn Media :
Clnup Unknown :
Env Clnup Jobs:
Env Pro Income Amt:
Property Alias: BNSF Railroad
AA Actvy Funded:
AA Source of Funding:
AA Amt Funding:
Redev Fund Entity:
Redev Lvrgd Srcs:

Env EC in Place: N
Env EC Required: Y
Env IC in Place: N
Flg Clnup Trmt Tec:
Flag EC Cover Tech:
Flg EC Eng Barrier: Y
Flag EC Immblztn:
Flag EC in Place: N
Flag EC Other:
Flag EC Required: Y
Flag EC Security:
Flg Prop Not Enrld: Y
Excavation Disposl:
Extrctn of Cntmnts:
FCA Fy:
Ftr Multistry Acre:
RFR Notation:
RLF Ln Cst Shr Amt:
RLF Loan Amount:
RLF Subgrant Amt:
Sect 128 A St Trbl:
Interest Rate:
Low Income:
Low Income Pct:
Median Income:
Multipurpose:
Past Mltistry Acre:
Pro Code: BF
Pro Income Amt:
Vacant Housing:
Vacant Housing Pct:
Total Unemployed:
Unemployed Pct:
Below Poverty:
Below Poverty Pct:
Radius:
Actvy Funded:
Cost Share Amt:
Rdctn of Cntmnts:
Removal of Mats:
Repayment Period:

Redev Cmpltn Date:
Clnup Trmt Tech Info:
EC Data Address:
EC Addl Info:
Env IC Data Address:
IC Addl Info:
Ctmnt Found: Lead
Other Metals
PAHs
Other Forms of Doc:
Highlights: Rails to trails
Ctmnt Cleanedup:
Media Afffected:

Ground Water
Soil

Ctmnt Rec:

Lead
Other Metals
PAHs

Cleanups In My Community (CIMC)

Grant ID:	69603916	***Cleanup Lead :***	
Grant Type:	Assessment	***Cleanup Oth Cont:***	
EPA Region:	05	***Cleanup Oth Metal :***	
St Enrollment Dt:		***Cleanup Pahs :***	
St NFA Dt:		***Cleanup Pcbs :***	
Ownshp Changed :		***Clnup Petrol Prod :***	
Ownership Entity:	Private	***Cleanup Sediments :***	
Permit Tools :		***Cleanup Soil :***	
Photo Available :		***Cleanup Srf Water :***	
Source Mapscale No:		***Cleanup Vocs :***	
ASMT Air :		***Prop Cntrl :***	
ASMT Asbestos :		***Prop Fnding Typ Cd:***	Hazardous & Petroleum
ASMT Cntrl Sub :		***Ready For Reuse :***	N
ASMT Drk Wat:		***Redev Acres:***	
ASMT Grd Water:	Y	***Flag Cleanup Reqd:***	Y
ASMT Lead :	Y	***Flag IC in Place:***	N
ASMT Oth Cont:		***Flag IC Required:***	Y
ASMT Oth Metal :	Y	***Past Acres:***	3.16
ASMT Pahs :	Y	***Past Cml Acres:***	
ASMT Pcbs :		***Past Grnspc Acres:***	
ASMT Sediments :		***Past Res Acres:***	
ASMT Soil :	Y	***Future Acres:***	
ASMT Srf Water :		***Future Cml Acres:***	
ASMT Vocs :		***Future Grnspc Acre:***	
Asses Petrol Prod :		***Future Res Acres:***	
Assess Type:		***Redev Amount:***	
Assess Amount:		***Redev Cleanup Jobs:***	
Assess Cmpltn Dt:		***Redev Start Dt:***	
Assess Start Dt:		***Gov Cntrl :***	Y
Cleanup Amount:		***Info DevlCes :***	
Cleanup Acres:		***Sfllp Factor :***	
Cleanup Start Dt:		***Stcntrbg:***	
Cleanup Cmpltn Dt:		***Other Media :***	
Cleanup Air :		***Unknown Media :***	
Cleanup Asbestos :		***Video Available :***	
Cleanup Cntrl Sub :		***Latitude Measure:***	41.83534731315964
Cleanup Drk Wat:		***Longitude Measure:***	-87.71446313043913
Cleanup Grd Water:			
St Enrollment ID:			
Local Parcel No:	16-35-501-001		
Assess Fnd Ent Nm:			
Assess Fund Entity:			
Cleanup Funding EntityNm:			
Cleanup Fund Entity:			

Grant Recipient Name: City of Chicago
Redev Funding Entity Name:
Property Name: BNSF Little Village Paseo Segment 1
Property Size: 3.16
IC Data Address:
IC in Place Date:
Current Owner:
Address: 3201 S Central Park
City: CHICAGO
State Code: IL
Zip Code: 60623
Horizontal Collection Method:
Horizontal Reference Datum:
Reference Point:
Other Description:
Other Desc Cleaned Up:
Desc Hist:

Coop Agreement No: 00E02063
GPA Type ID: 1
GPA Type Desc: Phase I Environmental Assessment
Dt RLF Loan Signed:
Dt RLF Sbgrnt Sgnd:
Accmplisht Cnt Flg:
Awp Catalyst Yn:
Assess ArsenIC : Y
Assess Bldg Mats :
Assess Cadmium :
Assess Chromium : Y
Assess Copper :
Assess Iron :
Assess Mercury : Y
Assess Nickel :
Assess None :
Assess oorair :
Assess Pesticides :
Assess Selenium : Y
Assess Svocs :
Assess Unknown :
Clnup Actvy Funded:
Clnup ArsenIC :
Clnup Bldg Mats :
Clnup Cadmium :
Clnup Chromium :
Clnup Copper :
Clnup Cst Shr Amt:
Clnup Doc:
Clnup Iron :
Clnup Mercury :
Clnup Nickel :
Clnup None :
Clnup of Structurs:
Clnup oorair :
Clnup Pesticides :
Clnup Selenium :
Clnup Svocs :
Clnup Unkn Media :
Clnup Unknown :
Env Clnup Jobs:
Env Pro Income Amt:
Property Alias: BNSF Railroad
AA Actvy Funded: Phase I Environmental Assessment
AA Source of Funding:
AA Amt Funding:
Redev Fund Entity:
Redev Lvrgd Srcs:
Redev Cmpltn Date:
Clnup Trmt Tech Info:
EC Data Address:
EC Addl Info:

Env EC in Place: N
Env EC Required: Y
Env IC in Place: N
Flg Clnup Trmt Tec:
Flag EC Cover Tech:
Flg EC Eng Barrier: Y
Flag EC Immblztn:
Flag EC in Place: N
Flag EC Other:
Flag EC Required: Y
Flag EC Security:
Flg Prop Not Enrld: Y
Excavation Disposl:
Extrctn of Cntmnts:
FCA Fy:
Ftr Multistry Acre:
RFR Notation:
RLF Ln Cst Shr Amt:
RLF Loan Amount:
RLF Subgrant Amt:
Sect 128 A St Trbl:
Interest Rate:
Low Income:
Low Income Pct:
Median Income:
Multipurpose:
Past Mltistry Acre:
Pro Code: BF
Pro Income Amt:
Vacant Housing:
Vacant Housing Pct:
Total Unemployed:
Unemployed Pct:
Below Poverty:
Below Poverty Pct:
Radius:
Actvy Funded:
Cost Share Amt:
Rdctn of Cntmnts:
Removal of Mats:
Repayment Period:

Env IC Data Address:
IC Addl Info:
Ctmnt Found: Lead
Other Metals
PAHs
Other Forms of Doc:
Highlights: Rails to trails
Ctmnt Cleanedup:
Media Afffected:

Ground Water
Soil

Ctmnt Rec:

Lead
Other Metals
PAHs

Cleanups In My Community (CIMC)

Grant ID: 69603916
Grant Type: Assessment
EPA Region: 05
St Enrollment Dt:
St NFA Dt:
Ownshp Changed :
Ownership Entity: Private
Permit Tools :
Photo Available :
Source Mapscale No:
ASMT Air :
ASMT Asbestos :
ASMT Cntrl Sub :
ASMT Drk Wat:
ASMT Grd Water: Y
ASMT Lead : Y
ASMT Oth Cont:
ASMT Oth Metal : Y
ASMT Pahs : Y
ASMT Pcbs :
ASMT Sediments :
ASMT Soil : Y
ASMT Srf Water :
ASMT Vocs :
Asses Petrol Prod :
Assess Type:
Assess Amount:
Assess Cmpltn Dt:
Assess Start Dt:
Cleanup Amount:
Cleanup Acres:
Cleanup Start Dt:
Cleanup Cmpltn Dt:
Cleanup Air :
Cleanup Asbestos :
Cleanup Cntrl Sub :
Cleanup Drk Wat:
Cleanup Grd Water:
St Enrollment ID:
Local Parcel No: 16-35-501-001
Assess Fnd Ent Nm:
Assess Fund Entity:
Cleanup Funding EntityNm:
Cleanup Fund Entity:
Grant Recipient Name: City of Chicago
Redev Funding Entity Name:
Property Name: BNSF Little Village Paseo Segment 1
Property Size: 3.16

Cleanup Lead :
Cleanup Oth Cont:
Cleanup Oth Metal :
Cleanup Pahs :
Cleanup Pcbs :
Clnup Petrol Prod :
Cleanup Sediments :
Cleanup Soil :
Cleanup Srf Water :
Cleanup Vocs :
Prop Cntrl :
Prop Fnding Typ Cd: Hazardous & Petroleum
Ready For Reuse : N
Redev Acres:
Flag Cleanup Reqd: Y
Flag IC in Place: N
Flag IC Required: Y
Past Acres: 3.16
Past Cml Acres:
Past Grnspc Acres:
Past Res Acres:
Future Acres:
Future Cml Acres:
Future Grnspc Acre:
Future Res Acres:
Redev Amount:
Redev Cleanup Jobs:
Redev Start Dt:
Gov Cntrl : Y
Info DevlCes :
Sfllp Factor :
Stcntrbg:
Other Media :
Unknown Media :
Video Available :
Latitude Measure: 41.83534731315964
Longitude Measure: -87.71446313043913

IC Data Address:
IC in Place Date:
Current Owner:
Address: 3201 S Central Park
City: CHICAGO
State Code: IL
Zip Code: 60623
Horizontal Collection Method:
Horizontal Reference Datum:
Reference Point:
Other Description:
Other Desc Cleaned Up:
Desc Hist:

Coop Agreement No: 00E02063
GPA Type ID: 10
GPA Type Desc: Redevelopment Jobs Leveraged
Dt RLF Loan Signed:
Dt RLF Sbgrnt Sgnd:
Accmplisht Cnt Flg:
Awp Catalyst Yn:
Assess ArsenIC : Y
Assess Bldg Mats :
Assess Cadmium :
Assess Chromium : Y
Assess Copper :
Assess Iron :
Assess Mercury : Y
Assess Nickel :
Assess None :
Assess oorair :
Assess Pesticides :
Assess Selenium : Y
Assess Svocs :
Assess Unknown :
Clnup Actvy Funded:
Clnup ArsenIC :
Clnup Bldg Mats :
Clnup Cadmium :
Clnup Chromium :
Clnup Copper :
Clnup Cst Shr Amt:
Clnup Doc:
Clnup Iron :
Clnup Mercury :
Clnup Nickel :
Clnup None :
Clnup of Structurs:
Clnup oorair :
Clnup Pesticides :
Clnup Selenium :
Clnup Svocs :
Clnup Unkn Media :
Clnup Unknown :
Env Clnup Jobs:
Env Pro Income Amt:
Property Alias: BNSF Railroad
AA Actvy Funded:
AA Source of Funding:
AA Amt Funding:
Redev Fund Entity:
Redev Lvrgd Srcs:
Redev Cmpltn Date:
Clnup Trmt Tech Info:
EC Data Address:
EC Addl Info:
Env IC Data Address:
IC Addl Info:
Ctmnt Found: Lead
Other Metals

Env EC in Place: N
Env EC Required: Y
Env IC in Place: N
Flg Clnup Trmt Tec:
Flag EC Cover Tech:
Flg EC Eng Barrier: Y
Flag EC Immblztn:
Flag EC in Place: N
Flag EC Other:
Flag EC Required: Y
Flag EC Security:
Flg Prop Not Enrld: Y
Excavation Disposl:
Extrctn of Cntmnts:
FCA Fy:
Ftr Multistry Acre:
RFR Notation:
RLF Ln Cst Shr Amt:
RLF Loan Amount:
RLF Subgrant Amt:
Sect 128 A St Trbl:
Interest Rate:
Low Income:
Low Income Pct:
Median Income:
Multipurpose:
Past Mltistry Acre:
Pro Code: BF
Pro Income Amt:
Vacant Housing:
Vacant Housing Pct:
Total Unemployed:
Unemployed Pct:
Below Poverty:
Below Poverty Pct:
Radius:
Actvy Funded:
Cost Share Amt:
Rdctn of Cntmnts:
Removal of Mats:
Repayment Period:

PAHs

Other Forms of Doc:
Highlights: Rails to trails
Ctmnt Cleanedup:
Media Afffected:

Ground Water
Soil

Ctmnt Rec:

Lead
Other Metals
PAHs

Cleanups In My Community (CIMC)

Grant ID:	69603916	***Cleanup Lead :***	
Grant Type:	Assessment	***Cleanup Oth Cont:***	
EPA Region:	05	***Cleanup Oth Metal :***	
St Enrollment Dt:		***Cleanup Pahs :***	
St NFA Dt:		***Cleanup Pcbs :***	
Ownshp Changed :		***Clnup Petrol Prod :***	
Ownership Entity:	Private	***Cleanup Sediments :***	
Permit Tools :		***Cleanup Soil :***	
Photo Available :		***Cleanup Srf Water :***	
Source Mapscale No:		***Cleanup Vocs :***	
ASMT Air :		***Prop Cntrl :***	
ASMT Asbestos :		***Prop Fnding Typ Cd:***	Hazardous & Petroleum
ASMT Cntrl Sub :		***Ready For Reuse :***	N
ASMT Drk Wat:		***Redev Acres:***	
ASMT Grd Water:	Y	***Flag Cleanup Reqd:***	Y
ASMT Lead :	Y	***Flag IC in Place:***	N
ASMT Oth Cont:		***Flag IC Required:***	Y
ASMT Oth Metal :	Y	***Past Acres:***	3.16
ASMT Pahs :	Y	***Past Cml Acres:***	
ASMT Pcbs :		***Past Grnspc Acres:***	
ASMT Sediments :		***Past Res Acres:***	
ASMT Soil :	Y	***Future Acres:***	
ASMT Srf Water :		***Future Cml Acres:***	
ASMT Vocs :		***Future Grnspc Acre:***	
Asses Petrol Prod :		***Future Res Acres:***	
Assess Type:		***Redev Amount:***	
Assess Amount:		***Redev Cleanup Jobs:***	
Assess Cmpltn Dt:		***Redev Start Dt:***	
Assess Start Dt:		***Gov Cntrl :***	Y
Cleanup Amount:		***Info DevlCes :***	
Cleanup Acres:		***Sfllp Factor :***	
Cleanup Start Dt:		***Stcntrbg:***	
Cleanup Cmpltn Dt:		***Other Media :***	
Cleanup Air :		***Unknown Media :***	
Cleanup Asbestos :		***Video Available :***	
Cleanup Cntrl Sub :		***Latitude Measure:***	41.83534731315964
Cleanup Drk Wat:		***Longitude Measure:***	-87.71446313043913
Cleanup Grd Water:			
St Enrollment ID:			
Local Parcel No:	16-35-501-001		
Assess Fnd Ent Nm:			
Assess Fund Entity:			
Cleanup Funding EntityNm:			
Cleanup Fund Entity:			
Grant Recipient Name:	City of Chicago		
Redev Funding Entity Name:			
Property Name:	BNSF Little Village Paseo Segment 1		
Property Size:	3.16		
IC Data Address:			
IC in Place Date:			
Current Owner:			
Address:	3201 S Central Park		

City: CHICAGO
State Code: IL
Zip Code: 60623
Horizontal Collection Method:
Horizontal Reference Datum:
Reference Point:
Other Description:
Other Desc Cleaned Up:
Desc Hist:

Coop Agreement No: 00E02063
GPA Type ID: 5
GPA Type Desc: Cleanup Activity
Dt RLF Loan Signed:
Dt RLF Sbgrnt Sgnd:
Accmplisht Cnt Flg:
Awp Catalyst Yn:
Assess ArsenIC : Y
Assess Bldg Mats :
Assess Cadmium :
Assess Chromium : Y
Assess Copper :
Assess Iron :
Assess Mercury : Y
Assess Nickel :
Assess None :
Assess oorair :
Assess Pesticides :
Assess Selenium : Y
Assess Svocs :
Assess Unknown :
Clnup Actvy Funded:
Clnup ArsenIC :
Clnup Bldg Mats :
Clnup Cadmium :
Clnup Chromium :
Clnup Copper :
Clnup Cst Shr Amt:
Clnup Doc: N
Clnup Iron :
Clnup Mercury :
Clnup Nickel :
Clnup None :
Clnup of Structurs:
Clnup oorair :
Clnup Pesticides :
Clnup Selenium :
Clnup Svocs :
Clnup Unkn Media :
Clnup Unknown :
Env Clnup Jobs:
Env Pro Income Amt:
Property Alias: BNSF Railroad
AA Actvy Funded:
AA Source of Funding:
AA Amt Funding:
Redev Fund Entity:
Redev Lvrgd Srcs:
Redev Cmpltn Date:
Clnup Trmt Tech Info:
EC Data Address:
EC Addl Info:
Env IC Data Address:
IC Addl Info:
Ctmnt Found: Lead
Other Metals
PAHs
Other Forms of Doc:
Highlights: Rails to trails
Ctmnt Cleanedup:

Env EC in Place: N
Env EC Required: Y
Env IC in Place: N
Flg Clnup Trmt Tec:
Flag EC Cover Tech:
Flg EC Eng Barrier: Y
Flag EC Immblztn:
Flag EC in Place: N
Flag EC Other:
Flag EC Required: Y
Flag EC Security:
Flg Prop Not Enrld: Y
Excavation Disposl:
Extrctn of Cntmnts:
FCA Fy:
Ftr Multistry Acre:
RFR Notation:
RLF Ln Cst Shr Amt:
RLF Loan Amount:
RLF Subgrant Amt:
Sect 128 A St Trbl:
Interest Rate:
Low Income:
Low Income Pct:
Median Income:
Multipurpose:
Past Mltistry Acre:
Pro Code: BF
Pro Income Amt:
Vacant Housing:
Vacant Housing Pct:
Total Unemployed:
Unemployed Pct:
Below Poverty:
Below Poverty Pct:
Radius:
Actvy Funded:
Cost Share Amt:
Rdctn of Cntmnts:
Removal of Mats:
Repayment Period:

Media Afffected:

Ground Water
Soil

Ctmnt Rec:

Lead
Other Metals
PAHs

Cleanups In My Community (CIMC)

Grant ID:	69603916	***Cleanup Lead :***	
Grant Type:	Assessment	***Cleanup Oth Cont:***	
EPA Region:	05	***Cleanup Oth Metal :***	
St Enrollment Dt:		***Cleanup Pahs :***	
St NFA Dt:		***Cleanup Pcbs :***	
Ownshp Changed :		***Clnup Petrol Prod :***	
Ownership Entity:	Private	***Cleanup Sediments :***	
Permit Tools :		***Cleanup Soil :***	
Photo Available :		***Cleanup Srf Water :***	
Source Mapscale No:		***Cleanup Vocs :***	
ASMT Air :		***Prop Cntrl :***	
ASMT Asbestos :		***Prop Fnding Typ Cd:***	Hazardous & Petroleum
ASMT Cntrl Sub :		***Ready For Reuse :***	N
ASMT Drk Wat:		***Redev Acres:***	
ASMT Grd Water:	Y	***Flag Cleanup Reqd:***	Y
ASMT Lead :	Y	***Flag IC in Place:***	N
ASMT Oth Cont:		***Flag IC Required:***	Y
ASMT Oth Metal :	Y	***Past Acres:***	3.16
ASMT Pahs :	Y	***Past Cml Acres:***	
ASMT Pcbs :		***Past Grnspc Acres:***	
ASMT Sediments :		***Past Res Acres:***	
ASMT Soil :	Y	***Future Acres:***	
ASMT Srf Water :		***Future Cml Acres:***	
ASMT Vocs :		***Future Grnspc Acre:***	
Asses Petrol Prod :		***Future Res Acres:***	
Assess Type:		***Redev Amount:***	
Assess Amount:		***Redev Cleanup Jobs:***	
Assess Cmpltn Dt:		***Redev Start Dt:***	
Assess Start Dt:		***Gov Cntrl :***	Y
Cleanup Amount:		***Info DevlCes :***	
Cleanup Acres:		***Sfllp Factor :***	
Cleanup Start Dt:		***Stcntrbg:***	
Cleanup Cmpltn Dt:		***Other Media :***	
Cleanup Air :		***Unknown Media :***	
Cleanup Asbestos :		***Video Available :***	
Cleanup Cntrl Sub :		***Latitude Measure:***	41.83534731315964
Cleanup Drk Wat:		***Longitude Measure:***	-87.71446313043913
Cleanup Grd Water:			
St Enrollment ID:			
Local Parcel No:	16-35-501-001		
Assess Fnd Ent Nm:			
Assess Fund Entity:			
Cleanup Funding EntityNm:			
Cleanup Fund Entity:			
Grant Recipient Name:	City of Chicago		
Redev Funding Entity Name:			
Property Name:	BNSF Little Village Paseo Segment 1		
Property Size:	3.16		
IC Data Address:			
IC in Place Date:			
Current Owner:			
Address:	3201 S Central Park		
City:	CHICAGO		
State Code:	IL		
Zip Code:	60623		
Horizontal Collection Method:			

Horizontal Reference Datum:
Reference Point:
Other Description:
Other Desc Cleaned Up:
Desc Hist:

Coop Agreement No:	00E02063	***Env EC in Place:***	N
GPA Type ID:	1	***Env EC Required:***	Y
GPA Type Desc:	Phase I Environmental Assessment	***Env IC in Place:***	N
Dt RLF Loan Signed:		***Flg Clnup Trmt Tec:***	
Dt RLF Sbgrnt Sgnd:		***Flag EC Cover Tech:***	
Accmplisht Cnt Flg:		***Flg EC Eng Barrier:***	Y
Awp Catalyst Yn:		***Flag EC Immblztn:***	
Assess ArsenIC :	Y	***Flag EC in Place:***	N
Assess Bldg Mats :		***Flag EC Other:***	
Assess Cadmium :		***Flag EC Required:***	Y
Assess Chromium :	Y	***Flag EC Security:***	
Assess Copper :		***Flg Prop Not Enrld:***	Y
Assess Iron :		***Excavation Disposl:***	
Assess Mercury :	Y	***Extrctn of Cntmnts:***	
Assess Nickel :		***FCA Fy:***	
Assess None :		***Ftr Multistry Acre:***	
Assess oorair :		***RFR Notation:***	
Assess Pesticides :		***RLF Ln Cst Shr Amt:***	
Assess Selenium :	Y	***RLF Loan Amount:***	
Assess Svocs :		***RLF Subgrant Amt:***	
Assess Unknown :		***Sect 128 A St Trbl:***	
Clnup Actvy Funded:		***Interest Rate:***	
Clnup ArsenIC :		***Low Income:***	
Clnup Bldg Mats :		***Low Income Pct:***	
Clnup Cadmium :		***Median Income:***	
Clnup Chromium :		***Multipurpose:***	
Clnup Copper :		***Past Mltistry Acre:***	
Clnup Cst Shr Amt:		***Pro Code:***	BF
Clnup Doc:		***Pro Income Amt:***	
Clnup Iron :		***Vacant Housing:***	
Clnup Mercury :		***Vacant Housing Pct:***	
Clnup Nickel :		***Total Unemployed:***	
Clnup None :		***Unemployed Pct:***	
Clnup of Structurs:		***Below Poverty:***	
Clnup oorair :		***Below Poverty Pct:***	
Clnup Pesticides :		***Radius:***	
Clnup Selenium :		***Actvy Funded:***	
Clnup Svocs :		***Cost Share Amt:***	
Clnup Unkn Media :		***Rdctn of Cntmnts:***	
Clnup Unknown :		***Removal of Mats:***	
Env Clnup Jobs:		***Repayment Period:***	
Env Pro Income Amt:			

Property Alias: BNSF Railroad
AA Actvy Funded: Phase II Environmental Assessment
AA Source of Funding:
AA Amt Funding:
Redev Fund Entity:
Redev Lvrgd Srcs:
Redev Cmpltn Date:
Clnup Trmt Tech Info:
EC Data Address:
EC Addl Info:
Env IC Data Address:
IC Addl Info:
Ctmnt Found: Lead
Other Metals
PAHs
Other Forms of Doc:
Highlights: Rails to trails
Ctmnt Cleanedup:
Media Afffected:

Ground Water
Soil

Ctmnt Rec:

Lead
Other Metals
PAHs

Cleanups In My Community (CIMC)

Grant ID:	69603916	***Cleanup Lead :***	
Grant Type:	Assessment	***Cleanup Oth Cont:***	
EPA Region:	05	***Cleanup Oth Metal :***	
St Enrollment Dt:		***Cleanup Pahs :***	
St NFA Dt:		***Cleanup Pcbs :***	
Ownshp Changed :		***Clnup Petrol Prod :***	
Ownership Entity:	Private	***Cleanup Sediments :***	
Permit Tools :		***Cleanup Soil :***	
Photo Available :		***Cleanup Srf Water :***	
Source Mapscale No:		***Cleanup Vocs :***	
ASMT Air :		***Prop Cntrl :***	
ASMT Asbestos :		***Prop Fnding Typ Cd:***	Hazardous & Petroleum
ASMT Cntrl Sub :		***Ready For Reuse :***	N
ASMT Drk Wat:		***Redev Acres:***	
ASMT Grd Water:	Y	***Flag Cleanup Reqd:***	Y
ASMT Lead :	Y	***Flag IC in Place:***	N
ASMT Oth Cont:		***Flag IC Required:***	Y
ASMT Oth Metal :	Y	***Past Acres:***	3.16
ASMT Pahs :	Y	***Past Cml Acres:***	
ASMT Pcbs :		***Past Grnspc Acres:***	
ASMT Sediments :		***Past Res Acres:***	
ASMT Soil :	Y	***Future Acres:***	
ASMT Srf Water :		***Future Cml Acres:***	
ASMT Vocs :		***Future Grnspc Acre:***	
Asses Petrol Prod :		***Future Res Acres:***	
Assess Type:	Phase I Environmental Assessment	***Redev Amount:***	
Assess Amount:	650.31	***Redev Cleanup Jobs:***	
Assess Cmpltn Dt:	07/05/2018	***Redev Start Dt:***	
Assess Start Dt:	08/04/2017	***Gov Cntrl :***	Y
Cleanup Amount:		***Info DevlCes :***	
Cleanup Acres:		***Sfllp Factor :***	
Cleanup Start Dt:		***Stcntrbg:***	
Cleanup Cmpltn Dt:		***Other Media :***	
Cleanup Air :		***Unknown Media :***	
Cleanup Asbestos :		***Video Available :***	
Cleanup Cntrl Sub :		***Latitude Measure:***	41.83534731315964
Cleanup Drk Wat:		***Longitude Measure:***	-87.71446313043913
Cleanup Grd Water:			
St Enrollment ID:			

Local Parcel No:	16-35-501-001
Assess Fnd Ent Nm:	EPA
Assess Fund Entity:	US EPA - Brownfields Assessment Cooperative Agreement
Cleanup Funding EntityNm:	
Cleanup Fund Entity:	
Grant Recipient Name:	City of Chicago
Redev Funding Entity Name:	
Property Name:	BNSF Little Village Paseo Segment 1
Property Size:	3.16
IC Data Address:	
IC in Place Date:	
Current Owner:	
Address:	3201 S Central Park
City:	CHICAGO
State Code:	IL
Zip Code:	60623
Horizontal Collection Method:	
Horizontal Reference Datum:	
Reference Point:	
Other Description:	
Other Desc Cleaned Up:	
Desc Hist:	

Coop Agreement No:	00E02063	***Env EC in Place:***	N
GPA Type ID:	1	***Env EC Required:***	Y
GPA Type Desc:	Phase I Environmental Assessment	***Env IC in Place:***	N
Dt RLF Loan Signed:		***Flg Clnup Trmt Tec:***	
Dt RLF Sbgrnt Sgnd:		***Flag EC Cover Tech:***	
Accmplisht Cnt Flg:	Y	***Flg EC Eng Barrier:***	Y
Awp Catalyst Yn:		***Flag EC Immblztn:***	
Assess ArsenIC :	Y	***Flag EC in Place:***	N
Assess Bldg Mats :		***Flag EC Other:***	
Assess Cadmium :		***Flag EC Required:***	Y
Assess Chromium :	Y	***Flag EC Security:***	
Assess Copper :		***Flg Prop Not Enrld:***	Y
Assess Iron :		***Excavation Disposl:***	
Assess Mercury :	Y	***Extrctn of Cntmnts:***	
Assess Nickel :		***FCA Fy:***	FY23
Assess None :		***Ftr Multistry Acre:***	
Assess oorair :		***RFR Notation:***	
Assess Pesticides :		***RLF Ln Cst Shr Amt:***	
Assess Selenium :	Y	***RLF Loan Amount:***	
Assess Svocs :		***RLF Subgrant Amt:***	
Assess Unknown :		***Sect 128 A St Trbl:***	
Clnup Actvy Funded:		***Interest Rate:***	
Clnup ArsenIC :		***Low Income:***	
Clnup Bldg Mats :		***Low Income Pct:***	
Clnup Cadmium :		***Median Income:***	
Clnup Chromium :		***Multipurpose:***	
Clnup Copper :		***Past Mltistry Acre:***	
Clnup Cst Shr Amt:		***Pro Code:***	BF
Clnup Doc:		***Pro Income Amt:***	
Clnup Iron :		***Vacant Housing:***	
Clnup Mercury :		***Vacant Housing Pct:***	
Clnup Nickel :		***Total Unemployed:***	
Clnup None :		***Unemployed Pct:***	
Clnup of Structurs:		***Below Poverty:***	
Clnup oorair :		***Below Poverty Pct:***	
Clnup Pesticides :		***Radius:***	
Clnup Selenium :		***Actvy Funded:***	
Clnup Svocs :		***Cost Share Amt:***	
Clnup Unkn Media :		***Rdctn of Cntmnts:***	
Clnup Unknown :		***Removal of Mats:***	
Env Clnup Jobs:		***Repayment Period:***	
Env Pro Income Amt:			

Property Alias: BNSF Railroad

AA Actvy Funded: Phase I Environmental Assessment

AA Source of Funding:

AA Amt Funding:

Redev Fund Entity:

Redev Lvrgd Srcs:

Redev Cmpltn Date:

Clnup Trmt Tech Info:

EC Data Address:

EC Addl Info:

Env IC Data Address:

IC Addl Info:

Ctmnt Found:

Lead
Other Metals
PAHs

Other Forms of Doc:

Highlights: Rails to trails

Ctmnt Cleanedup:

Media Afffected:

Ground Water
Soil

Ctmnt Rec:

Lead
Other Metals
PAHs

Cleanups In My Community (CIMC)

Grant ID:	69603916	***Cleanup Lead :***	
Grant Type:	Assessment	***Cleanup Oth Cont:***	
EPA Region:	05	***Cleanup Oth Metal :***	
St Enrollment Dt:		***Cleanup Pahs :***	
St NFA Dt:		***Cleanup Pcbs :***	
Ownshp Changed :		***Clnup Petrol Prod :***	
Ownership Entity:	Private	***Cleanup Sediments :***	
Permit Tools :		***Cleanup Soil :***	
Photo Available :		***Cleanup Srf Water :***	
Source Mapscale No:		***Cleanup Vocs :***	
ASMT Air :		***Prop Cntrl :***	
ASMT Asbestos :		***Prop Fnding Typ Cd:***	Hazardous & Petroleum
ASMT Cntrl Sub :		***Ready For Reuse :***	N
ASMT Drk Wat:		***Redev Acres:***	
ASMT Grd Water:	Y	***Flag Cleanup Reqd:***	Y
ASMT Lead :	Y	***Flag IC in Place:***	N
ASMT Oth Cont:		***Flag IC Required:***	Y
ASMT Oth Metal :	Y	***Past Acres:***	3.16
ASMT Pahs :	Y	***Past Cml Acres:***	
ASMT Pcbs :		***Past Grnspc Acres:***	
ASMT Sediments :		***Past Res Acres:***	
ASMT Soil :	Y	***Future Acres:***	
ASMT Srf Water :		***Future Cml Acres:***	
ASMT Vocs :		***Future Grnspc Acre:***	
Asses Petrol Prod :		***Future Res Acres:***	
Assess Type:		***Redev Amount:***	
Assess Amount:		***Redev Cleanup Jobs:***	
Assess Cmpltn Dt:		***Redev Start Dt:***	
Assess Start Dt:		***Gov Cntrl :***	Y
Cleanup Amount:		***Info DevlCes :***	
Cleanup Acres:		***Sfllp Factor :***	
Cleanup Start Dt:		***Stcntrbg:***	
Cleanup Cmpltn Dt:		***Other Media :***	
Cleanup Air :		***Unknown Media :***	
Cleanup Asbestos :		***Video Available :***	
Cleanup Cntrl Sub :		***Latitude Measure:***	41.83534731315964
Cleanup Drk Wat:		***Longitude Measure:***	-87.71446313043913
Cleanup Grd Water:			
St Enrollment ID:			
Local Parcel No:	16-35-501-001		
Assess Fnd Ent Nm:			
Assess Fund Entity:			
Cleanup Funding EntityNm:			
Cleanup Fund Entity:			
Grant Recipient Name:	City of Chicago		
Redev Funding Entity Name:			
Property Name:	BNSF Little Village Paseo Segment 1		
Property Size:	3.16		
IC Data Address:			
IC in Place Date:			
Current Owner:			
Address:	3201 S Central Park		
City:	CHICAGO		
State Code:	IL		
Zip Code:	60623		
Horizontal Collection Method:			
Horizontal Reference Datum:			
Reference Point:			
Other Description:			
Other Desc Cleaned Up:			
Desc Hist:			

Coop Agreement No:	00E02063	***Env EC in Place:***	N
GPA Type ID:	11	***Env EC Required:***	Y
GPA Type Desc:	Cleanup Jobs Leveraged	***Env IC in Place:***	N
Dt RLF Loan Signed:		***Flg Clnup Trmt Tec:***	

Dt RLF Sbgrnt Sgnd:		***Flag EC Cover Tech:***	
Accmplisht Cnt Flg:		***Flg EC Eng Barrier:***	Y
Awp Catalyst Yn:		***Flag EC Immblztn:***	
Assess ArsenIC :	Y	***Flag EC in Place:***	N
Assess Bldg Mats :		***Flag EC Other:***	
Assess Cadmium :		***Flag EC Required:***	Y
Assess Chromium :	Y	***Flag EC Security:***	
Assess Copper :		***Flg Prop Not Enrld:***	Y
Assess Iron :		***Excavation Disposl:***	
Assess Mercury :	Y	***Extrctn of Cntmnts:***	
Assess Nickel :		***FCA Fy:***	
Assess None :		***Ftr Multistry Acre:***	
Assess oorair :		***RFR Notation:***	
Assess Pesticides :		***RLF Ln Cst Shr Amt:***	
Assess Selenium :	Y	***RLF Loan Amount:***	
Assess Svocs :		***RLF Subgrant Amt:***	
Assess Unknown :		***Sect 128 A St Trbl:***	
Clnup Actvy Funded:		***Interest Rate:***	
Clnup ArsenIC :		***Low Income:***	
Clnup Bldg Mats :		***Low Income Pct:***	
Clnup Cadmium :		***Median Income:***	
Clnup Chromium :		***Multipurpose:***	
Clnup Copper :		***Past Mltistry Acre:***	
Clnup Cst Shr Amt:		***Pro Code:***	BF
Clnup Doc:		***Pro Income Amt:***	
Clnup Iron :		***Vacant Housing:***	
Clnup Mercury :		***Vacant Housing Pct:***	
Clnup Nickel :		***Total Unemployed:***	
Clnup None :		***Unemployed Pct:***	
Clnup of Structurs:		***Below Poverty:***	
Clnup oorair :		***Below Poverty Pct:***	
Clnup Pesticides :		***Radius:***	
Clnup Selenium :		***Actvy Funded:***	
Clnup Svocs :		***Cost Share Amt:***	
Clnup Unkn Media :		***Rdctn of Cntmnts:***	
Clnup Unknown :		***Removal of Mats:***	
Env Clnup Jobs:		***Repayment Period:***	
Env Pro Income Amt:			
Property Alias:	BNSF Railroad		
AA Actvy Funded:			
AA Source of Funding:			
AA Amt Funding:			
Redev Fund Entity:			
Redev Lvrgd Srcs:			
Redev Cmpltn Date:			
Clnup Trmt Tech Info:			
EC Data Address:			
EC Addl Info:			
Env IC Data Address:			
IC Addl Info:			
Ctmnt Found:	Lead Other Metals PAHs		
Other Forms of Doc:			
Highlights:	Rails to trails		
Ctmnt Cleanedup:			
Media Afffected:			

Ground Water
Soil

Ctmnt Rec:

Lead
Other Metals
PAHs

Site: ***BNSF LITTLE VILLAGE PASEO SEGMENT 2***
3260 S CENTRAL PARK CHICAGO IL 60623

FINDS/FRS

Registry ID:	110071366031
FIPS Code:	17031
HUC Code:	
Site Type Name:	BROWNFIELDS SITE
Location Description:	
Supplemental Location:	
Create Date:	10-JAN-23
Update Date:	
Interest Types:	BROWNFIELDS PROPERTY
SIC Codes:	
SIC Code Descriptions:	
NAICS Codes:	
NAICS Code Descriptions:	
Conveyor:	
Federal Facility Code:	
Federal Agency Name:	
Tribal Land Code:	
Tribal Land Name:	
Congressional Dist No:	
Census Block Code:	
EPA Region Code:	05
County Name:	COOK
US/Mexico Border Ind:	
Latitude:	
Longitude:	
Reference Point:	
Coord Collection Method:	
Accuracy Value:	
Datum:	NAD83
Source:	
Facility Detail Rprt URL:	https://ofmpub.epa.gov/frs_public2/fii_query_detail.disp_program_facility?p_registry_id=110071366031
Data Source:	Facility Registry Service - Single File
Program Acronyms:	

ACRES:254413

Site: ***BNSF LITTLE VILLAGE PASEO SEGMENT 1***
3201 S CENTRAL PARK CHICAGO IL 60623

FINDS/FRS

Registry ID:	110071366030
FIPS Code:	17031
HUC Code:	
Site Type Name:	BROWNFIELDS SITE
Location Description:	
Supplemental Location:	
Create Date:	10-JAN-23
Update Date:	
Interest Types:	BROWNFIELDS PROPERTY
SIC Codes:	
SIC Code Descriptions:	
NAICS Codes:	
NAICS Code Descriptions:	
Conveyor:	
Federal Facility Code:	
Federal Agency Name:	
Tribal Land Code:	
Tribal Land Name:	
Congressional Dist No:	
Census Block Code:	
EPA Region Code:	05
County Name:	COOK
US/Mexico Border Ind:	
Latitude:	
Longitude:	
Reference Point:	
Coord Collection Method:	
Accuracy Value:	

Datum: NAD83
Source:
Facility Detail Rprt URL: https://ofmpub.epa.gov/frs_public2/fii_query_detail.disp_program_facility?p_registry_id=110071366030
Data Source: Facility Registry Service - Single File
Program Acronyms:

ACRES:254412

Site: ***VICTONE MFG CO INC***
724 TO 26 W 19TH ST CHICAGO IL 60616 FINDS/FRS

Registry ID: 110007530494
FIPS Code: 17031
HUC Code:
Site Type Name: STATIONARY
Location Description:
Supplemental Location:
Create Date: 01-MAR-00
Update Date: 26-JAN-12
Interest Types: UNSPECIFIED UNIVERSE
SIC Codes:
SIC Code Descriptions:
NAICS Codes:
NAICS Code Descriptions:
Conveyor:
Federal Facility Code:
Federal Agency Name:
Tribal Land Code:
Tribal Land Name:
Congressional Dist No:
Census Block Code:
EPA Region Code: 05
County Name: COOK
US/Mexico Border Ind:
Latitude:
Longitude:
Reference Point:
Coord Collection Method:
Accuracy Value:
Datum: NAD83
Source:
Facility Detail Rprt URL: https://ofmpub.epa.gov/frs_public2/fii_query_detail.disp_program_facility?p_registry_id=110007530494
Data Source: Facility Registry Service - Single File
Program Acronyms:

RCRAINFO:ILD072341308

Site: ***SOL AUTO REPAIR INC***
2700 S LAWNDALE AVE-B CHICAGO IL 60623 FINDS/FRS

Registry ID: 110055412557
FIPS Code: 17031
HUC Code: 07120003
Site Type Name: STATIONARY
Location Description:
Supplemental Location:
Create Date: 30-JUL-13
Update Date: 30-JUL-13
Interest Types: STATE MASTER, UNSPECIFIED UNIVERSE
SIC Codes:
SIC Code Descriptions:
NAICS Codes: 811111
NAICS Code Descriptions: GENERAL AUTOMOTIVE REPAIR.
Conveyor: FRS-GEOCODE
Federal Facility Code:

Federal Agency Name:
Tribal Land Code:
Tribal Land Name:
Congressional Dist No: 04
Census Block Code: 170313017012003
EPA Region Code: 05
County Name: COOK
US/Mexico Border Ind:
Latitude: 41.84238
Longitude: -87.71714
Reference Point: CENTER OF A FACILITY OR STATION
Coord Collection Method: ADDRESS MATCHING-HOUSE NUMBER
Accuracy Value: 30
Datum: NAD83
Source:
Facility Detail Rprt URL: https://ofmpub.epa.gov/frs_public2/fii_query_detail.disp_program_facility?p_registry_id=110055412557
Data Source: Facility Registry Service - Single File
Program Acronyms:

ACES:170001982656, RCRAINFO:ILR000176560

Site: ***3206 -14 W DOUGLAS***
3206 -14 W DOUGLAS CHICAGO IL 60623

FINDS/FRS

Registry ID: 110037065840
FIPS Code: 17031
HUC Code:
Site Type Name: STATIONARY
Location Description:
Supplemental Location:
Create Date: 15-JUL-08
Update Date: 29-DEC-14
Interest Types: STATE MASTER
SIC Codes:
SIC Code Descriptions:
NAICS Codes:
NAICS Code Descriptions:
Conveyor:
Federal Facility Code:
Federal Agency Name:
Tribal Land Code:
Tribal Land Name:
Congressional Dist No:
Census Block Code:
EPA Region Code: 05
County Name: COOK
US/Mexico Border Ind:
Latitude:
Longitude:
Reference Point:
Coord Collection Method:
Accuracy Value:
Datum: NAD83
Source:
Facility Detail Rprt URL: https://ofmpub.epa.gov/frs_public2/fii_query_detail.disp_program_facility?p_registry_id=110037065840
Data Source: Facility Registry Service - Single File
Program Acronyms:

ACES:170001772749

Site: ***AUTO REPAIR***
42451 W 16TH ST CHICAGO IL 60612

FINDS/FRS

Registry ID: 110034192567
FIPS Code: 17031

HUC Code: 07120003
Site Type Name: STATIONARY
Location Description:
Supplemental Location:
Create Date: 16-APR-08
Update Date:
Interest Types: STATE MASTER
SIC Codes:
SIC Code Descriptions:
NAICS Codes:
NAICS Code Descriptions:
Conveyor: FRS-GEOCODE
Federal Facility Code:
Federal Agency Name:
Tribal Land Code:
Tribal Land Name:
Congressional Dist No: 07
Census Block Code: 170313102002004
EPA Region Code: 05
County Name: COOK
US/Mexico Border Ind:
Latitude: 41.8599
Longitude: -87.6467
Reference Point: ENTRANCE POINT OF A FACILITY OR STATION
Coord Collection Method: ADDRESS MATCHING-HOUSE NUMBER
Accuracy Value: 50
Datum: NAD83
Source:
Facility Detail Rprt URL: https://ofmpub.epa.gov/frs_public2/fii_query_detail.disp_program_facility?p_registry_id=110034192567
Data Source: Facility Registry Service - Single File
Program Acronyms:

ACES:170001757748

Site: ***GENOA HEALTHCARE***
7000 W CERMAK RD BERWYN IL 60402

FINDS/FRS

Registry ID: 110071192509
FIPS Code: 17031
HUC Code: 07120004
Site Type Name: STATIONARY
Location Description:
Supplemental Location:
Create Date: 13-JAN-22
Update Date:
Interest Types: SQG
SIC Codes:
SIC Code Descriptions:
NAICS Codes: 446110
NAICS Code Descriptions: PHARMACIES AND DRUG STORES.
Conveyor: FRS-GEOCODE
Federal Facility Code:
Federal Agency Name:
Tribal Land Code:
Tribal Land Name:
Congressional Dist No: 03
Census Block Code: 170318148005000
EPA Region Code: 05
County Name: COOK
US/Mexico Border Ind:
Latitude: 41.85049
Longitude: -87.79869
Reference Point: CENTER OF A FACILITY OR STATION
Coord Collection Method: ADDRESS MATCHING-HOUSE NUMBER
Accuracy Value: 30
Datum: NAD83
Source:
Facility Detail Rprt URL: https://ofmpub.epa.gov/frs_public2/fii_query_detail.disp_program_facility?p_registry_id=110071192509

Data Source: Facility Registry Service - Single File
Program Acronyms:

RCRAINFO:ILR000210138

Site: ***UNIVERSITY COMMONS CONDO ASSOCIATION***
1000-1070 W 15TH ST #125 CHICAGO IL 60608-1882

FINDS/FRS

Registry ID: 110024849271
FIPS Code: 17031
HUC Code: 07120003
Site Type Name: STATIONARY
Location Description:
Supplemental Location:
Create Date: 10-JUN-06
Update Date: 23-DEC-07
Interest Types: STATE MASTER
SIC Codes:
SIC Code Descriptions:
NAICS Codes:
NAICS Code Descriptions:
Conveyor: FRS-GEOCODE
Federal Facility Code:
Federal Agency Name:
Tribal Land Code:
Tribal Land Name:
Congressional Dist No: 07
Census Block Code: 170312838002006
EPA Region Code: 05
County Name: COOK
US/Mexico Border Ind:
Latitude: 41.86163
Longitude: -87.65296
Reference Point: CENTER OF A FACILITY OR STATION
Coord Collection Method: ADDRESS MATCHING-HOUSE NUMBER
Accuracy Value: 30
Datum: NAD83
Source:
Facility Detail Rprt URL: https://ofmpub.epa.gov/frs_public2/fii_query_detail.disp_program_facility?p_registry_id=110024849271
Data Source: Facility Registry Service - Single File
Program Acronyms:

ACES:170001574428

Site: ***SHEPARD SYNOGOGUE***
3411 -19 W DOUGLAS BLVD CHICAGO IL 60623

FINDS/FRS

Registry ID: 110046088568
FIPS Code: 17031
HUC Code:
Site Type Name: STATIONARY
Location Description:
Supplemental Location:
Create Date: 24-JUN-12
Update Date:
Interest Types: STATE MASTER
SIC Codes:
SIC Code Descriptions:
NAICS Codes:
NAICS Code Descriptions:
Conveyor:
Federal Facility Code:
Federal Agency Name:
Tribal Land Code:
Tribal Land Name:

Congressional Dist No:
Census Block Code:
EPA Region Code: 05
County Name: COOK
US/Mexico Border Ind:
Latitude:
Longitude:
Reference Point:
Coord Collection Method:
Accuracy Value:
Datum: NAD83
Source:
Facility Detail Rprt URL: https://ofmpub.epa.gov/frs_public2/fii_query_detail.disp_program_facility?p_registry_id=110046088568
Data Source: Facility Registry Service - Single File
Program Acronyms:

ACES:170001928038

Site: ***Cermak-Union Transfer Station***
S Union Ave & W Cermak SW Chicago IL

IEPA DOCS

Note: Documents related to facilities in Illinois can be searched on the Illinois Environmental Protection Agency (IEPA) Document Explorer: https://external.epa.illinois.gov/DocumentExplorer

Details

Site ID: 170000524476
System ID: 0316335119
Interest Type: BOL
Media Code: LAND
Revision Date/Time: 04/06/2005
Collection Date: 07/28/2003
Document Indicator: No
Latitude: 41.8522
Longitude: -87.64469
X: -87.64468999999997
Y: 41.85220000000004

Site: ***GENERAL COOPERAGE CO.***
5850 W. OGDEN AVE. DEPT TR CHICAGO IL 60650

PRP

Site EPA ID: OHD063963714
Site Name: SKINNER LANDFILL
Site NPL Status: Currently on the Final NPL
Site Non NPL Status:
Site Address: 8750 CINCINNATI DAYTON HIGHWAY
Site City: WEST CHESTER
Site State: OH
Site Zip: 45069
Site Primary Latitude: 39.333331
Site Primary Longitude: -84.399719

Noticed Party Action Information

Action Type Seq: NJ-1
Action Name: Not Ltrs
Action Date: GENERAL NOTICE 06/20/1985

Site: ***VICTONE MFG CO INC***
724 TO 26 W 19TH ST CHICAGO IL 60616

RCRA NON GEN

EPA Handler ID: ILD072341308
Gen Status Universe: No Report
Contact Name:
Contact Address:
Contact Phone No and Ext:
Contact Email:
Contact Country:
County Name: COOK

EPA Region: 05
Land Type:
Receive Date: 20191213
Location Latitude:
Location Longitude:

Violation/Evaluation Summary

Note: NO RECORDS: As of Oct 2023, there are no Compliance Monitoring and Enforcement (violation) records associated with this facility (EPA ID).

Handler Summary

Importer Activity: No
Mixed Waste Generator: No
Transporter Activity: No
Transfer Facility: No
Onsite Burner Exemption: No
Furnace Exemption: No
Underground Injection Activity: No
Commercial TSD: No
Used Oil Transporter: No
Used Oil Transfer Facility: No
Used Oil Processor: No
Used Oil Refiner: No
Used Oil Burner: No
Used Oil Market Burner: No
Used Oil Spec Marketer: No

Hazardous Waste Handler Details

Sequence No: 1
Receive Date: 19890124
Handler Name: VICTONE MFG CO INC
Source Type: Notification
Federal Waste Generator Code: 2
Generator Code Description: Small Quantity Generator

Waste Code Details

Hazardous Waste Code: F001
Waste Code Description: THE FOLLOWING SPENT HALOGENATED SOLVENTS USED IN DEGREASING: TETRACHLOROETHYLENE, TRICHLORETHYLENE, METHYLENE CHLORIDE, 1,1,1-TRICHLOROETHANE, CARBON TETRACHLORIDE AND CHLORINATED FLUOROCARBONS; ALL SPENT SOLVENT MIXTURES/BLENDS USED IN DEGREASING CONTAINING, BEFORE USE, A TOTAL OF TEN PERCENT OR MORE (BY VOLUME) OF ONE OR MORE OF THE ABOVE HALOGENATED SOLVENTS OR THOSE SOLVENTS LISTED IN F002, F004, AND F005; AND STILL BOTTOMS FROM THE RECOVERY OF THESE SPENT SOLVENTS AND SPENT SOLVENT MIXTURES.

Hazardous Waste Handler Details

Sequence No: 1
Receive Date: 20191213
Handler Name: VICTONE MFG CO INC
Source Type: Implementer
Federal Waste Generator Code: N
Generator Code Description: Not a Generator, Verified

Owner/Operator Details

Owner/Operator Ind: Current Owner
Type: Private
Name: VICTONE MFG CO INC
Date Became Current:
Date Ended Current:
Phone: 312-555-1212

Street No:
Street 1: ADDRESS NOT REPORTED
Street 2:
City: CITY NOT REPORTED
State: AK
Country:

Source Type:	Notification	***Zip Code:***	99998
Owner/Operator Ind:	Current Operator	***Street No:***	
Type:	Private	***Street 1:***	ADDRESS NOT REPORTED
Name:	NAME NOT REPORTED	***Street 2:***	
Date Became Current:		***City:***	CITY NOT REPORTED
Date Ended Current:		***State:***	AK
Phone:	312-555-1212	***Country:***	
Source Type:	Notification	***Zip Code:***	99998

Historical Handler Details

Receive Dt:	19890124
Generator Code Description:	Small Quantity Generator
Handler Name:	VICTONE MFG CO INC

Site: ***GENOA HEALTHCARE***
7000 W CERMAK RD BERWYN IL 60402

RCRA SQG

EPA Handler ID:	ILR000210138
Gen Status Universe:	Small Quantity Generator
Contact Name:	ALEXANDER BARRETO
Contact Address:	7000 W CERMAK RD , , BERWYN , IL, 60402 , US
Contact Phone No and Ext:	708-393-4881
Contact Email:	
Contact Country:	US
County Name:	COOK
EPA Region:	05
Land Type:	Private
Receive Date:	20211104
Location Latitude:	41.850495
Location Longitude:	-87.79873

Violation/Evaluation Summary

Note:	NO RECORDS: As of Oct 2023, there are no Compliance Monitoring and Enforcement (violation) records associated with this facility (EPA ID).

Handler Summary

Importer Activity:	No
Mixed Waste Generator:	No
Transporter Activity:	No
Transfer Facility:	No
Onsite Burner Exemption:	No
Furnace Exemption:	No
Underground Injection Activity:	No
Commercial TSD:	No
Used Oil Transporter:	No
Used Oil Transfer Facility:	No
Used Oil Processor:	No
Used Oil Refiner:	No
Used Oil Burner:	No
Used Oil Market Burner:	No
Used Oil Spec Marketer:	No

Hazardous Waste Handler Details

Sequence No:	1
Receive Date:	20211104
Handler Name:	GENOA HEALTHCARE
Federal Waste Generator Code:	2
Generator Code Description:	Small Quantity Generator
Source Type:	Notification

Waste Code Details

Hazardous Waste Code: D001
Waste Code Description: IGNITABLE WASTE

Hazardous Waste Code: D005
Waste Code Description: BARIUM

Hazardous Waste Code: D007
Waste Code Description: CHROMIUM

Hazardous Waste Code: D010
Waste Code Description: SELENIUM

Hazardous Waste Code: D024
Waste Code Description: M-CRESOL

Hazardous Waste Code: D026
Waste Code Description: CRESOL

Hazardous Waste Code: P001
Waste Code Description: 2H-1-BENZOPYRAN-2-ONE, 4-HYDROXY-3-(3-OXO-1-PHENYLBUTYL)-, & SALTS, WHEN PRESENT AT CONCENTRATIONS GREATER THAN 0.3% (OR) WARFARIN, & SALTS, WHEN PRESENT AT CONCENTRATIONS GREATER THAN 0.3%

Hazardous Waste Code: P075
Waste Code Description: NICOTINE, & SALTS (OR) PYRIDINE, 3-(1-METHYL-2-PYRROLIDINYL)-,(S)-, & SALTS

Hazardous Waste Code: U122
Waste Code Description: FORMALDEHYDE

Hazardous Waste Code: U129
Waste Code Description: CYCLOHEXANE, 1,2,3,4,5,6-HEXACHLORO-, (1ALPHA, 2ALPHA, 3BETA, 4ALPHA, 5ALPHA, 6BETA)- (OR) LINDANE

Hazardous Waste Code: U188
Waste Code Description: PHENOL

Owner/Operator Details

Owner/Operator Ind:	Current Owner	***Street No:***	
Type:	Private	***Street 1:***	707 S GRADY WAY STE 700
Name:	GENOA HEALTHCARE LLC	***Street 2:***	
Date Became Current:	20131216	***City:***	RENTON
Date Ended Current:		***State:***	WA
Phone:		***Country:***	US
Source Type:	Notification	***Zip Code:***	98057

Owner/Operator Ind:	Current Operator	***Street No:***	
Type:	Private	***Street 1:***	707 S GRADY WAY STE 700
Name:	GENOA HEALTHCARE LLC	***Street 2:***	
Date Became Current:	20131216	***City:***	RENTON
Date Ended Current:		***State:***	WA
Phone:		***Country:***	US
Source Type:	Notification	***Zip Code:***	98057

Site: ***CLARK OIL & REFINING***
6856 W. OGDEN AVE. BERWYN IL

SPILLS

Incident No:	922927	***County:***	COOK
Date/Time Occurred:		***Latitude:***	
Media Release:		***Longutude:***	
Facility Manager:			
Fac Manager Phone:			
Responsible Party Street:			
Area Involved:	FIXED FACILITY		
Milepost:			
Section:			
Township:			

Range:

Hazardous Materials Incident Report

Incident Report Dt:	10/16/1992 3:00:00 PM	***County:***	COOK
Data Input Status:	CLOSED	***Entered by:***	
LUST?:		***Date Entered:***	
Hazmat Incident Type:	LEAK		
Caller:	ARTHUR A. CANO		
Caller Represents:	CLARK OIL & REFINING		
Street Address:	6856 W. OGDEN AVE.		
City:	BERWYN		
URL:	https://public.iema.state.il.us/FOIAHazmatSearch/HazmatDetails.aspx?RptNum=922927		
Narrative:			

Follow Up Information:

Materials Involved

Name:	GASOLINE
Type:	UNKNOWN
CHRIS CODE:	
CAS No:	
UN/NA No:	
Container Type:	UNDERGROUND TANK
Container Size:	UNDERGROUND TANK
Amount Released:	LESS THAN 25 GAL.
Rate of Release Min:	
Duration of Release:	
Cause of Release:	OVERFILL
Est Spill Extent:	
Spill Extent Units:	
Date/Time Inc Occur:	
Unknown Occurr:	
Date/Time Discov:	10/16/92 1500
Unknown Discovered:	
Where Taken:	-0-
On Scene Contact:	
No of People Evacuat:	-0-
A 302(a) Extremely Haz Sub?:	
A RCRA Hazardous Waste?:	
A RCRA Regulated Facility?:	
Public Health Risks:	NO
State Agency Assistance:	
Containment/Cleanup Plans:	

Site: ***HAMER ESTATE***
7000 W. OGDEN AVE BERWYN IL

SPILLS

Incident No:	H 2001 1656	***County:***	COOK
Date/Time Occurred:	Unknown @	***Latitude:***	
Media Release:		***Longutude:***	
Facility Manager:			
Fac Manager Phone:			
Responsible Party Street:	813 E. OGDEN, NAPERVILLE IL, 60563		
Area Involved:	FIXED FACILITY		
Milepost:			
Section:			
Township:			
Range:			

Hazardous Materials Incident Report

Incident Report Dt:	10/3/2001 12:00:00 AM	***County:***	COOK
Data Input Status:	CLOSED	***Entered by:***	
LUST?:		***Date Entered:***	

Hazmat Incident Type: LEAK OR SPILL
Caller:
Caller Represents:
Street Address: 7000 W. OGDEN AVE
City: BERWYN
URL: https://public.iema.state.il.us/FOIAHazmatSearch/HazmatDetails.aspx?RptNum=H 2001 1656
Narrative:

IEMA REGION 4, IEPA, OSFM.

Follow Up Information:

Materials Involved

Name: LEADED GASOLINE
Type: LIQUID
CHRIS CODE:
CAS No:
UN/NA No:
Container Type: UNDERGROUND TANK
Container Size: 2 X 1000 GALLONS & 1 550 GALLONS
Amount Released: UNKNOWN
Rate of Release Min: N/A
Duration of Release:
Cause of Release: 813 E. OGDEN, NAPERVILLE IL, 60563
Est Spill Extent: UNKNOWN
Spill Extent Units:
Date/Time Inc Occur: Unknown @
Unknown Occurr:
Date/Time Discov: 10/03/2001 @ 16:00
Unknown Discovered:
Where Taken:
On Scene Contact: STUART NEIMAN
No of People Evacuat: NONE
A 302(a) Extremely Haz Sub?:
A RCRA Hazardous Waste?:
A RCRA Regulated Facility?:
Public Health Risks: NONE
State Agency Assistance: NONE
Containment/Cleanup Plans: PLANNING UNDERWAY, AMERICAN ENVIRONMENTAL CONSULTANTS HAS BEEN HIRED.

Emergency Units Contacted

Contacted ESDA?:
ESDA on Scene?:
Spec ESDA Agency:
Contacted Fire Dep?:
Fire Dep on Scene?:
Name of Fire Dep:
Police Dep Contact?:
Police Dep on Scene:
Name of Police Dep:
Sheriff Police Dep?:
Sheriff Dep on Scene:
Name of Sheriff Dep:
Other Agency?: YES
Agency on Scene?:
Name of Agency: OSFM AARON SEEGLER

Site: ***Com Ed***
7501 S. Lawndale @ 33 Hayford Chicago IL

SPILLS

Incident No: H-2008-0492
Date/Time Occurred:
Media Release:
Facility Manager:
Fac Manager Phone:
County: Cook
Latitude:
Longutude:

Responsible Party Street: 3 Lincoln Center, Oakbrook Terrace, IL 60181
Area Involved: Fixed Facility
Milepost:
Section:
Township:
Range:

Hazardous Materials Incident Report

Incident Report Dt: 4/16/2008 12:01:00 PM
Data Input Status: Closed
LUST?:
County: Cook
Entered by: Watkins, Toni/Comm Center/IEMA
Date Entered:
Hazmat Incident Type: Leak or Spill
Caller: Paul Baker
Caller Represents: Com Ed
Street Address: 7501 S. Lawndale @ 33 Hayford
City: Chicago
URL: https://public.iema.state.il.us/FOIAHazmatSearch/HazmatDetails.aspx?RptNum=H-2008-0492
Narrative:

12:08 TW emailed IEPA/SFM/NRTP/Reg. 4 **Note: Many records provided by the department have a truncated [Narrative] field.

Follow Up Information:

Materials Involved

Name: PCB Oil
Type: Liquid
CHRIS CODE: unk
CAS No: unk
UN/NA No: unk
Container Type:
Container Size: capacitor bank size 1 sq. ft.
Amount Released: less than 1 gal.
Rate of Release Min:
Duration of Release:
Cause of Release: cap bank failure
Est Spill Extent: 1
Spill Extent Units: Square Feet
Date/Time Inc Occur:
Unknown Occurr:
Date/Time Discov: 4/16/2008 12:00
Unknown Discovered:
Where Taken:
On Scene Contact: #1
No of People Evacuat:
A 302(a) Extremely Haz Sub?: Unknown
A RCRA Hazardous Waste?: No
A RCRA Regulated Facility?: No
Public Health Risks: none
State Agency Assistance: none
Containment/Cleanup Plans: will be scheduling to make repairs to the cap bank will make cleanup at that time which SET Environmental will conduct

Emergency Units Contacted

Contacted ESDA?:
ESDA on Scene?:
Spec ESDA Agency: none
Contacted Fire Dep?:
Fire Dep on Scene?:
Name of Fire Dep:
Police Dep Contact?:
Police Dep on Scene:
Name of Police Dep:
Sheriff Police Dep?:
Sheriff Dep on Scene:

Name of Sheriff Dep:
Other Agency?:
Agency on Scene?:
Name of Agency:

Agency or Persons Notified

Agency:
Date/Time: Jan 28 2010 8:12AM
Name of Person: #1
Notification Action: Contacted

Site: ***Circle K #6756***
6400 W. Ogden Avenue Berwyn, IL 60402 IL

UST

Facility No: 2006989
Facility Status: Active
Fac Details Status: Active
Fac Type Fac Details: Attended Self-Service Station
Owner Name: RDK Ventures, LLC
Facility URL: http://webapps.sfm.illinois.gov/ustsearch/Facility.aspx?ID=2006989
Facility Type: Attended Self-Service Station
Owner Type: Private
Owner Status: Current Owner
County: Cook

Tank Information

Tank No: 6
UI No:
Status: Currently in use
Removed Date:
Install Date: 12/1/2000
Abandoned Date:
Last Used Date:
Red Tag Issue Date:
CAS Code:
OSFM First Noti Dt: 1/10/2001
Capacity: 10000
Petroleum Use:
Product: Gasoline - Regular
CERCLA Substance:
Current Age: 22
Abandoned Material:
Product Date: 12/1/2000
Fee Due: $0.00
Regulated Status: Federal

Tank Equipment

Equipment Type: Piping
Equipment: Single Wall STP/Tanktop Sump
Install Date:
Last Passing Date: 8/12/2021
Test Expire Date: 8/12/2024
Failed Test Date:

Equipment Type: Corrosion Prot - Piping
Equipment: Fiberglass Non-Corrosive
Install Date:
Last Passing Date: N/A
Test Expire Date: N/A
Failed Test Date:

Equipment Type: Overfill Prev Device
Equipment: Overfill Drop Tube Valve
Install Date: 4/1/2021
Last Passing Date: 8/4/2021
Test Expire Date: 8/4/2024
Failed Test Date:

Equipment Type: Leak Detect - Piping
Equipment: Electronic Pressurized Line Leak Detection
Install Date:
Last Passing Date: 6/12/2023
Test Expire Date: 6/12/2024
Failed Test Date:

Equipment Type: Piping
Equipment: Fiberglass Double Wall
Install Date:
Last Passing Date: N/A
Test Expire Date: N/A
Failed Test Date:

Equipment Type: Leak Detect - Tank
Equipment: Automatic Tank Gauging Veeder Root TLS 350 with CSLD
Install Date:
Last Passing Date: 6/12/2023
Test Expire Date: 6/12/2024
Failed Test Date:

Equipment Type: Leak Detect - Tank
Equipment: Non-Discriminating Interstitial Monitoring Sensors
Install Date:
Last Passing Date: 6/12/2023
Test Expire Date: 6/12/2024
Failed Test Date:

Equipment Type: Leak Detect - Piping
Equipment: Non-Discriminating Sump Sensor
Install Date:
Last Passing Date: 6/12/2023
Test Expire Date: 6/12/2024
Failed Test Date:

Equipment Type: Corrosion Prot - Tank
Equipment: Fiberglass Non-Corrosive
Install Date:
Last Passing Date: N/A
Test Expire Date: N/A
Failed Test Date:

Equipment Type: Spill Contain Device
Equipment: Double Wall Spill Bucket
Install Date: 4/1/2021
Last Passing Date: 8/4/2021
Test Expire Date: 8/4/2024
Failed Test Date:

Equipment Type: Tank
Equipment: Fiberglass Double Wall
Install Date:
Last Passing Date: N/A
Test Expire Date: N/A
Failed Test Date:

Tank Information

Tank No: 2
UI No:
Status: Removed
Removed Date: 11/28/2000
Install Date: 1/1/1970
Abandoned Date:
Last Used Date:
Red Tag Issue Date:
CAS Code:
OSFM First Noti Dt: 4/25/1986
Capacity: 8368
Petroleum Use:
Product: Gasoline
CERCLA Substance:
Current Age: 30
Abandoned Material:
Product Date: 1/1/1970
Fee Due: $0.00
Regulated Status: Federal

Tank Information

Tank No: 8
UI No:
Status: Currently in use
Removed Date:
Install Date: 12/1/2000
Abandoned Date:
Last Used Date:
Red Tag Issue Date:
CAS Code:
OSFM First Noti Dt: 1/10/2001
Capacity: 10000
Petroleum Use:
Product: Gasoline - Premium
CERCLA Substance:
Current Age: 22
Abandoned Material:
Product Date: 12/1/2000
Fee Due: $0.00
Regulated Status: Federal

Tank Equipment

Equipment Type: Piping
Equipment: Fiberglass Double Wall
Install Date:
Last Passing Date: N/A
Test Expire Date: N/A
Failed Test Date:

Equipment Type: Leak Detect - Piping
Equipment: Non-Discriminating Sump Sensor
Install Date:
Last Passing Date: 6/12/2023
Test Expire Date: 6/12/2024
Failed Test Date:

Equipment Type: Corrosion Prot - Piping
Equipment: Fiberglass Non-Corrosive
Install Date: 10/17/2000
Last Passing Date: N/A
Test Expire Date: N/A
Failed Test Date:

Equipment Type: Leak Detect - Piping
Equipment: Electronic Pressurized Line Leak Detection
Install Date: 5/13/2022
Last Passing Date: 6/12/2023
Test Expire Date: 6/12/2024
Failed Test Date:

Equipment Type: Overfill Prev Device
Equipment: Overfill Drop Tube Valve
Install Date: 6/19/2019
Last Passing Date: 8/4/2021
Test Expire Date: 8/4/2024
Failed Test Date:

Equipment Type: Tank
Equipment: Fiberglass Double Wall
Install Date:
Last Passing Date: N/A
Test Expire Date: N/A
Failed Test Date:

Equipment Type:	Leak Detect - Tank	***Last Passing Date:***	6/12/2023
Equipment:	Automatic Tank Gauging Veeder Root TLS 350 with CSLD	***Test Expire Date:***	6/12/2024
Install Date:	10/17/2000	***Failed Test Date:***	
Equipment Type:	Spill Contain Device	***Last Passing Date:***	8/4/2021
Equipment:	Double Wall Spill Bucket	***Test Expire Date:***	8/4/2024
Install Date:	6/19/2019	***Failed Test Date:***	
Equipment Type:	Piping	***Last Passing Date:***	8/12/2021
Equipment:	Single Wall STP/Tanktop Sump	***Test Expire Date:***	8/12/2024
Install Date:		***Failed Test Date:***	
Equipment Type:	Corrosion Prot - Tank	***Last Passing Date:***	N/A
Equipment:	Fiberglass Non-Corrosive	***Test Expire Date:***	N/A
Install Date:	10/17/2000	***Failed Test Date:***	
Equipment Type:	Leak Detect - Tank	***Last Passing Date:***	6/12/2023
Equipment:	Non-Discriminating Interstitial Monitoring Sensors	***Test Expire Date:***	6/12/2024
Install Date:	10/17/2000	***Failed Test Date:***	

Tank Information

Tank No:	7	***Capacity:***	10000
Ul No:		***Petroleum Use:***	
Status:	Currently in use	***Product:***	Diesel Fuel
Removed Date:		***CERCLA Substance:***	
Install Date:	12/1/2000	***Current Age:***	22
Abandoned Date:		***Abandoned Material:***	
Last Used Date:		***Product Date:***	12/1/2000
Red Tag Issue Date:		***Fee Due:***	$0.00
CAS Code:		***Regulated Status:***	Federal
OSFM First Noti Dt:	1/10/2001		

Tank Equipment

Equipment Type:	Leak Detect - Piping	***Last Passing Date:***	6/12/2023
Equipment:	Non-Discriminating Sump Sensor	***Test Expire Date:***	6/12/2024
Install Date:		***Failed Test Date:***	
Equipment Type:	Tank	***Last Passing Date:***	N/A
Equipment:	Fiberglass Double Wall	***Test Expire Date:***	N/A
Install Date:		***Failed Test Date:***	
Equipment Type:	Corrosion Prot - Tank	***Last Passing Date:***	N/A
Equipment:	Fiberglass Non-Corrosive	***Test Expire Date:***	N/A
Install Date:	10/17/2000	***Failed Test Date:***	
Equipment Type:	Overfill Prev Device	***Last Passing Date:***	8/4/2021
Equipment:	Overfill Drop Tube Valve	***Test Expire Date:***	8/4/2024
Install Date:		***Failed Test Date:***	
Equipment Type:	Piping	***Last Passing Date:***	N/A
Equipment:	Fiberglass Double Wall	***Test Expire Date:***	N/A
Install Date:		***Failed Test Date:***	
Equipment Type:	Corrosion Prot - Piping	***Last Passing Date:***	N/A
Equipment:	Fiberglass Non-Corrosive	***Test Expire Date:***	N/A
Install Date:	10/17/2000	***Failed Test Date:***	
Equipment Type:	Leak Detect - Piping	***Last Passing Date:***	6/12/2023
Equipment:	Electronic Pressurized Line Leak Detection	***Test Expire Date:***	6/12/2024
Install Date:	10/17/2000	***Failed Test Date:***	
Equipment Type:	Leak Detect - Tank	***Last Passing Date:***	6/12/2023
Equipment:	Non-Discriminating Interstitial Monitoring Sensors	***Test Expire Date:***	6/12/2024
Install Date:	10/17/2000	***Failed Test Date:***	

Equipment Type:	Piping	***Last Passing Date:***	8/12/2021
Equipment:	Single Wall STP/Tanktop Sump	***Test Expire Date:***	8/12/2024
Install Date:		***Failed Test Date:***	

Equipment Type:	Spill Contain Device	***Last Passing Date:***	8/4/2021
Equipment:	Single Wall Spill Bucket	***Test Expire Date:***	8/4/2024
Install Date:	10/17/2000	***Failed Test Date:***	

Equipment Type:	Leak Detect - Tank	***Last Passing Date:***	6/12/2023
Equipment:	Automatic Tank Gauging Veeder Root TLS 350 with CSLD	***Test Expire Date:***	6/12/2024
Install Date:	10/17/2000	***Failed Test Date:***	

Tank Information

Tank No:	9	***Capacity:***	5000
UI No:		***Petroleum Use:***	
Status:	Removed	***Product:***	Gasoline
Removed Date:	11/28/2000	***CERCLA Substance:***	
Install Date:		***Current Age:***	
Abandoned Date:		***Abandoned Material:***	
Last Used Date:	12/31/1973	***Product Date:***	
Red Tag Issue Date:		***Fee Due:***	
CAS Code:		***Regulated Status:***	Exempt
OSFM First Noti Dt:			

Tank Information

Tank No:	1	***Capacity:***	8368
UI No:		***Petroleum Use:***	
Status:	Removed	***Product:***	Gasoline
Removed Date:	11/28/2000	***CERCLA Substance:***	
Install Date:	1/1/1970	***Current Age:***	30
Abandoned Date:		***Abandoned Material:***	
Last Used Date:		***Product Date:***	1/1/1970
Red Tag Issue Date:		***Fee Due:***	$0.00
CAS Code:		***Regulated Status:***	Federal
OSFM First Noti Dt:	4/25/1986		

Tank Information

Tank No:	3	***Capacity:***	7147
UI No:		***Petroleum Use:***	
Status:	Removed	***Product:***	Gasoline
Removed Date:	11/28/2000	***CERCLA Substance:***	
Install Date:	1/1/1969	***Current Age:***	31
Abandoned Date:		***Abandoned Material:***	
Last Used Date:		***Product Date:***	1/1/1969
Red Tag Issue Date:		***Fee Due:***	$0.00
CAS Code:		***Regulated Status:***	Federal
OSFM First Noti Dt:	4/25/1986		

Tank Information

Tank No:	4	***Capacity:***	550
UI No:		***Petroleum Use:***	
Status:	Removed	***Product:***	Used Oil
Removed Date:	12/30/1992	***CERCLA Substance:***	
Install Date:	1/1/1956	***Current Age:***	36
Abandoned Date:		***Abandoned Material:***	
Last Used Date:	1/1/1992	***Product Date:***	
Red Tag Issue Date:		***Fee Due:***	$0.00
CAS Code:		***Regulated Status:***	Federal
OSFM First Noti Dt:	4/25/1986		

Tank Information

Tank No:	5	***Capacity:***	550
Ul No:		***Petroleum Use:***	Consumptive Use on Premises for Heating
Status:	Removed	***Product:***	Heating Oil
Removed Date:	12/30/1992	***CERCLA Substance:***	
Install Date:	1/1/1968	***Current Age:***	24
Abandoned Date:		***Abandoned Material:***	
Last Used Date:	1/1/1992	***Product Date:***	
Red Tag Issue Date:		***Fee Due:***	$0.00
CAS Code:		***Regulated Status:***	State
OSFM First Noti Dt:	4/28/1992		

Owner Summary

Owner No:	U0013849	***Owner Status:***	Former Owner
Owner Name:	Shell Oil Products	***Purchase Date:***	12/31/1967
Ownership History:	http://webapps.sfm.illinois.gov/ustsearch/Ownership.aspx?ID=2006989		

Owner Summary

Owner No:	U0035671	***Owner Status:***	Current Owner
Owner Name:	RDK Ventures, LLC	***Purchase Date:***	1/7/2010
Ownership History:	http://webapps.sfm.illinois.gov/ustsearch/Ownership.aspx?ID=2006989		

Owner Details

Owner Name:	RDK Ventures, LLC	***Type Financial Resp:***	Guarantee
Owner Status:	Current Owner	***Fin Resp Rpt Due:***	1/11/2024
Purchase Date:	1/7/2010		
Owner Address:	550 Warrenville Rd., Suite 400 Lisle, IL 60532		

Owner Summary

Owner No:	U0027449	***Owner Status:***	Former Owner
Owner Name:	Equilon Enterprises, LLC	***Purchase Date:***	1/1/1969
Ownership History:	http://webapps.sfm.illinois.gov/ustsearch/Ownership.aspx?ID=2006989		

IEMA No

Permit No:	01817-2000REM	***Inspection Date:***	11/28/2000
IEMA No:	00-2267	***Inspection Type:***	Removal Log
IEMA Link:	https://public.iema.state.il.us/FOIAHazmatSearch/HazmatDetails.aspx		
Permit No:		***Inspection Date:***	12/30/1992
IEMA No:	93-0033	***Inspection Type:***	Removal Log
IEMA Link:	https://public.iema.state.il.us/FOIAHazmatSearch/HazmatDetails.aspx		

LUST Fund Eligibility

IEMA No:	00-2267	***OSFM Received Dt:***	3/1/2001
Status:	Eligible	***OSFM Response Dt:***	3/21/2001
Deductible:	$10,000		
Letter:			
IEMA Link:	https://public.iema.state.il.us/FOIAHazmatSearch/HazmatDetails.aspx		

Dispenser Information

Name ID:	5/6
Status:	Active
Sensor Shuts Down Product Pum:	Unknown

Name ID: 7/8

Status: Active
Sensor Shuts Down Product Pum: Unknown

Name ID: 3/4
Status: Active
Sensor Shuts Down Product Pum: Unknown

Name ID: 1/2
Status: Active
Sensor Shuts Down Product Pum: Unknown

Facility Details

MFD Forms Status:		***Green Tag Decal:***	Y002616
MFD Permit Issue Dt:	4/27/2023	***Green Tag Issue Date:***	4/17/2023
MFD Permit Exp Dt:	12/31/2025	***Green Tag Exp Date:***	12/31/2025
Property Parcel:	16-31-407-031-0000	***Motor Fuel Type:***	Self Service
Pending Nov:	No		

Permit History Link: https://webapps.sfm.illinois.gov/USTPortal/Permit/FacilityPermitList/2006989

Site: ***Suburban Dodge***
7031 W. Ogden Avenue Berwyn, IL 60402 IL

UST

Facility No:	2041904	***Facility Type:***	Auto Dealer
Facility Status:	Exempt	***Owner Type:***	Private
Fac Details Status:	Exempt	***Owner Status:***	Current Owner
Fac Type Fac Details:	Auto Dealer	***County:***	Cook

Owner Name: Jeffer Properties, LLC
Facility URL: http://webapps.sfm.illinois.gov/ustsearch/Facility.aspx?ID=2041904

Tank Information

Tank No:	1	***Capacity:***	5000
UI No:		***Petroleum Use:***	
Status:	Removed	***Product:***	Fuel Oil
Removed Date:	11/17/2003	***CERCLA Substance:***	
Install Date:		***Current Age:***	
Abandoned Date:		***Abandoned Material:***	
Last Used Date:	12/31/1973	***Product Date:***	
Red Tag Issue Date:		***Fee Due:***	
CAS Code:		***Regulated Status:***	State
OSFM First Noti Dt:	3/30/2004		

Tank Information

Tank No:	2	***Capacity:***	1000
UI No:		***Petroleum Use:***	
Status:	Removed	***Product:***	Used Oil
Removed Date:	11/17/2003	***CERCLA Substance:***	
Install Date:		***Current Age:***	
Abandoned Date:		***Abandoned Material:***	
Last Used Date:	12/31/1973	***Product Date:***	
Red Tag Issue Date:		***Fee Due:***	
CAS Code:		***Regulated Status:***	Exempt
OSFM First Noti Dt:	3/30/2004		

Owner Summary

Owner No:	U0031593	***Owner Status:***	Current Owner
Owner Name:	Jeffer Properties, LLC	***Purchase Date:***	

Ownership History: http://webapps.sfm.illinois.gov/ustsearch/Ownership.aspx?ID=2041904

Owner Details

Owner Name:	Jeffer Properties, LLC	***Type Financial Resp:***	
Owner Status:	Current Owner	***Fin Resp Rpt Due:***	
Purchase Date:			
Owner Address:	7050 Ogden Avenue Berwyn, IL 60402		

IEMA No

Permit No:	03632-2003REM	***Inspection Date:***	11/17/2003
IEMA No:	03-1706	***Inspection Type:***	Removal Log
IEMA Link:	https://public.iema.state.il.us/FOIAHazmatSearch/HazmatDetails.aspx		

Facility Details

MFD Forms Status:		***Green Tag Decal:***	
MFD Permit Issue Dt:		***Green Tag Issue Date:***	
MFD Permit Exp Dt:		***Green Tag Exp Date:***	
Property Parcel:		***Motor Fuel Type:***	
Pending Nov:	No		
Permit History Link:	https://webapps.sfm.illinois.gov/USTPortal/Permit/FacilityPermitList/2041904		

Site: ***Pristine Motors***
7010 W. Ogden Ave. Berwyn, IL 60402 IL UST

Facility No:	2043966	***Facility Type:***	None
Facility Status:	Exempt	***Owner Type:***	Private
Fac Details Status:	Exempt	***Owner Status:***	Current Owner
Fac Type Fac Details:	None	***County:***	Cook
Owner Name:	Cassidy Tire Company		
Facility URL:	http://webapps.sfm.illinois.gov/ustsearch/Facility.aspx?ID=2043966		

Tank Information

Tank No:	1	***Capacity:***	4000
UI No:		***Petroleum Use:***	
Status:	Abandoned in place	***Product:***	Heating Oil
Removed Date:		***CERCLA Substance:***	
Install Date:		***Current Age:***	
Abandoned Date:	3/25/2008	***Abandoned Material:***	Inert material mixed with portland cement
Last Used Date:	12/31/1973	***Product Date:***	
Red Tag Issue Date:		***Fee Due:***	
CAS Code:		***Regulated Status:***	State
OSFM First Noti Dt:	5/12/2008		

Owner Summary

Owner No:	U0034638	***Owner Status:***	Current Owner
Owner Name:	Cassidy Tire Company	***Purchase Date:***	
Ownership History:	http://webapps.sfm.illinois.gov/ustsearch/Ownership.aspx?ID=2043966		

Owner Details

Owner Name:	Cassidy Tire Company	***Type Financial Resp:***	
Owner Status:	Current Owner	***Fin Resp Rpt Due:***	
Purchase Date:			
Owner Address:	200 S. Church Street Addison, IL 60101		

Facility Details

MFD Forms Status:		***Green Tag Decal:***	
MFD Permit Issue Dt:		***Green Tag Issue Date:***	
MFD Permit Exp Dt:		***Green Tag Exp Date:***	
Property Parcel:		***Motor Fuel Type:***	

Pending Nov: No
Permit History Link: https://webapps.sfm.illinois.gov/USTPortal/Permit/FacilityPermitList/2043966

Site: ***Meyer Property*** UST
3735 S. Harlem Avenue (through 7136 W. Ogden Avenue - Contiguous) Berwyn, IL 60402 IL

Facility No:	2045809	***Facility Type:***	Auto Dealer
Facility Status:	Closed	***Owner Type:***	Private
Fac Details Status:	Closed	***Owner Status:***	Current Owner
Fac Type Fac Details:	Auto Dealer	***County:***	Cook
Owner Name:	Alan Meyer		
Facility URL:	http://webapps.sfm.illinois.gov/ustsearch/Facility.aspx?ID=2045809		

Tank Information

Tank No:	2	***Capacity:***	560
UI No:		***Petroleum Use:***	
Status:	Removed	***Product:***	Used Oil
Removed Date:	3/19/2015	***CERCLA Substance:***	
Install Date:	6/1/1962	***Current Age:***	52
Abandoned Date:		***Abandoned Material:***	
Last Used Date:	1/1/2013	***Product Date:***	6/1/1962
Red Tag Issue Date:		***Fee Due:***	$0.00
CAS Code:		***Regulated Status:***	Federal
OSFM First Noti Dt:	2/25/2015		

Tank Information

Tank No:	3	***Capacity:***	1000
UI No:		***Petroleum Use:***	
Status:	Removed	***Product:***	Gasoline
Removed Date:	3/19/2015	***CERCLA Substance:***	
Install Date:	6/1/1950	***Current Age:***	64
Abandoned Date:		***Abandoned Material:***	
Last Used Date:	1/1/1970	***Product Date:***	6/1/1950
Red Tag Issue Date:		***Fee Due:***	
CAS Code:		***Regulated Status:***	Exempt
OSFM First Noti Dt:			

Tank Information

Tank No:	1	***Capacity:***	1000
UI No:		***Petroleum Use:***	
Status:	Removed	***Product:***	Gasoline
Removed Date:	3/19/2015	***CERCLA Substance:***	
Install Date:	6/1/1950	***Current Age:***	64
Abandoned Date:		***Abandoned Material:***	
Last Used Date:	1/1/1970	***Product Date:***	6/1/1950
Red Tag Issue Date:		***Fee Due:***	
CAS Code:		***Regulated Status:***	Exempt
OSFM First Noti Dt:	2/25/2015		

Owner Summary

Owner No:	U0037654	***Owner Status:***	Current Owner
Owner Name:	Meyer, Alan	***Purchase Date:***	9/24/2014
Ownership History:	http://webapps.sfm.illinois.gov/ustsearch/Ownership.aspx?ID=2045809		

IEMA No

Permit No:	00161-2015REM	***Inspection Date:***	3/19/2015
IEMA No:	15-0293	***Inspection Type:***	Removal Log
IEMA Link:	https://public.iema.state.il.us/FOIAHazmatSearch/HazmatDetails.aspx		

Facility Details

MFD Forms Status:		***Green Tag Decal:***	
MFD Permit Issue Dt:		***Green Tag Issue Date:***	
MFD Permit Exp Dt:		***Green Tag Exp Date:***	
Property Parcel:		***Motor Fuel Type:***	
Pending Nov:	No		
Permit History Link:	https://webapps.sfm.illinois.gov/USTPortal/Permit/FacilityPermitList/2045809		

Site: ***Construction Site***
7150 W. Cermak Road Berwyn, IL 60402 IL UST

Facility No:	2044931	***Facility Type:***	Commercial / Retail
Facility Status:	Exempt	***Owner Type:***	Private
Fac Details Status:	Exempt	***Owner Status:***	Current Owner
Fac Type Fac Details:	Commercial / Retail	***County:***	Cook
Owner Name:	Berwyn Gateway Partners, LLC		
Facility URL:	http://webapps.sfm.illinois.gov/ustsearch/Facility.aspx?ID=2044931		

Tank Information

Tank No:	1	***Capacity:***	500
UI No:		***Petroleum Use:***	
Status:	Removed	***Product:***	Used Oil
Removed Date:	8/2/2011	***CERCLA Substance:***	
Install Date:		***Current Age:***	
Abandoned Date:		***Abandoned Material:***	
Last Used Date:	12/31/1973	***Product Date:***	
Red Tag Issue Date:		***Fee Due:***	
CAS Code:		***Regulated Status:***	Exempt
OSFM First Noti Dt:			

Owner Summary

Owner No:	U0036180	***Owner Status:***	Current Owner
Owner Name:	Berwyn Gateway Partners, LLC	***Purchase Date:***	
Ownership History:	http://webapps.sfm.illinois.gov/ustsearch/Ownership.aspx?ID=2044931		

Owner Details

Owner Name:	Berwyn Gateway Partners, LLC	***Type Financial Resp:***	
Owner Status:	Current Owner	***Fin Resp Rpt Due:***	
Purchase Date:			
Owner Address:	418 Clinton Place River Forest, IL 60305		

IEMA No

Permit No:	00652-2011REM	***Inspection Date:***	8/2/2011
IEMA No:	N/A	***Inspection Type:***	Removal Log
IEMA Link:	https://public.iema.state.il.us/FOIAHazmatSearch/HazmatDetails.aspx		

Facility Details

MFD Forms Status:		***Green Tag Decal:***	
MFD Permit Issue Dt:		***Green Tag Issue Date:***	
MFD Permit Exp Dt:		***Green Tag Exp Date:***	
Property Parcel:		***Motor Fuel Type:***	
Pending Nov:	No		
Permit History Link:	https://webapps.sfm.illinois.gov/USTPortal/Permit/FacilityPermitList/2044931		

Site: ***Gentle Quality Denistry***
6800 W. Cermak Rd. Berwyn, IL 60402 IL UST

Facility No:	2039502	***Facility Type:***	Commercial / Retail

Facility Status:	Exempt	***Owner Type:***	Private
Fac Details Status:	Exempt	***Owner Status:***	Current Owner
Fac Type Fac Details:	Commercial / Retail	***County:***	Cook
Owner Name:	Hassan Azarpia		
Facility URL:	http://webapps.sfm.illinois.gov/ustsearch/Facility.aspx?ID=2039502		

Tank Information

Tank No:	1	***Capacity:***	1000
UI No:		***Petroleum Use:***	
Status:	Removed	***Product:***	Heating Oil
Removed Date:	1/7/2002	***CERCLA Substance:***	
Install Date:		***Current Age:***	
Abandoned Date:		***Abandoned Material:***	
Last Used Date:	4/30/1969	***Product Date:***	
Red Tag Issue Date:		***Fee Due:***	$0.00
CAS Code:		***Regulated Status:***	State
OSFM First Noti Dt:	2/7/2000		

Owner Summary

Owner No:	U0030407	***Owner Status:***	Current Owner
Owner Name:	Azarpia, Hassan	***Purchase Date:***	4/1/2001
Ownership History:	http://webapps.sfm.illinois.gov/ustsearch/Ownership.aspx?ID=2039502		

Owner Summary

Owner No:	U0029270	***Owner Status:***	Former Owner
Owner Name:	Cohen, Helene	***Purchase Date:***	4/1/2001
Ownership History:	http://webapps.sfm.illinois.gov/ustsearch/Ownership.aspx?ID=2039502		

Facility Details

MFD Forms Status:		***Green Tag Decal:***	
MFD Permit Issue Dt:		***Green Tag Issue Date:***	
MFD Permit Exp Dt:		***Green Tag Exp Date:***	
Property Parcel:		***Motor Fuel Type:***	
Pending Nov:	No		
Permit History Link:	https://webapps.sfm.illinois.gov/USTPortal/Permit/FacilityPermitList/2039502		

Site: ***Marathon***
6856 W. Ogden Ave. Berwyn, IL 60402 IL

UST

Facility No:	2010097	***Facility Type:***	Attended Self-Service Station
Facility Status:	Active	***Owner Type:***	Private
Fac Details Status:	Active	***Owner Status:***	Current Owner
Fac Type Fac Details:	Attended Self-Service Station	***County:***	Cook
Owner Name:	Thermo Enterprises, LLC		
Facility URL:	http://webapps.sfm.illinois.gov/ustsearch/Facility.aspx?ID=2010097		

Tank Information

Tank No:	2	***Capacity:***	7500
UI No:		***Petroleum Use:***	
Status:	Removed	***Product:***	Gasoline
Removed Date:	3/15/1993	***CERCLA Substance:***	
Install Date:	1/1/1971	***Current Age:***	22
Abandoned Date:		***Abandoned Material:***	
Last Used Date:	3/14/1993	***Product Date:***	1/1/1971
Red Tag Issue Date:		***Fee Due:***	$0.00
CAS Code:		***Regulated Status:***	Federal
OSFM First Noti Dt:	5/2/1986		

Tank Information

Tank No:	3	***Capacity:***	12000
UI No:		***Petroleum Use:***	
Status:	Currently in use	***Product:***	Gasoline - Regular
Removed Date:		***CERCLA Substance:***	
Install Date:	3/16/1993	***Current Age:***	30
Abandoned Date:		***Abandoned Material:***	
Last Used Date:		***Product Date:***	3/16/1993
Red Tag Issue Date:		***Fee Due:***	$0.00
CAS Code:		***Regulated Status:***	Federal
OSFM First Noti Dt:	8/25/1993		

Tank Equipment

Equipment Type:	Corrosion Prot - Piping	***Last Passing Date:***	N/A
Equipment:	Fiberglass Non-Corrosive	***Test Expire Date:***	N/A
Install Date:		***Failed Test Date:***	
Equipment Type:	Leak Detect - Tank	***Last Passing Date:***	5/3/2023
Equipment:	Automatic Tank Gauging Veeder Root TLS 350 with CSLD	***Test Expire Date:***	5/3/2024
Install Date:		***Failed Test Date:***	
Equipment Type:	Spill Contain Device	***Last Passing Date:***	5/17/2021
Equipment:	Single Wall Spill Bucket	***Test Expire Date:***	5/17/2024
Install Date:		***Failed Test Date:***	
Equipment Type:	Piping	***Last Passing Date:***	N/A
Equipment:	Fiberglass Single Wall Piping	***Test Expire Date:***	N/A
Install Date:		***Failed Test Date:***	
Equipment Type:	Corrosion Prot - Piping	***Last Passing Date:***	5/5/2022
Equipment:	Sacrificial Anode Cathodic Protection	***Test Expire Date:***	5/5/2025
Install Date:	12/12/2005	***Failed Test Date:***	
Equipment Type:	Tank	***Last Passing Date:***	N/A
Equipment:	Fiberglass Single Wall	***Test Expire Date:***	N/A
Install Date:		***Failed Test Date:***	
Equipment Type:	Overfill Prev Device	***Last Passing Date:***	5/3/2023
Equipment:	Overfill Drop Tube Valve	***Test Expire Date:***	5/3/2026
Install Date:	5/5/2022	***Failed Test Date:***	
Equipment Type:	Piping	***Last Passing Date:***	
Equipment:	Single Wall STP/Tanktop Sump	***Test Expire Date:***	
Install Date:		***Failed Test Date:***	
Equipment Type:	Corrosion Prot - Tank	***Last Passing Date:***	N/A
Equipment:	Fiberglass Non-Corrosive	***Test Expire Date:***	N/A
Install Date:		***Failed Test Date:***	
Equipment Type:	Leak Detect - Piping	***Last Passing Date:***	5/3/2023
Equipment:	Mechanical Pressurized Line Leak Detection	***Test Expire Date:***	5/3/2024
Install Date:		***Failed Test Date:***	
Equipment Type:	Leak Detect - Piping	***Last Passing Date:***	N/A
Equipment:	Piping Sump Sensors Not Regulated Not Installed	***Test Expire Date:***	N/A
Install Date:		***Failed Test Date:***	

Tank Information

Tank No:	4	***Capacity:***	12000
UI No:		***Petroleum Use:***	
Status:	Currently in use	***Product:***	Gasoline - Premium
Removed Date:		***CERCLA Substance:***	
Install Date:	3/16/1993	***Current Age:***	30
Abandoned Date:		***Abandoned Material:***	
Last Used Date:		***Product Date:***	3/16/1993

Red Tag Issue Date: | ***Fee Due:*** $0.00
CAS Code: | ***Regulated Status:*** Federal
OSFM First Noti Dt: 8/25/1993

Tank Equipment

Equipment Type: Corrosion Prot - Piping
Equipment: Fiberglass Non-Corrosive
Install Date:
Last Passing Date: N/A
Test Expire Date: N/A
Failed Test Date:

Equipment Type: Leak Detect - Piping
Equipment: Piping Sump Sensors Not Regulated Not Installed
Install Date:
Last Passing Date: N/A
Test Expire Date: N/A
Failed Test Date:

Equipment Type: Tank
Equipment: Fiberglass Single Wall
Install Date:
Last Passing Date: N/A
Test Expire Date: N/A
Failed Test Date:

Equipment Type: Leak Detect - Piping
Equipment: Mechanical Pressurized Line Leak Detection
Install Date:
Last Passing Date: 5/3/2023
Test Expire Date: 5/3/2024
Failed Test Date:

Equipment Type: Leak Detect - Tank
Equipment: Automatic Tank Gauging Veeder Root TLS 350 with CSLD
Install Date:
Last Passing Date: 5/3/2023
Test Expire Date: 5/3/2024
Failed Test Date:

Equipment Type: Piping
Equipment: Single Wall STP/Tanktop Sump
Install Date:
Last Passing Date:
Test Expire Date:
Failed Test Date:

Equipment Type: Spill Contain Device
Equipment: Single Wall Spill Bucket
Install Date:
Last Passing Date: 5/17/2021
Test Expire Date: 5/17/2024
Failed Test Date:

Equipment Type: Piping
Equipment: Fiberglass Single Wall Piping
Install Date:
Last Passing Date: N/A
Test Expire Date: N/A
Failed Test Date:

Equipment Type: Corrosion Prot - Tank
Equipment: Fiberglass Non-Corrosive
Install Date:
Last Passing Date: N/A
Test Expire Date: N/A
Failed Test Date:

Equipment Type: Overfill Prev Device
Equipment: Overfill Drop Tube Valve
Install Date:
Last Passing Date: 5/3/2023
Test Expire Date: 5/3/2026
Failed Test Date:

Equipment Type: Corrosion Prot - Piping
Equipment: Sacrificial Anode Cathodic Protection
Install Date: 12/12/2005
Last Passing Date: 5/5/2022
Test Expire Date: 5/5/2025
Failed Test Date:

Tank Information

Tank No: 1
UI No:
Status: Removed
Removed Date: 3/15/1993
Install Date: 1/1/1968
Abandoned Date:
Last Used Date: 3/14/1993
Red Tag Issue Date:
CAS Code:
OSFM First Noti Dt: 5/2/1986
Capacity: 12000
Petroleum Use:
Product: Gasoline
CERCLA Substance:
Current Age: 25
Abandoned Material:
Product Date: 1/1/1968
Fee Due: $0.00
Regulated Status: Federal

Owner Summary

Owner No: U0037652
Owner Status: Current Owner

Owner Name: Thermo Enterprises, LLC ***Purchase Date:***
Ownership History: http://webapps.sfm.illinois.gov/ustsearch/Ownership.aspx?ID=2010097

Owner Details

Owner Name: Thermo Enterprises, LLC ***Type Financial Resp:*** Certificate of Deposit
Owner Status: Current Owner ***Fin Resp Rpt Due:*** 2/2/2024
Purchase Date:
Owner Address: 6856 W. Ogden Ave. Berwyn, IL 60402

Owner Summary

Owner No: U0014941 ***Owner Status:*** Former Owner
Owner Name: Texor Petroleum Company, Inc. ***Purchase Date:*** 5/10/2004
Ownership History: http://webapps.sfm.illinois.gov/ustsearch/Ownership.aspx?ID=2010097

Owner Summary

Owner No: U0003073 ***Owner Status:*** Former Owner
Owner Name: Clark Retail Enterprises, Inc. ***Purchase Date:*** 11/22/1988
Ownership History: http://webapps.sfm.illinois.gov/ustsearch/Ownership.aspx?ID=2010097

Owner Summary

Owner No: U0028787 ***Owner Status:*** Former Owner
Owner Name: Clark Retail Enterprises, Inc., ***Purchase Date:***
Ownership History: http://webapps.sfm.illinois.gov/ustsearch/Ownership.aspx?ID=2010097

Owner Summary

Owner No: U0007844 ***Owner Status:*** Former Owner
Owner Name: Jefferson Pilot Life Insurance ***Purchase Date:*** 12/31/1967
Ownership History: http://webapps.sfm.illinois.gov/ustsearch/Ownership.aspx?ID=2010097

Owner Summary

Owner No: U0029789 ***Owner Status:*** Former Owner
Owner Name: Clark Retail Enterprises, Inc. ***Purchase Date:***
Ownership History: http://webapps.sfm.illinois.gov/ustsearch/Ownership.aspx?ID=2010097

IEMA No

Permit No: ***Inspection Date:*** 3/15/1993
IEMA No: 92-2927 ***Inspection Type:*** Removal Log
IEMA Link: https://public.iema.state.il.us/FOIAHazmatSearch/HazmatDetails.aspx

LUST Fund Eligibility

IEMA No: 92-2927 ***OSFM Received Dt:*** 9/20/2002
Status: Eligible ***OSFM Response Dt:*** 10/9/2002
Deductible: $10,000
Letter:
IEMA Link: https://public.iema.state.il.us/FOIAHazmatSearch/HazmatDetails.aspx

IEMA No: 92-2927 ***OSFM Received Dt:*** 9/14/1993
Status: Eligible ***OSFM Response Dt:*** 11/4/1993
Deductible: $10,000
Letter:
IEMA Link: https://public.iema.state.il.us/FOIAHazmatSearch/HazmatDetails.aspx

Dispenser Information

Name ID: 1/2

Status: Active
Sensor Shuts Down Product Pum: Unknown

Name ID: 7/8
Status: Active
Sensor Shuts Down Product Pum: Unknown

Name ID: 3/4
Status: Active
Sensor Shuts Down Product Pum: Unknown

Name ID: 5/6
Status: Active
Sensor Shuts Down Product Pum: Unknown

Facility Details

MFD Forms Status:
MFD Permit Issue Dt: 5/25/2023
MFD Permit Exp Dt: 12/31/2025
Property Parcel:
Pending Nov: No
Green Tag Decal: Y002605
Green Tag Issue Date: 5/25/2023
Green Tag Exp Date: 12/31/2025
Motor Fuel Type: Self Service
Permit History Link: https://webapps.sfm.illinois.gov/USTPortal/Permit/FacilityPermitList/2010097

Appendix: Database Descriptions

Environmental Risk Information Services (ERIS) can search the following databases. The extent of historical information varies with each database and current information is determined by what is publicly available to ERIS at the time of update. ERIS updates databases as set out in ASTM Standard E1527-13 and E1527-21, Section 8.1.8 Sources of Standard Source Information:

"Government information from nongovernmental sources may be considered current if the source updates the information at least every 90 days, or, for information that is updated less frequently than quarterly by the government agency, within 90 days of the date the government agency makes the information available to the public."

Standard Environmental Record Sources

Federal

National Priority List: NPL

Sites on the United States Environmental Protection Agency (EPA)'s National Priorities List of the most serious uncontrolled or abandoned hazardous waste sites identified for possible long-term remedial action under the Superfund program. The NPL, which EPA is required to update at least once a year, is based primarily on the score a site receives from EPA's Hazard Ranking System. A site must be on the NPL to receive money from the Superfund Trust Fund for remedial action. Sites are represented by boundaries where available in the EPA Superfund Site Boundaries maintained by the Shared Enterprise Geodata and Services (SEGS). Site boundaries represent the footprint of a whole site, the sum of all of the Operable Units and the current understanding of the full extent of contamination; for Federal Facility sites, the total site polygon may be the Facility boundary. Where there is no polygon boundary data available for a given site, the site is represented as a point.

Government Publication Date: Oct 26, 2023

National Priority List - Proposed: PROPOSED NPL

Sites proposed by the United States Environmental Protection Agency (EPA), the state agency, or concerned citizens for addition to the National Priorities List (NPL) due to contamination by hazardous waste and identified by the EPA as a candidate for cleanup because it poses a risk to human health and/or the environment. Sites are represented by boundaries where available in the EPA Superfund Site Boundaries maintained by the Shared Enterprise Geodata and Services (SEGS). Site boundaries represent the footprint of a whole site, the sum of all of the Operable Units and the current understanding of the full extent of contamination; for Federal Facility sites, the total site polygon may be the Facility boundary. Where there is no polygon boundary data available for a given site, the site is represented as a point.

Government Publication Date: Oct 26, 2023

Deleted NPL: DELETED NPL

Sites deleted from the United States Environmental Protection Agency (EPA)'s National Priorities List. The National Oil and Hazardous Substances Pollution Contingency Plan (NCP) establishes the criteria that the EPA uses to delete sites from the NPL. In accordance with 40 CFR 300.425.(e), sites may be deleted from the NPL where no further response is appropriate. Sites are represented by boundaries where available in the EPA Superfund Site Boundaries maintained by the Shared Enterprise Geodata and Services (SEGS). Site boundaries represent the footprint of a whole site, the sum of all of the Operable Units and the current understanding of the full extent of contamination; for Federal Facility sites, the total site polygon may be the Facility boundary. Where there is no polygon boundary data available for a given site, the site is represented as a point.

Government Publication Date: Oct 26, 2023

SEMS List 8R Active Site Inventory: SEMS

The U.S. Environmental Protection Agency's (EPA) Superfund Program has deployed the Superfund Enterprise Management System (SEMS), which integrates multiple legacy systems into a comprehensive tracking and reporting tool. This inventory contains active sites evaluated by the Superfund program that are either proposed to be or are on the National Priorities List (NPL) as well as sites that are in the screening and assessment phase for possible inclusion on the NPL. The Active Site Inventory Report displays site and location information at active SEMS sites. An active site is one at which site assessment, removal, remedial, enforcement, cost recovery, or oversight activities are being planned or conducted. This data includes SEMS sites from the List 8R Active file as well as applicable sites from the SEMS GIS/REST file layer obtained from EPA's Facility Registry Service.

Government Publication Date: Sep 19, 2023

Inventory of Open Dumps, June 1985: ODI

The Resource Conservation and Recovery Act (RCRA) provides for publication of an inventory of open dumps. The Act defines "open dumps" as facilities which do not comply with EPA's "Criteria for Classification of Solid Waste Disposal Facilities and Practices" (40 CFR 257).

Government Publication Date: Jun 1985

SEMS List 8R Archive Sites: SEMS ARCHIVE

The U.S. Environmental Protection Agency's (EPA) Superfund Enterprise Management System (SEMS) Archived Site Inventory displays site and location information at sites archived from SEMS. An archived site is one at which EPA has determined that assessment has been completed and no further remedial action is planned under the Superfund program at this time. This data includes sites from the List 8R Archived site file.

Government Publication Date: Sep 19, 2023

Comprehensive Environmental Response, Compensation and Liability Information System - CERCLIS: CERCLIS

Superfund is a program administered by the United States Environmental Protection Agency (EPA) to locate, investigate, and clean up the worst hazardous waste sites throughout the United States. CERCLIS is a database of potential and confirmed hazardous waste sites at which the EPA Superfund program has some involvement. It contains sites that are either proposed to be or are on the National Priorities List (NPL) as well as sites that are in the screening and assessment phase for possible inclusion on the NPL. The EPA administers the Superfund program in cooperation with individual states and tribal governments; this database is made available by the EPA.

Government Publication Date: Oct 25, 2013

EPA Report on the Status of Open Dumps on Indian Lands: IODI

Public Law 103-399, The Indian Lands Open Dump Cleanup Act of 1994, enacted October 22, 1994, identified congressional concerns that solid waste open dump sites located on American Indian or Alaska Native (AI/AN) lands threaten the health and safety of residents of those lands and contiguous areas. The purpose of the Act is to identify the location of open dumps on Indian lands, assess the relative health and environment hazards posed by those sites, and provide financial and technical assistance to Indian tribal governments to close such dumps in compliance with Federal standards and regulations or standards promulgated by Indian Tribal governments or Alaska Native entities.

Government Publication Date: Dec 31, 1998

CERCLIS - No Further Remedial Action Planned: CERCLIS NFRAP

An archived site is one at which EPA has determined that assessment has been completed and no further remedial action is planned under the Superfund program at this time. The Archive designation means that, to the best of EPA's knowledge, assessment at a site has been completed and that EPA has determined no further steps will be taken to list this site on the National Priorities List (NPL). This decision does not necessarily mean that there is no hazard associated with a given site; it only means that, based upon available information, the location is not judged to be a potential NPL site.

Government Publication Date: Oct 25, 2013

CERCLIS Liens: CERCLIS LIENS

A Federal Superfund lien exists at any property where EPA has incurred Superfund costs to address contamination ("Superfund site") and has provided notice of liability to the property owner. A Federal CERCLA ("Superfund") lien can exist by operation of law at any site or property at which EPA has spent Superfund monies. This database is made available by the United States Environmental Protection Agency (EPA). This database was provided by the United States Environmental Protection Agency (EPA). Refer to SEMS LIEN as the current data source for Superfund Liens.

Government Publication Date: Jan 30, 2014

RCRA CORRACTS-Corrective Action: RCRA CORRACTS

RCRA Info is the U.S. Environmental Protection Agency's (EPA) comprehensive information system, providing access to data supporting the Resource Conservation and Recovery Act (RCRA) of 1976 and the Hazardous and Solid Waste Amendments (HSWA) of 1984. At these sites, the Corrective Action Program ensures that cleanups occur. EPA and state regulators work with facilities and communities to design remedies based on the contamination, geology, and anticipated use unique to each site.

Government Publication Date: Oct 2, 2023

RCRA non-CORRACTS TSD Facilities: RCRA TSD

RCRA Info is the U.S. Environmental Protection Agency's (EPA) comprehensive information system, providing access to data supporting the Resource Conservation and Recovery Act (RCRA) of 1976 and the Hazardous and Solid Waste Amendments (HSWA) of 1984. This database includes Non-Corrective Action sites that have indicated engagement in the treatment, storage, or disposal of hazardous waste which requires a RCRA hazardous waste permit.

Government Publication Date: Oct 2, 2023

RCRA Generator List: RCRA LQG

RCRA Info is the U.S. Environmental Protection Agency's (EPA) comprehensive information system, providing access to data supporting the Resource Conservation and Recovery Act (RCRA) of 1976 and the Hazardous and Solid Waste Amendments (HSWA) of 1984. RCRA Info replaces the data recording and reporting abilities of the Resource Conservation and Recovery Information System (RCRIS) and the Biennial Reporting System (BRS). A hazardous waste generator is any person or site whose processes and actions create hazardous waste (see 40 CFR 260.10). Large Quantity Generators (LQGs) generate 1,000 kilograms per month or more of hazardous waste or more than one kilogram per month of acutely hazardous waste.

Government Publication Date: Oct 2, 2023

RCRA Small Quantity Generators List: RCRA SQG

RCRA Info is the U.S. Environmental Protection Agency's (EPA) comprehensive information system, providing access to data supporting the Resource Conservation and Recovery Act (RCRA) of 1976 and the Hazardous and Solid Waste Amendments (HSWA) of 1984. RCRA Info replaces the data recording and reporting abilities of the Resource Conservation and Recovery Information System (RCRIS) and the Biennial Reporting System (BRS). A hazardous waste generator is any person or site whose processes and actions create hazardous waste (see 40 CFR 260.10). Small Quantity Generators (SQGs) generate more than 100 kilograms, but less than 1,000 kilograms, of hazardous waste per month.

Government Publication Date: Oct 2, 2023

RCRA Very Small Quantity Generators List: RCRA VSQG

RCRA Info is the U.S. Environmental Protection Agency's (EPA) comprehensive information system, providing access to data supporting the Resource Conservation and Recovery Act (RCRA) of 1976 and the Hazardous and Solid Waste Amendments (HSWA) of 1984. A hazardous waste generator is any person or site whose processes and actions create hazardous waste (see 40 CFR 260.10). Very Small Quantity Generators (VSQG) generate 100 kilograms or less per month of hazardous waste, or one kilogram or less per month of acutely hazardous waste. Additionally, VSQG may not accumulate more than 1,000 kilograms of hazardous waste at any time.

Government Publication Date: Jul 10, 2023

RCRA Non-Generators: RCRA NON GEN

RCRA Info is the U.S. Environmental Protection Agency's (EPA) comprehensive information system, providing access to data supporting the Resource Conservation and Recovery Act (RCRA) of 1976 and the Hazardous and Solid Waste Amendments (HSWA) of 1984. RCRA Info replaces the data recording and reporting abilities of the Resource Conservation and Recovery Information System (RCRIS) and the Biennial Reporting System (BRS). A hazardous waste generator is any person or site whose processes and actions create hazardous waste (see 40 CFR 260.10). Non-Generators do not presently generate hazardous waste.

Government Publication Date: Oct 2, 2023

RCRA Sites with Controls: RCRA CONTROLS

List of Resource Conservation and Recovery Act (RCRA) facilities with institutional controls in place. RCRA gives the U.S. Environmental Protection Agency (EPA) the authority to control hazardous waste from the "cradle-to-grave." This includes the generation, transportation, treatment, storage, and disposal of hazardous waste. RCRA also set forth a framework for the management of non-hazardous solid wastes. The 1986 amendments to RCRA enabled EPA to address environmental problems that could result from underground tanks storing petroleum and other hazardous substances.

Government Publication Date: Oct 2, 2023

Federal Engineering Controls-ECs: FED ENG

This list of Engineering controls (ECs) is provided by the United States Environmental Protection Agency (EPA). ECs encompass a variety of engineered and constructed physical barriers (e.g., soil capping, sub-surface venting systems, mitigation barriers, fences) to contain and/or prevent exposure to contamination on a property. The EC listing includes remedy component data from Superfund decision documents issued in fiscal years 1982-2021 for applicable sites on the final or deleted on the National Priorities List (NPL); and sites with a Superfund Alternative Approach (SAA) Agreement in place. The only sites included that are not on the NPL; proposed for NPL; or removed from proposed NPL, are those with an SAA Agreement in place.

Government Publication Date: Oct 26, 2023

Federal Institutional Controls- ICs: FED INST

This list of Institutional controls (ICs) is provided by the United States Environmental Protection Agency (EPA). ICs are non-engineered instruments, such as administrative and legal controls, that help minimize the potential for human exposure to contamination and/or protect the integrity of the remedy. Although it is EPA's expectation that treatment or engineering controls will be used to address principal threat wastes and that groundwater will be returned to its beneficial use whenever practicable, ICs play an important role in site remedies because they reduce exposure to contamination by limiting land or resource use and guide human behavior at a site. The IC listing includes remedy component data from Superfund decision documents issued in fiscal years 1982-2021 for applicable sites on the final or deleted on the National Priorities List (NPL); and sites with a Superfund Alternative Approach (SAA) Agreement in place. The only sites included that are not on the NPL; proposed for NPL; or removed from proposed NPL, are those with an SAA Agreement in place.

Government Publication Date: Oct 26, 2023

Land Use Control Information System: LUCIS

The LUCIS database is maintained by the U.S. Department of the Navy and contains information for former Base Realignment and Closure (BRAC) properties across the United States.

Government Publication Date: Sep 1, 2006

Institutional Control Boundaries at NPL sites: NPL IC

Boundaries of Institutional Control areas at sites on the United States Environmental Protection Agency (EPA)'s National Priorities List, or Proposed or Deleted, made available by the EPA's Shared Enterprise Geodata and Services (SEGS). United States Environmental Protection Agency (EPA)'s National Priorities List of the most serious uncontrolled or abandoned hazardous waste sites identified for possible long-term remedial action under the Superfund program. Institutional controls are non-engineered instruments such as administrative and legal controls that help minimize the potential for human exposure to contamination and/or protect the integrity of the remedy.

Government Publication Date: Oct 26, 2023

Emergency Response Notification System: ERNS 1982 TO 1986

Database of oil and hazardous substances spill reports controlled by the National Response Center. The primary function of the National Response Center is to serve as the sole national point of contact for reporting oil, chemical, radiological, biological, and etiological discharges into the environment anywhere in the United States and its territories.

Government Publication Date: 1982-1986

Emergency Response Notification System: ERNS 1987 TO 1989

Database of oil and hazardous substances spill reports controlled by the National Response Center. The primary function of the National Response Center is to serve as the sole national point of contact for reporting oil, chemical, radiological, biological, and etiological discharges into the environment anywhere in the United States and its territories.

Government Publication Date: 1987-1989

Emergency Response Notification System: ERNS

Database of oil and hazardous substances spill reports made available by the United States Coast Guard National Response Center (NRC). The NRC fields initial reports for pollution and railroad incidents and forwards that information to appropriate federal/state agencies for response. These data contain initial incident data that has not been validated or investigated by a federal/state response agency.

Government Publication Date: Aug 12, 2023

The Assessment, Cleanup and Redevelopment Exchange System (ACRES) Brownfield Database: FED BROWNFIELDS

Brownfields are real property, the expansion, redevelopment, or reuse of which may be complicated by the presence or potential presence of a hazardous substance, pollutant, or contaminant. Cleaning up and reinvesting in these properties protects the environment, reduces blight, and takes development pressures off greenspaces and working lands. This data is provided by the United States Environmental Protection Agency (EPA) and includes Brownfield sites from the Cleanups in My Community (CIMC) web application.

Government Publication Date: Mar 13, 2023

FEMA Underground Storage Tank Listing: FEMA UST

The Federal Emergency Management Agency (FEMA) of the Department of Homeland Security maintains a list of FEMA owned underground storage tanks.

Government Publication Date: Dec 31, 2017

Facility Response Plan: FRP

This listing contains facilities that have submitted Facility Response Plans (FRPs) to the U.S. Environmental Protection Agency (EPA). Facilities that could reasonably be expected to cause "substantial harm" to the environment by discharging oil into or on navigable waters are required to prepare and submit FRPs. Harm is determined based on total oil storage capacity, secondary containment and age of tanks, oil transfer activities, history of discharges, proximity to a public drinking water intake or sensitive environments. This listing includes FRP facilities from an applicable EPA FOIA file and Homeland Infrastructure Foundation-Level Data (HIFLD) data file.

Government Publication Date: May 2, 2023

Delisted Facility Response Plans: DELISTED FRP

Facilities that once appeared in - and have since been removed from - the list of facilities that have submitted Facility Response Plans (FRP) to EPA. Facilities that could reasonably be expected to cause "substantial harm" to the environment by discharging oil into or on navigable waters are required to prepare and submit Facility Response Plans (FRPs). Harm is determined based on total oil storage capacity, secondary containment and age of tanks, oil transfer activities, history of discharges, proximity to a public drinking water intake or sensitive environments.

Government Publication Date: May 2, 2023

Historical Gas Stations: HIST GAS STATIONS

This historic directory of service stations is provided by the Cities Service Company. The directory includes Cities Service filling stations that were located throughout the United States in 1930.

Government Publication Date: Jul 1, 1930

Petroleum Refineries: REFN

List of petroleum refineries from the U.S. Energy Information Administration (EIA) Refinery Capacity Report. Includes operating and idle petroleum refineries (including new refineries under construction) and refineries shut down during the previous year located in the 50 States, the District of Columbia, Puerto Rico, the Virgin Islands, Guam, and other U.S. possessions. Survey locations adjusted using public data.

Government Publication Date: Sep 20, 2023

Petroleum Product and Crude Oil Rail Terminals: BULK TERMINAL

A list of petroleum product and crude oil rail terminals from the U.S. Energy Information Administration (EIA), as well as petroleum terminals sourced from the Federal Communications Commission Data hosted by the Homeland Infrastructure Foundation-Level Database. Data includes operable bulk petroleum product terminals with a total bulk shell storage capacity of 50,000 barrels or more, and/or the ability to receive volumes from tanker, barge, or pipeline; also rail terminals handling the loading and unloading of crude oil with activity between 2017 and 2018. EIA petroleum product terminal data comes from the EIA-815 Bulk Terminal and Blender Report, which includes working, shell in operation, and shell idle for several major product groupings.

Government Publication Date: Sep 22, 2023

LIEN on Property: SEMS LIEN

The U.S. Environmental Protection Agency's (EPA) Superfund Enterprise Management System (SEMS) provides Lien details on applicable properties, such as the Superfund lien on property activity, the lien property information, and the parties associated with the lien.

Government Publication Date: Sep 19, 2023

Superfund Decision Documents: SUPERFUND ROD

This database contains a list of decision documents for Superfund sites. Decision documents serve to provide the reasoning for the choice of (or) changes to a Superfund Site cleanup plan. The decision documents include completed Records of Decision (ROD), ROD Amendments, Explanations of Significant Differences (ESD) for active and archived sites stored in the Superfund Enterprise Management System (SEMS), along with other associated memos and files. This information is maintained and made available by the U.S. Environmental Protection Agency.

Government Publication Date: Sep 19, 2023

Formerly Utilized Sites Remedial Action Program: DOE FUSRAP

The U.S. Department of Energy (DOE) established the Formerly Utilized Sites Remedial Action Program (FUSRAP) in 1974 to remediate sites where radioactive contamination remained from the Manhattan Project and early U.S. Atomic Energy Commission (AEC) operations. The DOE Office of Legacy Management (LM) established long-term surveillance and maintenance (LTS&M) requirements for remediated FUSRAP sites. DOE evaluates the final site conditions of a remediated site on the basis of risk for different future uses. DOE then confirms that LTS&M requirements will maintain protectiveness.

Government Publication Date: Mar 4, 2017

State

State Response Action Program Database: SSU

The State Response Action Program database identifies the status of all sites under the responsibility of the Illinois EPA's State Sites Unit. The State Response Action Program database made available by Illinois Environmental Protection Agency. This database is state equivalent CERCLIS.

Government Publication Date: Aug 3, 2023

Delisted State Response Action Program: DELISTED SSU

List of sites removed from the State Response Action Program database identifies the status of all sites under the responsibility of the Illinois EPA's State Sites Unit.

Government Publication Date: Aug 3, 2023

Solid Waste Landfills Subject to State Surcharge Database: SWF/LF

The Bureau of Land maintains a list of solid waste facilities and landfills throughout the state. This list made available by Illinois Environmental Protection Agency's Bureau of land.

Government Publication Date: Jul 13, 2022

Special Waste Site List: SWF/LF SPECIAL

The following landfills are those that as of January 1, 1990, accept non-hazardous special waste pursuant to the Illinois Environmental Protection Agency Non-Hazardous Special Waste Definition. List A includes landfills that may receive any non-hazardous waste. Non-Regional Pollutant Control Facilities are so noted. List B includes landfills designed to receive specific non-hazardous wastes. List B landfills are designated as a Regional Pollutant Control Facility by RPCF, or Non-regional Pollutant Control Facility by Non-RPCF.

Government Publication Date: Jan 1, 1990

Northeastern Illinois Planning Commission Historical Inventory of Solid Waste Disposal Sites in Northeastern Illinois: NIPC

Historical inventory of solid waste disposal sites in northeastern Illinois prepared by the Northeastern Illinois Planning Commission (NIPC).

Government Publication Date: Dec 1987

Clean Construction or Demolition Debris: CCDD

This is a list of CCDD Fill Operations with Approved Permits. Beginning July 1, 2008, no person can use CCDD as fill material in a current or former quarry, mine, or other excavation unless they have obtained a permit from the Illinois EPA.

Government Publication Date: Apr 19, 2022

Leaking Underground Storage Tanks (LUST): LUST

The Leaking Underground Storage Tank Incident Tracking (LIT) database identifies the status of all Illinois LUST incidents reported to the Illinois Emergency Management Agency (IEMA) and to the Illinois Environmental Protection Agency.

Government Publication Date: Aug 3, 2023

Leaking UST Document: LUST DOCUMENT

A list of sites from the Illinois Environmental Protection Agency (IEPA) Document Explorer at which one or more of the documents is in the Leaking Underground Storage Tank (LUST) category. The IEPA Document Explorer provides online access to numerous Illinois EPA public records which are maintained in a digital format.

Government Publication Date: Jul 5, 2023

Delisted Leaking Underground Storage Tank Sites: DELISTED LUST

List of sites removed from the Leaking Underground Storage Tank Incident Tracking (LIT) database made available by the Illinois Environmental Protection Agency.

Government Publication Date: Jul 5, 2023

Underground Storage Tank Fund Payment Priority List: LUST TRUST

In case sufficient funds are not available in the Underground Storage Tank Fund, requests for payment are entered on the Payment Priority List by "queue date" order. As required by the Environmental Protection Act, the queue date is the date that a complete request for partial or final payment was received by the Agency. The queue date is "officially" confirmed at the end of the payment review process when a Final Decision Letter is sent to the site owner. The Underground Storage Tank Fund Priority list made available by Illinois Environmental Protection Agency.

Government Publication Date: Nov 01, 2016

Underground Storage Tank Database (UST): UST

This database maintained by Division of Petroleum & Chemical Safety, contains information derived from tank registration information supplied to the Office of the Illinois State Fire Marshal (OSFM) from outside sources.

Government Publication Date: Aug 3, 2023

Aboveground Storage Tanks (AST): AST

A list of aboveground storage tanks inspected by the Office of State Fire Marshal (OSFM).

Government Publication Date: Sep 30, 2023

Delisted Storage Tanks: DELISTED TANK

This database contains a list of closed storage tank sites that were removed from the illinois Department of Enivornmental Quality.

Government Publication Date: Aug 3, 2023

Sites with Engineering Controls: ENG

Sites in the Illinois Environmental Protection Agency (IEPA)'s Site Remedition Program (SRP) database with engineering controls in place.

Government Publication Date: Sep 29, 2023

Institutional Controls: INST

Sites in the Illinois Environmental Protection Agency (IEPA)'s Site Remedition Program (SRP) database with institutional controls in place.

Government Publication Date: Sep 29, 2023

Environmental Covenants Registry: AUL

According to the Illinois Environmental Protection Agency (Illinois EPA), the Illinois Uniform Environmental Covenants Act (UECA) (765 Illinois Compiled Statues (ILCS) 122 et seq.) creates an environmental covenant that is a specific recordable interest in real estate. It arises from an environmental response project that imposes activity and use limitations on a property. No environmental covenant is effective without the approval of the Illinois EPA, through the Director's signature. The UECA instrument recites the property use controls and remediation requirements imposed upon the property. Section 12(a) of the Illinois UECA requires the Illinois EPA to establish and maintain a registry that contains all environmental covenants and any amendment or termination of those covenants.

Government Publication Date: Aug 1, 2023

Illinois Site Remediation Program Database: SRP

The Site Remediation Program (SRP) database identifies the status of all voluntary remediation projects administered through the Pre-Notice Site Cleanup Program (1989 to 1995) and the Site Remediation Program (1996 to the present). This Site Remediation program database made available by Illinois Environmental Protection Agency.

Government Publication Date: Sep 29, 2023

Document Explorer Remediation and Assessment Sites: REM ASSESS

A list of sites from the Illinois Environmental Protection Agency (IEPA) Document Explorer at which one or more documents available are associated with the Federal Facilities Unit, National Priorities List Unit, Site Assessment Unit, or Voluntary Site Remediation Unit. The IEPA Document Explorer provides online access to numerous Illinois EPA public records which are maintained in a digital format.

Government Publication Date: Jul 5, 2023

Brownfields Redevelopment Assessment Database: BROWNFIELDS

The Office of Site Evaluations Redevelopment Assessment database identifies the status of properties within the State in which the Illinois EPA's Office of Site Evaluation has conducted a Municipal Brownfields Redevelopment Grant (MBRG) project.

Government Publication Date: Mar 24, 2022

Municipal Brownfields Redevelopment Grant Program (MBRGP) project sites administered through OBA: BROWN MBRGP

The Office of Brownfields Assistance (OBA) database identifies the status of all Municipal Brownfields Redevelopment Grant Program (MBRGP) project sites administered through OBA. Office of Brownfields Assistance Database search made available by Illinois Environmental Protection Agency's Bureau of Land Data-Center.

Government Publication Date: Mar 31, 2013

Tribal

Leaking Underground Storage Tanks on Indian Lands: INDIAN LUST

This list of leaking underground storage tanks (LUSTs) on Tribal/Indian Lands in Region 5, which includes Illinois, is made available by the United States Environmental Protection Agency (EPA). There are no federally recognized Tribes in Illinois, according to the U.S. Department of Interior, Bureau of Indian Affairs.

Government Publication Date: Oct 16, 2017

Underground Storage Tanks (USTs) on Indian Lands: INDIAN UST

This list of underground storage tanks (USTs) on Tribal/Indian Lands in Region 5, which includes Illinois, is made available by the United States Environmental Protection Agency (EPA). There are no federally recognized Tribes in Illinois, according to the U.S. Department of Interior, Bureau of Indian Affairs.

Government Publication Date: Oct 16, 2017

Delisted Tribal Leaking Storage Tanks: DELISTED INDIAN LST

Leaking Underground Storage Tank (LUST) facilities which once appeared on - and have since been removed from - the Regional Tribal/Indian LUST lists made available by the United States Environmental Protection Agency (EPA).

Government Publication Date: Apr 26, 2023

Delisted Tribal Underground Storage Tanks: DELISTED INDIAN UST

Underground Storage Tank (UST) facilities which once appeared on - and have since been removed from - the Regional Tribal/Indian UST lists made available by the United States Environmental Protection Agency (EPA).

Government Publication Date: Apr 26, 2023

County

Chicago Storage Tanks: TANKS CHICAGO

This dataset contains Aboveground Storage Tank (AST) and Underground Storage Tank (UST) information from the City of Chicago Department of Public Health's (CDPH) Tank Asset Database. The Tank Asset Database contains tank information from CDPH AST and UST permit applications as well as UST records imported from the historic City of Chicago Department of Environment (DOE) database. This dataset also includes AST records from the historic DOE and pre-1992 UST records from the Building Department.

Government Publication Date: Aug 23, 2023

Chicago Environmental Permits: PERMITS CHICAGO

Permits issued by the City of Chicago Department of Environment (DOE) from January 1993 to December 31, 2011 and by the City of Chicago Department of Public Health (CDPH) since January 1, 2012. On January 1, 2012, the DOE was disbanded and all its inspection, permitting, and enforcement authorities were transferred to the CDPH.

Government Publication Date: Jun 15, 2023

Additional Environmental Record Sources

Federal

Facility Registry Service/Facility Index: FINDS/FRS

The Facility Registry Service (FRS) is a centrally managed database that identifies facilities, sites, or places subject to environmental regulations or of environmental interest. FRS creates high-quality, accurate, and authoritative facility identification records through rigorous verification and management procedures that incorporate information from program national systems, state master facility records, and data collected from EPA's Central Data Exchange registrations and data management personnel. This list is made available by the U.S. Environmental Protection Agency (EPA).

Government Publication Date: Sep 8, 2023

Toxics Release Inventory (TRI) Program: TRIS

The U.S. Environmental Protection Agency's Toxics Release Inventory (TRI) is a database containing data on disposal or other releases of toxic chemicals from U.S. facilities and information about how facilities manage those chemicals through recycling, energy recovery, and treatment. There are currently 770 individually listed chemicals and 33 chemical categories covered by the TRI Program. Facilities that manufacture, process or otherwise use these chemicals in amounts above established levels must submit annual reporting forms for each chemical. Note that the TRI chemical list does not include all toxic chemicals used in the U.S. One of TRI's primary purposes is to inform communities about toxic chemical releases to the environment.

Government Publication Date: Oct 19, 2022

PFOA/PFOS Contaminated Sites: PFAS NPL

This list of Superfund Sites with Per- and Polyfluoroalkyl Substances (PFAS) detections is made available by the U.S. Environmental Protection Agency (EPA) in their PFAS Analytic Tools data, previously the list was obtained by EPA FOIA requests. EPA's Office of Land and Emergency Management and EPA Regional Offices maintain what is known about site investigations, contamination, and remedial actions under the Comprehensive Environmental Response, Compensation, and Liability Act (CERCLA) where PFAS is present in the environment. Limitations: Detections of PFAS at National Priorities List (NPL) sites do not mean that people are at risk from PFAS, are exposed to PFAS, or that the site is the source of the PFAS. The information in the Superfund NPL and Superfund Alternative Agreement (SAA) PFAS detection site list is years old and may not be accurate today. Site information such as site name, site ID, and location has been confirmed for accuracy; however, PFAS-related information such as media sampled, drinking water being above the health advisory, or mitigation efforts has not been verified. For Federal Facilities data, the other Federal agencies (OFA) are the lead agency for their data and provided them to EPA.

Government Publication Date: Sep 14, 2023

Federal Agency Locations with Known or Suspected PFAS Detections: PFAS FED SITES

List of Federal agency locations with known or suspected detections of Per- and Polyfluoroalkyl Substances (PFAS), made available by the U.S. Environmental Protection Agency (EPA) in their PFAS Analytic Tools data. EPA outlines that these data are gathered from several federal entities, such as the Federal Superfund program, Department of Defense (DOD), National Aeronautics and Space Administration, Department of Transportation, and Department of Energy. The dates this data was extracted for the PFAS Analytic Tools range from March 2022 to September 2023. Sites on this list do not necessarily reflect the source/s of PFAS contamination and detections do not indicate level of risk or human exposure at the site. Agricultural notifications in this data are limited to DOD sites only. At this time, the EPA is aware that this list is not comprehensive of all Federal agencies.
Government Publication Date: Sep 5, 2023

SSEHRI PFAS Contamination Sites: PFAS SSEHRI

This PFAS Contamination Site Tracker database is compiled by the Social Science Environmental Health Research Institute (SSEHRI) at Northeastern University. According to the SSEHRI, the database records qualitative and quantitative data from each known site of PFAS contamination, including timeline of discovery, sources, levels, health impacts, community response, and government response. The goal of this database is to compile information and support public understanding of the rapidly unfolding issue of PFAS contamination. All data presented was extracted from government websites, news articles, or publicly available documents, and this is cited in the tracker. Locations for the Known PFAS Contamination Sites are sourced from the PFAS Sites and Community Resources Map, credited to the Northeastern University's PFAS Project Lab, Silent Spring Institute, and the PFAS-REACH team. Disclaimer: The source conveys the data undergoes regular updates as new information becomes available, some sites may be missing and/or contain information that is incorrect or outdated, as well as their information represents all contamination sites SSEHRI is aware of, not all possible contamination sites. This data is not intended to be used for legal purposes. Access the following source link for the most current information: https://pfasproject.com/pfas-sites-and-community-resources/
Government Publication Date: Oct 9, 2022

National Response Center PFAS Spills: ERNS PFAS

This Per- and Poly-Fluoroalkyl Substances (PFAS) Spills dataset is made available via the U.S. Environmental Protection Agency's (EPA) PFAS Analytic Tools. The National Response Center (NRC), operated by the U.S. Coast Guard, is the designated federal point of contact for reporting all oil, chemical, and other discharges into the environment, for the United States and its territories. This dataset contains NRC spill information from 1990 to the present that is restricted to records associated with PFAS and PFAS-containing materials. Incidents are filtered to include only records with a "Material Involved" or "Incident Description" related to Aqueous Film Forming Foam (AFFF). The keywords used to filter the data included "AFFF," "Fire Fighting Foam," "Aqueous Film Forming Foam," "Fire Suppressant Foam, "PFAS," "PERFL," "PFOA," "PFOS," and "Genx." Limitations: The data from the NRC website contains initial incident data that has not been validated or investigated by a federal/state response agency. Keyword searches may misidentify some incident reports that do not contain PFAS. This dataset should also not be considered to be exhaustive of all PFAS spills/release incidents.
Government Publication Date: Sep 23, 2023

PFAS NPDES Discharge Monitoring: PFAS NPDES

This list of National Pollutant Discharge Elimination System (NPDES) permitted facilities with required monitoring for Per- and Polyfluoroalkyl (PFAS) Substances is made available via the U.S. Environmental Protection Agency (EPA)'s PFAS Analytic Tools. Any point-source wastewater discharger to waters of the United States must have a NPDES permit, which defines a set of parameters for pollutants and monitoring to ensure that the discharge does not degrade water quality or impair human health. This list includes NPDES permitted facilities associated with permits that monitor for Per- and Polyfluoroalkyl Substances (PFAS), limited to the years 2007 - present. EPA further advises the following regarding these data: currently, fewer than half of states have required PFAS monitoring for at least one of their permittees, and fewer states have established PFAS effluent limits for permittees. For states that may have required monitoring, some reporting and data transfer issues may exist on a state-by-state basis.
Government Publication Date: Sep 4, 2023

Perfluorinated Alkyl Substances (PFAS) from Toxic Release Inventory: PFAS TRI

List of Toxics Release Inventory (TRI) facilities at which the reported chemical is a per- or polyfluoroalkyl (PFAS) substance included in the U.S. Environmental Protection Agency's (EPA) consolidated PFAS Master List of PFAS Substances. Encompasses Toxics Release Inventory records included in the EPA PFAS Analytic Tools. The EPA's TRI database currently tracks information on disposal or releases of 770 individually listed toxic chemicals and 33 chemical categories from thousands of U.S. facilities and details about how facilities manage those chemicals through recycling, energy recovery, and treatment.
Government Publication Date: Oct 19, 2022

Perfluorinated Alkyl Substances (PFAS) Water Quality: PFAS WATER

The Water Quality Portal (WQP) is a cooperative service sponsored by the United States Geological Survey (USGS), the Environmental Protection Agency (EPA), and the National Water Quality Monitoring Council (NWQMC). This listing includes records from the Water Quality Portal where the characteristic (environmental measurement) is in the Environmental Protection Agency (EPA)'s consolidated Master List of PFAS Substances.
Government Publication Date: Jul 20, 2020

PFAS TSCA Manufacture and Import Facilities: PFAS TSCA

The U.S. Environmental Protection Agency (EPA) issued the Chemical Data Reporting (CDR) Rule under the Toxic Substances Control Act (TSCA) and requires chemical manufacturers and facilities that manufacture or import chemical substances to report data to EPA. This list is specific only to TSCA Manufacture and Import Facilities with reported per- and poly-fluoroalkyl (PFAS) substances. Data file is sourced from EPA's PFAS Analytic Tools TSCA dataset which includes CDR/Inventory Update Reporting data from 1998 up to 2020. Disclaimer: This data file includes production and importation data for chemicals identified in EPA's CompTox Chemicals Dashboard list of PFAS without explicit structures and list of PFAS structures in DSSTox. Note that some regulations have specific chemical structure requirements that define PFAS differently than the lists in EPA's CompTox Chemicals Dashboard. Reporting information on manufactured or imported chemical substance amounts should not be compared between facilities, as some companies claim Chemical Data Reporting Rule data fields for PFAS information as Confidential Business Information.

Government Publication Date: Jan 5, 2023

PFAS Waste Transfers from RCRA e-Manifest : PFAS E-MANIFEST

This Per- and Poly-Fluoroalkyl Substances (PFAS) Waste Transfers dataset is made available via the U.S. Environmental Protection Agency's (EPA) PFAS Analytic Tools. Every shipment of hazardous waste in the U.S. must be accompanied by a shipment manifest, which is a critical component of the cradle-to-grave tracking of wastes mandated by the Resource Conservation and Recovery Act (RCRA). According to the EPA, currently no Federal Waste Code exists for any PFAS compounds. To work around the lack of PFAS waste codes in the RCRA database, EPA developed the PFAS Transfers dataset by mining e-Manifest records containing at least one of these common PFAS keywords: • PFAS • PFOA • PFOS • PERFL • AFFF • GENX • GEN-X (plus the Vermont state-specific waste codes). Limitations: Amount or concentration of PFAS being transferred cannot be determined from the manifest information. Keyword searches may misidentify some manifest records that do not contain PFAS. This dataset should also not be considered to be exhaustive of all PFAS waste transfers.

Government Publication Date: Oct 11, 2023

PFAS Industry Sectors: PFAS IND

This Per- and Poly-Fluoroalkyl Substances (PFAS) Industry Sectors dataset is made available via the U.S. Environmental Protection Agency's (EPA) PFAS Analytic Tools. The EPA developed the dataset from various sources that show which industries may be handling PFAS including: EPA's Enforcement and Compliance History Online (ECHO) records restricted to potential PFAS-handling industry sectors; ECHO records for Fire Training Sites identified where fire-fighting foam may have been used in training exercises; and 14 CFR Part 139 Airports compiled from historic and current records from the FAA Airport Data and Information Portal. Since July 2006, all certificated Part 139 Airports are required to have fire-fighting foam onsite that meet certain military specifications, which to date have been fluorinated (Aqueous Film Forming Foam). Limitations: Inclusion in this dataset does not indicate that PFAS are being manufactured, processed, used, or released by the facility. Listed facilities potentially handle PFAS based on their industrial profile, but are unconfirmed by the EPA. Keyword searches in ECHO for Fire Training sites may misidentify some facilities and should not be considered to be an exhaustive list of fire training facilities in the U.S.

Government Publication Date: Jul 3, 2023

Hazardous Materials Information Reporting System: HMIRS

The Hazardous Materials Incident Reporting System (HMIRS) database contains unintentional hazardous materials release information reported to the U.S. Department of Transportation, Pipeline and Hazardous Materials Safety Administration.

Government Publication Date: Mar 6, 2023

National Clandestine Drug Labs: NCDL

The U.S. Department of Justice ("the Department"), Drug Enforcement Administration (DEA), provides this data as a public service. It contains addresses of some locations where law enforcement agencies reported they found chemicals or other items that indicated the presence of either clandestine drug laboratories or dumpsites. In most cases, the source of the entries is not the Department, and the Department has not verified the entry and does not guarantee its accuracy.

Government Publication Date: Jul 26, 2023

Toxic Substances Control Act: TSCA

The Environmental Protection Agency (EPA) is amending the Toxic Substances Control Act (TSCA) section 8(a) Inventory Update Reporting (IUR) rule and changing its name to the Chemical Data Reporting (CDR) rule.
The CDR enables EPA to collect and publish information on the manufacturing, processing, and use of commercial chemical substances and mixtures (referred to hereafter as chemical substances) on the TSCA Chemical Substance Inventory (TSCA Inventory). This includes current information on chemical substance production volumes, manufacturing sites, and how the chemical substances are used. This information helps the Agency determine whether people or the environment are potentially exposed to reported chemical substances. EPA publishes submitted CDR data that is not Confidential Business Information (CBI).

Government Publication Date: Apr 11, 2019

Hist TSCA: HIST TSCA

The Environmental Protection Agency (EPA) is amending the Toxic Substances Control Act (TSCA) section 8(a) Inventory Update Reporting (IUR) rule and changing its name to the Chemical Data Reporting (CDR) rule.
The 2006 IUR data summary report includes information about chemicals manufactured or imported in quantities of 25,000 pounds or more at a single site during calendar year 2005. In addition to the basic manufacturing information collected in previous reporting cycles, the 2006 cycle is the first time EPA collected information to characterize exposure during manufacturing, processing and use of organic chemicals. The 2006 cycle also is the first time manufacturers of inorganic chemicals were required to report basic manufacturing information.
Government Publication Date: Dec 31, 2006

FTTS Administrative Case Listing: FTTS ADMIN
An administrative case listing from the Federal Insecticide, Fungicide, & Rodenticide Act (FIFRA) and Toxic Substances Control Act (TSCA), together known as FTTS. This database was obtained from the Environmental Protection Agency's (EPA) National Compliance Database (NCDB). The FTTS and NCDB was shut down in 2006.
Government Publication Date: Jan 19, 2007

FTTS Inspection Case Listing: FTTS INSP
An inspection case listing from the Federal Insecticide, Fungicide, & Rodenticide Act (FIFRA) and Toxic Substances Control Act (TSCA), together known as FTTS. This database was obtained from the Environmental Protection Agency's (EPA) National Compliance Database (NCDB). The FTTS and NCDB was shut down in 2006.
Government Publication Date: Jan 19, 2007

Potentially Responsible Parties List: PRP
Early in the site cleanup process, the U.S. Environmental Protection Agency (EPA) conducts a search to find the Potentially Responsible Parties (PRPs). The EPA looks for evidence to determine liability by matching wastes found at the site with parties that may have contributed wastes to the site. This listing contains PRPs, Noticed Parties, at sites in the EPA's Superfund Enterprise Management System (SEMS).
Government Publication Date: Oct 26, 2023

State Coalition for Remediation of Drycleaners Listing: SCRD DRYCLEANER
The State Coalition for Remediation of Drycleaners (SCRD) was established in 1998, with support from the U.S. Environmental Protection Agency (EPA) Office of Superfund Remediation and Technology Innovation. Coalition members are states with mandated programs and funding for drycleaner site remediation. Current members are Alabama, Connecticut, Florida, Illinois, Kansas, Minnesota, Missouri, North Carolina, Oregon, South Carolina, Tennessee, Texas, and Wisconsin. Since 2017, the SCRD no longer maintains this data, refer to applicable state source data where available.
Government Publication Date: Nov 08, 2017

Integrated Compliance Information System (ICIS): ICIS
The Integrated Compliance Information System (ICIS) database contains integrated enforcement and compliance information across most of U.S. Environmental Protection Agency's (EPA) programs. The vision for ICIS is to replace EPA's independent databases that contain enforcement data with a single repository for that information. Currently, ICIS contains all Federal Administrative and Judicial enforcement actions and a subset of the Permit Compliance System (PCS), which supports the National Pollutant Discharge Elimination System (NPDES). This information is maintained by the EPA Headquarters and at the Regional offices. A future release of ICIS will completely replace PCS and will integrate that information with Federal actions already in the system. ICIS also has the capability to track other activities that support compliance and enforcement programs, including incident tracking, compliance assistance, and compliance monitoring.
Government Publication Date: Jan 21, 2023

Drycleaner Facilities: FED DRYCLEANERS
A list of drycleaner facilities from Enforcement and Compliance History Online (ECHO) data as made available by the U.S. Environmental Protection Agency (EPA), sourced from the ECHO Exporter file. The EPA tracks facilities that possess NAIC and SIC codes that classify businesses as drycleaner establishments.
Government Publication Date: Jul 23, 2023

Delisted Drycleaner Facilities: DELISTED FED DRY
List of sites removed from the list of Drycleaner Facilities (sites in the EPA's Integrated Compliance Information System (ICIS) with NAIC or SIC codes identifying the business as a drycleaner establishment).
Government Publication Date: Jul 23, 2023

Formerly Used Defense Sites: FUDS
Formerly Used Defense Sites (FUDS) are properties that were formerly owned by, leased to, or otherwise possessed by and under the jurisdiction of the Secretary of Defense prior to October 1986, where the Department of Defense (DOD) is responsible for an environmental restoration. The FUDS Annual Report to Congress (ARC) is published by the U.S. Army Corps of Engineers (USACE). This data is compiled from the USACE's Geospatial FUDS data layers and Homeland Infrastructure Foundation-Level Data (HIFLD) FUDS dataset which applies to the Fiscal Year 2021 FUDS Inventory.

Government Publication Date: May 15, 2023

FUDS Munitions Response Sites: FUDS MRS

Boundaries of Munitions Response Sites (MRS), published with the Formerly Used Defense Sites (FUDS) Annual Report to Congress (ARC) by the U.S. Army Corps of Engineers (USACE). An MRS is a discrete location within a Munitions response area (MRA) that is known to require a munitions response. An MRA means any area on a defense site that is known or suspected to contain unexploded ordnance (UXO), discarded military munitions (DMM), or munitions constituents (MC). This data is compiled from the USACE's Geospatial MRS data layers and Homeland Infrastructure Foundation-Level Data (HIFLD) MRS dataset.

Government Publication Date: May 15, 2023

Former Military Nike Missile Sites: FORMER NIKE

This information was taken from report DRXTH-AS-IA-83A016 (Historical Overview of the Nike Missile System, 12/1984) which was performed by Environmental Science and Engineering, Inc. for the U.S. Army Toxic and Hazardous Materials Agency Assessment Division. The Nike system was deployed between 1954 and the mid-1970's. Among the substances used or stored on Nike sites were liquid missile fuel (JP-4); starter fluids (UDKH, aniline, and furfuryl alcohol); oxidizer (IRFNA); hydrocarbons (motor oil, hydraulic fluid, diesel fuel, gasoline, heating oil); solvents (carbon tetrachloride, trichloroethylene, trichloroethane, stoddard solvent); and battery electrolyte. The quantities of material a disposed of and procedures for disposal are not documented in published reports. Virtually all information concerning the potential for contamination at Nike sites is confined to personnel who were assigned to Nike sites. During deactivation most hardware was shipped to depot-level supply points. There were reportedly instances where excess materials were disposed of on or near the site itself at closure. There was reportedly no routine site decontamination.

Government Publication Date: Dec 2, 1984

PHMSA Pipeline Safety Flagged Incidents: PIPELINE INCIDENT

A list of flagged pipeline incidents made available by the U.S. Department of Transportation (US DOT) Pipeline and Hazardous Materials Safety Administration (PHMSA). PHMSA regulations require incident and accident reports for five different pipeline system types.

Government Publication Date: Dec 30, 2022

Material Licensing Tracking System (MLTS): MLTS

A list of sites that store radioactive material subject to the Nuclear Regulatory Commission (NRC) licensing requirements. This list is maintained by the NRC. As of September 2016, the NRC no longer releases location information for sites. Site locations were last received in July 2016.

Government Publication Date: May 11, 2021

Historic Material Licensing Tracking System (MLTS) sites: HIST MLTS

A historic list of sites that have inactive licenses and/or removed from the Material Licensing Tracking System (MLTS). In some cases, a site is removed from the MLTS when the state becomes an "Agreement State". An Agreement State is a State that has signed an agreement with the Nuclear Regulatory Commission (NRC) authorizing the State to regulate certain uses of radioactive materials within the State.

Government Publication Date: Jan 31, 2010

Mines Master Index File: MINES

The Master Index File (MIF) is provided by the United States Department of Labor, Mine Safety and Health Administration (MSHA). This file, which was originally created in the 1970's, contained many Mine-IDs that were invalid. MSHA removes invalid IDs from the MIF upon discovery. MSHA applicable data includes the following: all Coal and Metal/Non-Metal mines under MSHA's jurisdiction since 1/1/1970; mine addresses for all mines in the database except for Abandoned mines prior to 1998 from MSHA's legacy system (addresses may or may not correspond with the physical location of the mine itself); violations that have been assessed penalties as a result of MSHA inspections beginning on 1/1/2000; and violations issued as a result of MSHA inspections conducted beginning on 1/1/2000.

Government Publication Date: May 1, 2023

Surface Mining Control and Reclamation Act Sites: SMCRA

An inventory of land and water impacted by past mining (primarily coal mining) is maintained by the Office of Surface Mining Reclamation and Enforcement (OSMRE) to provide information needed to implement the Surface Mining Control and Reclamation Act of 1977 (SMCRA). This inventory contains information on the type and extent of Abandoned Mine Land (AML) impacts, as well as information on the cost associated with the reclamation of those problems. The data is based upon field surveys by State, Tribal, and OSMRE program officials. It is dynamic to the extent that it is modified as new problems are identified and existing problems are reclaimed. Disclaimer: Per the OSMRE, States and tribes who enter their data into eAMLIS (AML Inventory System) may truncate their latitude and longitude so the precise location of usually dangerous AMLs is not revealed in an effort to protect the public from searching for these AMLs, most of which are on private property. If more precise location information is needed, please contact the applicable state/tribe of interest.

Government Publication Date: Jun 13, 2023

Mineral Resource Data System: MRDS

The Mineral Resource Data System (MRDS) is a collection of reports describing metallic and nonmetallic mineral resources throughout the world. Included are deposit name, location, commodity, deposit description, geologic characteristics, production, reserves, resources, and references. This database contains the records previously provided in the Mineral Resource Data System (MRDS) of USGS and the Mineral Availability System/Mineral Industry Locator System (MAS/MILS) originated in the U.S. Bureau of Mines, which is now part of USGS. The USGS has ceased systematic updates of the MRDS database with their focus more recently on deposits of critical minerals while providing a well-documented baseline of historical mine locations from USGS topographic maps.

Government Publication Date: Mar 15, 2016

DOE Legacy Management Sites: LM SITES

The U.S. Department of Energy (DOE) Office of Legacy Management (LM) currently manages radioactive and chemical waste, environmental contamination, and hazardous material at over 100 sites across the U.S. The LM manages sites with diverse regulatory drivers (statutes or programs that direct cleanup and management requirements at DOE sites) or as part of internal DOE or congressionally-recognized programs, such as but not limited to: Formerly Utilized Sites Remedial Action Program (FUSRAP), Uranium Mill Tailings Radiation Control Act (UMTRCA Title I, Tile II), Comprehensive Environmental Response, Compensation, and Liability Act (CERCLA), Resource Conservation and Recovery Act (RCRA), Decontamination and Decommissioning (D&D), Nuclear Waste Policy Act (NWPA). This site listing includes data exported from the DOE Office of LM's Geospatial Environmental Mapping System (GEMS). GEMS Data disclaimer: The DOE Office of LM makes no representation or warranty, expressed or implied, regarding the use, accuracy, availability, or completeness of the data presented herein.

Government Publication Date: May 25, 2023

Alternative Fueling Stations: ALT FUELS

This list of alternative fueling stations is sourced from the Alternative Fuels Data Center (AFDC). The U.S. Department of Energy's Office of Energy Efficiency & Renewable Energy launched the AFDC in 1991 as a repository for alternative fuel vehicle performance data, which provides a wealth of information and data on alternative and renewable fuels, advanced vehicles, fuel-saving strategies, and emerging transportation technologies. The data includes Biodiesel (B20 and above), Compressed Natural Gas (CNG), Electric, Ethanol (E85), Hydrogen, Liquefied Natural Gas (LNG), Propane (LPG), and Renewable Diesel (R20 and above) fuel type locations.

Government Publication Date: Aug 30, 2023

Superfunds Consent Decrees: CONSENT DECREES

This list of Superfund consent decrees is provided by the Department of Justice, Environment & Natural Resources Division (ENRD) through a Freedom of Information Act (FOIA) applicable file. This listing includes Consent Decrees for CERCLA or Superfund Sites filed and/or as proposed within the ENRD's Case Management System (CMS) since 2010. CMS may not reflect the latest developments in a case nor can the agency guarantee the accuracy of the data. ENRD Disclaimer: Congress excluded three discrete categories of law enforcement and national security records from the requirements of the FOIA; response is limited to those records that are subject to the requirements of the FOIA; however, this should not be taken as an indication that excluded records do, or do not, exist.

Government Publication Date: Apr 19, 2023

Air Facility System: AFS

This EPA retired Air Facility System (AFS) dataset contains emissions, compliance, and enforcement data on stationary sources of air pollution. Regulated sources cover a wide spectrum; from large industrial facilities to relatively small operations such as dry cleaners. AFS does not contain data on facilities that are solely asbestos demolition and/or renovation contractors, or landfills. ECHO Clean Air Act data from AFS are frozen and reflect data as of October 17, 2014; the EPA retired this system for Clean Air Act stationary sources and transitioned to ICIS-Air.

Government Publication Date: Oct 17, 2014

Registered Pesticide Establishments: SSTS

This national list of active EPA-registered foreign and domestic pesticide and/or device-producing establishments is based on data from the Section Seven Tracking System (SSTS). The Federal Insecticide, Fungicide, and Rodenticide Act (FIFRA) Section 7 requires that each producing establishment must place its EPA establishment number on the label or immediate container of each pesticide, active ingredient or device produced. An EPA establishment number on a pesticide product label identifies the EPA registered location where the product was produced. The list of establishments is made available by the U.S. Environmental Protection Agency (EPA).

Government Publication Date: Mar 1, 2023

Polychlorinated Biphenyl (PCB) Transformers: PCBT

Locations of Transformers Containing Polychlorinated Biphenyls (PCBs) registered with the United States Environmental Protection Agency. PCB transformer owners must register their transformer(s) with EPA. Although not required, PCB transformer owners who have removed and properly disposed of a registered PCB transformer may notify EPA to have their PCB transformer de-registered. Data made available by EPA.

Government Publication Date: Oct 15, 2019

Polychlorinated Biphenyl (PCB) Notifiers: PCB

Facilities included in the national list of facilities that have notified the United States Environmental Protection Agency (EPA) of Polychlorinated Biphenyl (PCB) activities. Any company or person storing, transporting or disposing of PCBs or conducting PCB research and development must notify the EPA and receive an identification number.

Government Publication Date: Mar 20, 2023

State

Spills and Incidents: SPILLS

A list of reports taken by Illinois Emergency Management Agency (IEMA) of Hazardous Material spills in Illinois.

Government Publication Date: Oct 16, 2023

Emergency Response Releases & Spills Database: SPILL OER

The Office of Emergency Response (OER) maintains the Emergency Response Releases & Spills Database.
The Emergency Operations Unit, within OER, coordinates Illinois EPA's response to environmental emergencies involving oil or hazardous materials and ensures that any environmental contamination is cleaned up. EOU works with other response agencies including the Illinois Emergency Management Agency (IEMA), which is the initial contact for responses to an emergency or disaster in Illinois.

Government Publication Date: Oct 16, 2023

Per- and Polyfluoroalkyl Substances (PFAS): PFAS

A list of reports taken by the Illinois Emergency Management Agency (IEMA) of incidents involving hazardous materials, where the hazardous material involved in the incident is in the PFAS Master List of PFAS Substances made available by the Environmental Protection Agency (US EPA).

Government Publication Date: Oct 16, 2023

Dry Cleaning Facilities: DRYCLEANERS

This list of licensed drycleaner facilities is provided by the Drycleaner Environmental Response Trust Fund of Illinois; and since July 1, 2020, is administrated by Illinois Environmental Protection Agency (IEPA).

Government Publication Date: Aug 29, 2023

Delisted Drycleaners: DELISTED DRYCLEANERS

List of sites removed from the drycleaners database made available by the Drycleaner Environmental Response Trust Fund of Illinois.

Government Publication Date: Aug 29, 2023

IEPA Document Explorer: IEPA DOCS

A list of permits and documents found in the Illinois Environmental Protection Agency (IEPA) Document Explorer. The IEPA Document Explorer provides online access to numerous Illinois EPA public records which are available in a digital format. This list includes records not otherwise categorized as LUST, Remediation, Air Permits, NPDES, or Compliance Commitment Agreements.

Government Publication Date: Jul 5, 2023

Clandestine Drug Labs: CDL

List of clandestine drug lab locations made available by the Illinois Department of Public Health. The Department maintains a list of properties from reports it receives from the Illinois State Police through the Illinois Emergency Management Agency.

Government Publication Date: Jan 4, 2023

Tier 2 Report: TIER 2

List of facilities who submit Tier II forms to the Illinois Emergency Management Agency (IEMA).

Government Publication Date: Nov 11, 2022

Air Permits: AIR PERMITS

A list of sites from the Illinois Environmental Protection Agency (IEPA) Document Explorer at which one or more of the documents is in the Air Permits (construction and operating) category. The IEPA Document Explorer provides online access to numerous Illinois EPA public records which are maintained in a digital format.

Government Publication Date: Jul 5, 2023

Underground Injection Control Wells: UIC

The Underground Injection Control (UIC) Program is a federal program established under the provision of the Safe Drinking Water Act of 1974. Since groundwater is a major source of drinking water in the United States, the UIC Program requirements were designed to prevent contamination of groundwater resulting from the operation of injection wells. The Underground Injection Well Inventory is provided by the Illinois Environmental Protection Agency. This inventory includes Class V Injections Wells which are utilized to inject non-hazardous waste into or above the Underground Source of Drinking Water.

Government Publication Date: Aug 1, 2019

Potentially Infectious Medical Waste Facilities: MEDICAL WASTE

Title 35 of the Illinois Administrative Code defines Potentially Infectious Medical Waste (PIMW) as waste generated in connection with the diagnosis, treatment (i.e., provision of medical services), or immunization of human beings or animals; research pertaining to the provision of medical services; or the provision or testing of biologicals. The Illinois Environmental Protection Agency's Bureau of Land is responsible for administering the PIMW program. The facilities included on this listing treat, store, transfer or dispose of PIMW.

Government Publication Date: Jun 6, 2023

Compost Facilities: COMPOST

The Illinois Environmental Protection Agency's Bureau of Land, Division of Land Pollution Control maintains this list of composting facilities. Composting facilities provide an alternative option to managing and disposing of non-hazardous solid waste and/or landscape waste instead of the waste being landfilled.

Government Publication Date: Sep 2, 2016

Tribal

No Tribal additional environmental record sources available for this State.

County

No County additional environmental record sources available for this State.

Definitions

Database Descriptions: This section provides a detailed explanation for each database including: source, information available, time coverage, and acronyms used. They are listed in alphabetic order.

Detail Report: This is the section of the report which provides the most detail for each individual record. Records are summarized by location, starting with the project property followed by records in closest proximity.

Distance: The distance value is the distance between plotted points, not necessarily the distance between the sites' boundaries. All values are an approximation.

Direction: The direction value is the compass direction of the site in respect to the project property and/or center point of the report.

Elevation: The elevation value is taken from the location at which the records for the site address have been plotted. All values are an approximation. Source: Google Elevation API.

Executive Summary: This portion of the report is divided into 3 sections:

'Report Summary'- Displays a chart indicating how many records fall on the project property and, within the report search radii.

'Site Report Summary'-Project Property'- This section lists all the records which fall on the project property. For more details, see the 'Detail Report' section.

'Site Report Summary-Surrounding Properties'- This section summarizes all records on adjacent properties, listing them in order of proximity from the project property. For more details, see the 'Detail Report' section.

Map Key: The map key number is assigned according to closest proximity from the project property. Map Key numbers always start at #1. The project property will always have a map key of '1' if records are available. If there is a number in brackets beside the main number, this will indicate the number of records on that specific property. If there is no number in brackets, there is only one record for that property.

The symbol and colour used indicates 'elevation': the red inverted triangle will dictate 'ERIS Sites with Lower Elevation', the yellow triangle will dictate 'ERIS Sites with Higher Elevation' and the orange square will dictate 'ERIS Sites with Same Elevation.'

Unplottables: These are records that could not be mapped due to various reasons, including limited geographic information. These records may or may not be in your study area, and are included as reference.

ATTACHMENT D

BORING LOGS

GZA GeoEnvironmental, Inc.
915 Harger Road, Suite 330
Oak Brook, IL 60523
630-684-9100

BORING NUMBER F-1

CLIENT TranSystems Corporation
PROJECT NAME TS CDOT CCDD 23-CP#46
PROJECT NUMBER 81.0220733.01
PROJECT LOCATION Chicago, Cook County, IL
DATE STARTED 12/12/23 **COMPLETED** 12/12/23
GROUND ELEVATION ~595 +/- 2' **HOLE SIZE** 2 inches
DRILLING CONTRACTOR Environmental Soil Probing
DRILLING METHOD Direct Push
LOGGED BY EHY **CHECKED BY** SC
DRILL RIG 5400 Truck Geoprobe

GROUND WATER LEVELS (ft, bgs):

DATE	TIME	DEPTH	CASING	STAB

DEPTH (ft)	GRAPHIC LOG	MATERIAL DESCRIPTION	REMARKS	DEPTH INTERVAL (ft)	PID RESULTS	RECOVERY (ft)
0		SANDY SILT and SILTY CLAY (s(ML) & (CL-ML)/FILL); trace Gravel, moist	1	S-1 (0-4)	0.0	3.0
2		LEAN CLAY (CL); trace Gravel; brown, dry				
4		Moist	1	S-2 (4-8)	0.0	4.0
6						
8		End of boring at 8' BGS. Boring immediately backfilled with remaining soil and bentonite chips. Pavement surfaces were restored with asphalt cold patch and/or quick mix cement patch.				

REMARKS

1. Sample Collected

ENVIRONMENTAL BH COLUMN W/ REMARKS - GINT STD US LAB.GDT - 7/2/24 16:22 - \\GZACHICAGO\JOBS\81.0220733.01 TS CDOT QCQA (NOI PROGRAM) ALLEY & SIDEWALK CCDD-SOIL MANAGEMENT\2023 NOI ALLEYS\GINT\23-CP#46.GPJ

GZA GeoEnvironmental, Inc.
915 Harger Road, Suite 330
Oak Brook, IL 60523
630-684-9100

BORING NUMBER F-2

CLIENT TranSystems Corporation
PROJECT NAME TS CDOT CCDD 23-CP#46
PROJECT NUMBER 81.0220733.01
PROJECT LOCATION Chicago, Cook County, IL
DATE STARTED 12/12/23 **COMPLETED** 12/12/23
GROUND ELEVATION ~596 +/- 2' **HOLE SIZE** 2 inches
DRILLING CONTRACTOR Environmental Soil Probing
DRILLING METHOD Direct Push
LOGGED BY EHY **CHECKED BY** SC
DRILL RIG 5400 Truck Geoprobe

GROUND WATER LEVELS (ft, bgs):

DATE	TIME	DEPTH	CASING	STAB

DEPTH (ft)	GRAPHIC LOG	MATERIAL DESCRIPTION	REMARKS	DEPTH INTERVAL (ft)	PID RESULTS	RECOVERY (ft)
0		LEAN CLAY (CL); trace Gravel; black to gray, gasoline odors, moist	1	S-1 (0-4)	1.1	1.5
2						
4		Trace Sand; brown and gray, gasoline odors	1	S-2 (4-8)	0.5	3.0
6						
8		End of boring at 8' BGS. Boring immediately backfilled with remaining soil and bentonite chips. Pavement surfaces were restored with asphalt cold patch and/or quick mix cement patch.				

REMARKS

1. Sample Collected

ENVIRONMENTAL BH COLUMN W/ REMARKS - GINT STD US LAB.GDT - 7/2/24 16:22 - \\GZACHICAGO\JOBS\81.0220733.01 TS CDOT QCQA (NCI PROGRAM) ALLEY & SIDEWALK CCDD-SOIL MANAGEMENT\2023 NCI ALLEYS\GINT\23-CP#46.GPJ

GZA GeoEnvironmental, Inc.
915 Harger Road, Suite 330
Oak Brook, IL 60523
630-684-9100

BORING NUMBER F-3

CLIENT TranSystems Corporation
PROJECT NAME TS CDOT CCDD 23-CP#46
PROJECT NUMBER 81.0220733.01
PROJECT LOCATION Chicago, Cook County, IL
DATE STARTED 12/12/23 **COMPLETED** 12/12/23
GROUND ELEVATION ~595 +/- 2' **HOLE SIZE** 2 inches
DRILLING CONTRACTOR Environmental Soil Probing
DRILLING METHOD Direct Push
LOGGED BY EHY **CHECKED BY** SC
DRILL RIG 5400 Truck Geoprobe

GROUND WATER LEVELS (ft, bgs):

DATE	TIME	DEPTH	CASING	STAB

DEPTH (ft)	GRAPHIC LOG	MATERIAL DESCRIPTION	REMARKS	DEPTH INTERVAL (ft)	PID RESULTS	RECOVERY (ft)
0		TOPSOIL; black, moist	1	S-1 (0-4)	0.0	2.0
2		SANDY SILT (s(ML)/URBAN FILL:trace Coal); trace Gravel and Brick; black and brown, moist				
4		LEAN CLAY (CL); trace Gravel; brown and gray, moist	1	S-2 (4-8)	0.0	3.0
6						
8						

End of boring at 8' BGS. Boring immediately backfilled with remaining soil and bentonite chips.
Pavement surfaces were restored with asphalt cold patch and/or quick mix cement patch.

REMARKS

1. Sample Collected

ENVIRONMENTAL BH COLUMN W/ REMARKS - GINT STD US LAB.GDT - 7/2/24 16:22 - \\GZACHICAGO\JOBS\81.0220733.01 TS CDOT QCQA (NCI PROGRAM) ALLEY & SIDEWALK CCDD-SOIL MANAGEMENT\2023 NCI ALLEYS\GINT\23-CP#46.GPJ

GZA GeoEnvironmental, Inc.
915 Harger Road, Suite 330
Oak Brook, IL 60523
630-684-9100

BORING NUMBER F-4

CLIENT TranSystems Corporation
PROJECT NAME TS CDOT CCDD 23-CP#46
PROJECT NUMBER 81.0220733.01
PROJECT LOCATION Chicago, Cook County, IL
DATE STARTED 12/12/23 **COMPLETED** 12/12/23
GROUND ELEVATION ~598 +/- 2' **HOLE SIZE** 2 inches
DRILLING CONTRACTOR Environmental Soil Probing
DRILLING METHOD Direct Push
LOGGED BY EHY **CHECKED BY** SC
DRILL RIG 5400 Truck Geoprobe

GROUND WATER LEVELS (ft, bgs):

DATE	TIME	DEPTH	CASING	STAB

DEPTH (ft)	GRAPHIC LOG	MATERIAL DESCRIPTION	REMARKS	DEPTH INTERVAL (ft)	PID RESULTS	RECOVERY (ft)
0		SANDY SILT (s(ML)/URBAN FILL:trace Slag and Coal); trace Gravel and Brick; black and brown, moist	1	S-1 (0-4)	0.3	1.5
4		SANDY SILT (s(ML)/FILL); trace Gravel; brown and dark brown, wet	1	S-2 (4-8)	0.0	1.0
8		End of boring at 8' BGS. Boring immediately backfilled with remaining soil and bentonite chips. Pavement surfaces were restored with asphalt cold patch and/or quick mix cement patch.				

REMARKS

1. Sample Collected

ENVIRONMENTAL BH COLUMN W/ REMARKS - GINT STD US LAB.GDT - 7/2/24 16:22 - \\GZACHICAGO\JOBS\81.0220733.01 TS CDOT QCQA (NOI PROGRAM) ALLEY & SIDEWALK CCDD-SOIL MANAGEMENT\2023 NOI ALLEYS\GINT\23-CP#46.GPJ

GZA GeoEnvironmental, Inc.
915 Harger Road, Suite 330
Oak Brook, IL 60523
630-684-9100

BORING NUMBER F-5

CLIENT TranSystems Corporation
PROJECT NAME TS CDOT CCDD 23-CP#46
PROJECT NUMBER 81.0220733.01
PROJECT LOCATION Chicago, Cook County, IL
DATE STARTED 12/12/23 **COMPLETED** 12/12/23
GROUND ELEVATION ~599 +/- 2' **HOLE SIZE** 2 inches
DRILLING CONTRACTOR Environmental Soil Probing
DRILLING METHOD Direct Push
LOGGED BY EHY **CHECKED BY** SC
DRILL RIG 5400 Truck Geoprobe

GROUND WATER LEVELS (ft, bgs):

DATE	TIME	DEPTH	CASING	STAB

DEPTH (ft)	GRAPHIC LOG	MATERIAL DESCRIPTION	REMARKS	DEPTH INTERVAL (ft)	PID RESULTS	RECOVERY (ft)
0		LEAN CLAY (CL/URBAN FILL: trace Tile); trace Gravel	1	S-1 (0-4)	0.0	2.0
		SANDY GRAVEL (s(GW)/FILL)				
		SILTY CLAY (CL-ML/URBAN FILL: trace Coal); trace brick, moist				
2		Buried SILTY CLAY TOPSOIL; dark brown, moist				
4		LEAN CLAY (CL); trace Gravel; brown, moist	1	S-2 (4-8)	0.0	3.0
6						
8						

End of boring at 8' BGS. Boring immediately backfilled with remaining soil and bentonite chips.
Pavement surfaces were restored with asphalt cold patch and/or quick mix cement patch.

REMARKS

1. Sample Collected

ENVIRONMENTAL BH COLUMN W/ REMARKS - GINT STD US LAB.GDT - 7/2/24 16:22 - \\GZACHICAGO\JOBS\81.0220733.01 TS CDOT QCQA (NCI PROGRAM) ALLEY & SIDEWALK CCDD-SOIL MANAGEMENT\2023 NCI ALLEYS\GINT\23-CP#46.GPJ

GZA GeoEnvironmental, Inc.
915 Harger Road, Suite 330
Oak Brook, IL 60523
630-684-9100

BORING NUMBER F-6

CLIENT TranSystems Corporation
PROJECT NAME TS CDOT CCDD 23-CP#46
PROJECT NUMBER 81.0220733.01
PROJECT LOCATION Chicago, Cook County, IL
DATE STARTED 12/12/23 **COMPLETED** 12/12/23
GROUND ELEVATION ~598 +/- 2' **HOLE SIZE** 2 inches
DRILLING CONTRACTOR Environmental Soil Probing
DRILLING METHOD Direct Push
LOGGED BY EHY **CHECKED BY** SC
DRILL RIG 5400 Truck Geoprobe

GROUND WATER LEVELS (ft, bgs):

DATE	TIME	DEPTH	CASING	STAB

DEPTH (ft)	GRAPHIC LOG	MATERIAL DESCRIPTION	REMARKS	DEPTH INTERVAL (ft)	PID RESULTS	RECOVERY (ft)
0		SILT (ML/URBAN FILL: trace Coal, Glass, and Slag); gray, moist	1	S-1 (0-4)	0.0	3.0
		Buried TOPSOIL; dark brown, moist				
2		LEAN CLAY (CL); trace Gravel; brown, moist				
4			1	S-2 (4-8)	0.0	3.0
6						
8						

End of boring at 8' BGS. Boring immediately backfilled with remaining soil and bentonite chips.
Pavement surfaces were restored with asphalt cold patch and/or quick mix cement patch.

REMARKS

1. Sample Collected

ENVIRONMENTAL BH COLUMN W/ REMARKS - GINT STD US LAB.GDT - 7/2/24 16:22 - \\GZACHICAGO\JOBS\81.0220733.01 TS CDOT QCQA (NCI PROGRAM) ALLEY & SIDEWALK CCDD-SOIL MANAGEMENT\2023 NCI ALLEYS\GINT\23-CP#46.GPJ

GZA GeoEnvironmental, Inc.
915 Harger Road, Suite 330
Oak Brook, IL 60523
630-684-9100

BORING NUMBER F-7

CLIENT TranSystems Corporation
PROJECT NAME TS CDOT CCDD 23-CP#46
PROJECT NUMBER 81.0220733.01
PROJECT LOCATION Chicago, Cook County, IL
DATE STARTED 12/12/23 **COMPLETED** 12/12/23
GROUND ELEVATION ~598 +/- 2' **HOLE SIZE** 2 inches
DRILLING CONTRACTOR Environmental Soil Probing
DRILLING METHOD Direct Push
LOGGED BY EHY **CHECKED BY** SC
DRILL RIG 5400 Truck Geoprobe

GROUND WATER LEVELS (ft, bgs):

DATE	TIME	DEPTH	CASING	STAB

DEPTH (ft)	GRAPHIC LOG	MATERIAL DESCRIPTION	REMARKS	DEPTH INTERVAL (ft)	PID RESULTS	RECOVERY (ft)
0		LEAN CLAY (CL/URBAN FILL: trace Slag); brown and black, moist	1	S-1 (0-4)	0.0	2.0
2		LEAN CLAY (CL); trace Gravel; brown, moist				
4			1	S-2 (4-8)	0.0	3.0
6						
8		End of boring at 8' BGS. Boring immediately backfilled with remaining soil and bentonite chips. Pavement surfaces were restored with asphalt cold patch and/or quick mix cement patch.				

REMARKS

1. Sample Collected

ENVIRONMENTAL BH COLUMN W/ REMARKS - GINT STD US LAB.GDT - 7/2/24 16:22 - \\GZACHICAGO\JOBS\81.0220733.01 TS CDOT QCQA (NCI PROGRAM) ALLEY & SIDEWALK CCDD-SOIL MANAGEMENT\2023 NCI ALLEYS\GINT\23-CP#46.GPJ

GZA GeoEnvironmental, Inc.
915 Harger Road, Suite 330
Oak Brook, IL 60523
630-684-9100

BORING NUMBER F-8

CLIENT TranSystems Corporation
PROJECT NAME TS CDOT CCDD 23-CP#46
PROJECT NUMBER 81.0220733.01
PROJECT LOCATION Chicago, Cook County, IL
DATE STARTED 12/12/23 **COMPLETED** 12/12/23
GROUND ELEVATION ~597 +/- 2' **HOLE SIZE** 2 inches
DRILLING CONTRACTOR Environmental Soil Probing
DRILLING METHOD Direct Push
LOGGED BY EHY **CHECKED BY** SC
DRILL RIG 5400 Truck Geoprobe

GROUND WATER LEVELS (ft, bgs):

DATE	TIME	DEPTH	CASING	STAB

DEPTH (ft)	GRAPHIC LOG	MATERIAL DESCRIPTION	REMARKS	DEPTH INTERVAL (ft)	PID RESULTS	RECOVERY (ft)
0		LEAN CLAY (CL/URBAN FILL: trace Slag and Glass); brown and dark brown, moist	1	S-1 (0-4)	0.0	4.0
4		LEAN CLAY (CL); trace Gravel; brown, moist	1	S-2 (4-8)	0.0	3.5
8		End of boring at 8' BGS. Boring immediately backfilled with remaining soil and bentonite chips. Pavement surfaces were restored with asphalt cold patch and/or quick mix cement patch.				

REMARKS

1. Sample Collected

ENVIRONMENTAL BH COLUMN W/ REMARKS - GINT STD US LAB.GDT - 7/2/24 16:22 - \\GZACHICAGO\JOBS\81.0220733.01 TS CDOT QCQA (NCI PROGRAM) ALLEY & SIDEWALK CCDD-SOIL MANAGEMENT\2023 NCI ALLEYS\GINT\23-CP#46.GPJ

GZA GeoEnvironmental, Inc.
915 Harger Road, Suite 330
Oak Brook, IL 60523
630-684-9100

BORING NUMBER F-9

CLIENT TranSystems Corporation
PROJECT NAME TS CDOT CCDD 23-CP#46
PROJECT NUMBER 81.0220733.01
PROJECT LOCATION Chicago, Cook County, IL
DATE STARTED 12/12/23 **COMPLETED** 12/12/23
GROUND ELEVATION ~594 +/- 2' **HOLE SIZE** 2 inches
DRILLING CONTRACTOR Environmental Soil Probing
DRILLING METHOD Direct Push
LOGGED BY EHY **CHECKED BY** SC
DRILL RIG 5400 Truck Geoprobe

GROUND WATER LEVELS (ft, bgs):

DATE	TIME	DEPTH	CASING	STAB

DEPTH (ft)	GRAPHIC LOG	MATERIAL DESCRIPTION	REMARKS	DEPTH INTERVAL (ft)	PID RESULTS	RECOVERY (ft)
0		SANDY GRAVEL (s(GW)/FILL); gray, moist	1	S-1 (0-4)	78.5	4.0
		LEAN CLAY (CL/URBAN FILL: trace Coal); dark brown and brown, gasoline odors, moist				
2						
4			1	S-2 (4-8)	9.3	3.5
		LEAN CLAY (CL); trace Gravel; brown, gasoline odors, moist				
6						
8						

End of boring at 8' BGS. Boring immediately backfilled with remaining soil and bentonite chips.
Pavement surfaces were restored with asphalt cold patch and/or quick mix cement patch.

REMARKS

1. Sample Collected

ENVIRONMENTAL BH COLUMN W/ REMARKS - GINT STD US LAB.GDT - 7/2/24 16:22 - \\GZACHICAGO\JOBS\81.0220733.01 TS CDOT QCQA (NCI PROGRAM) ALLEY & SIDEWALK CCDD-SOIL MANAGEMENT\2023 NCI ALLEYS\GINT\23-CP#46.GPJ

ATTACHMENT E

EXAMPLE DUST METER CALCULATIONS

EXAMPLE LEAD ACTION LEVEL CALCULATIONS FOR DUST METER
ALLEY 23-CP#46

$$ELs = \frac{(10^6\ mg\ /\ kg)\ /(SF)}{conc\ (mg\ /\ kg)\ /\ EL\ (mg\ /\ m^3)}$$

Conversion Factor: 1,000,000 10^6 mg/kg

SF (Safety Factor): **2** Unitless

Soil Contaminant Concentration (conc): **2600** mg/kg

Exposure Limit (EL): **0.03** mg/m^3 (OSHA PEL for lead, 8 hour TWA OR exposure limit being used)

Concentration displayed on dust monitor of total dust in air at which the contaminant of concern would be at its established exposure limit (ELs):	**5.77**	**mg/m3**	**OR**	**5769**	**ug/m3**
The OSHA Permissible Exposure Limit for particulates not otherwise classified (PNOC). If the dust monitor displays a value greater than these listed, respiratory protection should be used.	**15**	**mg/m^3 TOTAL**	**OR**	**5**	**mg/m^3 RESPIRABLE**

Safety Factor (SF) is a unitless quantity used to account for your degree of confidence in the following factors (1

1. The concentration of the contaminant in the airborne dust is the same as the average soil concentration.

2. The soil concentration data depicts a representative or worst case.

3. The monitoring instrument used accurately reports the concentration of dust in the air (respirable dust monitors typically under report the concentration of total dust-in-air).

Huff & Huff incorporated
A Subsidiary of GZA

GEOTECHNICAL
ENVIRONMENTAL
ECOLOGICAL
WATER
CONSTRUCTION MANAGEMENT

915 Harger Road
Suite 330
Oak Brook, IL 60523
T: 630.684.9100
F: 630.684.9120
www.huffnhuff.com
www.gza.com



To: Chicago Department of Transportation

From: Shane Cuplin, P.G.; Adam Kittler, P.G.; Cory Wilson; and Matt Roth

Date: July 11, 2024

Re: **Infiltration Testing Memo: 2023 CDOT NCI Green Alley Program**
NCI Central Area, Ward 24, Alley 23-CP#46

Huff & Huff, Inc., a subsidiary of GZA, Inc. (H&H/GZA) mobilized to the alley bounded by W. 16th Street to the north, S. Drake Avenue to the east, W. Ogden Avenue to the south, and S. Central Park Avenue to the west, in Chicago, Cook County, Illinois (Project Area). Infiltration testing suitability was assessed in conjunction with the 23-CP#46 soils Clean Construction or Demolition Debris (CCDD) assessment performed on December 12, 2023.

Soil samples were collected as part of the 23-CP#46 soils CCDD assessment from nine (9) locations (F-1 through F-9) in the alley to a maximum depth of approximately eight (8) feet below ground surface (bgs). Soils observed in the alley consisted primarily urban fill material in the top 1 to 4 feet, underlain by brown lean CLAY to an approximate depth range of 3 to 8 feet bgs.

Based on the soil conditions assessed in the field, an infiltration test was not conducted. Soil permeability is typically poor to very poor in clay material. Based on prior infiltration testing conducted by H&H/GZA in other alley improvement projects for CDOT with similar soil conditions, and where an infiltration rate was not reported due to no water movement, conducting an infiltration test in alley 23-CP#46 was considered to not be suitable or cost effective. The elimination of testing is consistent with the protocol for field assessment of infiltration testing, which is attached for reference.

Therefore, an estimated static hydraulic conductivity value was not established for this project; however, it appears that the subsurface materials are not conducive to permeable design options.

Attached is a Soil Boring Location Map and Boring Logs for reference to soil conditions.

If you have any questions regarding this matter, please contact us at 630-684-9100.

Shane Cuplin, P.G.
Associate Principal

Adam Kittler
Project Manager


Cory Wilson
Project Manager/Consultant Reviewer

Matt Roth
Scientist II

An Equal Opportunity Employer M/F/V/H

ATTACHMENT A

SOIL BORING LOCATION MAP

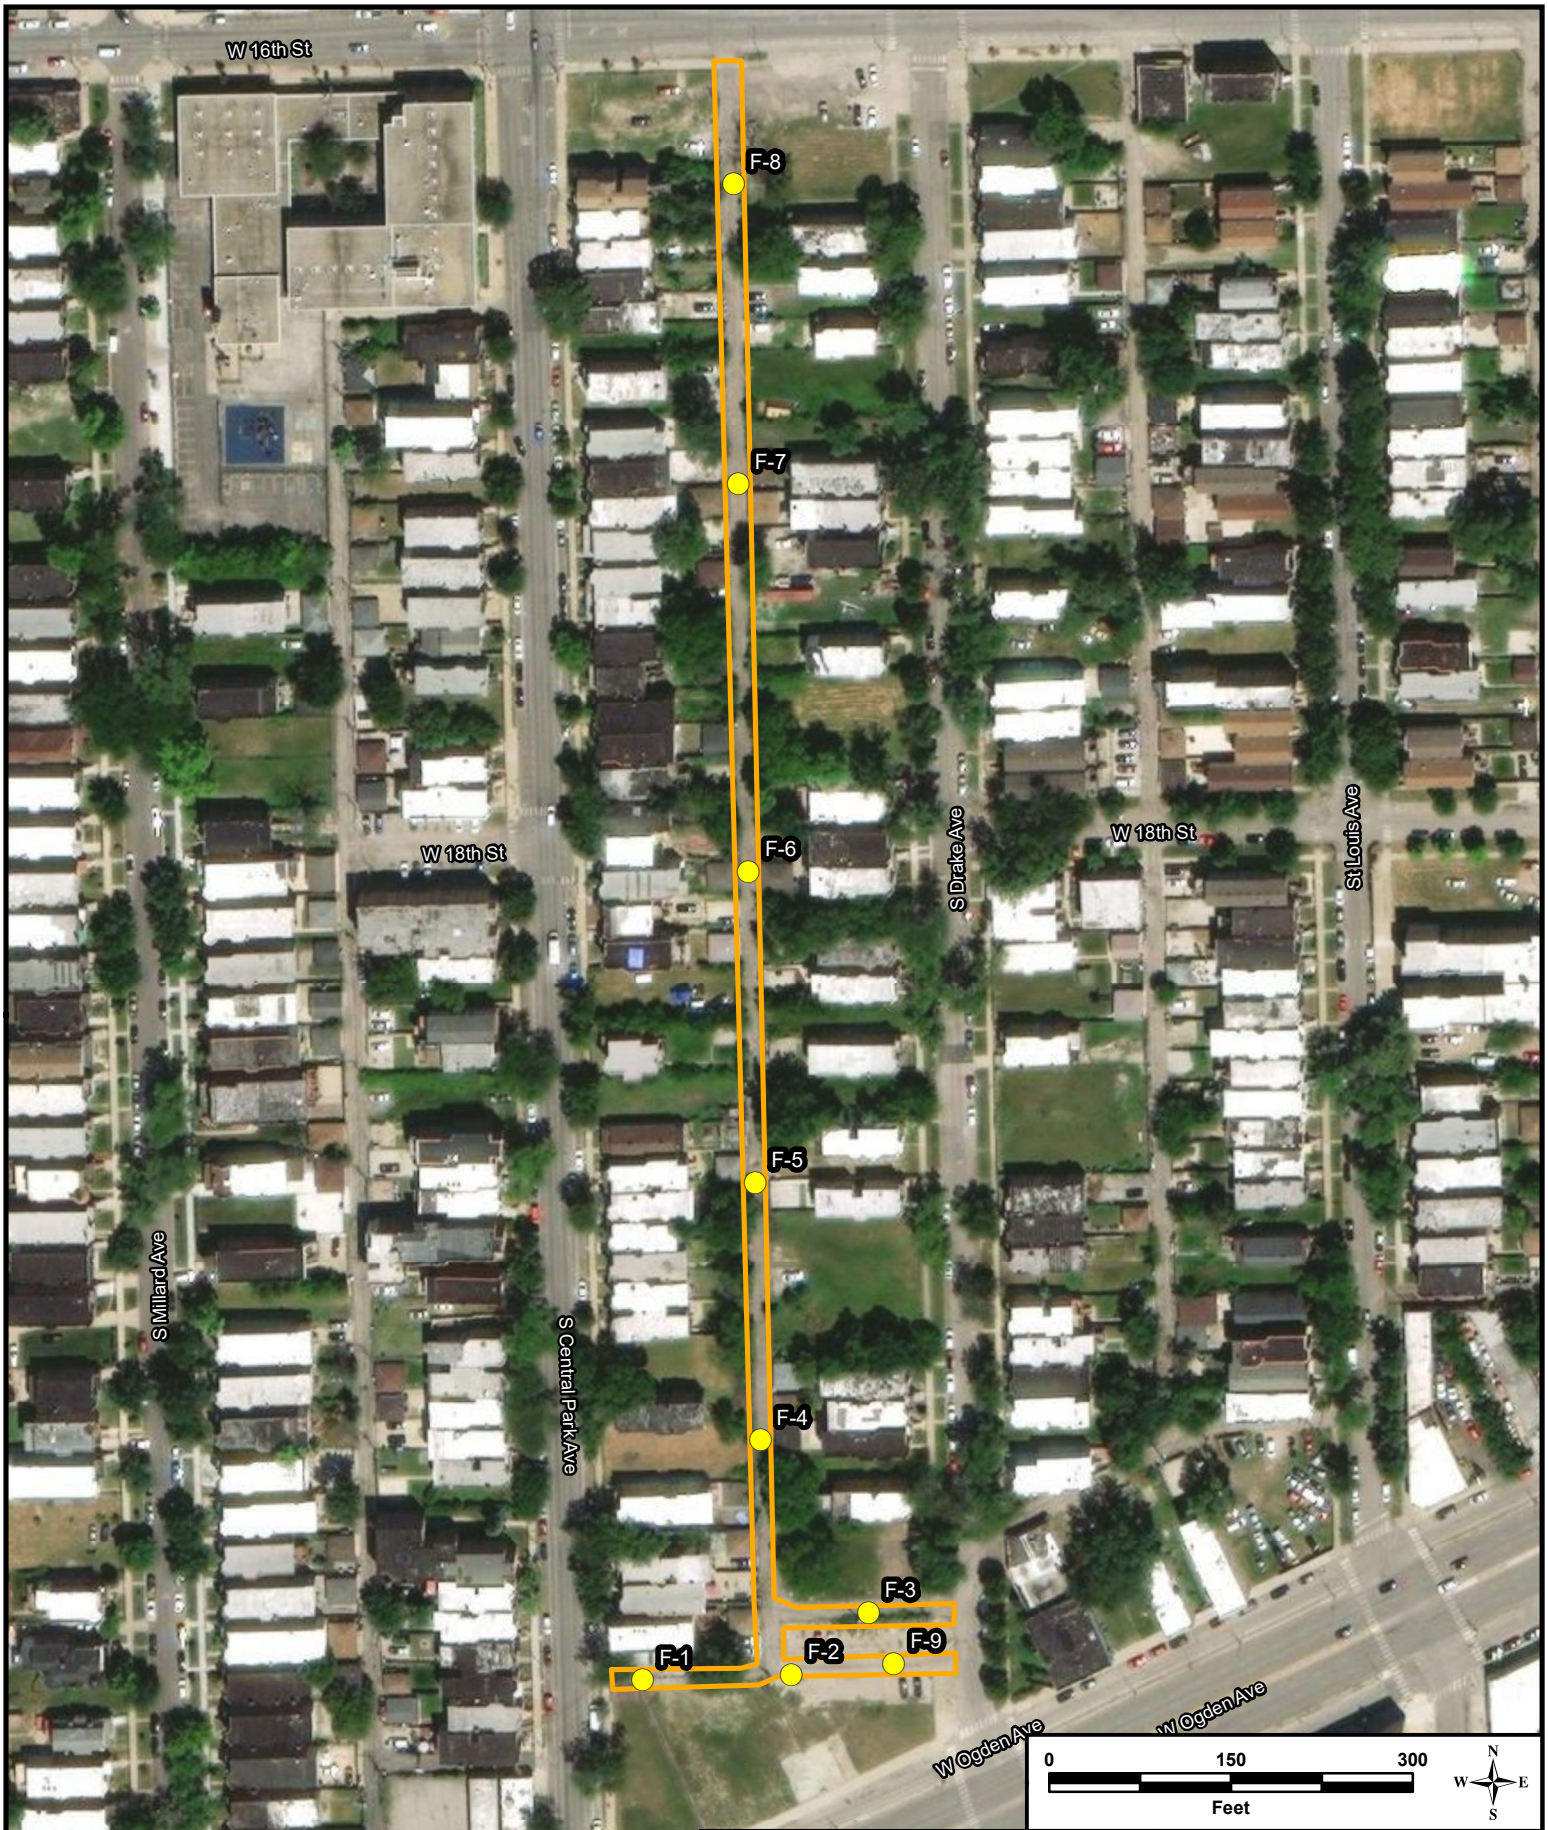

Huff & Huff, Inc.

Figure 1
Soil Boring Location Map
23-CP#46 Alley Project
Chicago, Cook County, IL

\\GZAChicago\Jobs\81.0220733.01 TS CDOT QCQA (NCI Program) Alley & Sidewalk CCDD-Soil Management\2023 NCI Alleys\23-CP#46\Figures\Figure_1_733_01_NCI_2023_Alleys_23_CP#46_SBLM.mxd

ATTACHMENT B

BORING LOGS

GZA GeoEnvironmental, Inc.
915 Harger Road, Suite 330
Oak Brook, IL 60523
630-684-9100

BORING NUMBER F-1

CLIENT TranSystems Corporation
PROJECT NAME TS CDOT CCDD 23-CP#46
PROJECT NUMBER 81.0220733.01
PROJECT LOCATION Chicago, Cook County, IL
DATE STARTED 12/12/23 **COMPLETED** 12/12/23
GROUND ELEVATION ~595 +/- 2' **HOLE SIZE** 2 inches
DRILLING CONTRACTOR Environmental Soil Probing
DRILLING METHOD Direct Push
LOGGED BY EHY **CHECKED BY** SC
DRILL RIG 5400 Truck Geoprobe

GROUND WATER LEVELS (ft, bgs):

DATE	TIME	DEPTH	CASING	STAB

DEPTH (ft)	GRAPHIC LOG	MATERIAL DESCRIPTION	REMARKS	DEPTH INTERVAL (ft)	PID RESULTS	RECOVERY (ft)
0		SANDY SILT and SILTY CLAY (s(ML) & (CL-ML)/FILL); trace Gravel, moist	1	S-1 (0-4)	0.0	3.0
2		LEAN CLAY (CL); trace Gravel; brown, dry				
4		Moist	1	S-2 (4-8)	0.0	4.0
6						
8		End of boring at 8' BGS. Boring immediately backfilled with remaining soil and bentonite chips. Pavement surfaces were restored with asphalt cold patch and/or quick mix cement patch.				

REMARKS

1. Sample Collected

ENVIRONMENTAL BH COLUMN W/ REMARKS - GINT STD US LAB.GDT - 7/2/24 16:22 - \\GZACHICAGO\JOBS\81.0220733.01 TS CDOT QCQA (NOI PROGRAM) ALLEY & SIDEWALK CCDD-SOIL MANAGEMENT\2023 NOI ALLEYS\GINT\23-CP#46.GPJ

GZA GeoEnvironmental, Inc.
915 Harger Road, Suite 330
Oak Brook, IL 60523
630-684-9100

BORING NUMBER F-2

CLIENT TranSystems Corporation
PROJECT NAME TS CDOT CCDD 23-CP#46
PROJECT NUMBER 81.0220733.01
PROJECT LOCATION Chicago, Cook County, IL
DATE STARTED 12/12/23 **COMPLETED** 12/12/23
GROUND ELEVATION ~596 +/- 2' **HOLE SIZE** 2 inches
DRILLING CONTRACTOR Environmental Soil Probing
DRILLING METHOD Direct Push
LOGGED BY EHY **CHECKED BY** SC
DRILL RIG 5400 Truck Geoprobe

GROUND WATER LEVELS (ft, bgs):

DATE	TIME	DEPTH	CASING	STAB

DEPTH (ft)	GRAPHIC LOG	MATERIAL DESCRIPTION	REMARKS	DEPTH INTERVAL (ft)	PID RESULTS	RECOVERY (ft)
0		LEAN CLAY (CL); trace Gravel; black to gray, gasoline odors, moist	1	S-1 (0-4)	1.1	1.5
2						
4		Trace Sand; brown and gray, gasoline odors	1	S-2 (4-8)	0.5	3.0
6						
8		End of boring at 8' BGS. Boring immediately backfilled with remaining soil and bentonite chips. Pavement surfaces were restored with asphalt cold patch and/or quick mix cement patch.				

REMARKS

1. Sample Collected

ENVIRONMENTAL BH COLUMN W/ REMARKS - GINT STD US LAB.GDT - 7/2/24 16:22 - \\GZACHICAGO\JOBS\81.0220733.01 TS CDOT QCQA (NCI PROGRAM) ALLEY & SIDEWALK CCDD-SOIL MANAGEMENT\2023 NCI ALLEYS\GINT\23-CP#46.GPJ

GZA GeoEnvironmental, Inc.
915 Harger Road, Suite 330
Oak Brook, IL 60523
630-684-9100

BORING NUMBER F-3

CLIENT TranSystems Corporation
PROJECT NAME TS CDOT CCDD 23-CP#46
PROJECT NUMBER 81.0220733.01
PROJECT LOCATION Chicago, Cook County, IL
DATE STARTED 12/12/23 **COMPLETED** 12/12/23
GROUND ELEVATION ~595 +/- 2' **HOLE SIZE** 2 inches
DRILLING CONTRACTOR Environmental Soil Probing
DRILLING METHOD Direct Push
LOGGED BY EHY **CHECKED BY** SC
DRILL RIG 5400 Truck Geoprobe

GROUND WATER LEVELS (ft, bgs):

DATE	TIME	DEPTH	CASING	STAB

DEPTH (ft)	GRAPHIC LOG	MATERIAL DESCRIPTION	REMARKS	DEPTH INTERVAL (ft)	PID RESULTS	RECOVERY (ft)
0		TOPSOIL; black, moist	1	S-1 (0-4)	0.0	2.0
2		SANDY SILT (s(ML)/URBAN FILL:trace Coal); trace Gravel and Brick; black and brown, moist				
4		LEAN CLAY (CL); trace Gravel; brown and gray, moist	1	S-2 (4-8)	0.0	3.0
6						
8						

End of boring at 8' BGS. Boring immediately backfilled with remaining soil and bentonite chips.
Pavement surfaces were restored with asphalt cold patch and/or quick mix cement patch.

REMARKS

1. Sample Collected

ENVIRONMENTAL BH COLUMN W/ REMARKS - GINT STD US LAB.GDT - 7/2/24 16:22 - \\GZACHICAGO\JOBS\81.0220733.01 TS CDOT QCQA (NCI PROGRAM) ALLEY & SIDEWALK CCDD-SOIL MANAGEMENT\2023 NCI ALLEYS\GINT\23-CP#46.GPJ

GZA GeoEnvironmental, Inc.
915 Harger Road, Suite 330
Oak Brook, IL 60523
630-684-9100

BORING NUMBER F-4

CLIENT TranSystems Corporation
PROJECT NAME TS CDOT CCDD 23-CP#46
PROJECT NUMBER 81.0220733.01
PROJECT LOCATION Chicago, Cook County, IL
DATE STARTED 12/12/23 **COMPLETED** 12/12/23
GROUND ELEVATION ~598 +/- 2' **HOLE SIZE** 2 inches
DRILLING CONTRACTOR Environmental Soil Probing
DRILLING METHOD Direct Push
LOGGED BY EHY **CHECKED BY** SC
DRILL RIG 5400 Truck Geoprobe

GROUND WATER LEVELS (ft, bgs):

DATE	TIME	DEPTH	CASING	STAB

DEPTH (ft)	GRAPHIC LOG	MATERIAL DESCRIPTION	REMARKS	DEPTH INTERVAL (ft)	PID RESULTS	RECOVERY (ft)
0		SANDY SILT (s(ML)/URBAN FILL:trace Slag and Coal); trace Gravel and Brick; black and brown, moist	1	S-1 (0-4)	0.3	1.5
4		SANDY SILT (s(ML)/FILL); trace Gravel; brown and dark brown, wet	1	S-2 (4-8)	0.0	1.0
8		End of boring at 8' BGS. Boring immediately backfilled with remaining soil and bentonite chips. Pavement surfaces were restored with asphalt cold patch and/or quick mix cement patch.				

REMARKS

1. Sample Collected

ENVIRONMENTAL BH COLUMN W/ REMARKS - GINT STD US LAB.GDT - 7/2/24 16:22 - \\GZACHICAGO\JOBS\81.0220733.01 TS CDOT QCQA (NOI PROGRAM) ALLEY & SIDEWALK CCDD-SOIL MANAGEMENT\2023 NOI ALLEYS\GINT\23-CP#46.GPJ

GZA GeoEnvironmental, Inc.
915 Harger Road, Suite 330
Oak Brook, IL 60523
630-684-9100

BORING NUMBER F-5

CLIENT TranSystems Corporation
PROJECT NAME TS CDOT CCDD 23-CP#46
PROJECT NUMBER 81.0220733.01
PROJECT LOCATION Chicago, Cook County, IL
DATE STARTED 12/12/23 **COMPLETED** 12/12/23
GROUND ELEVATION ~599 +/- 2' **HOLE SIZE** 2 inches
DRILLING CONTRACTOR Environmental Soil Probing
DRILLING METHOD Direct Push
LOGGED BY EHY **CHECKED BY** SC
DRILL RIG 5400 Truck Geoprobe

GROUND WATER LEVELS (ft, bgs):

DATE	TIME	DEPTH	CASING	STAB

DEPTH (ft)	GRAPHIC LOG	MATERIAL DESCRIPTION	REMARKS	DEPTH INTERVAL (ft)	PID RESULTS	RECOVERY (ft)
0		LEAN CLAY (CL/URBAN FILL: trace Tile); trace Gravel	1	S-1 (0-4)	0.0	2.0
		SANDY GRAVEL (s(GW)/FILL)				
		SILTY CLAY (CL-ML/URBAN FILL: trace Coal); trace brick, moist				
2		Buried SILTY CLAY TOPSOIL; dark brown, moist				
4		LEAN CLAY (CL); trace Gravel; brown, moist	1	S-2 (4-8)	0.0	3.0
6						
8						

End of boring at 8' BGS. Boring immediately backfilled with remaining soil and bentonite chips.
Pavement surfaces were restored with asphalt cold patch and/or quick mix cement patch.

REMARKS

1. Sample Collected

ENVIRONMENTAL BH COLUMN W/ REMARKS - GINT STD US LAB.GDT - 7/2/24 16:22 - \\GZACHICAGO\JOBS\81.0220733.01 TS CDOT QCQA (NCI PROGRAM) ALLEY & SIDEWALK CCDD-SOIL MANAGEMENT\2023 NCI ALLEYS\GINT\23-CP#46.GPJ

GZA GeoEnvironmental, Inc.
915 Harger Road, Suite 330
Oak Brook, IL 60523
630-684-9100

BORING NUMBER F-6

CLIENT TranSystems Corporation
PROJECT NAME TS CDOT CCDD 23-CP#46
PROJECT NUMBER 81.0220733.01
PROJECT LOCATION Chicago, Cook County, IL
DATE STARTED 12/12/23 **COMPLETED** 12/12/23
GROUND ELEVATION ~598 +/- 2' **HOLE SIZE** 2 inches
DRILLING CONTRACTOR Environmental Soil Probing
DRILLING METHOD Direct Push
LOGGED BY EHY **CHECKED BY** SC
DRILL RIG 5400 Truck Geoprobe

GROUND WATER LEVELS (ft, bgs):

DATE	TIME	DEPTH	CASING	STAB

DEPTH (ft)	GRAPHIC LOG	MATERIAL DESCRIPTION	REMARKS	DEPTH INTERVAL (ft)	PID RESULTS	RECOVERY (ft)
0		SILT (ML/URBAN FILL: trace Coal, Glass, and Slag); gray, moist	1	S-1 (0-4)	0.0	3.0
		Buried TOPSOIL; dark brown, moist				
2		LEAN CLAY (CL); trace Gravel; brown, moist				
4			1	S-2 (4-8)	0.0	3.0
6						
8						

End of boring at 8' BGS. Boring immediately backfilled with remaining soil and bentonite chips.
Pavement surfaces were restored with asphalt cold patch and/or quick mix cement patch.

REMARKS

1. Sample Collected

ENVIRONMENTAL BH COLUMN W/ REMARKS - GINT STD US LAB.GDT - 7/2/24 16:22 - \\GZACHICAGO\JOBS\81.0220733.01 TS CDOT QCQA (NCI PROGRAM) ALLEY & SIDEWALK CCDD-SOIL MANAGEMENT\2023 NCI ALLEYS\GINT\23-CP#46.GPJ

GZA GeoEnvironmental, Inc.
915 Harger Road, Suite 330
Oak Brook, IL 60523
630-684-9100

BORING NUMBER F-7

CLIENT TranSystems Corporation
PROJECT NAME TS CDOT CCDD 23-CP#46
PROJECT NUMBER 81.0220733.01
PROJECT LOCATION Chicago, Cook County, IL
DATE STARTED 12/12/23 **COMPLETED** 12/12/23
GROUND ELEVATION ~598 +/- 2' **HOLE SIZE** 2 inches
DRILLING CONTRACTOR Environmental Soil Probing
DRILLING METHOD Direct Push
LOGGED BY EHY **CHECKED BY** SC
DRILL RIG 5400 Truck Geoprobe

GROUND WATER LEVELS (ft, bgs):

DATE	TIME	DEPTH	CASING	STAB

DEPTH (ft)	GRAPHIC LOG	MATERIAL DESCRIPTION	REMARKS	DEPTH INTERVAL (ft)	PID RESULTS	RECOVERY (ft)
0		LEAN CLAY (CL/URBAN FILL: trace Slag); brown and black, moist	1	S-1 (0-4)	0.0	2.0
2		LEAN CLAY (CL); trace Gravel; brown, moist				
4			1	S-2 (4-8)	0.0	3.0
6						
8		End of boring at 8' BGS. Boring immediately backfilled with remaining soil and bentonite chips. Pavement surfaces were restored with asphalt cold patch and/or quick mix cement patch.				

REMARKS

1. Sample Collected

ENVIRONMENTAL BH COLUMN W/ REMARKS - GINT STD US LAB.GDT - 7/2/24 16:22 - \\GZACHICAGO\JOBS\81.0220733.01 TS CDOT QCQA (NCI PROGRAM) ALLEY & SIDEWALK CCDD-SOIL MANAGEMENT\2023 NCI ALLEYS\GINT\23-CP#46.GPJ

GZA GeoEnvironmental, Inc.
915 Harger Road, Suite 330
Oak Brook, IL 60523
630-684-9100

BORING NUMBER F-8

CLIENT TranSystems Corporation
PROJECT NAME TS CDOT CCDD 23-CP#46
PROJECT NUMBER 81.0220733.01
PROJECT LOCATION Chicago, Cook County, IL
DATE STARTED 12/12/23 **COMPLETED** 12/12/23
GROUND ELEVATION ~597 +/- 2' **HOLE SIZE** 2 inches
DRILLING CONTRACTOR Environmental Soil Probing
DRILLING METHOD Direct Push
LOGGED BY EHY **CHECKED BY** SC
DRILL RIG 5400 Truck Geoprobe

GROUND WATER LEVELS (ft, bgs):

DATE	TIME	DEPTH	CASING	STAB

DEPTH (ft)	GRAPHIC LOG	MATERIAL DESCRIPTION	REMARKS	DEPTH INTERVAL (ft)	PID RESULTS	RECOVERY (ft)
0		LEAN CLAY (CL/URBAN FILL: trace Slag and Glass); brown and dark brown, moist	1	S-1 (0-4)	0.0	4.0
4		LEAN CLAY (CL); trace Gravel; brown, moist	1	S-2 (4-8)	0.0	3.5
8		End of boring at 8' BGS. Boring immediately backfilled with remaining soil and bentonite chips. Pavement surfaces were restored with asphalt cold patch and/or quick mix cement patch.				

REMARKS

1. Sample Collected

ENVIRONMENTAL BH COLUMN W/ REMARKS - GINT STD US LAB.GDT - 7/2/24 16:22 - \\GZACHICAGO\JOBS\81.0220733.01 TS CDOT QCQA (NCI PROGRAM) ALLEY & SIDEWALK CCDD-SOIL MANAGEMENT\2023 NCI ALLEYS\GINT\23-CP#46.GPJ

GZA GeoEnvironmental, Inc.
915 Harger Road, Suite 330
Oak Brook, IL 60523
630-684-9100

BORING NUMBER F-9

CLIENT TranSystems Corporation
PROJECT NAME TS CDOT CCDD 23-CP#46
PROJECT NUMBER 81.0220733.01
PROJECT LOCATION Chicago, Cook County, IL
DATE STARTED 12/12/23 **COMPLETED** 12/12/23
GROUND ELEVATION ~594 +/- 2' **HOLE SIZE** 2 inches
DRILLING CONTRACTOR Environmental Soil Probing
DRILLING METHOD Direct Push
LOGGED BY EHY **CHECKED BY** SC
DRILL RIG 5400 Truck Geoprobe

GROUND WATER LEVELS (ft, bgs):

DATE	TIME	DEPTH	CASING	STAB

DEPTH (ft)	GRAPHIC LOG	MATERIAL DESCRIPTION	REMARKS	DEPTH INTERVAL (ft)	PID RESULTS	RECOVERY (ft)
0		SANDY GRAVEL (s(GW)/FILL); gray, moist	1	S-1 (0-4)	78.5	4.0
		LEAN CLAY (CL/URBAN FILL: trace Coal); dark brown and brown, gasoline odors, moist				
2						
4			1	S-2 (4-8)	9.3	3.5
		LEAN CLAY (CL); trace Gravel; brown, gasoline odors, moist				
6						
8						

End of boring at 8' BGS. Boring immediately backfilled with remaining soil and bentonite chips.
Pavement surfaces were restored with asphalt cold patch and/or quick mix cement patch.

REMARKS

1. Sample Collected

ENVIRONMENTAL BH COLUMN W/ REMARKS - GINT STD US LAB.GDT - 7/2/24 16:22 - \\GZACHICAGO\JOBS\81.0220733.01 TS CDOT QCQA (NCI PROGRAM) ALLEY & SIDEWALK CCDD-SOIL MANAGEMENT\2023 NCI ALLEYS\GINT\23-CP#46.GPJ


ATTACHMENT C

FIELD ASSESSMENT PROTOCOL

***DRAFT* Field Assessment for Infiltration Testing on CDOT NCI Green Alley Program Projects**

In an effort to assess the suitability of conducting subsurface infiltration testing on CDOT NCI alley projects, the following protocol is implemented in the field. The following protocol is based on discussions with the C*NECT team and CDOT personnel in early 2021.

Protocol

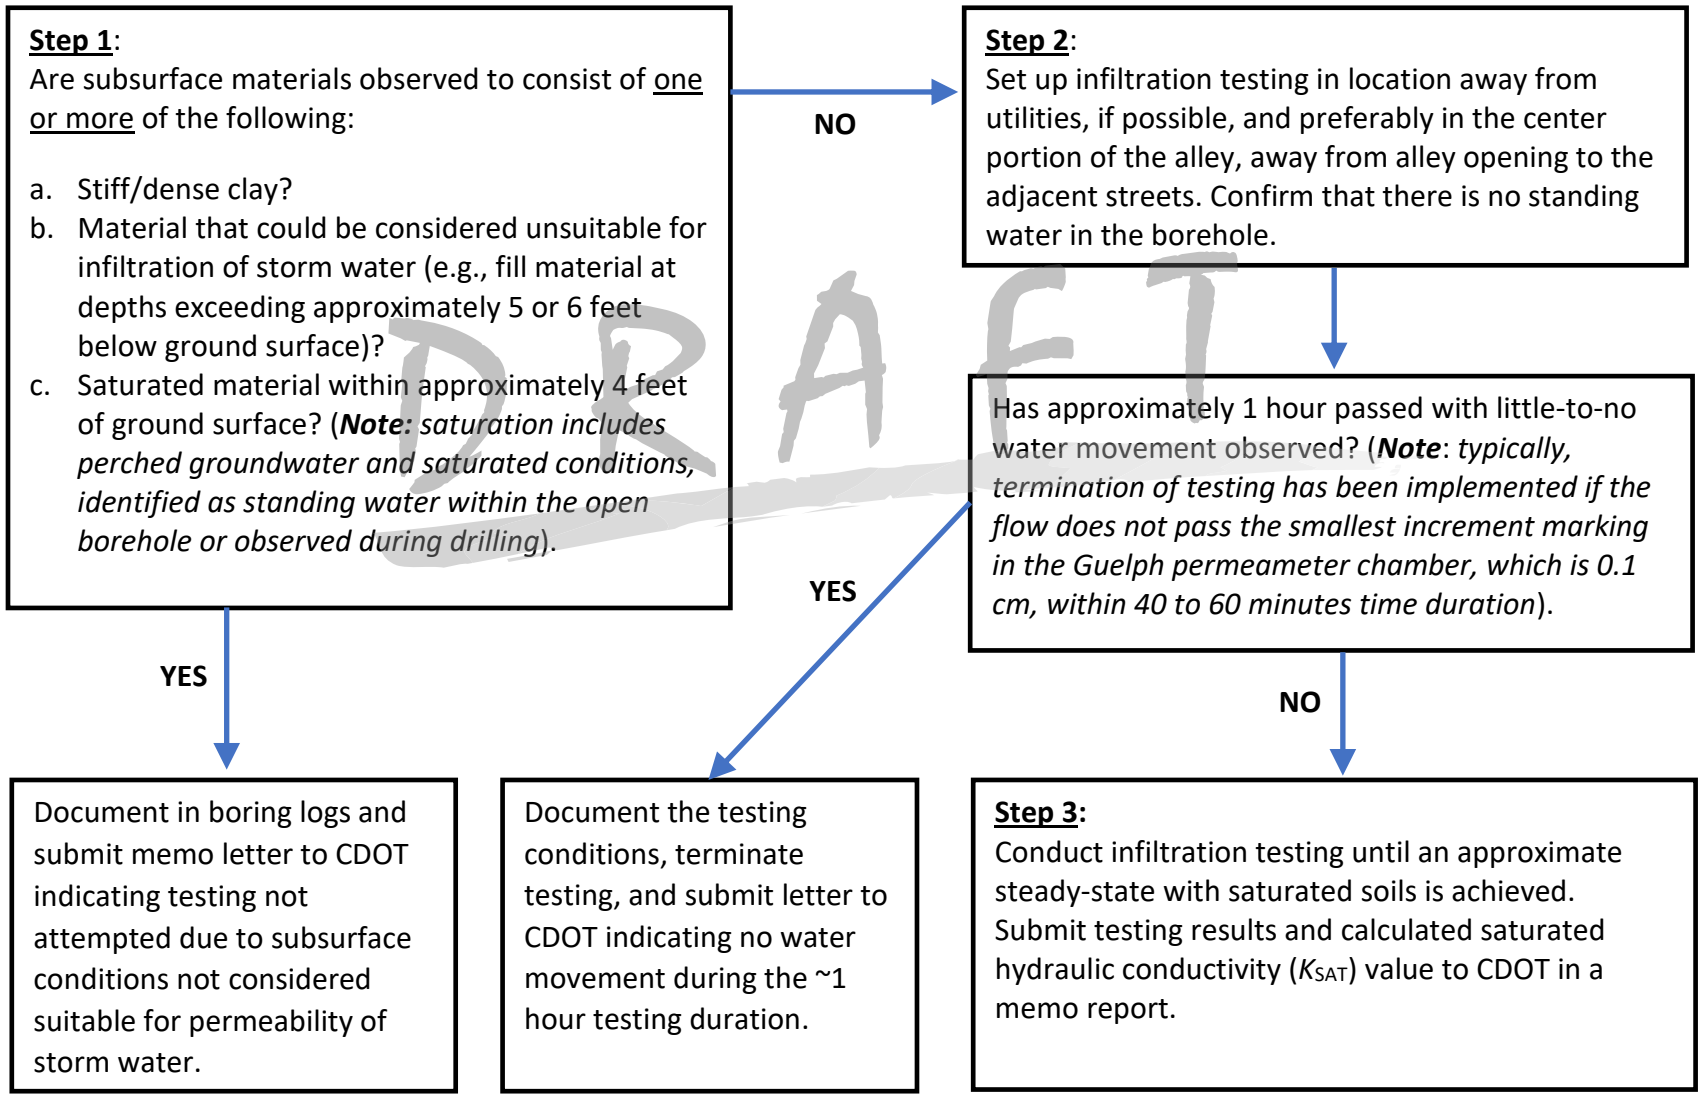

DRAFT

Huff & Huff incorporated
A Subsidiary of GZA

GEOTECHNICAL
ENVIRONMENTAL
ECOLOGICAL
WATER
CONSTRUCTION MANAGEMENT

915 Harger Road
Suite 330
Oak Brook, IL 60523
T: 630.684.9100
F: 630.684.9120
www.huffnhuff.com
www.gza.com



To: Chicago Department of Transportation

From: Shane Cuplin, P.G.; Adam Kittler, P.G.; Cory Wilson; and Matt Roth

Date: July 11, 2024

Re: **Landfill Recommendation Memo: 2023 CDOT NCI Green Alley Program**
NCI Central Area, Ward 24, Alley 23-CP#46

On December 12, 2023, Huff & Huff, Inc., a subsidiary of GZA, Inc. (H&H/GZA), mobilized to the alley bounded by W. 16th Street to the north, S. Drake Avenue to the east, W. Ogden Avenue to the south, and S. Central Park Avenue to the west, in Chicago, Cook County, Illinois (Project Area).

Six (6) potentially impacted properties (PIPs) were identified near the Project Area, based on environmental due diligence, including review of regulatory database listings, historical aerial photographs, and a site visit in connection with the Project Area. Based on the identified PIPs, as well as the location in Chicago and the potential to encounter urban fill material, an LPC-663 form with accompanying analytical testing results was appropriate for the Project Area. Nine (9) soil borings were advanced within the Project Area, corresponding to the areas of planned excavation/soil disposal, as depicted on the figures included in **Attachment A**. Soil borings F-1 through F-9 were advanced on December 12, 2023, to a depth of approximately eight (8) feet below ground surface (bgs), and representative soil samples from each boring were collected and submitted for laboratory analysis.

Samples were analyzed for one or more of the following analytical suites: volatile organic compounds (VOCs); polynuclear aromatic hydrocarbons (PNAs); total Resource Conservation and Recovery Act (RCRA) metals; Toxicity Characteristic Leaching Procedure (TCLP) chromium; TCLP lead; Synthetic Precipitation Leaching Procedure (SPLP) lead; and soil pH.

The following tables present the results from soil sampling:

Table 1: Identified Sites from ERIS Database (Within 500' of Project Area)
Table 2: Analytical Summary (CCDD Testing)
Table 3: VOC Results Detected Above the Laboratory RLs
Table 4: PNA Results Detected Above the Laboratory RLs
Table 5: Metals Results Detected Above the Laboratory RLs
Table 6: Soil pH and PID Screening Results
Table 7: Soil Disposal Description Summary

Attachment A includes figures depicting the Project Area, PIPs, and Article 669.05 Soil Type; **Attachment B** includes the laboratory analytical reports; and **Attachment C** includes the boring logs.

Field Observations and Analytical Summary

On December 12, 2023, H&H/GZA collected representative soil samples from nine (9) soil borings within the Project Area, as displayed on the figures included in **Attachment A**. Soil borings F-1 through F-9 were advanced to approximately 8 feet bgs. Boring logs are included in **Attachment C**. Samples were screened with the photoionization detector (PID) meter, with results ranging from 0.0 parts per million (ppm) 78.5 ppm. Urban fill material was observed in

borings F-3, F-4, F-5, F-6, F-7, F-8, and F-9 containing one or more waste/debris items, including slag, cinders, coal, glass, and/or tile. Borings F-1 and F-2 were not noted to contain waste or debris items in the urban fill and/or silty fill material. Based on the identified PIPs, PID screening results, and on-site observations, samples were analyzed for specific parameters, as presented in **Table 2**.

TABLE 1 – Identified Sites from ERIS Database (Within 500' of Project Area)

Site Name	***Map ID***	***Address (Distance & Direction)***	***Database*/Reason***	***PIP?***
Public Street	7	1658 S Drake Ave (Adj, E)	• **IEPA DOCS**: BOL #0316295044	No
A. Keinberg	3	3520 W Ogden Ave (Adj, E)	• **TANKS CHICAGO**: One (1) 500-gal fuel oil UST	**Yes**
350-354 West Ogden Bldg. Corp. / Apartment/Retail Building, Lawndale Motors / City of Chicago	2, 4, 5, 8	3536-3556 W Ogden Ave (Adj, S)	• **UST, TANKS CHICAGO**: ➢ One (1) 6,000-gal fuel oil UST, installed 1959, abandoned ➢ Two (2) 550-gal lubricating oil UST, installed 1953, abandoned ➢ One (1) 2,000-gal heating oil UST, removed 2007 ➢ Two (2) 550-gal gasoline UST, removed 2007 • **SPILLS**: ➢ Incident No. H-2023-0556, occurred on 07/12/2023, leak from one (1) 6,000-gal gasoline and two (2) 550-gal lubricating oil, tanks flooded during rain spilling into nearby storm sewers • **PERMITS CHICAGO (UST)**: One (1) 2,000-gal pre-74 heating oil tank remove application, expired 02/20/2008	**Yes**
Ernest Jenkins	12	3600 W Ogden Ave (~120 ft, SW)	• **PERMITS CHICAGO (APCP)**: Application ID #DOEAIR19106, expired 2006	No
Board of Education	17	3606 W Ogden Ave (~130 ft, SW)	• **TANKS CHICAGO**: ➢ One (1) 2,000-gal fuel oil UST, installed 1962 ➢ One (1) 2,000-gal fuel oil UST, installed 1977	**Yes**
City of Chicago	6	1600 S Drake Ave (Adj, E)	• **TANKS CHICAGO**: ➢ One (1) 10,000-gal fuel oil UST, installed 1958 ➢ One (1) 2,000-gal gasoline UST, installed 1949 ➢ One (1) 6,000-gal gasoline UST, inspected 1965 ➢ Convert one (1) 10,000-gal fuel oil UST to gasoline UST, 04/22/1965	**Yes**

TABLE 1 – Identified Sites from ERIS Database (Within 500' of Project Area)

Site Name	***Map ID***	***Address (Distance & Direction)***	***Database*/Reason***	***PIP?***
Anton Dvorak Public School	1	3615 W 16th St (~190 ft, W)	• **TANKS CHICAGO**: ➢ One (1) 8,000-gal fuel oil UST, installed 1963 • **IEPA DOCS**: BOL #0316295039 • **RCRA -NG**: "Dvorak" listed as SQG in 1997 of lead (D008); no violations • ***Additional Listings***: FINDS/FRS, PERMITS CHICAGO (APCP)	No
Pinkston	9	1846 S Central Park Ave (~200 ft, W)	• **PERMITS CHICAGO (APCP)**: Application ID #DOEAIR4948, status expired 1999	No
Gloria Jenkins / Standard Oil	10, 14, 11	3525 W Ogden Ave / 1901 S Drake Ave (~200 ft, SE)	• **TANKS CHICAGO**: ➢ Two (2) 6,000-gal gasoline UST, replaced with same 03/21/1975 ➢ One (1) 6,000-gal gasoline UST, inspected 09/11/1970 ➢ Three (3) 6,000-gal and one (1) 1,000-gal gasoline UST, removed 12/15/1987; two (2) 550-gal waste and fuel oil UST, removed 12/15/1987 ➢ Five (5) 6,000-gal fuel oil UST, removed 11/28/1989 ➢ Two (2) 1,000-gal and one (1) 2,000-gal gasoline UST, removed 04/24/1948 ➢ Two (2) 1,000-gal UST removed, replaced by one (1) 2,000-gal and one (1) 3,000-gal gasoline UST on 12/06/1956 • **IEPA DOCS**: BOL #0316305045 • ***Additional Listings***: FINDS/FRS	**Yes**
Anesha Buchannan	15	3602 W 16th St (~250 ft, NW)	• **PERMITS CHICAGO (APCP)**: Application ID #ENVAIR982061, status open	No
Gunice Dallas	18	1859 S Millard Ave (~250 ft, W)	• **PERMITS CHICAGO (APCP)**: Application ID #DOEAIR3857, status expired 1998	No

TABLE 1 – Identified Sites from ERIS Database (Within 500' of Project Area)

Site Name	*Map ID*	*Address (Distance & Direction)*	*Database*/Reason*	*PIP?*
Illinois Bell Telephone Company, SBC Q11570, AT&T	21	1908 S St Louis Ave (~260, SE)	• **UST, TANKS CHICAGO**: ➢ One (1) 10,000-gal fuel oil UST and two (2) 275-gal diesel UST, installed 06/05/1959 ➢ One (1) 10,000-gal diesel UST, removed 10/24/1990 ➢ One (1) 10,000-gal fuel oil UST, removed 07/12/1991 • **LUST, SPILLS, LUST DOCUMENT**: ➢ IEMA LUST Incident No. 903156: LUST from diesel UST in October 1990; NFR letter date of 04/12/1991 • **IEPA DOCS**: BOL #0316305042 • **RCRA-NG**: "Ill Bell Tel Co Lawndale Co" listed as NG in 1985; "Illinois Bell – Q11570" listed as SQG in 1990, no waste code listed; listed as NG in 2002 for ignitable waste (D001), corrosive waste (D002), and lead (D008), no violations • ***Additional Listings***: PERMITS CHICAGO (APCP), TIER 2	**Yes**
Sherwin Williams Paint Company,	16	3561 W Ogden Ave (~295 ft, S)	• **UST, TANKS CHICAGO**: ➢ One (1) 2,000-gal gasoline UST, removed 08/15/1991 • **RCRA-NG**: "The Sherman-Williams Company" listed as LQG in 1991 for ignitable waste (D001); listed as LQG in 1992, no waste code listed; listed at NG in 2006, no violations • **IEPA DOCS**: BOL #0316305057 • ***Additional Listings***: FINDS/FRS	No
Vivian Robinson	19	1533 S Central Park Ave (~330 ft, NNE)	• **PERMITS CHICAGO (APCP)**: Application ID #DOEAIR9363, status expired 2002	No
P. G. Berland	13	3555 W Ogden Ave (~340 ft, S)	• **TANKS CHICAGO**: ➢ One (1) 500-gal and two (2) 275-gal UST removed, replaced by one (1) 6,000-gal benzine UST on 08/29/1962 ➢ One (1) 1,500-gal fuel oil UST, installed 05/03/1960	No

TABLE 1 – Identified Sites from ERIS Database (Within 500' of Project Area)

Site Name	***Map ID***	***Address (Distance & Direction)***	***Database*/Reason***	***PIP?***
Resilient Corridor Site 8	22	3626 W Ogden Ave (~350 ft, SW)	• **SRP, ENG, REM ASSESS**: "City of Chicago Dept of Fleet & Facility Mgmt" received NFR letter 2018; Residential or Industrial/Commercial Land Use	No
Honey Bee Trucking	25, 28	1823 S Millard Ave (~370 ft, W)	• **IEPA DOCS**: BOL #0316305128 • **RCRA-NG**: "Honey Bee Trucking" listed as NG, received in 1997 and 2009 • ***Additional Listings***: FINDS/FRS	No
E & E Hauling	20	3616 W Ogden Ave (~370 ft, SW)	• **TANKS CHICAGO**: ➢ One (1) 1,500-gal fuel oil UST, installed 02/27/1948 ➢ One (1) 1,500-gal fuel oil UST, removed 03/15/1977	No
Ruth Mils	23	1830 S St Louis Ave (~390 ft, E)	• **PERMITS CHICAGO (APCP)**: Application ID #DOEAIR7358, status expired 2001	No
Gillette Co, Sanford	24, 29	3500 W 16th St (~475 ft)	• **IEPA DOCS**: BOL #0971255109 • ***Additional Listings***: AFS	No

*****Only sites which conform to ASTM International Standard E 1527-13 are included, unless otherwise noted or warranted based on the nature of the database listing.

TABLE 2 – Analytical Summary

Soil Boring	Depth, ft	Sampling Date	VOCs	PNAs	RCRA Metals	TCLP Metals	pH
F-1	0-4	12/12/2023	X	X	X	X[1]	X
	4-8	12/12/2023		X	X	X[1]	X
F-2	0-4	12/12/2023	X	X	X	X[1]	X
	4-8	12/12/2023		X	X	X[1]	X
F-3	0-4	12/12/2023		X	X	X[1]	X
	4-8	12/12/2023	X	X	X	X[1]	X
F-4	0-4	12/12/2023	X	X	X	X[1]	X
	4-8	12/12/2023		X	X	X[1]	X
F-5	0-4	12/12/2023		X	X	X[1]	X
	4-8	12/12/2023	X	X	X	X[1]	X
F-6	0-4	12/12/2023	X	X	X	X[1]	X
	4-8	12/12/2023		X	X	X[1]	X
F-7	0-4	12/12/2023		X	X	X[1]	X
	4-8	12/12/2023	X	X	X	X[1]	X

TABLE 2 – Analytical Summary

Soil Boring	Depth, ft	Sampling Date	VOCs	PNAs	RCRA Metals	TCLP Metals	pH
F-8	0-4	12/12/2023	X	X	X	X[1]	X
	4-8	12/12/2023		X	X	X[1]	X
F-9	0-4	12/12/2023	X	X	X	X[1]	X
	4-8	12/12/2023	X	X	X	X[1]	X

[1] Includes TCLP chromium and TCLP lead.

Table 3 through **Table 6** below summarize the detectable concentrations for VOCs, PNAs, metals, and soil pH. **Attachment B** contains the laboratory analytical results.

TABLE 3 – VOC Results Detected Above the Laboratory Reporting Limits

Parameter	*MAC*[1]	*Tier I SRO*[2]		Sample Results	
		CW Ingestion	*CW Inhalation*	**F-9 (0-4)**	**F-9 (4-8)**
VOC	----------mg/kg----------				
Benzene	*0.03*	*2,300*	*2.2*	**0.0091**	< 0.0067
Ethylbenzene	*13*	*20,000*	*58*	**0.014**	**0.049**
Toluene	*12*	*410,000*	*42*	**0.0074**	< 0.0067
Xylenes, Total	*5.6*	*41,000*	*5.6*	**0.034**	< 0.020

Bold Refers to result that is detected above the laboratory reporting limit.

[1] Refers to Maximum Allowable Concentration (MAC) of Chemical Constituents in Uncontaminated Soil Used As Fill Material At Regulated Fill Operations (35 IAC1100.Subpart F).

[2] Refers to Soil Remedial Objective (SRO) from Tables A and B, Appendix B, Part 742 – TACO.

TABLE 4 – PNA Results Detected Above the Laboratory Reporting Limits

Parameter	*MAC*[1]				*Tier I SRO*[2]		Sample Results								
	(Chicago)[3]	*(MSA)*[4]	*(Non-MSA)*[5]	*(Non-Pop.)*[6]	*CW Ing.*	*CW Inh.*	**F-1 (0-4)**	**F-2 (4-8)**	**F-3 (0-4)**	**F-4 (0-4)**	**F-4 (4-8)**	**F-5 (0-4)**	**F-6 (0-4)**	**F-9 (0-4)**	**F-9 (4-8)**
PNA	----------mg/kg----------														
Acenaphthene	*570*	*570*	*570*	*570*	*120,000*	---	**0.20**	< 0.041	**1.6**	**6.6**	**0.88**	< 0.040	< 0.040	**2.4**	**0.081**
Acenaphthylene	---	---	---	---	---	---	**0.55**	< 0.041	**0.88**	**3.7**	**0.80**	< 0.040	< 0.040	< 0.040	< 0.040
Anthracene	*12,000*	*12,000*	*12,000*	*12,000*	*610,000*	---	**1.0**	< 0.041	**4.3**	**24**	**3.6**	**0.042**	**0.074**	**4.3**	**0.10**
Benz(a)anthracene	*10.9*[7]	*1.8*	*0.9*	*0.9*	*170*	---	**3.6**	< 0.041	**9.9**	**46**	**7.6**	**0.15**	**0.27**	**6.2**	**0.074**
Benzo(a)pyrene	*11.4*[7]	*2.1*	*0.98*	*0.09*	*17*	---	**4.3**	< 0.041	**10**	**44**	**8.0**	**0.19**	**0.29**	**6.5**	**0.048**
Benzo(b)fluoranthene	*13.1*[7]	*2.1*	*0.9*	*0.9*	*170*	---	**3.3**	< 0.041	**8.7**	**37**	**5.6**	**0.14**	**0.23**	**5.4**	**0.048**
Benzo(g,h,i)perylene	---	---	---	---	---	---	**2.6**	< 0.041	**5.9**	**21**	**4.3**	**0.11**	**0.16**	**3.2**	< 0.040
Benzo(k)fluoranthene	*9*	*9*	*9*	*9*	*1,700*	---	**3.2**	< 0.041	**8.7**	**31**	**5.7**	**0.13**	**0.20**	**4.0**	< 0.040
Chrysene	*88*	*88*	*88*	*88*	*17,000*	---	**3.4**	< 0.041	**11**	**45**	**7.4**	**0.18**	**0.25**	**6.0**	**0.14**
Dibenz(a,h)anthracene	*1.03*[7]	*0.42*	*0.15*	*0.09*	*17*	---	**1.1**	< 0.041	**3.2**	**11**	**2.0**	**0.058**	**0.078**	**1.5**	< 0.040
Fluoranthene	*3,100*	*3,100*	*3,100*	*3,100*	*82,000*	---	**6.7**	< 0.041	**22**	**95**	**16**	**0.28**	**0.50**	**16**	**0.067**
Fluorene	*560*	*560*	*560*	*560*	*82,000*	---	**0.35**	< 0.041	**1.9**	**13**	**1.4**	< 0.040	< 0.040	**2.3**	**0.15**
Indeno(1,2,3-cd)pyrene	*5.77*[7]	*1.6*	*0.9*	*0.9*	*170*	---	**2.1**	< 0.041	**5.4**	**19**	**3.9**	**0.084**	**0.11**	**2.8**	< 0.040
Naphthalene	*1.8*	*1.8*	*1.8*	*1.8*	*4,100*	*1.8*	**0.18**	< 0.041	**1.0**	**6.9**	**0.49**	< 0.040	< 0.040	**1.9**	**0.067**
Phenanthrene	---	---	---	---	---	---	**3.9**	**0.058**	**17**	**84**	**12**	**0.22**	**0.26**	**19**	**0.36**
Pyrene	*2,300*	*2,300*	*2,300*	*2,300*	*61,000*	---	**7.0**	< 0.041	**18**	**80**	**15**	**0.35**	**0.49**	**13**	**0.16**

Bold	Refers to result that is detected above laboratory reporting limit.
Bold/Shaded	Refers to results that exceed the applicable MAC value and/or Tier I SRO value.

[1] Refers to the Maximum Allowable Concentrations (MACs) of Chemical Constituents in Uncontaminated Soil Used as Fill Material At Regulated Fill Operations (35 IAC Code 1100.Subpart F).

[2] Refers to Soil Remediation Objective (SRO) for the Construction Worker Ingestion Exposure Pathway route, in Tables A and B, Appendix B, IAC Part 742 – TACO.

[3] MAC value for CCDD disposal facilities *Within Chicago Corporate Limits*.

[4] MAC value for CCDD disposal facilities *Within a Populated Area in a Metropolitan Statistical Area (MSA) County, Excluding Chicago.*

[5] MAC value for CCDD disposal facilities *Within a Populated Area in a non-MSA County*.

[6] MAC value for CCDD disposal facilities *Outside a Populated Area*.

[7] Revised values for City of Chicago polynuclear aromatic hydrocarbon background concentrations originally listed in Part 742, Appendix A, Table H per IEPA Letter dated November 2022.

TABLE 5 – Total Metals Results Detected Above the Laboratory Reporting Limits

Parameter	MAC[1] (Within an MSA County)	MAC[1] (Outside an MSA County)	Tier I SRO[2] CW Ing.	Tier I SRO[2] CW Inh.	Sample Results F-1 (0-4)	F-1 (4-8)	F-2 (0-4)	F-2 (4-8)	F-3 (0-4)	F-3 (4-8)	F-4 (0-4)	F-4 (4-8)	F-5 (0-4)	F-5 (4-8)	F-6 (0-4)	F-6 (4-8)	F-7 (0-4)	F-7 (4-8)	F-8 (0-4)	F-8 (4-8)	F-9 (0-4)	F-9 (4-8)
Total Metals	----------mg/kg----------																					
Arsenic	*13.0*	*11.3*	*61*	*25,000*	**12.1**	**9.5**	**7.5**	**5.0**	**26.5**	**5.0**	**12.2**	**8.5**	**9.3**	**18.4**	**11.5**	**5.9**	**9.6**	**12.9**	**8.5**	**17**	**9.3**	**11**
Barium	*1,500*	*1,500*	*14,000*	*870,000*	**430**	**61**	**69**	**29**	**480**	**24**	**380**	**550**	**140**	**220**	**250**	**46**	**69**	**120**	**74**	**39**	**170**	**65**
Cadmium	*5.2*	*5.2*	*200*	*59,000*	**1.5**	< 0.59	< 0.60	< 0.62	**1.5**	< 0.62	**2.6**	**0.85**	**0.60**	< 0.59	< 0.60	< 0.59	< 0.59	< 0.57	< 0.54	< 0.59	**0.56**	< 0.57
Chromium	*21*	*21*	*4,100*	*690*	**21.3***	**23.6***	**29.4***	**26.9***	**73.0***	**23.6***	**30.8***	**51.5***	**20.6**	**21.0**	**16**	**23.6***	**25.0***	**23.5***	**25***	**24***	**25***	**25***
Lead	*107*	*107*	*700*	---	**490**	**17**	**18**	**16**	**910**	**10**	**1200**	**2600**	**200**	**18**	**320**	**13**	**15**	**20**	**96**	**26**	**340**	**15**
Mercury	*0.89*	*0.89*	*61*	0.1[3]	**1.6**	**0.027**	**0.024**	**0.022**	**0.48[3]**	< 0.022	**0.25[3]**	**0.16[3]**	**0.19[3]**	**0.025**	**1.6**	**0.027**	**0.022**	**0.023**	**0.042**	**0.029**	**0.091**	**0.028**
Selenium	*1.3*	*1.3*	*1,000*	---	**1.5**	< 1.2	< 1.2	< 1.2	< 1.2	< 1.2	< 1.0	< 1.3	< 1.2	< 1.2	**1.4**	< 1.2	< 1.2	< 1.1	< 1.1	< 1.2	< 1.0	< 1.1
Silver	*4.4*	*4.4*	*1,000*	---	**1.1**	< 1.2	< 1.2	< 1.2	< 1.2	< 1.2	< 1.0	< 1.3	< 1.2	< 1.2	< 1.2	< 1.2	< 1.2	< 1.1	< 1.1	< 1.2	< 1.0	< 1.1
TCLP Metals	----------mg/L----------																					
Chromium	*0.1*	*0.1*	---	---	< 0.020	< 0.020	< 0.020	< 0.020	< 0.020	< 0.020	< 0.020	< 0.020	< 0.020	< 0.020	< 0.020	< 0.020	< 0.020	< 0.020	< 0.020	< 0.020	< 0.020	< 0.020
Lead	*0.0075*	*0.0075*	---	---	**0.077**	< 0.0050	**0.0057**	< 0.0050	**0.14**	< 0.0050	**0.41**	**0.11**	**0.018**	< 0.0050	**0.059**	< 0.0050	**0.0068**	< 0.0050	< 0.0050	< 0.0050	**0.012**	< 0.0050
SPLP Metals	----------mg/L----------																					
Lead	*0.0075*	*0.0075*	---	---	NA	NA	NA	NA	NA	NA	NA	NA	**0.012**	NA	NA	NA	NA	NA	NA	NA	NA	NA

Bold	Refers to result that is detected above laboratory reporting limit.
Bold/Shaded	Refers to results that exceed the applicable MAC value and/or Tier I SRO value.

[1] Refers to the Maximum Allowable Concentrations (MACs) of Chemical Constituents in Uncontaminated Soil Used as Fill Material At Regulated Fill Operations (35 IAC Code 1100.Subpart F).
[2] Refers to Remedial Objective (RO) from Tables A and B, Appendix B, Part 742 – TACO.
[3] Refers to the mercury Construction Worker (CW) Inhalation Soil Remedial Objective (SRO), which is established for elemental mercury and represents a portion of the total mercury result reported by the analytical laboratory. The Tier 1 CW Inhalation SRO for mercury is based on the elemental portion of the metal which can become volatilized and can be inhaled as a vapor; however, the mercury typically detected is likely attributed to inorganic mercury salt compounds (association with coal, specifically).
*Achieves the alternative MAC value based on leachable and/or total result.

TABLE 6 – Soil pH and PID Screening Results

Soil Boring	Depth, ft	Sampling Date	PID Screening Result (ppm)	Soil pH Result
F-1	0-4	12/12/2023	0.0	8.02
	4-8	12/12/2023	0.0	8.04
F-2	0-4	12/12/2023	**1.1**	8.56
	4-8	12/12/2023	0.5	8.97
F-3	0-4	12/12/2023	0.0	8.40
	4-8	12/12/2023	0.0	8.13
F-4	0-4	12/12/2023	0.3	8.42
	4-8	12/12/2023	0.0	8.12
F-5	0-4	12/12/2023	0.0	8.09
	4-8	12/12/2023	0.0	8.08
F-6	0-4	12/12/2023	0.0	8.12
	4-8	12/12/2023	0.0	8.28
F-7	0-4	12/12/2023	0.0	8.23
	4-8	12/12/2023	0.0	8.36
F-8	0-4	12/12/2023	0.0	8.37
	4-8	12/12/2023	0.0	8.30
F-9	0-4	12/12/2023	**78.5**	7.90
	4-8	12/12/2023	**9.3**	7.86

Bold/Shaded Refers to result outside the acceptable range for CCDD disposal of 6.25 to 9.00 or PID screening above background levels (1.0 ppm).

Soil Disposal Classification Assessment

Based on waste/debris observed in the urban fill material for borings F-3 (0.5-4'), F-4 (0-4'), F-5 (0-1.5'), F-6 (0-1'), F-7 (0-1'), F-8 (0-4'), and F-9 (0.5-4.5'); elevated PID readings and/or petroleum odors noted in samples F-2 (0-4), F-2 (4-8), F-9 (0-4), and F-9 (4-8); results for various PNAs; and results for arsenic, lead, mercury, and selenium for one or more of samples F-1 (0-4), F-3 (0-4), F-4 (0-4), F-4 (4-8), F-5 (0-4), F-5 (4-8), F-6 (0-4), F-8 (4-8), and F-9 (0-4), the following areas are within a **CCDD Exclusion Area**:

- F-1: from ground surface to approximately 4 feet bgs
- F-2: from ground surface to the maximum anticipated excavation depth
- F-3: from ground surface to approximately 4 feet bgs
- F-4: from ground surface to the maximum anticipated excavation depth
- F-5: from ground surface to the maximum anticipated excavation depth
- F-6: from ground surface to approximately 4 feet bgs
- F-7: from ground surface to approximately 1 feet bgs

- F-8: from ground surface to the maximum anticipated excavation depth
- F-9: from ground surface to the maximum anticipated excavation depth

According to Illinois Department of Transportation (IDOT) Standard Specifications for Road and Bridge Construction, Section 669.05 (Removal and Disposal of Regulated Substances – Contaminated Soil and/or Groundwater Management and Disposal), the following areas shall be managed as follows:

669.05 Regulated Substances Management and Disposal

(a) Soil Types: *"Soil Analytical Results Exceed Most Stringent MAC. When the soil analytical results indicate detected levels exceed the most stringent maximum allowable concentration (MAC) for chemical constituents in soil established pursuant to Subpart F of 35 Ill. Adm. Code 1100.605, the soil shall be managed as follows:"*

Spoils generated from F-5 (1.5-4') are classified as 669.05(a)(1):

- "*When analytical results indicate inorganic chemical constituents exceed the most stringent MAC, but still considered within area background levels by the Engineer, the excavated soil can be utilized within the right-of-way as embankment or fill, when suitable. If the soils cannot be utilized within the right-of-way, they shall be managed and disposed of at a landfill as a non-special waste*."
- Soils Management Summary (per Article 669.05 of the IDOT Construction Manual): "*Soil can be used on site or managed and disposed of at a properly permitted landfill as non-special waste. When disposed of at a landfill, the Contractor must provide a signed letter specifying the proposed disposal facility and documentation the landfill is permitted to accept the regulated soil. The Contractor is also responsible for providing the Waste Material Profile and Generator's Non-Special Waste Certification*."

Spoils generated from F-7 (4-8') are classified as 669.05(a)(2):

- "*When analytical results indicate inorganic chemical constituents exceed the most stringent MAC but do not exceed the MAC for a Metropolitan Statistical Area (MSA) County identified in 35 Ill. Admin. Code 742 Appendix A. Table G, the excavated soil can be utilized within the right-of-way as embankment or fill, when suitable, or managed and disposed of at a clean construction and demolition debris (CCDD) facility or an uncontaminated soil fill operation (USFO) within an MSA County provided the pH of the soil is within the range of 6.25 - 9.0, inclusive*."
- Soils Management Summary (per Article 669.05 of the IDOT Construction Manual)*: "Soil can be used on site, disposed of at a clean construction demolition debris (CCDD) or uncontaminated soil fill operation (USFO) within an MSA County."*

Spoils generated from F-1 (0-4'), F-2 (0-4'Full Depth), F-3 (0-4'), F-4 (0-4'Full Depth), F-4 (4-8'), F-5 (0-1.5'), F-5 (4-8'), F-6 (0-4'), F-7 (0-1'), F-8 (0-8'Full Depth), and F-9 (0-4'), and F-9 (4-8'Full Depth) are classified as 669.05(a)(5):

- "*When the Engineer determines soil cannot be managed according to Articles 669.05(a)(1) through (a)(4) above and the materials do not contain special waste or hazardous waste, as determined by the Engineer, the soil shall be managed and disposed of at a landfill as a non-special waste*."
- Soils Management Summary (per Article 669.05 of the IDOT Construction Manual)*: "Disturbed soil must be managed and disposed of at a properly permitted landfill as non-special waste. The Contractor must provide a signed letter specifying the proposed disposal facility and documentation the landfill is permitted to accept the regulated soil. The Contractor is also responsible for providing the Waste Material Profile and Generator's Non-Special Waste Certification."*

Spoils generated from the remainder of the Project Area are certified for disposal at a CCDD facility or USFO facility, within the following areas:

- Within Chicago corporate limits
- A populated area in a Metropolitan Statistical Area (MSA) excluding Chicago
- A populated area in a non-MSA county
- A non-populated area

TABLE 7 – Soil Disposal Description Summary

Soil Boring ID	Soil Interval	Sample Classification	Parameter(s) Exceeding MAC(s)	Eligible for CCDD or USFO Disposal?	Soil Disposal Classification (Max Excavation Depth) [1]
F-1	**0-4'**	**669.05(a)(5)**	**PNAs; Metals (lead, mercury, selenium), CWCA-Metals (mercury)**	**No: 0-4'**	**0-4': Landfill as Non-Special Waste (NSW)**
	4-8'	Unrestricted	None	Yes: 4-8'	4-8': CCDD (Unrestricted[2])
F-2	**0-4'**	**669.05(a)(5)**	**Elevated PID (1.1 ppm); Gasoline Odors**	**No: 0-4'**	**0-4': Landfill as NSW**
	4-8'	**669.05(a)(5)**	**Gasoline Odors**	**No: 4-8'**	**4-8': Landfill as NSW**
F-3	**0-4'**	**669.05(a)(5)**	**Urban Fill (coal); PNAs, Metals (arsenic, lead); CWCA-Metals (lead)**	**No: 0-4'**	**0-4': Landfill as NSW**
	4-8'	Unrestricted	None	Yes: 4-8'	4-8': CCDD (Unrestricted[2])
F-4	**0-4'**	**669.05(a)(5)**	**Urban Fill (slag, coal); PNAs; Metals (lead); CWCA-Metals (lead); CWCA-PNAs (benzo(a)pyrene, naphthalene)**	**No: 0-4'**	**0-4': Landfill as NSW**
	4-8'	**669.05(a)(5)**	**PNAs; Metals (lead); CWCA-Metals (lead)**	**No: 4-8'**	**4-8': Landfill as NSW**
F-5	**0-1.5'**	**669.05(a)(5)**	**Urban Fill (tile, coal)**	**No: 0-1.5'**	**0-1.5': Landfill as NSW**
	1.5-4'	**669.05(a)(1)**	**PNAs; Metals (lead)**	**No: 1.5-4'**	**1.5-4': Landfill as NSW or *Site Reuse***

TABLE 7 – Soil Disposal Description Summary

Soil Boring ID	Soil Interval	Sample Classification	Parameter(s) Exceeding MAC(s)	Eligible for CCDD or USFO Disposal?	Soil Disposal Classification (Max Excavation Depth) [1]
	4-8'	**669.05(a)(5)**	**Metals (arsenic)**	**No: 4-8'**	**4-8': Landfill as NSW**
F-6	**0-4'**	**669.05(a)(5)**	**Urban Fill (coal, glass, slag); Metals (mercury, selenium); CWCA-Metals (mercury)**	**No: 0-4'**	**0-4': Landfill as NSW**
	4-8'	Unrestricted	None	Yes: 4-8'	4-8': CCDD (Unrestricted[2])
F-7	**0-1'**	**669.05(a)(5)**	**Urban Fill (slag)**	**No: 0-1'**	**0-1': Landfill as NSW**
	1-4'	Unrestricted	None	Yes: 1-4'	1-4': CCDD (Unrestricted[2])
	4-8'	669.05(a)(2)	Metals (arsenic)	Yes: 4-8'	4-8': CCDD (*Within MSA Counties*) or *Site Reuse*
F-8	**0-4'**	**669.05(a)(5)**	**Urban Fill (glass, slag)**	**No: 0-4'**	**0-4': Landfill as NSW**
	4-8'	**669.05(a)(5)**	**Metals (arsenic)**	**No: 4-8'**	**4-8': Landfill as NSW**
F-9	**0-4'**	**669.05(a)(5)**	**Urban Fill (coal); Gasoline Odors; Elevated PID (78.5 ppm); PNAs; CWCA-PNAs (naphthalene)**	**No: 0-4'**	**0-4': Landfill as NSW**
	4-8'	**669.05(a)(5)**	**Elevated PID (9.3 ppm); Gasoline Odors**	**No: 4-8'**	**4-8': Landfill as NSW**

[1] Based on maximum excavation depth planned per Contract Plans. To avoid summarizing the full boring depth based on most-restrictive soil classification per sample depths analyzed, multiple options are summarized based on planned excavation depth throughout Project Area.

[2] "Unrestricted" refers to material that is approved for CCDD disposal at any facility location (e.g., Within Chicago Corporate Limits, Within a Populated Area in a MSA County, Within a Populated Area in Non-MSA County, and Outside a Populated Area).

Bold/Shaded Refers to areas which are within a **CCDD Exclusion Area**.

Bold/Shaded Refers to areas which are within a **CCDD Exclusion Area AND** within a **Construction Worker Caution Area**.

Discussion of CW Caution Area(s)

Based on analytical results for benzo(a)pyrene, naphthalene, lead and/or mercury from samples F-1 (0-4), F-3 (0-4), F-4 (0-4), F-4 (4-8), F-6 (0-4), and F-9 (0-4), a **Construction Worker Caution Areas (CWCAs)** have been identified for the following area(s) The CWCAs are additionally discussed in the CCDD Narrative, dated July 2024, submitted under a separate cover.

- F-1: Construction Worker Inhalation (**mercury**) from ground surface to approximately 4 feet bgs
- F-3: Construction Worker Ingestion (**lead**) from ground surface to approximately 4 feet bgs
- F-4: Construction Worker Ingestion (**lead**) from ground surface to the maximum anticipated excavation depth; Construction Worker Ingestion (**benzo(a)pyrene**) from ground surface to approximately 4 feet bgs; Construction Worker Inhalation (**naphthalene**) from ground surface to approximately 4 feet bgs
- F-6: Construction Worker Inhalation (**mercury**) from ground surface to approximately 4 feet bgs
- F-9: Construction Worker Inhalation (**naphthalene**) from ground surface to approximately 4 feet bgs

Materials generated for landfilling as part of the CDOT Neighborhood Capital Improvement (NCI) Program Central Area shall be managed and disposed as Non-Special Waste at the Waste Management (WM) Laraway landfill facility.

If materials generated from the project are designated as 669.05(a)(5) spoils or other spoils and to be disposed of at a licensed landfill operation, CDOT/CDOT's consultant must be notified if spoils are taken to a landfill other than Waste Management. Waste Management has requested that drivers bring two copies of the Industrial Waste Tracking Receipt with them on the first load each day. If spoils are disposed of at a landfill other than Waste Management, a separate landfill profile must be obtained and coordinated with CDOT.

If you have any questions regarding this matter, please contact us at 630-684-9100.

Shane Cuplin, P.G.
Associate Principal


Adam Kittler
Project Manager

Cory Wilson
Project Manager/Consultant Reviewer

Matt Roth
Scientist II

ATTACHMENT A

FIGURES

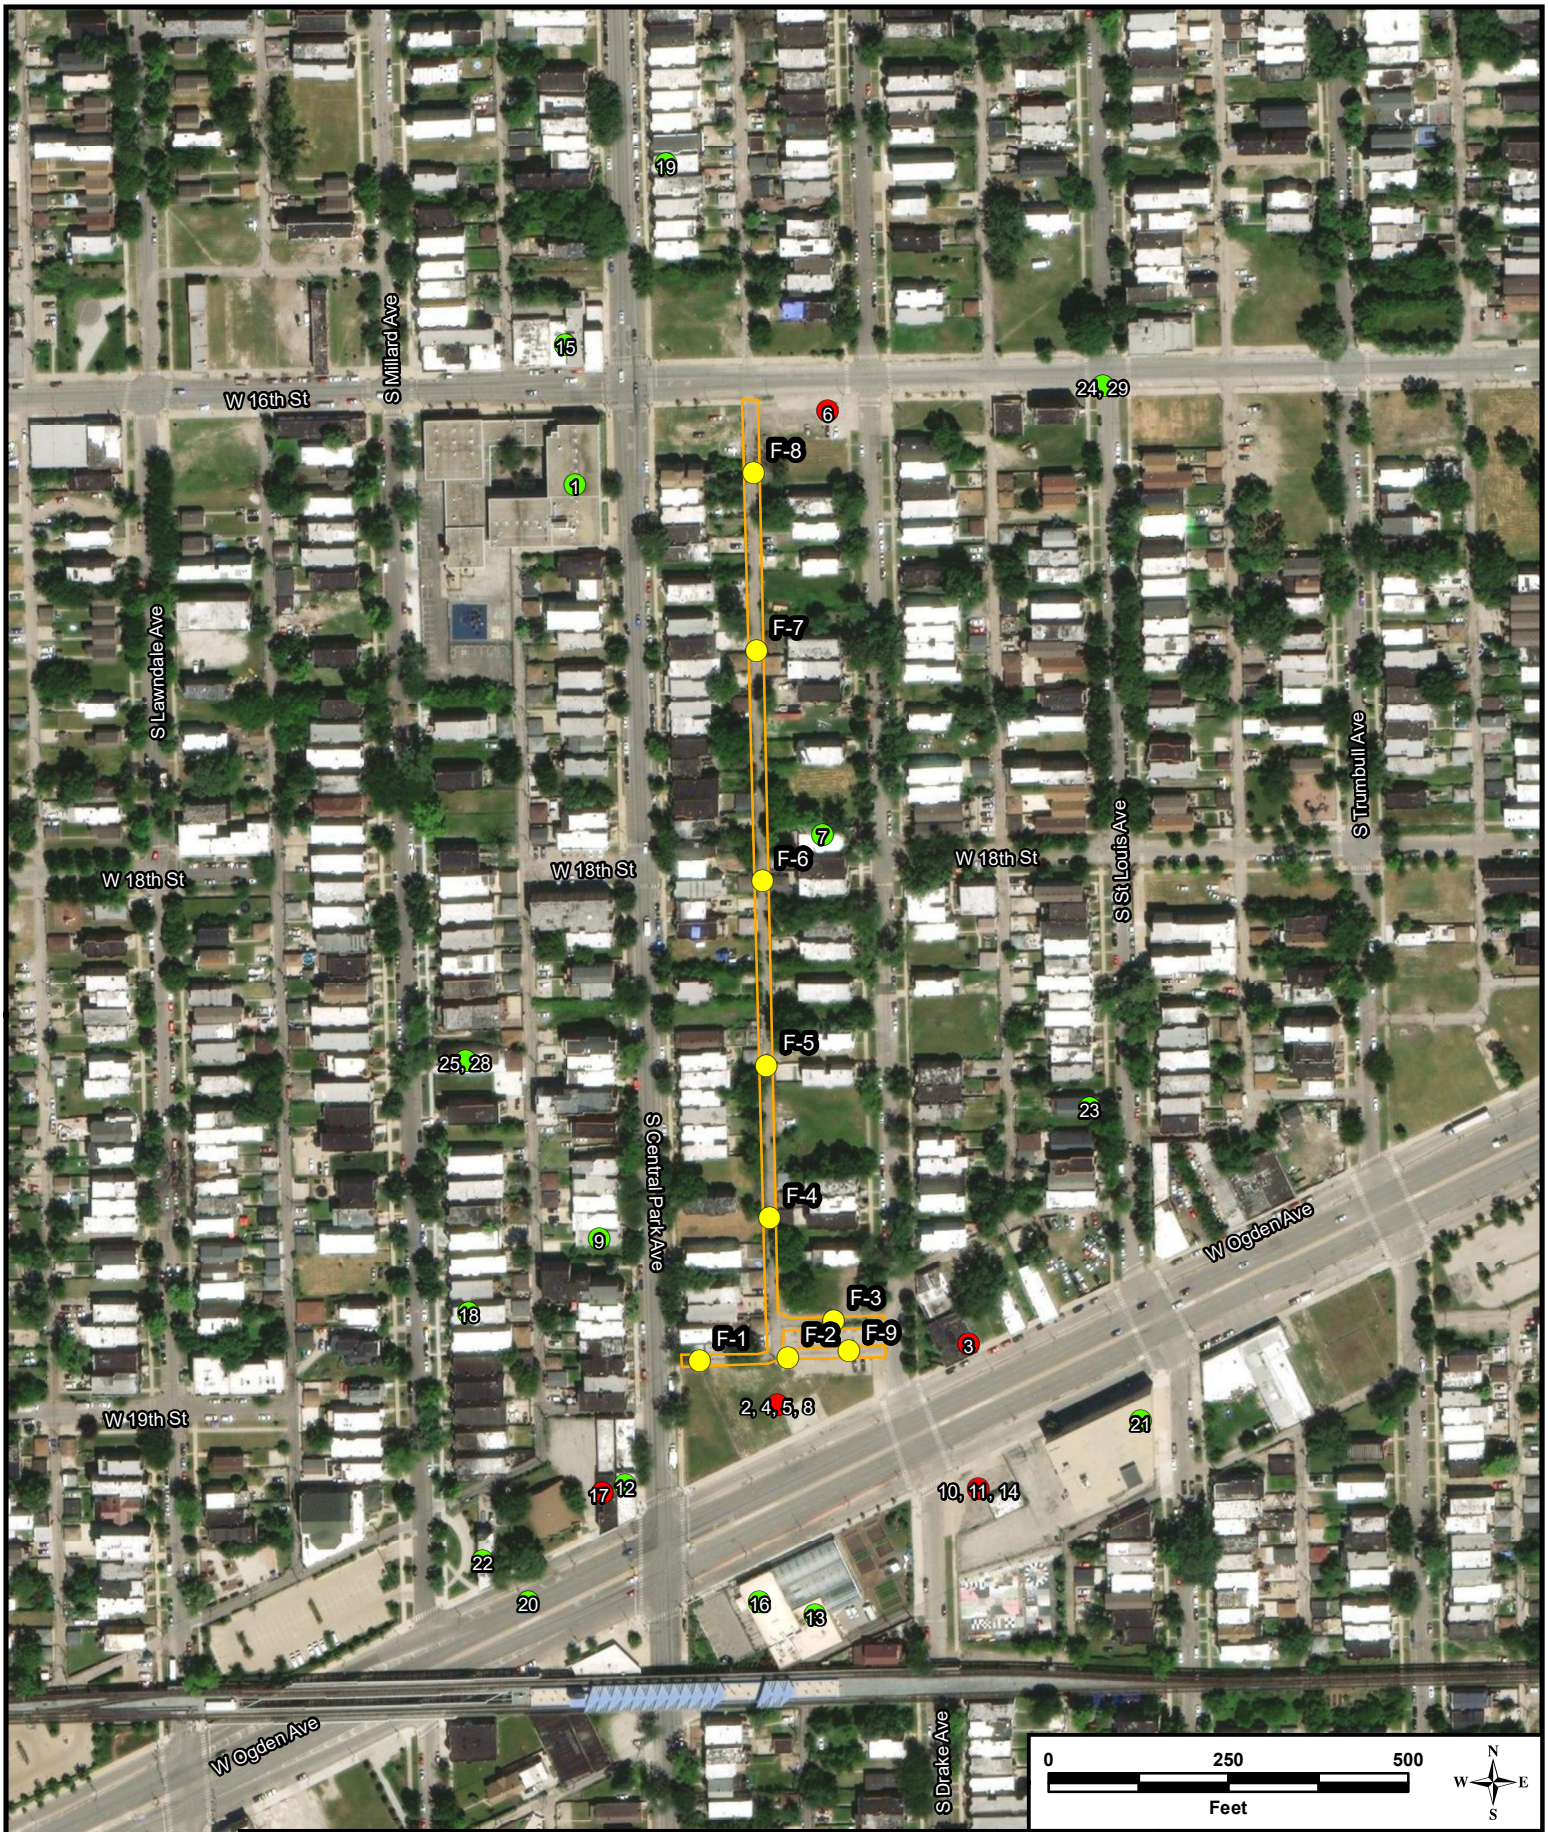

Aerial Source: ESRI Online World Imagery.


Legend

- Project Area Limits: 23-CP#46
- Soil Boring Location
- Identified Site (Non-PIP)
- Identified Site (PIP)

Huff & Huff, Inc.

Figure 1
Identified Sites Map
23-CP#46 Alley Project
Chicago, Cook County, IL

\\GZAChicago\Jobs\81.0220733.01 TS CDOT QCQA (NCI Program) Alley & Sidewalk CCDD-Soil Management\2023 NCI Alleys\23-CP#46\Figures\Figure_1_733_01_NCI_2023_Alleys_23_CP#46_ISM.mxd

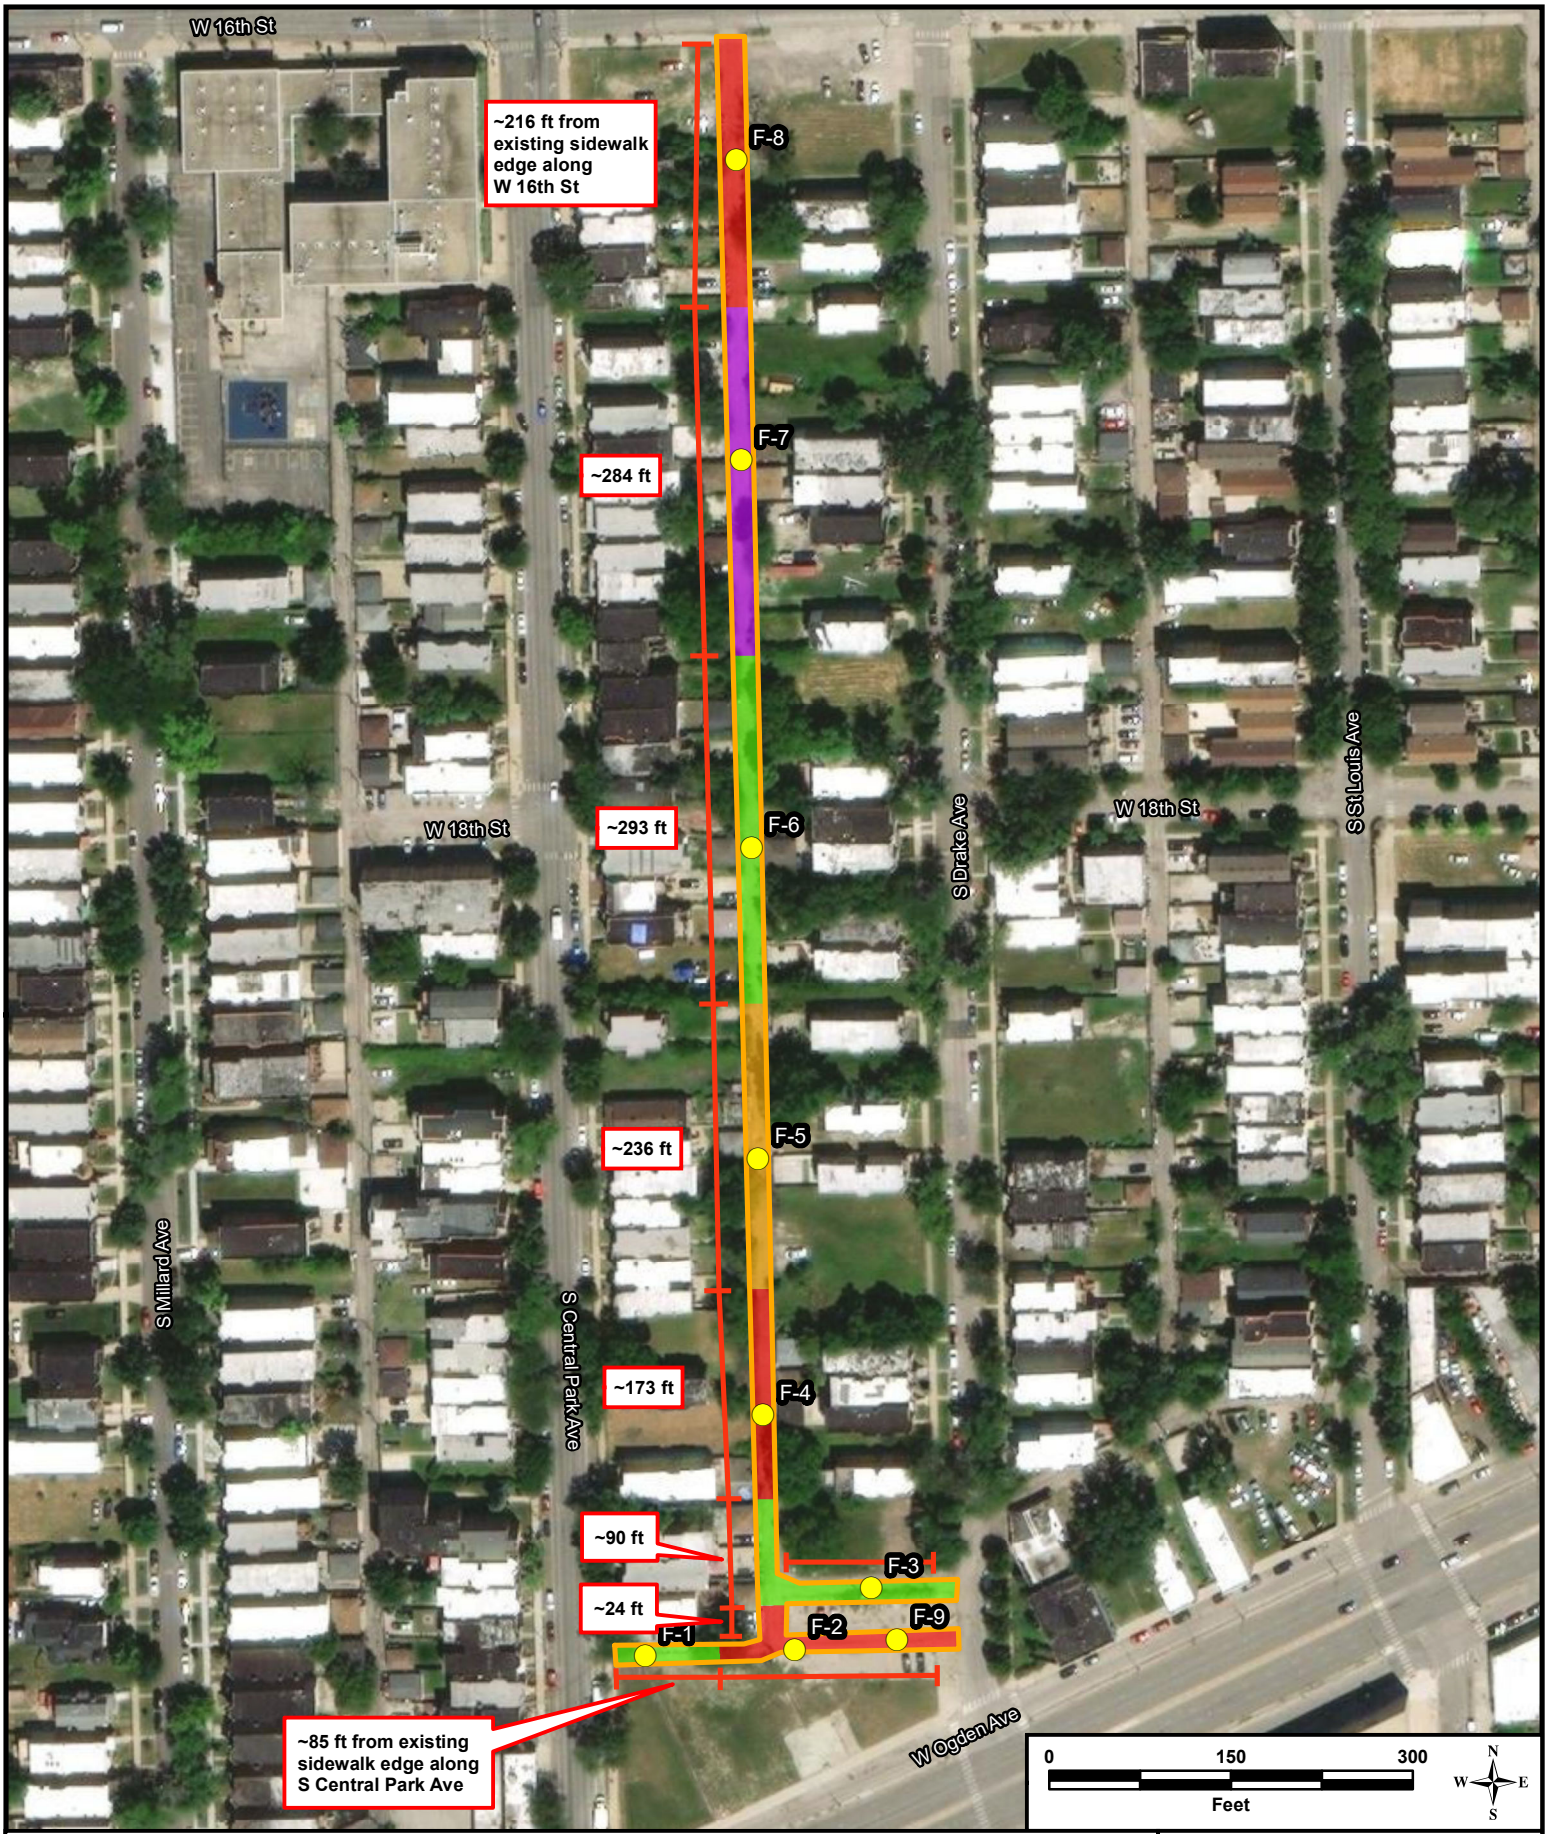

Legend

- Project Area Limits: 23-CP#46
- Soil Boring Location
- F-1, F-3, and F-6: CCDD Exclusion (0-4'): 669.05(a)(5); CCDD Eligible (4-8'): Unrestricted
- F-2, F-4, F-8, and F-9: CCDD Exclusion (0-8'): 669.05(a)(5)
- F-5: CCDD Exclusion (0-1.5'): 669.05(a)(5); CCDD Exclusion (1.5-4'): 669.05(a)(1); CCDD Exclusion (4-8'): 669.05(a)(5)
- F-7: CCDD Exclusion (0-1'): 669.05(a)(5); CCDD Eligible (1-4'): Unrestricted; CCDD Eligible (4-8'): 669.05(a)(2)

Aerial Source: ESRI Online World Imagery.

Huff & Huff, Inc.

Figure 2
Soil Boring Location and Soil Disposal Map
23-CP#46 Alley Project
Chicago, Cook County, IL

\\GZAChicago\Jobs\81.0220733.01 TS CDOT QCQA (NCI Program) Alley & Sidewalk CCDD-Soil Management\2023 NCI Alleys\23-CP#46\Figures\Figure_2_733_01_NCI_2023_Alleys_23_CP#46_SDM.mxd

ATTACHMENT B

LABORATORY ANALYTICAL RESULTS

2242 West Harrison St., Suite 200, Chicago, IL 60612-3766
Tel: (312) 733-0551 Fax: (312) 733-2386 Info@TheSterlingLab.com

January 10, 2024

Huff & Huff, Inc.
915 Harger Road
Oak Brook, IL 60523-1486

Telephone: (630) 684-9100
Fax: (630) 684-9120

Analytical Report for Work Order: 23120328 Revision 1

RE: 81.0220733.01, 2023-23-CP46, Chicago, IL.

Dear Huff & Huff, Inc.:

Sterling Labs received 18 samples for the referenced project on 12/12/2023 3:25:00 PM. The analytical results are presented in the following report.

This report is revised to reflect additional analysis requested after the last report revision.

All analyses were performed in accordance with the requirements of 35 IAC Part 186 / TNI standards. Analyses were performed in accordance with methods as referenced on the analytical report. Those analytical results expressed on a dry weight basis are also noted on the analytical report.

All analyses were performed within established holding time criteria, and all Quality Control criteria met EPA or laboratory specifications except when noted in the Case Narrative or Analytical Report. If required, an estimate of uncertainty for the analyses can be provided. A listing of accredited methods/parameters can also be provided.

Thank you for the opportunity to serve you and I look forward to working with you in the future. If you have any questions regarding the enclosed materials, please contact me at (312) 733-0551.

Sincerely,

Justice Kwateng
Project Manager

The information contained in this report and any attachments is confidential information intended only for the use of the individual or entities named above. The results of this report relate only to the samples as received and tested. Sterling labs is not responsible for customer provided information found in the report that is used to calculate final results. If you have received this report in error, please notify us immediately by phone.This report shall not be reproduced, except in its entirety, unless written approval has been obtained from the laboratory. This analytical report shall become property of the Customer upon payment in full. Otherwise, Sterling Labs will be under no obligation to support, defend or discuss the analytical report.

sterling labs

Date: January 10, 2024

Customer: Huff & Huff, Inc.
Project: 81.0220733.01, 2023-23-CP46, Chicago, IL.
Work Order: 23120328 Revision 1

Work Order Sample Summary

Lab Sample ID	Customer Sample ID	Tag Number	Collection Date	Date Received
23120328-001A	23-CP46-F1-0-4		12/12/2023 10:00:00 AM	12/12/2023
23120328-001B	23-CP46-F1-0-4		12/12/2023 10:00:00 AM	12/12/2023
23120328-002A	23-CP46-F1-4-8		12/12/2023 10:05:00 AM	12/12/2023
23120328-002B	23-CP46-F1-4-8		12/12/2023 10:05:00 AM	12/12/2023
23120328-003A	23-CP46-F2-0-4		12/12/2023 10:10:00 AM	12/12/2023
23120328-003B	23-CP46-F2-0-4		12/12/2023 10:10:00 AM	12/12/2023
23120328-004A	23-CP46-F2-4-8		12/12/2023 10:15:00 AM	12/12/2023
23120328-004B	23-CP46-F2-4-8		12/12/2023 10:15:00 AM	12/12/2023
23120328-005A	23-CP46-F3-0-4		12/12/2023 10:30:00 AM	12/12/2023
23120328-005B	23-CP46-F3-0-4		12/12/2023 10:30:00 AM	12/12/2023
23120328-006A	23-CP46-F3-4-8		12/12/2023 10:35:00 AM	12/12/2023
23120328-006B	23-CP46-F3-4-8		12/12/2023 10:35:00 AM	12/12/2023
23120328-007A	23-CP46-F4-0-4		12/12/2023 10:45:00 AM	12/12/2023
23120328-007B	23-CP46-F4-0-4		12/12/2023 10:45:00 AM	12/12/2023
23120328-008A	23-CP46-F4-4-8		12/12/2023 10:50:00 AM	12/12/2023
23120328-008B	23-CP46-F4-4-8		12/12/2023 10:50:00 AM	12/12/2023
23120328-009A	23-CP46-F5-0-4		12/12/2023 11:00:00 AM	12/12/2023
23120328-009B	23-CP46-F5-0-4		12/12/2023 11:00:00 AM	12/12/2023
23120328-010A	23-CP46-F5-4-8		12/12/2023 11:05:00 AM	12/12/2023
23120328-010B	23-CP46-F5-4-8		12/12/2023 11:05:00 AM	12/12/2023
23120328-011A	23-CP46-F6-0-4		12/12/2023 11:25:00 AM	12/12/2023
23120328-011B	23-CP46-F6-0-4		12/12/2023 11:25:00 AM	12/12/2023
23120328-012A	23-CP46-F6-4-8		12/12/2023 11:30:00 AM	12/12/2023
23120328-012B	23-CP46-F6-4-8		12/12/2023 11:30:00 AM	12/12/2023
23120328-013A	23-CP46-F7-0-4		12/12/2023 11:50:00 AM	12/12/2023
23120328-013B	23-CP46-F7-0-4		12/12/2023 11:50:00 AM	12/12/2023
23120328-014A	23-CP46-F7-4-8		12/12/2023 11:55:00 AM	12/12/2023
23120328-014B	23-CP46-F7-4-8		12/12/2023 11:55:00 AM	12/12/2023
23120328-015A	23-CP46-F8-0-4		12/12/2023 12:05:00 PM	12/12/2023
23120328-015B	23-CP46-F8-0-4		12/12/2023 12:05:00 PM	12/12/2023
23120328-016A	23-CP46-F8-4-8		12/12/2023 12:10:00 PM	12/12/2023
23120328-016B	23-CP46-F8-4-8		12/12/2023 12:10:00 PM	12/12/2023
23120328-017A	23-CP46-F9-0-4		12/12/2023 12:30:00 PM	12/12/2023
23120328-017B	23-CP46-F9-0-4		12/12/2023 12:30:00 PM	12/12/2023
23120328-018A	23-CP46-F9-4-8		12/12/2023 12:35:00 PM	12/12/2023
23120328-018B	23-CP46-F9-4-8		12/12/2023 12:35:00 PM	12/12/2023

sterling labs
2242 West Harrison St., Suite 200, Chicago, IL 60612-3766
Tel: (312) 733-0551 Fax: (312) 733-2386 Info@TheSterlingLab.com

Date Reported: January 10, 2024
Date Printed: January 10, 2024

Analytical Results

Customer: Huff & Huff, Inc.
Work Order: 23120328 Revision 1
Project: 81.0220733.01, 2023-23-CP46, Chicago, IL.
Lab ID: 23120328-001

Customer Sample ID: 23-CP46-F1-0-4
Collection Date: 12/12/2023 10:00:00 AM
Matrix: Soil

Analyses	Result	RL	Qualifier	Units	DF	Date Analyzed
Volatile Organic Compounds by GC/MS	**SW5035/8260B**			Prep Date: **12/14/2023**	Analyst: **EGH**	
IEPA ELAP 100445						
Acetone	ND	0.085		mg/Kg-dry	1	12/20/2023
Benzene	ND	0.0057		mg/Kg-dry	1	12/20/2023
Bromodichloromethane	ND	0.0057		mg/Kg-dry	1	12/20/2023
Bromoform	ND	0.0057		mg/Kg-dry	1	12/20/2023
Bromomethane	ND	0.011		mg/Kg-dry	1	12/20/2023
2-Butanone	ND	0.085		mg/Kg-dry	1	12/20/2023
Carbon disulfide	ND	0.057		mg/Kg-dry	1	12/20/2023
Carbon tetrachloride	ND	0.0057		mg/Kg-dry	1	12/20/2023
Chlorobenzene	ND	0.0057		mg/Kg-dry	1	12/20/2023
Chloroethane	ND	0.011		mg/Kg-dry	1	12/20/2023
Chloroform	ND	0.0057		mg/Kg-dry	1	12/20/2023
Chloromethane	ND	0.011		mg/Kg-dry	1	12/20/2023
Dibromochloromethane	ND	0.0057		mg/Kg-dry	1	12/20/2023
1,1-Dichloroethane	ND	0.0057		mg/Kg-dry	1	12/20/2023
1,2-Dichloroethane	ND	0.0057		mg/Kg-dry	1	12/20/2023
1,1-Dichloroethene	ND	0.0057		mg/Kg-dry	1	12/20/2023
cis-1,2-Dichloroethene	ND	0.0057		mg/Kg-dry	1	12/20/2023
trans-1,2-Dichloroethene	ND	0.0057		mg/Kg-dry	1	12/20/2023
1,2-Dichloropropane	ND	0.0057		mg/Kg-dry	1	12/20/2023
cis-1,3-Dichloropropene	ND	0.0023		mg/Kg-dry	1	12/20/2023
trans-1,3-Dichloropropene	ND	0.0023		mg/Kg-dry	1	12/20/2023
Ethylbenzene	ND	0.0057		mg/Kg-dry	1	12/20/2023
2-Hexanone	ND	0.023		mg/Kg-dry	1	12/20/2023
4-Methyl-2-pentanone	ND	0.023		mg/Kg-dry	1	12/20/2023
Methylene chloride	ND	0.011		mg/Kg-dry	1	12/20/2023
Methyl tert-butyl ether	ND	0.0057		mg/Kg-dry	1	12/20/2023
Styrene	ND	0.0057		mg/Kg-dry	1	12/20/2023
1,1,2,2-Tetrachloroethane	ND	0.0057		mg/Kg-dry	1	12/20/2023
Tetrachloroethene	ND	0.0057		mg/Kg-dry	1	12/20/2023
Toluene	ND	0.0057		mg/Kg-dry	1	12/20/2023
1,1,1-Trichloroethane	ND	0.0057		mg/Kg-dry	1	12/20/2023
1,1,2-Trichloroethane	ND	0.0057		mg/Kg-dry	1	12/20/2023
Trichloroethene	ND	0.0057		mg/Kg-dry	1	12/20/2023
Vinyl chloride	ND	0.0057		mg/Kg-dry	1	12/20/2023
Xylenes, Total	ND	0.017		mg/Kg-dry	1	12/20/2023
Polynuclear Aromatic Hydrocarbons by GC/MS	**SW8270C (SW3550B)**			Prep Date: **12/18/2023**	Analyst: **TEM**	
IEPA ELAP 100445						
Acenaphthene	0.20	0.037		mg/Kg-dry	1	12/19/2023
Acenaphthylene	0.55	0.037		mg/Kg-dry	1	12/19/2023

Qualifiers:

ND - Not Detected at the Reporting Limit
J - Analyte detected below quantitation limits
B - Analyte detected in the associated Method Blank
HT - Sample received past holding time
* - Non-accredited parameter
RL - Reporting / Quantitation Limit for the analysis
S - Spike Recovery outside accepted recovery limits
R - RPD outside accepted recovery limits
E - Value above quantitation range
H - Holding time exceeded

sterling labs
2242 West Harrison St., Suite 200, Chicago, IL 60612-3766
Tel: (312) 733-0551 Fax: (312) 733-2386 Info@TheSterlingLab.com

Date Reported: January 10, 2024
Date Printed: January 10, 2024

Analytical Results

Customer: Huff & Huff, Inc.
Work Order: 23120328 Revision 1
Project: 81.0220733.01, 2023-23-CP46, Chicago, IL.
Lab ID: 23120328-001

Customer Sample ID: 23-CP46-F1-0-4
Collection Date: 12/12/2023 10:00:00 AM
Matrix: Soil

Analyses	Result	RL	Qualifier	Units	DF	Date Analyzed
Polynuclear Aromatic Hydrocarbons by GC/MS	**SW8270C (SW3550B)**			Prep Date: **12/18/2023**	Analyst: **TEM**	
IEPA ELAP 100445						
Anthracene	1.0	0.037		mg/Kg-dry	1	12/19/2023
Benz(a)anthracene	3.6	0.037		mg/Kg-dry	1	12/19/2023
Benzo(a)pyrene	4.3	0.037		mg/Kg-dry	1	12/19/2023
Benzo(b)fluoranthene	3.3	0.037		mg/Kg-dry	1	12/19/2023
Benzo(g,h,i)perylene	2.6	0.037		mg/Kg-dry	1	12/19/2023
Benzo(k)fluoranthene	3.2	0.037		mg/Kg-dry	1	12/19/2023
Chrysene	3.4	0.037		mg/Kg-dry	1	12/19/2023
Dibenz(a,h)anthracene	1.1	0.037		mg/Kg-dry	1	12/19/2023
Fluoranthene	6.7	0.19		mg/Kg-dry	5	12/21/2023
Fluorene	0.35	0.037		mg/Kg-dry	1	12/19/2023
Indeno(1,2,3-cd)pyrene	2.1	0.037		mg/Kg-dry	1	12/19/2023
Naphthalene	0.18	0.037		mg/Kg-dry	1	12/19/2023
Phenanthrene	3.9	0.037		mg/Kg-dry	1	12/19/2023
Pyrene	7.0	0.19		mg/Kg-dry	5	12/21/2023
Metals by ICP/MS	**SW6020A (SW3050B)**			Prep Date: **12/18/2023**	Analyst: **MMR**	
IEPA ELAP 100445						
Arsenic	12.1	1.1		mg/Kg-dry	10	12/19/2023
Barium	430	1.1		mg/Kg-dry	10	12/19/2023
Cadmium	1.5	0.57		mg/Kg-dry	10	12/19/2023
Chromium	21.3	1.1		mg/Kg-dry	10	12/19/2023
Lead	490	0.57		mg/Kg-dry	10	12/19/2023
Selenium	1.5	1.1		mg/Kg-dry	10	12/19/2023
Silver	1.1	1.1		mg/Kg-dry	10	12/19/2023
TCLP Metals by ICP/MS	**SW1311/6020A (SW3005A)**			Prep Date: **12/19/2023**	Analyst: **MMR**	
IEPA ELAP 100445						
Chromium	ND	0.020		mg/L	5	12/19/2023
Lead	0.077	0.0050		mg/L	5	12/19/2023
Mercury	**SW7471B**			Prep Date: **12/18/2023**	Analyst: **JB2**	
IEPA ELAP 100445						
Mercury	1.6	0.21		mg/Kg-dry	10	12/19/2023
pH (25 °C)	**SW9045C**			Prep Date: **12/18/2023**	Analyst: **LJ1**	
IEPA ELAP 100445						
pH	8.02			pH Units	1	12/18/2023
Percent Moisture	**D2974**			Prep Date: **12/18/2023**	Analyst: **EPD**	
Percent Moisture	13.3	0.2	*	wt%	1	12/19/2023

Qualifiers:

ND - Not Detected at the Reporting Limit
J - Analyte detected below quantitation limits
B - Analyte detected in the associated Method Blank
HT - Sample received past holding time
* - Non-accredited parameter
RL - Reporting / Quantitation Limit for the analysis
S - Spike Recovery outside accepted recovery limits
R - RPD outside accepted recovery limits
E - Value above quantitation range
H - Holding time exceeded

sterling labs
2242 West Harrison St., Suite 200, Chicago, IL 60612-3766
Tel: (312) 733-0551 Fax: (312) 733-2386 Info@TheSterlingLab.com

Date Reported: January 10, 2024
Date Printed: January 10, 2024

Analytical Results

Customer: Huff & Huff, Inc.
Work Order: 23120328 Revision 1
Project: 81.0220733.01, 2023-23-CP46, Chicago, IL.
Lab ID: 23120328-002

Customer Sample ID: 23-CP46-F1-4-8
Collection Date: 12/12/2023 10:05:00 AM
Matrix: Soil

Analyses	Result	RL	Qualifier	Units	DF	Date Analyzed
Polynuclear Aromatic Hydrocarbons by GC/MS	**SW8270C (SW3550B)**			Prep Date: **12/18/2023**		Analyst: **TEM**
IEPA ELAP 100445						
Acenaphthene	ND	0.039		mg/Kg-dry	1	12/19/2023
Acenaphthylene	ND	0.039		mg/Kg-dry	1	12/19/2023
Anthracene	ND	0.039		mg/Kg-dry	1	12/19/2023
Benz(a)anthracene	ND	0.039		mg/Kg-dry	1	12/19/2023
Benzo(a)pyrene	ND	0.039		mg/Kg-dry	1	12/19/2023
Benzo(b)fluoranthene	ND	0.039		mg/Kg-dry	1	12/19/2023
Benzo(g,h,i)perylene	ND	0.039		mg/Kg-dry	1	12/19/2023
Benzo(k)fluoranthene	ND	0.039		mg/Kg-dry	1	12/19/2023
Chrysene	ND	0.039		mg/Kg-dry	1	12/19/2023
Dibenz(a,h)anthracene	ND	0.039		mg/Kg-dry	1	12/19/2023
Fluoranthene	ND	0.039		mg/Kg-dry	1	12/19/2023
Fluorene	ND	0.039		mg/Kg-dry	1	12/19/2023
Indeno(1,2,3-cd)pyrene	ND	0.039		mg/Kg-dry	1	12/19/2023
Naphthalene	ND	0.039		mg/Kg-dry	1	12/19/2023
Phenanthrene	ND	0.039		mg/Kg-dry	1	12/19/2023
Pyrene	ND	0.039		mg/Kg-dry	1	12/19/2023
Metals by ICP/MS	**SW6020A (SW3050B)**			Prep Date: **12/18/2023**		Analyst: **MMR**
IEPA ELAP 100445						
Arsenic	9.5	1.2		mg/Kg-dry	10	12/19/2023
Barium	61	1.2		mg/Kg-dry	10	12/19/2023
Cadmium	ND	0.59		mg/Kg-dry	10	12/19/2023
Chromium	23.6	1.2		mg/Kg-dry	10	12/19/2023
Lead	17	0.59		mg/Kg-dry	10	12/19/2023
Selenium	ND	1.2		mg/Kg-dry	10	12/19/2023
Silver	ND	1.2		mg/Kg-dry	10	12/19/2023
TCLP Metals by ICP/MS	**SW1311/6020A (SW3005A)**			Prep Date: **12/19/2023**		Analyst: **MMR**
IEPA ELAP 100445						
Chromium	ND	0.020		mg/L	5	12/19/2023
Lead	ND	0.0050		mg/L	5	12/19/2023
Mercury	**SW7471B**			Prep Date: **12/18/2023**		Analyst: **JB2**
IEPA ELAP 100445						
Mercury	0.027	0.022		mg/Kg-dry	1	12/19/2023
pH (25 °C)	**SW9045C**			Prep Date: **12/18/2023**		Analyst: **LJ1**
IEPA ELAP 100445						
pH	8.04			pH Units	1	12/18/2023
Percent Moisture	**D2974**			Prep Date: **12/18/2023**		Analyst: **EPD**
Percent Moisture	15.6	0.2	*	wt%	1	12/19/2023

Qualifiers:

ND - Not Detected at the Reporting Limit
J - Analyte detected below quantitation limits
B - Analyte detected in the associated Method Blank
HT - Sample received past holding time
* - Non-accredited parameter
RL - Reporting / Quantitation Limit for the analysis
S - Spike Recovery outside accepted recovery limits
R - RPD outside accepted recovery limits
E - Value above quantitation range
H - Holding time exceeded

sterling labs
2242 West Harrison St., Suite 200, Chicago, IL 60612-3766
Tel: (312) 733-0551 Fax: (312) 733-2386 Info@TheSterlingLab.com

Date Reported: January 10, 2024
Date Printed: January 10, 2024

Analytical Results

Customer: Huff & Huff, Inc.
Work Order: 23120328 Revision 1
Project: 81.0220733.01, 2023-23-CP46, Chicago, IL.
Lab ID: 23120328-003

Customer Sample ID: 23-CP46-F2-0-4
Collection Date: 12/12/2023 10:10:00 AM
Matrix: Soil

Analyses	Result	RL	Qualifier	Units	DF	Date Analyzed
Volatile Organic Compounds by GC/MS	**SW5035/8260B**			Prep Date: **12/14/2023**	Analyst: **EGH**	
IEPA ELAP 100445						
Acetone	ND	0.079		mg/Kg-dry	1	12/20/2023
Benzene	ND	0.0053		mg/Kg-dry	1	12/20/2023
Bromodichloromethane	ND	0.0053		mg/Kg-dry	1	12/20/2023
Bromoform	ND	0.0053		mg/Kg-dry	1	12/20/2023
Bromomethane	ND	0.011		mg/Kg-dry	1	12/20/2023
2-Butanone	ND	0.079		mg/Kg-dry	1	12/20/2023
Carbon disulfide	ND	0.053		mg/Kg-dry	1	12/20/2023
Carbon tetrachloride	ND	0.0053		mg/Kg-dry	1	12/20/2023
Chlorobenzene	ND	0.0053		mg/Kg-dry	1	12/20/2023
Chloroethane	ND	0.011		mg/Kg-dry	1	12/20/2023
Chloroform	ND	0.0053		mg/Kg-dry	1	12/20/2023
Chloromethane	ND	0.011		mg/Kg-dry	1	12/20/2023
Dibromochloromethane	ND	0.0053		mg/Kg-dry	1	12/20/2023
1,1-Dichloroethane	ND	0.0053		mg/Kg-dry	1	12/20/2023
1,2-Dichloroethane	ND	0.0053		mg/Kg-dry	1	12/20/2023
1,1-Dichloroethene	ND	0.0053		mg/Kg-dry	1	12/20/2023
cis-1,2-Dichloroethene	ND	0.0053		mg/Kg-dry	1	12/20/2023
trans-1,2-Dichloroethene	ND	0.0053		mg/Kg-dry	1	12/20/2023
1,2-Dichloropropane	ND	0.0053		mg/Kg-dry	1	12/20/2023
cis-1,3-Dichloropropene	ND	0.0021		mg/Kg-dry	1	12/20/2023
trans-1,3-Dichloropropene	ND	0.0021		mg/Kg-dry	1	12/20/2023
Ethylbenzene	ND	0.0053		mg/Kg-dry	1	12/20/2023
2-Hexanone	ND	0.021		mg/Kg-dry	1	12/20/2023
4-Methyl-2-pentanone	ND	0.021		mg/Kg-dry	1	12/20/2023
Methylene chloride	ND	0.011		mg/Kg-dry	1	12/20/2023
Methyl tert-butyl ether	ND	0.0053		mg/Kg-dry	1	12/20/2023
Styrene	ND	0.0053		mg/Kg-dry	1	12/20/2023
1,1,2,2-Tetrachloroethane	ND	0.0053		mg/Kg-dry	1	12/20/2023
Tetrachloroethene	ND	0.0053		mg/Kg-dry	1	12/20/2023
Toluene	ND	0.0053		mg/Kg-dry	1	12/20/2023
1,1,1-Trichloroethane	ND	0.0053		mg/Kg-dry	1	12/20/2023
1,1,2-Trichloroethane	ND	0.0053		mg/Kg-dry	1	12/20/2023
Trichloroethene	ND	0.0053		mg/Kg-dry	1	12/20/2023
Vinyl chloride	ND	0.0053		mg/Kg-dry	1	12/20/2023
Xylenes, Total	ND	0.016		mg/Kg-dry	1	12/20/2023
Polynuclear Aromatic Hydrocarbons by GC/MS	**SW8270C (SW3550B)**			Prep Date: **12/18/2023**	Analyst: **TEM**	
IEPA ELAP 100445						
Acenaphthene	ND	0.040		mg/Kg-dry	1	12/19/2023
Acenaphthylene	ND	0.040		mg/Kg-dry	1	12/19/2023

Qualifiers:
ND - Not Detected at the Reporting Limit
J - Analyte detected below quantitation limits
B - Analyte detected in the associated Method Blank
HT - Sample received past holding time
* - Non-accredited parameter
RL - Reporting / Quantitation Limit for the analysis
S - Spike Recovery outside accepted recovery limits
R - RPD outside accepted recovery limits
E - Value above quantitation range
H - Holding time exceeded

sterling labs
2242 West Harrison St., Suite 200, Chicago, IL 60612-3766
Tel: (312) 733-0551 Fax: (312) 733-2386 Info@TheSterlingLab.com

Date Reported: January 10, 2024
Date Printed: January 10, 2024

Analytical Results

Customer: Huff & Huff, Inc.
Work Order: 23120328 Revision 1
Project: 81.0220733.01, 2023-23-CP46, Chicago, IL.
Lab ID: 23120328-003

Customer Sample ID: 23-CP46-F2-0-4
Collection Date: 12/12/2023 10:10:00 AM
Matrix: Soil

Analyses	Result	RL	Qualifier	Units	DF	Date Analyzed
Polynuclear Aromatic Hydrocarbons by GC/MS **SW8270C (SW3550B)** Prep Date: **12/18/2023** Analyst: **TEM**						
IEPA ELAP 100445						
Anthracene	ND	0.040		mg/Kg-dry	1	12/19/2023
Benz(a)anthracene	ND	0.040		mg/Kg-dry	1	12/19/2023
Benzo(a)pyrene	ND	0.040		mg/Kg-dry	1	12/19/2023
Benzo(b)fluoranthene	ND	0.040		mg/Kg-dry	1	12/19/2023
Benzo(g,h,i)perylene	ND	0.040		mg/Kg-dry	1	12/19/2023
Benzo(k)fluoranthene	ND	0.040		mg/Kg-dry	1	12/19/2023
Chrysene	ND	0.040		mg/Kg-dry	1	12/19/2023
Dibenz(a,h)anthracene	ND	0.040		mg/Kg-dry	1	12/19/2023
Fluoranthene	ND	0.040		mg/Kg-dry	1	12/19/2023
Fluorene	ND	0.040		mg/Kg-dry	1	12/19/2023
Indeno(1,2,3-cd)pyrene	ND	0.040		mg/Kg-dry	1	12/19/2023
Naphthalene	ND	0.040		mg/Kg-dry	1	12/19/2023
Phenanthrene	ND	0.040		mg/Kg-dry	1	12/19/2023
Pyrene	ND	0.040		mg/Kg-dry	1	12/19/2023
Metals by ICP/MS **SW6020A (SW3050B)** Prep Date: **12/18/2023** Analyst: **MMR**						
IEPA ELAP 100445						
Arsenic	7.5	1.2		mg/Kg-dry	10	12/19/2023
Barium	69	1.2		mg/Kg-dry	10	12/19/2023
Cadmium	ND	0.60		mg/Kg-dry	10	12/19/2023
Chromium	29.4	1.2		mg/Kg-dry	10	12/19/2023
Lead	18	0.60		mg/Kg-dry	10	12/19/2023
Selenium	ND	1.2		mg/Kg-dry	10	12/19/2023
Silver	ND	1.2		mg/Kg-dry	10	12/19/2023
TCLP Metals by ICP/MS **SW1311/6020A (SW3005A)** Prep Date: **12/19/2023** Analyst: **MMR**						
IEPA ELAP 100445						
Chromium	ND	0.020		mg/L	5	12/19/2023
Lead	0.0057	0.0050		mg/L	5	12/19/2023
Mercury **SW7471B** Prep Date: **12/18/2023** Analyst: **JB2**						
IEPA ELAP 100445						
Mercury	0.024	0.022		mg/Kg-dry	1	12/19/2023
pH (25 °C) **SW9045C** Prep Date: **12/18/2023** Analyst: **LJ1**						
IEPA ELAP 100445						
pH	8.56			pH Units	1	12/18/2023
Percent Moisture **D2974** Prep Date: **12/18/2023** Analyst: **EPD**						
Percent Moisture	18.4	0.2	*	wt%	1	12/19/2023

Qualifiers:

ND - Not Detected at the Reporting Limit
J - Analyte detected below quantitation limits
B - Analyte detected in the associated Method Blank
HT - Sample received past holding time
* - Non-accredited parameter
RL - Reporting / Quantitation Limit for the analysis
S - Spike Recovery outside accepted recovery limits
R - RPD outside accepted recovery limits
E - Value above quantitation range
H - Holding time exceeded

sterling labs
2242 West Harrison St., Suite 200, Chicago, IL 60612-3766
Tel: (312) 733-0551 Fax: (312) 733-2386 Info@TheSterlingLab.com

Date Reported: January 10, 2024
Date Printed: January 10, 2024

Analytical Results

Customer: Huff & Huff, Inc.
Work Order: 23120328 Revision 1
Project: 81.0220733.01, 2023-23-CP46, Chicago, IL.
Lab ID: 23120328-004

Customer Sample ID: 23-CP46-F2-4-8
Collection Date: 12/12/2023 10:15:00 AM
Matrix: Soil

Analyses	Result	RL	Qualifier	Units	DF	Date Analyzed
Polynuclear Aromatic Hydrocarbons by GC/MS	**SW8270C (SW3550B)**			Prep Date: **12/18/2023**		Analyst: **TEM**
IEPA ELAP 100445						
Acenaphthene	ND	0.041		mg/Kg-dry	1	12/19/2023
Acenaphthylene	ND	0.041		mg/Kg-dry	1	12/19/2023
Anthracene	ND	0.041		mg/Kg-dry	1	12/19/2023
Benz(a)anthracene	ND	0.041		mg/Kg-dry	1	12/19/2023
Benzo(a)pyrene	ND	0.041		mg/Kg-dry	1	12/19/2023
Benzo(b)fluoranthene	ND	0.041		mg/Kg-dry	1	12/19/2023
Benzo(g,h,i)perylene	ND	0.041		mg/Kg-dry	1	12/19/2023
Benzo(k)fluoranthene	ND	0.041		mg/Kg-dry	1	12/19/2023
Chrysene	ND	0.041		mg/Kg-dry	1	12/19/2023
Dibenz(a,h)anthracene	ND	0.041		mg/Kg-dry	1	12/19/2023
Fluoranthene	ND	0.041		mg/Kg-dry	1	12/19/2023
Fluorene	ND	0.041		mg/Kg-dry	1	12/19/2023
Indeno(1,2,3-cd)pyrene	ND	0.041		mg/Kg-dry	1	12/19/2023
Naphthalene	ND	0.041		mg/Kg-dry	1	12/19/2023
Phenanthrene	0.058	0.041		mg/Kg-dry	1	12/19/2023
Pyrene	ND	0.041		mg/Kg-dry	1	12/19/2023
Metals by ICP/MS	**SW6020A (SW3050B)**			Prep Date: **12/18/2023**		Analyst: **MMR**
IEPA ELAP 100445						
Arsenic	5.0	1.2		mg/Kg-dry	10	12/19/2023
Barium	29	1.2		mg/Kg-dry	10	12/19/2023
Cadmium	ND	0.62		mg/Kg-dry	10	12/19/2023
Chromium	26.9	1.2		mg/Kg-dry	10	12/19/2023
Lead	16	0.62		mg/Kg-dry	10	12/19/2023
Selenium	ND	1.2		mg/Kg-dry	10	12/19/2023
Silver	ND	1.2		mg/Kg-dry	10	12/19/2023
TCLP Metals by ICP/MS	**SW1311/6020A (SW3005A)**			Prep Date: **12/19/2023**		Analyst: **MMR**
IEPA ELAP 100445						
Chromium	ND	0.020		mg/L	5	12/19/2023
Lead	ND	0.0050		mg/L	5	12/19/2023
Mercury	**SW7471B**			Prep Date: **12/18/2023**		Analyst: **JB2**
IEPA ELAP 100445						
Mercury	0.022	0.021		mg/Kg-dry	1	12/19/2023
pH (25 °C)	**SW9045C**			Prep Date: **12/18/2023**		Analyst: **LJ1**
IEPA ELAP 100445						
pH	8.97			pH Units	1	12/18/2023
Percent Moisture	**D2974**			Prep Date: **12/18/2023**		Analyst: **EPD**
Percent Moisture	21.7	0.2	*	wt%	1	12/19/2023

Qualifiers:

ND - Not Detected at the Reporting Limit
J - Analyte detected below quantitation limits
B - Analyte detected in the associated Method Blank
HT - Sample received past holding time
* - Non-accredited parameter
RL - Reporting / Quantitation Limit for the analysis
S - Spike Recovery outside accepted recovery limits
R - RPD outside accepted recovery limits
E - Value above quantitation range
H - Holding time exceeded

sterling labs
2242 West Harrison St., Suite 200, Chicago, IL 60612-3766
Tel: (312) 733-0551 Fax: (312) 733-2386 Info@TheSterlingLab.com

Date Reported: January 10, 2024
Date Printed: January 10, 2024

Analytical Results

Customer: Huff & Huff, Inc.
Work Order: 23120328 Revision 1
Project: 81.0220733.01, 2023-23-CP46, Chicago, IL.
Lab ID: 23120328-005

Customer Sample ID: 23-CP46-F3-0-4
Collection Date: 12/12/2023 10:30:00 AM
Matrix: Soil

Analyses	Result	RL	Qualifier	Units	DF	Date Analyzed
Polynuclear Aromatic Hydrocarbons by GC/MS	**SW8270C (SW3550B)**			Prep Date: **12/18/2023**	Analyst: **TEM**	
IEPA ELAP 100445						
Acenaphthene	1.6	0.043		mg/Kg-dry	1	12/19/2023
Acenaphthylene	0.88	0.043		mg/Kg-dry	1	12/19/2023
Anthracene	4.3	0.043		mg/Kg-dry	1	12/19/2023
Benz(a)anthracene	9.9	0.43		mg/Kg-dry	10	12/21/2023
Benzo(a)pyrene	10	0.43		mg/Kg-dry	10	12/21/2023
Benzo(b)fluoranthene	8.7	0.43		mg/Kg-dry	10	12/21/2023
Benzo(g,h,i)perylene	5.9	0.43		mg/Kg-dry	10	12/21/2023
Benzo(k)fluoranthene	8.7	0.43		mg/Kg-dry	10	12/21/2023
Chrysene	11	0.43		mg/Kg-dry	10	12/21/2023
Dibenz(a,h)anthracene	3.2	0.043		mg/Kg-dry	1	12/19/2023
Fluoranthene	22	0.43		mg/Kg-dry	10	12/21/2023
Fluorene	1.9	0.043		mg/Kg-dry	1	12/19/2023
Indeno(1,2,3-cd)pyrene	5.4	0.43		mg/Kg-dry	10	12/21/2023
Naphthalene	1.0	0.043		mg/Kg-dry	1	12/19/2023
Phenanthrene	17	0.43		mg/Kg-dry	10	12/21/2023
Pyrene	18	0.43		mg/Kg-dry	10	12/21/2023
Metals by ICP/MS	**SW6020A (SW3050B)**			Prep Date: **12/18/2023**	Analyst: **MMR**	
IEPA ELAP 100445						
Arsenic	26.5	1.2		mg/Kg-dry	10	12/19/2023
Barium	480	1.2		mg/Kg-dry	10	12/19/2023
Cadmium	1.5	0.60		mg/Kg-dry	10	12/19/2023
Chromium	73.0	1.2		mg/Kg-dry	10	12/19/2023
Lead	910	0.60		mg/Kg-dry	10	12/19/2023
Selenium	ND	1.2		mg/Kg-dry	10	12/19/2023
Silver	ND	1.2		mg/Kg-dry	10	12/19/2023
TCLP Metals by ICP/MS	**SW1311/6020A (SW3005A)**			Prep Date: **12/19/2023**	Analyst: **MMR**	
IEPA ELAP 100445						
Chromium	ND	0.020		mg/L	5	12/19/2023
Lead	0.14	0.0050		mg/L	5	12/19/2023
Mercury	**SW7471B**			Prep Date: **12/18/2023**	Analyst: **JB2**	
IEPA ELAP 100445						
Mercury	0.48	0.022		mg/Kg-dry	1	12/19/2023
pH (25 °C)	**SW9045C**			Prep Date: **12/18/2023**	Analyst: **LJ1**	
IEPA ELAP 100445						
pH	8.40			pH Units	1	12/18/2023
Percent Moisture	**D2974**			Prep Date: **12/18/2023**	Analyst: **EPD**	
Percent Moisture	23.7	0.2	*	wt%	1	12/19/2023

Qualifiers:

ND - Not Detected at the Reporting Limit
J - Analyte detected below quantitation limits
B - Analyte detected in the associated Method Blank
HT - Sample received past holding time
* - Non-accredited parameter
RL - Reporting / Quantitation Limit for the analysis
S - Spike Recovery outside accepted recovery limits
R - RPD outside accepted recovery limits
E - Value above quantitation range
H - Holding time exceeded

sterling labs
2242 West Harrison St., Suite 200, Chicago, IL 60612-3766
Tel: (312) 733-0551 Fax: (312) 733-2386 Info@TheSterlingLab.com

Date Reported: January 10, 2024
Date Printed: January 10, 2024

Analytical Results

Customer: Huff & Huff, Inc.
Work Order: 23120328 Revision 1
Project: 81.0220733.01, 2023-23-CP46, Chicago, IL.
Lab ID: 23120328-006

Customer Sample ID: 23-CP46-F3-4-8
Collection Date: 12/12/2023 10:35:00 AM
Matrix: Soil

Analyses	Result	RL	Qualifier	Units	DF	Date Analyzed
Volatile Organic Compounds by GC/MS	**SW5035/8260B**			Prep Date: **12/14/2023**	Analyst: **EGH**	
IEPA ELAP 100445						
Acetone	ND	0.074		mg/Kg-dry	1	12/20/2023
Benzene	ND	0.0049		mg/Kg-dry	1	12/20/2023
Bromodichloromethane	ND	0.0049		mg/Kg-dry	1	12/20/2023
Bromoform	ND	0.0049		mg/Kg-dry	1	12/20/2023
Bromomethane	ND	0.0098		mg/Kg-dry	1	12/20/2023
2-Butanone	ND	0.074		mg/Kg-dry	1	12/20/2023
Carbon disulfide	ND	0.049		mg/Kg-dry	1	12/20/2023
Carbon tetrachloride	ND	0.0049		mg/Kg-dry	1	12/20/2023
Chlorobenzene	ND	0.0049		mg/Kg-dry	1	12/20/2023
Chloroethane	ND	0.0098		mg/Kg-dry	1	12/20/2023
Chloroform	ND	0.0049		mg/Kg-dry	1	12/20/2023
Chloromethane	ND	0.0098		mg/Kg-dry	1	12/20/2023
Dibromochloromethane	ND	0.0049		mg/Kg-dry	1	12/20/2023
1,1-Dichloroethane	ND	0.0049		mg/Kg-dry	1	12/20/2023
1,2-Dichloroethane	ND	0.0049		mg/Kg-dry	1	12/20/2023
1,1-Dichloroethene	ND	0.0049		mg/Kg-dry	1	12/20/2023
cis-1,2-Dichloroethene	ND	0.0049		mg/Kg-dry	1	12/20/2023
trans-1,2-Dichloroethene	ND	0.0049		mg/Kg-dry	1	12/20/2023
1,2-Dichloropropane	ND	0.0049		mg/Kg-dry	1	12/20/2023
cis-1,3-Dichloropropene	ND	0.0020		mg/Kg-dry	1	12/20/2023
trans-1,3-Dichloropropene	ND	0.0020		mg/Kg-dry	1	12/20/2023
Ethylbenzene	ND	0.0049		mg/Kg-dry	1	12/20/2023
2-Hexanone	ND	0.020		mg/Kg-dry	1	12/20/2023
4-Methyl-2-pentanone	ND	0.020		mg/Kg-dry	1	12/20/2023
Methylene chloride	ND	0.0098		mg/Kg-dry	1	12/20/2023
Methyl tert-butyl ether	ND	0.0049		mg/Kg-dry	1	12/20/2023
Styrene	ND	0.0049		mg/Kg-dry	1	12/20/2023
1,1,2,2-Tetrachloroethane	ND	0.0049		mg/Kg-dry	1	12/20/2023
Tetrachloroethene	ND	0.0049		mg/Kg-dry	1	12/20/2023
Toluene	ND	0.0049		mg/Kg-dry	1	12/20/2023
1,1,1-Trichloroethane	ND	0.0049		mg/Kg-dry	1	12/20/2023
1,1,2-Trichloroethane	ND	0.0049		mg/Kg-dry	1	12/20/2023
Trichloroethene	ND	0.0049		mg/Kg-dry	1	12/20/2023
Vinyl chloride	ND	0.0049		mg/Kg-dry	1	12/20/2023
Xylenes, Total	ND	0.015		mg/Kg-dry	1	12/20/2023
Polynuclear Aromatic Hydrocarbons by GC/MS	**SW8270C (SW3550B)**			Prep Date: **12/18/2023**	Analyst: **TEM**	
IEPA ELAP 100445						
Acenaphthene	ND	0.041		mg/Kg-dry	1	12/19/2023
Acenaphthylene	ND	0.041		mg/Kg-dry	1	12/19/2023

Qualifiers:
ND - Not Detected at the Reporting Limit
J - Analyte detected below quantitation limits
B - Analyte detected in the associated Method Blank
HT - Sample received past holding time
* - Non-accredited parameter
RL - Reporting / Quantitation Limit for the analysis
S - Spike Recovery outside accepted recovery limits
R - RPD outside accepted recovery limits
E - Value above quantitation range
H - Holding time exceeded

sterling labs
2242 West Harrison St., Suite 200, Chicago, IL 60612-3766
Tel: (312) 733-0551 Fax: (312) 733-2386 Info@TheSterlingLab.com

Date Reported: January 10, 2024
Date Printed: January 10, 2024

Analytical Results

Customer: Huff & Huff, Inc.
Work Order: 23120328 Revision 1
Project: 81.0220733.01, 2023-23-CP46, Chicago, IL.
Lab ID: 23120328-006

Customer Sample ID: 23-CP46-F3-4-8
Collection Date: 12/12/2023 10:35:00 AM
Matrix: Soil

Analyses	Result	RL	Qualifier	Units	DF	Date Analyzed
Polynuclear Aromatic Hydrocarbons by GC/MS	**SW8270C (SW3550B)**			Prep Date: **12/18/2023**		Analyst: **TEM**
IEPA ELAP 100445						
Anthracene	ND	0.041		mg/Kg-dry	1	12/19/2023
Benz(a)anthracene	ND	0.041		mg/Kg-dry	1	12/19/2023
Benzo(a)pyrene	ND	0.041		mg/Kg-dry	1	12/19/2023
Benzo(b)fluoranthene	ND	0.041		mg/Kg-dry	1	12/19/2023
Benzo(g,h,i)perylene	ND	0.041		mg/Kg-dry	1	12/19/2023
Benzo(k)fluoranthene	ND	0.041		mg/Kg-dry	1	12/19/2023
Chrysene	ND	0.041		mg/Kg-dry	1	12/19/2023
Dibenz(a,h)anthracene	ND	0.041		mg/Kg-dry	1	12/19/2023
Fluoranthene	ND	0.041		mg/Kg-dry	1	12/19/2023
Fluorene	ND	0.041		mg/Kg-dry	1	12/19/2023
Indeno(1,2,3-cd)pyrene	ND	0.041		mg/Kg-dry	1	12/19/2023
Naphthalene	ND	0.041		mg/Kg-dry	1	12/19/2023
Phenanthrene	ND	0.041		mg/Kg-dry	1	12/19/2023
Pyrene	ND	0.041		mg/Kg-dry	1	12/19/2023
Metals by ICP/MS	**SW6020A (SW3050B)**			Prep Date: **12/18/2023**		Analyst: **MMR**
IEPA ELAP 100445						
Arsenic	5.0	1.2		mg/Kg-dry	10	12/19/2023
Barium	24	1.2		mg/Kg-dry	10	12/19/2023
Cadmium	ND	0.62		mg/Kg-dry	10	12/19/2023
Chromium	23.6	1.2		mg/Kg-dry	10	12/19/2023
Lead	10	0.62		mg/Kg-dry	10	12/19/2023
Selenium	ND	1.2		mg/Kg-dry	10	12/19/2023
Silver	ND	1.2		mg/Kg-dry	10	12/19/2023
TCLP Metals by ICP/MS	**SW1311/6020A (SW3005A)**			Prep Date: **12/19/2023**		Analyst: **MMR**
IEPA ELAP 100445						
Chromium	ND	0.020		mg/L	5	12/19/2023
Lead	ND	0.0050		mg/L	5	12/19/2023
Mercury	**SW7471B**			Prep Date: **12/18/2023**		Analyst: **JB2**
IEPA ELAP 100445						
Mercury	ND	0.022		mg/Kg-dry	1	12/19/2023
pH (25 °C)	**SW9045C**			Prep Date: **12/18/2023**		Analyst: **LJ1**
IEPA ELAP 100445						
pH	8.13			pH Units	1	12/18/2023
Percent Moisture	**D2974**			Prep Date: **12/18/2023**		Analyst: **EPD**
Percent Moisture	19.6	0.2	*	wt%	1	12/19/2023

Qualifiers:

ND - Not Detected at the Reporting Limit
J - Analyte detected below quantitation limits
B - Analyte detected in the associated Method Blank
HT - Sample received past holding time
* - Non-accredited parameter
RL - Reporting / Quantitation Limit for the analysis
S - Spike Recovery outside accepted recovery limits
R - RPD outside accepted recovery limits
E - Value above quantitation range
H - Holding time exceeded

sterling labs
2242 West Harrison St., Suite 200, Chicago, IL 60612-3766
Tel: (312) 733-0551 Fax: (312) 733-2386 Info@TheSterlingLab.com

Date Reported: January 10, 2024
Date Printed: January 10, 2024

Analytical Results

Customer: Huff & Huff, Inc.
Work Order: 23120328 Revision 1
Project: 81.0220733.01, 2023-23-CP46, Chicago, IL.
Lab ID: 23120328-007

Customer Sample ID: 23-CP46-F4-0-4
Collection Date: 12/12/2023 10:45:00 AM
Matrix: Soil

Analyses	Result	RL	Qualifier	Units	DF	Date Analyzed
Volatile Organic Compounds by GC/MS	**SW5035/8260B**			Prep Date: **12/14/2023**	Analyst: **EGH**	
IEPA ELAP 100445						
Acetone	ND	0.089		mg/Kg-dry	1	12/20/2023
Benzene	ND	0.0060		mg/Kg-dry	1	12/20/2023
Bromodichloromethane	ND	0.0060		mg/Kg-dry	1	12/20/2023
Bromoform	ND	0.0060		mg/Kg-dry	1	12/20/2023
Bromomethane	ND	0.012		mg/Kg-dry	1	12/20/2023
2-Butanone	ND	0.089		mg/Kg-dry	1	12/20/2023
Carbon disulfide	ND	0.060		mg/Kg-dry	1	12/20/2023
Carbon tetrachloride	ND	0.0060		mg/Kg-dry	1	12/20/2023
Chlorobenzene	ND	0.0060		mg/Kg-dry	1	12/20/2023
Chloroethane	ND	0.012		mg/Kg-dry	1	12/20/2023
Chloroform	ND	0.0060		mg/Kg-dry	1	12/20/2023
Chloromethane	ND	0.012		mg/Kg-dry	1	12/20/2023
Dibromochloromethane	ND	0.0060		mg/Kg-dry	1	12/20/2023
1,1-Dichloroethane	ND	0.0060		mg/Kg-dry	1	12/20/2023
1,2-Dichloroethane	ND	0.0060		mg/Kg-dry	1	12/20/2023
1,1-Dichloroethene	ND	0.0060		mg/Kg-dry	1	12/20/2023
cis-1,2-Dichloroethene	ND	0.0060		mg/Kg-dry	1	12/20/2023
trans-1,2-Dichloroethene	ND	0.0060		mg/Kg-dry	1	12/20/2023
1,2-Dichloropropane	ND	0.0060		mg/Kg-dry	1	12/20/2023
cis-1,3-Dichloropropene	ND	0.0024		mg/Kg-dry	1	12/20/2023
trans-1,3-Dichloropropene	ND	0.0024		mg/Kg-dry	1	12/20/2023
Ethylbenzene	ND	0.0060		mg/Kg-dry	1	12/20/2023
2-Hexanone	ND	0.024		mg/Kg-dry	1	12/20/2023
4-Methyl-2-pentanone	ND	0.024		mg/Kg-dry	1	12/20/2023
Methylene chloride	ND	0.012		mg/Kg-dry	1	12/20/2023
Methyl tert-butyl ether	ND	0.0060		mg/Kg-dry	1	12/20/2023
Styrene	ND	0.0060		mg/Kg-dry	1	12/20/2023
1,1,2,2-Tetrachloroethane	ND	0.0060		mg/Kg-dry	1	12/20/2023
Tetrachloroethene	ND	0.0060		mg/Kg-dry	1	12/20/2023
Toluene	ND	0.0060		mg/Kg-dry	1	12/20/2023
1,1,1-Trichloroethane	ND	0.0060		mg/Kg-dry	1	12/20/2023
1,1,2-Trichloroethane	ND	0.0060		mg/Kg-dry	1	12/20/2023
Trichloroethene	ND	0.0060		mg/Kg-dry	1	12/20/2023
Vinyl chloride	ND	0.0060		mg/Kg-dry	1	12/20/2023
Xylenes, Total	ND	0.018		mg/Kg-dry	1	12/20/2023
Polynuclear Aromatic Hydrocarbons by GC/MS	**SW8270C (SW3550B)**			Prep Date: **12/18/2023**	Analyst: **TEM**	
IEPA ELAP 100445						
Acenaphthene	6.6	0.38		mg/Kg-dry	1	12/19/2023
Acenaphthylene	3.7	0.38		mg/Kg-dry	1	12/19/2023

Qualifiers:

ND - Not Detected at the Reporting Limit
J - Analyte detected below quantitation limits
B - Analyte detected in the associated Method Blank
HT - Sample received past holding time
* - Non-accredited parameter
RL - Reporting / Quantitation Limit for the analysis
S - Spike Recovery outside accepted recovery limits
R - RPD outside accepted recovery limits
E - Value above quantitation range
H - Holding time exceeded

sterling labs
2242 West Harrison St., Suite 200, Chicago, IL 60612-3766
Tel: (312) 733-0551 Fax: (312) 733-2386 Info@TheSterlingLab.com

Date Reported: January 10, 2024
Date Printed: January 10, 2024

Analytical Results

Customer: Huff & Huff, Inc.
Work Order: 23120328 Revision 1
Project: 81.0220733.01, 2023-23-CP46, Chicago, IL.
Lab ID: 23120328-007

Customer Sample ID: 23-CP46-F4-0-4
Collection Date: 12/12/2023 10:45:00 AM
Matrix: Soil

Analyses	Result	RL	Qualifier	Units	DF	Date Analyzed
Polynuclear Aromatic Hydrocarbons by GC/MS	**SW8270C (SW3550B)**			Prep Date: **12/18/2023**	Analyst: **TEM**	
IEPA ELAP 100445						
Anthracene	24	0.38		mg/Kg-dry	1	12/19/2023
Benz(a)anthracene	46	0.38		mg/Kg-dry	1	12/19/2023
Benzo(a)pyrene	44	0.38		mg/Kg-dry	1	12/19/2023
Benzo(b)fluoranthene	37	0.38		mg/Kg-dry	1	12/19/2023
Benzo(g,h,i)perylene	21	0.38		mg/Kg-dry	1	12/19/2023
Benzo(k)fluoranthene	31	0.38		mg/Kg-dry	1	12/19/2023
Chrysene	45	0.38		mg/Kg-dry	1	12/19/2023
Dibenz(a,h)anthracene	11	0.38		mg/Kg-dry	1	12/19/2023
Fluoranthene	95	1.9		mg/Kg-dry	5	12/21/2023
Fluorene	13	0.38		mg/Kg-dry	1	12/19/2023
Indeno(1,2,3-cd)pyrene	19	0.38		mg/Kg-dry	1	12/19/2023
Naphthalene	6.9	0.38		mg/Kg-dry	1	12/19/2023
Phenanthrene	84	1.9		mg/Kg-dry	5	12/21/2023
Pyrene	80	1.9		mg/Kg-dry	5	12/21/2023
Metals by ICP/MS	**SW6020A (SW3050B)**			Prep Date: **12/18/2023**	Analyst: **MMR**	
IEPA ELAP 100445						
Arsenic	12.2	1.0		mg/Kg-dry	10	12/19/2023
Barium	380	1.0		mg/Kg-dry	10	12/19/2023
Cadmium	2.6	0.52		mg/Kg-dry	10	12/19/2023
Chromium	30.8	1.0		mg/Kg-dry	10	12/19/2023
Lead	1200	0.52		mg/Kg-dry	10	12/19/2023
Selenium	ND	1.0		mg/Kg-dry	10	12/19/2023
Silver	ND	1.0		mg/Kg-dry	10	12/19/2023
TCLP Metals by ICP/MS	**SW1311/6020A (SW3005A)**			Prep Date: **12/19/2023**	Analyst: **MMR**	
IEPA ELAP 100445						
Chromium	ND	0.020		mg/L	5	12/19/2023
Lead	0.41	0.0050		mg/L	5	12/19/2023
Mercury	**SW7471B**			Prep Date: **12/18/2023**	Analyst: **JB2**	
IEPA ELAP 100445						
Mercury	0.25	0.018		mg/Kg-dry	1	12/19/2023
pH (25 °C)	**SW9045C**			Prep Date: **12/18/2023**	Analyst: **LJ1**	
IEPA ELAP 100445						
pH	8.42			pH Units	1	12/18/2023
Percent Moisture	**D2974**			Prep Date: **12/18/2023**	Analyst: **EPD**	
Percent Moisture	13.7	0.2	*	wt%	1	12/19/2023

Qualifiers:

ND - Not Detected at the Reporting Limit
J - Analyte detected below quantitation limits
B - Analyte detected in the associated Method Blank
HT - Sample received past holding time
* - Non-accredited parameter
RL - Reporting / Quantitation Limit for the analysis
S - Spike Recovery outside accepted recovery limits
R - RPD outside accepted recovery limits
E - Value above quantitation range
H - Holding time exceeded

sterling labs
2242 West Harrison St., Suite 200, Chicago, IL 60612-3766
Tel: (312) 733-0551 Fax: (312) 733-2386 Info@TheSterlingLab.com

Date Reported: January 10, 2024
Date Printed: January 10, 2024

Analytical Results

Customer: Huff & Huff, Inc.
Work Order: 23120328 Revision 1
Project: 81.0220733.01, 2023-23-CP46, Chicago, IL.
Lab ID: 23120328-008

Customer Sample ID: 23-CP46-F4-4-8
Collection Date: 12/12/2023 10:50:00 AM
Matrix: Soil

Analyses	Result	RL	Qualifier	Units	DF	Date Analyzed
Polynuclear Aromatic Hydrocarbons by GC/MS	**SW8270C (SW3550B)**			Prep Date: **12/18/2023**		Analyst: **TEM**
IEPA ELAP 100445						
Acenaphthene	0.88	0.047		mg/Kg-dry	1	12/19/2023
Acenaphthylene	0.80	0.047		mg/Kg-dry	1	12/19/2023
Anthracene	3.6	0.047		mg/Kg-dry	1	12/19/2023
Benz(a)anthracene	7.6	0.23		mg/Kg-dry	5	12/21/2023
Benzo(a)pyrene	8.0	0.23		mg/Kg-dry	5	12/21/2023
Benzo(b)fluoranthene	5.6	0.047		mg/Kg-dry	1	12/19/2023
Benzo(g,h,i)perylene	4.3	0.047		mg/Kg-dry	1	12/19/2023
Benzo(k)fluoranthene	5.7	0.047		mg/Kg-dry	1	12/19/2023
Chrysene	7.4	0.23		mg/Kg-dry	5	12/21/2023
Dibenz(a,h)anthracene	2.0	0.047		mg/Kg-dry	1	12/19/2023
Fluoranthene	16	0.23		mg/Kg-dry	5	12/21/2023
Fluorene	1.4	0.047		mg/Kg-dry	1	12/19/2023
Indeno(1,2,3-cd)pyrene	3.9	0.047		mg/Kg-dry	1	12/19/2023
Naphthalene	0.49	0.047		mg/Kg-dry	1	12/19/2023
Phenanthrene	12	0.23		mg/Kg-dry	5	12/21/2023
Pyrene	15	0.23		mg/Kg-dry	5	12/21/2023
Metals by ICP/MS	**SW6020A (SW3050B)**			Prep Date: **12/18/2023**		Analyst: **MMR**
IEPA ELAP 100445						
Arsenic	8.5	1.3		mg/Kg-dry	10	12/19/2023
Barium	550	1.3		mg/Kg-dry	10	12/19/2023
Cadmium	0.85	0.65		mg/Kg-dry	10	12/19/2023
Chromium	51.5	1.3		mg/Kg-dry	10	12/19/2023
Lead	2600	0.65		mg/Kg-dry	10	12/19/2023
Selenium	ND	1.3		mg/Kg-dry	10	12/19/2023
Silver	ND	1.3		mg/Kg-dry	10	12/19/2023
TCLP Metals by ICP/MS	**SW1311/6020A (SW3005A)**			Prep Date: **12/19/2023**		Analyst: **MMR**
IEPA ELAP 100445						
Chromium	ND	0.020		mg/L	5	12/19/2023
Lead	0.11	0.0050		mg/L	5	12/19/2023
Mercury	**SW7471B**			Prep Date: **12/18/2023**		Analyst: **JB2**
IEPA ELAP 100445						
Mercury	0.16	0.022		mg/Kg-dry	1	12/19/2023
pH (25 °C)	**SW9045C**			Prep Date: **12/18/2023**		Analyst: **LJ1**
IEPA ELAP 100445						
pH	8.12			pH Units	1	12/18/2023
Percent Moisture	**D2974**			Prep Date: **12/18/2023**		Analyst: **EPD**
Percent Moisture	30.1	0.2	*	wt%	1	12/19/2023

Qualifiers:

ND - Not Detected at the Reporting Limit
J - Analyte detected below quantitation limits
B - Analyte detected in the associated Method Blank
HT - Sample received past holding time
* - Non-accredited parameter
RL - Reporting / Quantitation Limit for the analysis
S - Spike Recovery outside accepted recovery limits
R - RPD outside accepted recovery limits
E - Value above quantitation range
H - Holding time exceeded

sterling labs
2242 West Harrison St., Suite 200, Chicago, IL 60612-3766
Tel: (312) 733-0551 Fax: (312) 733-2386 Info@TheSterlingLab.com

Date Reported: January 10, 2024
Date Printed: January 10, 2024

Analytical Results

Customer: Huff & Huff, Inc.
Work Order: 23120328 Revision 1
Project: 81.0220733.01, 2023-23-CP46, Chicago, IL.
Lab ID: 23120328-009

Customer Sample ID: 23-CP46-F5-0-4
Collection Date: 12/12/2023 11:00:00 AM
Matrix: Soil

Analyses	Result	RL	Qualifier	Units	DF	Date Analyzed
Polynuclear Aromatic Hydrocarbons by GC/MS **SW8270C (SW3550B)** Prep Date: **12/18/2023** Analyst: **TEM**						
IEPA ELAP 100445						
Acenaphthene	ND	0.040		mg/Kg-dry	1	12/19/2023
Acenaphthylene	ND	0.040		mg/Kg-dry	1	12/19/2023
Anthracene	0.042	0.040		mg/Kg-dry	1	12/19/2023
Benz(a)anthracene	0.15	0.040		mg/Kg-dry	1	12/19/2023
Benzo(a)pyrene	0.19	0.040		mg/Kg-dry	1	12/19/2023
Benzo(b)fluoranthene	0.14	0.040		mg/Kg-dry	1	12/19/2023
Benzo(g,h,i)perylene	0.11	0.040		mg/Kg-dry	1	12/19/2023
Benzo(k)fluoranthene	0.13	0.040		mg/Kg-dry	1	12/19/2023
Chrysene	0.18	0.040		mg/Kg-dry	1	12/19/2023
Dibenz(a,h)anthracene	0.058	0.040		mg/Kg-dry	1	12/19/2023
Fluoranthene	0.28	0.040		mg/Kg-dry	1	12/19/2023
Fluorene	ND	0.040		mg/Kg-dry	1	12/19/2023
Indeno(1,2,3-cd)pyrene	0.084	0.040		mg/Kg-dry	1	12/19/2023
Naphthalene	ND	0.040		mg/Kg-dry	1	12/19/2023
Phenanthrene	0.22	0.040		mg/Kg-dry	1	12/19/2023
Pyrene	0.35	0.040		mg/Kg-dry	1	12/19/2023
Metals by ICP/MS **SW6020A (SW3050B)** Prep Date: **12/18/2023** Analyst: **MMR**						
IEPA ELAP 100445						
Arsenic	9.3	1.2		mg/Kg-dry	10	12/19/2023
Barium	140	1.2		mg/Kg-dry	10	12/19/2023
Cadmium	0.60	0.59		mg/Kg-dry	10	12/19/2023
Chromium	20.6	1.2		mg/Kg-dry	10	12/19/2023
Lead	200	0.59		mg/Kg-dry	10	12/19/2023
Selenium	ND	1.2		mg/Kg-dry	10	12/19/2023
Silver	ND	1.2		mg/Kg-dry	10	12/19/2023
SPLP Metals by ICP/MS **SW1312/6020A (SW3005A)** Prep Date: **1/9/2024** Analyst: **MMR**						
IEPA ELAP 100445						
Lead	0.012	0.0020		mg/L	2	1/9/2024
TCLP Metals by ICP/MS **SW1311/6020A (SW3005A)** Prep Date: **12/19/2023** Analyst: **MMR**						
IEPA ELAP 100445						
Chromium	ND	0.020		mg/L	5	12/19/2023
Lead	0.018	0.0050		mg/L	5	12/19/2023
Mercury **SW7471B** Prep Date: **12/18/2023** Analyst: **JB2**						
IEPA ELAP 100445						
Mercury	0.19	0.022		mg/Kg-dry	1	12/19/2023
pH (25 °C) **SW9045C** Prep Date: **12/18/2023** Analyst: **LJ1**						
IEPA ELAP 100445						

Qualifiers:

ND - Not Detected at the Reporting Limit
J - Analyte detected below quantitation limits
B - Analyte detected in the associated Method Blank
HT - Sample received past holding time
* - Non-accredited parameter
RL - Reporting / Quantitation Limit for the analysis
S - Spike Recovery outside accepted recovery limits
R - RPD outside accepted recovery limits
E - Value above quantitation range
H - Holding time exceeded

2242 West Harrison St., Suite 200, Chicago, IL 60612-3766
Tel: (312) 733-0551 Fax: (312) 733-2386 Info@TheSterlingLab.com

Date Reported: January 10, 2024
Date Printed: January 10, 2024

Analytical Results

Customer: Huff & Huff, Inc.
Work Order: 23120328 Revision 1
Project: 81.0220733.01, 2023-23-CP46, Chicago, IL.
Lab ID: 23120328-009

Customer Sample ID: 23-CP46-F5-0-4
Collection Date: 12/12/2023 11:00:00 AM
Matrix: Soil

Analyses	Result	RL	Qualifier	Units	DF	Date Analyzed
pH (25 °C)	**SW9045C**			Prep Date: **12/18/2023**		Analyst: **LJ1**
pH	8.09			pH Units	1	12/18/2023
Percent Moisture	**D2974**			Prep Date: **12/18/2023**		Analyst: **EPD**
Percent Moisture	17.9	0.2	*	wt%	1	12/19/2023

Qualifiers:

ND - Not Detected at the Reporting Limit
J - Analyte detected below quantitation limits
B - Analyte detected in the associated Method Blank
HT - Sample received past holding time
* - Non-accredited parameter
RL - Reporting / Quantitation Limit for the analysis
S - Spike Recovery outside accepted recovery limits
R - RPD outside accepted recovery limits
E - Value above quantitation range
H - Holding time exceeded

sterling labs
2242 West Harrison St., Suite 200, Chicago, IL 60612-3766
Tel: (312) 733-0551 Fax: (312) 733-2386 Info@TheSterlingLab.com

Date Reported: January 10, 2024
Date Printed: January 10, 2024

Analytical Results

Customer: Huff & Huff, Inc.
Work Order: 23120328 Revision 1
Project: 81.0220733.01, 2023-23-CP46, Chicago, IL.
Lab ID: 23120328-010

Customer Sample ID: 23-CP46-F5-4-8
Collection Date: 12/12/2023 11:05:00 AM
Matrix: Soil

Analyses	Result	RL	Qualifier	Units	DF	Date Analyzed
Volatile Organic Compounds by GC/MS	**SW5035/8260B**			Prep Date: **12/14/2023**	Analyst: **EGH**	
IEPA ELAP 100445						
Acetone	ND	0.11		mg/Kg-dry	1	12/20/2023
Benzene	ND	0.0076		mg/Kg-dry	1	12/20/2023
Bromodichloromethane	ND	0.0076		mg/Kg-dry	1	12/20/2023
Bromoform	ND	0.0076		mg/Kg-dry	1	12/20/2023
Bromomethane	ND	0.015		mg/Kg-dry	1	12/20/2023
2-Butanone	ND	0.11		mg/Kg-dry	1	12/20/2023
Carbon disulfide	ND	0.076		mg/Kg-dry	1	12/20/2023
Carbon tetrachloride	ND	0.0076		mg/Kg-dry	1	12/20/2023
Chlorobenzene	ND	0.0076		mg/Kg-dry	1	12/20/2023
Chloroethane	ND	0.015		mg/Kg-dry	1	12/20/2023
Chloroform	ND	0.0076		mg/Kg-dry	1	12/20/2023
Chloromethane	ND	0.015		mg/Kg-dry	1	12/20/2023
Dibromochloromethane	ND	0.0076		mg/Kg-dry	1	12/20/2023
1,1-Dichloroethane	ND	0.0076		mg/Kg-dry	1	12/20/2023
1,2-Dichloroethane	ND	0.0076		mg/Kg-dry	1	12/20/2023
1,1-Dichloroethene	ND	0.0076		mg/Kg-dry	1	12/20/2023
cis-1,2-Dichloroethene	ND	0.0076		mg/Kg-dry	1	12/20/2023
trans-1,2-Dichloroethene	ND	0.0076		mg/Kg-dry	1	12/20/2023
1,2-Dichloropropane	ND	0.0076		mg/Kg-dry	1	12/20/2023
cis-1,3-Dichloropropene	ND	0.0031		mg/Kg-dry	1	12/20/2023
trans-1,3-Dichloropropene	ND	0.0031		mg/Kg-dry	1	12/20/2023
Ethylbenzene	ND	0.0076		mg/Kg-dry	1	12/20/2023
2-Hexanone	ND	0.031		mg/Kg-dry	1	12/20/2023
4-Methyl-2-pentanone	ND	0.031		mg/Kg-dry	1	12/20/2023
Methylene chloride	ND	0.015		mg/Kg-dry	1	12/20/2023
Methyl tert-butyl ether	ND	0.0076		mg/Kg-dry	1	12/20/2023
Styrene	ND	0.0076		mg/Kg-dry	1	12/20/2023
1,1,2,2-Tetrachloroethane	ND	0.0076		mg/Kg-dry	1	12/20/2023
Tetrachloroethene	ND	0.0076		mg/Kg-dry	1	12/20/2023
Toluene	ND	0.0076		mg/Kg-dry	1	12/20/2023
1,1,1-Trichloroethane	ND	0.0076		mg/Kg-dry	1	12/20/2023
1,1,2-Trichloroethane	ND	0.0076		mg/Kg-dry	1	12/20/2023
Trichloroethene	ND	0.0076		mg/Kg-dry	1	12/20/2023
Vinyl chloride	ND	0.0076		mg/Kg-dry	1	12/20/2023
Xylenes, Total	ND	0.023		mg/Kg-dry	1	12/20/2023
Polynuclear Aromatic Hydrocarbons by GC/MS	**SW8270C (SW3550B)**			Prep Date: **12/18/2023**	Analyst: **TEM**	
IEPA ELAP 100445						
Acenaphthene	ND	0.038		mg/Kg-dry	1	12/19/2023
Acenaphthylene	ND	0.038		mg/Kg-dry	1	12/19/2023

Qualifiers:
ND - Not Detected at the Reporting Limit
J - Analyte detected below quantitation limits
B - Analyte detected in the associated Method Blank
HT - Sample received past holding time
* - Non-accredited parameter
RL - Reporting / Quantitation Limit for the analysis
S - Spike Recovery outside accepted recovery limits
R - RPD outside accepted recovery limits
E - Value above quantitation range
H - Holding time exceeded

sterling labs
2242 West Harrison St., Suite 200, Chicago, IL 60612-3766
Tel: (312) 733-0551 Fax: (312) 733-2386 Info@TheSterlingLab.com

Date Reported: January 10, 2024
Date Printed: January 10, 2024

Analytical Results

Customer: Huff & Huff, Inc.
Work Order: 23120328 Revision 1
Project: 81.0220733.01, 2023-23-CP46, Chicago, IL.
Lab ID: 23120328-010

Customer Sample ID: 23-CP46-F5-4-8
Collection Date: 12/12/2023 11:05:00 AM
Matrix: Soil

Analyses	Result	RL	Qualifier	Units	DF	Date Analyzed
Polynuclear Aromatic Hydrocarbons by GC/MS	**SW8270C (SW3550B)**			Prep Date: **12/18/2023**	Analyst: **TEM**	
IEPA ELAP 100445						
Anthracene	ND	0.038		mg/Kg-dry	1	12/19/2023
Benz(a)anthracene	ND	0.038		mg/Kg-dry	1	12/19/2023
Benzo(a)pyrene	ND	0.038		mg/Kg-dry	1	12/19/2023
Benzo(b)fluoranthene	ND	0.038		mg/Kg-dry	1	12/19/2023
Benzo(g,h,i)perylene	ND	0.038		mg/Kg-dry	1	12/19/2023
Benzo(k)fluoranthene	ND	0.038		mg/Kg-dry	1	12/19/2023
Chrysene	ND	0.038		mg/Kg-dry	1	12/19/2023
Dibenz(a,h)anthracene	ND	0.038		mg/Kg-dry	1	12/19/2023
Fluoranthene	ND	0.038		mg/Kg-dry	1	12/19/2023
Fluorene	ND	0.038		mg/Kg-dry	1	12/19/2023
Indeno(1,2,3-cd)pyrene	ND	0.038		mg/Kg-dry	1	12/19/2023
Naphthalene	ND	0.038		mg/Kg-dry	1	12/19/2023
Phenanthrene	ND	0.038		mg/Kg-dry	1	12/19/2023
Pyrene	ND	0.038		mg/Kg-dry	1	12/19/2023
Metals by ICP/MS	**SW6020A (SW3050B)**			Prep Date: **12/18/2023**	Analyst: **MMR**	
IEPA ELAP 100445						
Arsenic	18.4	1.2		mg/Kg-dry	10	12/19/2023
Barium	220	1.2		mg/Kg-dry	10	12/19/2023
Cadmium	ND	0.59		mg/Kg-dry	10	12/19/2023
Chromium	21.0	1.2		mg/Kg-dry	10	12/19/2023
Lead	18	0.59		mg/Kg-dry	10	12/19/2023
Selenium	ND	1.2		mg/Kg-dry	10	12/19/2023
Silver	ND	1.2		mg/Kg-dry	10	12/19/2023
TCLP Metals by ICP/MS	**SW1311/6020A (SW3005A)**			Prep Date: **12/19/2023**	Analyst: **MMR**	
IEPA ELAP 100445						
Chromium	ND	0.020		mg/L	5	12/19/2023
Lead	ND	0.0050		mg/L	5	12/19/2023
Mercury	**SW7471B**			Prep Date: **12/18/2023**	Analyst: **JB2**	
IEPA ELAP 100445						
Mercury	0.025	0.020		mg/Kg-dry	1	12/19/2023
pH (25 °C)	**SW9045C**			Prep Date: **12/18/2023**	Analyst: **LJ1**	
IEPA ELAP 100445						
pH	8.08			pH Units	1	12/18/2023
Percent Moisture	**D2974**			Prep Date: **12/18/2023**	Analyst: **EPD**	
Percent Moisture	16.5	0.2	*	wt%	1	12/19/2023

Qualifiers:

ND - Not Detected at the Reporting Limit
J - Analyte detected below quantitation limits
B - Analyte detected in the associated Method Blank
HT - Sample received past holding time
* - Non-accredited parameter
RL - Reporting / Quantitation Limit for the analysis
S - Spike Recovery outside accepted recovery limits
R - RPD outside accepted recovery limits
E - Value above quantitation range
H - Holding time exceeded

sterling labs
2242 West Harrison St., Suite 200, Chicago, IL 60612-3766
Tel: (312) 733-0551 Fax: (312) 733-2386 Info@TheSterlingLab.com

Date Reported: January 10, 2024
Date Printed: January 10, 2024

Analytical Results

Customer: Huff & Huff, Inc.
Work Order: 23120328 Revision 1
Project: 81.0220733.01, 2023-23-CP46, Chicago, IL.
Lab ID: 23120328-011

Customer Sample ID: 23-CP46-F6-0-4
Collection Date: 12/12/2023 11:25:00 AM
Matrix: Soil

Analyses	Result	RL	Qualifier	Units	DF	Date Analyzed
Volatile Organic Compounds by GC/MS	**SW5035/8260B**			Prep Date: **12/14/2023**	Analyst: **EGH**	
IEPA ELAP 100445						
Acetone	ND	0.092		mg/Kg-dry	1	12/20/2023
Benzene	ND	0.0061		mg/Kg-dry	1	12/20/2023
Bromodichloromethane	ND	0.0061		mg/Kg-dry	1	12/20/2023
Bromoform	ND	0.0061		mg/Kg-dry	1	12/20/2023
Bromomethane	ND	0.012		mg/Kg-dry	1	12/20/2023
2-Butanone	ND	0.092		mg/Kg-dry	1	12/20/2023
Carbon disulfide	ND	0.061		mg/Kg-dry	1	12/20/2023
Carbon tetrachloride	ND	0.0061		mg/Kg-dry	1	12/20/2023
Chlorobenzene	ND	0.0061		mg/Kg-dry	1	12/20/2023
Chloroethane	ND	0.012		mg/Kg-dry	1	12/20/2023
Chloroform	ND	0.0061		mg/Kg-dry	1	12/20/2023
Chloromethane	ND	0.012		mg/Kg-dry	1	12/20/2023
Dibromochloromethane	ND	0.0061		mg/Kg-dry	1	12/20/2023
1,1-Dichloroethane	ND	0.0061		mg/Kg-dry	1	12/20/2023
1,2-Dichloroethane	ND	0.0061		mg/Kg-dry	1	12/20/2023
1,1-Dichloroethene	ND	0.0061		mg/Kg-dry	1	12/20/2023
cis-1,2-Dichloroethene	ND	0.0061		mg/Kg-dry	1	12/20/2023
trans-1,2-Dichloroethene	ND	0.0061		mg/Kg-dry	1	12/20/2023
1,2-Dichloropropane	ND	0.0061		mg/Kg-dry	1	12/20/2023
cis-1,3-Dichloropropene	ND	0.0025		mg/Kg-dry	1	12/20/2023
trans-1,3-Dichloropropene	ND	0.0025		mg/Kg-dry	1	12/20/2023
Ethylbenzene	ND	0.0061		mg/Kg-dry	1	12/20/2023
2-Hexanone	ND	0.025		mg/Kg-dry	1	12/20/2023
4-Methyl-2-pentanone	ND	0.025		mg/Kg-dry	1	12/20/2023
Methylene chloride	ND	0.012		mg/Kg-dry	1	12/20/2023
Methyl tert-butyl ether	ND	0.0061		mg/Kg-dry	1	12/20/2023
Styrene	ND	0.0061		mg/Kg-dry	1	12/20/2023
1,1,2,2-Tetrachloroethane	ND	0.0061		mg/Kg-dry	1	12/20/2023
Tetrachloroethene	ND	0.0061		mg/Kg-dry	1	12/20/2023
Toluene	ND	0.0061		mg/Kg-dry	1	12/20/2023
1,1,1-Trichloroethane	ND	0.0061		mg/Kg-dry	1	12/20/2023
1,1,2-Trichloroethane	ND	0.0061		mg/Kg-dry	1	12/20/2023
Trichloroethene	ND	0.0061		mg/Kg-dry	1	12/20/2023
Vinyl chloride	ND	0.0061		mg/Kg-dry	1	12/20/2023
Xylenes, Total	ND	0.018		mg/Kg-dry	1	12/20/2023
Polynuclear Aromatic Hydrocarbons by GC/MS	**SW8270C (SW3550B)**			Prep Date: **12/19/2023**	Analyst: **DM**	
IEPA ELAP 100445						
Acenaphthene	ND	0.040		mg/Kg-dry	1	12/20/2023
Acenaphthylene	ND	0.040		mg/Kg-dry	1	12/20/2023

Qualifiers:
ND - Not Detected at the Reporting Limit
J - Analyte detected below quantitation limits
B - Analyte detected in the associated Method Blank
HT - Sample received past holding time
* - Non-accredited parameter
RL - Reporting / Quantitation Limit for the analysis
S - Spike Recovery outside accepted recovery limits
R - RPD outside accepted recovery limits
E - Value above quantitation range
H - Holding time exceeded

sterling labs
2242 West Harrison St., Suite 200, Chicago, IL 60612-3766
Tel: (312) 733-0551 Fax: (312) 733-2386 Info@TheSterlingLab.com

Date Reported: January 10, 2024
Date Printed: January 10, 2024

Analytical Results

Customer: Huff & Huff, Inc.
Work Order: 23120328 Revision 1
Project: 81.0220733.01, 2023-23-CP46, Chicago, IL.
Lab ID: 23120328-011

Customer Sample ID: 23-CP46-F6-0-4
Collection Date: 12/12/2023 11:25:00 AM
Matrix: Soil

Analyses	Result	RL	Qualifier	Units	DF	Date Analyzed
Polynuclear Aromatic Hydrocarbons by GC/MS **SW8270C (SW3550B)** Prep Date: **12/19/2023** Analyst: **DM**						
IEPA ELAP 100445						
Anthracene	0.074	0.040		mg/Kg-dry	1	12/20/2023
Benz(a)anthracene	0.27	0.040		mg/Kg-dry	1	12/20/2023
Benzo(a)pyrene	0.29	0.040		mg/Kg-dry	1	12/20/2023
Benzo(b)fluoranthene	0.23	0.040		mg/Kg-dry	1	12/20/2023
Benzo(g,h,i)perylene	0.16	0.040		mg/Kg-dry	1	12/20/2023
Benzo(k)fluoranthene	0.20	0.040		mg/Kg-dry	1	12/20/2023
Chrysene	0.25	0.040		mg/Kg-dry	1	12/20/2023
Dibenz(a,h)anthracene	0.078	0.040		mg/Kg-dry	1	12/20/2023
Fluoranthene	0.50	0.040		mg/Kg-dry	1	12/20/2023
Fluorene	ND	0.040		mg/Kg-dry	1	12/20/2023
Indeno(1,2,3-cd)pyrene	0.11	0.040		mg/Kg-dry	1	12/20/2023
Naphthalene	ND	0.040		mg/Kg-dry	1	12/20/2023
Phenanthrene	0.26	0.040		mg/Kg-dry	1	12/20/2023
Pyrene	0.49	0.040		mg/Kg-dry	1	12/20/2023
Metals by ICP/MS **SW6020A (SW3050B)** Prep Date: **12/18/2023** Analyst: **MMR**						
IEPA ELAP 100445						
Arsenic	11.5	1.2		mg/Kg-dry	10	12/19/2023
Barium	250	1.2		mg/Kg-dry	10	12/19/2023
Cadmium	ND	0.60		mg/Kg-dry	10	12/19/2023
Chromium	16.0	1.2		mg/Kg-dry	10	12/19/2023
Lead	320	0.60		mg/Kg-dry	10	12/19/2023
Selenium	1.4	1.2		mg/Kg-dry	10	12/19/2023
Silver	ND	1.2		mg/Kg-dry	10	12/19/2023
TCLP Metals by ICP/MS **SW1311/6020A (SW3005A)** Prep Date: **12/19/2023** Analyst: **MMR**						
IEPA ELAP 100445						
Chromium	ND	0.020		mg/L	5	12/19/2023
Lead	0.059	0.0050		mg/L	5	12/19/2023
Mercury **SW7471B** Prep Date: **12/18/2023** Analyst: **JB2**						
IEPA ELAP 100445						
Mercury	1.6	0.20		mg/Kg-dry	10	12/19/2023
pH (25 °C) **SW9045C** Prep Date: **12/18/2023** Analyst: **LJ1**						
IEPA ELAP 100445						
pH	8.12			pH Units	1	12/18/2023
Percent Moisture **D2974** Prep Date: **12/18/2023** Analyst: **EPD**						
Percent Moisture	18.5	0.2	*	wt%	1	12/19/2023

Qualifiers:

ND - Not Detected at the Reporting Limit
J - Analyte detected below quantitation limits
B - Analyte detected in the associated Method Blank
HT - Sample received past holding time
* - Non-accredited parameter
RL - Reporting / Quantitation Limit for the analysis
S - Spike Recovery outside accepted recovery limits
R - RPD outside accepted recovery limits
E - Value above quantitation range
H - Holding time exceeded

sterling labs
2242 West Harrison St., Suite 200, Chicago, IL 60612-3766
Tel: (312) 733-0551 Fax: (312) 733-2386 Info@TheSterlingLab.com

Date Reported: January 10, 2024
Date Printed: January 10, 2024

Analytical Results

Customer: Huff & Huff, Inc.
Work Order: 23120328 Revision 1
Project: 81.0220733.01, 2023-23-CP46, Chicago, IL.
Lab ID: 23120328-012

Customer Sample ID: 23-CP46-F6-4-8
Collection Date: 12/12/2023 11:30:00 AM
Matrix: Soil

Analyses	Result	RL	Qualifier	Units	DF	Date Analyzed
Polynuclear Aromatic Hydrocarbons by GC/MS	**SW8270C (SW3550B)**			Prep Date: **12/19/2023**	Analyst: **DM**	
IEPA ELAP 100445						
Acenaphthene	ND	0.041		mg/Kg-dry	1	12/20/2023
Acenaphthylene	ND	0.041		mg/Kg-dry	1	12/20/2023
Anthracene	ND	0.041		mg/Kg-dry	1	12/20/2023
Benz(a)anthracene	ND	0.041		mg/Kg-dry	1	12/20/2023
Benzo(a)pyrene	ND	0.041		mg/Kg-dry	1	12/20/2023
Benzo(b)fluoranthene	ND	0.041		mg/Kg-dry	1	12/20/2023
Benzo(g,h,i)perylene	ND	0.041		mg/Kg-dry	1	12/20/2023
Benzo(k)fluoranthene	ND	0.041		mg/Kg-dry	1	12/20/2023
Chrysene	ND	0.041		mg/Kg-dry	1	12/20/2023
Dibenz(a,h)anthracene	ND	0.041		mg/Kg-dry	1	12/20/2023
Fluoranthene	ND	0.041		mg/Kg-dry	1	12/20/2023
Fluorene	ND	0.041		mg/Kg-dry	1	12/20/2023
Indeno(1,2,3-cd)pyrene	ND	0.041		mg/Kg-dry	1	12/20/2023
Naphthalene	ND	0.041		mg/Kg-dry	1	12/20/2023
Phenanthrene	ND	0.041		mg/Kg-dry	1	12/20/2023
Pyrene	ND	0.041		mg/Kg-dry	1	12/20/2023
Metals by ICP/MS	**SW6020A (SW3050B)**			Prep Date: **12/18/2023**	Analyst: **MMR**	
IEPA ELAP 100445						
Arsenic	5.9	1.2		mg/Kg-dry	10	12/19/2023
Barium	46	1.2		mg/Kg-dry	10	12/19/2023
Cadmium	ND	0.59		mg/Kg-dry	10	12/19/2023
Chromium	23.6	1.2		mg/Kg-dry	10	12/19/2023
Lead	13	0.59		mg/Kg-dry	10	12/19/2023
Selenium	ND	1.2		mg/Kg-dry	10	12/19/2023
Silver	ND	1.2		mg/Kg-dry	10	12/19/2023
TCLP Metals by ICP/MS	**SW1311/6020A (SW3005A)**			Prep Date: **12/19/2023**	Analyst: **MMR**	
IEPA ELAP 100445						
Chromium	ND	0.020		mg/L	5	12/19/2023
Lead	ND	0.0050		mg/L	5	12/19/2023
Mercury	**SW7471B**			Prep Date: **12/18/2023**	Analyst: **JB2**	
IEPA ELAP 100445						
Mercury	0.027	0.024		mg/Kg-dry	1	12/19/2023
pH (25 °C)	**SW9045C**			Prep Date: **12/18/2023**	Analyst: **LJ1**	
IEPA ELAP 100445						
pH	8.28			pH Units	1	12/18/2023
Percent Moisture	**D2974**			Prep Date: **12/18/2023**	Analyst: **EPD**	
Percent Moisture	20.2	0.2	*	wt%	1	12/19/2023

Qualifiers:

ND - Not Detected at the Reporting Limit
J - Analyte detected below quantitation limits
B - Analyte detected in the associated Method Blank
HT - Sample received past holding time
* - Non-accredited parameter
RL - Reporting / Quantitation Limit for the analysis
S - Spike Recovery outside accepted recovery limits
R - RPD outside accepted recovery limits
E - Value above quantitation range
H - Holding time exceeded

sterling labs
2242 West Harrison St., Suite 200, Chicago, IL 60612-3766
Tel: (312) 733-0551 Fax: (312) 733-2386 Info@TheSterlingLab.com

Date Reported: January 10, 2024
Date Printed: January 10, 2024

Analytical Results

Customer: Huff & Huff, Inc.
Work Order: 23120328 Revision 1
Project: 81.0220733.01, 2023-23-CP46, Chicago, IL.
Lab ID: 23120328-013

Customer Sample ID: 23-CP46-F7-0-4
Collection Date: 12/12/2023 11:50:00 AM
Matrix: Soil

Analyses	Result	RL	Qualifier	Units	DF	Date Analyzed
Polynuclear Aromatic Hydrocarbons by GC/MS	**SW8270C (SW3550B)**			Prep Date: **12/19/2023**	Analyst: **DM**	
IEPA ELAP 100445						
Acenaphthene	ND	0.040		mg/Kg-dry	1	12/20/2023
Acenaphthylene	ND	0.040		mg/Kg-dry	1	12/20/2023
Anthracene	ND	0.040		mg/Kg-dry	1	12/20/2023
Benz(a)anthracene	ND	0.040		mg/Kg-dry	1	12/20/2023
Benzo(a)pyrene	ND	0.040		mg/Kg-dry	1	12/20/2023
Benzo(b)fluoranthene	ND	0.040		mg/Kg-dry	1	12/20/2023
Benzo(g,h,i)perylene	ND	0.040		mg/Kg-dry	1	12/20/2023
Benzo(k)fluoranthene	ND	0.040		mg/Kg-dry	1	12/20/2023
Chrysene	ND	0.040		mg/Kg-dry	1	12/20/2023
Dibenz(a,h)anthracene	ND	0.040		mg/Kg-dry	1	12/20/2023
Fluoranthene	ND	0.040		mg/Kg-dry	1	12/20/2023
Fluorene	ND	0.040		mg/Kg-dry	1	12/20/2023
Indeno(1,2,3-cd)pyrene	ND	0.040		mg/Kg-dry	1	12/20/2023
Naphthalene	ND	0.040		mg/Kg-dry	1	12/20/2023
Phenanthrene	ND	0.040		mg/Kg-dry	1	12/20/2023
Pyrene	ND	0.040		mg/Kg-dry	1	12/20/2023
Metals by ICP/MS	**SW6020A (SW3050B)**			Prep Date: **12/18/2023**	Analyst: **MMR**	
IEPA ELAP 100445						
Arsenic	9.6	1.2		mg/Kg-dry	10	12/19/2023
Barium	69	1.2		mg/Kg-dry	10	12/19/2023
Cadmium	ND	0.59		mg/Kg-dry	10	12/19/2023
Chromium	25.0	1.2		mg/Kg-dry	10	12/19/2023
Lead	15	0.59		mg/Kg-dry	10	12/19/2023
Selenium	ND	1.2		mg/Kg-dry	10	12/19/2023
Silver	ND	1.2		mg/Kg-dry	10	12/19/2023
TCLP Metals by ICP/MS	**SW1311/6020A (SW3005A)**			Prep Date: **12/19/2023**	Analyst: **MMR**	
IEPA ELAP 100445						
Chromium	ND	0.020		mg/L	5	12/19/2023
Lead	0.0068	0.0050		mg/L	5	12/19/2023
Mercury	**SW7471B**			Prep Date: **12/18/2023**	Analyst: **JB2**	
IEPA ELAP 100445						
Mercury	0.022	0.019		mg/Kg-dry	1	12/19/2023
pH (25 °C)	**SW9045C**			Prep Date: **12/18/2023**	Analyst: **LJ1**	
IEPA ELAP 100445						
pH	8.23			pH Units	1	12/18/2023
Percent Moisture	**D2974**			Prep Date: **12/18/2023**	Analyst: **EPD**	
Percent Moisture	18.3	0.2	*	wt%	1	12/19/2023

Qualifiers:

ND - Not Detected at the Reporting Limit
J - Analyte detected below quantitation limits
B - Analyte detected in the associated Method Blank
HT - Sample received past holding time
* - Non-accredited parameter
RL - Reporting / Quantitation Limit for the analysis
S - Spike Recovery outside accepted recovery limits
R - RPD outside accepted recovery limits
E - Value above quantitation range
H - Holding time exceeded

sterling labs
2242 West Harrison St., Suite 200, Chicago, IL 60612-3766
Tel: (312) 733-0551 Fax: (312) 733-2386 Info@TheSterlingLab.com

Date Reported: January 10, 2024
Date Printed: January 10, 2024

Analytical Results

Customer: Huff & Huff, Inc.
Work Order: 23120328 Revision 1
Project: 81.0220733.01, 2023-23-CP46, Chicago, IL.
Lab ID: 23120328-014

Customer Sample ID: 23-CP46-F7-4-8
Collection Date: 12/12/2023 11:55:00 AM
Matrix: Soil

Analyses	Result	RL	Qualifier	Units	DF	Date Analyzed
Volatile Organic Compounds by GC/MS	**SW5035/8260B**			Prep Date: **12/14/2023**	Analyst: **EGH**	
IEPA ELAP 100445						
Acetone	ND	0.096		mg/Kg-dry	1	12/20/2023
Benzene	ND	0.0064		mg/Kg-dry	1	12/20/2023
Bromodichloromethane	ND	0.0064		mg/Kg-dry	1	12/20/2023
Bromoform	ND	0.0064		mg/Kg-dry	1	12/20/2023
Bromomethane	ND	0.013		mg/Kg-dry	1	12/20/2023
2-Butanone	ND	0.096		mg/Kg-dry	1	12/20/2023
Carbon disulfide	ND	0.064		mg/Kg-dry	1	12/20/2023
Carbon tetrachloride	ND	0.0064		mg/Kg-dry	1	12/20/2023
Chlorobenzene	ND	0.0064		mg/Kg-dry	1	12/20/2023
Chloroethane	ND	0.013		mg/Kg-dry	1	12/20/2023
Chloroform	ND	0.0064		mg/Kg-dry	1	12/20/2023
Chloromethane	ND	0.013		mg/Kg-dry	1	12/20/2023
Dibromochloromethane	ND	0.0064		mg/Kg-dry	1	12/20/2023
1,1-Dichloroethane	ND	0.0064		mg/Kg-dry	1	12/20/2023
1,2-Dichloroethane	ND	0.0064		mg/Kg-dry	1	12/20/2023
1,1-Dichloroethene	ND	0.0064		mg/Kg-dry	1	12/20/2023
cis-1,2-Dichloroethene	ND	0.0064		mg/Kg-dry	1	12/20/2023
trans-1,2-Dichloroethene	ND	0.0064		mg/Kg-dry	1	12/20/2023
1,2-Dichloropropane	ND	0.0064		mg/Kg-dry	1	12/20/2023
cis-1,3-Dichloropropene	ND	0.0026		mg/Kg-dry	1	12/20/2023
trans-1,3-Dichloropropene	ND	0.0026		mg/Kg-dry	1	12/20/2023
Ethylbenzene	ND	0.0064		mg/Kg-dry	1	12/20/2023
2-Hexanone	ND	0.026		mg/Kg-dry	1	12/20/2023
4-Methyl-2-pentanone	ND	0.026		mg/Kg-dry	1	12/20/2023
Methylene chloride	ND	0.013		mg/Kg-dry	1	12/20/2023
Methyl tert-butyl ether	ND	0.0064		mg/Kg-dry	1	12/20/2023
Styrene	ND	0.0064		mg/Kg-dry	1	12/20/2023
1,1,2,2-Tetrachloroethane	ND	0.0064		mg/Kg-dry	1	12/20/2023
Tetrachloroethene	ND	0.0064		mg/Kg-dry	1	12/20/2023
Toluene	ND	0.0064		mg/Kg-dry	1	12/20/2023
1,1,1-Trichloroethane	ND	0.0064		mg/Kg-dry	1	12/20/2023
1,1,2-Trichloroethane	ND	0.0064		mg/Kg-dry	1	12/20/2023
Trichloroethene	ND	0.0064		mg/Kg-dry	1	12/20/2023
Vinyl chloride	ND	0.0064		mg/Kg-dry	1	12/20/2023
Xylenes, Total	ND	0.019		mg/Kg-dry	1	12/20/2023
Polynuclear Aromatic Hydrocarbons by GC/MS	**SW8270C (SW3550B)**			Prep Date: **12/19/2023**	Analyst: **DM**	
IEPA ELAP 100445						
Acenaphthene	ND	0.039		mg/Kg-dry	1	12/20/2023
Acenaphthylene	ND	0.039		mg/Kg-dry	1	12/20/2023

Qualifiers:

ND - Not Detected at the Reporting Limit
J - Analyte detected below quantitation limits
B - Analyte detected in the associated Method Blank
HT - Sample received past holding time
* - Non-accredited parameter
RL - Reporting / Quantitation Limit for the analysis
S - Spike Recovery outside accepted recovery limits
R - RPD outside accepted recovery limits
E - Value above quantitation range
H - Holding time exceeded

sterling labs
2242 West Harrison St., Suite 200, Chicago, IL 60612-3766
Tel: (312) 733-0551 Fax: (312) 733-2386 Info@TheSterlingLab.com

Date Reported: January 10, 2024
Date Printed: January 10, 2024

Analytical Results

Customer: Huff & Huff, Inc.
Work Order: 23120328 Revision 1
Project: 81.0220733.01, 2023-23-CP46, Chicago, IL.
Lab ID: 23120328-014

Customer Sample ID: 23-CP46-F7-4-8
Collection Date: 12/12/2023 11:55:00 AM
Matrix: Soil

Analyses	Result	RL	Qualifier	Units	DF	Date Analyzed
Polynuclear Aromatic Hydrocarbons by GC/MS **SW8270C (SW3550B)** Prep Date: **12/19/2023** Analyst: **DM**						
IEPA ELAP 100445						
Anthracene	ND	0.039		mg/Kg-dry	1	12/20/2023
Benz(a)anthracene	ND	0.039		mg/Kg-dry	1	12/20/2023
Benzo(a)pyrene	ND	0.039		mg/Kg-dry	1	12/20/2023
Benzo(b)fluoranthene	ND	0.039		mg/Kg-dry	1	12/20/2023
Benzo(g,h,i)perylene	ND	0.039		mg/Kg-dry	1	12/20/2023
Benzo(k)fluoranthene	ND	0.039		mg/Kg-dry	1	12/20/2023
Chrysene	ND	0.039		mg/Kg-dry	1	12/20/2023
Dibenz(a,h)anthracene	ND	0.039		mg/Kg-dry	1	12/20/2023
Fluoranthene	ND	0.039		mg/Kg-dry	1	12/20/2023
Fluorene	ND	0.039		mg/Kg-dry	1	12/20/2023
Indeno(1,2,3-cd)pyrene	ND	0.039		mg/Kg-dry	1	12/20/2023
Naphthalene	ND	0.039		mg/Kg-dry	1	12/20/2023
Phenanthrene	ND	0.039		mg/Kg-dry	1	12/20/2023
Pyrene	ND	0.039		mg/Kg-dry	1	12/20/2023
Metals by ICP/MS **SW6020A (SW3050B)** Prep Date: **12/18/2023** Analyst: **MMR**						
IEPA ELAP 100445						
Arsenic	12.9	1.1		mg/Kg-dry	10	12/19/2023
Barium	120	1.1		mg/Kg-dry	10	12/19/2023
Cadmium	ND	0.57		mg/Kg-dry	10	12/19/2023
Chromium	23.5	1.1		mg/Kg-dry	10	12/19/2023
Lead	20	0.57		mg/Kg-dry	10	12/19/2023
Selenium	ND	1.1		mg/Kg-dry	10	12/19/2023
Silver	ND	1.1		mg/Kg-dry	10	12/19/2023
TCLP Metals by ICP/MS **SW1311/6020A (SW3005A)** Prep Date: **12/19/2023** Analyst: **MMR**						
IEPA ELAP 100445						
Chromium	ND	0.020		mg/L	5	12/19/2023
Lead	ND	0.0050		mg/L	5	12/19/2023
Mercury **SW7471B** Prep Date: **12/18/2023** Analyst: **JB2**						
IEPA ELAP 100445						
Mercury	0.023	0.019		mg/Kg-dry	1	12/19/2023
pH (25 °C) **SW9045C** Prep Date: **12/18/2023** Analyst: **LJ1**						
IEPA ELAP 100445						
pH	8.36			pH Units	1	12/18/2023
Percent Moisture **D2974** Prep Date: **12/18/2023** Analyst: **EPD**						
Percent Moisture	17.7	0.2	*	wt%	1	12/19/2023

Qualifiers:

ND - Not Detected at the Reporting Limit
J - Analyte detected below quantitation limits
B - Analyte detected in the associated Method Blank
HT - Sample received past holding time
* - Non-accredited parameter
RL - Reporting / Quantitation Limit for the analysis
S - Spike Recovery outside accepted recovery limits
R - RPD outside accepted recovery limits
E - Value above quantitation range
H - Holding time exceeded

2242 West Harrison St., Suite 200, Chicago, IL 60612-3766
Tel: (312) 733-0551 Fax: (312) 733-2386 Info@TheSterlingLab.com

Date Reported: January 10, 2024
Date Printed: January 10, 2024

Analytical Results

Customer: Huff & Huff, Inc.
Work Order: 23120328 Revision 1
Project: 81.0220733.01, 2023-23-CP46, Chicago, IL.
Lab ID: 23120328-015

Customer Sample ID: 23-CP46-F8-0-4
Collection Date: 12/12/2023 12:05:00 PM
Matrix: Soil

Analyses	Result	RL	Qualifier	Units	DF	Date Analyzed
Volatile Organic Compounds by GC/MS	**SW5035/8260B**			Prep Date: **12/14/2023**	Analyst: **EGH**	
IEPA ELAP 100445						
Acetone	ND	0.079		mg/Kg-dry	1	12/20/2023
Benzene	ND	0.0053		mg/Kg-dry	1	12/20/2023
Bromodichloromethane	ND	0.0053		mg/Kg-dry	1	12/20/2023
Bromoform	ND	0.0053		mg/Kg-dry	1	12/20/2023
Bromomethane	ND	0.011		mg/Kg-dry	1	12/20/2023
2-Butanone	ND	0.079		mg/Kg-dry	1	12/20/2023
Carbon disulfide	ND	0.053		mg/Kg-dry	1	12/20/2023
Carbon tetrachloride	ND	0.0053		mg/Kg-dry	1	12/20/2023
Chlorobenzene	ND	0.0053		mg/Kg-dry	1	12/20/2023
Chloroethane	ND	0.011		mg/Kg-dry	1	12/20/2023
Chloroform	ND	0.0053		mg/Kg-dry	1	12/20/2023
Chloromethane	ND	0.011		mg/Kg-dry	1	12/20/2023
Dibromochloromethane	ND	0.0053		mg/Kg-dry	1	12/20/2023
1,1-Dichloroethane	ND	0.0053		mg/Kg-dry	1	12/20/2023
1,2-Dichloroethane	ND	0.0053		mg/Kg-dry	1	12/20/2023
1,1-Dichloroethene	ND	0.0053		mg/Kg-dry	1	12/20/2023
cis-1,2-Dichloroethene	ND	0.0053		mg/Kg-dry	1	12/20/2023
trans-1,2-Dichloroethene	ND	0.0053		mg/Kg-dry	1	12/20/2023
1,2-Dichloropropane	ND	0.0053		mg/Kg-dry	1	12/20/2023
cis-1,3-Dichloropropene	ND	0.0021		mg/Kg-dry	1	12/20/2023
trans-1,3-Dichloropropene	ND	0.0021		mg/Kg-dry	1	12/20/2023
Ethylbenzene	ND	0.0053		mg/Kg-dry	1	12/20/2023
2-Hexanone	ND	0.021		mg/Kg-dry	1	12/20/2023
4-Methyl-2-pentanone	ND	0.021		mg/Kg-dry	1	12/20/2023
Methylene chloride	ND	0.011		mg/Kg-dry	1	12/20/2023
Methyl tert-butyl ether	ND	0.0053		mg/Kg-dry	1	12/20/2023
Styrene	ND	0.0053		mg/Kg-dry	1	12/20/2023
1,1,2,2-Tetrachloroethane	ND	0.0053		mg/Kg-dry	1	12/20/2023
Tetrachloroethene	ND	0.0053		mg/Kg-dry	1	12/20/2023
Toluene	ND	0.0053		mg/Kg-dry	1	12/20/2023
1,1,1-Trichloroethane	ND	0.0053		mg/Kg-dry	1	12/20/2023
1,1,2-Trichloroethane	ND	0.0053		mg/Kg-dry	1	12/20/2023
Trichloroethene	ND	0.0053		mg/Kg-dry	1	12/20/2023
Vinyl chloride	ND	0.0053		mg/Kg-dry	1	12/20/2023
Xylenes, Total	ND	0.016		mg/Kg-dry	1	12/20/2023
Polynuclear Aromatic Hydrocarbons by GC/MS	**SW8270C (SW3550B)**			Prep Date: **12/19/2023**	Analyst: **TEM**	
IEPA ELAP 100445						
Acenaphthene	ND	0.038		mg/Kg-dry	1	12/21/2023
Acenaphthylene	ND	0.038		mg/Kg-dry	1	12/21/2023

Qualifiers:
ND - Not Detected at the Reporting Limit
J - Analyte detected below quantitation limits
B - Analyte detected in the associated Method Blank
HT - Sample received past holding time
* - Non-accredited parameter
RL - Reporting / Quantitation Limit for the analysis
S - Spike Recovery outside accepted recovery limits
R - RPD outside accepted recovery limits
E - Value above quantitation range
H - Holding time exceeded

sterling labs
2242 West Harrison St., Suite 200, Chicago, IL 60612-3766
Tel: (312) 733-0551 Fax: (312) 733-2386 Info@TheSterlingLab.com

Date Reported: January 10, 2024
Date Printed: January 10, 2024

Analytical Results

Customer: Huff & Huff, Inc.
Work Order: 23120328 Revision 1
Project: 81.0220733.01, 2023-23-CP46, Chicago, IL.
Lab ID: 23120328-015

Customer Sample ID: 23-CP46-F8-0-4
Collection Date: 12/12/2023 12:05:00 PM
Matrix: Soil

Analyses	Result	RL	Qualifier	Units	DF	Date Analyzed
Polynuclear Aromatic Hydrocarbons by GC/MS **SW8270C (SW3550B)** Prep Date: **12/19/2023** Analyst: **TEM**						
IEPA ELAP 100445						
Anthracene	ND	0.038		mg/Kg-dry	1	12/21/2023
Benz(a)anthracene	ND	0.038		mg/Kg-dry	1	12/21/2023
Benzo(a)pyrene	ND	0.038		mg/Kg-dry	1	12/21/2023
Benzo(b)fluoranthene	ND	0.038		mg/Kg-dry	1	12/21/2023
Benzo(g,h,i)perylene	ND	0.038		mg/Kg-dry	1	12/21/2023
Benzo(k)fluoranthene	ND	0.038		mg/Kg-dry	1	12/21/2023
Chrysene	ND	0.038		mg/Kg-dry	1	12/21/2023
Dibenz(a,h)anthracene	ND	0.038		mg/Kg-dry	1	12/21/2023
Fluoranthene	ND	0.038		mg/Kg-dry	1	12/21/2023
Fluorene	ND	0.038		mg/Kg-dry	1	12/21/2023
Indeno(1,2,3-cd)pyrene	ND	0.038		mg/Kg-dry	1	12/21/2023
Naphthalene	ND	0.038		mg/Kg-dry	1	12/21/2023
Phenanthrene	ND	0.038		mg/Kg-dry	1	12/21/2023
Pyrene	ND	0.038		mg/Kg-dry	1	12/21/2023
Metals by ICP/MS **SW6020A (SW3050B)** Prep Date: **12/18/2023** Analyst: **MMR**						
IEPA ELAP 100445						
Arsenic	8.5	1.1		mg/Kg-dry	10	12/20/2023
Barium	74	1.1		mg/Kg-dry	10	12/20/2023
Cadmium	ND	0.54		mg/Kg-dry	10	12/20/2023
Chromium	25	1.1		mg/Kg-dry	10	12/20/2023
Lead	96	0.54		mg/Kg-dry	10	12/20/2023
Selenium	ND	1.1		mg/Kg-dry	10	12/20/2023
Silver	ND	1.1		mg/Kg-dry	10	12/20/2023
TCLP Metals by ICP/MS **SW1311/6020A (SW3005A)** Prep Date: **12/19/2023** Analyst: **MMR**						
IEPA ELAP 100445						
Chromium	ND	0.020		mg/L	5	12/19/2023
Lead	ND	0.0050		mg/L	5	12/19/2023
Mercury **SW7471B** Prep Date: **12/18/2023** Analyst: **JB2**						
IEPA ELAP 100445						
Mercury	0.042	0.019		mg/Kg-dry	1	12/19/2023
pH (25 °C) **SW9045C** Prep Date: **12/18/2023** Analyst: **LJ1**						
IEPA ELAP 100445						
pH	8.37			pH Units	1	12/18/2023
Percent Moisture **D2974** Prep Date: **12/18/2023** Analyst: **EPD**						
Percent Moisture	15.4	0.2	*	wt%	1	12/19/2023

Qualifiers:

ND - Not Detected at the Reporting Limit
J - Analyte detected below quantitation limits
B - Analyte detected in the associated Method Blank
HT - Sample received past holding time
* - Non-accredited parameter
RL - Reporting / Quantitation Limit for the analysis
S - Spike Recovery outside accepted recovery limits
R - RPD outside accepted recovery limits
E - Value above quantitation range
H - Holding time exceeded

sterling labs
2242 West Harrison St., Suite 200, Chicago, IL 60612-3766
Tel: (312) 733-0551 Fax: (312) 733-2386 Info@TheSterlingLab.com

Date Reported: January 10, 2024
Date Printed: January 10, 2024

Analytical Results

Customer: Huff & Huff, Inc.
Work Order: 23120328 Revision 1
Project: 81.0220733.01, 2023-23-CP46, Chicago, IL.
Lab ID: 23120328-016

Customer Sample ID: 23-CP46-F8-4-8
Collection Date: 12/12/2023 12:10:00 PM
Matrix: Soil

Analyses	Result	RL	Qualifier	Units	DF	Date Analyzed
Polynuclear Aromatic Hydrocarbons by GC/MS	**SW8270C (SW3550B)**			Prep Date: **12/19/2023**		Analyst: **TEM**
IEPA ELAP 100445						
Acenaphthene	ND	0.040		mg/Kg-dry	1	12/20/2023
Acenaphthylene	ND	0.040		mg/Kg-dry	1	12/20/2023
Anthracene	ND	0.040		mg/Kg-dry	1	12/20/2023
Benz(a)anthracene	ND	0.040		mg/Kg-dry	1	12/20/2023
Benzo(a)pyrene	ND	0.040		mg/Kg-dry	1	12/20/2023
Benzo(b)fluoranthene	ND	0.040		mg/Kg-dry	1	12/20/2023
Benzo(g,h,i)perylene	ND	0.040		mg/Kg-dry	1	12/20/2023
Benzo(k)fluoranthene	ND	0.040		mg/Kg-dry	1	12/20/2023
Chrysene	ND	0.040		mg/Kg-dry	1	12/20/2023
Dibenz(a,h)anthracene	ND	0.040		mg/Kg-dry	1	12/20/2023
Fluoranthene	ND	0.040		mg/Kg-dry	1	12/20/2023
Fluorene	ND	0.040		mg/Kg-dry	1	12/20/2023
Indeno(1,2,3-cd)pyrene	ND	0.040		mg/Kg-dry	1	12/20/2023
Naphthalene	ND	0.040		mg/Kg-dry	1	12/20/2023
Phenanthrene	ND	0.040		mg/Kg-dry	1	12/20/2023
Pyrene	ND	0.040		mg/Kg-dry	1	12/20/2023
Metals by ICP/MS	**SW6020A (SW3050B)**			Prep Date: **12/18/2023**		Analyst: **MMR**
IEPA ELAP 100445						
Arsenic	17	1.2		mg/Kg-dry	10	12/20/2023
Barium	39	1.2		mg/Kg-dry	10	12/20/2023
Cadmium	ND	0.59		mg/Kg-dry	10	12/20/2023
Chromium	24	1.2		mg/Kg-dry	10	12/20/2023
Lead	26	0.59		mg/Kg-dry	10	12/20/2023
Selenium	ND	1.2		mg/Kg-dry	10	12/20/2023
Silver	ND	1.2		mg/Kg-dry	10	12/20/2023
TCLP Metals by ICP/MS	**SW1311/6020A (SW3005A)**			Prep Date: **12/19/2023**		Analyst: **MMR**
IEPA ELAP 100445						
Chromium	ND	0.020		mg/L	5	12/19/2023
Lead	ND	0.0050		mg/L	5	12/19/2023
Mercury	**SW7471B**			Prep Date: **12/18/2023**		Analyst: **JB2**
IEPA ELAP 100445						
Mercury	0.029	0.020		mg/Kg-dry	1	12/19/2023
pH (25 °C)	**SW9045C**			Prep Date: **12/18/2023**		Analyst: **LJ1**
IEPA ELAP 100445						
pH	8.30			pH Units	1	12/18/2023
Percent Moisture	**D2974**			Prep Date: **12/18/2023**		Analyst: **EPD**
Percent Moisture	18.0	0.2	*	wt%	1	12/19/2023

Qualifiers:

ND - Not Detected at the Reporting Limit
J - Analyte detected below quantitation limits
B - Analyte detected in the associated Method Blank
HT - Sample received past holding time
* - Non-accredited parameter
RL - Reporting / Quantitation Limit for the analysis
S - Spike Recovery outside accepted recovery limits
R - RPD outside accepted recovery limits
E - Value above quantitation range
H - Holding time exceeded

sterling labs
2242 West Harrison St., Suite 200, Chicago, IL 60612-3766
Tel: (312) 733-0551 Fax: (312) 733-2386 Info@TheSterlingLab.com

Date Reported: January 10, 2024
Date Printed: January 10, 2024

Analytical Results

Customer: Huff & Huff, Inc.
Work Order: 23120328 Revision 1
Project: 81.0220733.01, 2023-23-CP46, Chicago, IL.
Lab ID: 23120328-017

Customer Sample ID: 23-CP46-F9-0-4
Collection Date: 12/12/2023 12:30:00 PM
Matrix: Soil

Analyses	Result	RL	Qualifier	Units	DF	Date Analyzed
Volatile Organic Compounds by GC/MS	**SW5035/8260B**			Prep Date: **12/14/2023**	Analyst: **EGH**	
IEPA ELAP 100445						
Acetone	ND	0.073		mg/Kg-dry	1	12/20/2023
Benzene	0.0091	0.0049		mg/Kg-dry	1	12/20/2023
Bromodichloromethane	ND	0.0049		mg/Kg-dry	1	12/20/2023
Bromoform	ND	0.0049		mg/Kg-dry	1	12/20/2023
Bromomethane	ND	0.0097		mg/Kg-dry	1	12/20/2023
2-Butanone	ND	0.073		mg/Kg-dry	1	12/20/2023
Carbon disulfide	ND	0.049		mg/Kg-dry	1	12/20/2023
Carbon tetrachloride	ND	0.0049		mg/Kg-dry	1	12/20/2023
Chlorobenzene	ND	0.0049		mg/Kg-dry	1	12/20/2023
Chloroethane	ND	0.0097		mg/Kg-dry	1	12/20/2023
Chloroform	ND	0.0049		mg/Kg-dry	1	12/20/2023
Chloromethane	ND	0.0097		mg/Kg-dry	1	12/20/2023
Dibromochloromethane	ND	0.0049		mg/Kg-dry	1	12/20/2023
1,1-Dichloroethane	ND	0.0049		mg/Kg-dry	1	12/20/2023
1,2-Dichloroethane	ND	0.0049		mg/Kg-dry	1	12/20/2023
1,1-Dichloroethene	ND	0.0049		mg/Kg-dry	1	12/20/2023
cis-1,2-Dichloroethene	ND	0.0049		mg/Kg-dry	1	12/20/2023
trans-1,2-Dichloroethene	ND	0.0049		mg/Kg-dry	1	12/20/2023
1,2-Dichloropropane	ND	0.0049		mg/Kg-dry	1	12/20/2023
cis-1,3-Dichloropropene	ND	0.0019		mg/Kg-dry	1	12/20/2023
trans-1,3-Dichloropropene	ND	0.0019		mg/Kg-dry	1	12/20/2023
Ethylbenzene	0.014	0.0049		mg/Kg-dry	1	12/20/2023
2-Hexanone	ND	0.019		mg/Kg-dry	1	12/20/2023
4-Methyl-2-pentanone	ND	0.019		mg/Kg-dry	1	12/20/2023
Methylene chloride	ND	0.0097		mg/Kg-dry	1	12/20/2023
Methyl tert-butyl ether	ND	0.0049		mg/Kg-dry	1	12/20/2023
Styrene	ND	0.0049		mg/Kg-dry	1	12/20/2023
1,1,2,2-Tetrachloroethane	ND	0.0049		mg/Kg-dry	1	12/20/2023
Tetrachloroethene	ND	0.0049		mg/Kg-dry	1	12/20/2023
Toluene	0.0074	0.0049		mg/Kg-dry	1	12/20/2023
1,1,1-Trichloroethane	ND	0.0049		mg/Kg-dry	1	12/20/2023
1,1,2-Trichloroethane	ND	0.0049		mg/Kg-dry	1	12/20/2023
Trichloroethene	ND	0.0049		mg/Kg-dry	1	12/20/2023
Vinyl chloride	ND	0.0049		mg/Kg-dry	1	12/20/2023
Xylenes, Total	0.034	0.015		mg/Kg-dry	1	12/20/2023
Polynuclear Aromatic Hydrocarbons by GC/MS	**SW8270C (SW3550B)**			Prep Date: **12/19/2023**	Analyst: **TEM**	
IEPA ELAP 100445						
Acenaphthene	2.4	0.040		mg/Kg-dry	1	12/20/2023
Acenaphthylene	ND	0.040		mg/Kg-dry	1	12/20/2023

Qualifiers:

ND - Not Detected at the Reporting Limit
J - Analyte detected below quantitation limits
B - Analyte detected in the associated Method Blank
HT - Sample received past holding time
* - Non-accredited parameter
RL - Reporting / Quantitation Limit for the analysis
S - Spike Recovery outside accepted recovery limits
R - RPD outside accepted recovery limits
E - Value above quantitation range
H - Holding time exceeded

sterling labs
2242 West Harrison St., Suite 200, Chicago, IL 60612-3766
Tel: (312) 733-0551 Fax: (312) 733-2386 Info@TheSterlingLab.com

Date Reported: January 10, 2024
Date Printed: January 10, 2024

Analytical Results

Customer: Huff & Huff, Inc.
Work Order: 23120328 Revision 1
Project: 81.0220733.01, 2023-23-CP46, Chicago, IL.
Lab ID: 23120328-017

Customer Sample ID: 23-CP46-F9-0-4
Collection Date: 12/12/2023 12:30:00 PM
Matrix: Soil

Analyses	Result	RL	Qualifier	Units	DF	Date Analyzed
Polynuclear Aromatic Hydrocarbons by GC/MS	**SW8270C (SW3550B)**			Prep Date: **12/19/2023**		Analyst: **TEM**
IEPA ELAP 100445						
Anthracene	4.3	0.040		mg/Kg-dry	1	12/20/2023
Benz(a)anthracene	6.2	0.40		mg/Kg-dry	10	12/22/2023
Benzo(a)pyrene	6.5	0.40		mg/Kg-dry	10	12/22/2023
Benzo(b)fluoranthene	5.4	0.40		mg/Kg-dry	10	12/22/2023
Benzo(g,h,i)perylene	3.2	0.040		mg/Kg-dry	1	12/20/2023
Benzo(k)fluoranthene	4.0	0.040		mg/Kg-dry	1	12/20/2023
Chrysene	6.0	0.40		mg/Kg-dry	10	12/22/2023
Dibenz(a,h)anthracene	1.5	0.040		mg/Kg-dry	1	12/20/2023
Fluoranthene	16	0.40		mg/Kg-dry	10	12/22/2023
Fluorene	2.3	0.040		mg/Kg-dry	1	12/20/2023
Indeno(1,2,3-cd)pyrene	2.8	0.040		mg/Kg-dry	1	12/20/2023
Naphthalene	1.9	0.040		mg/Kg-dry	1	12/20/2023
Phenanthrene	19	0.40		mg/Kg-dry	10	12/22/2023
Pyrene	13	0.40		mg/Kg-dry	10	12/22/2023
Metals by ICP/MS	**SW6020A (SW3050B)**			Prep Date: **12/18/2023**		Analyst: **MMR**
IEPA ELAP 100445						
Arsenic	9.3	1.0		mg/Kg-dry	10	12/20/2023
Barium	170	1.0		mg/Kg-dry	10	12/20/2023
Cadmium	0.56	0.52		mg/Kg-dry	10	12/20/2023
Chromium	25	1.0		mg/Kg-dry	10	12/20/2023
Lead	340	0.52		mg/Kg-dry	10	12/20/2023
Selenium	ND	1.0		mg/Kg-dry	10	12/20/2023
Silver	ND	1.0		mg/Kg-dry	10	12/20/2023
TCLP Metals by ICP/MS	**SW1311/6020A (SW3005A)**			Prep Date: **12/19/2023**		Analyst: **MMR**
IEPA ELAP 100445						
Chromium	ND	0.020		mg/L	5	12/19/2023
Lead	0.012	0.0050		mg/L	5	12/19/2023
Mercury	**SW7471B**			Prep Date: **12/18/2023**		Analyst: **JB2**
IEPA ELAP 100445						
Mercury	0.091	0.023		mg/Kg-dry	1	12/19/2023
pH (25 °C)	**SW9045C**			Prep Date: **12/18/2023**		Analyst: **LJ1**
IEPA ELAP 100445						
pH	7.90			pH Units	1	12/18/2023
Percent Moisture	**D2974**			Prep Date: **12/18/2023**		Analyst: **EPD**
Percent Moisture	17.5	0.2	*	wt%	1	12/19/2023

Qualifiers:

ND - Not Detected at the Reporting Limit
J - Analyte detected below quantitation limits
B - Analyte detected in the associated Method Blank
HT - Sample received past holding time
* - Non-accredited parameter
RL - Reporting / Quantitation Limit for the analysis
S - Spike Recovery outside accepted recovery limits
R - RPD outside accepted recovery limits
E - Value above quantitation range
H - Holding time exceeded

sterling labs
2242 West Harrison St., Suite 200, Chicago, IL 60612-3766
Tel: (312) 733-0551 Fax: (312) 733-2386 Info@TheSterlingLab.com

Date Reported: January 10, 2024
Date Printed: January 10, 2024

Analytical Results

Customer: Huff & Huff, Inc.
Work Order: 23120328 Revision 1
Project: 81.0220733.01, 2023-23-CP46, Chicago, IL.
Lab ID: 23120328-018

Customer Sample ID: 23-CP46-F9-4-8
Collection Date: 12/12/2023 12:35:00 PM
Matrix: Soil

Analyses	Result	RL	Qualifier	Units	DF	Date Analyzed
Volatile Organic Compounds by GC/MS	**SW5035/8260B**			Prep Date: **12/14/2023**	Analyst: **EGH**	
IEPA ELAP 100445						
Acetone	ND	0.10		mg/Kg-dry	1	12/20/2023
Benzene	ND	0.0067		mg/Kg-dry	1	12/20/2023
Bromodichloromethane	ND	0.0067		mg/Kg-dry	1	12/20/2023
Bromoform	ND	0.0067		mg/Kg-dry	1	12/20/2023
Bromomethane	ND	0.013		mg/Kg-dry	1	12/20/2023
2-Butanone	ND	0.10		mg/Kg-dry	1	12/20/2023
Carbon disulfide	ND	0.067		mg/Kg-dry	1	12/20/2023
Carbon tetrachloride	ND	0.0067		mg/Kg-dry	1	12/20/2023
Chlorobenzene	ND	0.0067		mg/Kg-dry	1	12/20/2023
Chloroethane	ND	0.013		mg/Kg-dry	1	12/20/2023
Chloroform	ND	0.0067		mg/Kg-dry	1	12/20/2023
Chloromethane	ND	0.013		mg/Kg-dry	1	12/20/2023
Dibromochloromethane	ND	0.0067		mg/Kg-dry	1	12/20/2023
1,1-Dichloroethane	ND	0.0067		mg/Kg-dry	1	12/20/2023
1,2-Dichloroethane	ND	0.0067		mg/Kg-dry	1	12/20/2023
1,1-Dichloroethene	ND	0.0067		mg/Kg-dry	1	12/20/2023
cis-1,2-Dichloroethene	ND	0.0067		mg/Kg-dry	1	12/20/2023
trans-1,2-Dichloroethene	ND	0.0067		mg/Kg-dry	1	12/20/2023
1,2-Dichloropropane	ND	0.0067		mg/Kg-dry	1	12/20/2023
cis-1,3-Dichloropropene	ND	0.0027		mg/Kg-dry	1	12/20/2023
trans-1,3-Dichloropropene	ND	0.0027		mg/Kg-dry	1	12/20/2023
Ethylbenzene	0.049	0.0067		mg/Kg-dry	1	12/20/2023
2-Hexanone	ND	0.027		mg/Kg-dry	1	12/20/2023
4-Methyl-2-pentanone	ND	0.027		mg/Kg-dry	1	12/20/2023
Methylene chloride	ND	0.013		mg/Kg-dry	1	12/20/2023
Methyl tert-butyl ether	ND	0.0067		mg/Kg-dry	1	12/20/2023
Styrene	ND	0.0067		mg/Kg-dry	1	12/20/2023
1,1,2,2-Tetrachloroethane	ND	0.0067		mg/Kg-dry	1	12/20/2023
Tetrachloroethene	ND	0.0067		mg/Kg-dry	1	12/20/2023
Toluene	ND	0.0067		mg/Kg-dry	1	12/20/2023
1,1,1-Trichloroethane	ND	0.0067		mg/Kg-dry	1	12/20/2023
1,1,2-Trichloroethane	ND	0.0067		mg/Kg-dry	1	12/20/2023
Trichloroethene	ND	0.0067		mg/Kg-dry	1	12/20/2023
Vinyl chloride	ND	0.0067		mg/Kg-dry	1	12/20/2023
Xylenes, Total	ND	0.020		mg/Kg-dry	1	12/20/2023
Polynuclear Aromatic Hydrocarbons by GC/MS	**SW8270C (SW3550B)**			Prep Date: **12/19/2023**	Analyst: **TEM**	
IEPA ELAP 100445						
Acenaphthene	0.081	0.040		mg/Kg-dry	1	12/20/2023
Acenaphthylene	ND	0.040		mg/Kg-dry	1	12/20/2023

Qualifiers:

ND - Not Detected at the Reporting Limit
J - Analyte detected below quantitation limits
B - Analyte detected in the associated Method Blank
HT - Sample received past holding time
* - Non-accredited parameter
RL - Reporting / Quantitation Limit for the analysis
S - Spike Recovery outside accepted recovery limits
R - RPD outside accepted recovery limits
E - Value above quantitation range
H - Holding time exceeded

sterling labs
2242 West Harrison St., Suite 200, Chicago, IL 60612-3766
Tel: (312) 733-0551 Fax: (312) 733-2386 Info@TheSterlingLab.com

Date Reported: January 10, 2024
Date Printed: January 10, 2024

Analytical Results

Customer: Huff & Huff, Inc.
Work Order: 23120328 Revision 1
Project: 81.0220733.01, 2023-23-CP46, Chicago, IL.
Lab ID: 23120328-018

Customer Sample ID: 23-CP46-F9-4-8
Collection Date: 12/12/2023 12:35:00 PM
Matrix: Soil

Analyses	Result	RL	Qualifier	Units	DF	Date Analyzed
Polynuclear Aromatic Hydrocarbons by GC/MS	**SW8270C (SW3550B)**			Prep Date: **12/19/2023**		Analyst: **TEM**
IEPA ELAP 100445						
Anthracene	0.10	0.040		mg/Kg-dry	1	12/20/2023
Benz(a)anthracene	0.074	0.040		mg/Kg-dry	1	12/20/2023
Benzo(a)pyrene	0.048	0.040		mg/Kg-dry	1	12/20/2023
Benzo(b)fluoranthene	0.048	0.040		mg/Kg-dry	1	12/20/2023
Benzo(g,h,i)perylene	ND	0.040		mg/Kg-dry	1	12/20/2023
Benzo(k)fluoranthene	ND	0.040		mg/Kg-dry	1	12/20/2023
Chrysene	0.14	0.040		mg/Kg-dry	1	12/20/2023
Dibenz(a,h)anthracene	ND	0.040		mg/Kg-dry	1	12/20/2023
Fluoranthene	0.067	0.040		mg/Kg-dry	1	12/20/2023
Fluorene	0.15	0.040		mg/Kg-dry	1	12/20/2023
Indeno(1,2,3-cd)pyrene	ND	0.040		mg/Kg-dry	1	12/20/2023
Naphthalene	0.067	0.040		mg/Kg-dry	1	12/20/2023
Phenanthrene	0.36	0.040		mg/Kg-dry	1	12/20/2023
Pyrene	0.16	0.040		mg/Kg-dry	1	12/20/2023
Metals by ICP/MS	**SW6020A (SW3050B)**			Prep Date: **12/18/2023**		Analyst: **MMR**
IEPA ELAP 100445						
Arsenic	11	1.1		mg/Kg-dry	10	12/20/2023
Barium	65	1.1		mg/Kg-dry	10	12/20/2023
Cadmium	ND	0.57		mg/Kg-dry	10	12/20/2023
Chromium	25	1.1		mg/Kg-dry	10	12/20/2023
Lead	15	0.57		mg/Kg-dry	10	12/20/2023
Selenium	ND	1.1		mg/Kg-dry	10	12/20/2023
Silver	ND	1.1		mg/Kg-dry	10	12/20/2023
TCLP Metals by ICP/MS	**SW1311/6020A (SW3005A)**			Prep Date: **12/19/2023**		Analyst: **MMR**
IEPA ELAP 100445						
Chromium	ND	0.020		mg/L	5	12/20/2023
Lead	ND	0.0050		mg/L	5	12/20/2023
Mercury	**SW7471B**			Prep Date: **12/18/2023**		Analyst: **JB2**
IEPA ELAP 100445						
Mercury	0.028	0.023		mg/Kg-dry	1	12/19/2023
pH (25 °C)	**SW9045C**			Prep Date: **12/18/2023**		Analyst: **LJ1**
IEPA ELAP 100445						
pH	7.86			pH Units	1	12/18/2023
Percent Moisture	**D2974**			Prep Date: **12/18/2023**		Analyst: **EPD**
Percent Moisture	19.0	0.2	*	wt%	1	12/19/2023

Qualifiers:

ND - Not Detected at the Reporting Limit
J - Analyte detected below quantitation limits
B - Analyte detected in the associated Method Blank
HT - Sample received past holding time
* - Non-accredited parameter
RL - Reporting / Quantitation Limit for the analysis
S - Spike Recovery outside accepted recovery limits
R - RPD outside accepted recovery limits
E - Value above quantitation range
H - Holding time exceeded

sterling labs
2242 W. Harrison St., Suite 200, Chicago, IL 60612 Phone: (312) 733-0551
509 N. 3rd Ave., Des Plaines, IL 60016 Phone: (800) 246-0663
info@thesterlinglab.com

CHAIN OF CUSTODY RECORD

№ 100885 Page: 1 of 1

Company: GZA / Huff & Huff
Project Number: 81.0220733.01 Client Tracking No.:
Project Name: 2023-23-CP46
Project Location: Chicago, IL
Sampler(s): EYM + JSDB
Report To: Adam Kittler Phone:
Fax:
QC Level: 1 ___ 2 ___ 3 ___ 4 ___ e-mail:

P.O. No.:
Quote No.:
Turn Around Time (Days): 1 2 3 4 (5-7) 10
Results Needed: / / am/pm

Client Sample Number/Description:	Date Taken	Time Taken	Matrix	Comp.	Grab	Preserv.	No. of Containers	VOCs	PNAs	Total RCRA metals	TCLP Cr	TCLP Pb	pH	Remarks	Lab No.:
23-CP46-F1-0-4	12/12/23	10:00	Soil		X		4	X	X	X	X	X	X		001
" -F1-4-8		10:05													002
-F2-0-4		10:10						X							003
-F2-4-8		10:15													004
-F3-0-4		10:30													005
-F3-4-8		10:35						X							006
-F4-0-4		10:45						X							007
-F4-4-8		10:50													008
-F5-0-4		11:00													009
-F5-4-8		11:05						X							010
-F6-0-4		11:25						X							011
-F6-4-8		11:30													012
-F7-0-4		11:50													013
-F7-4-8		11:55						X							014
-F8-0-4		12:05						X							015
-F8-4-8		12:10													016
" -F9-0-4		12:30						X							017
23-CP46-F9-4-8	12/12/23	12:35	Soil		X		4	X	X	X	X	X	X		018

Relinquished by: (Signature)		Date/Time: 12/12/23 15:25
Received by: (Signature)		Date/Time: 12.12-2023 15:25
Relinquished by: (Signature)		Date/Time:
Received by: (Signature)		Date/Time:
Relinquished by: (Signature)		Date/Time:
Received by: (Signature)		Date/Time:

Comments: CDOT Alley 23-CP#46

Preservation Code: A = None B = HNO_3 C = NaOH D = H_2SO_4 E = HCl F = 5035/EnCore G = Other

Laboratory Work Order No.: 23120328

Received on Ice: Yes ✓ No

Temperature: 3.7 °C

sterling labs

Sample Receipt Checklist

Customer: HUFF & HUFF

Work Order Number 23120328

Date and Time Received: 12/12/2023 3:25:00 PM

Received by: JMH

Checklist completed by: _____ 12.12.2023 _____ Reviewed by: _____ _____
Signature Date Initials Date

Matrix: Carrier name Client Delivered

Shipping container/cooler in good condition?	Yes ☑	No ☐	Not Present ☐
Custody seals intact on shipping container/cooler?	Yes ☐	No ☐	Not Present ☑
Custody seals intact on sample bottles?	Yes ☐	No ☐	Not Present ☑
Chain of custody present?	Yes ☑	No ☐	
Chain of custody signed when relinquished and received?	Yes ☑	No ☐	
Chain of custody agrees with sample labels/containers?	Yes ☑	No ☐	
Samples in proper container/bottle?	Yes ☑	No ☐	
Sample containers intact?	Yes ☑	No ☐	
Sufficient sample volume for indicated test?	Yes ☑	No ☐	
All samples received within holding time?	Yes ☑	No ☐	
Container or Temp Blank temperature in compliance?	Yes ☑	No ☐	Temperature 3.7 °C
Water - VOA vials have zero headspace?	No VOA vials submitted ☐	Yes ☐	No ☐
Water - Samples pH checked?	Yes ☐	No ☐	Checked by: _____
Water - Samples properly preserved?	Yes ☐	No ☐	pH Adjusted? _____

Any No response must be detailed in the comments section below.

Comments: _____

Customer / Person contacted: _____ Date contacted: _____ Contacted by: _____

Response: _____

RE: 81.0220733.01, 2023-23-CP46, Chicago, IL. 23120328

Esther Yim <Esther.Yim@gza.com>
Mon 1/8/2024 8:34 AM
To:Craig Chawla <cchawla@TheSterlingLab.com>
Cc:Shane Cuplin <Shane.Cuplin@gza.com>;Adam Kittler <Adam.Kittler@gza.com>;Jack Brown <Jack.Brown@gza.com>

Hi Craig,

Please run/provide additional analytical for the following:

- 23-CP46-F5-0-4 for SPLP Pb

Thank you,

Esther Yim
Scientist I
Huff & Huff, a Subsidiary of GZA | 915 Harger Road, Suite 330 | Oak Brook, IL 60523
o: 630-684-4446 | fax: 630-928-0709 | c: 224-217-2208 | esther.yim@gza.com | www.gza.com | www.huffnhuff.com | GZA LinkedIn

GEOTECHNICAL | ENVIRONMENTAL | ECOLOGICAL | WATER | CONSTRUCTION MANAGEMENT
Known for excellence. Built on trust

From: Craig Chawla <cchawla@TheSterlingLab.com>
Sent: Tuesday, December 26, 2023 6:21 PM
To: Shane Cuplin <Shane.Cuplin@gza.com>; Esther Yim <Esther.Yim@gza.com>; Adam Kittler <Adam.Kittler@gza.com>; Jack Brown <Jack.Brown@gza.com>
Subject: [EXTERNAL] 81.0220733.01, 2023-23-CP46, Chicago, IL. 23120328

Hi Adam,

Attached are the report and EDD for project 81.0220733.01, 2023-23-CP46, Chicago, IL. received 12/12/2023.

Craig Chawla
Project Manager
sterling labs
312-733-0551
cchawla@thesterlinglab.com
TheSterlingLab.com

The information contained in this e-mail message and any attachments is confidential information intended only for the use of the individual or entities named above. If the reader of this message is not the intended recipient you are hereby notified that any dissemination, distribution, or

ATTACHMENT C

BORING LOGS

GZA GeoEnvironmental, Inc.
915 Harger Road, Suite 330
Oak Brook, IL 60523
630-684-9100

BORING NUMBER F-1

CLIENT TranSystems Corporation
PROJECT NAME TS CDOT CCDD 23-CP#46
PROJECT NUMBER 81.0220733.01
PROJECT LOCATION Chicago, Cook County, IL
DATE STARTED 12/12/23 **COMPLETED** 12/12/23
GROUND ELEVATION ~595 +/- 2' **HOLE SIZE** 2 inches
DRILLING CONTRACTOR Environmental Soil Probing
DRILLING METHOD Direct Push
LOGGED BY EHY **CHECKED BY** SC
DRILL RIG 5400 Truck Geoprobe

GROUND WATER LEVELS (ft, bgs):

DATE	TIME	DEPTH	CASING	STAB

DEPTH (ft)	GRAPHIC LOG	MATERIAL DESCRIPTION	REMARKS	DEPTH INTERVAL (ft)	PID RESULTS	RECOVERY (ft)
0		SANDY SILT and SILTY CLAY (s(ML) & (CL-ML)/FILL); trace Gravel, moist	1	S-1 (0-4)	0.0	3.0
2		LEAN CLAY (CL); trace Gravel; brown, dry				
4		Moist	1	S-2 (4-8)	0.0	4.0
6						
8		End of boring at 8' BGS. Boring immediately backfilled with remaining soil and bentonite chips. Pavement surfaces were restored with asphalt cold patch and/or quick mix cement patch.				

REMARKS

1. Sample Collected

ENVIRONMENTAL BH COLUMN W/ REMARKS - GINT STD US LAB.GDT - 7/2/24 16:22 - \\GZACHICAGO\JOBS\81.0220733.01 TS CDOT QCQA (NOI PROGRAM) ALLEY & SIDEWALK CCDD-SOIL MANAGEMENT\2023 NOI ALLEYS\GINT\23-CP#46.GPJ

GZA GeoEnvironmental, Inc.
915 Harger Road, Suite 330
Oak Brook, IL 60523
630-684-9100

BORING NUMBER F-2

CLIENT TranSystems Corporation
PROJECT NAME TS CDOT CCDD 23-CP#46
PROJECT NUMBER 81.0220733.01
PROJECT LOCATION Chicago, Cook County, IL
DATE STARTED 12/12/23 **COMPLETED** 12/12/23
GROUND ELEVATION ~596 +/- 2' **HOLE SIZE** 2 inches
DRILLING CONTRACTOR Environmental Soil Probing
DRILLING METHOD Direct Push
LOGGED BY EHY **CHECKED BY** SC
DRILL RIG 5400 Truck Geoprobe

GROUND WATER LEVELS (ft, bgs):

DATE	TIME	DEPTH	CASING	STAB

DEPTH (ft)	GRAPHIC LOG	MATERIAL DESCRIPTION	REMARKS	DEPTH INTERVAL (ft)	PID RESULTS	RECOVERY (ft)
0		LEAN CLAY (CL); trace Gravel; black to gray, gasoline odors, moist	1	S-1 (0-4)	1.1	1.5
2						
4		Trace Sand; brown and gray, gasoline odors	1	S-2 (4-8)	0.5	3.0
6						
8		End of boring at 8' BGS. Boring immediately backfilled with remaining soil and bentonite chips. Pavement surfaces were restored with asphalt cold patch and/or quick mix cement patch.				

REMARKS

1. Sample Collected

ENVIRONMENTAL BH COLUMN W/ REMARKS - GINT STD US LAB.GDT - 7/2/24 16:22 - \\GZACHICAGO\JOBS\81.0220733.01 TS CDOT QCQA (NCI PROGRAM) ALLEY & SIDEWALK CCDD-SOIL MANAGEMENT\2023 NCI ALLEYS\GINT\23-CP#46.GPJ

GZA GeoEnvironmental, Inc.
915 Harger Road, Suite 330
Oak Brook, IL 60523
630-684-9100

BORING NUMBER F-3

CLIENT TranSystems Corporation
PROJECT NAME TS CDOT CCDD 23-CP#46
PROJECT NUMBER 81.0220733.01
PROJECT LOCATION Chicago, Cook County, IL
DATE STARTED 12/12/23 **COMPLETED** 12/12/23
GROUND ELEVATION ~595 +/- 2' **HOLE SIZE** 2 inches
DRILLING CONTRACTOR Environmental Soil Probing
DRILLING METHOD Direct Push
LOGGED BY EHY **CHECKED BY** SC
DRILL RIG 5400 Truck Geoprobe

GROUND WATER LEVELS (ft, bgs):

DATE	TIME	DEPTH	CASING	STAB

DEPTH (ft)	GRAPHIC LOG	MATERIAL DESCRIPTION	REMARKS	DEPTH INTERVAL (ft)	PID RESULTS	RECOVERY (ft)
0		TOPSOIL; black, moist	1	S-1 (0-4)	0.0	2.0
2		SANDY SILT (s(ML)/URBAN FILL:trace Coal); trace Gravel and Brick; black and brown, moist				
4		LEAN CLAY (CL); trace Gravel; brown and gray, moist	1	S-2 (4-8)	0.0	3.0
6						
8						

End of boring at 8' BGS. Boring immediately backfilled with remaining soil and bentonite chips.
Pavement surfaces were restored with asphalt cold patch and/or quick mix cement patch.

REMARKS

1. Sample Collected

ENVIRONMENTAL BH COLUMN W/ REMARKS - GINT STD US LAB.GDT - 7/2/24 16:22 - \\GZACHICAGO\JOBS\81.0220733.01 TS CDOT QCQA (NCI PROGRAM) ALLEY & SIDEWALK CCDD-SOIL MANAGEMENT\2023 NCI ALLEYS\GINT\23-CP#46.GPJ

GZA GeoEnvironmental, Inc.
915 Harger Road, Suite 330
Oak Brook, IL 60523
630-684-9100

BORING NUMBER F-4

CLIENT TranSystems Corporation
PROJECT NAME TS CDOT CCDD 23-CP#46
PROJECT NUMBER 81.0220733.01
PROJECT LOCATION Chicago, Cook County, IL
DATE STARTED 12/12/23 **COMPLETED** 12/12/23
GROUND ELEVATION ~598 +/- 2' **HOLE SIZE** 2 inches
DRILLING CONTRACTOR Environmental Soil Probing
DRILLING METHOD Direct Push
LOGGED BY EHY **CHECKED BY** SC
DRILL RIG 5400 Truck Geoprobe

GROUND WATER LEVELS (ft, bgs):

DATE	TIME	DEPTH	CASING	STAB

DEPTH (ft)	GRAPHIC LOG	MATERIAL DESCRIPTION	REMARKS	DEPTH INTERVAL (ft)	PID RESULTS	RECOVERY (ft)
0		SANDY SILT (s(ML)/URBAN FILL:trace Slag and Coal); trace Gravel and Brick; black and brown, moist	1	S-1 (0-4)	0.3	1.5
4		SANDY SILT (s(ML)/FILL); trace Gravel; brown and dark brown, wet	1	S-2 (4-8)	0.0	1.0
8		End of boring at 8' BGS. Boring immediately backfilled with remaining soil and bentonite chips. Pavement surfaces were restored with asphalt cold patch and/or quick mix cement patch.				

REMARKS

1. Sample Collected

ENVIRONMENTAL BH COLUMN W/ REMARKS - GINT STD US LAB.GDT - 7/2/24 16:22 - \\GZACHICAGO\JOBS\81.0220733.01 TS CDOT QCQA (NOI PROGRAM) ALLEY & SIDEWALK CCDD-SOIL MANAGEMENT\2023 NOI ALLEYS\GINT\23-CP#46.GPJ

GZA GeoEnvironmental, Inc.
915 Harger Road, Suite 330
Oak Brook, IL 60523
630-684-9100

BORING NUMBER F-5

CLIENT TranSystems Corporation
PROJECT NAME TS CDOT CCDD 23-CP#46
PROJECT NUMBER 81.0220733.01
PROJECT LOCATION Chicago, Cook County, IL
DATE STARTED 12/12/23 **COMPLETED** 12/12/23
GROUND ELEVATION ~599 +/- 2' **HOLE SIZE** 2 inches
DRILLING CONTRACTOR Environmental Soil Probing
DRILLING METHOD Direct Push
LOGGED BY EHY **CHECKED BY** SC
DRILL RIG 5400 Truck Geoprobe

GROUND WATER LEVELS (ft, bgs):

DATE	TIME	DEPTH	CASING	STAB

DEPTH (ft)	GRAPHIC LOG	MATERIAL DESCRIPTION	REMARKS	DEPTH INTERVAL (ft)	PID RESULTS	RECOVERY (ft)
0		LEAN CLAY (CL/URBAN FILL: trace Tile); trace Gravel	1	S-1 (0-4)	0.0	2.0
		SANDY GRAVEL (s(GW)/FILL)				
		SILTY CLAY (CL-ML/URBAN FILL: trace Coal); trace brick, moist				
2		Buried SILTY CLAY TOPSOIL; dark brown, moist				
4		LEAN CLAY (CL); trace Gravel; brown, moist	1	S-2 (4-8)	0.0	3.0
6						
8						

End of boring at 8' BGS. Boring immediately backfilled with remaining soil and bentonite chips.
Pavement surfaces were restored with asphalt cold patch and/or quick mix cement patch.

REMARKS

1. Sample Collected

ENVIRONMENTAL BH COLUMN W/ REMARKS - GINT STD US LAB.GDT - 7/2/24 16:22 - \\GZACHICAGO\JOBS\81.0220733.01 TS CDOT QCQA (NCI PROGRAM) ALLEY & SIDEWALK CCDD-SOIL MANAGEMENT\2023 NCI ALLEYS\GINT\23-CP#46.GPJ

GZA GeoEnvironmental, Inc.
915 Harger Road, Suite 330
Oak Brook, IL 60523
630-684-9100

BORING NUMBER F-6

CLIENT TranSystems Corporation
PROJECT NAME TS CDOT CCDD 23-CP#46
PROJECT NUMBER 81.0220733.01
PROJECT LOCATION Chicago, Cook County, IL
DATE STARTED 12/12/23 **COMPLETED** 12/12/23
GROUND ELEVATION ~598 +/- 2' **HOLE SIZE** 2 inches
DRILLING CONTRACTOR Environmental Soil Probing
DRILLING METHOD Direct Push
LOGGED BY EHY **CHECKED BY** SC
DRILL RIG 5400 Truck Geoprobe

GROUND WATER LEVELS (ft, bgs):

DATE	TIME	DEPTH	CASING	STAB

DEPTH (ft)	GRAPHIC LOG	MATERIAL DESCRIPTION	REMARKS	DEPTH INTERVAL (ft)	PID RESULTS	RECOVERY (ft)
0		SILT (ML/URBAN FILL: trace Coal, Glass, and Slag); gray, moist	1	S-1 (0-4)	0.0	3.0
		Buried TOPSOIL; dark brown, moist				
2		LEAN CLAY (CL); trace Gravel; brown, moist				
4			1	S-2 (4-8)	0.0	3.0
6						
8						

End of boring at 8' BGS. Boring immediately backfilled with remaining soil and bentonite chips.
Pavement surfaces were restored with asphalt cold patch and/or quick mix cement patch.

REMARKS

1. Sample Collected

ENVIRONMENTAL BH COLUMN W/ REMARKS - GINT STD US LAB.GDT - 7/2/24 16:22 - \\GZACHICAGO\JOBS\81.0220733.01 TS CDOT QCQA (NCI PROGRAM) ALLEY & SIDEWALK CCDD-SOIL MANAGEMENT\2023 NCI ALLEYS\GINT\23-CP#46.GPJ

GZA GeoEnvironmental, Inc.
915 Harger Road, Suite 330
Oak Brook, IL 60523
630-684-9100

BORING NUMBER F-7

CLIENT TranSystems Corporation
PROJECT NAME TS CDOT CCDD 23-CP#46
PROJECT NUMBER 81.0220733.01
PROJECT LOCATION Chicago, Cook County, IL
DATE STARTED 12/12/23 **COMPLETED** 12/12/23
GROUND ELEVATION ~598 +/- 2' **HOLE SIZE** 2 inches
DRILLING CONTRACTOR Environmental Soil Probing
DRILLING METHOD Direct Push
LOGGED BY EHY **CHECKED BY** SC
DRILL RIG 5400 Truck Geoprobe

GROUND WATER LEVELS (ft, bgs):

DATE	TIME	DEPTH	CASING	STAB

DEPTH (ft)	GRAPHIC LOG	MATERIAL DESCRIPTION	REMARKS	DEPTH INTERVAL (ft)	PID RESULTS	RECOVERY (ft)
0		LEAN CLAY (CL/URBAN FILL: trace Slag); brown and black, moist	1	S-1 (0-4)	0.0	2.0
2		LEAN CLAY (CL); trace Gravel; brown, moist				
4			1	S-2 (4-8)	0.0	3.0
6						
8		End of boring at 8' BGS. Boring immediately backfilled with remaining soil and bentonite chips. Pavement surfaces were restored with asphalt cold patch and/or quick mix cement patch.				

REMARKS

1. Sample Collected

ENVIRONMENTAL BH COLUMN W/ REMARKS - GINT STD US LAB.GDT - 7/2/24 16:22 - \\GZACHICAGO\JOBS\81.0220733.01 TS CDOT QCQA (NCI PROGRAM) ALLEY & SIDEWALK CCDD-SOIL MANAGEMENT\2023 NCI ALLEYS\GINT\23-CP#46.GPJ

GZA GeoEnvironmental, Inc.
915 Harger Road, Suite 330
Oak Brook, IL 60523
630-684-9100

BORING NUMBER F-8

CLIENT TranSystems Corporation
PROJECT NAME TS CDOT CCDD 23-CP#46
PROJECT NUMBER 81.0220733.01
PROJECT LOCATION Chicago, Cook County, IL
DATE STARTED 12/12/23 **COMPLETED** 12/12/23
GROUND ELEVATION ~597 +/- 2' **HOLE SIZE** 2 inches
DRILLING CONTRACTOR Environmental Soil Probing
DRILLING METHOD Direct Push
LOGGED BY EHY **CHECKED BY** SC
DRILL RIG 5400 Truck Geoprobe

GROUND WATER LEVELS (ft, bgs):

DATE	TIME	DEPTH	CASING	STAB

DEPTH (ft)	GRAPHIC LOG	MATERIAL DESCRIPTION	REMARKS	DEPTH INTERVAL (ft)	PID RESULTS	RECOVERY (ft)
0		LEAN CLAY (CL/URBAN FILL: trace Slag and Glass); brown and dark brown, moist	1	S-1 (0-4)	0.0	4.0
4		LEAN CLAY (CL); trace Gravel; brown, moist	1	S-2 (4-8)	0.0	3.5
8		End of boring at 8' BGS. Boring immediately backfilled with remaining soil and bentonite chips. Pavement surfaces were restored with asphalt cold patch and/or quick mix cement patch.				

REMARKS

1. Sample Collected

ENVIRONMENTAL BH COLUMN W/ REMARKS - GINT STD US LAB.GDT - 7/2/24 16:22 - \\GZACHICAGO\JOBS\81.0220733.01 TS CDOT QCQA (NCI PROGRAM) ALLEY & SIDEWALK CCDD-SOIL MANAGEMENT\2023 NCI ALLEYS\GINT\23-CP#46.GPJ

GZA GeoEnvironmental, Inc.
915 Harger Road, Suite 330
Oak Brook, IL 60523
630-684-9100

BORING NUMBER F-9

CLIENT TranSystems Corporation
PROJECT NAME TS CDOT CCDD 23-CP#46
PROJECT NUMBER 81.0220733.01
PROJECT LOCATION Chicago, Cook County, IL
DATE STARTED 12/12/23 **COMPLETED** 12/12/23
GROUND ELEVATION ~594 +/- 2' **HOLE SIZE** 2 inches
DRILLING CONTRACTOR Environmental Soil Probing
DRILLING METHOD Direct Push
LOGGED BY EHY **CHECKED BY** SC
DRILL RIG 5400 Truck Geoprobe

GROUND WATER LEVELS (ft, bgs):

DATE	TIME	DEPTH	CASING	STAB

DEPTH (ft)	GRAPHIC LOG	MATERIAL DESCRIPTION	REMARKS	DEPTH INTERVAL (ft)	PID RESULTS	RECOVERY (ft)
0		SANDY GRAVEL (s(GW)/FILL); gray, moist	1	S-1 (0-4)	78.5	4.0
		LEAN CLAY (CL/URBAN FILL: trace Coal); dark brown and brown, gasoline odors, moist				
2						
4			1	S-2 (4-8)	9.3	3.5
		LEAN CLAY (CL); trace Gravel; brown, gasoline odors, moist				
6						
8						

End of boring at 8' BGS. Boring immediately backfilled with remaining soil and bentonite chips.
Pavement surfaces were restored with asphalt cold patch and/or quick mix cement patch.

REMARKS

1. Sample Collected

ENVIRONMENTAL BH COLUMN W/ REMARKS - GINT STD US LAB.GDT - 7/2/24 16:22 - \\GZACHICAGO\JOBS\81.0220733.01 TS CDOT QCQA (NCI PROGRAM) ALLEY & SIDEWALK CCDD-SOIL MANAGEMENT\2023 NCI ALLEYS\GINT\23-CP#46.GPJ