PUBLIC BUILDING COMMISSION OF CHICAGO

BOOK 3
DETAILED SPECIFICATIONS

CONTRACT # C1627

CHICAGO DEPARTMENT OF TRANSPORTATION ("CDOT")
CAPITAL PROGRAM
ALLEYS (VARIOUS LOCATIONS) PACKAGE 6

PBC PROJECTS NOS. 22924 - 22925
CDOT PROJECTS NO. U-5-241

Mayor Brandon Johnson
Chairman

Ray Giderof
Executive Director


Room 200
Richard J. Daley Center
50 West Washington Street
Chicago, Illinois 60602
312-744-3090
www.pbcchicago.com

By
C*NECT
One South Wacker Drive, Suite 2650
Chicago, IL 60606

VOLUME 3 of 4

APPENDIX E

22924

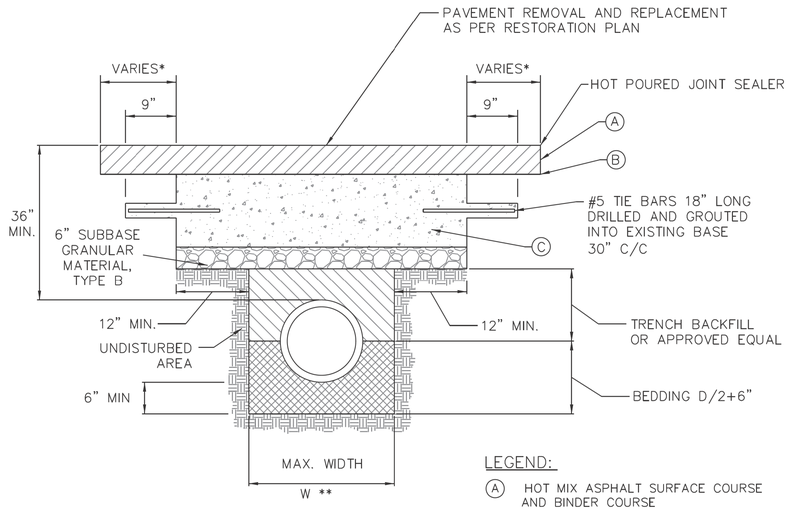

LEGEND:

- (A) HOT MIX ASPHALT SURFACE COURSE AND BINDER COURSE
- (B) BITUMINOUS MATERIAL & AGGREGATE (PRIME COAT)
- (C) PCC BASE COURSE

* PAVEMENT SHALL BE REMOVED & REPAVED TO NEAREST CONSTRUCTION JOINT IF TRENCH EDGE IS 5' OR LESS FROM JOINT. (OR AS REQUIRED BY THE COMMISSIONER)

** W = 9" + O.D. +9", WHEN TRENCH DEPTH ≤ 5 FT.
W = 18" + O.D. + 18", WHEN TRENCH DEPTH > 5 FT.

NOTES:


1. THE PORTLAND CEMENT CONCRETE BASE SHALL BE 8" OR MORE (SEE SECTION 4.2b FOR REQUIRED THICKNESS). FOR CONCRETE STREETS THE CONCRETE SHALL BE BROUGHT TO GRADE (INCLUDING 1'-0" OVERLAP) AND FINISHED AS REQUIRED IN THE IDOT SSRBC.
2. ALL EXISTING PAVEMENTS SHALL BE SAW CUT 1'-0" ON BOTH SIDES OF THE TRENCH OR PAVEMENT OPENING. UNDER NO CIRCUMSTANCES SHOULD EXISTING PAVEMENT, WHICH HAS BEEN UNDERMINED OR OTHERWISE DISTURBED, BE LEFT IN PLACE AND NOT RESTORED.
3. ALL STREET PAVEMENT WILL REQUIRE PLACEMENT OF #5 TIE BARS, 18 INCHES LONG DRILLED AND GROUTED (NON SHRINK) AT 30" CENTERS ON ALL SIDES. A MINIMUM OF TWO TIE BARS WILL BE REQUIRED ON EACH SIDE OF SAW CUT BOUNDARIES.
4. ALL TIE BARS AND DOWEL BARS ARE TO BE EPOXY COATED (INCIDENTAL).

DATE	REVISION	CITY OF CHICAGO		
1/1/2014	REVISION 1	STREET PAVEMENT RESTORATION DETAIL WITH TRENCH BACKFILL		
1/27/2016	REVISION 2			
		DATE	SHEET	DRAWN BY
		12/12/06	A-2-2A	CDOT


CDOT CHICAGO DEPARTMENT OF TRANSPORTATION

NOTE: H = VARIABLE 3" TO 9"
X = THICKNESS OF PAVEMENT
Y = ONE HALF THE THICKNESS OF CONCRETE PAVEMENT OR CONCRETE BASE.
Z = 10" OR THICKNESS OF PAVEMENT – WHICHEVER IS GREATER

TYPE BV, 12 OR TYPE 3 CURB & GUTTER

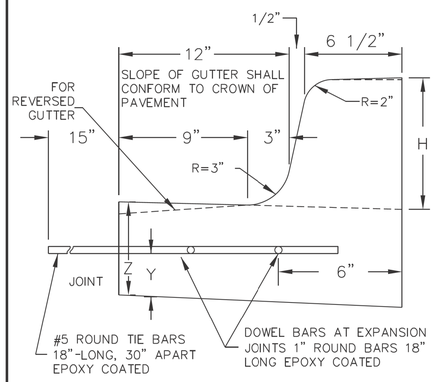

TYPE B OR TYPE 4 CURB BARRIER CURB

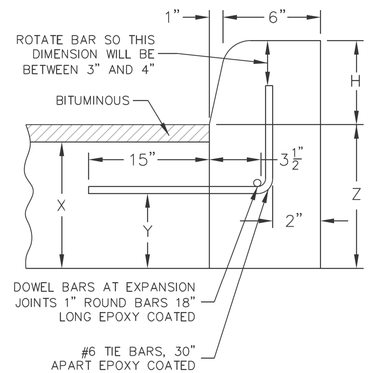

JOINTS IN CURB, COMBINED CURB & GUTTER

TRANSVERSE JOINTS OF A TYPE SIMILAR TO THAT USED IN THE ADJACENT PAVEMENT SHALL BE INSTALLED IN THE CURB, GUTTER AND COMBINED CURB & GUTTER IN PROLONGATION WITH THE JOINTS IN THE PAVEMENT. THE DETAILS OF THE TRANSVERSE JOINTS IN THE CURB, GUTTER AND COMBINED CURB & GUTTER SHALL BE APPROVED BY THE COMMISSIONER. CURB, GUTTER OR COMBINED CURB & GUTTER IS CONSTRUCTED ADJACENT TO A FLEXIBLE BASE PAVEMENT, 1" THICK EXPANSION JOINTS COMPOSED OF BITUMINOUS PERFORMED JOINT FILLER SHALL BE INSTALLED IN THE CURB AND/OR GUTTER AT POINTS OF CURVATURE AND AT CONSTRUCTION JOINTS. CONTRACTION JOINTS SHALL ALSO BE PLACED BETWEEN THESE EXPANSION JOINTS AT DISTANCES NOT EXCEEDING 20 FEET. ALL TIE BARS SHALL BE DEFORMED–ALL DOWEL BARS SHALL BE SMOOTH.

NOTE: ALL TIE BARS AND DOWEL BARS TO BE EPOXY COATED.

*AT LOCATIONS REQUIRING DEPRESSED CURBS SEE THE ADA STANDARDS FOR CONSTRUCTION DETAILS

DATE	REVISION	CITY OF CHICAGO		
1/1/2014	REVISION 1	CONCRETE CURB & GUTTER DETAIL		
		DATE	SHEET	DRAWN BY
		12/12/06	A-2-6	CDOT

CDOT CHICAGO DEPARTMENT OF TRANSPORTATION


USER NAME = ashkc	DESIGNED -	REVISED -	
	DRAWN -	REVISED -	
PLOT SCALE = 10.0000 ' / in.	CHECKED -	REVISED -	
PLOT DATE = 7/3/2025	DATE - 07/03/2025	REVISED - 07/10/2025	

CITY OF CHICAGO
DEPARTMENT OF TRANSPORTATION
25TH WARD


CDOT STANDARD CONSTRUCTION DETAILS
PBC PROJECT NO #22924
W. 23RD STREET - W. 23RD PLACE
S. OAKLEY AVENUE - S. LEAVITT STREET

OUC NUMBER	COUNTY	TOTAL SHEETS	SHEET NO.
OUC IR #111888	COOK	29	12
	SCALE: NTS		

MODEL: Default
FILE NAME: N:_2025_Projects\Green Alley\0 PBC Alley Revisions\2025\Package 6\CADD Drawings\22-CP4B W. 23rd St & S. Oakley Ave\CADD Sheets\CP4B-oht-cdot-1.dgn

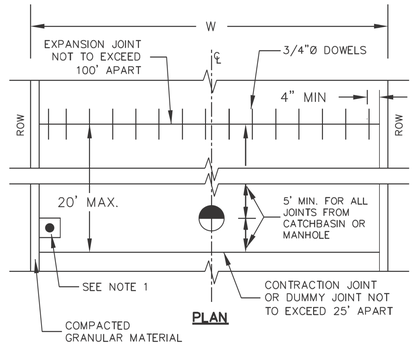


PLAN

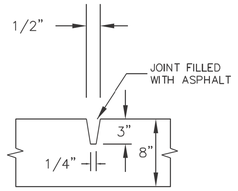


DUMMY GROOVE CONTRACTION JOINT
TRANSVERSE ONLY

NOTE 1:

1. 1/2" EXPANSION JOINT WITHOUT DOWELS WITH BITUMINOUS PREFORMED JOINT FILLER TO BE PLACED THREE (3") INCHES FROM THREE SIDES OF STRUCTURES OR AS DIRECTED BY THE COMMISSIONER.

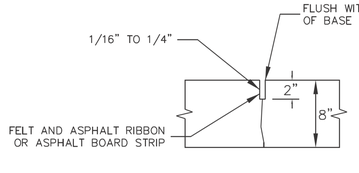


PREMOLDED CONTRACTION JOINT
TRANSVERSE ONLY

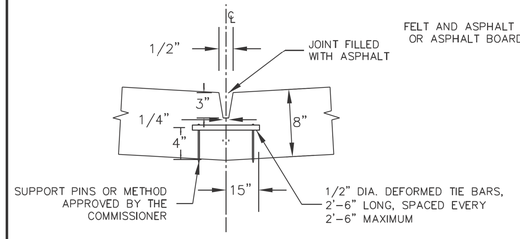

LONGITUDINAL CONSTRUCTION JOINT
REQUIRED FOR W 18' OR MORE


NOTES:

1. DEFORMED TIE BARS SHALL CONFORM TO THE REQUIREMENTS OF THE IDOT SSRBC.
2. HOT POURED JOINT MATERIAL SHALL CONFORM TO THE REQUIREMENTS OF THE IDOT SSRBC.
3. ALL TIE BARS AND DOWEL BARS ARE TO BE EPOXY COATED.

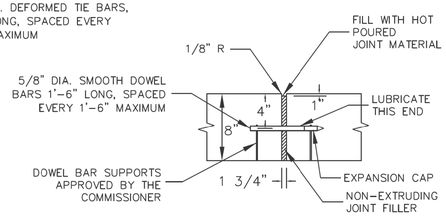


TRAVERSE EXPANSION JOINT
(MAY BE CONSTRUCTION JOINT)

CDOT CHICAGO DEPARTMENT OF TRANSPORTATION	DATE	REVISION	CITY OF CHICAGO		
	1/1/2014	REVISION 1	PORTLAND CEMENT CONCRETE ALLEY		
			DATE	SHEET	DRAWN BY
			12/21/06	A-2-9	CDOT

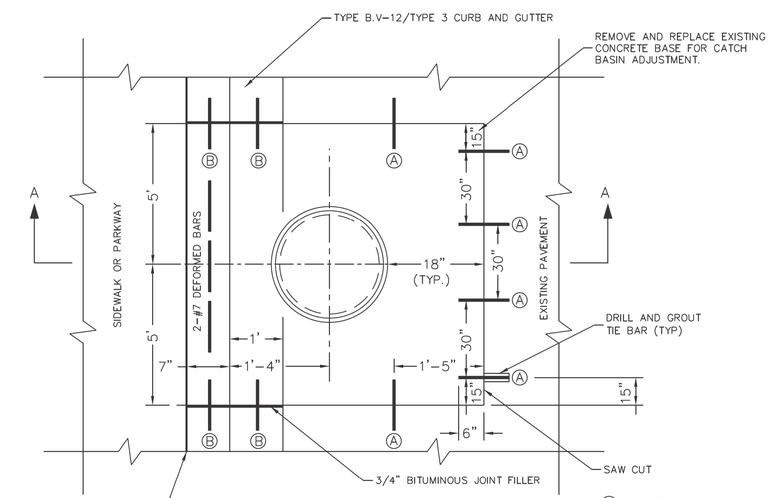

PLAN

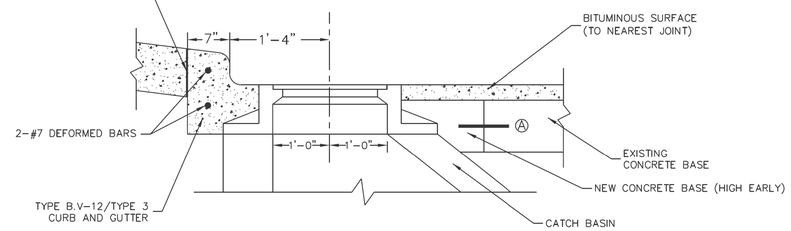

SECTION A-A

CDOT CHICAGO DEPARTMENT OF TRANSPORTATION	DATE	REVISION	CITY OF CHICAGO		
	1/1/2014	REVISION 1	CATCH BASIN ADJUSTMENT IN EXISTING PAVEMENT		
			DATE	SHEET	DRAWN BY
			12/22/06	A-2-11	CDOT


MODEL: Default
FILE NAME: N:\ 2025\ Projects\Green Alley\0 PBC Alley Revisions\2025\PacKage 6\CADD Drawings\22-CP48 W. 23rd St & S. Oakley Ave\CADD Sheets\CP48-sht-cdot-2.dgn

USER NAME = ashkc	DESIGNED -	REVISED -
	DRAWN -	REVISED -
PLOT SCALE = 10.0000 ' / in.	CHECKED -	REVISED -
PLOT DATE = 7/3/2025	DATE - 07/03/2025	REVISED - 07/10/2025

CITY OF CHICAGO
DEPARTMENT OF TRANSPORTATION
25TH WARD

CDOT STANDARD CONSTRUCTION DETAILS
PBC PROJECT NO #22924
W. 23RD STREET - W. 23RD PLACE
S. OAKLEY AVENUE - S. LEAVITT STREET

OUC NUMBER	COUNTY	TOTAL SHEETS	SHEET NO.
OUC IR #111888	COOK	29	13
	SCALE: NTS		

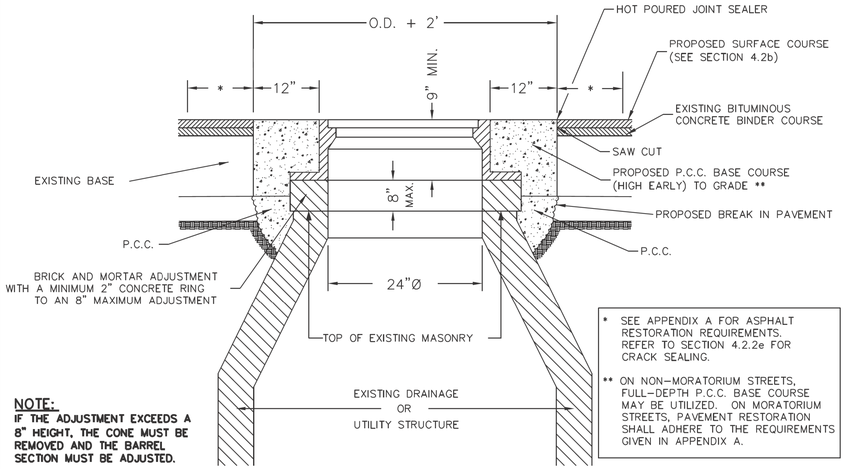


* SEE APPENDIX A FOR ASPHALT RESTORATION REQUIREMENTS. REFER TO SECTION 4.2.2e FOR CRACK SEALING.

** ON NON-MORATORIUM STREETS, FULL-DEPTH P.C.C. BASE COURSE MAY BE UTILIZED. ON MORATORIUM STREETS, PAVEMENT RESTORATION SHALL ADHERE TO THE REQUIREMENTS GIVEN IN APPENDIX A.

NOTE:
IF THE ADJUSTMENT EXCEEDS A 8" HEIGHT, THE CONE MUST BE REMOVED AND THE BARREL SECTION MUST BE ADJUSTED.

PLAN VIEW (BASE TO GRADE)

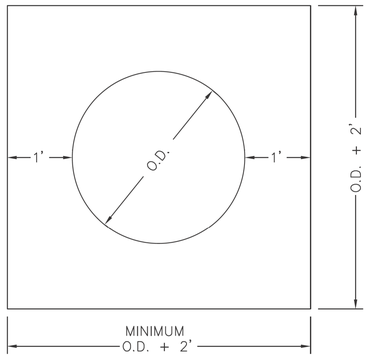


MANHOLE COVER
FRONT VIEW



DATE	REVISION	CITY OF CHICAGO		
1/1/2014	REVISION 1	FRAME ADJUSTMENT IN PAVEMENT		
1/27/2016	REVISION 2			
10/18/2019	REVISION 3	DATE	SHEET	DRAWN BY
		12/22/06	A-2-12	CDOT

CHICAGO DEPARTMENT OF TRANSPORTATION

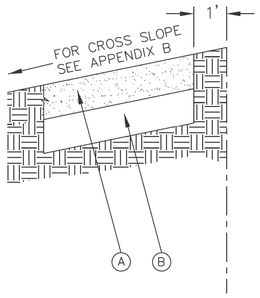

LEGEND:

(A) PROPOSED 5" P.C.C. SIDEWALK *

(B) SUBBASE GRANULAR MATERIAL, TYPE B OR C, 4"

* CURB RAMP & KEYSTONE 8" P.C.C. AT SIGNALIZED AND INDUSTRIAL STREET INTERSECTIONS

DATE	REVISION	CITY OF CHICAGO		
1/1/2014	REVISION 1	ADA COMPLIANT SIDEWALK CONSTRUCTION DETAILS		
		DATE	SHEET	DRAWN BY
		12/20/06	A-3-1	CDOT

CHICAGO DEPARTMENT OF TRANSPORTATION

MODEL: Default
FILE NAME: N:\ 2025\ Projects\Green Alley\0 PBC Alley Revisions\2025\Package 6\CADD Drawings\22-CP48 W. 23rd St & S. Oakley Ave\CADD Sheets\CP48-cnht-cdot-3.dgn

USER NAME = ashkc	DESIGNED -	REVISED -	CITY OF CHICAGO DEPARTMENT OF TRANSPORTATION 25TH WARD
	DRAWN -	REVISED -	
PLOT SCALE = 10.0000 ' / in.	CHECKED -	REVISED -	
PLOT DATE = 7/3/2025	DATE - 07/03/2025	REVISED - 07/10/2025	

CDOT STANDARD CONSTRUCTION DETAILS
PBC PROJECT NO #22924
W. 23RD STREET - W. 23RD PLACE
S. OAKLEY AVENUE - S. LEAVITT STREET


OUC NUMBER	COUNTY	TOTAL SHEETS	SHEET NO.
OUC IR #111888	COOK	29	14
	SCALE: NTS		

NOTES:

A. DETECTABLE WARNING IS NOT REQUIRED AT ALLEY RETURNS.

B. RAMP DETAILS ARE DEPENDENT UPON SITE SPECIFIC CONDITIONS (WHERE RAMPS ARE NECESSARY). SEE APPROPRIATE RAMP SHEET AS REQUIRED (TYP.).

C. SEE DETAIL B-2-5 FOR REDUCED WIDTH (4' MIN.) PEDESTRIAN ACCESSIBLE ROUTE ACROSS ALLEY / DRIVEWAY (TO ALLOW FOR ADDITIONAL SLOPE AT ALLEY / DRIVEWAY).

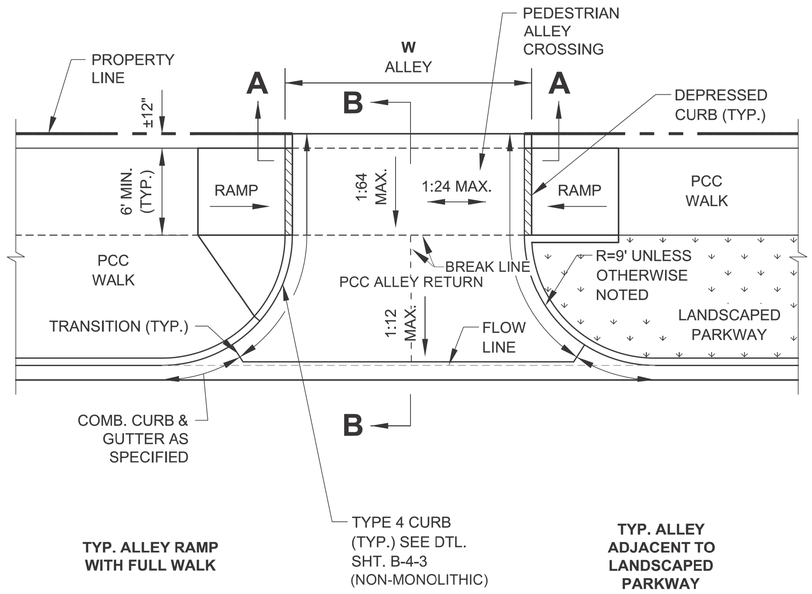

TYP. ALLEY RAMP WITH FULL WALK

TYP. ALLEY ADJACENT TO LANDSCAPED PARKWAY

PLAN VIEW

NOTE:
WORK THIS SHEET WITH SHEET B-2-2.

City of Chicago
Rahm Emanuel, Mayor
Department of Transportation
Division of Engineering
www.cityofchicago.org


CDOT CHICAGO DEPARTMENT OF TRANSPORTATION

DATE	REVISION
02/20/07	REVISION 1
11/15/07	REVISION 2
11/14/08	REVISION 3
11/02/09	REVISION 4
08/10/12	REVISION 5
01/01/14	REVISION 6


CITY OF CHICAGO
ALLEY RETURN PLAN VIEW
SHEET B-2-1

SCALE: NOT TO SCALE
DATE: 10/23/2006


DRAWN BY: CDOT
CHECKED BY: GK

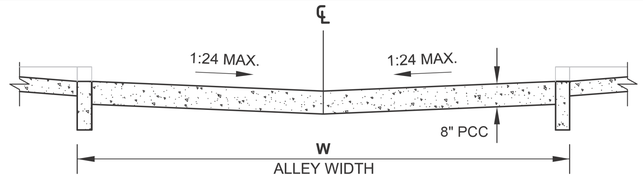

SECTION A-A: CROSS SECTION AT PROPERTY LINE

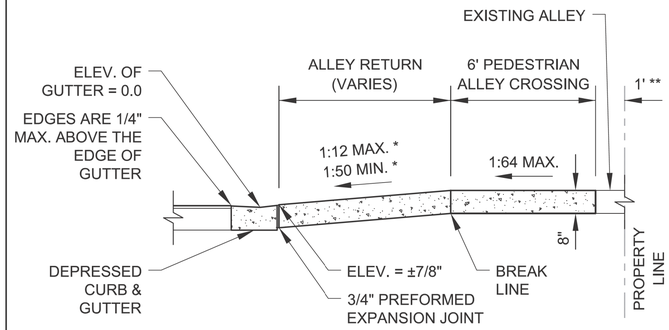

SECTION B-B: LONGITUDINAL SECTION SHOWING DEPRESSED CURB & GUTTER

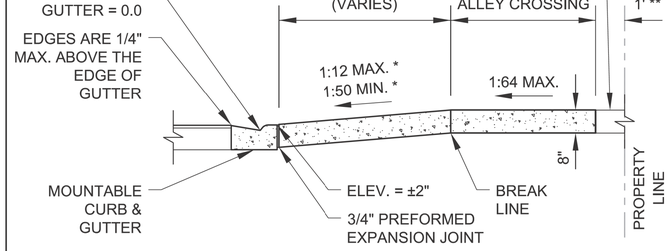

SECTION B-B: LONGITUDINAL SECTION SHOWING MOUNTABLE CURB & GUTTER

ALLEY RETURN NOTES:

A. WHEN A PORTION OF AN EXISTING PAVED ALLEY IS REMOVED TO ADJUST THE ALLEY PAVEMENT TO THE NEW GRADE, 3/4" PREFORMED EXPANSION JOINT MATERIAL SHALL BE PLACED ON THE PROPERTY LINE OTHERWISE THE JOINT IS OMITTED. THE COST OF FURNISHING AND PLACING THE 3/4" PREFORMED EXPANSION JOINT MATERIAL SHALL BE INCLUDED IN THE COST OF THE PORTLAND CEMENT CONCRETE ALLEY RETURN.

B. SAWED JOINTS SHALL BE SEALED WITH A POURED MATERIAL MEETING THE REQUIREMENTS OF SECTION 1050 OF THE SSRBC.

* SLOPE VARIES AND IS NOT GOVERNED BY ADA

** THE SLOPE OF THE ALLEY IN THE 1' SPACE ADJACENT TO THE PROPERTY LINE MAY BE ALTERED UP TO 10% TO MEET EXISTING CONDITIONS

NOTE:
WORK THIS SHEET WITH SHEET B-2-1.

City of Chicago
Rahm Emanuel, Mayor
Department of Transportation
Division of Engineering
www.cityofchicago.org

CDOT CHICAGO DEPARTMENT OF TRANSPORTATION

DATE	REVISION
02/20/07	REVISION 1
11/15/07	REVISION 2
11/14/08	REVISION 3
11/02/09	REVISION 4
08/10/12	REVISION 5
01/01/14	REVISION 6

CITY OF CHICAGO
ALLEY RETURN SECTIONS
SHEET B-2-2

SCALE: NOT TO SCALE
DATE: 10/23/2006

DRAWN BY: CDOT
CHECKED BY: GK

MODEL: Default
FILE NAME: N:\ 2025\ Projects\Green Alley\0 PBC Alley Revisions\2025\Package 6\CADD Drawings\22-CP48 W. 23rd St & S. Oakley Ave\CADD Sheets\CP48-sht-cdot-4.dgn


CDOT

USER NAME = ashkc	DESIGNED -	REVISED -	
	DRAWN -	REVISED -	
PLOT SCALE = 10.0000 ' / in.	CHECKED -	REVISED -	
PLOT DATE = 7/3/2025	DATE - 07/03/2025	REVISED - 07/10/2025	

CITY OF CHICAGO
DEPARTMENT OF TRANSPORTATION
25TH WARD

CDOT STANDARD CONSTRUCTION DETAILS
PBC PROJECT NO #22924
W. 23RD STREET - W. 23RD PLACE
S. OAKLEY AVENUE - S. LEAVITT STREET

OUC NUMBER	COUNTY	TOTAL SHEETS	SHEET NO.
OUC IR #111888	COOK	29	15
	SCALE: NTS		

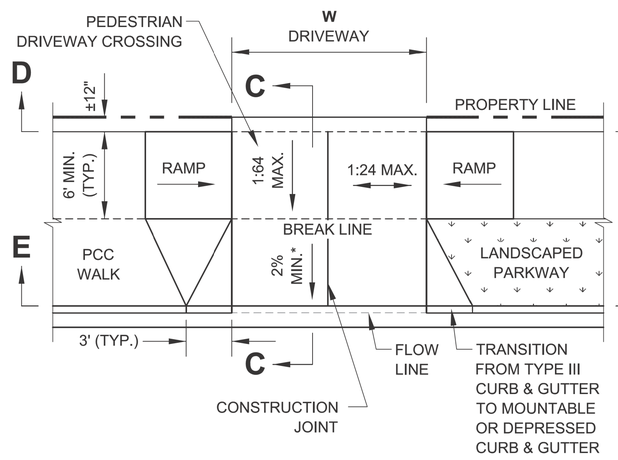

ALLEY NOTES:

A. DETECTABLE WARNING IS NOT REQUIRED AT NON-SIGNALIZED DRIVEWAYS.


B. RAMP DETAILS ARE DEPENDENT UPON SITE SPECIFIC CONDITIONS (WHERE RAMPS ARE NECESSARY). SEE APPROPRIATE RAMP SHEET AS REQUIRED (TYP.).

C. SEE DETAIL B-2-5 FOR REDUCED WIDTH (4' MIN.) PEDESTRIAN ACCESSIBLE ROUTE ACROSS ALLEY / DRIVEWAY (TO ALLOW FOR ADDITIONAL SLOPE AT ALLEY / DRIVEWAY).

D. DEPENDENT UPON TYPE & VOLUME OF TRAFFIC.

* SLOPE VARIES AND IS NOT GOVERNED BY ADA

OPTION A - DRIVEWAY WITH FLARES

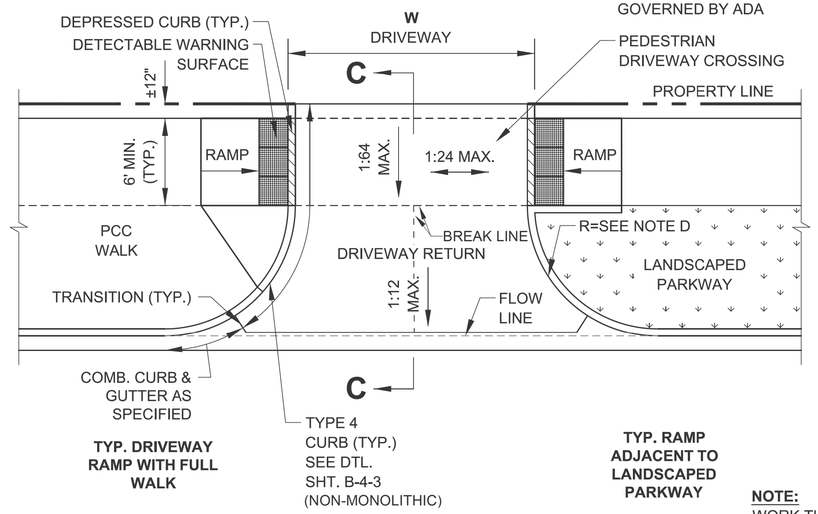

TYP. DRIVEWAY RAMP WITH FULL WALK

TYP. RAMP ADJACENT TO LANDSCAPED PARKWAY

OPTION B - COMMERCIAL AND RESIDENTIAL DRIVEWAY WITH CURB

FOR USE WITH TRAFFIC SIGNALIZATION APPROVED BY CITY ORDINANCE

NOTE:
WORK THIS SHEET WITH SHEET B-2-4.

City of Chicago
Rahm Emanuel, Mayor
Department of Transportation
Division of Engineering
www.cityofchicago.org


CDOT
CHICAGO DEPARTMENT OF TRANSPORTATION

DATE	REVISION
02/20/07	REVISION 1
11/15/07	REVISION 2
11/14/08	REVISION 3
11/02/09	REVISION 4
08/10/12	REVISION 5
01/01/16	REVISION 6


CITY OF CHICAGO
DRIVEWAY CONSTRUCTION PLAN VIEWS
SHEET B-2-3

SCALE: NOT TO SCALE
DATE: 10/23/2006


DRAWN BY: CDOT
CHECKED BY: LCM

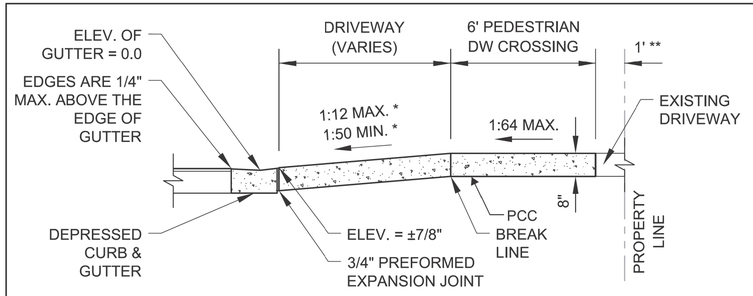


SECTION C-C: SECTION SHOWING DEPRESSED CURB & GUTTER

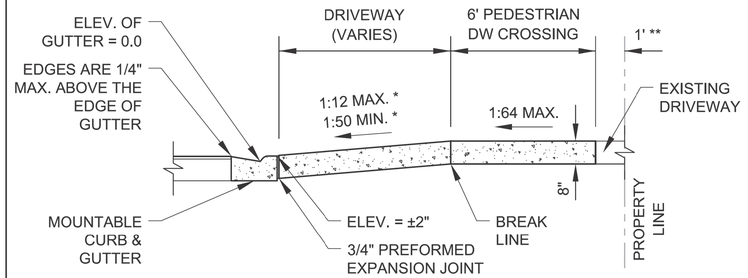

SECTION C-C: SECTION SHOWING MOUNTABLE CURB & GUTTER

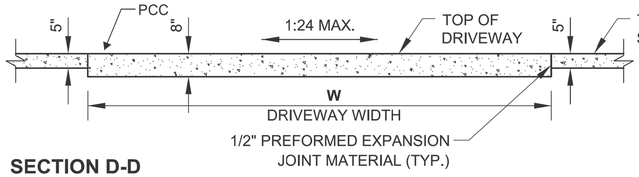

SECTION D-D

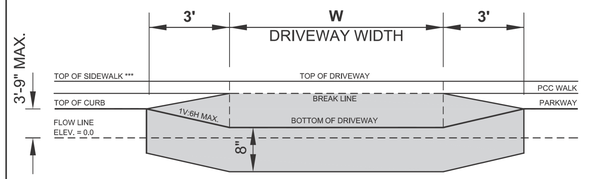

SECTION E-E

* SLOPE VARIES AND IS NOT GOVERNED BY ADA

** THE SLOPE OF THE ALLEY IN THE 1' SPACE ADJACENT TO THE PROPERTY LINE MAY BE ALTERED UP TO 10% TO MEET EXISTING CONDITIONS

*** HEIGHT OF FLARE + WIDTH OF SIDEWALK x 1.56% + WIDTH OF PARKWAY x 1.56% TO 4%

NOTE:
WORK THIS SHEET WITH SHEET B-2-3.

City of Chicago
Rahm Emanuel, Mayor
Department of Transportation
Division of Engineering
www.cityofchicago.org

CDOT
CHICAGO DEPARTMENT OF TRANSPORTATION

DATE	REVISION
02/20/07	REVISION 1
11/15/07	REVISION 2
11/14/08	REVISION 3
11/02/09	REVISION 4
08/10/12	REVISION 5
01/01/14	REVISION 6

CITY OF CHICAGO
DRIVEWAY CONSTRUCTION SECTIONS
SHEET B-2-4

SCALE: NOT TO SCALE
DATE: 10/23/2006

DRAWN BY: CDOT
CHECKED BY: GK

MODEL: Default
FILE NAME: N:\ 2025\ Projects\Green Alley\0 PBC Alley Revisions\2025\Package 6\CADD Drawings\22-CP4B W. 23rd St & S. Oakley Ave\CADD Sheets\CP4B-sht-c-ddn-5.dgn


CDOT

USER NAME = ashkc	DESIGNED -		REVISED -
	DRAWN -		REVISED -
PLOT SCALE = 10.0000 ' / in.	CHECKED -		REVISED -
PLOT DATE = 7/3/2025	DATE -	07/03/2025	REVISED - 07/10/2025


CITY OF CHICAGO
DEPARTMENT OF TRANSPORTATION
25TH WARD

CDOT STANDARD CONSTRUCTION DETAILS
PBC PROJECT NO #22924
W. 23RD STREET - W. 23RD PLACE
S. OAKLEY AVENUE - S. LEAVITT STREET

OUC NUMBER	COUNTY	TOTAL SHEETS	SHEET NO.
OUC IR #111888	COOK	29	16
	SCALE: NTS		

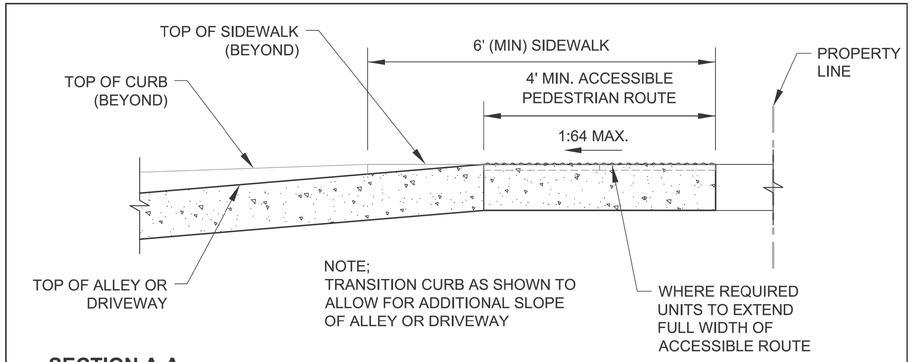

SECTION A-A

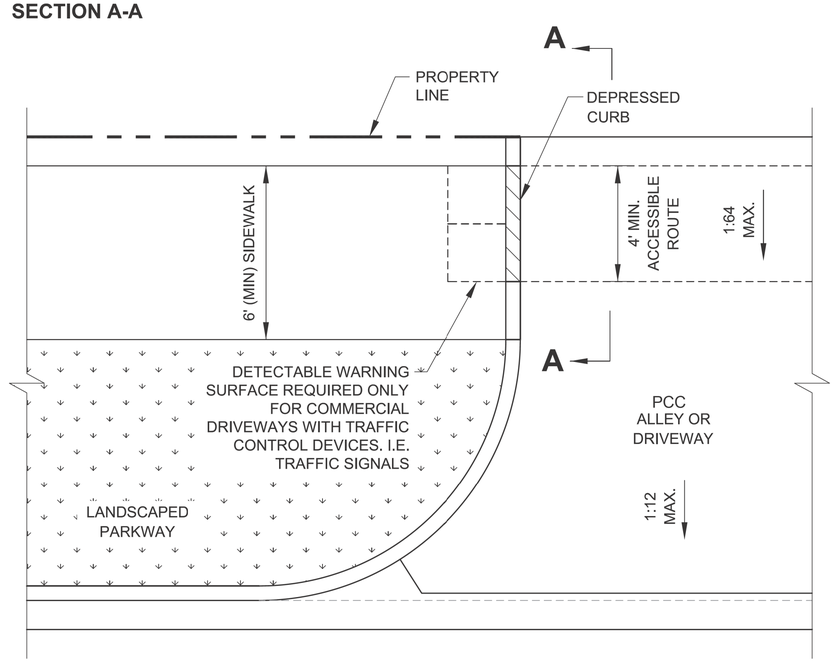

PLAN VIEW

City of Chicago
Rahm Emanuel, Mayor
Department of Transportation
Division of Engineering
www.cityofchicago.org

CDOT CHICAGO DEPARTMENT OF TRANSPORTATION

DATE	REVISION
02/20/07	REVISION 1
11/15/07	REVISION 2
11/14/08	REVISION 3
11/02/09	REVISION 4
08/10/12	REVISION 5
01/01/14	REVISION 6

CITY OF CHICAGO
ALLEY & DRIVEWAY DETAIL FOR REDUCED
WIDTH PEDESTRIAN ACCESS ROUTE

SCALE: NOT TO SCALE
DATE: 10/23/2006

SHEET B-2-5

DRAWN BY: CDOT
CHECKED BY: GK

ADA COMPLIANCE AND TRANSITION GUIDELINES

POLICY STATEMENT: ANY ALTERATION OF THE PUBLIC WAY MUST BE RESTORED IN AN ADA COMPLIANT MANNER

I. STREET/ALLEY RESTORATION

FOR ANY PROJECT WHERE, WITHIN THE PROJECT LIMITS, A CROSSWALK IS ENCOUNTERED OR WHERE THE PROJECT LIMITS TERMINATE WITHIN 4' OR LESS OF A CROSSWALK, THOSE CROSSWALKS AND THE ASSOCIATED CURB RAMPS MUST BE IMPROVED TO CURRENT ADA STANDARDS IF THEY ARE NOT COMPLIANT (SEE APPENDIX A.)

WHEN A PROJECT CALLS FOR ONLY AN INTERSECTION TO BE REPAVED, THE INTERSECTION LIMITS AS DEFINED BY THE AREA OUTLINED BY OUTERMOST CROSSWALK LINES AND ADJACENT CURB FACES AND ALL ADJOINING CROSSWALKS AND CURB RAMPS MUST BE IMPROVED TO CURRENT ADA STANDARDS IF THEY ARE NOT COMPLIANT (SEE APPENDIX A).

WHEN WORK IS LIMITED TO A SINGLE CORNER OF AN INTERSECTION, THE CURB RAMP MUST BE IMPROVED TO CURRENT ADA STANDARDS AND THE ADJACENT PAVEMENT MUST BE RESURFACED, AS NECESSARY TO PROVIDE FOR A FLUSH TRANSITION (SEE APPENDIX A).

WHEN ADA WORK IS LIMITED TO A SINGLE CORNER OF AN INTERSECTION, THE ADJACENT PAVEMENT MUST BE RESTORED (SEE APPENDIX A).

FOR ANY CONSTRUCTION WHERE, WITHIN THE PROJECT LIMITS, AN ALLEY APRON IS ENCOUNTERED, THE ASSOCIATED CURB RAMPS, ALLEY APRON, AND SIDEWALKS MUST BE IMPROVED TO CURRENT ADA STANDARDS IF THEY ARE NOT COMPLIANT (SEE APPENDIX A).

II. SIDEWALK INSTALLATION / REPAIRS / RECONSTRUCTION

THE LIMITS OF ANY MAINLINE SIDEWALK REPLACEMENT, GREATER THAN TEN FEET (10') IN LENGTH, THAT ABUT AN EXISTING RAMP, KEYSTONE, TRANSITION PANEL, AND/OR LANDING AREA (THIS TOTAL LENGTH INCLUDES THE PRIOR ELEMENTS), SHALL BE EXTENDED TO INCLUDE THE AFFECTED RAMPS AND THESE RAMPS SHALL BE RECONSTRUCTED TO CURRENT ADA STANDARDS. IN ADDITION, ALL NEWLY PLACED SIDEWALK TEN FEET (10') OR MORE IN LENGTH SHALL BE CONSTRUCTED IN ACCORDANCE WITH ALL CURRENT APPLICABLE STANDARDS WHICH INCLUDE PROVIDING A MINIMUM FOUR FEET (4') WIDTH ACCESSIBLE PATHWAY WITH A CROSS SLOPE NOT TO EXCEED 1:64 (SEE APPENDIX A).

III. GUIDELINES FOR TRANSITIONING TO EXISTING NON-COMPLIANT CONDITION

<u>NEW SIDEWALK PLACEMENTS GREATER THAN TEN FEET IN CONTIGUOUS LENGTH:</u>

THE LIMITS OF ANY MAINLINE SIDEWALK REPLACEMENT, GREATER THAN TEN FEET (10') IN LENGTH, MUST BE EXTENDED FOR A MINIMUM FIVE ADDITIONAL FEET (5') EITHER SIDE IN ORDER TO PROVIDE A TRANSITION TO MATCH THE EXISTING SIDEWALK. THE LENGTH OF TRANSITION SHALL BE LENGTHENED AS NECESSARY TO ENSURE THAT THE RUNNING SLOPE OF THE TRANSITION DOES NOT EXCEED A SLOPE OF 1:24 (PREFERRED) OR 1:14 (MAXIMUM) AT ANY POINT.

<u>NEW SIDEWALK REPLACEMENTS TEN FEET OR LESS IN CONTIGUOUS LENGTH (REPAIRS):</u>

IT IS ACCEPTABLE PRACTICE TO MATCH ADJACENT SIDEWALKS AT THE EXISTING SLOPE.

<u>CURB RAMP REPLACEMENTS</u>

WHEN REPLACING AN ADA RAMP, THE SIDEWALK REPLACEMENT MUST EXTEND BEYOND THE LIMITS OF THE LANDING AREA AND/OR THE "KEYSTONE" A MINIMUM OF AN ADDITIONAL FIVE FEET (5') ON EITHER SIDE IN ORDER TO PROVIDE A TRANSITION TO MATCH THE EXISTING SIDEWALK. THE TRANSITION PANEL SHALL BE LENGTHENED AS NECESSARY TO ENSURE THAT THE RUNNING SLOPE OF THE TRANSITION PANEL DOES NOT EXCEED A SLOPE OF 1:24 (PREFERRED) OR 1:14 (MAXIMUM) AT ANY POINT.

NO EXCEPTIONS TO THE ABOVE WILL BE ALLOWED WITHOUT WRITTEN APPROVAL FROM THE COMMISSIONER.

City of Chicago
Rahm Emanuel, Mayor
Department of Transportation
Division of Engineering
www.cityofchicago.org

CDOT CHICAGO DEPARTMENT OF TRANSPORTATION

DATE	REVISION
02/20/07	REVISION 1
11/15/07	REVISION 2
11/14/08	REVISION 3
11/02/09	REVISION 4
08/10/12	REVISION 5
01/01/14	REVISION 6

CITY OF CHICAGO
ADA COMPLIANCE AND TRANSITION GUIDELINES

SCALE: NOT TO SCALE
DATE: 10/23/2006


SHEET B-3-4

DRAWN BY: CDOT
CHECKED BY: GK


MODEL: Default
FILE NAME: N:\ 2025\ Projects\Green Alley\0 PBC Alley Revisions\2025\Package 6\CADD Drawings\22-CP48 W. 23rd St. & S. Oakley Ave\CADD Sheets\CP48-sht-c-dot-6.dgn

CDOT	USER NAME = ashkc	DESIGNED -	REVISED -	CITY OF CHICAGO DEPARTMENT OF TRANSPORTATION 25TH WARD	CDOT STANDARD CONSTRUCTION DETAILS PBC PROJECT NO #22924 W. 23RD STREET - W. 23RD PLACE S. OAKLEY AVENUE - S. LEAVITT STREET
		DRAWN -	REVISED -		
	PLOT SCALE = 10.0000 ' / in.	CHECKED -	REVISED -		
	PLOT DATE = 7/3/2025	DATE - 07/03/2025	REVISED - 07/10/2025		


OUC NUMBER	COUNTY	TOTAL SHEETS	SHEET NO.
OUC IR #111888	COOK	29	17
	SCALE: NTS		

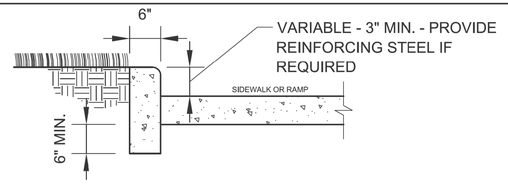

SIDE CURB - SECTION

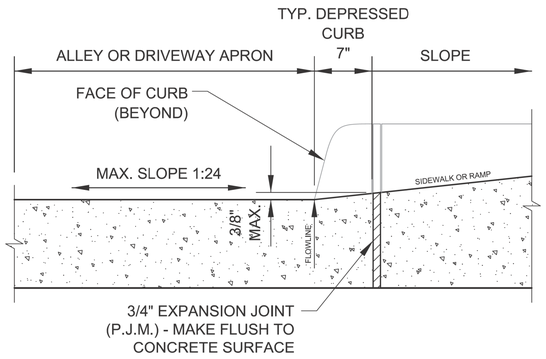

DEPRESSED CURB & GUTTER
AT ALLEY/DRIVEWAY APRON (TYPE 4 OR B CURB)

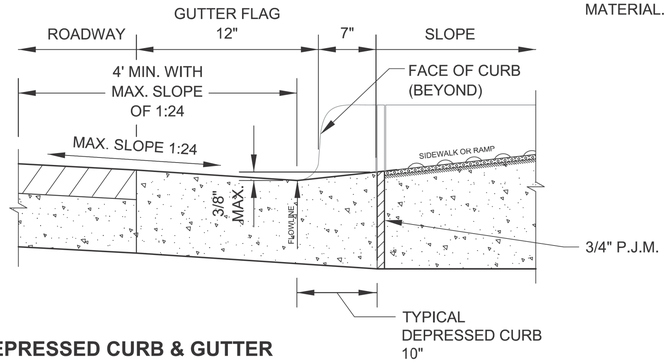

DEPRESSED CURB & GUTTER
AT BOTTOM OF TYPICAL CURB RAMP

NOTES FOR CURB & GUTTER DETAILS THIS SHEET:

A. CROSS SLOPE AT DEPRESSED CURB & GUTTER NOT TO EXCEED 1:64.

B. DETECTABLE WARNING SURFACE AT DRIVEWAYS REQUIRED ONLY FOR COMMERCIAL DRIVEWAYS WITH TRAFFIC CONTROL DEVICES, I.E. SIGNALS.

C. REFER TO *REGULATIONS FOR OPENINGS, CONSTRUCTION AND REPAIR IN THE PUBLIC WAY (CDOT)* FOR ADDITIONAL REQUIREMENTS FOR CURB AND GUTTER INSTALLATION.

D. RAMP SIDE FLARES SHALL BE INSTALLED AT ANY LOCATION WHERE THE SURFACE ADJACENT TO THE RAMP SURFACE IS INTENDED FOR PEDESTRIAN USE. TRIPPING HAZARDS, INCLUDING STEPS, DROP-OFFS, OR SIDE CURBS SHALL NOT BE LOCATED WITHIN THE LIMITS OF THE SIDEWALK.

E. 'P.J.M.' THIS SHEET REFERS TO PREFORMED JOINT MATERIAL.

City of Chicago
Rahm Emanuel, Mayor
Department of Transportation
Division of Engineering
www.cityofchicago.org

CDOT CHICAGO DEPARTMENT OF TRANSPORTATION

DATE	REVISION
02/20/07	REVISION 1
11/15/07	REVISION 2
11/14/08	REVISION 3
11/02/09	REVISION 4
08/10/12	REVISION 5

CITY OF CHICAGO
CURB & GUTTER DETAILS
SHEET B-4-3

SCALE: NOT TO SCALE
DATE: 10/23/2006

DRAWN BY: CDOT
CHECKED BY: LCM


MODEL: Default
FILE NAME: N:\ 2025\ Projects\Green Alley\0 PBC Alley Revisions\2025\Package 6\CADD Drawings\22-CP4B W. 23rd St & S. Oakley Ave\CADD Sheets\CP4B-cht-cdot-7.dgn

USER NAME = ashkc	DESIGNED -	REVISED -	
	DRAWN -	REVISED -	
PLOT SCALE = 10.0000 ' / in.	CHECKED -	REVISED -	
PLOT DATE = 7/3/2025	DATE - 07/03/2025	REVISED - 07/10/2025	


CITY OF CHICAGO
DEPARTMENT OF TRANSPORTATION
25TH WARD

CDOT STANDARD CONSTRUCTION DETAILS
PBC PROJECT NO #22924
W. 23RD STREET - W. 23RD PLACE
S. OAKLEY AVENUE - S. LEAVITT STREET


OUC NUMBER	COUNTY	TOTAL SHEETS	SHEET NO.
OUC IR #111888	COOK	29	18
	SCALE: NTS		

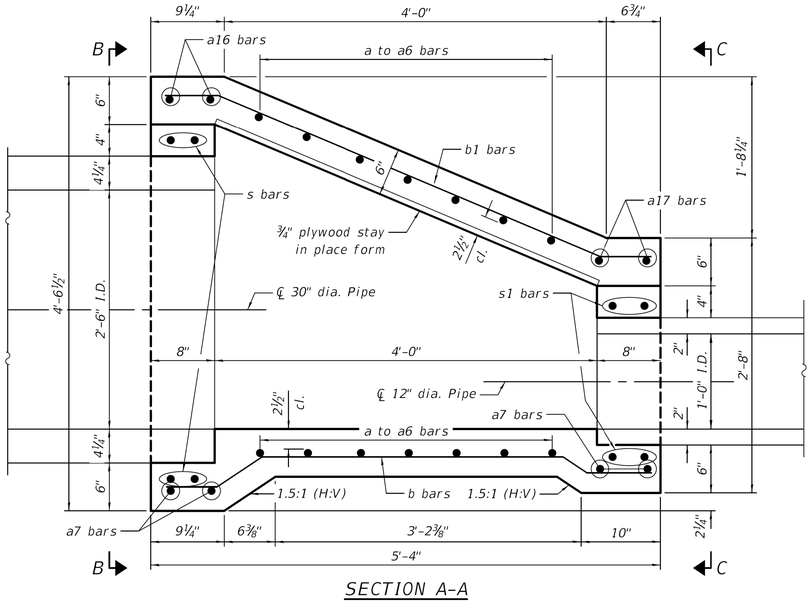


SECTION A-A

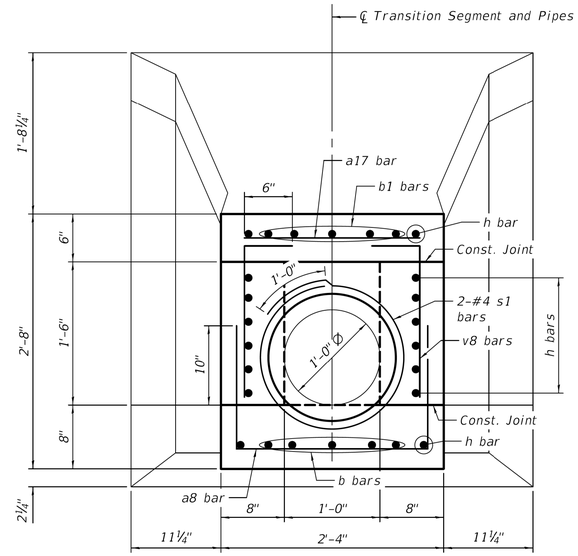

SECTION C-C

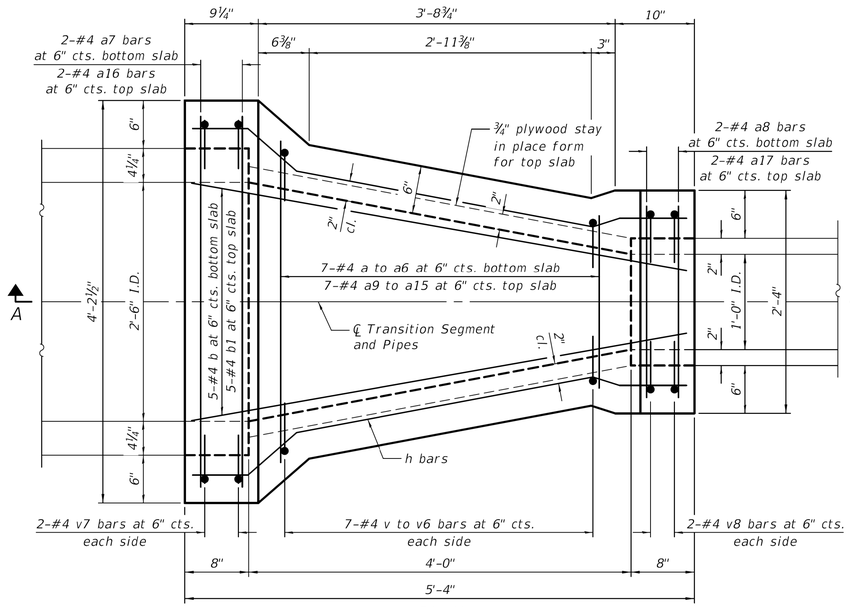

PLAN

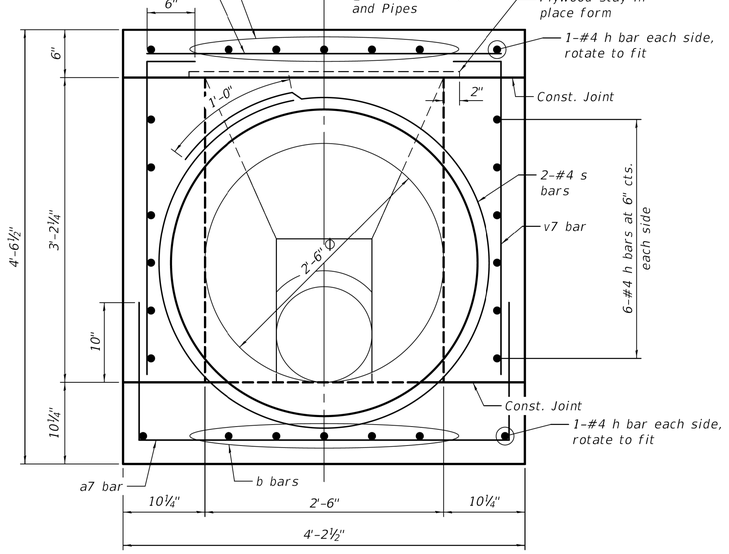

SECTION B-B

CIVILTECH ENGINEERING, INC.
GREGORY J. HATLESTAD, S.E.

STATE OF ILLINOIS
GREGORY J. HATLESTAD
081-005562
CHICAGO, IL
LICENSED STRUCTURAL ENGINEER

GREGORY J. HATLESTAD, S.E.
081-005562

EXP 11/30/2024

DATE 06/13/2023

PLOT DATE: 6/13/2023
FILE NAME: c:\dms\civil\#tech-pw\juanita.bayza-ramos\dms8460\23153-CIP Transition Segment-01.dgn

DRAWN: JAL			
DESIGNED JAL			
CHECKED: GJH			
DATE: 03/08/2023	REVISED BY	DATE	DESCRIPTION

CIVILTECH
30 N LaSalle St, Suite 3220 - Chicago, Illinois 60602
Tel: 312.726.5910 - Fax: 312.726.5911
www.civiltechinc.com

CITY OF CHICAGO
DEPARTMENT OF TRANSPORTATION
DIVISION OF ENGINEERING

CAST IN PLACE CONCRETE TRANSITION SEGMENT
GREEN ALLEYS

SHEET NO. S1 OF S2 | SECTION NO. | PROJECT NO.

DRAWING NO.

SHEET NO.

MODEL: Default
FILE NAME: N:\ 2025\ Projects\Green Alley\0 PBC Alley Revisions\2025\Package 6\CADD Drawings\22-CP48 W. 23rd St & S. Oakley Ave\CADD Sheets\CP48-sht-cdot-8.dgn

CDOT

USER NAME = ashkc	DESIGNED -	REVISED -
	DRAWN -	REVISED -
PLOT SCALE = 10,0000 ' / in.	CHECKED -	REVISED -
PLOT DATE = 7/3/2025	DATE - 07/03/2025	REVISED - 07/10/2025

CITY OF CHICAGO
DEPARTMENT OF TRANSPORTATION
25TH WARD

CDOT CONCRETE TRANSITION SEGMENT DETAILS
PBC PROJECT NO #22924
W. 23RD STREET - W. 23RD PLACE
S. OAKLEY AVENUE - S. LEAVITT STREET

OUC NUMBER	COUNTY	TOTAL SHEETS	SHEET NO.
OUC IR #111888	COOK	29	19
	SCALE: NTS		

GENERAL NOTES

1. See Drainage Sheets for location and drainage details.

2. Reinforcement bars shall conform to the requirements of AASHTO M31 or M322, Grade 60.

3. Concrete Class SI: f'c= 3,500 psi


4. Design Specifications: AASHTO LRFD Bridge Specification 9th Ed.

5. Fill depth shall be greater than 2 ft.

6. Joints shall be permitted only at locations shown on the plans or as approved by the Engineer.


7. Structure designed to meet HL-93.

8. Reinforcement bars to have 2" cover unless otherwise noted.

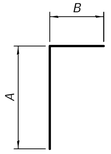


BARS v thru v8

Bar	A	B
v	3'-3"	6"
v1	3'-1"	6"
v2	2'-10"	6"
v3	2'-8"	6"
v4	2'-5"	6"
v5	2'-2"	6"
v6	2'-0"	6"
v7	3'-5"	6"
v8	1'-9"	6"

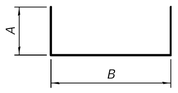


BARS a thru a8


Bar	A	B
a	1'-2"	2'-11"
a1	1'-2"	2'-9"
a2	1'-2"	2'-6"
a3	1'-2"	2'-4"
a4	1'-2"	2'-2"
a5	1'-2"	2'-0"
a6	1'-2"	1'-10"
a7	1'-5"	3'-9"
a8	1'-3"	1'-11"

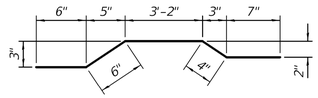


BAR b

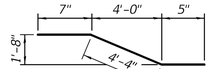

BAR b1

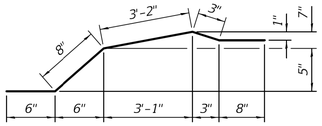

BAR h

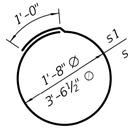

BARS s & s1

BILL OF MATERIAL

Bar	No.	Size	Length	Shape
a	1	#4	5'-3"	
a1	1	#4	5'-1"	
a2	1	#4	4'-10"	
a3	1	#4	4'-8"	
a4	1	#4	4'-6"	
a5	1	#4	4'-4"	
a6	1	#4	4'-2"	
a7	2	#4	6'-7"	
a8	2	#4	4'-5"	
a9	1	#4	2'-11"	
a10	1	#4	2'-9"	
a11	1	#4	2'-6"	
a12	1	#4	2'-4"	
a13	1	#4	2'-2"	
a14	1	#4	2'-0"	
a15	1	#4	1'-10"	
a16	2	#4	3'-9"	
a17	2	#4	1'-11"	
b	5	#4	5'-1"	
b1	5	#4	5'-4"	
h	16	#4	5'-3"	
v	2	#4	3'-9"	
v1	2	#4	3'-7"	
v2	2	#4	3'-4"	
v3	2	#4	3'-2"	
v4	2	#4	2'-11"	
v5	2	#4	2'-8"	
v6	2	#4	2'-6"	
v7	4	#4	3'-11"	
v8	4	#4	2'-3"	
s	2	#4	12'-2"	
s1	2	#4	6'-3"	
Concrete Structures			Cu. Yd.	1.3
Reinforcement Bars			Pound	220

CIVILTECH ENGINEERING, INC.
GREGORY J. HATLESTAD, S.E.

STATE OF ILLINOIS
GREGORY J. HATLESTAD
081-005562
CHICAGO, IL
LICENSED STRUCTURAL ENGINEER

GREGORY J. HATLESTAD, S.E.
081-005562

EXP 11/30/2024

DATE 06/13/2023

DRAWN: JAL				
DESIGNED JAL				
CHECKED: GJH				
DATE: 03/08/2023	REVISED BY	DATE	DESCRIPTION	

CIVILTECH
30 N LaSalle St, Suite 3220 - Chicago, Illinois 60602
Tel: 312.726.5910 - Fax: 312.726.5911
www.civiltechinc.com

CITY OF CHICAGO
DEPARTMENT OF TRANSPORTATION
DIVISION OF ENGINEERING

CAST IN PLACE CONCRETE TRANSITION SEGMENT
GREEN ALLEYS

DRAWING NO.

SHEET NO.

SHEET NO. S2 OF S2 | SECTION NO. | PROJECT NO.

PLOT DATE: 6/13/2023
FILE NAME: c:\dms\civiltech-pw\juanita.lavaja-amos\dms8460\23153-CIP Transition Segment-02.dgn

MODEL: Default
FILE NAME: N:\ 2025\ Projects\Green Alley\0 PBC Alley Revisions\2025\Package 6\CADD Drawings\22-CP48 W. 23rd St & S. Oakley Ave\CADD Sheets\CP48-cnhc-cdot-9.dgn


CDOT

USER NAME = ashkc		DESIGNED -		REVISED -
		DRAWN -		REVISED -
PLOT SCALE = 10.0000 ' / in.		CHECKED -		REVISED -
PLOT DATE = 7/3/2025		DATE -	07/03/2025	REVISED - 07/10/2025


CITY OF CHICAGO
DEPARTMENT OF TRANSPORTATION
25TH WARD

CDOT CONCRETE TRANSITION SEGMENT DETAILS
PBC PROJECT NO #22924
W. 23RD STREET - W. 23RD PLACE
S. OAKLEY AVENUE - S. LEAVITT STREET

OUC NUMBER	COUNTY	TOTAL SHEETS	SHEET NO.
OUC IR #111888	COOK	29	20
	SCALE: NTS		

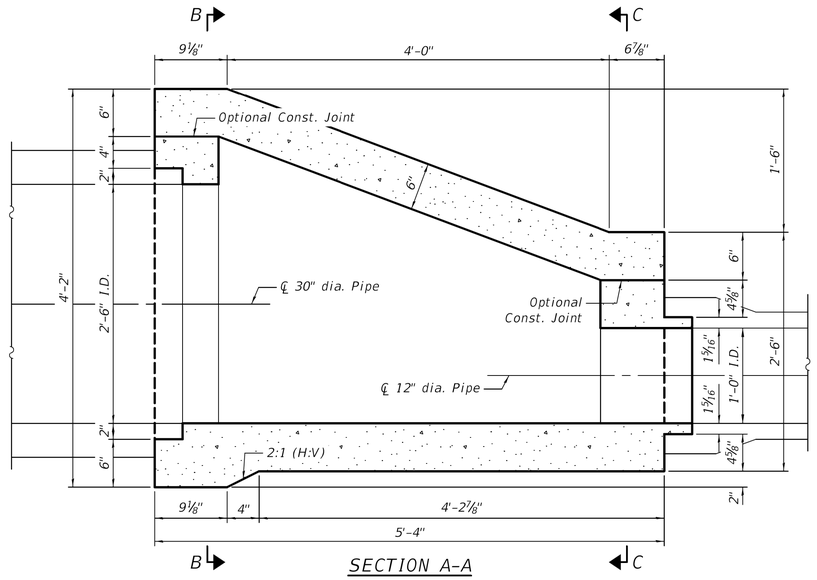


SECTION A-A

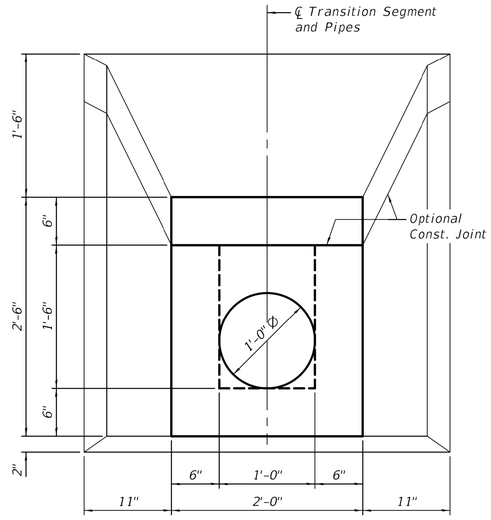


SECTION C-C

NOTES

1. Joints shall be permitted only at locations shown on the plans or as approved by the Engineer.
2. See Drainage Sheets for location and drainage details.
3. Reinforcement bars shall conform to the requirements of AASHTO M31 or M322, Grade 60.
4. Concrete Class SI: f'c= 3,500 psi
5. Design Specifications: AASHTO LRFD Bridge Specification 9th Ed.

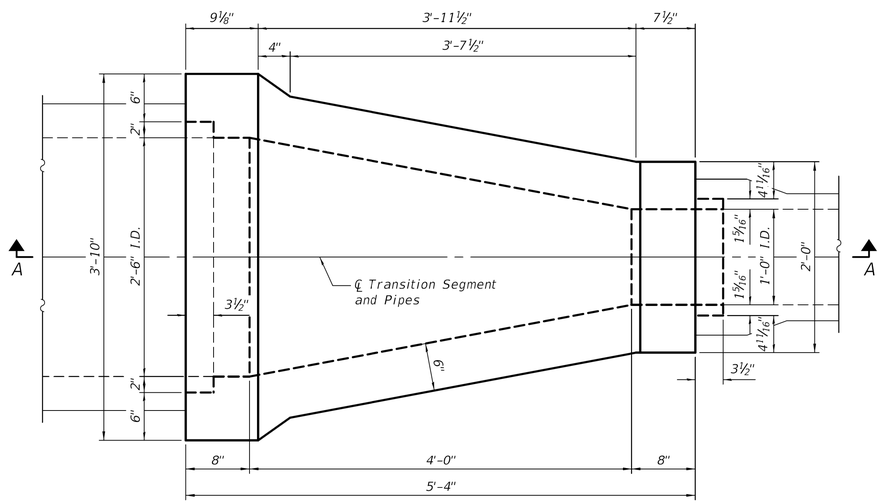

PLAN

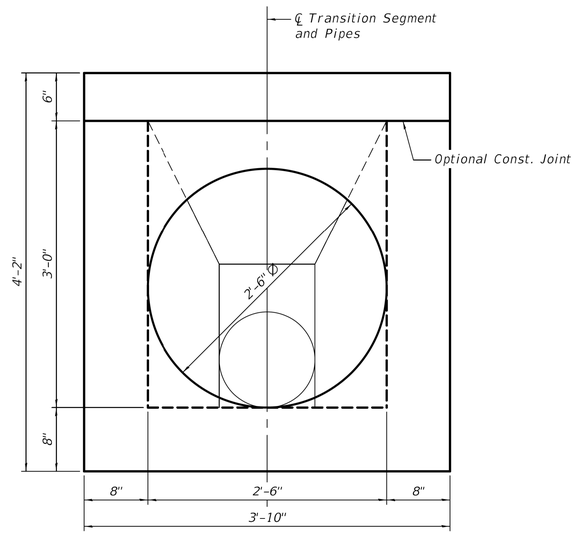

SECTION B-B

PLOT DATE: 3/8/2023
FILE NAME: c:\temp\civiltech-pw\juanita.bayza-ramos\dms846023\3153-Precast Transition Segment.dgn

DRAWN: JAL				CIVILTECH 30 N LaSalle St, Suite 3220 - Chicago, Illinois 60602 Tel: 312.726.5910 - Fax: 312.726.5911 www.civiltechinc.com	CITY OF CHICAGO DEPARTMENT OF TRANSPORTATION DIVISION OF ENGINEERING
DESIGNED JAL					
CHECKED: GJH					
DATE: 03/08/2023	REVISED BY	DATE	DESCRIPTION		

PRECAST CONCRETE TRANSITION SEGMENT
GREEN ALLEYS

SHEET NO. S1 OF S1 | SECTION NO. | PROJECT NO.


DRAWING NO.

SHEET NO.


MODEL: Default
FILE NAME: N:\ 2025\ Projects\Green Alley\0 PBC Alley Revisions\2025\Package 6\CADD Drawings\22-CP48 W. 23rd St & S. Oakley Ave\CADD Sheets\CP48-sht-cdot-10.dgn

USER NAME = ashkc	DESIGNED -	REVISED -	CITY OF CHICAGO DEPARTMENT OF TRANSPORTATION 25TH WARD	CDOT CONCRETE TRANSITION SEGMENT DETAILS PBC PROJECT NO #22924 W. 23RD STREET - W. 23RD PLACE S. OAKLEY AVENUE - S. LEAVITT STREET
	DRAWN -	REVISED -		
PLOT SCALE = 10.0000 ' / in.	CHECKED -	REVISED -		
PLOT DATE = 7/3/2025	DATE - 07/03/2025	REVISED - 07/10/2025		

OUC NUMBER	COUNTY	TOTAL SHEETS	SHEET NO.
OUC IR #111888	COOK	29	21
	SCALE: NTS		

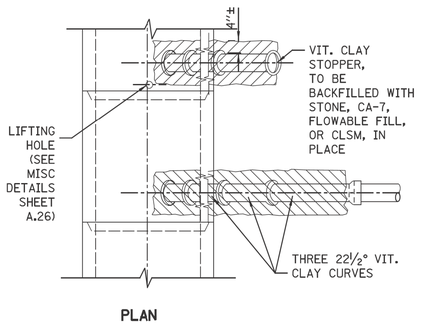


PLAN

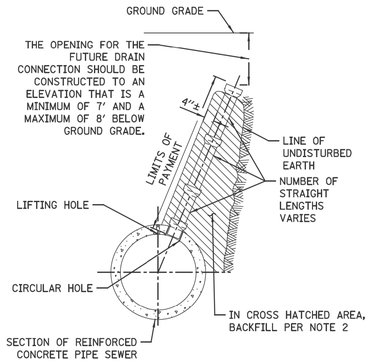

ELEVATION


TYPICAL DRAIN STACKS FOR FUTURE USE

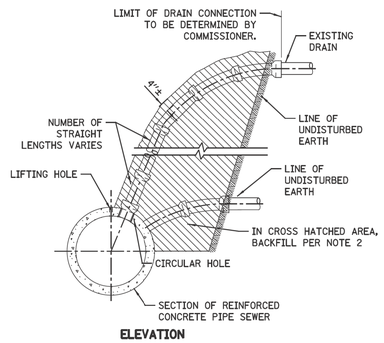


ELEVATION


TYPICAL DRAIN CONNECTIONS FOR EXISTING DRAINS

FOR CONCRETE SEWERS

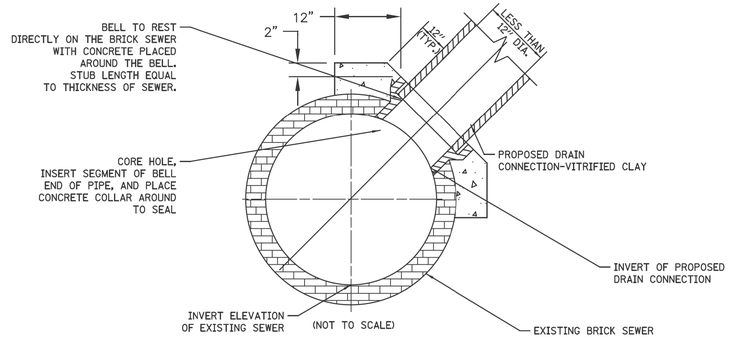


FOR BRICK SEWERS

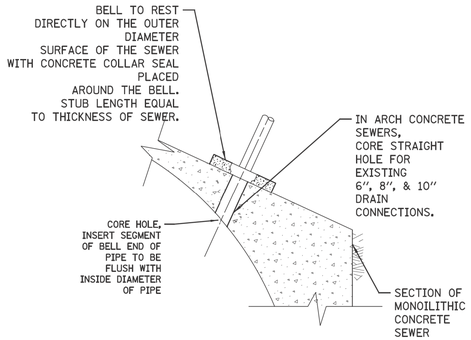


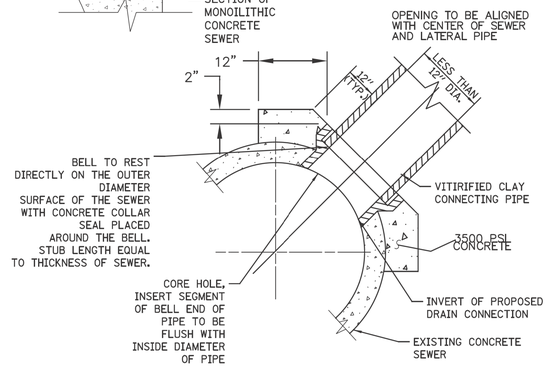

FOR CONCRETE SEWERS

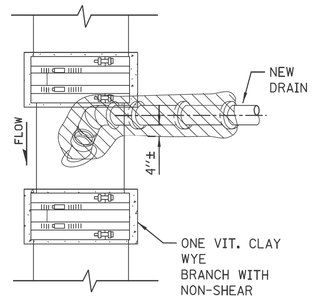

PLAN

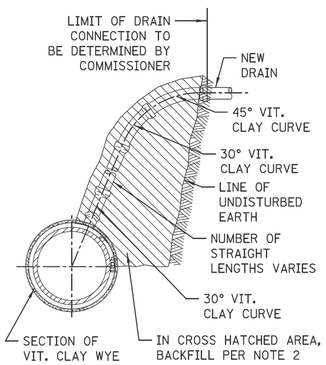


ELEVATION

NOTES:


1.. Maximum of 6", 8", and 10" drains connections can be cored into minimum 12", 15", and 18" VCP sewers, respectively. All other sizes use new wyes with non-shear couplings encased in concrete.

2.The Installation of wye connections on lined sewers need prior approval from DWM

NEW DRAIN CONNECTION TO EXISTING VCP SEWER

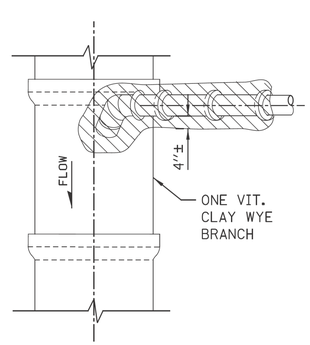

PLAN

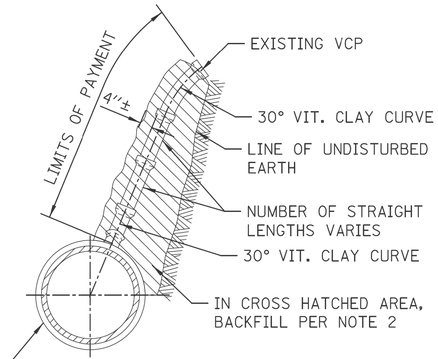

ELEVATION

EXISTING DRAIN CONNECTION TO NEW SEWER MAIN

FOR VITRIFIED CLAY SEWERS

NOTES:

1. ALL DRAIN CONNECTION JOINTS MUST BE MADE AS SPECIFIED IN SPECIFICATIONS..
2. FOR BACKFILL OF HATCHED SUPPORT AREAS, USE CONCRETE. CA-11, FLOWABLE FILL, OR CLSM.
3. CONNECTIONS TO CONCRETE/BRICK SEWERS SHALL BE A MINIMUM OF 4 FEET APART.

$FILE$
$DATE$

STANDARD REVISIONS	
DATE	DESCRIPTION
4/21/21	REVISED PLAN

PERCENT COMPLETE	DATE
30	
60	
75	
90	
100	
BULLETIN	

CITY OF CHICAGO
DEPARTMENT OF WATER MANAGEMENT
BUREAU OF ENGINEERING SERVICES

VITRIFIED CLAY PIPE(VCP) DRAIN CONNECTIONS

DRAWN: SBW
DESIGNED:
CHECKED: GO, GC, SO
REVIEWED:

A.1

___ OF ___

PN _____

CDWM_Details.cel 4/21/2021 4:32:49 PM

MODEL: Default
FILE NAME: N:\ 2025\ Projects\Green Alley\0 PBC Alley Revisions\2025\Package 6\CADD Drawings\22-CP48 W. 23rd St & S. Oakley Ave\CADD Sheets\CP48-sht-dwm-1.dgn


CDOT

USER NAME = ashkc	DESIGNED -	REVISED -	
	DRAWN -	REVISED -	
PLOT SCALE = 10.0000 ' / in.	CHECKED -	REVISED -	
PLOT DATE = 7/3/2025	DATE - 07/03/2025	REVISED - 07/10/2025	


CITY OF CHICAGO
DEPARTMENT OF TRANSPORTATION
25TH WARD

CDWM STANDARD CONSTRUCTION DETAILS
PBC PROJECT NO #22924
W. 23RD STREET - W. 23RD PLACE
S. OAKLEY AVENUE - S. LEAVITT STREET


OUC NUMBER	COUNTY	TOTAL SHEETS	SHEET NO.
OUC IR #111888	COOK	29	22
	SCALE: NTS		

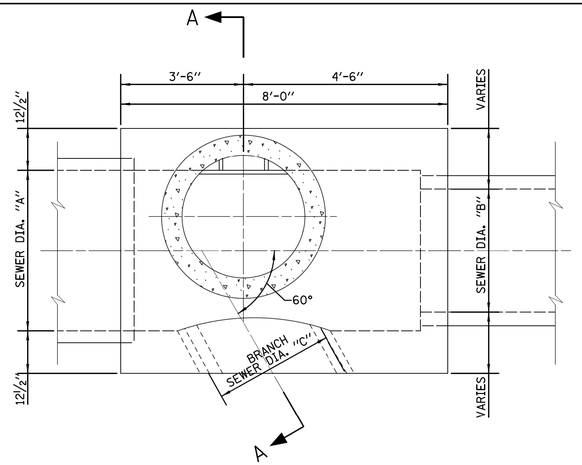


PLAN

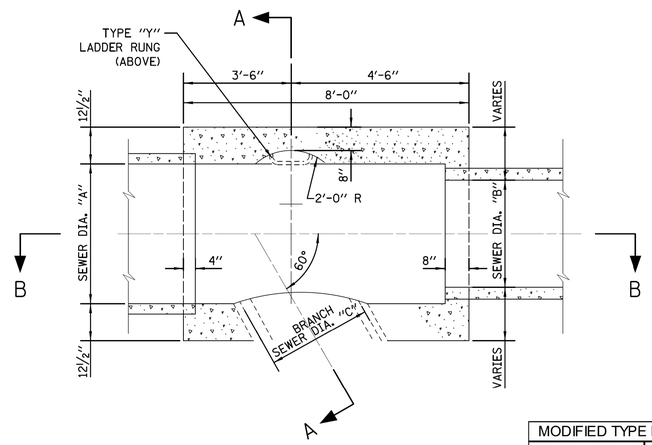


SECTIONAL PLAN

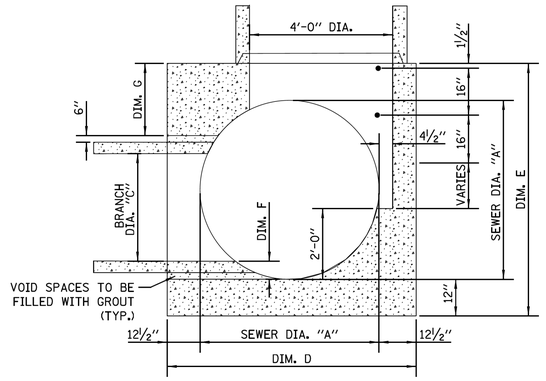


SECTION A-A

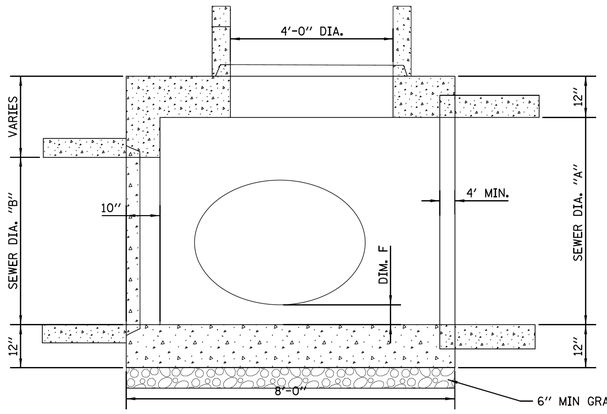


SECTION B-B

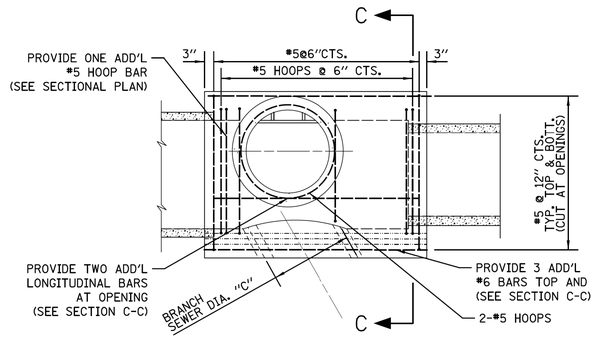

PLAN

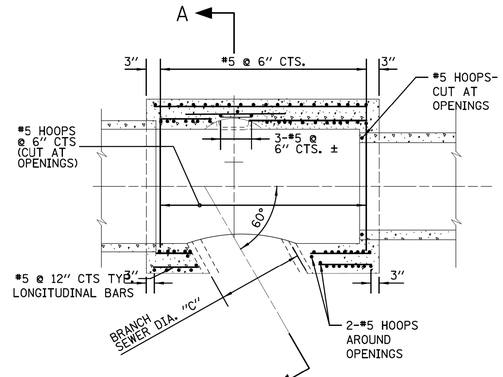

SECTIONAL PLAN

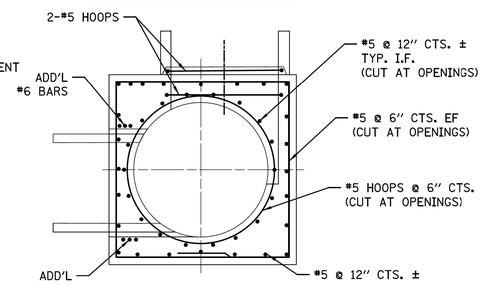

SECTION C-C

MODIFIED TYPE B MANHOLES		FOR 42", 36", & 30" BRANCHES				
SEWER SIZE		BRANCH SIZE	DIMENSION			
A	B	C	D	E	F	G
60	60	42	85	84	6	18
60	60	36	85	84	6	24
60	60	30	85	84	6	30
54	54	42	79	78	6	12
54	54	36	79	78	6	18
54	54	30	79	78	6	24
48	48	42	73	78	6	12
48	48	36	73	72	6	12
48	48	30	73	72	6	18
42	42	36	67	72	6	12
42	42	30	67	66	6	12
30	30	30	55	66	6	12

ALL MEASUREMENTS ARE IN INCHES

NOTE: WHEN B IS SMALLER THAN A, GAP SHALL BE FILLED WITH CONCRETE DURING CASTING.

SIMILAR REBAR DESIGN SHALL BE USE.

CONTRACTOR SUBMIT REBAR DETAILS FOR APPROVAL

IF BRANCH SEWER IS LESS THAN 36" DIA., ANGLE SHALL BE 45 DEGREES.

NOTES:
1. CONTRACTOR MUST SUBMIT SHOP DRAWINGS OF ALL PROPOSED MANHOLE CONFIGURATIONS FOR APPROVAL PRIOR TO SUBMISSION OF MATERIAL ORDERS.

2. CONNECTION BELLS MAY BE INSTALLED AT MANUFACTURER'S SITE, OR MORTARED IN PLACE IN THE FIELD. SEE SHEET A.11 FOR FURTHER CONFIGURATION DETAILS.

3. BASES MUST BE PRECAST WITH THE CORRECT NUMBER OF PIPE OPENINGS, CORRESPONDING TO THE REPRESENTATION IN THE PLAN AND PROFILE SHEETS.

4. PATCHING, BRICKING, OR OTHER MATERIAL METHODS OF CLOSING UNUSED HOLES WILL NOT BE ACCEPTED.

5. 6" MINIMUM GRANULAR EMBEDMENT UNDER ALL PRECAST MANHOLE BASES

STANDARD REVISIONS	
DATE	DESCRIPTION
1/5/15	REVISED

PERCENT COMPLETE	DATE
30	
60	
75	
90	
100	
BULLETIN	

CITY OF CHICAGO
DEPARTMENT OF WATER MANAGEMENT
BUREAU OF ENGINEERING SERVICES

MODIFIED TYPE "B" MANHOLE

DRAWN: SBK
DESIGNED:
CHECKED:
QC, QC SO
REVIEWED:

A.12

___ OF ___

PN _____

$FILE$
$DATE$

CDWM_Details.cel 8/5/2015 10:49:39 AM


MODEL: Default
FILE NAME: N:_2025_Projects\Green Alley\0 PBC Alley Revisions\2025\Package 6\CADD Drawings\22-CP4B W. 23rd St & S. Oakley Ave\CADD Sheets\CP4B-cnt-dwm-2.dgn

USER NAME = ashkc	DESIGNED -	REVISED -	
	DRAWN -	REVISED -	
PLOT SCALE = 10.0000 ' / in.	CHECKED -	REVISED -	
PLOT DATE = 7/3/2025	DATE - 07/03/2025	REVISED - 07/10/2025	


CITY OF CHICAGO
DEPARTMENT OF TRANSPORTATION
25TH WARD

CDWM STANDARD CONSTRUCTION DETAILS
PBC PROJECT NO #22924
W. 23RD STREET - W. 23RD PLACE
S. OAKLEY AVENUE - S. LEAVITT STREET

OUC NUMBER	COUNTY	TOTAL SHEETS	SHEET NO.
OUC IR #111888	COOK	29	23
	SCALE: NTS		

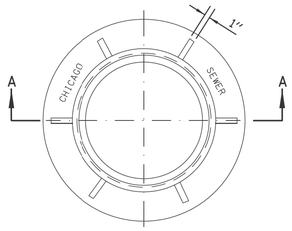

PLAN

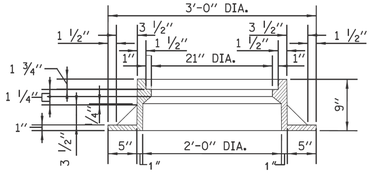


SECTION A-A

NOTE: METAL PLATES MUST BE FURNISHED FOR PERFORATED LIDS ON MANHOLES.

HEAVYWEIGHT MANHOLE FRAME

MATERIAL: CAST IRON

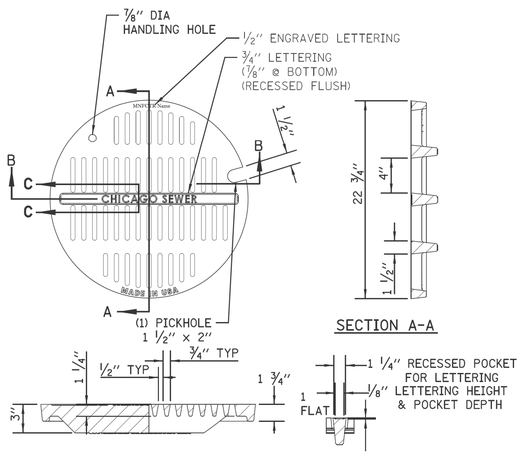

SECTION A-A

SECTION B-B

SECTION C-C


MATERIALS
GRATE-GRAY IRON
ASTM A48 CL35B

DESIGN LOAD
HEAVY DUTY

COATING
UNDIPPED

OPEN AREA
85.6 SQ. IN.

STANDARD CB/MH LID

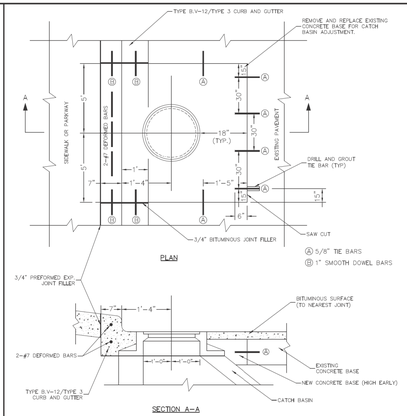


NOTES:

IF THE ADJUSTMENT EXCEEDS AN 8" HEIGHT, THE CONE MUST BE REMOVED AND THE BARREL SECTION MUST BE ADJUSTED.


THE CONTRACTOR IS REQUIRED TO REPLACE ANY BROKEN FRAMES AND LIDS OF SEWER STRUCTURES WITH STANDARD FRAMES AND LIDS OF THE DWM, IN ADJUSTMENT OR RECONSTRUCTION OF SEWER STRUCTURES, ANY NON-STANDARD FRAMES AND LIDS MUST BE REPLACED WITH STANDARD FRAMES AND LIDS, IN ADJUSTMENT OR RECONSTRUCTION OF INLETS, ANY NON-STANDARD INLETS (GUTTER BOXES) MUST BE REPLACED WITH DWM STANDARD INLETS.

THE FRAMES AND LIDS OF SEWER STRUCTURES TO BE ABANDONED, REMOVED, OR FILLED MUST BE SALVAGED AND THE DWM NOTIFIED FOR PICK UP.

MANHOLES, CATCH BASINS AND INLETS MUST BE PROTECTED FROM THE ENTRY OF ASPHALT/DEBRIS INTO THE SEWER SYSTEM DURING CONSTRUCTION. THE CONTRACTOR MUST MARK LOCATIONS OF ALL SEWER STRUCTURES ON THE SIDEWALK BEFORE STARTING PAVEMENT REMOVAL/REPLACEMENT. ADJUSTMENT OF FRAMES AND LIDS OF SEWER STRUCTURES MUST BE COMPLETED PRIOR TO STREET RESURFACING.

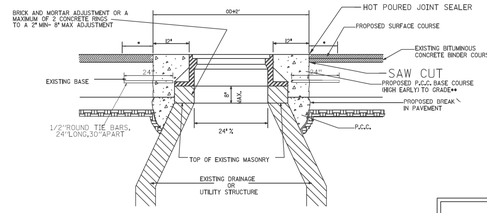

SEE CONSTRUCTION DETAILS (FOR MISCELLANEOUS STRUCTURES)
X = THICKNESS OF PAVEMENT
Y = ONE HALF THE THICKNESS OF CONCRETE PAVEMENT OR CONCRETE BASE.
Z = 10" OR THICKNESS OF PROPOSED PAVEMENT - WHICHEVER IS GREATER

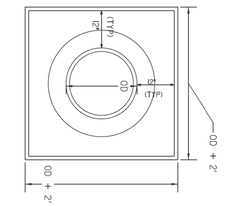


PLAN VIEW (BASE TO GRADE)


*REFER TO CDOT FOR ASPHALT RESTORATION REQUIREMENTS & CRACK SEALING.

** ON NON-MORATORIUM STREETS, FULL-DEPTH PCC BASE COURSE MAY BE UTILIZED. ON MORATORIUM STREETS, PAVEMENT RESTORATION SHALL ADHERE T CDOT REQUIREMENTS.

DETAIL OF FRAME ADJUSTMENT

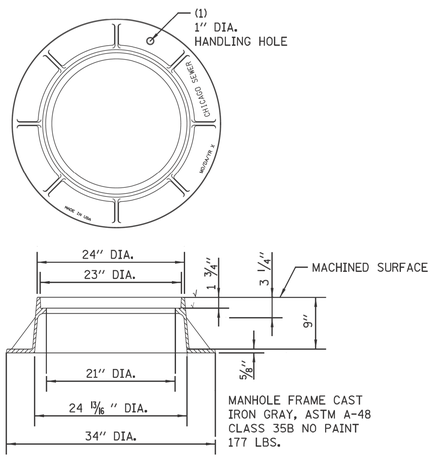

LIGHTWEIGHT MANHOLE FRAME

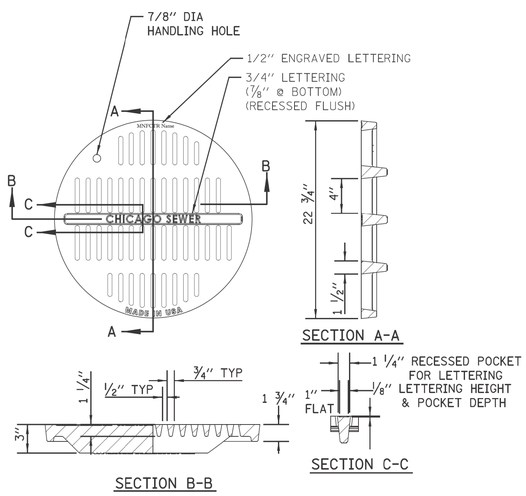

SECTION A-A

SECTION B-B

SECTION C-C

ADA COMPLIANT CATCH BASIN/MANHOLE LID

NOTE:
NOT TO BE USED WITHOUT PRIOR APPROVAL OF CDWM


MATERIALS
GRATE-GRAY IRON
ASTM A48 CL35B

DESIGN LOAD
HEAVY DUTY

COATING
UNDIPPED

OPEN AREA
85.6 SQ. IN.

SOLID LID FOR MANHOLES

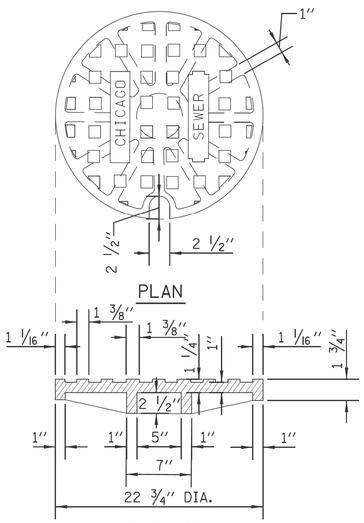

SECTION

STANDARD REVISIONS	
DATE	DESCRIPTION
2/5/21	Approved

PERCENT COMPLETE	DATE
30	
60	
75	
90	
100	
BULLETIN	

CITY OF CHICAGO
DEPARTMENT OF WATER MANAGEMENT
BUREAU OF ENGINEERING SERVICES

MANHOLE
LIDS AND FRAMES

DRAWN: SEW
DESIGNED:
CHECKED: GD, GC, SO
REVIEWED:

A.21

___ OF ___

PN _____

$FILE$
$DATE$

CDWM_Details.cel 2/5/2021 4:58:20 PM

MODEL: Default
FILE NAME: N:\ 2025\ Projects\Green Alley\0 PBC Alley Revisions\2025\Package 6\CADD Drawings\22-CP48 W. 23rd St & S. Oakley Ave\CADD Sheets\CP48-sht-dwm-3.dgn


USER NAME = ashkc	DESIGNED -	REVISED -	
	DRAWN -	REVISED -	
PLOT SCALE = 10.0000 ' / in.	CHECKED -	REVISED -	
PLOT DATE = 7/3/2025	DATE - 07/03/2025	REVISED - 07/10/2025	

CITY OF CHICAGO
DEPARTMENT OF TRANSPORTATION
25TH WARD


CDWM STANDARD CONSTRUCTION DETAILS
PBC PROJECT NO #22924
W. 23RD STREET - W. 23RD PLACE
S. OAKLEY AVENUE - S. LEAVITT STREET

OUC NUMBER	COUNTY	TOTAL SHEETS	SHEET NO.
OUC IR #111888	COOK	29	24
	SCALE: NTS		


STANDARD DRAINAGE STRUCTURES FOR PUBLIC STREETS

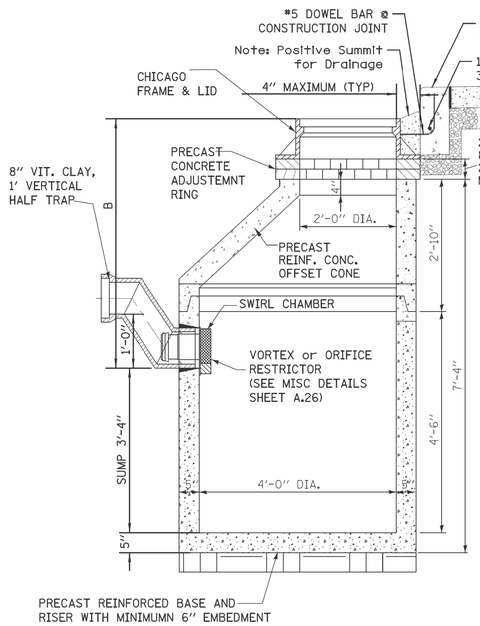

STANDARD CATCH BASIN-4' DIA.

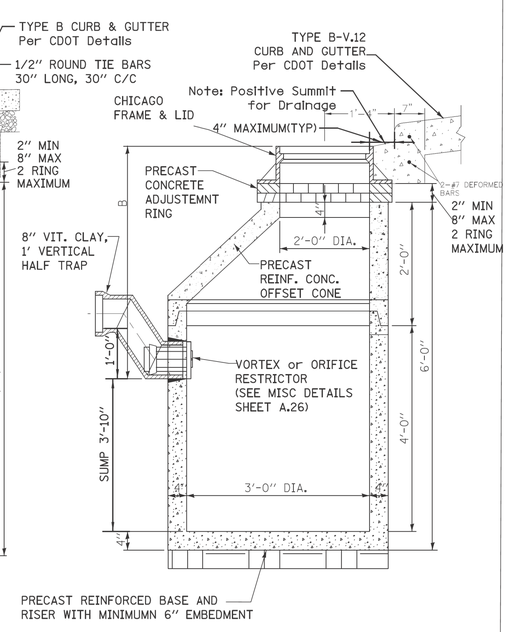


STANDARD CATCH BASIN-3' DIA.

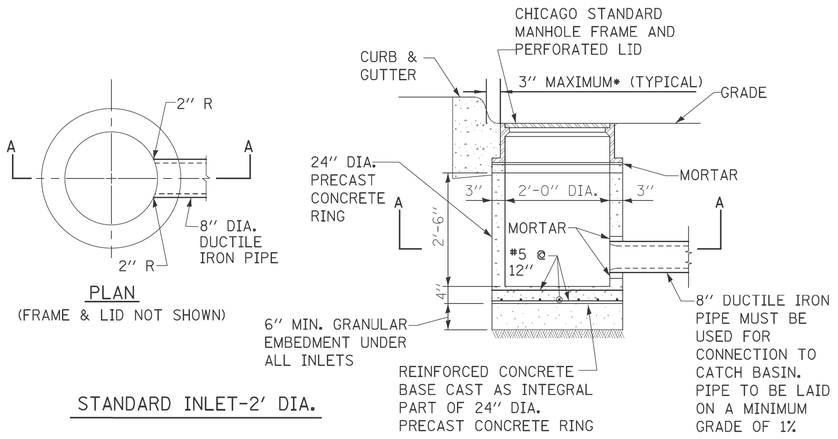

PLAN
(FRAME & LID NOT SHOWN)

STANDARD INLET-2' DIA.

STANDARD DRAINAGE STRUCTURES FOR PUBLIC ALLEYS

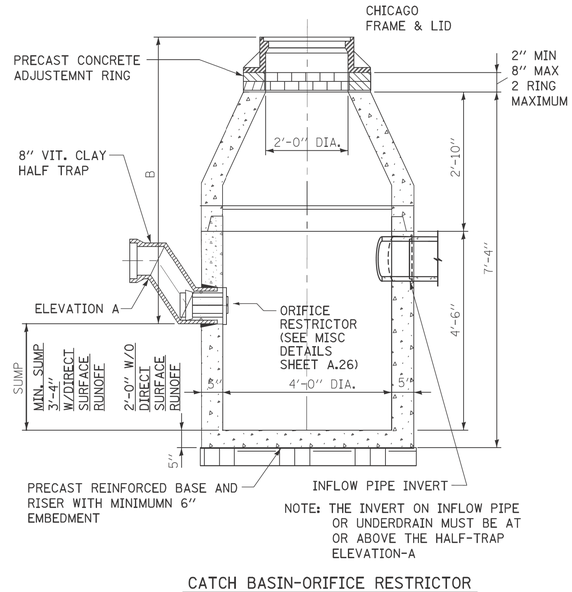

CATCH BASIN-ORIFICE RESTRICTOR
N.T.S.

GENERAL NOTES:

1. CATCH BASIN TO CATCH BASIN CONNECTIONS ARE ALLOWED IN PRIVATE SITES & ALLEYS. ONLY THE DOWNSTREAM CATCH BASIN IS REQUIRED TO HAVE A HALF-TRAP.

2. IF B < 4 FEET, THEN USE A FLAT TOP SLAB CATCH BASIN AS NECESSARY.

3. FOR TRENCH BACKFILL, REFER TO IDOT SSRBC, ARTICLE 1003.04.

4. FOR GRANULAR EMBEDMENT, USE CA-11, CRUSHED GRAVEL, CRUSHED STONE, OR CRUSHED CONCRETE.

5. FOR STABILIZATION STONE, 12" OF CA-1 STONE IS ONLY REQUIRED WHEN UNSTABLE MATERIAL IS ENCOUNTERED AT TRENCH BOTTOM.

6. INLETS AND 3' DIAMETER CATCH BASINS ARE TO BE USED ONLY WITH PRIOR APPROVAL OF THE DEPT OF WATER MANAGEMENT- ENGINEERING SERVICES, SEWER SECTION, AND THE DEPT. OF BUILDINGS STORMWATER REVIEWER.

7. IF COVER OVER VCP IS LESS THAN 3', USE 45 DEGREE DIP BENDS WITH 1 FOOT DROP AS HALF TRAPS AS NEEDED FOR IEPA CLEARANCE REQUIREMENTS

STANDARD REVISIONS	
DATE	DESCRIPTION
2/5/21	APPROVED

PERCENT COMPLETE	DATE
30	
60	
75	
90	
100	
BULLETIN	

CITY OF CHICAGO
DEPARTMENT OF WATER MANAGEMENT
BUREAU OF ENGINEERING SERVICES

DRAINAGE STRUCTURE DETAILS

DRAWN: SDW
DESIGNED:
CHECKED:
REVIEWED:

A.22

___ OF ___

PN _____

$FILE$
$DATE$

CDWM_Details.cel 2/5/2021 2:00:11 PM

MODEL: Default
FILE NAME: N:\ 2025\ Projects\Green Alley\0 PBC Alley Revisions\2025\Package 6\CADD Drawings\22-CP48 W. 23rd St & S. Oakley Ave\CADD Sheets\CP48-std-dwm-4.dgn

CDOT


USER NAME = ashkc	DESIGNED -	REVISED -
	DRAWN -	REVISED -
PLOT SCALE = 10.0000 ' / in.	CHECKED -	REVISED -
PLOT DATE = 7/3/2025	DATE - 07/03/2025	REVISED - 07/10/2025

CITY OF CHICAGO
DEPARTMENT OF TRANSPORTATION
25TH WARD

CDWM STANDARD CONSTRUCTION DETAILS
PBC PROJECT NO #22924
W. 23RD STREET - W. 23RD PLACE
S. OAKLEY AVENUE - S. LEAVITT STREET


OUC NUMBER	COUNTY	TOTAL SHEETS	SHEET NO.
OUC IR #111888	COOK	29	25
	SCALE: NTS		

DRAINAGE STRUCTURES
RESTRICTORS

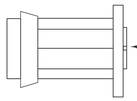

ORIFICE RESTRICTOR

INSERT THE RESTRICTOR INTO THE HALF-TRAP. UPON TIGHTENING OF THE CENTER NUT ON THE FACE OF THE RESTRICTOR, THE RUBBER O-RINGS WILL EXPAND INSIDE THE HALF TRAP, PROVIDING A WATER- TIGHT SEAL. PULL ON RESTRICTOR TO VERIFY THAT A TIGHT FIT IS MADE.

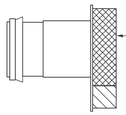

VORTEX RESTRICTOR

PULL ON RESTRICTOR TO VERIFY THAT A TIGHT FIT IS MADE.

INSERT THE RESTRICTOR WITH THE OPENING DOWN. UPON TIGHTENING OF THE 2 BOLTS ON THE FACE OF THE RESTRICTOR, THE RUBBER O-RINGS WILL PROVIDE A WATER- TIGHT SEAL.

GENERAL NOTES:

1. CATCH BASIN TO CATCH BASIN CONNECTIONS ARE ALLOWED IN PRIVATE SITES & ALLEYS. ONLY THE DOWNSTREAM CATCH BASIN IS REQUIRED TO HAVE A HALF-TRAP.

2. IF B < 4 FEET, THEN USE A DUCTILE IRON PIPE HALF TRAP AND FLAT TOP SLAB CATCH BASIN AS NECESSARY.

3. INLETS AND 3′ DIAMETER CATCH BASINS ARE TO BE USED ONLY WITH PRIOR APPROVAL OF DWM FIELD INSPECTOR.


RESTRICTOR NOTES:
THE DWM'S RAIN BLOCKER RESTRICTOR PROGRAM MUST BE MAINTAINED WITH ANY ROADWAY IMPROVEMENT.

THE DESIGN OF ANY ROADWAY IMPROVEMENT MUST CONSIDER LIMITING THE NUMBER OF CATCH BASINS TO THE EXTENT PRACTICAL. THE NUMBER OF EXISTING STRUCTURES SHOULD NOT BE INCREASED.

THE RESTRICTORS CAN BE OBTAINED FROM DWM CENTRAL DISTRICT AT 3901 S. ASHLAND AVE. THE CONTRACTOR SHOULD ARRANGE FOR PICK UP BY CONTACTING 312-747-8736 (7AM TO 3PM, M-F). CONTRACTOR MUST CALL 48 HOURS IN ADVANCE OF PICK UP DATE AND TIME.

FLOW RESTRICTORS MUST BE INSTALLED IN ALL CATCH BASINS OUTSIDE OF THE CENTRAL BUSINESS DISTRICT(LIMITS: NORTH AVE, CERMAK AVE, HALSTED AVE, LAKE MICHIGAN). RESTRICTORS MUST NOT BE INSTALLED IN CATCH BASINS IN CLOSE PROXIMITY TO VIADUCT AREAS, BUS STOPS, OR EMERGENCY ENTRANCES. THE DWM MUST APPROVE THE NON-INSTALLATION OR REMOVAL OF ANY RESTRICTOR. REQUIREMENTS FOR RESTRICTOR INSTALLATION ARE AS FOLLOWS:

- ARTERIAL STREETS: 3-INCH ORIFICE RESTRICTOR
- BUS ROUTES: 3-INCH ORIFICE RESTRICTOR
- RESIDENTIAL STREETS: 3-INCH VORTEX RESTRICTOR
- ALLEYS: 3-INCH ORIFICE RESTRICTOR IN THE LAST CB.
- CLOSED LIDS ARE REQUIRED ON ALL MANHOLES EXCEPT AT INTERSECTIONS WHERE A PERFORATED LID SHALL BE USED.

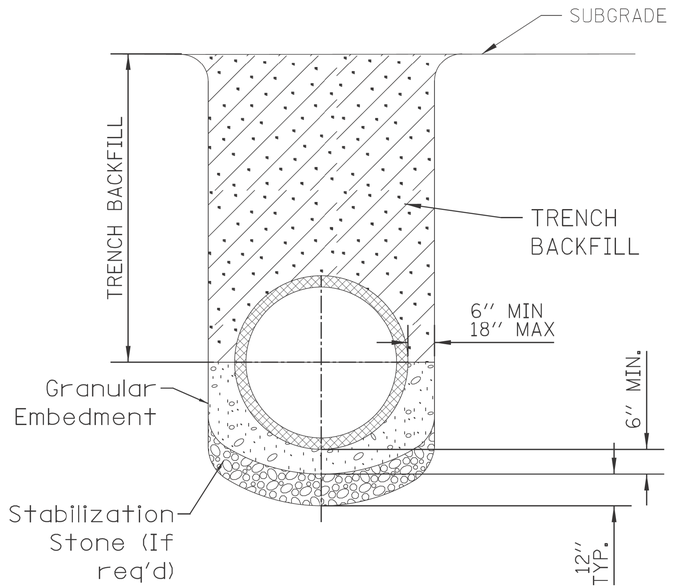

NOTE:
1. FOR TRENCH BACKFILL, REFER TO IDOT SSRBC, ARTICLE 1003.04.


2. FOR GRANULAR EMBEDMENT, USE CA-11, CRUSHED GRAVEL, CRUSHED STONE, OR CRUSHED CONCRETE.

3. FOR STABILIZATION STONE, 12′′ OF CA-1 STONE IS ONLY REQUIRED WHEN UNSTABLE MATERIAL IS ENCOUNTERED AT TRENCH BOTTOM.

4. AGGREGATE PLACED FOR TEMPORARY SURFACE RESTORATION WILL NOT BE PAID SEPARATELY AND SHALL BE INCIDENTAL TO THE CONTRACT.

SEWER TRENCH DETAIL

NOTE:
PLUG TO BE COATED WITH MORTAR AND DRIVEN INTO PLACE WITH A WOODEN MALLET AND THEN SEALED WITH MORTAR.

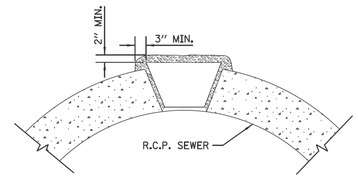

LIFTING HOLE PLUG DETAIL FOR CONCRETE PIPE

NOTE:
1. ALL PLUG MATERIALS MUST COMPLY WITH 1042.16 OF THE IDOT SSRBC.

2. LIFT HOLES ON COMBINED SEWERS ARE PROHIBITED WHEN THE WATER TABLE IS WITHIN 2 FEET OF THE PIPE INVERT, OR IF THE PIPE IS FULLY SUBMERGED UNDER NORMAL CONDITIONS.

$FILE$
$DATE$

STANDARD REVISIONS	
DATE	DESCRIPTION
2/5/21	APPROVED PLAN

PERCENT COMPLETE	DATE
30	
60	
75	
90	
100	
BULLETIN	

CITY OF CHICAGO
DEPARTMENT OF WATER MANAGEMENT
BUREAU OF ENGINEERING SERVICES

DRAWN: SBM
DESIGNED: ___
CHECKED: GD, SC, SQ
REVIEWED:

A.26

MISCELLANEOUS DETAILS

___ OF ___

PN _____

CDWM_Details.cel 2/5/2021 2:07:40 PM

MODEL: Default
FILE NAME: N:\ 2025\ Projects\Green Alley\0 PBC Alley Revisions\2025\Package 6\CADD Drawings\22-CP48 W. 23rd St & S. Oakley Ave\CADD Sheets\CP48-sht-dwm-5.dgn


CDOT

USER NAME = ashkc	DESIGNED -	REVISED -
	DRAWN -	REVISED -
PLOT SCALE = 10.0000 ' / in.	CHECKED -	REVISED -
PLOT DATE = 7/3/2025	DATE - 07/03/2025	REVISED - 07/10/2025

CITY OF CHICAGO
DEPARTMENT OF TRANSPORTATION
25TH WARD

CDWM STANDARD CONSTRUCTION DETAILS
PBC PROJECT NO #22924
W. 23RD STREET - W. 23RD PLACE
S. OAKLEY AVENUE - S. LEAVITT STREET

OUC NUMBER	COUNTY	TOTAL SHEETS	SHEET NO.
OUC IR #111888	COOK	29	26
	SCALE: NTS		

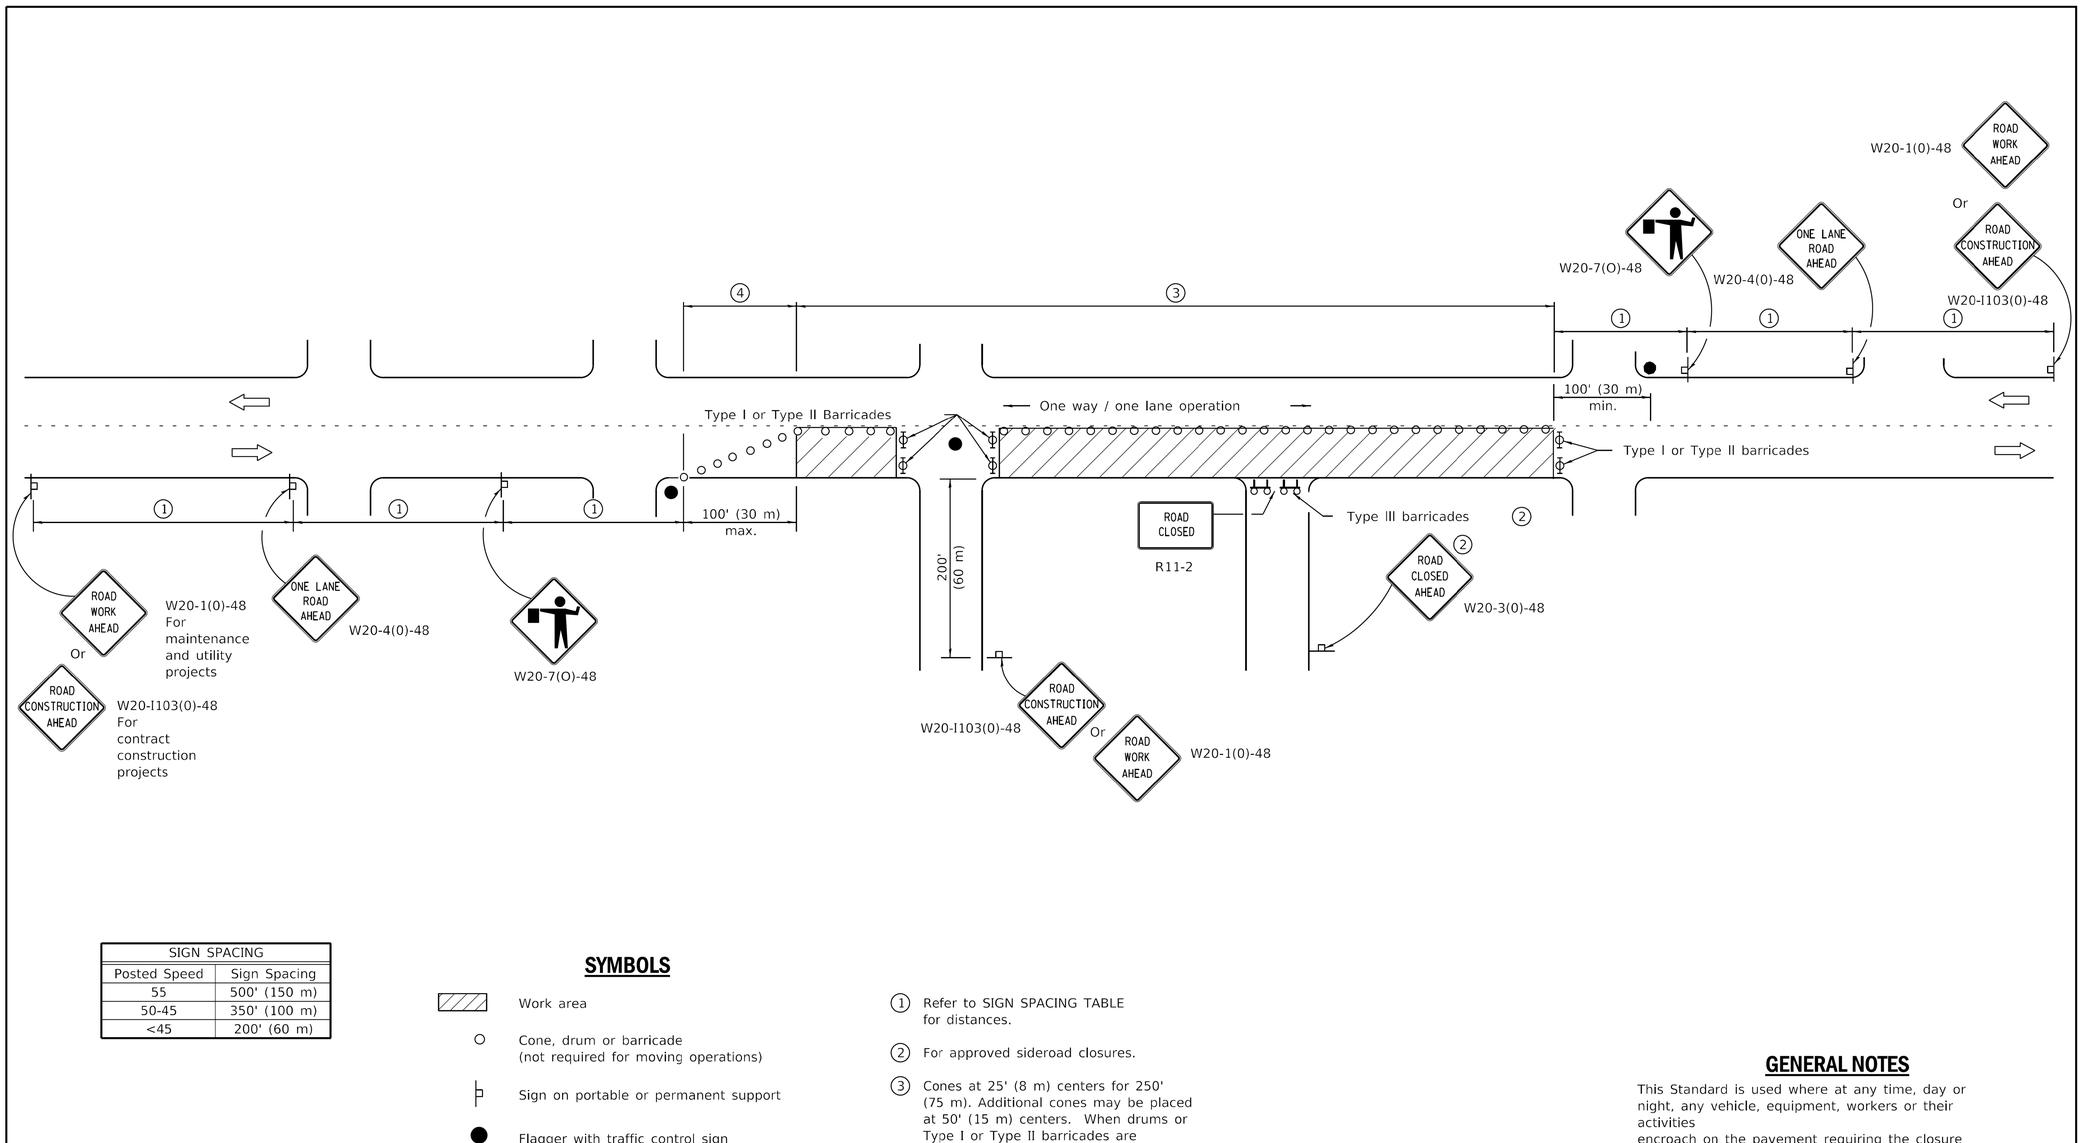

SIGN SPACING	
Posted Speed	Sign Spacing
55	500' (150 m)
50-45	350' (100 m)
<45	200' (60 m)

SYMBOLS

- Work area
- Cone, drum or barricade (not required for moving operations)
- Sign on portable or permanent support
- Flagger with traffic control sign
- Barricade or drum with flashing light
- Type III barricade with flashing lights

1. Refer to SIGN SPACING TABLE for distances.
2. For approved sideroad closures.
3. Cones at 25' (8 m) centers for 250' (75 m). Additional cones may be placed at 50' (15 m) centers. When drums or Type I or Type II barricades are used. the interval between devices may be doubled.
4. Cones, drums or barricades at 20' (6 m) centers.

GENERAL NOTES

This Standard is used where at any time, day or night, any vehicle, equipment, workers or their activities
encroach on the pavement requiring the closure of one traffic lane in an urban area.

All dimensions are in inches (millimeters) unless otherwise shown.

Illinois Department of Transportation

PASSED January 1, 2011
ENGINEER OF SAFETY ENGINEERING

APPROVED January 1, 2011
ENGINEER OF DESIGN AND ENVIRONMENT

ISSUED 1-1-97

DATE	REVISIONS
1-1-11	Revised flagger sign.
1-1-09	Switched units to
	English (metric).
	Corrected sign No.'s.

URBAN LANE CLOSURE, 2L, 2W, UNDIVIDED

STANDARD 701501-06


MODEL: Default
FILE NAME: N:\2025 Projects\Green Alley\0 PBC Alley Revisions\2025\Package 6\CADD Drawings\22-CP48 W. 23rd St & S. Oakley Ave\CADD Sheets\CP48-stHd-tdot-1.dgn

USER NAME = ashkc	DESIGNED -	REVISED -	
	DRAWN -	REVISED -	
PLOT SCALE = 10.0000 ' / in.	CHECKED -	REVISED -	
PLOT DATE = 7/3/2025	DATE - 07/03/2025	REVISED - 07/10/2025	

CITY OF CHICAGO
DEPARTMENT OF TRANSPORTATION
25TH WARD

IDOT STANDARD DETAILS
PBC PROJECT NO #22924
W. 23RD STREET - W. 23RD PLACE
S. OAKLEY AVENUE - S. LEAVITT STREET

OUC NUMBER	COUNTY	TOTAL SHEETS	SHEET NO.
OUC IR #111888	COOK	29	27
	SCALE: NTS		

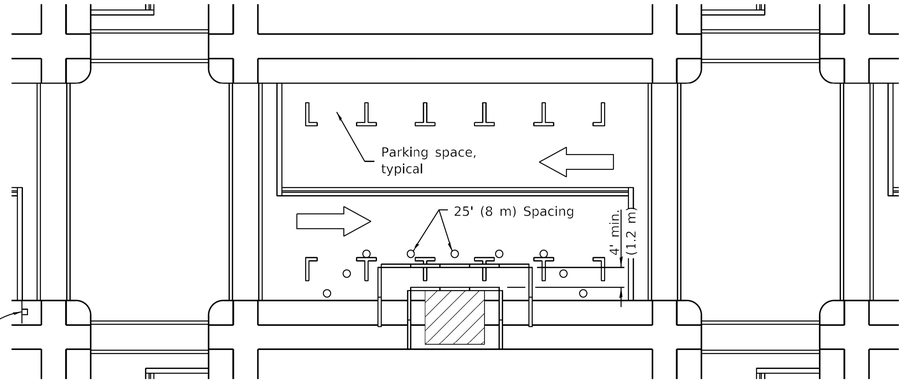

① ROAD CONSTRUCTION AHEAD — W20-I103(0)-48 for contract construction projects


Or

① ROAD WORK AHEAD — W20-1(0)-48 for maintenance and utility projects

SIDEWALK DIVERSION

SYMBOLS

- Work area
- Sign on portable or permanent support
- Barricade or drum
- Cone, drum or barricade
- Type III barricade
- Detectable pedestrian channelizing barricade

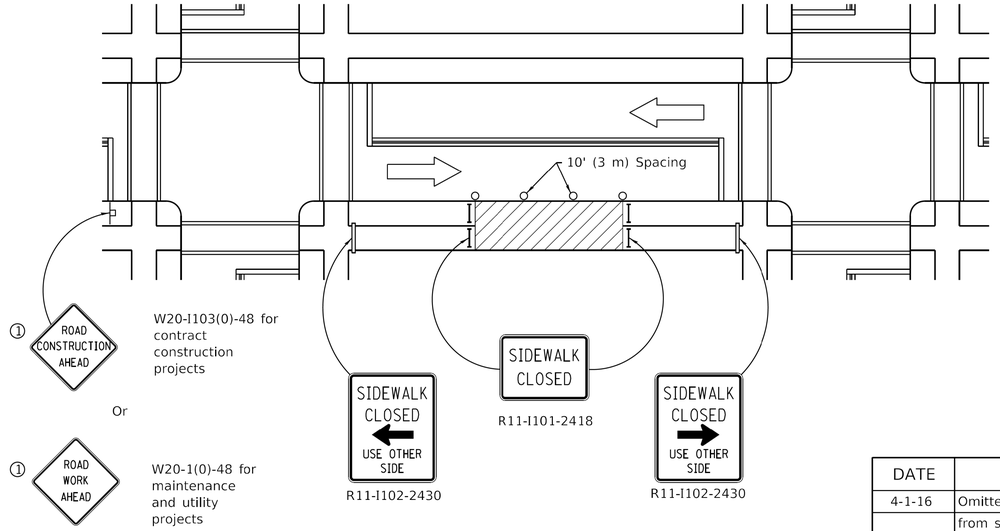

① ROAD CONSTRUCTION AHEAD — W20-I103(0)-48 for contract construction projects

Or

① ROAD WORK AHEAD — W20-1(0)-48 for maintenance and utility projects

R11-I101-2418

R11-I102-2430

R11-I102-2430

SIDEWALK CLOSURE

① Omit whenever duplicated by road work traffic control.

GENERAL NOTES

This Standard is used where, at any time, pedestrian traffic must be rerouted due to work being performed.

This Standard must be used in conjunction with other Traffic Control & Protection Standards when roadway traffic is affected.

Temporary facilities shall be detectable and accessible.

The temporary pedestrian facilities shall be provided on the same side of the closed facilities whenever possible.

The SIDEWALK CLOSED / USE OTHER SIDE sign shall be placed at the nearest crosswalk or intersection to each end of the closure. Where the closure occurs at a corner, the signs shall be erected on the corners across the street from the closure. The SIDEWALK CLOSED signs shall be used at the ends of the actual closures.

Type III barricades and R11-2-4830 signs shall be positioned as shown in "ROAD CLOSED TO ALL TRAFFIC" detail on Standard 701901.

All dimensions are in inches (millimeters) unless otherwise shown.

Illinois Department of Transportation

PASSED April 1, 2016
ENGINEER OF SAFETY ENGINEERING

APPROVED April 1, 2016
ENGINEER OF DESIGN AND ENVIRONMENT

ISSUED 1-1-97

DATE	REVISIONS
4-1-16	Omitted orange safety fence
	from standard as this is
	covered in the std. spec.
1-1-12	Added SIDEWALK DIVERSION.
	Modified appearance of
	plan views. Renamed Std.

SIDEWALK, CORNER OR CROSSWALK CLOSURE

(Sheet 1 of 2)

STANDARD 701801-06

MODEL: Default
FILE NAME: N:\...2025\ Projects\Green Alley\0 PBC Alley Revisions\2025\Package 6\CADD Drawings\22-CP48 W. 23rd St & S. Oakley Ave\CADD Sheets\CP48-stnd-det-2.dgn


CDOT

USER NAME = ashkc	DESIGNED -	REVISED -
	DRAWN -	REVISED -
PLOT SCALE = 10.0000 ' / in.	CHECKED -	REVISED -
PLOT DATE = 7/3/2025	DATE - 07/03/2025	REVISED - 07/10/2025


CITY OF CHICAGO
DEPARTMENT OF TRANSPORTATION
25TH WARD

IDOT STANDARD DETAILS
PBC PROJECT NO #22924
W. 23RD STREET - W. 23RD PLACE
S. OAKLEY AVENUE - S. LEAVITT STREET

OUC NUMBER	COUNTY	TOTAL SHEETS	SHEET NO.
OUC IR #111888	COOK	29	28
	SCALE: NTS		

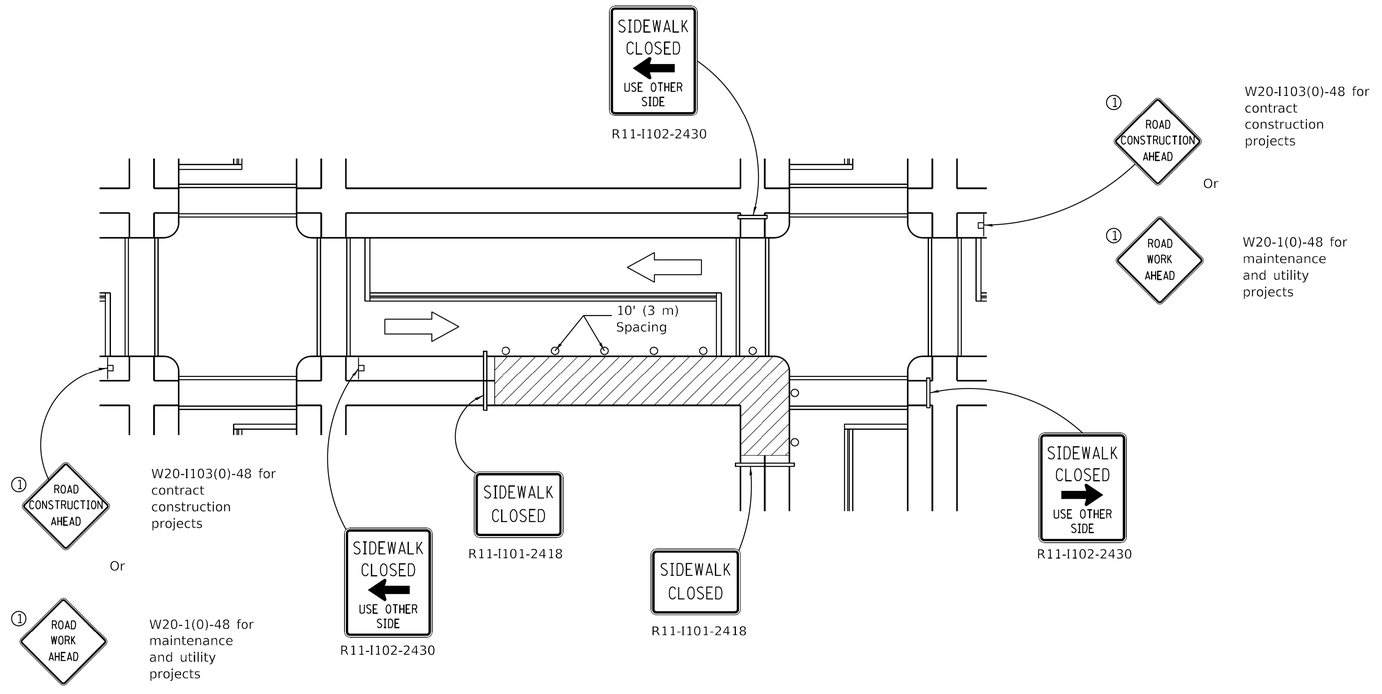

CORNER CLOSURE

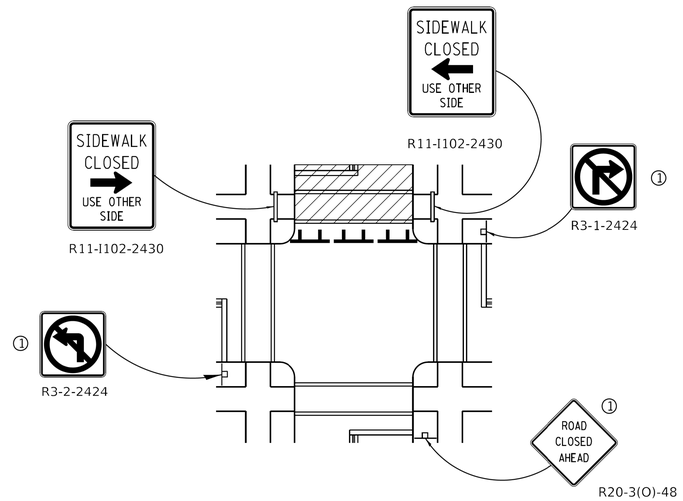

CROSSWALK CLOSURE

Illinois Department of Transportation

PASSED April 1, 2016
ENGINEER OF SAFETY ENGINEERING

APPROVED April 1, 2016
ENGINEER OF DESIGN AND ENVIRONMENT

ISSUED 1-1-97

SIDEWALK, CORNER OR CROSSWALK CLOSURE

(Sheet 2 of 2)

STANDARD 701801-06

MODEL: Default
FILE NAME: N:\ 2025\ Projects\Green Alley\D PBC Alley Revisions\2025\Package 6\CADD Drawings\22-CP48 W. 23rd St & S. Oakley Ave\CADD Sheets\CP48-sht-idot-2.dgn

USER NAME = ashkc	DESIGNED -	REVISED -	CITY OF CHICAGO DEPARTMENT OF TRANSPORTATION 25TH WARD
	DRAWN -	REVISED -	
PLOT SCALE = 10.0000 ' / in.	CHECKED -	REVISED -	
PLOT DATE = 7/3/2025	DATE - 07/03/2025	REVISED - 07/10/2025	

IDOT STANDARD DETAILS
PBC PROJECT NO #22924
W. 23RD STREET - W. 23RD PLACE
S. OAKLEY AVENUE - S. LEAVITT STREET

OUC NUMBER	COUNTY	TOTAL SHEETS	SHEET NO.
OUC IR #111888	COOK	29	29
	SCALE: NTS		

Huff & Huff incorporated
A Subsidiary of GZA

GEOTECHNICAL
ENVIRONMENTAL
ECOLOGICAL
WATER
CONSTRUCTION MANAGEMENT

915 Harger Road
Suite 330
Oak Brook, IL 60523
T: 630.684.9100
F: 630.684.9120
www.huffnhuff.com
www.gza.com



MEMORANDUM

To: Chicago Department of Transportation

From: Shane Cuplin, P.G.; Adam Kittler, P.G.; Cory Wilson; and Jack Brown

Date: July 2, 2025

Subject: **LPC-663 Certification Validation – Update of Alley 22-CP#48**
W. 23rd St/ S. Leavitt St/W. 23rd Pl/S. Oakley Ave
CDOT Project No. U-5-241 (6)

GZA Project No.: 81.0220733.04

In a submittal to the Chicago Department of Transportation (CDOT), Huff & Huff, Inc., a subsidiary of GZA (H&H/GZA), completed an LPC-663 Certification (dated October 24, 2022) for the proposed improvements associated with the 2022 Neighborhood Capital Improvement (NCI) Green Alley Program for the NCI Central Area, Ward 25, alley project 22-CP#48. The improvements are proposed for the alley bounded by W. 23rd Street to the north, S. Leavitt Street to the east, W. 23rd Place to the south, and S. Oakley Avenue to the west, in Chicago, Cook County, Illinois (Project Area). At the request of CDOT and based on the age of the initial LPC-663 Certification Submittal, H&H/GZA has completed a validation of the 2022 findings, as described herein. This LPC-663 Certification Validation Memorandum is intended to supplement the 2022 LPC-663 Certification for 22-CP#48.

The following attachments are provided:

Attachment A: Photographic Log from Updated Site Reconnaissance (June 23, 2025)
Attachment B: ERIS Database Report/Records Search (June 27, 2025)
Attachment C: Figure 1 – Identified Sites Map

Local, State, and Federal Database Search

A renewed database search for the Project Area was conducted by Environmental Risk Information Services (ERIS) on June 27, 2025 (**Attachment B**). Based on the review of the June 27, 2025, listings, the identified sites are considered to be consistent with those noted in the 2022 LPC-663 Certification for 22-CP#48.

Site Reconnaissance

H&H/GZA conducted the site reconnaissance on June 23, 2025. The inspection was conducted to identify areas of potential concern, such as drums, storage areas, pits, maintenance and/or auto garages, underground storage tank (UST) vents or fill pipes, among other potential environmental hazards. Additionally, sites adjacent to the Project Area were reviewed for land use deviations when compared with the site reconnaissance activities conducted in September 2022. During the June 2025 site reconnaissance, no additional environmental concerns were identified and deviations from the September 2022 conditions were not noted. Therefore, no significant changes to the Project Area, as compared to the 2022 LPC-663 Certification Submittal, were observed during the June 2025 site reconnaissance activities. A photographic log is included in **Attachment A**.

2025 Database Findings

No potentially impacted properties (PIPs) were identified as part of this LPC-663 Certification Validation. The table below provides an updated summary of the sites in connection with the Project Area. **Figure 1** (included in **Attachment C**) depicts the Project Area location and identified site locations on an aerial photograph.

Summary of Identified Sites

Figure 1 Site ID	*Site Name*	*2022 ERIS ID*	*2025 ERIS ID*	*Address*	*Distance & Direction*	*Database/Reason*	*PIP?*
1	JUSTIN SCALES	1	2	2324 S OAKLEY AVE	~190 ft, W	PERMITS CHICAGO (APCP)	No
2	2334-36 OAKLEY / WYNDCTY PROPERTIES	2	3	2334 S OAKLEY AVE	~200 ft, SW	PERMITS CHICAGO (APCP)	No
3	MARIA E. SANCHEZ	3	4	2156 W 23RD ST	~190 ft, NE	PERMITS CHICAGO (APCP)	No
4	G. LAMBARDI	4	5	2354 S LEAVITT ST	~250 ft, S	TANKS CHICAGO (1-2kgal Fuel oil UST)	No
5	KETIH ALESSI	5	6	2354 S OAKLEY AVE	~325 ft, SW	PERMITS CHICAGO (APCP)	No
6	CHICAGO PUBLIC SCHOOLS	6	7	2317 W 23RD ST	~345 ft, W	PERMITS CHICAGO (APCP)	No
7	BLUE ISLAND / RUIZ IRMA SCHOOL / IRMA C RUIZ SCHOOL / CHICAGO TRANSIT AUTHORITY / ILLINOIS CAPITAL DEVELOPMENT BOARD / CPS	7, 15	14, 17, 19	2201-2225 W 24TH ST, 2410 S LEAVITT ST,	~390 ft, S	UST (8-4k gal USTs removed), RCRA VSQG (SQG lead, mercury, cadmium), SPILL OER, FINDS/FRS (ACES and RCRA info systems), TANKS CHICAGO (1-3k gal fuel oil UST installed; 2-4k gal fuel oil UST installed; 10-4k gal gasoline UST installed; 15 USTs removed; 2-4k gal fuel oil UST installed 1953), PERMITS CHICAGO (APCP), IEPA DOCS (BOL)	No
8	H. PUCCINE / ADOLFO VEGA	8	8	2226 S LEAVITT ST	~320 ft, NE	TANKS CHICAGO (1-1k gal gasoline UST replaced), PERMITS CHICAGO (APCP)	No
9	DE LA CRUZ MATH/SCIENCE SPEC / CHICAGO PUBLIC SCHOOLS / DE LA CRUZ	9	9	2317 W 23RD PL	~340 ft, SW	FINDS/FRS (School, ACES and RCRAINFO Info system), PERMITS CHICAGO (APCP), IEPA DOCS (BOL), RCRA NON GEN (SQG to NON GEN for Lead)	No
10	ANTHONY J KUSTEC	10	10	2139 W 23RD PL	~400 ft, SE	PERMITS CHICAGO (APCP)	No
11	CHICAGO SURFACE LINES	11	11	2400 S LEAVITT ST	~390 ft, SE	TANKS CHICAGO (1-2k gal Fuel oil UST installed)	No

Summary of Identified Sites

Figure 1 Site ID	*Site Name*	*2022 ERIS ID*	*2025 ERIS ID*	*Address*	*Distance & Direction*	*Database/Reason*	*PIP?*
12	JESUS ROCHA	12	12	2224 S LEAVITT ST	~400 ft, N	PERMITS CHICAGO (APCP)	No
13	GUIDE ROMANI / STANLEY BUDUCH / S. BODUCH	14	15	2401 S OAKLEY AVE	~395 ft, S	TANKS CHICAGO (1-1.5k gal fuel oil UST installed), PERMITS CHICAGO (APCP)	No

[1]No new PIPs identified in LPC-663 Validation Memo.

Conclusions

Based on the site reconnaissance conducted on June 23, 2025, and the review of the renewed ERIS database report/records search (dated June 27, 2025), no significant changes were identified in the vicinity of the Project Area. PIPs were not identified based on the 2025 database review. The limited due diligence and findings of this LPC-663 Validation Memo are considered appropriate to support the previously completed LPC 663, dated October 24, 2022.

This LPC-663 Validation Memo was prepared with the intention of the awarded contractor providing this document along with the 2022 LPC-663 Certification Submittal to the CCDD or USFO facility. The 2022 LPC-663 Certification Submittal provides additional information on 669.05 Soil Types, CCDD exclusion zones, and Construction Worker Caution Areas.

Should conditions within the Project Area change, such as unusual staining, odors, or if loads become rejected, additional analytical assessment may be required for final disposition of spoils from this Project Area. Elevated PID readings may also result in rejected loads.

If you have any questions regarding this matter, please contact us at 630-684-9100.

Jack Brown
Scientist I

Adam Kittler, P.G.
Project Manager

Cory Wilson
Project Manager/Consultant Reviewer

Shane Cuplin, P.G.
Associate Principal

ATTACHMENT A

PHOTOGRAPHIC LOG FROM UPDATED SITE RECONNAISSANCE (June 23, 2025)



Photo 1:	View of Project Area facing north at southeastern alley opening along W. 23rd Place.



Photo 2:	View of Project Area facing east at eastern intersection within the alleyway.



Photo 3:	View of Project Area facing south at northeastern alley opening along W. 23rd Street.

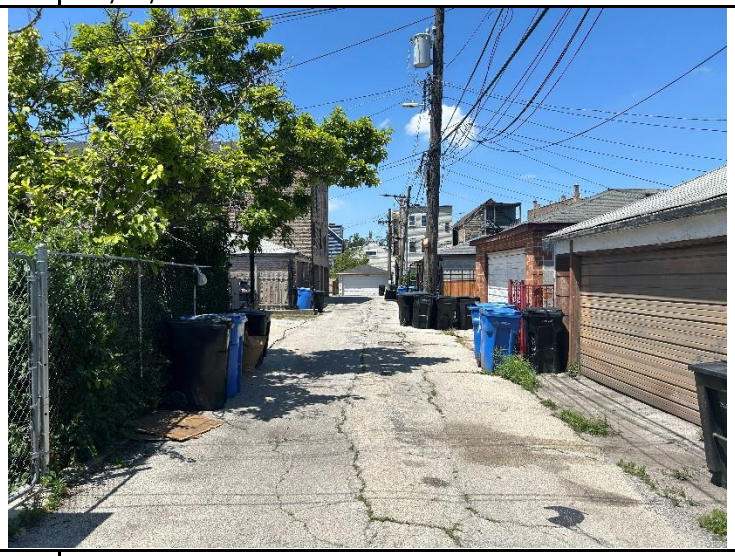


Photo 4:	View of Project Area facing west at the middle of the alleyway.

2022 CDOT NCI GREEN ALLEY PROGRAM
ALLEY 22-CP#48: W. 23RD ST/S. LEAVITT ST/W. 23RD PL/S. OAKLEY AVE
CHICAGO, COOK COUNTY, IL

22-CP#48 Update Memo
Photographic Log
6/23/2025

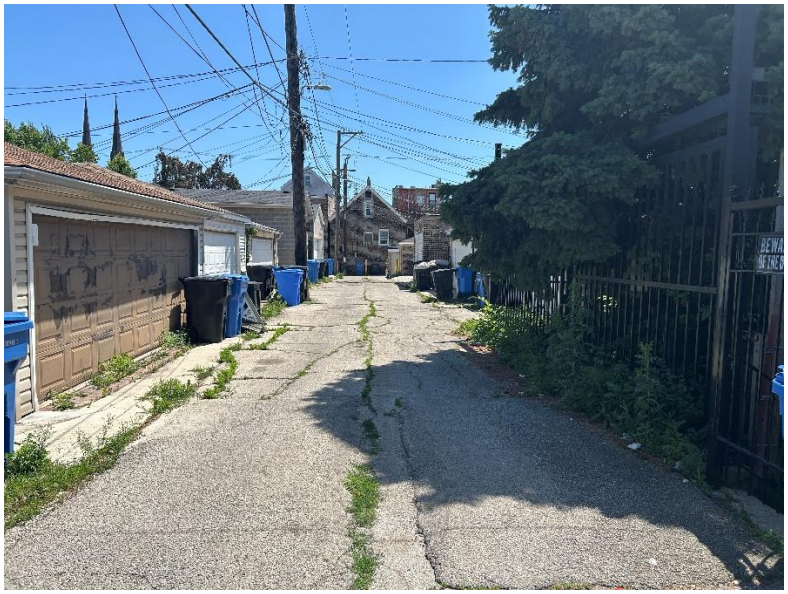


Photo 5:	View of Project Area facing east at the middle of the alleyway.



Photo 6:	View of Project Area facing east at western intersection within the alleyway.



Photo 7:	View of Project Area facing north at southwestern alley opening along W. 23rd Place.



Photo 8:	View of Project Area facing south at northwestern alley opening along W. 23rd Street.

ATTACHMENT B

ERIS DATABASE REPORT/RECORDS SEARCH (June 27, 2025)

DATABASE REPORT

Project Property:	*CDOT Alley 22-CP#48* *W. 23rd St/W. 23rd Pl/S. Oakley Ave/S. Leavitt St* *Chicago IL 60608*
Project No:	*81.0220733.14, Task 65*
Report Type:	*Screen Report Plus*
Order No:	*25062700723*
Requested by:	*Huff & Huff, Inc.*
Date Completed:	*June 27, 2025*

Environmental Risk Information Services
A division of Glacier Media Inc.
1.866.517.5204 | info@erisinfo.com | erisinfo.com

Table of Contents

Table of Contents.....2
Executive Summary.....3
Executive Summary: Report Summary.....4
Executive Summary: Site Report Summary - Project Property.....8
Executive Summary: Site Report Summary - Surrounding Properties.....9
Executive Summary: Summary by Data Source.....35
Map.....66
Aerial.....67
Topographic Map.....68
Detail Report.....69
Unplottable Summary.....457
Unplottable Report.....469
Appendix: Database Descriptions.....728
Definitions.....744

Notice: IMPORTANT LIMITATIONS and YOUR LIABILITY

Reliance on information in Report: This report DOES NOT replace a full Phase I Environmental Site Assessment but is solely intended to be used as database review of environmental records.

License for use of information in Report: No page of this report can be used without this cover page, this notice and the project property identifier. The information in Report(s) may not be modified or re-sold.

Your Liability for misuse: Using this Service and/or its reports in a manner contrary to this Notice or your agreement will be in breach of copyright and contract and ERIS may obtain damages for such mis-use, including damages caused to third parties, and gives ERIS the right to terminate your account, rescind your license to any previous reports and to bar you from future use of the Service.

No warranty of Accuracy or Liability for ERIS: The information contained in this report has been produced by ERIS Information Inc. ("ERIS") using various sources of information, including information provided by Federal and State government departments. The report applies only to the address and up to the date specified on the cover of this report, and any alterations or deviation from this description will require a new report. This report and the data contained herein does not purport to be and does not constitute a guarantee of the accuracy of the information contained herein and does not constitute a legal opinion nor medical advice. Although ERIS has endeavored to present you with information that is accurate, ERIS disclaims, any and all liability for any errors, omissions, or inaccuracies in such information and data, whether attributable to inadvertence, negligence or otherwise, and for any consequences arising therefrom. Liability on the part of ERIS is limited to the monetary value paid for this report.

Trademark and Copyright: You may not use the ERIS trademarks or attribute any work to ERIS other than as outlined above. This Service and Report (s) are protected by copyright owned by ERIS Information Inc. Copyright in data used in the Service or Report(s) (the "Data") is owned by ERIS or its licensors. The Service, Report(s) and Data may not be copied or reproduced in whole or in any substantial part without prior written consent of ERIS.

Executive Summary

Property Information:

Project Property:	*CDOT Alley 22-CP#48* *W. 23rd St/W. 23rd Pl/S. Oakley Ave/S. Leavitt St Chicago IL 60608*
Project No:	*81.0220733.14, Task 65*

Coordinates:

Latitude:	*41.84981483*
Longitude:	*-87.68192409*
UTM Northing:	*4,633,326.31*
UTM Easting:	*443,391.92*
UTM Zone:	*16T*

Elevation: *597 FT*

Order Information:

Order No:	*25062700723*
Date Requested:	*June 27, 2025*
Requested by:	*Huff & Huff, Inc.*
Report Type:	*Screen Report Plus*

Historicals/Products:

ERIS Xplorer	*ERIS Xplorer*
Excel Add-On	*Excel Add-On*

Executive Summary: Report Summary

Database	Searched	Project Property	Within 0.250mi	Total
Standard Environmental Records				
Federal				
NPL	Y	0	0	0
PROPOSED NPL	Y	0	0	0
DELETED NPL	Y	0	0	0
SEMS	Y	0	0	0
ODI	Y	0	0	0
SEMS ARCHIVE	Y	0	0	0
CERCLIS	Y	0	0	0
IODI	Y	0	0	0
CERCLIS NFRAP	Y	0	0	0
CERCLIS LIENS	Y	0	0	0
RCRA CORRACTS	Y	0	0	0
RCRA TSD	Y	0	0	0
RCRA LQG	Y	0	0	0
RCRA SQG	Y	0	**1**	**1**
RCRA VSQG	Y	0	**5**	**5**
RCRA NON GEN	Y	0	**5**	**5**
RCRA CONTROLS	Y	0	0	0
FED ENG	Y	0	0	0
FED INST	Y	0	0	0
LUCIS	Y	0	0	0
NPL IC	Y	0	0	0
ERNS 1982 TO 1986	Y	0	0	0
ERNS 1987 TO 1989	Y	0	0	0
ERNS	Y	0	**3**	**3**
FED BROWNFIELDS	Y	0	0	0
FEMA UST	Y	0	0	0

Database	Searched	Project Property	Within 0.250mi	Total
FRP	Y	0	0	0
DELISTED FRP	Y	0	0	0
HIST GAS STATIONS	Y	0	0	0
REFN	Y	0	0	0
BULK TERMINAL	Y	0	0	0
SEMS LIEN	Y	0	0	0
SUPERFUND ROD	Y	0	0	0
State				
SSU	Y	0	0	0
DELISTED SSU	Y	0	0	0
SWF/LF	Y	0	0	0
SWF/LF SPECIAL	Y	0	0	0
NIPC	Y	0	0	0
CCDD	Y	0	0	0
LUST	Y	0	**12**	**12**
LUST DOCUMENT	Y	0	**5**	**5**
DELISTED LUST	Y	0	0	0
LUST TRUST	Y	0	0	0
UST	Y	0	**12**	**12**
AST	Y	0	0	0
DELISTED TANK	Y	0	0	0
ENG	Y	0	**1**	**1**
INST	Y	0	**1**	**1**
AUL	Y	0	0	0
SRP	Y	0	**2**	**2**
REM ASSESS	Y	0	**3**	**3**
BROWNFIELDS	Y	0	0	0
BROWN MBRGP	Y	0	0	0
Tribal				
INDIAN LUST	Y	0	0	0
INDIAN UST	Y	0	0	0
DELISTED INDIAN LST	Y	0	0	0
DELISTED INDIAN UST	Y	0	0	0
County				
TANKS CHICAGO	Y	0	**53**	**53**
PERMITS CHICAGO	Y	0	**130**	**130**

Database	Searched	Project Property	Within 0.250mi	Total
Additional Environmental Records				
Federal				
PFAS GHG	Y	0	0	0
OSC RESPONSE	Y	0	0	0
FINDS/FRS	Y	0	**29**	**29**
TRIS	Y	0	**1**	**1**
PFAS NPL	Y	0	0	0
PFAS FED SITES	Y	0	0	0
PFAS SSEHRI	Y	0	0	0
PFAS ERNS	Y	0	0	0
PFAS NPDES	Y	0	0	0
PFAS TRI	Y	0	0	0
PFAS WATER	Y	0	0	0
PFAS TSCA	Y	0	0	0
PFAS E-MANIFEST	Y	0	0	0
PFAS IND	Y	0	0	0
HMIRS	Y	0	**1**	**1**
NCDL	Y	0	0	0
TSCA	Y	0	0	0
HIST TSCA	Y	0	0	0
FTTS ADMIN	Y	0	0	0
FTTS INSP	Y	0	0	0
PRP	Y	0	**4**	**4**
SCRD DRYCLEANER	Y	0	0	0
ICIS	Y	0	**4**	**4**
FED DRYCLEANERS	Y	0	0	0
DELISTED FED DRY	Y	0	0	0
FUDS	Y	0	0	0
FUDS MRS	Y	0	0	0
FORMER NIKE	Y	0	0	0
PIPELINE INCIDENT	Y	0	0	0
MLTS	Y	0	0	0
HIST MLTS	Y	0	0	0
MINES	Y	0	0	0
SMCRA	Y	0	0	0
MRDS	Y	0	0	0
LM SITES	Y	0	0	0
ALT FUELS	Y	0	0	0
CONSENT DECREES	Y	0	0	0
AFS	Y	0	**3**	**3**

Database	Searched	Project Property	Within 0.250mi	Total
SSTS	Y	0	0	0
PCBT	Y	0	0	0
PCB	Y	0	0	0
POWER PLANTS	Y	0	0	0
HIST RISK	Y	0	0	0
State				
SPILLS	Y	0	**21**	**21**
SPILL OER	Y	0	**1**	**1**
PFAS SPILLS	Y	0	0	0
DRYCLEANERS	Y	0	0	0
DELISTED DRYCLEANERS	Y	0	0	0
IEPA DOCS	Y	0	**24**	**24**
CDL	Y	0	0	0
TIER 2	Y	0	**7**	**7**
AIR PERMITS	Y	0	**4**	**4**
UIC	Y	0	0	0
MEDICAL WASTE	Y	0	0	0
COMPOST	Y	0	0	0
Tribal	***No Tribal additional environmental record sources available for this State.***			
County	***No County additional environmental record sources available for this State.***			
Total:		*0*	***332***	***332***

Executive Summary: Site Report Summary - Project Property

Map Key	DB	Company/Site Name	Address	Direction	Distance (mi/ft)	Elev Diff (ft)	Page Number

No records found in the selected databases for the project property.

Executive Summary: Site Report Summary - Surrounding Properties

Map Key	DB	Company/Site Name	Address	Direction	Distance (mi/ft)	Elev Diff (ft)	Page Number
1	SPILLS	Metra	Milwaukee in between Canal and Clinton Chicago IL ***Incident No:*** H-2011-0814	WSW	0.01 / 73.80	1	69
2	PERMITS CHICAGO	JUSTIN SCALES	2324 S OAKLEY AVE IL	WSW	0.03 / 161.65	1	71
3	PERMITS CHICAGO	2334-36 OAKLEY	2334 S OAKLEY AVE IL	WSW	0.03 / 181.23	1	71
3	PERMITS CHICAGO	WYNDCTY PROPERTIES	2334 S OAKLEY AVE IL	WSW	0.03 / 181.23	1	71
4	PERMITS CHICAGO	MARIA E. SANCHEZ	2156 W 23RD ST, CHICAGO, IL IL	ENE	0.04 / 212.29	-1	72
5	TANKS CHICAGO	G. LAMBARDI	2354 S LEAVITT ST CHICAGO IL	SE	0.05 / 271.94	-2	72
6	PERMITS CHICAGO	KETIH ALESSI	2354 S OAKLEY AVE IL	SW	0.06 / 331.19	0	73
7	PERMITS CHICAGO	CHICAGO PUBLIC SCHOOLS	2317 W 23RD ST, CHICAGO, IL IL	W	0.07 / 359.64	1	73
8	TANKS CHICAGO	H. PUCCINE	2226 S LEAVITT ST CHICAGO IL	NE	0.07 / 382.09	0	73
8	PERMITS CHICAGO	ADOLFO VEGA	2226 S LEAVITT ST, CHICAGO, IL IL	NE	0.07 / 382.09	0	74
8	PERMITS CHICAGO	ADOLFO VEGA	2226 S LEAVITT ST, CHICAGO, IL IL	NE	0.07 / 382.09	0	74
9	FINDS/FRS	DE LA CRUZ MATH/SCIENCE SPEC	2317 W 23RD PL CHICAGO IL 60608 ***Registry ID:*** 110005951791	WSW	0.07 / 386.26	1	75

Map Key	DB	Company/Site Name	Address	Direction	Distance (mi/ft)	Elev Diff (ft)	Page Number
9	PERMITS CHICAGO	CHICAGO PUBLIC SCHOOLS	2317 W 23RD PL, CHICAGO, IL IL	WSW	0.07 / 386.26	1	76
9	IEPA DOCS	De La Cruz Math/science Spec	2317 W 23rd Pl Chicago IL 60608	WSW	0.07 / 386.26	1	76
9	RCRA NON GEN	DE LA CRUZ	2317 W 23RD PL CHICAGO IL 60608	WSW	0.07 / 386.26	1	76
			Handler ID | Recycler Activity?: ILR000032755 | NO				
10	PERMITS CHICAGO	ANTHONY J KUSTEC	2139 W 23RD PL IL	ESE	0.08 / 403.97	-2	80
11	TANKS CHICAGO	CHICAGO SURFACE LINES	2400 S LEAVITT ST CHICAGO IL	SE	0.08 / 405.91	-2	80
12	PERMITS CHICAGO	JESUS ROCHA	2224 S LEAVITT ST, CHICAGO, IL IL	NE	0.08 / 429.45	0	80
13	TANKS CHICAGO	IDEAL ROLLER	2400 W 24TH ST CHICAGO IL	SW	0.08 / 432.24	0	81
13	TANKS CHICAGO	IDEAL ROLLER	2400 W 24TH ST CHICAGO IL	SW	0.08 / 432.24	0	81
13	TANKS CHICAGO	IDEAL ROLLER	2400 W 24TH ST CHICAGO IL	SW	0.08 / 432.24	0	82
14	UST	Blue Island	2225 West 24th Street Chicago IL	S	0.08 / 436.26	-1	82
			Facility No | Facility Status: 2020724 | Closed ***Tank No | Status | Removed Date:*** 4 | Removed | 10/20/1991, 5 | Removed | 10/20/1991, 1 | Removed | 10/20/1991, 7 | Removed | 10/20/1991, 3 | Removed | 10/20/1991, 6 | Removed | 10/20/1991, 8 | Removed | 10/20/1991, 2 | Removed | 10/20/1991				
15	TANKS CHICAGO	GUIDE ROMANI	2401 S OAKLEY AVE CHICAGO IL	SW	0.09 / 453.67	0	85
15	PERMITS CHICAGO	STANLEY BUDUCH	2401 S OAKLEY AVE, CHICAGO, IL IL	SW	0.09 / 453.67	0	86
15	PERMITS CHICAGO	S. BODUCH	2401 S OAKLEY AVE, CHICAGO, IL IL	SW	0.09 / 453.67	0	86

Map Key	DB	Company/Site Name	Address	Direction	Distance (mi/ft)	Elev Diff (ft)	Page Number
16	TANKS CHICAGO	SAINT MICHAEL SCHOOL	2313 W 24TH ST CHICAGO IL	SW	0.09 / 479.64	1	86
17	SPILL OER	CHICAGO TRANSIT AUTHORITY	2201 W. 24TH ST. CHICAGO IL ***Incident ID:*** NL861299	S	0.11 / 569.62	-1	87
17	FINDS/FRS	CHICAGO TRANSIT AUTHORITY	2201 W 24TH ST CHICAGO IL 60608 ***Registry ID:*** 110018322625	S	0.11 / 569.62	-1	87
17	TANKS CHICAGO	ILLINOIS CAPITAL DEVELOPMENT BOARD	2201 W 24TH ST CHICAGO IL	S	0.11 / 569.62	-1	88
17	TANKS CHICAGO	ILLINOIS CAPITAL DEVELOPMENT BOARD	2201 W 24TH ST CHICAGO IL	S	0.11 / 569.62	-1	88
17	TANKS CHICAGO	ILLINOIS CAPITAL DEVELOPMENT BOARD	2201 W 24TH ST CHICAGO IL	S	0.11 / 569.62	-1	89
17	TANKS CHICAGO	ILLINOIS CAPITAL DEVELOPMENT BOARD	2201 W 24TH ST CHICAGO IL	S	0.11 / 569.62	-1	89
17	TANKS CHICAGO	ILLINOIS CAPITAL DEVELOPMENT BOARD	2201 W 24TH ST CHICAGO IL	S	0.11 / 569.62	-1	90
17	IEPA DOCS	Chicago Transit Authority	2201 W 24th St Chicago IL 60608	S	0.11 / 569.62	-1	90
18	FINDS/FRS	ST PAUL - SCHOOL HALL	2131 W 22ND CHICAGO IL 60613 ***Registry ID:*** 110036144311	ENE	0.12 / 608.30	-1	91
19	RCRA VSQG	RUIZ IRMA SCHOOL	2410 S LEAVITT ST CHICAGO IL 60608 ***Handler ID | Recycler Activity?:*** ILR000059022 | NO	S	0.12 / 611.60	-1	92
19	FINDS/FRS	IRMA C RUIZ SCHOOL	2410 S LEAVITT ST CHICAGO IL 60608 ***Registry ID:*** 110003047097	S	0.12 / 611.60	-1	94
19	PERMITS CHICAGO	CPS	2410 S LEAVITT ST, CHICAGO, IL IL	S	0.12 / 611.60	-1	95

Map Key	DB	Company/Site Name	Address	Direction	Distance (mi/ft)	Elev Diff (ft)	Page Number
19	IEPA DOCS	Irma C Ruiz School	2410 S Leavitt Chicago IL 60608	S	0.12 / 611.60	-1	96
20	PERMITS CHICAGO	SOUHEIL & YOUSSRA CHEHADE	2126 W 24TH ST, CHICAGO, IL IL	ESE	0.12 / 612.77	-4	96
21	FINDS/FRS	ST PAUL RECTORY	2127 W 22ND CHICAGO IL 60608 ***Registry ID:*** 110043832751	ENE	0.12 / 640.72	-1	97
21	PERMITS CHICAGO	THE CATHOLIC BISHOP OF CHICAGO	2127 W 22ND PL, CHICAGO, IL IL	ENE	0.12 / 640.72	-1	97
21	PERMITS CHICAGO	ST. PAUL'S CATHOLIC CHURCH	2127 W 22ND PL, CHICAGO, IL IL	ENE	0.12 / 640.72	-1	98
21	PERMITS CHICAGO	ST PAUL'S CHURCH	2127 W 22ND PL IL	ENE	0.12 / 640.72	-1	98
21	PERMITS CHICAGO	2127 W 22ND PLACE_ST PAUL CATH	2127 W 22ND PL IL	ENE	0.12 / 640.72	-1	98
21	PERMITS CHICAGO	2127 W 22ND PL._ST. PAUL CATHO	2127 W 22ND PL IL	ENE	0.12 / 640.72	-1	99
22	FINDS/FRS	2124 W 22ND PL	2124 W 22ND PL CHICAGO IL 60621 ***Registry ID:*** 110043833171	ENE	0.12 / 658.87	-1	99
23	PERMITS CHICAGO	APARTMENT BUILDING	2215 W CERMAK RD IL	NNE	0.13 / 670.23	1	100
24	TANKS CHICAGO	METROPOLITAN STATE BANK	2201 W CERMAK RD CHICAGO IL	NNE	0.13 / 679.07	0	100
24	PERMITS CHICAGO	METROPOLITAN BANK	2201 W CERMAK RD, CHICAGO, IL IL	NNE	0.13 / 679.07	0	101
24	PERMITS CHICAGO	METROPOLIS BANK & TRUST C	2201 W CERMAK RD, CHICAGO, IL IL	NNE	0.13 / 679.07	0	101

Map Key	DB	Company/Site Name	Address	Direction	Distance (mi/ft)	Elev Diff (ft)	Page Number
25	PERMITS CHICAGO	OJEDA DEVELOPMENT, LLC	2242 W CERMAK RD, CHICAGO, IL IL	NNW	0.13 / 680.07	1	102
26	PERMITS CHICAGO	2258 W CERMAK CLEANING	2258 W CERMAK RD IL	NNW	0.13 / 687.89	1	102
27	PERMITS CHICAGO	MUTUAL FEDERAL SAVINGS	2212 W CERMAK RD, CHICAGO, IL IL	NNE	0.13 / 689.00	1	102
28	FINDS/FRS	2218 W CERMAK	2218 W CERMAK CHICAGO IL 60608 ***Registry ID:*** 110038218023	NNE	0.13 / 690.96	1	103
29	FINDS/FRS	QUICK CLEAN CENTER	2145 W CERMAK CHICAGO IL 60608-4005 ***Registry ID:*** 110005860719	NE	0.13 / 696.29	0	104
29	PERMITS CHICAGO	RICHARD JENKINS	2145 W CERMAK RD IL	NE	0.13 / 696.29	0	104
29	IEPA DOCS	Quick Clean Center	2145 W Cermak Chicago IL 60608	NE	0.13 / 696.29	0	105
29	RCRA NON GEN	QUICK CLEAN CTR	2145 W CERMAK CHICAGO IL 60608 ***Handler ID | Recycler Activity?:*** ILD982069130 | NO	NE	0.13 / 696.29	0	105
30	TANKS CHICAGO	ARCO OIL	2159 W CERMAK RD CHICAGO IL	NNE	0.13 / 698.15	0	109
30	PERMITS CHICAGO	MARY VAZQUEZ	2159 W CERMAK RD IL	NNE	0.13 / 698.15	0	109
31	PERMITS CHICAGO	CHICAGO TRANSIT AUTHORITY	2200 W CERMAK RD IL	NNE	0.13 / 698.91	0	110
32	PERMITS CHICAGO	JASON DONAJKOWSKI	2433 S OAKLEY AVE IL	SSW	0.13 / 710.46	-1	110
33	SPILLS	Speedway	Speedway 8309- 2303 S. Western Ave. Chicago IL ***Incident No:*** H-2019-1195	W	0.14 / 715.45	2	110

Map Key	DB	Company/Site Name	Address	Direction	Distance (mi/ft)	Elev Diff (ft)	Page Number
34	PERMITS CHICAGO	2345 WEST 24TH STREET	2345 W 24TH ST IL	WSW	0.14 / 716.07	2	112
35	RCRA VSQG	SPEEDWAY 8309	2303 S WESTERN AVE CHICAGO IL 60608	W	0.14 / 716.24	2	112
			Handler ID* | *Recycler Activity?: ILR000034934 | NO				
35	LUST	Speedway SuperAmerica	2303 South Western Ave. Chicago IL 60608	W	0.14 / 716.24	2	117
			Incident No* | *Incidents ID* | *NFR Date: 20000916 | 596 |			
35	LUST	Speedway, LLC	2303 South Western Ave. Chicago IL 60608	W	0.14 / 716.24	2	117
			Incident No* | *Incidents ID* | *NFR Date: 983057 | 22905 |			
35	LUST	Speedway, LLC	2303 South Western Ave. Chicago IL 60608	W	0.14 / 716.24	2	118
			Incident No* | *Incidents ID* | *NFR Date: 962230 | 19937 |			
35	LUST	Speedway, LLC #8309	2303 South Western Avenue Chicago IL 60608	W	0.14 / 716.24	2	118
			Incident No* | *Incidents ID* | *NFR Date: 992821 | 24706 | 05/15/2018				
35	LUST	Speedway SuperAmerica	2303 South Western Ave. Chicago IL 60608	W	0.14 / 716.24	2	119
			Incident No* | *Incidents ID* | *NFR Date: 20011590 | 1930 |			
35	LUST	Speedway, LLC #8309	2303 South Western Avenue Chicago IL 60608	W	0.14 / 716.24	2	119
			Incident No* | *Incidents ID* | *NFR Date: 932990 | 16297 | 05/15/2018				
35	SPILLS	MARTIN OIL MARKETING LTD	2303 S. WESTERN AVE. CHICAGO IL	W	0.14 / 716.24	2	120
			Incident No: 932990				
35	SPILLS	MARTIN OIL	2303 S WESTERN AVE. CHICAGO IL	W	0.14 / 716.24	2	121
			Incident No: 962230				
35	SPILLS	SPEEDWAY-SUPERAMERICA	2303 S WESTERN AVE CHICAGO IL	W	0.14 / 716.24	2	122
			Incident No: 983057				
35	UST	Speedway #8309	2303 S. Western Ave. Chicago IL	W	0.14 / 716.24	2	124
			Facility No* | *Facility Status: 2017656 | Active ***Tank No* | *Status* | *Removed Date:*** 3 | Removed | 7/14/1997, 12 | Currently in use | , 10 | Currently in use | , 1 | Removed | 7/14/1997, 2 | Removed | 7/14/1997, 6 | Removed | 7/15/1997, 4 | Removed | 7/14/1997, 5 | Removed | 7/14/1997, 8 | Removed | 5/2/1994, 9 | Currently in use | , 7 | Removed | 7/15/1997, 11 | Currently in use |				
35	FINDS/FRS	SPEEDWAY 8309	2303 S WESTERN AVE CHICAGO IL 60608	W	0.14 / 716.24	2	133
			Registry ID: 110005953334				

Map Key	DB	Company/Site Name	Address	Direction	Distance (mi/ft)	Elev Diff (ft)	Page Number
35	SPILLS	MARTIN OIL	2303 S. WESTERN AVE. CHICAGO IL ***Incident No:*** 961444	W	0.14 / 716.24	2	134
35	SPILLS	MARTIN OIL MARKETING	2303 SOUTH WESTON AVE. CHICAGO IL ***Incident No:*** 971272	W	0.14 / 716.24	2	135
35	SPILLS	SPEEDWAY SUPERAMERICA	2303 SOUTH WESTERN AVE. CHICAGO IL ***Incident No:*** 992821	W	0.14 / 716.24	2	136
35	SPILLS	#3	2303 S. WESTERN AVE. CHICAGO IL ***Incident No:*** H 2000 0916	W	0.14 / 716.24	2	137
35	SPILLS	#3	2303 S. WESTERN AVE. CHICAGO IL ***Incident No:*** H 2001 1590	W	0.14 / 716.24	2	139
35	ERNS		2303 SOUTH WESTERN AVE CHICAGO IL ***NRC Report No:*** 1102961	W	0.14 / 716.24	2	140
35	SPILLS	Speedway, LLC	2303 S Western Ave Chicago IL ***Incident No:*** H-2014-1441	W	0.14 / 716.24	2	142
35	TANKS CHICAGO	SPEEDWAY 8309	2303 S WESTERN AVE CHICAGO IL	W	0.14 / 716.24	2	144
35	PERMITS CHICAGO	SPEEDWAY 8309	2303 S WESTERN AVE, CHICAGO, IL IL	W	0.14 / 716.24	2	146
35	PERMITS CHICAGO	SPEEDWAY #8309	2303 S WESTERN AVE IL	W	0.14 / 716.24	2	146
35	PERMITS CHICAGO	SPEEDWAY 8309	2303 S WESTERN AVE, CHICAGO, IL IL	W	0.14 / 716.24	2	147
35	PERMITS CHICAGO	SPEEDWAY 8309	2303 S WESTERN AVE, CHICAGO, IL IL	W	0.14 / 716.24	2	147
35	PERMITS CHICAGO	SPEEDWAY 8309	2303 S WESTERN AVE, CHICAGO, IL IL	W	0.14 / 716.24	2	147

Map Key	DB	Company/Site Name	Address	Direction	Distance (mi/ft)	Elev Diff (ft)	Page Number
35	PERMITS CHICAGO	SPEEDWAY 8309	2303 S WESTERN AVE, CHICAGO, IL IL	W	0.14 / 716.24	2	148
35	PERMITS CHICAGO	SPEEDWAY 8309	2303 S WESTERN AVE, CHICAGO, IL IL	W	0.14 / 716.24	2	148
35	PERMITS CHICAGO	SPEEDWAY # 8309	2303 S WESTERN AVE IL	W	0.14 / 716.24	2	149
35	PERMITS CHICAGO	SPEEDWAY 8309	2303 S WESTERN AVE, CHICAGO, IL IL	W	0.14 / 716.24	2	149
35	PERMITS CHICAGO	SPEEDWAY 8309	2303 S WESTERN AVE, CHICAGO, IL IL	W	0.14 / 716.24	2	150
35	PERMITS CHICAGO	MARATHON OIL CO	2303 S WESTERN AVE, CHICAGO, IL IL	W	0.14 / 716.24	2	150
35	PERMITS CHICAGO	SPEEDWAY 8309	2303 S WESTERN AVE, CHICAGO, IL IL	W	0.14 / 716.24	2	151
35	PERMITS CHICAGO		2303 S WESTERN AVE IL	W	0.14 / 716.24	2	151
35	PERMITS CHICAGO	SPEEDWAY 8309	2303 S WESTERN AVE, CHICAGO, IL IL	W	0.14 / 716.24	2	151
35	PERMITS CHICAGO	SPEEDWAY # 8309	2303 S WESTERN AVE IL	W	0.14 / 716.24	2	152
35	PERMITS CHICAGO	SPEEDWAY 8309	2303 S WESTERN AVE, CHICAGO, IL IL	W	0.14 / 716.24	2	152
35	TIER 2	Speedway #8309	2303 South Western Ave. Chicago IL 606083817	W	0.14 / 716.24	2	153
35	PERMITS CHICAGO	SPEEDWAY 8309	2303 S WESTERN AVE IL	W	0.14 / 716.24	2	161

Map Key	DB	Company/Site Name	Address	Direction	Distance (mi/ft)	Elev Diff (ft)	Page Number
35	PERMITS CHICAGO	SPEEDWAY #8309	2303 S WESTERN AVE IL	W	0.14 / 716.24	2	161
35	LUST DOCUMENT	Quality Pressure Washing - 170000331308	2303 S Western Ave Chicago IL 60608-3817	W	0.14 / 716.24	2	161
35	LUST	Speedway, LLC # 8309	2303 South Western Avenue Chicago IL 60608-3817	W	0.14 / 716.24	2	162
			Incident No | Incidents ID | NFR Date: 20191195 | 29173 |				
35	PERMITS CHICAGO	Speedway #8309	2303 S. Western Ave. IL	W	0.14 / 716.24	2	162
35	PERMITS CHICAGO	SPEEDWAY #8309	2303 S WESTERN AVE IL	W	0.14 / 716.24	2	163
35	PERMITS CHICAGO	Speedway #8309	2303 S. Western Ave. IL	W	0.14 / 716.24	2	163
35	PERMITS CHICAGO	Speedway #8309	2303 S. Western Ave. IL	W	0.14 / 716.24	2	164
35	PERMITS CHICAGO	Speedway #8309	2303 S. Western Ave. IL	W	0.14 / 716.24	2	164
35	REM ASSESS	Quality Pressure Washing - 170000331308	2303 S Western Ave Chicago IL 60608-3817	W	0.14 / 716.24	2	164
35	TIER 2	Speedway 8309	2303 South Western Ave. Chicago IL 606083817	W	0.14 / 716.24	2	165
35	TIER 2	Speedway #8309	2303 South Western Ave. Chicago IL 60608	W	0.14 / 716.24	2	169
35	AIR PERMITS	Speedway 8309	2303 S Western Ave Chicago IL 60608-3817	W	0.14 / 716.24	2	170
36	TANKS CHICAGO	ERNSTER BROTHERS	2303 W CERMAK RD CHICAGO IL	NW	0.14 / 723.59	1	170

Map Key	DB	Company/Site Name	Address	Direction	Distance (mi/ft)	Elev Diff (ft)	Page Number
36	PERMITS CHICAGO	NGA LU DIEP	2303 W CERMAK RD, CHICAGO, IL IL	NW	0.14 / 723.59	1	171
36	PERMITS CHICAGO	NGA LUDIEP	2303 W CERMAK RD, CHICAGO, IL IL	NW	0.14 / 723.59	1	171
37	PERMITS CHICAGO	GUS KITSOS	2325 W CERMAK RD, CHICAGO, IL IL	NW	0.14 / 733.05	1	172
38	TANKS CHICAGO	EDWARD KOSOWSKI	2319 W CERMAK RD CHICAGO IL	NW	0.14 / 746.47	1	172
39	UST	Pep Boys Inc	2235 S Western Ave Chicago IL	WNW	0.14 / 747.95	2	173
			Facility No | Facility Status: 2036390 | Exempt ***Tank No | Status | Removed Date:*** 1 | Removed | 4/15/1997, 2 | Removed | 4/16/1997				
39	FINDS/FRS	ST VINCENT DEPAUL	2235 S WESTERN AVE CHICAGO IL 60608	WNW	0.14 / 747.95	2	174
			Registry ID: 110005864797				
39	TANKS CHICAGO	SOCIETY OF ST . VINCENT DEPAUL	2235 S WESTERN AVE CHICAGO IL	WNW	0.14 / 747.95	2	175
39	PERMITS CHICAGO	BUILDING	2235 S WESTERN AVE, CHICAGO, IL IL	WNW	0.14 / 747.95	2	175
39	RCRA NON GEN	ST VINCENT DEPAUL	2235 S WESTERN AVE CHICAGO IL 60608	WNW	0.14 / 747.95	2	176
			Handler ID | Recycler Activity?: ILD982620072 | NO				
40	RCRA VSQG	PEP BOYS #886	2255 S WESTERN AVE CHICAGO IL 60608	WNW	0.14 / 750.58	2	179
			Handler ID | Recycler Activity?: ILR000038695 | NO				
40	FINDS/FRS	PEP BOYS #886	2255 S WESTERN AVE CHICAGO IL 60608	WNW	0.14 / 750.58	2	182
			Registry ID: 110005955742				
40	FINDS/FRS	AUTO ZONE	2255 S WESTERN AVE CHICAGO IL 60608	WNW	0.14 / 750.58	2	182
			Registry ID: 110018440230				
40	TANKS CHICAGO	AUTOZONE # 5246	2255 S WESTERN AVE CHICAGO IL	WNW	0.14 / 750.58	2	183

Map Key	DB	Company/Site Name	Address	Direction	Distance (mi/ft)	Elev Diff (ft)	Page Number
40	PERMITS CHICAGO	AUTOZONE # 5246	2255 S WESTERN AVE, CHICAGO, IL IL	WNW	0.14 / 750.58	2	184
40	PERMITS CHICAGO	THE PEP BOYS	2255 S WESTERN AVE, CHICAGO, IL IL	WNW	0.14 / 750.58	2	184
40	IEPA DOCS	Auto Zone	2255 S Western Ave Chicago IL 60608	WNW	0.14 / 750.58	2	184
41	PERMITS CHICAGO	2435-37 SOUTH LEAVITT STREET	2435 S LEAVITT ST IL	SSE	0.14 / 760.59	-2	185
42	PERMITS CHICAGO	CAFE DE HARO	2436 S OAKLEY AVE, CHICAGO, IL IL	SSW	0.15 / 768.77	-1	185
42	PERMITS CHICAGO	JAVIER HARO	2436 S OAKLEY AVE, CHICAGO, IL IL	SSW	0.15 / 768.77	-1	186
43	FINDS/FRS	2100 W 23RD	2100 W 23RD CHICAGO IL 60612 ***Registry ID:*** 110036144302	E	0.15 / 792.41	-3	186
44	PERMITS CHICAGO	ALIVIO MEDICAL CENTER	2355 S WESTERN AVE, CHICAGO, IL IL	WSW	0.15 / 793.77	2	187
44	PERMITS CHICAGO	AIR RITE HTG & COOLING	2359 S WESTERN AVE, CHICAGO, IL IL	WSW	0.15 / 793.77	2	187
44	PERMITS CHICAGO	ALIVIO MEDICAL CENTER	2359 S WESTERN AVE, CHICAGO, IL IL	WSW	0.15 / 793.77	2	188
44	IEPA DOCS	Alivio Medical Center	2355 S Western Ave Chicago IL 60608	WSW	0.15 / 793.77	2	188
45	TANKS CHICAGO	MARTIN OIL	2305 S WESTERN AVE CHICAGO IL	W	0.15 / 794.38	2	189
45	TANKS CHICAGO	MARTIN OIL	2305 S WESTERN AVE CHICAGO IL	W	0.15 / 794.38	2	189

Map Key	DB	Company/Site Name	Address	Direction	Distance (mi/ft)	Elev Diff (ft)	Page Number
46	FINDS/FRS	CONRAIL RAILYARD	23RD ST & WESTERN AVE CHICAGO IL 60616 ***Registry ID:*** 110018210540	W	0.16 / 819.00	2	190
46	IEPA DOCS	Conrail Railyard	23rd St & Western Ave Chicago IL 60616	W	0.16 / 819.00	2	190
47	UST	Fred Peters Welding Supply	2335 W Cermak Rd Chicago IL ***Facility No | Facility Status:*** 2010934 | Does Not Exist ***Tank No | Status | Removed Date:*** 1 | Does Not Exist |	NW	0.16 / 821.95	1	191
48	FINDS/FRS	ST MICHAEL SCHOOL	2315 W 24TH PLACE CHICAGO IL 60608 ***Registry ID:*** 110037156859	SW	0.16 / 824.36	0	192
49	TANKS CHICAGO	SAINT MICHAEL RECTORY	2325 W 24TH PL CHICAGO IL	SW	0.16 / 828.72	0	193
50	FINDS/FRS	SUPERMERCADO EL GUERO NO. 8, INC.	2101 WEST CERMAK ROAD CHICAGO IL 60608 ***Registry ID:*** 110058913528	NE	0.16 / 830.13	-1	193
50	ICIS	SUPERMERCADO EL GUERO NO. 8, INC.	2101 WEST CERMAK ROAD CHICAGO IL 60608 ***Registry ID:*** 110058913528	NE	0.16 / 830.13	-1	194
51	TANKS CHICAGO	DORMAN DUNN	2127 W CERMAK RD CHICAGO IL	NE	0.16 / 841.47	-1	195
52	SPILLS	H. KRAMER & CO.	1345 W 24TH ST. CHICAGO IL ***Incident No:*** 990477	ESE	0.16 / 845.35	-5	195
53	TANKS CHICAGO	FLEXI MAT CORPORATION	2244 S WESTERN AVE CHICAGO IL	WNW	0.16 / 846.11	3	196
53	PERMITS CHICAGO	WENDY MUSICK	2244 S WESTERN AVE, CHICAGO, IL IL	WNW	0.16 / 846.11	3	197
53	PERMITS CHICAGO	FLEXI MAT CORPORATION	2244 S WESTERN AVE, CHICAGO, IL IL	WNW	0.16 / 846.11	3	197
53	PERMITS CHICAGO	2244 S WESTERN AVE.	2244 S WESTERN AVE IL	WNW	0.16 / 846.11	3	198

Map Key	DB	Company/Site Name	Address	Direction	Distance (mi/ft)	Elev Diff (ft)	Page Number
54	TANKS CHICAGO	THE SAMPSON COMPANY	2400 W 23RD ST CHICAGO IL	W	0.16 / 852.21	2	198
55	TANKS CHICAGO	STANDARD OIL	2335 W CERMAK RD CHICAGO IL	NW	0.16 / 852.97	1	198
55	TANKS CHICAGO	PARKING LOT	2335 W CERMAK RD CHICAGO IL	NW	0.16 / 852.97	1	199
55	PERMITS CHICAGO	MICHEAL LYNCH / DAVITA INC	2335 W CERMAK RD, CHICAGO, IL IL	NW	0.16 / 852.97	1	199
55	PERMITS CHICAGO	CRYSTAL REALTY INC.	2335 W CERMAK RD IL	NW	0.16 / 852.97	1	200
56	UST	Meinicke Muffler	2219 S Western Ave Chicago IL	WNW	0.16 / 866.00	2	200
			Facility No | Facility Status: 2036669 | Exempt ***Tank No | Status | Removed Date:*** 1 | Pre 1974 | , 2 | Pre 1974 | , 3 | Pre 1974 |				
56	FINDS/FRS	PAYLESS MUFFLER & BRAKE	2219 S WESTERN CHICAGO IL 60608	WNW	0.16 / 866.00	2	202
			Registry ID: 110018318550				
56	PERMITS CHICAGO	MEINEKE MUFFLERS	2219 S WESTERN AVE, CHICAGO, IL IL	WNW	0.16 / 866.00	2	203
56	IEPA DOCS	Payless Muffler & Brake	2219 S Western Chicago IL 60608	WNW	0.16 / 866.00	2	203
57	SRP	Comar Properties	2330-2354 West Cermak Road Chicago IL 60608	NW	0.16 / 870.36	1	203
57	UST	Petes Produce	2330 W Cermak Chicago IL	NW	0.16 / 870.36	1	204
			Facility No | Facility Status: 2035177 | Does Not Exist ***Tank No | Status | Removed Date:*** 1 | Does Not Exist |				
57	TANKS CHICAGO	PETE'S PRODUCE	2330 W CERMAK RD CHICAGO IL	NW	0.16 / 870.36	1	205
57	TANKS CHICAGO	PETE'S PRODUCE	2330 W CERMAK RD CHICAGO IL	NW	0.16 / 870.36	1	206

Map Key	DB	Company/Site Name	Address	Direction	Distance (mi/ft)	Elev Diff (ft)	Page Number
57	TANKS CHICAGO	PETE'S PRODUCE	2330 W CERMAK RD CHICAGO IL	NW	0.16 / 870.36	1	206
57	PERMITS CHICAGO	JAMES DREMONAS	2330 W CERMAK RD, CHICAGO, IL IL	NW	0.16 / 870.36	1	207
57	PERMITS CHICAGO	BANK OF AMERICA	2332 W CERMAK RD, CHICAGO, IL IL	NW	0.16 / 870.36	1	207
57	REM ASSESS	Comar Properties - 170001687057	2330-2354 W Cermak Rd Chicago IL 60608	NW	0.16 / 870.36	1	208
58	PERMITS CHICAGO	25 OAKLEY LAND PARCEL	2235 W COULTER ST IL	S	0.16 / 870.67	-1	209
58	UST	25 Oakley Land Parcel, LLC	2237 West Coulter Street Chicago IL	S	0.16 / 870.67	-1	209
			Facility No | Facility Status: 2046649 | Exempt ***Tank No | Status | Removed Date:*** 1 | Removed | 6/12/2018				
58	PERMITS CHICAGO	25 Oakley Land Parcel, LLC	2237 West Coulter Street IL	S	0.16 / 870.67	-1	210
59	TANKS CHICAGO	CRYSTAL CONSTRUCTION	2215 S WESTERN AVE CHICAGO IL	WNW	0.17 / 872.14	2	211
60	IEPA DOCS	St Vincent Depaul	2235 S Western Chicago IL 60608	WNW	0.17 / 873.73	2	211
61	RCRA VSQG	GIANT AUTO SUPPLY	2337 W CERMAK CHICAGO IL 60608	NW	0.17 / 875.18	2	212
			Handler ID | Recycler Activity?: ILD984919514 | NO				
61	FINDS/FRS	GIANT AUTO SUPPLY	2337 W CERMAK CHICAGO IL 60608-3811	NW	0.17 / 875.18	2	215
			Registry ID: 110005926203				
61	PERMITS CHICAGO	CULLUM, TERRY	2337 W CERMAK RD, CHICAGO, IL IL	NW	0.17 / 875.18	2	215
61	PERMITS CHICAGO	PIZZA HUT OF AMERICA	2337 W CERMAK RD, CHICAGO, IL IL	NW	0.17 / 875.18	2	216

Map Key	DB	Company/Site Name	Address	Direction	Distance (mi/ft)	Elev Diff (ft)	Page Number
61	IEPA DOCS	Giant Auto Supply	2337 W Cermak Chicago IL 60608	NW	0.17 / 875.18	2	216
62	SPILLS	EITHER CHIC.NW OR CONRAIL	22ND. ST. & WESTERN AVE. CHICAGO IL ***Incident No:*** 931348	WNW	0.17 / 886.96	2	217
63	PERMITS CHICAGO	CHARTERED ENTERPRISES, LLC	2407 W 23RD ST, CHICAGO, IL IL	W	0.17 / 896.49	3	218
64	LUST	Motor Works Service Ctr.	2401 South Western Avenue Chicago IL 60608 ***Incident No | Incidents ID | NFR Date:*** 20000133 | 107 |	WSW	0.17 / 896.99	2	218
64	UST	Motorworks Ser Ctr Inc	2401 S Western Chicago IL ***Facility No | Facility Status:*** 2017923 | Closed ***Tank No | Status | Removed Date:*** 3 | Removed | 1/24/2000, 1 | Removed | 1/24/2000, 2 | Removed | 1/24/2000, 4 | Removed | 1/24/2000	WSW	0.17 / 896.99	2	219
64	SPILLS	MOTOR WORKS SERVICE CENTER	2401 S. WESTERN AVE. CHICAGO IL ***Incident No:*** 20000133	WSW	0.17 / 896.99	2	221
64	TANKS CHICAGO	SHELL OIL	2401 S WESTERN AVE CHICAGO IL	WSW	0.17 / 896.99	2	222
64	TANKS CHICAGO	SHELL OIL	2401 S WESTERN AVE CHICAGO IL	WSW	0.17 / 896.99	2	223
64	LUST DOCUMENT	Johnnys Auto Sales - 170000521601	2401 S Western Ave Chicago IL 60608	WSW	0.17 / 896.99	2	223
64	IEPA DOCS	Johnnys Auto Sales	2401 S Western Ave Chicago IL 60608	WSW	0.17 / 896.99	2	224
65	RCRA SQG	PICKARD JOSIAH L SCHOOL	2301 W 21ST PL CHICAGO IL 60608 ***Handler ID | Recycler Activity?:*** IL0000917302 | NO	NW	0.17 / 901.11	1	224
65	FINDS/FRS	JOSIAH L PICKARD SCHOOL	2301 W 21ST PL CHICAGO IL 60608 ***Registry ID:*** 110005806002	NW	0.17 / 901.11	1	228
65	PERMITS CHICAGO	JOSIAH PICKARD PUBLIC SCHOOL	2301 W 21ST PL IL	NW	0.17 / 901.11	1	228

Map Key	DB	Company/Site Name	Address	Direction	Distance (mi/ft)	Elev Diff (ft)	Page Number
65	IEPA DOCS	Josiah L Pickard School	2301 W 21st Pl Chicago IL 60608	NW	0.17 / 901.11	1	229
66	PERMITS CHICAGO	SAM PATEL	2352 W CERMAK RD, CHICAGO, IL IL	NW	0.17 / 906.56	2	229
67	FINDS/FRS	WOOLWORTH 31630	2118 W CERMAK RD CHICAGO IL 60608 ***Registry ID:*** 110018207723	NE	0.17 / 909.02	0	230
67	IEPA DOCS	Woolworth 31630	2118 W Cermak Rd Chicago IL 60608	NE	0.17 / 909.02	0	231
68	PERMITS CHICAGO	SANJ RHATAU	2356 W CERMAK RD, CHICAGO, IL IL	NW	0.17 / 910.59	2	231
68	PERMITS CHICAGO	DUNKIN DONUTS	2356 W CERMAK RD, CHICAGO, IL IL	NW	0.17 / 910.59	2	231
69	TANKS CHICAGO	F GIOVINNINI	2406 S WESTERN AVE CHICAGO IL	WSW	0.18 / 927.36	2	232
70	TANKS CHICAGO	A & P	2222 S WESTERN AVE CHICAGO IL	WNW	0.18 / 930.11	2	232
70	TANKS CHICAGO	A & P	2222 S WESTERN AVE CHICAGO IL	WNW	0.18 / 930.11	2	233
70	TANKS CHICAGO	A & P	2222 S WESTERN AVE CHICAGO IL	WNW	0.18 / 930.11	2	233
70	TANKS CHICAGO	A & P	2222 S WESTERN AVE CHICAGO IL	WNW	0.18 / 930.11	2	234
70	TANKS CHICAGO	A & P	2222 S WESTERN AVE CHICAGO IL	WNW	0.18 / 930.11	2	234
70	TANKS CHICAGO	A & P	2222 S WESTERN AVE CHICAGO IL	WNW	0.18 / 930.11	2	234

Map Key	DB	Company/Site Name	Address	Direction	Distance (mi/ft)	Elev Diff (ft)	Page Number
71	TANKS CHICAGO	ANGLO KONTOS	2355 W CERMAK RD CHICAGO IL	NW	0.18 / 935.36	2	235
71	TANKS CHICAGO	ANGLO KONTOS	2355 W CERMAK RD CHICAGO IL	NW	0.18 / 935.36	2	235
72	PERMITS CHICAGO	ANDRES SOTO	2514 S BLUE ISLAND AVE, CHICAGO, IL IL	SSE	0.18 / 953.63	-2	236
73	PERMITS CHICAGO	RONALD MICHELON	2413 S WESTERN AVE IL	WSW	0.18 / 957.69	2	236
74	ERNS		2524 SOUTH BLUE ISLAND CHICAGO IL ***NRC Report No:*** 537953	S	0.18 / 965.13	-1	237
74	RCRA NON GEN	SORINI MFG CORP	2524 S BLUE ISLAND CHICAGO IL 60632 ***Handler ID | Recycler Activity?:*** ILT180010464 | NO	S	0.18 / 965.13	-1	239
74	FINDS/FRS	BERGER US INC	2524 S. BLUE ISLAND AVENUE CHICAGO IL 60608-4934 ***Registry ID:*** 110001817801	S	0.18 / 965.13	-1	243
74	SPILLS	#3	2524 SOUTH BLUE ISLAND CHICAGO IL ***Incident No:*** H 2000 1488	S	0.18 / 965.13	-1	244
74	ICIS	SORINI RING MANUFACTURING CO INC	2524 S BLUE ISLAND AVE CHICAGO IL 60608 ***Registry ID:*** 110001817801	S	0.18 / 965.13	-1	245
74	PRP	SORINI MANUFACTURING	2524 SOUTH BLUE ISLAND AVE. CHICAGO IL 60608 ***Site EPA ID:*** IND016360265	S	0.18 / 965.13	-1	245
74	TANKS CHICAGO	TRILLA PRODUCTS	2524 S BLUE ISLAND AVE CHICAGO IL	S	0.18 / 965.13	-1	246
74	PERMITS CHICAGO	SORINI RING MANUFACTURING	2524 S BLUE ISLAND AVE, CHICAGO, IL IL	S	0.18 / 965.13	-1	246
74	PERMITS CHICAGO	PETER MAY	2524 S BLUE ISLAND AVE, CHICAGO, IL IL	S	0.18 / 965.13	-1	247

Map Key	DB	Company/Site Name	Address	Direction	Distance (mi/ft)	Elev Diff (ft)	Page Number
74	PERMITS CHICAGO	RADOLFA GUERRERO	2530 S BLUE ISLAND AVE, CHICAGO, IL IL	S	0.18 / 965.13	-1	247
74	PERMITS CHICAGO	SORINI RING MANUFACTURING	2524 S BLUE ISLAND AVE, CHICAGO, IL IL	S	0.18 / 965.13	-1	248
74	PERMITS CHICAGO	SORINI MFG.	2524 S BLUE ISLAND AVE, CHICAGO, IL IL	S	0.18 / 965.13	-1	248
74	PERMITS CHICAGO	SORINI MFG	2524 S BLUE ISLAND AVE IL	S	0.18 / 965.13	-1	248
74	AIR PERMITS	Berger US Inc - 170000053439	2524 S Blue Island Ave Chicago IL 60608-4934	S	0.18 / 965.13	-1	249
74	IEPA DOCS	Sorini Ring Manufacturing Co Inc	2524 S Blue Island Ave Chicago IL 60608-4934	S	0.18 / 965.13	-1	250
74	AFS	SORINI RING MANUFACTURING CO INC	2524 S BLUE ISLAND AVE CHICAGO IL 60608	S	0.18 / 965.13	-1	251
74	TIER 2	Sorini Ring	2524 S Blue Island Ave Chicago IL 60608	S	0.18 / 965.13	-1	257
74	TIER 2	Sorini Ring / Berger -US	2524 S Blue Island Ave Chicago IL 60608	S	0.18 / 965.13	-1	266
75	TANKS CHICAGO	COMMERCIAL BUILDING	2490 S BLUE ISLAND AVE CHICAGO IL	SE	0.18 / 965.55	-3	267
76	TANKS CHICAGO	N/G (SEE 2401-13 W CERMAK)	2200 S WESTERN AVE CHICAGO IL	WNW	0.19 / 1,002.82	2	269
76	PERMITS CHICAGO	FAIRPLAY FOODS	2200 S WESTERN AVE IL	WNW	0.19 / 1,002.82	2	269
76	PERMITS CHICAGO	FAIRPLAY INC.	2200 S WESTERN AVE IL	WNW	0.19 / 1,002.82	2	270

Map Key	DB	Company/Site Name	Address	Direction	Distance (mi/ft)	Elev Diff (ft)	Page Number
76	PERMITS CHICAGO	FAIRPLAY FOODS	2200 S WESTERN AVE IL	WNW	0.19 / 1,002.82	2	270
76	PERMITS CHICAGO	FAIRPLAY FOODS	2200 S WESTERN AVE, CHICAGO, IL IL	WNW	0.19 / 1,002.82	2	270
76	PERMITS CHICAGO	FAIRPLAY FOODS	2200 S WESTERN AVE, CHICAGO, IL IL	WNW	0.19 / 1,002.82	2	271
77	PERMITS CHICAGO	PAUL TSAKIRIS	2200 W 21ST PL IL	NNE	0.19 / 1,027.74	1	271
78	PERMITS CHICAGO	SALVADOR MOTA	2466 S BLUE ISLAND AVE, CHICAGO, IL IL	ESE	0.20 / 1,036.38	-5	272
79	IEPA DOCS	Progressive Sheet Metal	2460 S Blue Island Ave Chicago IL 60608	ESE	0.20 / 1,039.12	-6	272
80	PERMITS CHICAGO	CHICAGO SOUTH WATER MARKET	2503 S BLUE ISLAND AVE, CHICAGO, IL IL	SSE	0.20 / 1,039.96	-2	273
81	FINDS/FRS	SILVER COIN	2104 W CERMAK CHICAGO IL 60608-4006 ***Registry ID:*** 110005838683	NE	0.20 / 1,047.45	0	273
81	IEPA DOCS	Silver Coin	2104 W Cermak Chicago IL 60608	NE	0.20 / 1,047.45	0	274
81	RCRA NON GEN	SILVER COIN	2104 W CERMAK CHICAGO IL 60608 ***Handler ID | Recycler Activity?:*** ILD072362627 | NO	NE	0.20 / 1,047.45	0	274
82	SRP	Public Building Commission	2300 South Western Avenue Chicago IL 60608	W	0.20 / 1,047.81	3	278
82	INST	Public Building Commission	2300 South Western Avenue Chicago IL 60608	W	0.20 / 1,047.81	3	279
82	FINDS/FRS	PUBLIC BLDG COMM OF CHICAGO	2300 S WESTERN AVE CHICAGO IL 60608 ***Registry ID:*** 110018209366	W	0.20 / 1,047.81	3	279

Map Key	DB	Company/Site Name	Address	Direction	Distance (mi/ft)	Elev Diff (ft)	Page Number
82	ENG	Public Building Commission	2300 South Western Avenue Chicago IL 60608	W	0.20 / 1,047.81	3	280
82	PERMITS CHICAGO	ZAINUB MAHBOOB	2300 S WESTERN AVE IL	W	0.20 / 1,047.81	3	281
82	REM ASSESS	Public Bldg Comm of Chicago - 170000520666	2300 S Western Ave Chicago IL 60608	W	0.20 / 1,047.81	3	281
83	PERMITS CHICAGO	2317 W 25TH ST	2317 W 25TH ST IL	SSW	0.20 / 1,070.26	-1	283
84	TANKS CHICAGO	A & P FOOD STORES	2401 W CERMAK RD CHICAGO IL	WNW	0.20 / 1,073.10	3	283
84	TANKS CHICAGO	A & P FOOD STORES	2401 W CERMAK RD CHICAGO IL	WNW	0.20 / 1,073.10	3	283
84	TANKS CHICAGO	A & P FOOD STORES	2401 W CERMAK RD CHICAGO IL	WNW	0.20 / 1,073.10	3	284
85	SPILLS	S.N.A.P., an Illinois part,	2100 West Cermak Rd.on the west side of blgg. Broadview, Il IL ***Incident No:*** H-2007-1363	NE	0.20 / 1,075.48	0	284
86	PERMITS CHICAGO	SALVADOR MOTA	2462 S BLUE ISLAND AVE, CHICAGO, IL IL	ESE	0.21 / 1,083.74	-6	286
87	SPILLS	UNKN. ABANDONED DRUMS	2358 Seeley CHICAGO IL ***Incident No:*** 891617	E	0.21 / 1,085.12	-3	286
88	IEPA DOCS	Steinbarth, Ralph	2503 Blue Island Ave Chicago IL 60608	SE	0.21 / 1,103.84	-3	288
89	PERMITS CHICAGO	KCTK GROUP, LLC	2437 S WESTERN AVE, CHICAGO, IL IL	SW	0.21 / 1,104.37	2	288
90	PERMITS CHICAGO	MAGDALENA ORTIZ	2040 W COULTER ST, CHICAGO, IL IL	E	0.21 / 1,110.64	-5	288

Map Key	DB	Company/Site Name	Address	Direction	Distance (mi/ft)	Elev Diff (ft)	Page Number
91	FINDS/FRS	IEPA OER	2049 W COULTER CHICAGO IL 60608 ***Registry ID:*** 110018189690	ESE	0.21 / 1,112.83	-5	289
91	SPILLS	UNKNOWN	2049 W. COULTER CHICAGO IL ***Incident No:*** 950959	ESE	0.21 / 1,112.83	-5	290
91	IEPA DOCS	Iepa Oer	2049 W Coulter Chicago IL 60608	ESE	0.21 / 1,112.83	-5	291
92	PERMITS CHICAGO	2434 S WESTERN	2434 S WESTERN AVE IL	SW	0.21 / 1,116.99	2	291
93	PERMITS CHICAGO	WENJUN JIANG	2330 S WESTERN AVE, CHICAGO, IL IL	NW	0.21 / 1,119.45	3	292
94	UST	Flexi Mat Corporation	2244 S Western Ave Chicago IL ***Facility No | Facility Status:*** 2038471 | Closed ***Tank No | Status | Removed Date:*** 1 | Abandoned in place |	W	0.21 / 1,120.75	3	292
95	PERMITS CHICAGO	ENRIQUE HERNANDEZ	2049 W CERMAK RD IL	ENE	0.22 / 1,146.27	-1	293
96	LUST	Ward Schaefer Tire Co.	2140 South Western Ave. Chicago IL 60608 ***Incident No | Incidents ID | NFR Date:*** 942417 | 17483 |	NW	0.22 / 1,149.12	2	294
96	SPILLS	WARD/SCHAEFER TIRE CO.	2140 S. WESTERN AVE. CHICAGO IL ***Incident No:*** 942417	NW	0.22 / 1,149.12	2	294
96	UST	Werd Paul D	2140 S Western Ave Chicago IL ***Facility No | Facility Status:*** 2033564 | Exempt ***Tank No | Status | Removed Date:*** 1 | Removed | 10/27/1994, 2 | Removed | 6/1/1953	NW	0.22 / 1,149.12	2	295
96	FINDS/FRS	WERD & SCHAEFER TIRE CO	2140 S WESTERN AVE CHICAGO IL 60608 ***Registry ID:*** 110018322796	NW	0.22 / 1,149.12	2	297
96	PERMITS CHICAGO	WERD & SFCHAEFER TIRE CO.	2140 S WESTERN AVE, CHICAGO, IL IL	NW	0.22 / 1,149.12	2	298
96	PERMITS CHICAGO	EL MILAGRO	2140 S WESTERN AVE IL	NW	0.22 / 1,149.12	2	298

Map Key	DB	Company/Site Name	Address	Direction	Distance (mi/ft)	Elev Diff (ft)	Page Number
96	PERMITS CHICAGO	EL MILAGRO, INC.	2140 S WESTERN AVE, CHICAGO, IL IL	NW	0.22 / 1,149.12	2	298
96	LUST DOCUMENT	Werd & Schaefer Tire Co	2140 S Western Ave Chicago IL 60608	NW	0.22 / 1,149.12	2	299
96	IEPA DOCS	Werd & Schaefer Tire Co	2140 S Western Ave Chicago IL 60608	NW	0.22 / 1,149.12	2	299
96	PERMITS CHICAGO	EL MILAGRO, INC.	2140 S WESTERN AVE IL	NW	0.22 / 1,149.12	2	300
97	PERMITS CHICAGO	MUJERES, LATINAS EN ACCION	2126 W 21ST PL, CHICAGO, IL IL	NE	0.22 / 1,151.07	2	300
98	TANKS CHICAGO	LEWIS NICHOLAS	2134 S WESTERN AVE CHICAGO IL	NW	0.22 / 1,151.85	2	301
99	PERMITS CHICAGO	MUJERES LATINAS CENTER	2124 W 21ST PL, CHICAGO, IL IL	NE	0.22 / 1,152.27	2	301
100	PERMITS CHICAGO	PAM AND LOUIS KLISZ	2343 W 25TH ST, CHICAGO, IL IL	SW	0.22 / 1,186.57	1	302
101	PERMITS CHICAGO	ROSE MARIE GUERRERO	2030 W COULTER ST, CHICAGO, IL IL	E	0.23 / 1,191.38	-5	302
102	RCRA VSQG	WILLIAM F FINKL SCHOOL	2332 S WESTERN AVE CHICAGO IL 60608	W	0.23 / 1,200.90	3	302
			***Handler ID	Recycler Activity?:*** ILR000056945 | NO			
102	UST	William H Finkl Academy	2332 S Western Ave Chicago IL	W	0.23 / 1,200.90	3	305
			***Facility No	Facility Status:*** 2038828 | Exempt ***Tank No	Status	Removed Date:*** 1 | Removed | 4/13/1999		
102	FINDS/FRS	WILLIAM FINKL SCHOOL	2332 S WESTERN AVE CHICAGO IL 60608	W	0.23 / 1,200.90	3	307
			Registry ID: 110003045623				
102	PERMITS CHICAGO	WILLIAM H FINKLEACADEMY	2332 S WESTERN AVE, CHICAGO, IL IL	W	0.23 / 1,200.90	3	307

Map Key	DB	Company/Site Name	Address	Direction	Distance (mi/ft)	Elev Diff (ft)	Page Number
102	PERMITS CHICAGO	HAMMOND SPRY SCHOOL	2332 S WESTERN AVE, CHICAGO, IL IL	W	0.23 / 1,200.90	3	308
102	IEPA DOCS	William Finkl School	2332 S Western Ave Chicago IL 60608	W	0.23 / 1,200.90	3	308
103	PERMITS CHICAGO	PABLO ENRIQUEZ	2444 S BLUE ISLAND AVE, CHICAGO, IL IL	ESE	0.23 / 1,202.70	-6	309
104	PRP	OSCAR M. CASTILLO	2420 WEST CERMAK ROAD CHICAGO IL 60608 ***Site EPA ID:*** ILN000508078	WNW	0.23 / 1,208.54	3	309
104	PRP	OSCAR SOSTILLO	2420 W. CERMAK ROAD CHICAGO IL 60608 ***Site EPA ID:*** ILN000508078	WNW	0.23 / 1,208.54	3	309
104	PRP	AMERICAN METALS CO.	2420 W.CERMAK RD. CHICAGO IL 60608 ***Site EPA ID:*** ILN000508078	WNW	0.23 / 1,208.54	3	310
104	PERMITS CHICAGO	AMERICAN METALS COMPANY	2420 W CERMAK RD IL	WNW	0.23 / 1,208.54	3	310
104	PERMITS CHICAGO	AMERICAN METALS CO.	2420 W CERMAK RD, CHICAGO, IL IL	WNW	0.23 / 1,208.54	3	311
105	PERMITS CHICAGO	GUERRERO AUTO REPAIR	2037 W CERMAK RD IL	ENE	0.23 / 1,217.02	-1	311
105	PERMITS CHICAGO	GUERRERO AUTO REPAIR	2037 W CERMAK RD, CHICAGO, IL IL	ENE	0.23 / 1,217.02	-1	312
105	PERMITS CHICAGO	GUERRERO AUTO REPAIR	2037 W CERMAK RD IL	ENE	0.23 / 1,217.02	-1	312
106	FINDS/FRS	H&H TIRE COMPANY	2455 S HOYNE AVE CHICAGO IL 60608 ***Registry ID:*** 110001685917	SE	0.23 / 1,217.40	-6	312
106	ICIS	H&H TIRE COMPANY	2455 S HOYNE AVE CHICAGO IL 60690 ***Registry ID:*** 110001685917	SE	0.23 / 1,217.40	-6	313

Map Key	DB	Company/Site Name	Address	Direction	Distance (mi/ft)	Elev Diff (ft)	Page Number
106	AIR PERMITS	H & H Tire Co	2455 S Hoyne Ave Chicago IL 60608	SE	0.23 / 1,217.40	-6	313
106	AFS	H&H TIRE COMPANY	2455 S HOYNE AVE CHICAGO IL 60690	SE	0.23 / 1,217.40	-6	314
107	LUST	Enriquez Produce	2440 South Blue Island Chicago IL 60608 ***Incident No*	*Incidents ID*	*NFR Date:*** 20051452 | 4412 | 08/16/2006	ESE	0.23 / 1,220.11	-6	318
107	LUST	Enriquez Produce, Inc.	2418-2440 South Blue Island Chicago IL 60608 ***Incident No*	*Incidents ID*	*NFR Date:*** 20041390 | 3780 | 08/16/2006	ESE	0.23 / 1,220.11	-6	319
107	SPILLS	ENRIQUEZ PRODUCE	2440 S. BLUE ISLAND CHICAGO IL ***Incident No:*** H 2005 1452	ESE	0.23 / 1,220.11	-6	319
107	UST	Enriquez Produce, Inc.	2418-2440 South Blue Island Avenue Chicago IL ***Facility No*	*Facility Status:*** 2042514 | Closed ***Tank No*	*Status*	*Removed Date:*** 1 | Removed | 11/19/2004, 2 | Removed | 11/19/2004, 4 | Removed | 11/19/2004, 7 | Removed | 10/20/2005, 3 | Removed | 11/19/2004, 5 | Removed | 11/19/2004, 6 | Removed | 11/19/2004	ESE	0.23 / 1,220.11	-6	321
107	SPILLS	ENRIQUEZ PRODUCE INC	2418-2440 S BLUE ISLAND CHICAGO IL ***Incident No:*** H 2004 1390	ESE	0.23 / 1,220.11	-6	324
107	LUST DOCUMENT	Enriquez Produce Inc - 170001580117	2418-2440 S Blue Island Chicago IL 60608	ESE	0.23 / 1,220.11	-6	325
107	IEPA DOCS	Enriquez Produce Inc	2418-2440 S Blue Island Chicago IL 60608	ESE	0.23 / 1,220.11	-6	325
108	PERMITS CHICAGO	DANIEL PADILLA	2056 W CERMAK RD IL	NE	0.23 / 1,230.16	0	326
109	TANKS CHICAGO	GEORGE VOUTSINAS	2446 S WESTERN AVE CHICAGO IL	SW	0.23 / 1,240.61	2	326
109	TANKS CHICAGO	GEORGE VOUTSINAS	2446 S WESTERN AVE CHICAGO IL	SW	0.23 / 1,240.61	2	327
109	TANKS CHICAGO	GEORGE VOUTSINAS	2446 S WESTERN AVE CHICAGO IL	SW	0.23 / 1,240.61	2	327

Map Key	DB	Company/Site Name	Address	Direction	Distance (mi/ft)	Elev Diff (ft)	Page Number
109	PERMITS CHICAGO	GEORGE VOUTSINAS	2446 S WESTERN AVE, CHICAGO, IL IL	SW	0.23 / 1,240.61	2	328
109	PERMITS CHICAGO	GEORGE VOURTSINAS	2446 S WESTERN AVE, CHICAGO, IL IL	SW	0.23 / 1,240.61	2	328
110	ERNS		2448 W 24TH ST CHICAGO IL ***NRC Report No:*** 268202	WSW	0.24 / 1,254.73	3	328
110	FINDS/FRS	ELASTOMER PROCESSING GROUP - CHICAGO	2448 W 24TH ST CHICAGO IL 60608 ***Registry ID:*** 110000433932	WSW	0.24 / 1,254.73	3	331
110	ICIS	ROTATION DYNAMICS CORP	2448 W 24TH ST CHICAGO IL 60608 ***Registry ID:*** 110002391019	WSW	0.24 / 1,254.73	3	332
110	PERMITS CHICAGO	ROTATION DYNAMICS CORP.	2448 W 24TH ST, CHICAGO, IL IL	WSW	0.24 / 1,254.73	3	332
110	PERMITS CHICAGO	ROTATION DYNAMICS CORP.	2448 W 24TH ST, CHICAGO, IL IL	WSW	0.24 / 1,254.73	3	332
110	PERMITS CHICAGO	ROTATION DYNAMICS CORPORA	2448 W 24TH ST, CHICAGO, IL IL	WSW	0.24 / 1,254.73	3	333
110	TIER 2	Elastomer Processing Group - Chicago	2448 West 24th Street Chicago IL 60608	WSW	0.24 / 1,254.73	3	333
110	AIR PERMITS	Rotation Dynamics Corp	2448 W 24th St Chicago IL 60608-3703	WSW	0.24 / 1,254.73	3	387
110	HMIRS		2448 W 24TH ST CHICAGO IL	WSW	0.24 / 1,254.73	3	388
110	IEPA DOCS	Elastomer Processing Corp	2448 W 24th St Chicago IL 60608	WSW	0.24 / 1,254.73	3	390
110	TRIS	ACE MIDWEST	2448 W 24TH ST CHICAGO IL 60608	WSW	0.24 / 1,254.73	3	390

Map Key	DB	Company/Site Name	Address	Direction	Distance (mi/ft)	Elev Diff (ft)	Page Number
110	AFS	ROTATION DYNAMICS CORP	2448 W 24TH ST CHICAGO IL 60608	WSW	0.24 / 1,254.73	3	439
110	TIER 2	Ace Midwest	2448 West 24th Street Chicago IL 60608	WSW	0.24 / 1,254.73	3	442
111	PERMITS CHICAGO	FRED GONZALEZ	2520 S OAKLEY AVE, CHICAGO, IL IL	SSW	0.24 / 1,267.43	-1	453
112	FINDS/FRS	EXCEL ELECTRIC SVC CO	2121 S WESTERN AVE CHICAGO IL 60608 ***Registry ID:*** 110018476353	NW	0.25 / 1,315.87	2	453
112	IEPA DOCS	Excel Electric Svc Co	2121 S Western Ave Chicago IL 60608	NW	0.25 / 1,315.87	2	454
113	LUST	Perez, Rodrigo	2312 South Damen Avenue Chicago IL 60608 ***Incident No | Incidents ID | NFR Date:*** 20051249 | 4325 |	E	0.25 / 1,318.42	-4	454
113	LUST DOCUMENT	Perez, Rodrigo - 170001613163	2312 S Damen Ave Chicago IL 60608	E	0.25 / 1,318.42	-4	455
113	IEPA DOCS	Perez, Rodrigo	2312 S Damen Ave Chicago IL 60608	E	0.25 / 1,318.42	-4	455

Executive Summary: Summary by Data Source

Standard

Federal

RCRA SQG - RCRA Small Quantity Generators List

A search of the RCRA SQG database, dated Jan 6, 2025 has found that there are 1 RCRA SQG site(s) within approximately 0.25 miles of the project property.

Equal/Higher Elevation	Address	Direction	Distance (mi/ft)	Map Key
PICKARD JOSIAH L SCHOOL	2301 W 21ST PL CHICAGO IL 60608	NW	0.17 / 901.11	65
	Handler ID **|** ***Recycler Activity?****: IL0000917302* | *NO*			

RCRA VSQG - RCRA Very Small Quantity Generators List

A search of the RCRA VSQG database, dated Jan 6, 2025 has found that there are 5 RCRA VSQG site(s) within approximately 0.25 miles of the project property.

Equal/Higher Elevation	Address	Direction	Distance (mi/ft)	Map Key
SPEEDWAY 8309	2303 S WESTERN AVE CHICAGO IL 60608	W	0.14 / 716.24	35
	Handler ID **|** ***Recycler Activity?****: ILR000034934* | *NO*			
PEP BOYS #886	2255 S WESTERN AVE CHICAGO IL 60608	WNW	0.14 / 750.58	40
	Handler ID **|** ***Recycler Activity?****: ILR000038695* | *NO*			
GIANT AUTO SUPPLY	2337 W CERMAK CHICAGO IL 60608	NW	0.17 / 875.18	61
	Handler ID **|** ***Recycler Activity?****: ILD984919514* | *NO*			
WILLIAM F FINKL SCHOOL	2332 S WESTERN AVE CHICAGO IL 60608	W	0.23 / 1,200.90	102
	Handler ID **|** ***Recycler Activity?****: ILR000056945* | *NO*			

Lower Elevation	Address	Direction	Distance (mi/ft)	Map Key
RUIZ IRMA SCHOOL	2410 S LEAVITT ST CHICAGO IL 60608	S	0.12 / 611.60	19
	Handler ID **|** ***Recycler Activity?****: ILR000059022* | *NO*			

RCRA NON GEN - RCRA Non-Generators

A search of the RCRA NON GEN database, dated Jan 6, 2025 has found that there are 5 RCRA NON GEN site(s) within approximately 0.25 miles of the project property.

Equal/Higher Elevation	Address	Direction	Distance (mi/ft)	Map Key
DE LA CRUZ	2317 W 23RD PL CHICAGO IL 60608	WSW	0.07 / 386.26	9
	Handler ID* | *Recycler Activity?: *ILR000032755* | *NO*			
QUICK CLEAN CTR	2145 W CERMAK CHICAGO IL 60608	NE	0.13 / 696.29	29
	Handler ID* | *Recycler Activity?: *ILD982069130* | *NO*			
ST VINCENT DEPAUL	2235 S WESTERN AVE CHICAGO IL 60608	WNW	0.14 / 747.95	39
	Handler ID* | *Recycler Activity?: *ILD982620072* | *NO*			
SILVER COIN	2104 W CERMAK CHICAGO IL 60608	NE	0.20 / 1,047.45	81
	Handler ID* | *Recycler Activity?: *ILD072362627* | *NO*			

Lower Elevation	Address	Direction	Distance (mi/ft)	Map Key
SORINI MFG CORP	2524 S BLUE ISLAND CHICAGO IL 60632	S	0.18 / 965.13	74
	Handler ID* | *Recycler Activity?: *ILT180010464* | *NO*			

ERNS - Emergency Response Notification System

A search of the ERNS database, dated Apr 6, 2025 has found that there are 3 ERNS site(s) within approximately 0.02 miles of the project property.

Equal/Higher Elevation	Address	Direction	Distance (mi/ft)	Map Key
	2303 SOUTH WESTERN AVE CHICAGO IL	W	0.14 / 716.24	35
	NRC Report No: *1102961*			
	2448 W 24TH ST CHICAGO IL	WSW	0.24 / 1,254.73	110
	NRC Report No: *268202*			

Lower Elevation	Address	Direction	Distance (mi/ft)	Map Key
	2524 SOUTH BLUE ISLAND CHICAGO IL	S	0.18 / 965.13	74
	NRC Report No: *537953*			

State

LUST - Leaking Underground Storage Tanks (LUST)

A search of the LUST database, dated Mar 20, 2025 has found that there are 12 LUST site(s) within approximately 0.50 miles of the project property.

Equal/Higher Elevation	Address	Direction	Distance (mi/ft)	Map Key
Speedway, LLC	2303 South Western Ave. Chicago IL 60608	W	0.14 / 716.24	35
	***Incident No | Incidents ID | NFR Date**: 983057 | 22905 |*			
Speedway, LLC #8309	2303 South Western Avenue Chicago IL 60608	W	0.14 / 716.24	35
	***Incident No | Incidents ID | NFR Date**: 932990 | 16297 | 05/15/2018*			
Speedway SuperAmerica	2303 South Western Ave. Chicago IL 60608	W	0.14 / 716.24	35
	***Incident No | Incidents ID | NFR Date**: 20011590 | 1930 |*			
Speedway, LLC #8309	2303 South Western Avenue Chicago IL 60608	W	0.14 / 716.24	35
	***Incident No | Incidents ID | NFR Date**: 992821 | 24706 | 05/15/2018*			
Speedway, LLC # 8309	2303 South Western Avenue Chicago IL 60608-3817	W	0.14 / 716.24	35
	***Incident No | Incidents ID | NFR Date**: 20191195 | 29173 |*			
Speedway SuperAmerica	2303 South Western Ave. Chicago IL 60608	W	0.14 / 716.24	35
	***Incident No | Incidents ID | NFR Date**: 20000916 | 596 |*			
Speedway, LLC	2303 South Western Ave. Chicago IL 60608	W	0.14 / 716.24	35
	***Incident No | Incidents ID | NFR Date**: 962230 | 19937 |*			
Motor Works Service Ctr.	2401 South Western Avenue Chicago IL 60608	WSW	0.17 / 896.99	64
	***Incident No | Incidents ID | NFR Date**: 20000133 | 107 |*			
Ward Schaefer Tire Co.	2140 South Western Ave. Chicago IL 60608	NW	0.22 / 1,149.12	96
	***Incident No | Incidents ID | NFR Date**: 942417 | 17483 |*			

Lower Elevation	Address	Direction	Distance (mi/ft)	Map Key
Enriquez Produce	2440 South Blue Island Chicago IL 60608	ESE	0.23 / 1,220.11	107
	***Incident No | Incidents ID | NFR Date**: 20051452 | 4412 | 08/16/2006*			
Enriquez Produce, Inc.	2418-2440 South Blue Island Chicago IL 60608	ESE	0.23 / 1,220.11	107
	***Incident No | Incidents ID | NFR Date**: 20041390 | 3780 | 08/16/2006*			
Perez, Rodrigo	2312 South Damen Avenue Chicago IL 60608	E	0.25 / 1,318.42	113
	***Incident No | Incidents ID | NFR Date**: 20051249 | 4325 |*			

LUST DOCUMENT - Leaking UST Document

A search of the LUST DOCUMENT database, dated Mar 17, 2025 has found that there are 5 LUST DOCUMENT site(s) within approximately 0.50 miles of the project property.

Equal/Higher Elevation	Address	Direction	Distance (mi/ft)	Map Key
Quality Pressure Washing - 170000331308	2303 S Western Ave Chicago IL 60608-3817	W	0.14 / 716.24	35
Johnnys Auto Sales - 170000521601	2401 S Western Ave Chicago IL 60608	WSW	0.17 / 896.99	64
Werd & Schaefer Tire Co	2140 S Western Ave Chicago IL 60608	NW	0.22 / 1,149.12	96

Lower Elevation	Address	Direction	Distance (mi/ft)	Map Key
Enriquez Produce Inc - 170001580117	2418-2440 S Blue Island Chicago IL 60608	ESE	0.23 / 1,220.11	107
Perez, Rodrigo - 170001613163	2312 S Damen Ave Chicago IL 60608	E	0.25 / 1,318.42	113

UST - Underground Storage Tank Database (UST)

A search of the UST database, dated Feb 25, 2025 has found that there are 12 UST site(s) within approximately 0.25 miles of the project property.

Equal/Higher Elevation	Address	Direction	Distance (mi/ft)	Map Key
Speedway #8309	2303 S. Western Ave. Chicago IL	W	0.14 / 716.24	35
	***Facility No | Facility Status**: 2017656 | Active* ***Tank No | Status | Removed Date**: 3 | Removed | 7/14/1997, 12 | Currently in use | , 10 | Currently in use | , 1 | Removed | 7/14/1997, 2 | Removed | 7/14/1997, 6 | Removed | 7/15/1997, 4 | Removed | 7/14/1997, 5 | Removed | 7/14/1997, 8 | Removed | 5/2/1994, 9 | Currently in use | , 7 | Removed | 7/15/1997, 11 | Currently in use |*			
Pep Boys Inc	2235 S Western Ave Chicago IL	WNW	0.14 / 747.95	39
	***Facility No | Facility Status**: 2036390 | Exempt* ***Tank No | Status | Removed Date**: 1 | Removed | 4/15/1997, 2 | Removed | 4/16/1997*			
Fred Peters Welding Supply	2335 W Cermak Rd Chicago IL	NW	0.16 / 821.95	47
	***Facility No | Facility Status**: 2010934 | Does Not Exist* ***Tank No | Status | Removed Date**: 1 | Does Not Exist |*			
Meinicke Muffler	2219 S Western Ave Chicago IL	WNW	0.16 / 866.00	56
	***Facility No | Facility Status**: 2036669 | Exempt* ***Tank No | Status | Removed Date**: 1 | Pre 1974 | , 2 | Pre 1974 | , 3 | Pre 1974 |*			

Equal/Higher Elevation	Address	Direction	Distance (mi/ft)	Map Key
Petes Produce	2330 W Cermak Chicago IL	NW	0.16 / 870.36	57
	Facility No | Facility Status: *2035177 | Does Not Exist* ***Tank No | Status | Removed Date***: *1 | Does Not Exist |*			
Motorworks Ser Ctr Inc	2401 S Western Chicago IL	WSW	0.17 / 896.99	64
	Facility No | Facility Status: *2017923 | Closed* ***Tank No | Status | Removed Date***: *3 | Removed | 1/24/2000, 1 | Removed | 1/24/2000, 2 | Removed | 1/24/2000, 4 | Removed | 1/24/2000*			
Flexi Mat Corporation	2244 S Western Ave Chicago IL	W	0.21 / 1,120.75	94
	Facility No | Facility Status: *2038471 | Closed* ***Tank No | Status | Removed Date***: *1 | Abandoned in place |*			
Werd Paul D	2140 S Western Ave Chicago IL	NW	0.22 / 1,149.12	96
	Facility No | Facility Status: *2033564 | Exempt* ***Tank No | Status | Removed Date***: *1 | Removed | 10/27/1994, 2 | Removed | 6/1/1953*			
William H Finkl Academy	2332 S Western Ave Chicago IL	W	0.23 / 1,200.90	102
	Facility No | Facility Status: *2038828 | Exempt* ***Tank No | Status | Removed Date***: *1 | Removed | 4/13/1999*			

Lower Elevation	Address	Direction	Distance (mi/ft)	Map Key
Blue Island	2225 West 24th Street Chicago IL	S	0.08 / 436.26	14
	Facility No | Facility Status: *2020724 | Closed* ***Tank No | Status | Removed Date***: *4 | Removed | 10/20/1991, 5 | Removed | 10/20/1991, 1 | Removed | 10/20/1991, 7 | Removed | 10/20/1991, 3 | Removed | 10/20/1991, 6 | Removed | 10/20/1991, 8 | Removed | 10/20/1991, 2 | Removed | 10/20/1991*			
25 Oakley Land Parcel, LLC	2237 West Coulter Street Chicago IL	S	0.16 / 870.67	58
	Facility No | Facility Status: *2046649 | Exempt* ***Tank No | Status | Removed Date***: *1 | Removed | 6/12/2018*			
Enriquez Produce, Inc.	2418-2440 South Blue Island Avenue Chicago IL	ESE	0.23 / 1,220.11	107
	Facility No | Facility Status: *2042514 | Closed* ***Tank No | Status | Removed Date***: *1 | Removed | 11/19/2004, 2 | Removed | 11/19/2004, 4 | Removed | 11/19/2004, 7 | Removed | 10/20/2005, 3 | Removed | 11/19/2004, 5 | Removed | 11/19/2004, 6 | Removed | 11/19/2004*			

ENG - Sites with Engineering Controls

A search of the ENG database, dated Apr 17, 2025 has found that there are 1 ENG site(s) within approximately 0.50 miles of the project property.

Equal/Higher Elevation	Address	Direction	Distance (mi/ft)	Map Key
Public Building Commission	2300 South Western Avenue Chicago IL 60608	W	0.20 / 1,047.81	82

Equal/Higher Elevation	Address	Direction	Distance (mi/ft)	Map Key

INST - Institutional Controls

A search of the INST database, dated Apr 17, 2025 has found that there are 1 INST site(s) within approximately 0.50 miles of the project property.

Equal/Higher Elevation	Address	Direction	Distance (mi/ft)	Map Key
Public Building Commission	2300 South Western Avenue Chicago IL 60608	W	0.20 / 1,047.81	82

SRP - Illinois Site Remediation Program Database

A search of the SRP database, dated Apr 17, 2025 has found that there are 2 SRP site(s) within approximately 0.50 miles of the project property.

Equal/Higher Elevation	Address	Direction	Distance (mi/ft)	Map Key
Comar Properties	2330-2354 West Cermak Road Chicago IL 60608	NW	0.16 / 870.36	57
Public Building Commission	2300 South Western Avenue Chicago IL 60608	W	0.20 / 1,047.81	82

REM ASSESS - Document Explorer Remediation and Assessment Sites

A search of the REM ASSESS database, dated Mar 17, 2025 has found that there are 3 REM ASSESS site(s) within approximately 0.50 miles of the project property.

Equal/Higher Elevation	Address	Direction	Distance (mi/ft)	Map Key
Quality Pressure Washing - 170000331308	2303 S Western Ave Chicago IL 60608-3817	W	0.14 / 716.24	35
Comar Properties - 170001687057	2330-2354 W Cermak Rd Chicago IL 60608	NW	0.16 / 870.36	57
Public Bldg Comm of Chicago - 170000520666	2300 S Western Ave Chicago IL 60608	W	0.20 / 1,047.81	82

County

TANKS CHICAGO - Chicago Storage Tanks

A search of the TANKS CHICAGO database, dated Aug 21, 2024 has found that there are 53 TANKS CHICAGO site(s) within approximately 0.25 miles of the project property.

Equal/Higher Elevation	Address	Direction	Distance (mi/ft)	Map Key
H. PUCCINE	2226 S LEAVITT ST CHICAGO IL	NE	0.07 / 382.09	8
IDEAL ROLLER	2400 W 24TH ST CHICAGO IL	SW	0.08 / 432.24	13
IDEAL ROLLER	2400 W 24TH ST CHICAGO IL	SW	0.08 / 432.24	13
IDEAL ROLLER	2400 W 24TH ST CHICAGO IL	SW	0.08 / 432.24	13
GUIDE ROMANI	2401 S OAKLEY AVE CHICAGO IL	SW	0.09 / 453.67	15
SAINT MICHAEL SCHOOL	2313 W 24TH ST CHICAGO IL	SW	0.09 / 479.64	16
METROPOLITAN STATE BANK	2201 W CERMAK RD CHICAGO IL	NNE	0.13 / 679.07	24
ARCO OIL	2159 W CERMAK RD CHICAGO IL	NNE	0.13 / 698.15	30
SPEEDWAY 8309	2303 S WESTERN AVE CHICAGO IL	W	0.14 / 716.24	35
ERNSTER BROTHERS	2303 W CERMAK RD CHICAGO IL	NW	0.14 / 723.59	36
EDWARD KOSOWSKI	2319 W CERMAK RD CHICAGO IL	NW	0.14 / 746.47	38
SOCIETY OF ST . VINCENT DEPAUL	2235 S WESTERN AVE CHICAGO IL	WNW	0.14 / 747.95	39
AUTOZONE # 5246	2255 S WESTERN AVE CHICAGO IL	WNW	0.14 / 750.58	40

Equal/Higher Elevation	Address	Direction	Distance (mi/ft)	Map Key
MARTIN OIL	2305 S WESTERN AVE CHICAGO IL	W	0.15 / 794.38	45
MARTIN OIL	2305 S WESTERN AVE CHICAGO IL	W	0.15 / 794.38	45
SAINT MICHAEL RECTORY	2325 W 24TH PL CHICAGO IL	SW	0.16 / 828.72	49
FLEXI MAT CORPORATION	2244 S WESTERN AVE CHICAGO IL	WNW	0.16 / 846.11	53
THE SAMPSON COMPANY	2400 W 23RD ST CHICAGO IL	W	0.16 / 852.21	54
STANDARD OIL	2335 W CERMAK RD CHICAGO IL	NW	0.16 / 852.97	55
PARKING LOT	2335 W CERMAK RD CHICAGO IL	NW	0.16 / 852.97	55
PETE'S PRODUCE	2330 W CERMAK RD CHICAGO IL	NW	0.16 / 870.36	57
PETE'S PRODUCE	2330 W CERMAK RD CHICAGO IL	NW	0.16 / 870.36	57
PETE'S PRODUCE	2330 W CERMAK RD CHICAGO IL	NW	0.16 / 870.36	57
CRYSTAL CONSTRUCTION	2215 S WESTERN AVE CHICAGO IL	WNW	0.17 / 872.14	59
SHELL OIL	2401 S WESTERN AVE CHICAGO IL	WSW	0.17 / 896.99	64
SHELL OIL	2401 S WESTERN AVE CHICAGO IL	WSW	0.17 / 896.99	64

Equal/Higher Elevation	Address	Direction	Distance (mi/ft)	Map Key
F GIOVINNINI	2406 S WESTERN AVE CHICAGO IL	WSW	0.18 / 927.36	69
A & P	2222 S WESTERN AVE CHICAGO IL	WNW	0.18 / 930.11	70
A & P	2222 S WESTERN AVE CHICAGO IL	WNW	0.18 / 930.11	70
A & P	2222 S WESTERN AVE CHICAGO IL	WNW	0.18 / 930.11	70
A & P	2222 S WESTERN AVE CHICAGO IL	WNW	0.18 / 930.11	70
A & P	2222 S WESTERN AVE CHICAGO IL	WNW	0.18 / 930.11	70
A & P	2222 S WESTERN AVE CHICAGO IL	WNW	0.18 / 930.11	70
ANGLO KONTOS	2355 W CERMAK RD CHICAGO IL	NW	0.18 / 935.36	71
ANGLO KONTOS	2355 W CERMAK RD CHICAGO IL	NW	0.18 / 935.36	71
N/G (SEE 2401-13 W CERMAK)	2200 S WESTERN AVE CHICAGO IL	WNW	0.19 / 1,002.82	76
A & P FOOD STORES	2401 W CERMAK RD CHICAGO IL	WNW	0.20 / 1,073.10	84
A & P FOOD STORES	2401 W CERMAK RD CHICAGO IL	WNW	0.20 / 1,073.10	84
A & P FOOD STORES	2401 W CERMAK RD CHICAGO IL	WNW	0.20 / 1,073.10	84

Equal/Higher Elevation	Address	Direction	Distance (mi/ft)	Map Key
LEWIS NICHOLAS	2134 S WESTERN AVE CHICAGO IL	NW	0.22 / 1,151.85	98
GEORGE VOUTSINAS	2446 S WESTERN AVE CHICAGO IL	SW	0.23 / 1,240.61	109
GEORGE VOUTSINAS	2446 S WESTERN AVE CHICAGO IL	SW	0.23 / 1,240.61	109
GEORGE VOUTSINAS	2446 S WESTERN AVE CHICAGO IL	SW	0.23 / 1,240.61	109

Lower Elevation	Address	Direction	Distance (mi/ft)	Map Key
G. LAMBARDI	2354 S LEAVITT ST CHICAGO IL	SE	0.05 / 271.94	5
CHICAGO SURFACE LINES	2400 S LEAVITT ST CHICAGO IL	SE	0.08 / 405.91	11
ILLINOIS CAPITAL DEVELOPMENT BOARD	2201 W 24TH ST CHICAGO IL	S	0.11 / 569.62	17
ILLINOIS CAPITAL DEVELOPMENT BOARD	2201 W 24TH ST CHICAGO IL	S	0.11 / 569.62	17
ILLINOIS CAPITAL DEVELOPMENT BOARD	2201 W 24TH ST CHICAGO IL	S	0.11 / 569.62	17
ILLINOIS CAPITAL DEVELOPMENT BOARD	2201 W 24TH ST CHICAGO IL	S	0.11 / 569.62	17
ILLINOIS CAPITAL DEVELOPMENT BOARD	2201 W 24TH ST CHICAGO IL	S	0.11 / 569.62	17
DORMAN DUNN	2127 W CERMAK RD CHICAGO IL	NE	0.16 / 841.47	51

Lower Elevation	Address	Direction	Distance (mi/ft)	Map Key
TRILLA PRODUCTS	2524 S BLUE ISLAND AVE CHICAGO IL	S	0.18 / 965.13	74
COMMERCIAL BUILDING	2490 S BLUE ISLAND AVE CHICAGO IL	SE	0.18 / 965.55	75

PERMITS CHICAGO - Chicago Environmental Permits

A search of the PERMITS CHICAGO database, dated Jun 15, 2023 has found that there are 130 PERMITS CHICAGO site(s) within approximately 0.12 miles of the project property.

Equal/Higher Elevation	Address	Direction	Distance (mi/ft)	Map Key
JUSTIN SCALES	2324 S OAKLEY AVE IL	WSW	0.03 / 161.65	2
2334-36 OAKLEY	2334 S OAKLEY AVE IL	WSW	0.03 / 181.23	3
WYNDCTY PROPERTIES	2334 S OAKLEY AVE IL	WSW	0.03 / 181.23	3
KETIH ALESSI	2354 S OAKLEY AVE IL	SW	0.06 / 331.19	6
CHICAGO PUBLIC SCHOOLS	2317 W 23RD ST, CHICAGO, IL IL	W	0.07 / 359.64	7
ADOLFO VEGA	2226 S LEAVITT ST, CHICAGO, IL IL	NE	0.07 / 382.09	8
ADOLFO VEGA	2226 S LEAVITT ST, CHICAGO, IL IL	NE	0.07 / 382.09	8
CHICAGO PUBLIC SCHOOLS	2317 W 23RD PL, CHICAGO, IL IL	WSW	0.07 / 386.26	9
JESUS ROCHA	2224 S LEAVITT ST, CHICAGO, IL IL	NE	0.08 / 429.45	12

Equal/Higher Elevation	Address	Direction	Distance (mi/ft)	Map Key
STANLEY BUDUCH	2401 S OAKLEY AVE, CHICAGO, IL IL	SW	0.09 / 453.67	15
S. BODUCH	2401 S OAKLEY AVE, CHICAGO, IL IL	SW	0.09 / 453.67	15
APARTMENT BUILDING	2215 W CERMAK RD IL	NNE	0.13 / 670.23	23
METROPOLITAN BANK	2201 W CERMAK RD, CHICAGO, IL IL	NNE	0.13 / 679.07	24
METROPOLIS BANK & TRUST C	2201 W CERMAK RD, CHICAGO, IL IL	NNE	0.13 / 679.07	24
OJEDA DEVELOPMENT, LLC	2242 W CERMAK RD, CHICAGO, IL IL	NNW	0.13 / 680.07	25
2258 W CERMAK CLEANING	2258 W CERMAK RD IL	NNW	0.13 / 687.89	26
MUTUAL FEDERAL SAVINGS	2212 W CERMAK RD, CHICAGO, IL IL	NNE	0.13 / 689.00	27
RICHARD JENKINS	2145 W CERMAK RD IL	NE	0.13 / 696.29	29
MARY VAZQUEZ	2159 W CERMAK RD IL	NNE	0.13 / 698.15	30
CHICAGO TRANSIT AUTHORITY	2200 W CERMAK RD IL	NNE	0.13 / 698.91	31
2345 WEST 24TH STREET	2345 W 24TH ST IL	WSW	0.14 / 716.07	34
SPEEDWAY 8309	2303 S WESTERN AVE, CHICAGO, IL IL	W	0.14 / 716.24	35

Equal/Higher Elevation	Address	Direction	Distance (mi/ft)	Map Key
SPEEDWAY #8309	2303 S WESTERN AVE IL	W	0.14 / 716.24	35
SPEEDWAY 8309	2303 S WESTERN AVE, CHICAGO, IL IL	W	0.14 / 716.24	35
SPEEDWAY 8309	2303 S WESTERN AVE, CHICAGO, IL IL	W	0.14 / 716.24	35
SPEEDWAY 8309	2303 S WESTERN AVE, CHICAGO, IL IL	W	0.14 / 716.24	35
SPEEDWAY 8309	2303 S WESTERN AVE, CHICAGO, IL IL	W	0.14 / 716.24	35
SPEEDWAY 8309	2303 S WESTERN AVE, CHICAGO, IL IL	W	0.14 / 716.24	35
SPEEDWAY # 8309	2303 S WESTERN AVE IL	W	0.14 / 716.24	35
SPEEDWAY 8309	2303 S WESTERN AVE, CHICAGO, IL IL	W	0.14 / 716.24	35
SPEEDWAY 8309	2303 S WESTERN AVE, CHICAGO, IL IL	W	0.14 / 716.24	35
MARATHON OIL CO	2303 S WESTERN AVE, CHICAGO, IL IL	W	0.14 / 716.24	35
SPEEDWAY 8309	2303 S WESTERN AVE, CHICAGO, IL IL	W	0.14 / 716.24	35
	2303 S WESTERN AVE IL	W	0.14 / 716.24	35
SPEEDWAY 8309	2303 S WESTERN AVE, CHICAGO, IL IL	W	0.14 / 716.24	35

Equal/Higher Elevation	Address	Direction	Distance (mi/ft)	Map Key
SPEEDWAY # 8309	2303 S WESTERN AVE IL	W	0.14 / 716.24	35
SPEEDWAY 8309	2303 S WESTERN AVE, CHICAGO, IL IL	W	0.14 / 716.24	35
SPEEDWAY 8309	2303 S WESTERN AVE IL	W	0.14 / 716.24	35
SPEEDWAY #8309	2303 S WESTERN AVE IL	W	0.14 / 716.24	35
Speedway #8309	2303 S. Western Ave. IL	W	0.14 / 716.24	35
SPEEDWAY #8309	2303 S WESTERN AVE IL	W	0.14 / 716.24	35
Speedway #8309	2303 S. Western Ave. IL	W	0.14 / 716.24	35
Speedway #8309	2303 S. Western Ave. IL	W	0.14 / 716.24	35
Speedway #8309	2303 S. Western Ave. IL	W	0.14 / 716.24	35
NGA LU DIEP	2303 W CERMAK RD, CHICAGO, IL IL	NW	0.14 / 723.59	36
NGA LUDIEP	2303 W CERMAK RD, CHICAGO, IL IL	NW	0.14 / 723.59	36
GUS KITSOS	2325 W CERMAK RD, CHICAGO, IL IL	NW	0.14 / 733.05	37
BUILDING	2235 S WESTERN AVE, CHICAGO, IL IL	WNW	0.14 / 747.95	39

Equal/Higher Elevation	Address	Direction	Distance (mi/ft)	Map Key
AUTOZONE # 5246	2255 S WESTERN AVE, CHICAGO, IL IL	WNW	0.14 / 750.58	40
THE PEP BOYS	2255 S WESTERN AVE, CHICAGO, IL IL	WNW	0.14 / 750.58	40
ALIVIO MEDICAL CENTER	2355 S WESTERN AVE, CHICAGO, IL IL	WSW	0.15 / 793.77	44
AIR RITE HTG & COOLING	2359 S WESTERN AVE, CHICAGO, IL IL	WSW	0.15 / 793.77	44
ALIVIO MEDICAL CENTER	2359 S WESTERN AVE, CHICAGO, IL IL	WSW	0.15 / 793.77	44
WENDY MUSICK	2244 S WESTERN AVE, CHICAGO, IL IL	WNW	0.16 / 846.11	53
FLEXI MAT CORPORATION	2244 S WESTERN AVE, CHICAGO, IL IL	WNW	0.16 / 846.11	53
2244 S WESTERN AVE.	2244 S WESTERN AVE IL	WNW	0.16 / 846.11	53
MICHEAL LYNCH / DAVITA INC	2335 W CERMAK RD, CHICAGO, IL IL	NW	0.16 / 852.97	55
CRYSTAL REALTY INC.	2335 W CERMAK RD IL	NW	0.16 / 852.97	55
MEINEKE MUFFLERS	2219 S WESTERN AVE, CHICAGO, IL IL	WNW	0.16 / 866.00	56
JAMES DREMONAS	2330 W CERMAK RD, CHICAGO, IL IL	NW	0.16 / 870.36	57
BANK OF AMERICA	2332 W CERMAK RD, CHICAGO, IL IL	NW	0.16 / 870.36	57

Equal/Higher Elevation	Address	Direction	Distance (mi/ft)	Map Key
CULLUM, TERRY	2337 W CERMAK RD, CHICAGO, IL IL	NW	0.17 / 875.18	61
PIZZA HUT OF AMERICA	2337 W CERMAK RD, CHICAGO, IL IL	NW	0.17 / 875.18	61
CHARTERED ENTERPRISES, LLC	2407 W 23RD ST, CHICAGO, IL IL	W	0.17 / 896.49	63
JOSIAH PICKARD PUBLIC SCHOOL	2301 W 21ST PL IL	NW	0.17 / 901.11	65
SAM PATEL	2352 W CERMAK RD, CHICAGO, IL IL	NW	0.17 / 906.56	66
SANJ RHATAU	2356 W CERMAK RD, CHICAGO, IL IL	NW	0.17 / 910.59	68
DUNKIN DONUTS	2356 W CERMAK RD, CHICAGO, IL IL	NW	0.17 / 910.59	68
RONALD MICHELON	2413 S WESTERN AVE IL	WSW	0.18 / 957.69	73
FAIRPLAY FOODS	2200 S WESTERN AVE IL	WNW	0.19 / 1,002.82	76
FAIRPLAY INC.	2200 S WESTERN AVE IL	WNW	0.19 / 1,002.82	76
FAIRPLAY FOODS	2200 S WESTERN AVE IL	WNW	0.19 / 1,002.82	76
FAIRPLAY FOODS	2200 S WESTERN AVE, CHICAGO, IL IL	WNW	0.19 / 1,002.82	76
FAIRPLAY FOODS	2200 S WESTERN AVE, CHICAGO, IL IL	WNW	0.19 / 1,002.82	76

Equal/Higher Elevation	Address	Direction	Distance (mi/ft)	Map Key
PAUL TSAKIRIS	2200 W 21ST PL IL	NNE	0.19 / 1,027.74	77
ZAINUB MAHBOOB	2300 S WESTERN AVE IL	W	0.20 / 1,047.81	82
KCTK GROUP, LLC	2437 S WESTERN AVE, CHICAGO, IL IL	SW	0.21 / 1,104.37	89
2434 S WESTERN	2434 S WESTERN AVE IL	SW	0.21 / 1,116.99	92
WENJUN JIANG	2330 S WESTERN AVE, CHICAGO, IL IL	NW	0.21 / 1,119.45	93
EL MILAGRO, INC.	2140 S WESTERN AVE IL	NW	0.22 / 1,149.12	96
WERD & SFCHAEFER TIRE CO.	2140 S WESTERN AVE, CHICAGO, IL IL	NW	0.22 / 1,149.12	96
EL MILAGRO	2140 S WESTERN AVE IL	NW	0.22 / 1,149.12	96
EL MILAGRO, INC.	2140 S WESTERN AVE, CHICAGO, IL IL	NW	0.22 / 1,149.12	96
MUJERES, LATINAS EN ACCION	2126 W 21ST PL, CHICAGO, IL IL	NE	0.22 / 1,151.07	97
MUJERES LATINAS CENTER	2124 W 21ST PL, CHICAGO, IL IL	NE	0.22 / 1,152.27	99
PAM AND LOUIS KLISZ	2343 W 25TH ST, CHICAGO, IL IL	SW	0.22 / 1,186.57	100
WILLIAM H FINKLEACADEMY	2332 S WESTERN AVE, CHICAGO, IL IL	W	0.23 / 1,200.90	102

Equal/Higher Elevation	Address	Direction	Distance (mi/ft)	Map Key
HAMMOND SPRY SCHOOL	2332 S WESTERN AVE, CHICAGO, IL IL	W	0.23 / 1,200.90	102
AMERICAN METALS COMPANY	2420 W CERMAK RD IL	WNW	0.23 / 1,208.54	104
AMERICAN METALS CO.	2420 W CERMAK RD, CHICAGO, IL IL	WNW	0.23 / 1,208.54	104
DANIEL PADILLA	2056 W CERMAK RD IL	NE	0.23 / 1,230.16	108
GEORGE VOUTSINAS	2446 S WESTERN AVE, CHICAGO, IL IL	SW	0.23 / 1,240.61	109
GEORGE VOURTSINAS	2446 S WESTERN AVE, CHICAGO, IL IL	SW	0.23 / 1,240.61	109
ROTATION DYNAMICS CORP.	2448 W 24TH ST, CHICAGO, IL IL	WSW	0.24 / 1,254.73	110
ROTATION DYNAMICS CORP.	2448 W 24TH ST, CHICAGO, IL IL	WSW	0.24 / 1,254.73	110
ROTATION DYNAMICS CORPORA	2448 W 24TH ST, CHICAGO, IL IL	WSW	0.24 / 1,254.73	110

Lower Elevation	Address	Direction	Distance (mi/ft)	Map Key
MARIA E. SANCHEZ	2156 W 23RD ST, CHICAGO, IL IL	ENE	0.04 / 212.29	4
ANTHONY J KUSTEC	2139 W 23RD PL IL	ESE	0.08 / 403.97	10
CPS	2410 S LEAVITT ST, CHICAGO, IL IL	S	0.12 / 611.60	19
SOUHEIL & YOUSSRA CHEHADE	2126 W 24TH ST, CHICAGO, IL IL	ESE	0.12 / 612.77	20

Lower Elevation	Address	Direction	Distance (mi/ft)	Map Key
THE CATHOLIC BISHOP OF CHICAGO	2127 W 22ND PL, CHICAGO, IL IL	ENE	0.12 / 640.72	21
ST. PAUL'S CATHOLIC CHURCH	2127 W 22ND PL, CHICAGO, IL IL	ENE	0.12 / 640.72	21
ST PAUL'S CHURCH	2127 W 22ND PL IL	ENE	0.12 / 640.72	21
2127 W 22ND PLACE_ST PAUL CATH	2127 W 22ND PL IL	ENE	0.12 / 640.72	21
2127 W 22ND PL._ST. PAUL CATHO	2127 W 22ND PL IL	ENE	0.12 / 640.72	21
JASON DONAJKOWSKI	2433 S OAKLEY AVE IL	SSW	0.13 / 710.46	32
2435-37 SOUTH LEAVITT STREET	2435 S LEAVITT ST IL	SSE	0.14 / 760.59	41
CAFE DE HARO	2436 S OAKLEY AVE, CHICAGO, IL IL	SSW	0.15 / 768.77	42
JAVIER HARO	2436 S OAKLEY AVE, CHICAGO, IL IL	SSW	0.15 / 768.77	42
25 OAKLEY LAND PARCEL	2235 W COULTER ST IL	S	0.16 / 870.67	58
25 Oakley Land Parcel, LLC	2237 West Coulter Street IL	S	0.16 / 870.67	58
ANDRES SOTO	2514 S BLUE ISLAND AVE, CHICAGO, IL IL	SSE	0.18 / 953.63	72

Lower Elevation	Address	Direction	Distance (mi/ft)	Map Key
SORINI RING MANUFACTURING	2524 S BLUE ISLAND AVE, CHICAGO, IL IL	S	0.18 / 965.13	74
PETER MAY	2524 S BLUE ISLAND AVE, CHICAGO, IL IL	S	0.18 / 965.13	74
RADOLFA GUERRERO	2530 S BLUE ISLAND AVE, CHICAGO, IL IL	S	0.18 / 965.13	74
SORINI RING MANUFACTURING	2524 S BLUE ISLAND AVE, CHICAGO, IL IL	S	0.18 / 965.13	74
SORINI MFG.	2524 S BLUE ISLAND AVE, CHICAGO, IL IL	S	0.18 / 965.13	74
SORINI MFG	2524 S BLUE ISLAND AVE IL	S	0.18 / 965.13	74
SALVADOR MOTA	2466 S BLUE ISLAND AVE, CHICAGO, IL IL	ESE	0.20 / 1,036.38	78
CHICAGO SOUTH WATER MARKET	2503 S BLUE ISLAND AVE, CHICAGO, IL IL	SSE	0.20 / 1,039.96	80
2317 W 25TH ST	2317 W 25TH ST IL	SSW	0.20 / 1,070.26	83
SALVADOR MOTA	2462 S BLUE ISLAND AVE, CHICAGO, IL IL	ESE	0.21 / 1,083.74	86
MAGDALENA ORTIZ	2040 W COULTER ST, CHICAGO, IL IL	E	0.21 / 1,110.64	90
ENRIQUE HERNANDEZ	2049 W CERMAK RD IL	ENE	0.22 / 1,146.27	95
ROSE MARIE GUERRERO	2030 W COULTER ST, CHICAGO, IL IL	E	0.23 / 1,191.38	101

Lower Elevation	Address	Direction	Distance (mi/ft)	Map Key
PABLO ENRIQUEZ	2444 S BLUE ISLAND AVE, CHICAGO, IL IL	ESE	0.23 / 1,202.70	103
GUERRERO AUTO REPAIR	2037 W CERMAK RD IL	ENE	0.23 / 1,217.02	105
GUERRERO AUTO REPAIR	2037 W CERMAK RD, CHICAGO, IL IL	ENE	0.23 / 1,217.02	105
GUERRERO AUTO REPAIR	2037 W CERMAK RD IL	ENE	0.23 / 1,217.02	105
FRED GONZALEZ	2520 S OAKLEY AVE, CHICAGO, IL IL	SSW	0.24 / 1,267.43	111

Non Standard

Federal

FINDS/FRS - Facility Registry Service/Facility Index

A search of the FINDS/FRS database, dated Apr 23, 2025 has found that there are 29 FINDS/FRS site(s) within approximately 0.02 miles of the project property.

Equal/Higher Elevation	Address	Direction	Distance (mi/ft)	Map Key
DE LA CRUZ MATH/SCIENCE SPEC	2317 W 23RD PL CHICAGO IL 60608 ***Registry ID**: 110005951791*	WSW	0.07 / 386.26	9
2218 W CERMAK	2218 W CERMAK CHICAGO IL 60608 ***Registry ID**: 110038218023*	NNE	0.13 / 690.96	28
QUICK CLEAN CENTER	2145 W CERMAK CHICAGO IL 60608-4005 ***Registry ID**: 110005860719*	NE	0.13 / 696.29	29
SPEEDWAY 8309	2303 S WESTERN AVE CHICAGO IL 60608 ***Registry ID**: 110005953334*	W	0.14 / 716.24	35
ST VINCENT DEPAUL	2235 S WESTERN AVE CHICAGO IL 60608	WNW	0.14 / 747.95	39

Equal/Higher Elevation	Address	Direction	Distance (mi/ft)	Map Key
	***Registry ID**: 110005864797*			
AUTO ZONE	2255 S WESTERN AVE CHICAGO IL 60608	WNW	0.14 / 750.58	**40**
	***Registry ID**: 110018440230*			
PEP BOYS #886	2255 S WESTERN AVE CHICAGO IL 60608	WNW	0.14 / 750.58	**40**
	***Registry ID**: 110005955742*			
CONRAIL RAILYARD	23RD ST & WESTERN AVE CHICAGO IL 60616	W	0.16 / 819.00	**46**
	***Registry ID**: 110018210540*			
ST MICHAEL SCHOOL	2315 W 24TH PLACE CHICAGO IL 60608	SW	0.16 / 824.36	**48**
	***Registry ID**: 110037156859*			
PAYLESS MUFFLER & BRAKE	2219 S WESTERN CHICAGO IL 60608	WNW	0.16 / 866.00	**56**
	***Registry ID**: 110018318550*			
GIANT AUTO SUPPLY	2337 W CERMAK CHICAGO IL 60608-3811	NW	0.17 / 875.18	**61**
	***Registry ID**: 110005926203*			
JOSIAH L PICKARD SCHOOL	2301 W 21ST PL CHICAGO IL 60608	NW	0.17 / 901.11	**65**
	***Registry ID**: 110005806002*			
WOOLWORTH 31630	2118 W CERMAK RD CHICAGO IL 60608	NE	0.17 / 909.02	**67**
	***Registry ID**: 110018207723*			
SILVER COIN	2104 W CERMAK CHICAGO IL 60608-4006	NE	0.20 / 1,047.45	**81**
	***Registry ID**: 110005838683*			
PUBLIC BLDG COMM OF CHICAGO	2300 S WESTERN AVE CHICAGO IL 60608	W	0.20 / 1,047.81	**82**
	***Registry ID**: 110018209366*			
WERD & SCHAEFER TIRE CO	2140 S WESTERN AVE CHICAGO IL 60608	NW	0.22 / 1,149.12	**96**
	***Registry ID**: 110018322796*			
WILLIAM FINKL SCHOOL	2332 S WESTERN AVE CHICAGO IL 60608	W	0.23 / 1,200.90	**102**
	***Registry ID**: 110003045623*			
ELASTOMER PROCESSING GROUP - CHICAGO	2448 W 24TH ST CHICAGO IL 60608	WSW	0.24 / 1,254.73	**110**

Equal/Higher Elevation	Address	Direction	Distance (mi/ft)	Map Key
	***Registry ID**: 110000433932*			
EXCEL ELECTRIC SVC CO	2121 S WESTERN AVE CHICAGO IL 60608	NW	0.25 / 1,315.87	112
	***Registry ID**: 110018476353*			

Lower Elevation	Address	Direction	Distance (mi/ft)	Map Key
CHICAGO TRANSIT AUTHORITY	2201 W 24TH ST CHICAGO IL 60608	S	0.11 / 569.62	17
	***Registry ID**: 110018322625*			
ST PAUL - SCHOOL HALL	2131 W 22ND CHICAGO IL 60613	ENE	0.12 / 608.30	18
	***Registry ID**: 110036144311*			
IRMA C RUIZ SCHOOL	2410 S LEAVITT ST CHICAGO IL 60608	S	0.12 / 611.60	19
	***Registry ID**: 110003047097*			
ST PAUL RECTORY	2127 W 22ND CHICAGO IL 60608	ENE	0.12 / 640.72	21
	***Registry ID**: 110043832751*			
2124 W 22ND PL	2124 W 22ND PL CHICAGO IL 60621	ENE	0.12 / 658.87	22
	***Registry ID**: 110043833171*			
2100 W 23RD	2100 W 23RD CHICAGO IL 60612	E	0.15 / 792.41	43
	***Registry ID**: 110036144302*			
SUPERMERCADO EL GUERO NO. 8, INC.	2101 WEST CERMAK ROAD CHICAGO IL 60608	NE	0.16 / 830.13	50
	***Registry ID**: 110058913528*			
BERGER US INC	2524 S. BLUE ISLAND AVENUE CHICAGO IL 60608-4934	S	0.18 / 965.13	74
	***Registry ID**: 110001817801*			
IEPA OER	2049 W COULTER CHICAGO IL 60608	ESE	0.21 / 1,112.83	91
	***Registry ID**: 110018189690*			
H&H TIRE COMPANY	2455 S HOYNE AVE CHICAGO IL 60608	SE	0.23 / 1,217.40	106
	***Registry ID**: 110001685917*			

TRIS - Toxics Release Inventory (TRI) Program

A search of the TRIS database, dated Sep 20, 2023 has found that there are 1 TRIS site(s) within approximately 0.02 miles of the project property.

Equal/Higher Elevation	Address	Direction	Distance (mi/ft)	Map Key
ACE MIDWEST	2448 W 24TH ST CHICAGO IL 60608	WSW	0.24 / 1,254.73	110

HMIRS - Hazardous Materials Information Reporting System

A search of the HMIRS database, dated May 29, 2024 has found that there are 1 HMIRS site(s) within approximately 0.12 miles of the project property.

Equal/Higher Elevation	Address	Direction	Distance (mi/ft)	Map Key
	2448 W 24TH ST CHICAGO IL	WSW	0.24 / 1,254.73	110

PRP - Potentially Responsible Parties List

A search of the PRP database, dated Apr 25, 2025 has found that there are 4 PRP site(s) within approximately 0.02 miles of the project property.

Equal/Higher Elevation	Address	Direction	Distance (mi/ft)	Map Key
AMERICAN METALS CO.	2420 W.CERMAK RD. CHICAGO IL 60608 ***Site EPA ID**: ILN000508078*	WNW	0.23 / 1,208.54	104
OSCAR SOSTILLO	2420 W. CERMAK ROAD CHICAGO IL 60608 ***Site EPA ID**: ILN000508078*	WNW	0.23 / 1,208.54	104
OSCAR M. CASTILLO	2420 WEST CERMAK ROAD CHICAGO IL 60608 ***Site EPA ID**: ILN000508078*	WNW	0.23 / 1,208.54	104

Lower Elevation	Address	Direction	Distance (mi/ft)	Map Key
SORINI MANUFACTURING	2524 SOUTH BLUE ISLAND AVE. CHICAGO IL 60608 ***Site EPA ID**: IND016360265*	S	0.18 / 965.13	74

ICIS - Integrated Compliance Information System (ICIS)

A search of the ICIS database, dated May 3, 2025 has found that there are 4 ICIS site(s) within approximately 0.02 miles of the project property.

Equal/Higher Elevation	Address	Direction	Distance (mi/ft)	Map Key
ROTATION DYNAMICS CORP	2448 W 24TH ST CHICAGO IL 60608 ***Registry ID**: 110002391019*	WSW	0.24 / 1,254.73	110

Lower Elevation	Address	Direction	Distance (mi/ft)	Map Key
SUPERMERCADO EL GUERO NO. 8, INC.	2101 WEST CERMAK ROAD CHICAGO IL 60608 ***Registry ID**: 110058913528*	NE	0.16 / 830.13	50
SORINI RING MANUFACTURING CO INC	2524 S BLUE ISLAND AVE CHICAGO IL 60608 ***Registry ID**: 110001817801*	S	0.18 / 965.13	74
H&H TIRE COMPANY	2455 S HOYNE AVE CHICAGO IL 60690 ***Registry ID**: 110001685917*	SE	0.23 / 1,217.40	106

AFS - Air Facility System

A search of the AFS database, dated Oct 17, 2014 has found that there are 3 AFS site(s) within approximately 0.02 miles of the project property.

Equal/Higher Elevation	Address	Direction	Distance (mi/ft)	Map Key
ROTATION DYNAMICS CORP	2448 W 24TH ST CHICAGO IL 60608	WSW	0.24 / 1,254.73	110

Lower Elevation	Address	Direction	Distance (mi/ft)	Map Key
SORINI RING MANUFACTURING CO INC	2524 S BLUE ISLAND AVE CHICAGO IL 60608	S	0.18 / 965.13	74
H&H TIRE COMPANY	2455 S HOYNE AVE CHICAGO IL 60690	SE	0.23 / 1,217.40	106

State

SPILLS - Spills and Incidents

A search of the SPILLS database, dated Apr 2, 2025 has found that there are 21 SPILLS site(s) within approximately 0.12 miles of the project property.

Equal/Higher Elevation	Address	Direction	Distance (mi/ft)	Map Key
Metra	Milwaukee in between Canal and Clinton Chicago IL	WSW	0.01 / 73.80	1

Equal/Higher Elevation	Address	Direction	Distance (mi/ft)	Map Key
	***Incident No**: H-2011-0814*			
Speedway	Speedway 8309- 2303 S. Western Ave. Chicago IL	W	0.14 / 715.45	33
	***Incident No**: H-2019-1195*			
SPEEDWAY-SUPERAMERICA	2303 S WESTERN AVE CHICAGO IL	W	0.14 / 716.24	35
	***Incident No**: 983057*			
#3	2303 S. WESTERN AVE. CHICAGO IL	W	0.14 / 716.24	35
	***Incident No**: H 2000 0916*			
MARTIN OIL	2303 S. WESTERN AVE. CHICAGO IL	W	0.14 / 716.24	35
	***Incident No**: 961444*			
MARTIN OIL MARKETING	2303 SOUTH WESTON AVE. CHICAGO IL	W	0.14 / 716.24	35
	***Incident No**: 971272*			
#3	2303 S. WESTERN AVE. CHICAGO IL	W	0.14 / 716.24	35
	***Incident No**: H 2001 1590*			
MARTIN OIL	2303 S WESTERN AVE. CHICAGO IL	W	0.14 / 716.24	35
	***Incident No**: 962230*			
MARTIN OIL MARKETING LTD	2303 S. WESTERN AVE. CHICAGO IL	W	0.14 / 716.24	35
	***Incident No**: 932990*			
SPEEDWAY SUPERAMERICA	2303 SOUTH WESTERN AVE. CHICAGO IL	W	0.14 / 716.24	35
	***Incident No**: 992821*			
Speedway, LLC	2303 S Western Ave Chicago IL	W	0.14 / 716.24	35
	***Incident No**: H-2014-1441*			
EITHER CHIC.NW OR CONRAIL	22ND. ST. & WESTERN AVE. CHICAGO IL	WNW	0.17 / 886.96	62
	***Incident No**: 931348*			
MOTOR WORKS SERVICE CENTER	2401 S. WESTERN AVE. CHICAGO IL	WSW	0.17 / 896.99	64
	***Incident No**: 20000133*			
S.N.A.P., an Illinois part,	2100 West Cermak Rd.on the west side of blgg. Broadview, Il IL	NE	0.20 / 1,075.48	85

Equal/Higher Elevation	Address	Direction	Distance (mi/ft)	Map Key
	***Incident No**: H-2007-1363*			
WARD/SCHAEFER TIRE CO.	2140 S. WESTERN AVE. CHICAGO IL	NW	0.22 / 1,149.12	96
	***Incident No**: 942417*			

Lower Elevation	Address	Direction	Distance (mi/ft)	Map Key
H. KRAMER & CO.	1345 W 24TH ST. CHICAGO IL	ESE	0.16 / 845.35	52
	***Incident No**: 990477*			
#3	2524 SOUTH BLUE ISLAND CHICAGO IL	S	0.18 / 965.13	74
	***Incident No**: H 2000 1488*			
UNKN. ABANDONED DRUMS	2358 Seeley CHICAGO IL	E	0.21 / 1,085.12	87
	***Incident No**: 891617*			
UNKNOWN	2049 W. COULTER CHICAGO IL	ESE	0.21 / 1,112.83	91
	***Incident No**: 950959*			
ENRIQUEZ PRODUCE INC	2418-2440 S BLUE ISLAND CHICAGO IL	ESE	0.23 / 1,220.11	107
	***Incident No**: H 2004 1390*			
ENRIQUEZ PRODUCE	2440 S. BLUE ISLAND CHICAGO IL	ESE	0.23 / 1,220.11	107
	***Incident No**: H 2005 1452*			

SPILL OER - Emergency Response Releases & Spills Database

A search of the SPILL OER database, dated Mar 27, 2025 has found that there are 1 SPILL OER site(s) within approximately 0.12 miles of the project property.

Lower Elevation	Address	Direction	Distance (mi/ft)	Map Key
CHICAGO TRANSIT AUTHORITY	2201 W. 24TH ST. CHICAGO IL	S	0.11 / 569.62	17
	***Incident ID**: NL861299*			

IEPA DOCS - IEPA Document Explorer

A search of the IEPA DOCS database, dated Mar 17, 2025 has found that there are 24 IEPA DOCS site(s) within approximately 0.02 miles of the project property.

Equal/Higher Elevation	Address	Direction	Distance (mi/ft)	Map Key
De La Cruz Math/science Spec	2317 W 23rd Pl Chicago IL 60608	WSW	0.07 / 386.26	9
Quick Clean Center	2145 W Cermak Chicago IL 60608	NE	0.13 / 696.29	29
Auto Zone	2255 S Western Ave Chicago IL 60608	WNW	0.14 / 750.58	40
Alivio Medical Center	2355 S Western Ave Chicago IL 60608	WSW	0.15 / 793.77	44
Conrail Railyard	23rd St & Western Ave Chicago IL 60616	W	0.16 / 819.00	46
Payless Muffler & Brake	2219 S Western Chicago IL 60608	WNW	0.16 / 866.00	56
St Vincent Depaul	2235 S Western Chicago IL 60608	WNW	0.17 / 873.73	60
Giant Auto Supply	2337 W Cermak Chicago IL 60608	NW	0.17 / 875.18	61
Johnnys Auto Sales	2401 S Western Ave Chicago IL 60608	WSW	0.17 / 896.99	64
Josiah L Pickard School	2301 W 21st Pl Chicago IL 60608	NW	0.17 / 901.11	65
Woolworth 31630	2118 W Cermak Rd Chicago IL 60608	NE	0.17 / 909.02	67
Silver Coin	2104 W Cermak Chicago IL 60608	NE	0.20 / 1,047.45	81
Werd & Schaefer Tire Co	2140 S Western Ave Chicago IL 60608	NW	0.22 / 1,149.12	96

Equal/Higher Elevation	Address	Direction	Distance (mi/ft)	Map Key
William Finkl School	2332 S Western Ave Chicago IL 60608	W	0.23 / 1,200.90	102
Elastomer Processing Corp	2448 W 24th St Chicago IL 60608	WSW	0.24 / 1,254.73	110
Excel Electric Svc Co	2121 S Western Ave Chicago IL 60608	NW	0.25 / 1,315.87	112

Lower Elevation	Address	Direction	Distance (mi/ft)	Map Key
Chicago Transit Authority	2201 W 24th St Chicago IL 60608	S	0.11 / 569.62	17
Irma C Ruiz School	2410 S Leavitt Chicago IL 60608	S	0.12 / 611.60	19
Sorini Ring Manufacturing Co Inc	2524 S Blue Island Ave Chicago IL 60608-4934	S	0.18 / 965.13	74
Progressive Sheet Metal	2460 S Blue Island Ave Chicago IL 60608	ESE	0.20 / 1,039.12	79
Steinbarth, Ralph	2503 Blue Island Ave Chicago IL 60608	SE	0.21 / 1,103.84	88
Iepa Oer	2049 W Coulter Chicago IL 60608	ESE	0.21 / 1,112.83	91
Enriquez Produce Inc	2418-2440 S Blue Island Chicago IL 60608	ESE	0.23 / 1,220.11	107
Perez, Rodrigo	2312 S Damen Ave Chicago IL 60608	E	0.25 / 1,318.42	113

TIER 2 - Tier 2 Report

A search of the TIER 2 database, dated May 10, 2023 has found that there are 7 TIER 2 site(s) within approximately 0.12 miles of the project property.

Equal/Higher Elevation	Address	Direction	Distance (mi/ft)	Map Key
Speedway 8309	2303 South Western Ave. Chicago IL 606083817	W	0.14 / 716.24	35
Speedway #8309	2303 South Western Ave. Chicago IL 60608	W	0.14 / 716.24	35
Speedway #8309	2303 South Western Ave. Chicago IL 606083817	W	0.14 / 716.24	35
Elastomer Processing Group - Chicago	2448 West 24th Street Chicago IL 60608	WSW	0.24 / 1,254.73	110
Ace Midwest	2448 West 24th Street Chicago IL 60608	WSW	0.24 / 1,254.73	110

Lower Elevation	Address	Direction	Distance (mi/ft)	Map Key
Sorini Ring / Berger -US	2524 S Blue Island Ave Chicago IL 60608	S	0.18 / 965.13	74
Sorini Ring	2524 S Blue Island Ave Chicago IL 60608	S	0.18 / 965.13	74


AIR PERMITS - Air Permits

A search of the AIR PERMITS database, dated Mar 17, 2025 has found that there are 4 AIR PERMITS site(s) within approximately 0.25 miles of the project property.

Equal/Higher Elevation	Address	Direction	Distance (mi/ft)	Map Key
Speedway 8309	2303 S Western Ave Chicago IL 60608-3817	W	0.14 / 716.24	35
Rotation Dynamics Corp	2448 W 24th St Chicago IL 60608-3703	WSW	0.24 / 1,254.73	110

Lower Elevation	Address	Direction	Distance (mi/ft)	Map Key
Berger US Inc - 170000053439	2524 S Blue Island Ave Chicago IL 60608-4934	S	0.18 / 965.13	74

Lower Elevation	Address	Direction	Distance (mi/ft)	Map Key
H & H Tire Co	2455 S Hoyne Ave Chicago IL 60608	SE	0.23 / 1,217.40	106

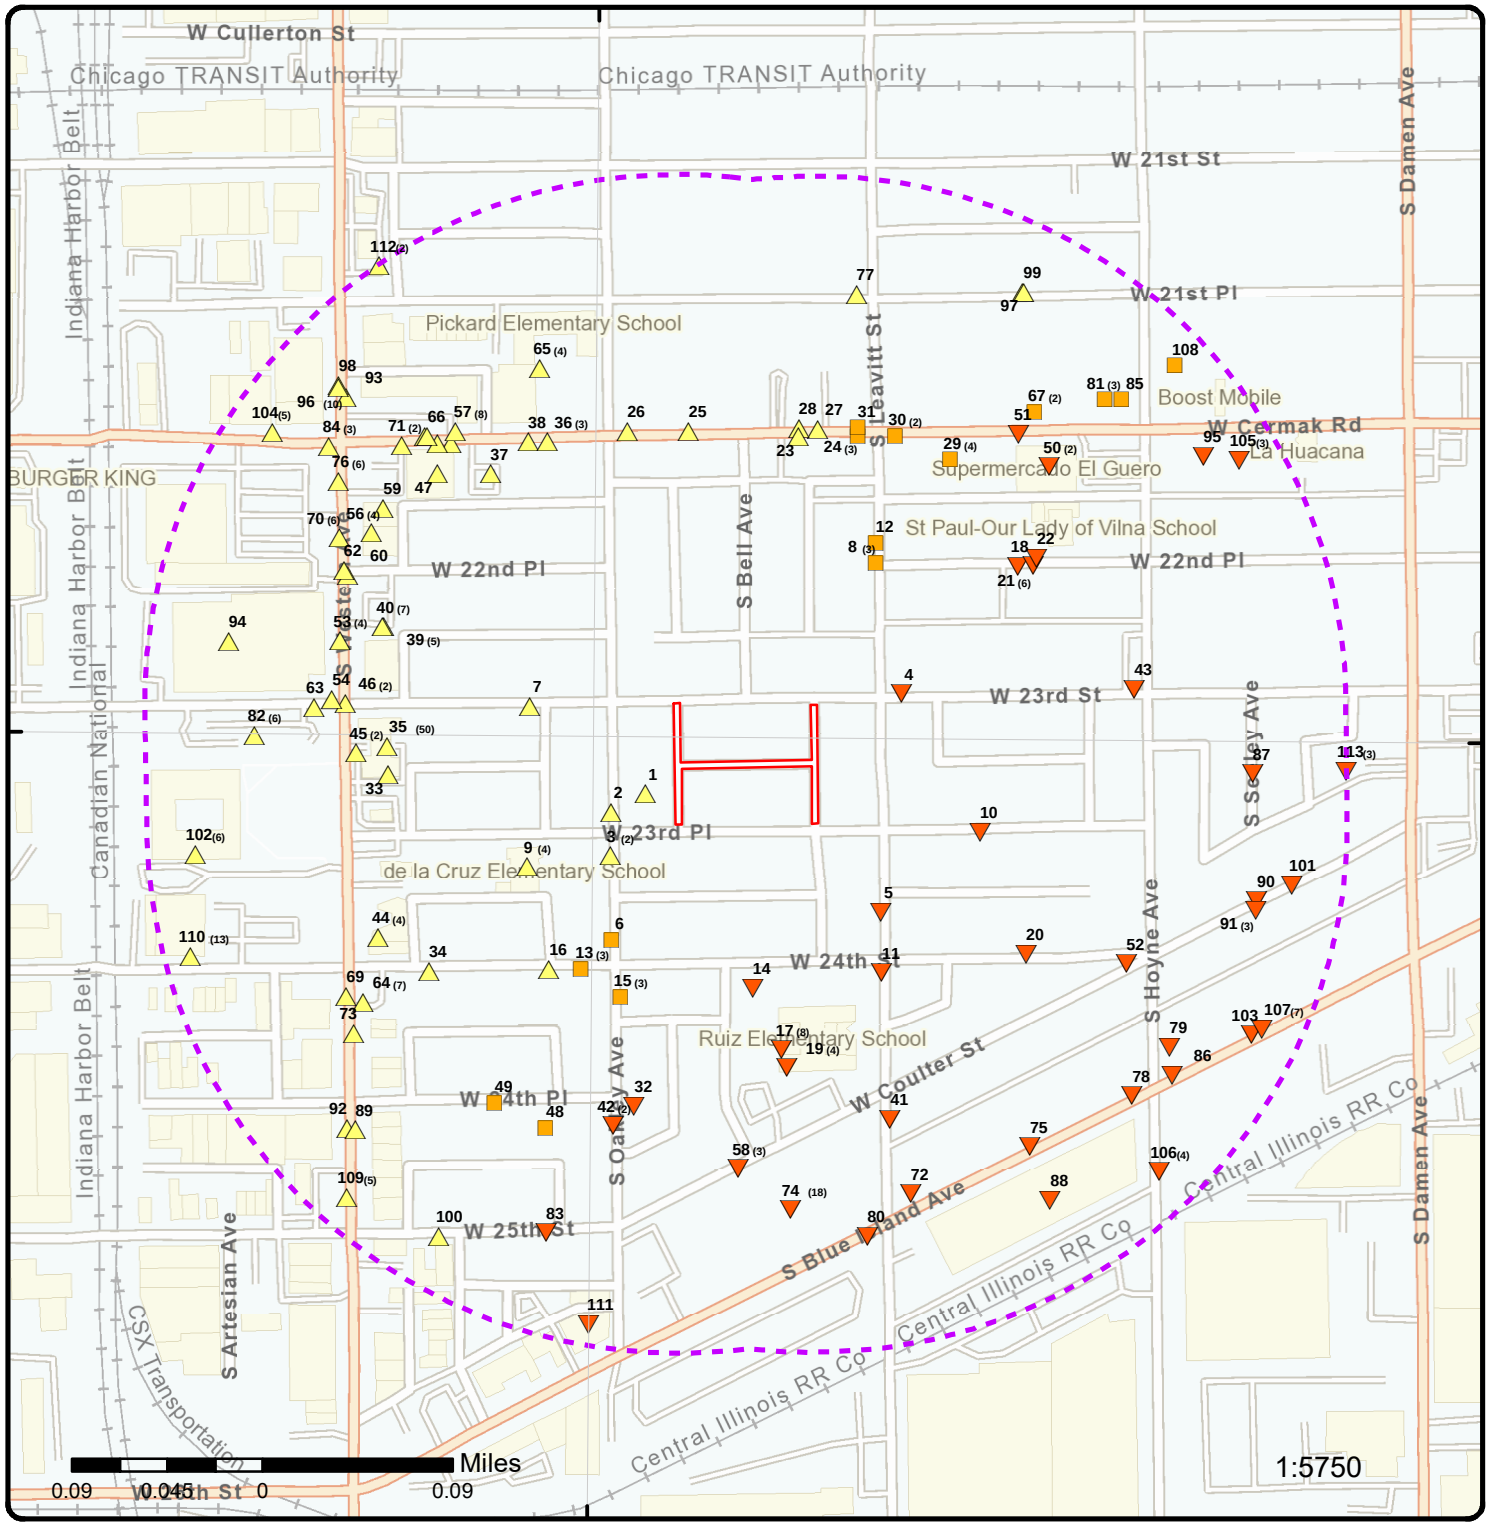

Map: 0.25 Mile Radius


Order Number: 25062700723

Address: W. 23rd St/W. 23rd Pl/S. Oakley Ave/S. Leavitt St, Chicago, IL

- Project Property
- Buffer Outline
- Sites with Higher Elevation
- Sites with Same Elevation
- Sites with Lower Elevation
- Sites with Unknown Elevation
- Areas with Higher Elevation
- Areas with Same Elevation
- Areas with Lower Elevation
- Areas with Unknown Elevation
- Freeways; Highways
- Traffic Circle; Ramp
- Major & Minor Arterial
- Traffic Circle; Ramp
- Local Road
- Rail
- State
- Country
- National Wetland
- Indian Reserve Land
- 100 Year Flood Zone
- 500 Year Flood Zone
- FWS Special Designation Areas
- National Priorities List (Active, Delisted, Proposed, Institutional Control)

Source: © 2021 ESRI StreetMap Premium

© ERIS Information Inc.

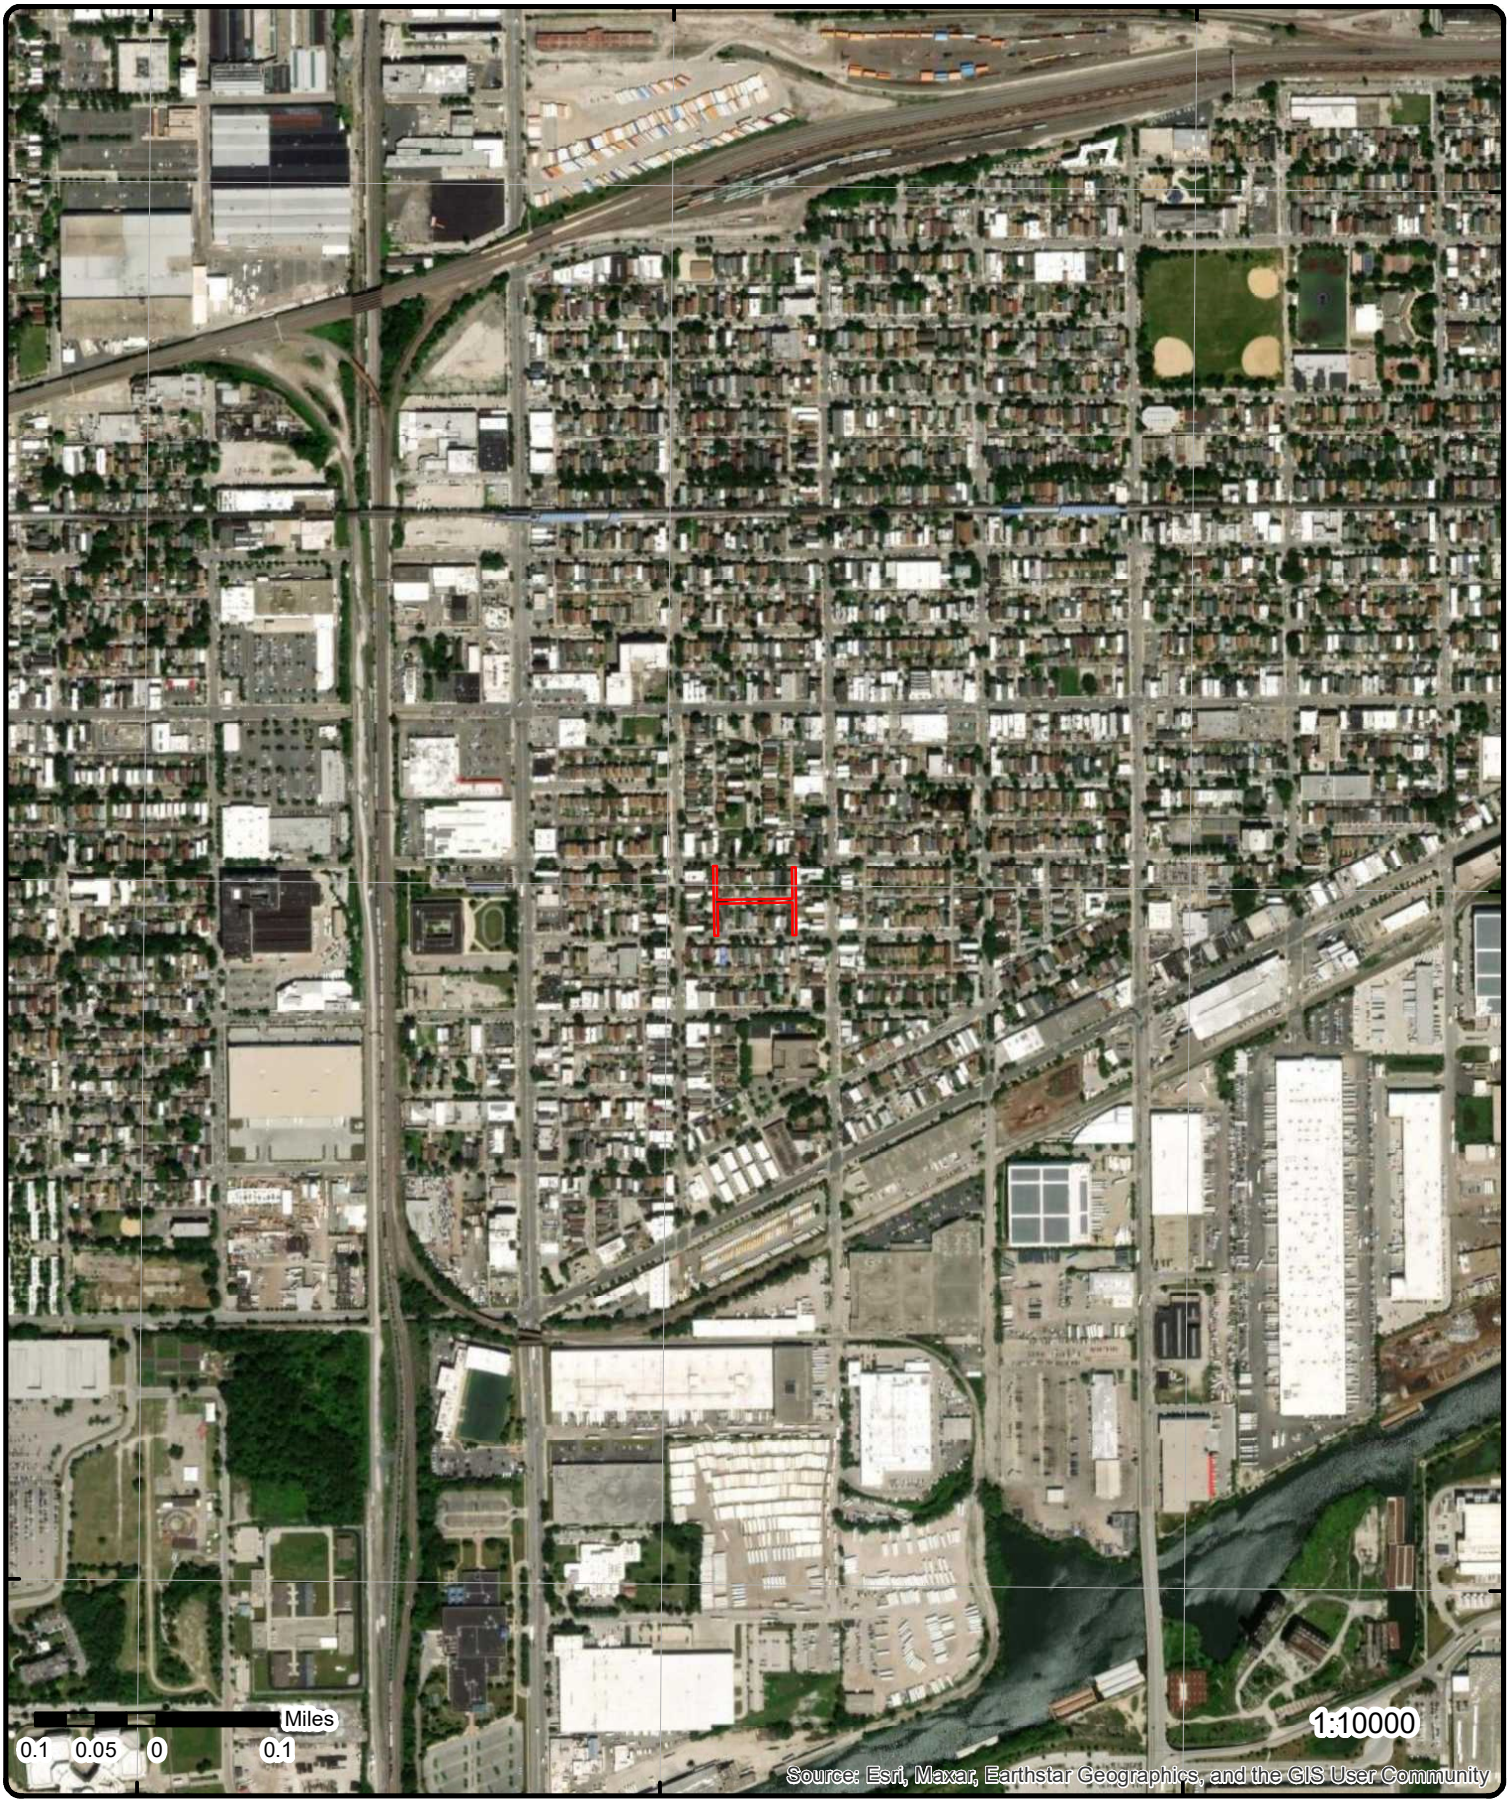


Aerial **Year: 2022**

Order Number: 25062700723

Address: W. 23rd St/W. 23rd Pl/S. Oakley Ave/S. Leavitt St, Chicago, IL

Source: ESRI World Imagery

© ERIS Information Inc.

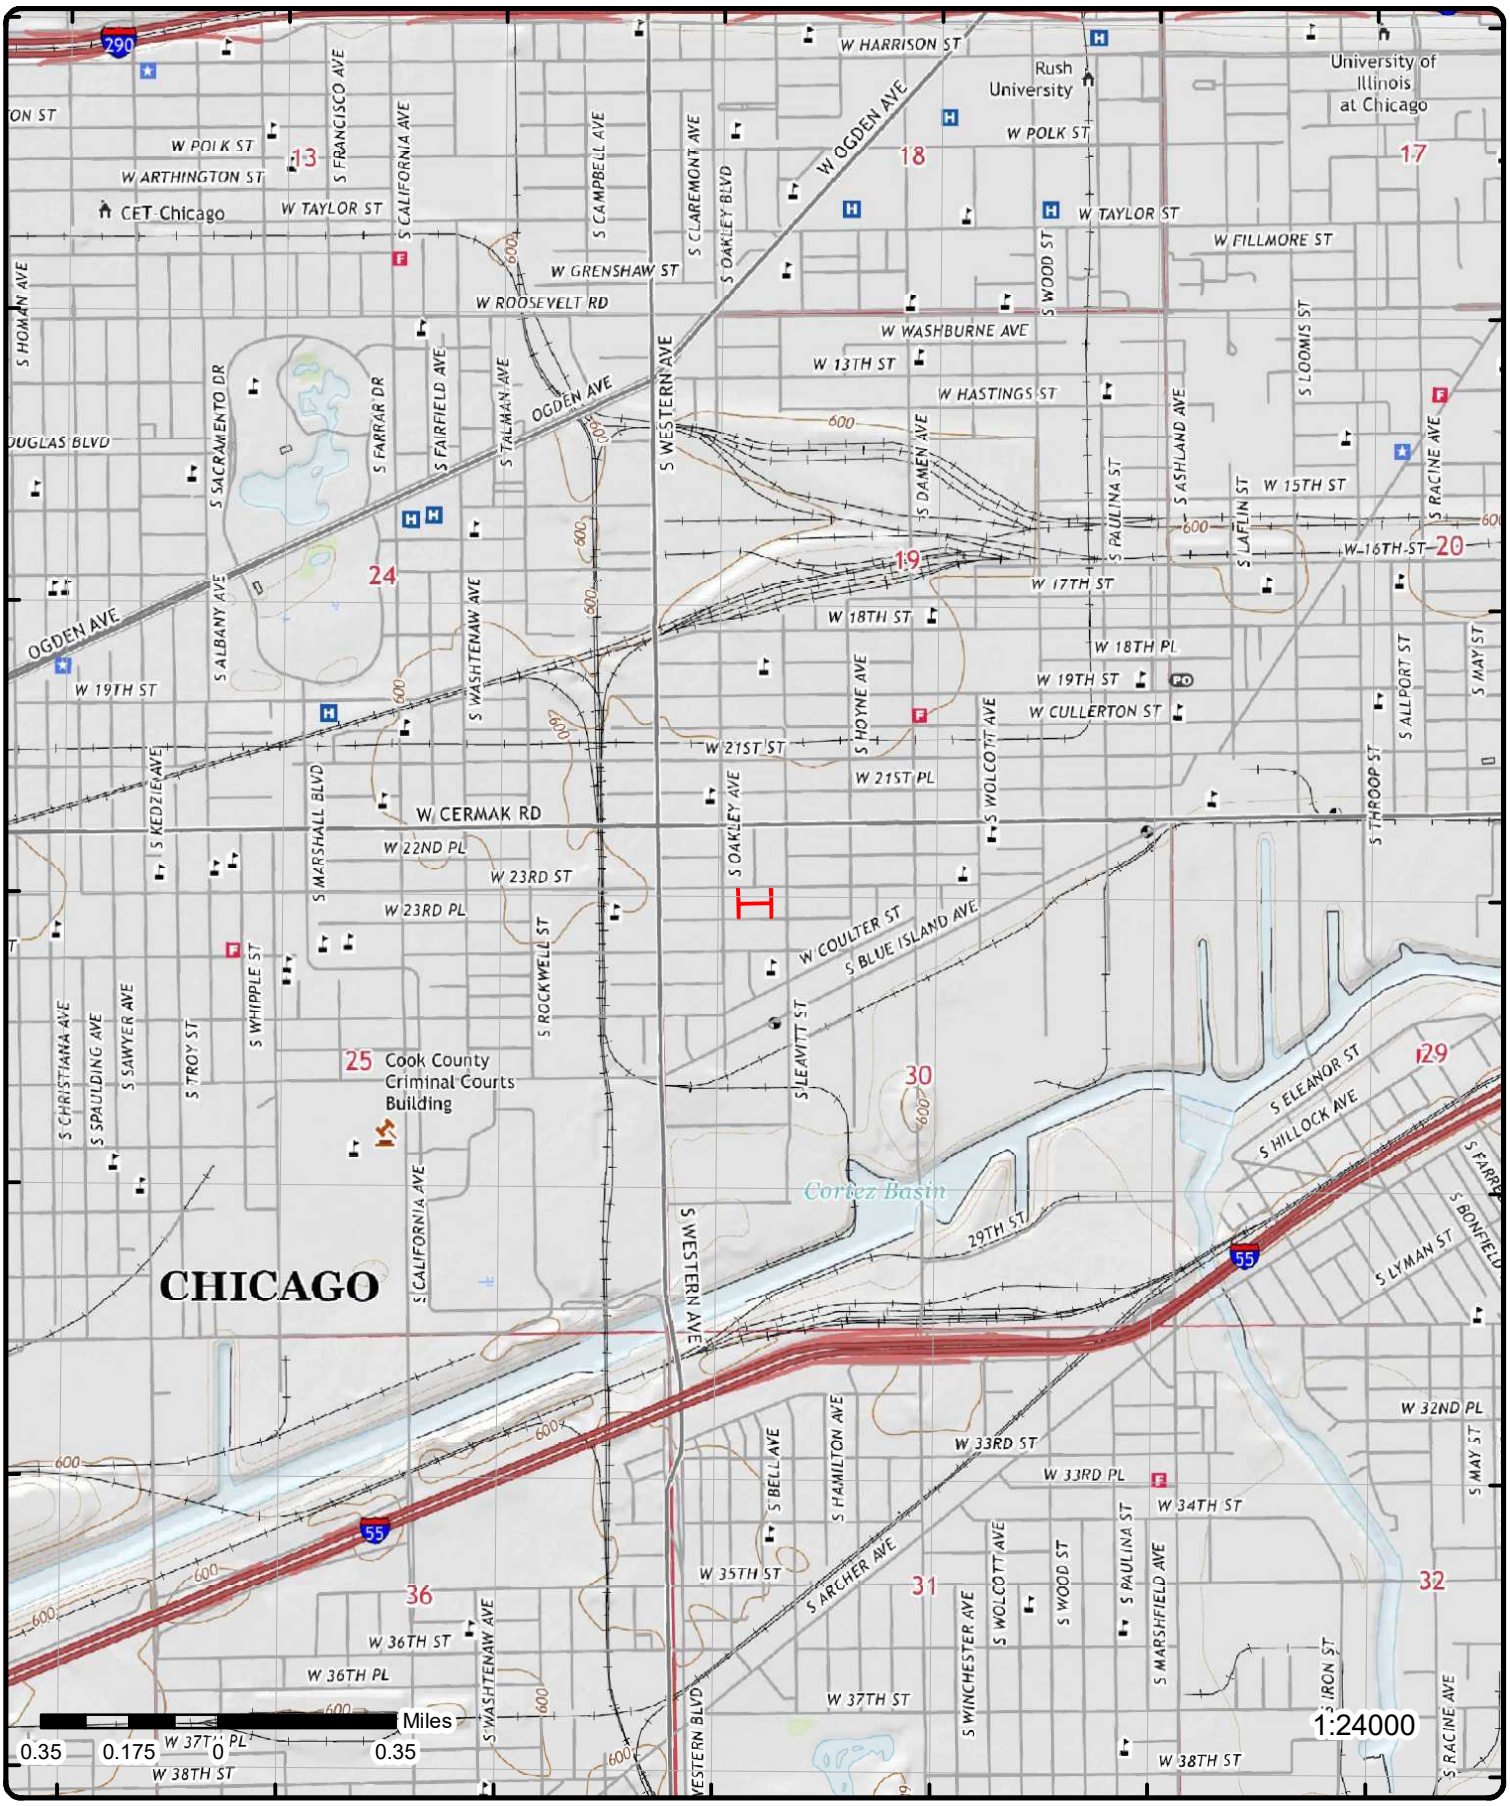

Topographic Map

Year: 2021

Order Number: 25062700723

Address: W. 23rd St/W. 23rd Pl/S. Oakley Ave/S. Leavitt St, IL

Quadrangle(s): Englewood IL

Source: USGS Topographic Map

© ERIS Information Inc.

Detail Report

Map Key	Number of Records	Direction	Distance (mi/ft)	Elev/Diff (ft)	Site	DB
1	1 of 1	WSW	0.01 / 73.80	597.46 / 1	Metra Milwaukee in between Canal and Clinton Chicago IL	SPILLS

Incident No: H-2011-0814
Date/Time Occurred: 7/23/2011 9:28:05 AM
Media Release:
Facility Manager:
Fac Manager Phone:
Responsible Party Street: Unknown
Area Involved: Rail
Milepost:
Section:
Township:
Range:
County: Cook
Latitude: 41.849606
Longutude: -87.682827

Hazardous Materials Incident Report

Incident Report Dt: 7/23/2011 9:28:05 AM
Data Input Status: Closed
LUST?: No
Hazmat Incident Type: Leak or spill
Caller: Marcia Berry
Caller Represents: Private citizen
Street Address: Milwaukee in between Canal and Clinton
City: Chicago
URL: https://public.iema.state.il.us/FOIAHazmatSearch/HazmatDetails.aspx?RptNum=H-2011-0814
Narrative:
County: Cook
Entered by: Troesch, Aubrey (IEMA)
Date Entered:

Material has entered the sewer system. Caller reports that there is a large amount of diesel fuel being released from the Metra fueling station at this address.

Follow Up Information:

Weather Information

Temp: 105
Wind: Unknown

Materials Involved

Name: Diesel fuel

Type:	Liquid
CHRIS CODE:	Unknown
CAS No:	Unknown
UN/NA No:	Unknown
Container Type:	Above ground storage tank
Container Size:	1-Unknown
Amount Released:	Unknown
Rate of Release Min:	Unknown but is still releasing
Duration of Release:	
Cause of Release:	Unknown
Est Spill Extent:	Unknown
Spill Extent Units:	
Date/Time Inc Occur:	
Unknown Occurr:	Yes
Date/Time Discov:	2011-07-23 09:00
Unknown Discovered:	
Where Taken:	N/A
On Scene Contact:	Marcia Berry
No of People Evacuat:	0
A 302(a) Extremely Haz Sub?:	Unknown
A RCRA Hazardous Waste?:	Unknown
A RCRA Regulated Facility?:	Unknown
Proper Safety Precautions:	Unknown
State Agency Assistance:	Unknown
Containment/Cleanup Plans:	None

Emergency Units Contacted

Contacted ESDA?:	
ESDA on Scene?:	
Spec ESDA Agency:	None
Contacted Fire Dep?:	
Fire Dep on Scene?:	
Name of Fire Dep:	None
Police Dep Contact?:	
Police Dep on Scene:	
Name of Police Dep:	None
Sheriff Police Dep?:	
Sheriff Dep on Scene:	
Name of Sheriff Dep:	None
Other Agency?:	Yes
Agency on Scene?:	
Name of Agency:	NRC report 983620

Agency or Persons Notified

Agency:	IEPA D/O
Date/Time:	2011-07-23 09:40
Name of Person:	Paul Purseglove
Notification Action:	Contacted

Map Key	Number of Records	Direction	Distance (mi/ft)	Elev/Diff (ft)	Site	DB

Agency: IEPA, OSFM, NRTP, ICC Railroads, ISPCC, IDOT Station 1, Chicago Fire Dept, IEMA Region 4
Date/Time: 2011-07-23 09:44
Name of Person: emailed
Notification Action: Report Sent

Agency: ICC Railroads D/O
Date/Time: 2011-07-23 09:41
Name of Person: Aaron Toliver
Notification Action: Contacted

2	1 of 1	WSW	0.03 / 161.65	597.67 / 1	JUSTIN SCALES 2324 S OAKLEY AVE IL	PERMITS CHICAGO

Application ID: ENVAIR182264
Application Type: AIR POLLUTION CONTROL PERMIT
Issue or Entry Date: 10/23/2014
Application Subtype: ARCHITECTURAL SURFACE CLEANING

CDPH Environmental Permit Details

Status: CLOSED
Applicant: BRUNO'S TUCKPOINTING, INC.
Expiration Date:
Data Source: DEPT. OF PUBLIC HEALTH
Street No from: 2324
Location: POINT (-87.68311 41.84948)
Comment:
Street No to:
Direction: S
Street Name: OAKLEY
Street Type: AVE

SURFACE CLEANING**Note: Many records provided by the department have a truncated Comment field.

3	1 of 2	WSW	0.03 / 181.23	597.48 / 1	2334-36 OAKLEY 2334 S OAKLEY AVE IL	PERMITS CHICAGO

Application ID: ENVAIR917210
Application Type: AIR POLLUTION CONTROL PERMIT
Issue or Entry Date: 02/26/2018
Application Subtype: ARCHITECTURAL SURFACE CLEANING

CDPH Environmental Permit Details

Status: CLOSED
Applicant: STAR TUCKPOINTING
Expiration Date:
Data Source: DEPT. OF PUBLIC HEALTH
Street No from: 2334
Location: POINT (-87.68311 41.84923)
Comment:
Street No to:
Direction: S
Street Name: OAKLEY
Street Type: AVE

GRIND/TUCKPOINT/WASH MASONRY**Note: Many records provided by the department have a truncated Comment field.

3	2 of 2	WSW	0.03 /	597.48 /	WYNDCTY PROPERTIES	PERMITS CHICAGO

Map Key	Number of Records	Direction	Distance (mi/ft)	Elev/Diff (ft)	Site	DB
			181.23	1	2334 S OAKLEY AVE IL	

Application ID: ENVAIR131932
Issue or Entry Date: 05/20/2013
Application Type: AIR POLLUTION CONTROL PERMIT
Application Subtype: ARCHITECTURAL SURFACE CLEANING

CDPH Environmental Permit Details

Status: CLOSED
Applicant: STAR TUCKPOINTING
Expiration Date:
Data Source: DEPT. OF PUBLIC HEALTH
Street No from: 2334
Location: POINT (-87.68311 41.84923)
Comment:
Street No to:
Direction: S
Street Name: OAKLEY
Street Type: AVE

4	1 of 1	ENE	0.04 / 212.29	596.01 / -1	MARIA E. SANCHEZ 2156 W 23RD ST, CHICAGO, IL IL	PERMITS CHICAGO

Application ID: DOEAIR8919
Issue or Entry Date: 08/20/2001
Application Type: AIR POLLUTION CONTROL PERMIT
Application Subtype: EQUIPMENT INSTALLATION

CDPH Environmental Permit Details

Status: CLOSED
Applicant:
Expiration Date: 02/16/2002
Data Source: HISTORIC DEPT. OF ENVIRONMENT
Street No from: 2156
Location: POINT (-87.68049 41.85028)
Comment:
Street No to:
Direction: W
Street Name: 23RD
Street Type: ST

QTY: 1.0 COMBUSTION EMISSION UNIT/ HOT WATER HEATER/ KENMORE/ MODEL POWER MISER 9/ MAXIMUM BTU 40,000,QTY: 1.0 FOOD PREPARATION UNIT/ HOOD/ MODEL UNKNOWN/ 18 GAUGE STAINLESS STEEL,QTY: 1.0 COMBUSTION EMISSION UNIT/ FURNACE/ GOODMAN/ MODEL GMP125-5/ MAXIMUM BTU 100,000**Note: Many records provided by the department have a truncated Comment field.

5	1 of 1	SE	0.05 / 271.94	595.17 / -2	G. LAMBARDI 2354 S LEAVITT ST CHICAGO IL	TANKS CHICAGO

Facility ID: 2354SLE1956-08-07
Owner:
Data Source(s): HISTORIC DEPT. OF BUILDINGS

Detail(s)

Tank ID:
Installation Date: 08/07/1956
Removal Date:
Last Used Date:
Street No from: 2354
Street No to: 2354
Street Name: LEAVITT
Street Type: ST

Map Key	Number of Records	Direction	Distance (mi/ft)	Elev/Diff (ft)	Site	DB

Tank Type:	UNDERGROUND STORAGE TANK	**Direction:**	S
Tank Material:		**Latitude:**	41.848642323529916
Tank Construction:		**Longitude:**	-87.6807947738182
Tank Product:			
Tank Capacity:			
Location:	POINT (-87.6807947738182 41.848642323529916)		
Comment:	WORK BY: NOT LET; INSTALL 1-2K F.O.		

Map Key	Number of Records	Direction	Distance (mi/ft)	Elev/Diff (ft)	Site	DB
6	1 of 1	SW	0.06 / 331.19	597.10 / 0	KETIH ALESSI 2354 S OAKLEY AVE IL	PERMITS CHICAGO

Application ID:	ENVAIR139829	**Application Type:**	AIR POLLUTION CONTROL PERMIT
Issue or Entry Date:	04/15/2014	**Application Subtype:**	GENERAL POLUTION PREVENTION(P2)

CDPH Environmental Permit Details

Status:	CLOSED	**Street No to:**	
Applicant:	CHICAGO HOME IMPROVEMENT SERVICE	**Direction:**	S
Expiration Date:		**Street Name:**	OAKLEY
Data Source:	DEPT. OF PUBLIC HEALTH	**Street Type:**	AVE
Street No from:	2354		
Location:	POINT (-87.68309 41.8486)		
Comment:			

AIR POLLUTION CONTROL PERMIT [EQUIP ID: , QUANTITY: 2, DESCRIPTION: 080A - FURNACE, OUTPUT LESS THAN 288,000 BTU/HR, NOTE:]**Note: Many records provided by the department have a truncated Comment field.

Map Key	Number of Records	Direction	Distance (mi/ft)	Elev/Diff (ft)	Site	DB
7	1 of 1	W	0.07 / 359.64	597.76 / 1	CHICAGO PUBLIC SCHOOLS 2317 W 23RD ST, CHICAGO, IL IL	PERMITS CHICAGO

Application ID:	DOEAIR4687	**Application Type:**	AIR POLLUTION CONTROL PERMIT
Issue or Entry Date:	07/22/1998	**Application Subtype:**	EQUIPMENT INSTALLATION

CDPH Environmental Permit Details

Status:	CLOSED	**Street No to:**	
Applicant:		**Direction:**	W
Expiration Date:	01/18/1999	**Street Name:**	23RD
Data Source:	HISTORIC DEPT. OF ENVIRONMENT	**Street Type:**	ST
Street No from:	2317		
Location:	POINT (-87.68375 41.84998)		
Comment:			

QTY: 2.0 NEW BOILER-WEIL MODEL:LGB-14 MAX.BTU 1690,000**Note: Many records provided by the department have a truncated Comment field.

Map Key	Number of Records	Direction	Distance (mi/ft)	Elev/Diff (ft)	Site	DB
8	1 of 3	NE	0.07 / 382.09	596.48 / 0	H. PUCCINE 2226 S LEAVITT ST CHICAGO IL	TANKS CHICAGO

Map Key	Number of Records	Direction	Distance (mi/ft)	Elev/Diff (ft)	Site	DB

Facility ID: 2226SLE1948-03-15
Owner:
Data Source(s): HISTORIC DEPT. OF BUILDINGS

Detail(s)

Tank ID:
Installation Date: 03/15/1948
Removal Date:
Last Used Date:
Tank Type: UNDERGROUND STORAGE TANK
Tank Material:
Tank Construction:
Tank Product:
Tank Capacity:
Location: POINT (-87.68086583081528 41.85128830086037)
Comment: WORK BY: STANDARD OIL; REPLACE 1-1K GAS **Note: Many records provided by the department have a truncated [Comment] field.

Street No from: 2226
Street No to: 2226
Street Name: LEAVITT
Street Type: ST
Direction: S
Latitude: 41.85128830086037
Longitude: -87.68086583081528

Map Key	Number of Records	Direction	Distance (mi/ft)	Elev/Diff (ft)	Site	DB
8	2 of 3	NE	0.07 / 382.09	596.48 / 0	ADOLFO VEGA 2226 S LEAVITT ST, CHICAGO, IL IL	PERMITS CHICAGO

Application ID: DOEAIR4082
Issue or Entry Date: 12/05/1997
Application Type: AIR POLLUTION CONTROL PERMIT
Application Subtype: EQUIPMENT INSTALLATION

CDPH Environmental Permit Details

Status: CLOSED
Applicant:
Expiration Date: 06/03/1998
Data Source: HISTORIC DEPT. OF ENVIRONMENT
Street No from: 2226
Location: POINT (-87.6807 41.8512)
Comment:

Street No to:
Direction: S
Street Name: LEAVITT
Street Type: ST

QTY: 1.0 CUSTOM KITCHEN HOOD W/2 DAYTON FANS HOOD DIMENSIONS: 11'X26' ,QTY: 1.0 NEW REZNOR FURNACE MODEL RPBL-600 MAXBTU: 600,000 ,QTY: 1.0 NEW CARRIER FURNACE MODEL 48TJF005 MAXBTU: 150,000 ,QTY: 1.0 NEW MODINE FURNACE MODEL PAH-150 MAXBTU: 150,000 ,QTY: 1.0 NEW MODINE FURNACE MODEL PAH-55 MAXBTU: 55,000 ,QTY: 1.0 CUSTOM KITCHEN HOOD W/2 DAYTON FANS HOOD DIMENSIONS: 9'X15'**Note: Many records provided by the department have a truncated Comment field.

Map Key	Number of Records	Direction	Distance (mi/ft)	Elev/Diff (ft)	Site	DB
8	3 of 3	NE	0.07 / 382.09	596.48 / 0	ADOLFO VEGA 2226 S LEAVITT ST, CHICAGO, IL IL	PERMITS CHICAGO

Application ID: DOEAIR4083
Issue or Entry Date: 12/05/1997
Application Type: AIR POLLUTION CONTROL PERMIT
Application Subtype: EQUIPMENT INSTALLATION

CDPH Environmental Permit Details

Status: CLOSED
Street No to:

Map Key	Number of Records	Direction	Distance (mi/ft)	Elev/Diff (ft)	Site	DB

Applicant:
Expiration Date: 06/03/1998
Data Source: HISTORIC DEPT. OF ENVIRONMENT
Street No from: 2226
Location: POINT (-87.6807 41.8512)
Comment:
Direction: S
Street Name: LEAVITT
Street Type: ST

QTY: 1.0 NE REZNOR FURNACE MODEL RPB-400 MAX BTU: 400,000 ,QTY: 1.0 FRYER REMARKS: 3 @ 300,000 BTU ,QTY: 4.0 COOKING TANKS REMARKS: 6 @ 600,000 BTU/H ,QTY: 1.0 BAKING OVEN BTU: 1,500,000 BTU/H ,QTY: 2.0 NEW ALSMITH FURNACE MODEL HW670 MAXBTU: 670,000**Note: Many records provided by the department have a truncated Comment field.

Map Key	Number of Records	Direction	Distance (mi/ft)	Elev/Diff (ft)	Site	DB
9	1 of 4	WSW	0.07 / 386.26	598.11 / 1	DE LA CRUZ MATH/SCIENCE SPEC 2317 W 23RD PL CHICAGO IL 60608	FINDS/FRS

Registry ID: 110005951791
FIPS Code: 17031
HUC Code: 07120003
Site Type Name: STATIONARY
Location Description:
Supplemental Location:
Create Date: 01-MAR-00
Update Date: 26-JAN-12
Interest Types: STATE MASTER, UNSPECIFIED UNIVERSE
SIC Codes:
SIC Code Descriptions:
NAICS Codes:
NAICS Code Descriptions:
Conveyor: FRS-GEOCODE
Federal Facility Code:
Federal Agency Name:
Tribal Land Code:
Tribal Land Name:
Congressional Dist No: 04
Census Block Code: 170318413002030
EPA Region Code: 05
County Name: COOK
US/Mexico Border Ind:
Latitude: 41.849325
Longitude: -87.684048
Reference Point: ENTRANCE POINT OF A FACILITY OR STATION
Coord Collection Method: ADDRESS MATCHING-HOUSE NUMBER
Accuracy Value: 50
Datum: NAD83
Source:
Facility Detail Rprt URL: https://ofmpub.epa.gov/frs_public2/fii_query_detail.disp_program_facility?p_registry_id=110005951791
Program Acronyms:

ACES:170000329856, RCRAINFO:ILR000032755

Map Key	Number of Records	Direction	Distance (mi/ft)	Elev/Diff (ft)	Site	DB
9	2 of 4	WSW	0.07 / 386.26	598.11 / 1	CHICAGO PUBLIC SCHOOLS 2317 W 23RD PL, CHICAGO, IL IL	PERMITS CHICAGO

Application ID: DOEAIR18078
Application Type: AIR POLLUTION CONTROL PERMIT
Issue or Entry Date: 02/02/2006
Application Subtype: EQUIPMENT INSTALLATION

CDPH Environmental Permit Details

Status: CLOSED
Applicant:
Expiration Date: 08/01/2006
Data Source: HISTORIC DEPT. OF ENVIRONMENT
Street No from: 2317
Location: POINT (-87.68395 41.84933)
Comment:
Street No to:
Direction: W
Street Name: 23RD
Street Type: PL

QTY: 1.0 ARCH SURFACE CLEANING/ GRINDING/ DUST SUPPRESSION: DUSTLESS VACUUM SYSTEM/ PERMIT EXPIRES: 11/21/2006**Note: Many records provided by the department have a truncated Comment field.

Map Key	Number of Records	Direction	Distance (mi/ft)	Elev/Diff (ft)	Site	DB
9	3 of 4	WSW	0.07 / 386.26	598.11 / 1	De La Cruz Math/science Spec 2317 W 23rd Pl Chicago IL 60608	IEPA DOCS

Note: Documents related to facilities in Illinois can be searched on the Illinois Environmental Protection Agency (IEPA) Document Explorer: https://external.epa.illinois.gov/DocumentExplorer

IEPA Source Water Assessment Program (SWAP) & Mapping Tool

Name: De La Cruz Math/science Spec
Location Addr 3: 2317 W 23rd Pl
City Name: Chicago
State Code: IL
Postal Code: 60608

Details

Indicator: No
Site ID: 170000329856
System ID: 0316286377
Collection Dt: 12/30/2003
Revision Dt Time: 06/30/2003
Interest Type: BOL
Media Code: LAND
Latitude Measure: 41.84917
Longitude Measure: -87.68347
Point X: -87.68346999999994
Point Y: 41.84917000000007

Map Key	Number of Records	Direction	Distance (mi/ft)	Elev/Diff (ft)	Site	DB
9	4 of 4	WSW	0.07 / 386.26	598.11 / 1	DE LA CRUZ 2317 W 23RD PL CHICAGO IL 60608	RCRA NON GEN

Handler ID: ILR000032755
Generator Status: N

Recycler Activity?:	NO
Recycler Activity Note:	This facility has not been identified as a Recycler Facility from both the RCRA Handler and Biennial Report Modules.

Violation/Evaluation Summary

Note:	NO RECORDS: As of Jan 2025, there are no Compliance Monitoring and Enforcement (violation) records associated with this facility (EPA ID).

Handler Summary

Importer:	No	***Used Oil Transpor:***	No
Mixed Waste Gen:	No	***Used Oil Trans Fac:***	No
Transporter:	No	***Used Oil Processor:***	No
Transfer Facility:	No	***Used Oil Refiner:***	No
Recycler:	No	***Used Oil Burner:***	No
Onsite Burner Exem:	No	***Commercial TSD:***	No
Furnace Exemption:	No	***Recycl Nonstorage:***	No
Underground Injec:	No		
Used Oil Market Burner:	No		
Used Oil Spec Marketer:	No		

Additional Handler Summary Details

Source Type:	I	***NAIC 1:***	
Seq No:	1	***NAIC 2:***	
Non Notifier:		***NAIC 3:***	
Receive Date:	20191213	***NAIC 4:***	
Active Site:	-----	***State:***	IL
Land Type:	D	***Location Latitude:***	
In Handler Univ:	N	***Location Longitude:***	
In A Universe:	N	***Loc GIS Primary:***	N
Gen Status:	N	***Loc GIS Origin:***	
Report Cycle:		***State District Owner:***	
Accessibility:		***State District:***	DESPLAINES
Region:	05		
Fed Waste Gen Owner:	HQ		
State Waste Generator Owner:	IL		
State Waste Generator:	N		
Short Term Generator:	N		
Uni Waste:	N		
Universal Waste Dest Facility:	N		
Federal Universal Waste:	N		
As Federally Regulated Tsdf:	------		
As Converter Tsdf:	------		
As State Regulated Tsdf:	------		
As State Regulated Handler:	---		
Federal Indicator:	---		
Hsm:	N		
Subpart K:	----		

GPRA Permit:	N
GPRA Renewal:	N
Permit Renewal Wrkld:	------
Permwrk ID:	------
Perm Prog:	------
Pcwrkld:	------
Closwrkld:	------
GPRA Ca:	N
Cawrkld:	N
Subjca Tsd Discretion:	N
NCAPS:	N
EC Indicator:	N
Ca725 Indicator:	N
Ca750 Indicator:	N
Operating Tsdf:	------
Full Enforcement:	------
Snc:	N
Unaddressed Snc:	N
Addressed Snc:	N
Snc With Comp Sched:	N
Fa Required:	-----
Hhandler Last Change:	20191213
Recognized Trader Importer:	N
Recognized Trader Exporter:	N
Slab Importer:	N
Slab Exporter:	N
Manifest Broker:	N
Subpart P:	N
Contact Language:	
Handler Name:	DE LA CRUZ
Location Street No:	
Location Street1:	2317 W 23RD PL
Location Street2:	
Location City:	CHICAGO
Location State:	IL
Location Zip:	60608
Location County Code:	IL031
Location County Name:	COOK
Location Country:	US
Contact Name:	
Contact Street No:	
Contact Street1:	
Contact Street2:	
Contact City:	
Contact State:	
Contact Zip:	
Contact Country:	
Contact Phone And Ext:	
Contact Fax:	
Contact Email Address:	
Contact Title:	

Owner Name:
Owner Type:
Owner Seq:
Operator Name:
Operator Type:
Operator Seq:
Public Notes:

Hazardous Waste Handler Details

Seq No: 1
Receive Date: 19970106
Handler Name: DE LA CRUZ
Fed Waste Generator: 2
Generator Code Description: Small Quantity Generator
Source Type: Notification

Waste Code Details

Waste Code: D008
Waste Code Desc: LEAD

Hazardous Waste Handler Details

Seq No: 1
Receive Date: 20191213
Handler Name: DE LA CRUZ
Fed Waste Generator: N
Generator Code Description: Not a Generator, Verified
Source Type: Implementer

Owner/Operator Details

Owner/Operator Ind: Current Owner
Type: District
Name: CHICAGO PUBLIC SCHOOLS
Dt Became Current:
Dt Ended Current:
Phone: 773-535-7039
Source Type: Notification
Street No:
Street1: 1819 W PERSHING RD
Street2:
City: CHICAGO
State: IL
Country:
Zip: 60609

Historical Handler Details

Receive Dt: 19970106
Generator Code Description: Small Quantity Generator
Handler Name: DE LA CRUZ

Map Key	Number of Records	Direction	Distance (mi/ft)	Elev/Diff (ft)	Site	DB
10	1 of 1	ESE	0.08 / 403.97	594.87 / -2	ANTHONY J KUSTEC 2139 W 23RD PL IL	PERMITS CHICAGO

Application ID: ENVAIR139766
Issue or Entry Date: 04/04/2014
Application Type: AIR POLLUTION CONTROL PERMIT
Application Subtype: ARCHITECTURAL SURFACE CLEANING

CDPH Environmental Permit Details

Status: CLOSED
Applicant:
Expiration Date:
Data Source: DEPT. OF PUBLIC HEALTH
Street No from: 2139
Location: POINT (-87.67976 41.84939)
Comment:
Street No to:
Direction: W
Street Name: 23RD
Street Type: PL

SURFACE CLEANING**Note: Many records provided by the department have a truncated Comment field.

Map Key	Number of Records	Direction	Distance (mi/ft)	Elev/Diff (ft)	Site	DB
11	1 of 1	SE	0.08 / 405.91	595.09 / -2	CHICAGO SURFACE LINES 2400 S LEAVITT ST CHICAGO IL	TANKS CHICAGO

Facility ID: 2400LEA1947-02-24
Owner:
Data Source(s): HISTORIC DEPT. OF BUILDINGS

Detail(s)

Tank ID:
Installation Date: 02/24/1947
Removal Date:
Last Used Date:
Tank Type: UNDERGROUND STORAGE TANK
Tank Material:
Tank Construction:
Tank Product:
Tank Capacity:
Location: POINT (-87.68078956963187 41.84842781539551)
Comment: WORK BY: MIDWEST HEATING; INSTALL 1-2K GAL FUEL OIL TANK FINAL 5/5/47 **Note: Many records provided by the department have a truncated [Comment] field.
Street No from: 2400
Street No to: 2400
Street Name: LEAVITT
Street Type: ST
Direction: S
Latitude: 41.84842781539551
Longitude: -87.68078956963187

Map Key	Number of Records	Direction	Distance (mi/ft)	Elev/Diff (ft)	Site	DB
12	1 of 1	NE	0.08 / 429.45	596.63 / 0	JESUS ROCHA 2224 S LEAVITT ST, CHICAGO, IL IL	PERMITS CHICAGO

Application ID: DOEAIR350
Issue or Entry Date: 06/13/1994
Application Type: AIR POLLUTION CONTROL PERMIT
Application Subtype: EQUIPMENT INSTALLATION

CDPH Environmental Permit Details

Map Key	Number of Records	Direction	Distance (mi/ft)	Elev/Diff (ft)	Site	DB

Status: CLOSED
Applicant:
Expiration Date: 12/10/1994
Data Source: HISTORIC DEPT. OF ENVIRONMENT
Street No from: 2224
Location: POINT (-87.6807 41.85133)
Comment:

Street No to:
Direction: S
Street Name: LEAVITT
Street Type: ST

QTY: 1.0 PROCESS EQUIPMENT - KITCHEN HOOD W/GREASE FILTERS**Note: Many records provided by the department have a truncated Comment field.

Map Key	Number of Records	Direction	Distance (mi/ft)	Elev/Diff (ft)	Site	DB
13	1 of 3	SW	0.08 / 432.24	596.85 / 0	IDEAL ROLLER 2400 W 24TH ST CHICAGO IL	TANKS CHICAGO

Facility ID: 2400W241989-09-29
Owner:
Data Source(s): HISTORIC DEPT. OF BUILDINGS

Detail(s)

Tank ID:
Installation Date: 09/29/1989
Removal Date:
Last Used Date:
Tank Type: UNDERGROUND STORAGE TANK
Tank Material:
Tank Construction:
Tank Product:
Tank Capacity:
Location: POINT (-87.68565184950303 41.84850772679189)
Comment: WORK BY: R. W. COLLINS; REMOVE 4-8K, 1-3K, 1-2K FUEL OIL TANKS FINAL N/G **Note: Many records provided by the department have a truncated [Comment] field.

Street No from: 2400
Street No to: 2448
Street Name: 24TH
Street Type: ST
Direction: W
Latitude: 41.84850772679189
Longitude: -87.68565184950303

Map Key	Number of Records	Direction	Distance (mi/ft)	Elev/Diff (ft)	Site	DB
13	2 of 3	SW	0.08 / 432.24	596.85 / 0	IDEAL ROLLER 2400 W 24TH ST CHICAGO IL	TANKS CHICAGO

Facility ID: 2400W241959-09-29
Owner:
Data Source(s): HISTORIC DEPT. OF BUILDINGS

Detail(s)

Tank ID:
Installation Date: 09/29/1959
Removal Date:
Last Used Date:
Tank Type: UNDERGROUND STORAGE TANK
Tank Material:
Tank Construction:

Street No from: 2400
Street No to: 2448
Street Name: 24TH
Street Type: ST
Direction: W
Latitude: 41.84850772679189
Longitude: -87.68565184950303

Map Key	Number of Records	Direction	Distance (mi/ft)	Elev/Diff (ft)	Site	DB

Tank Product:
Tank Capacity:
Location: POINT (-87.68565184950303 41.84850772679189)
Comment: WORK BY: IDEAL ROLLER & MFG; INSTALL 1-8K GAL FUEL OIL TANK FINAL 2/8/60 **Note: Many records provided by the department have a truncated [Comment] field.

Map Key	Number of Records	Direction	Distance (mi/ft)	Elev/Diff (ft)	Site	DB
13	3 of 3	SW	0.08 / 432.24	596.85 / 0	IDEAL ROLLER 2400 W 24TH ST CHICAGO IL	TANKS CHICAGO

Facility ID: 2400W241960-01-19
Owner:
Data Source(s): HISTORIC DEPT. OF BUILDINGS

Detail(s)

Tank ID:
Installation Date: 01/19/1960
Removal Date:
Last Used Date:
Tank Type: UNDERGROUND STORAGE TANK
Tank Material:
Tank Construction:
Tank Product:
Tank Capacity:
Location: POINT (-87.68565184950303 41.84850772679189)
Comment: WORK BY: KENNY TANK; INSTALL 1-2K, 1-3K, 3-8K PROCESS OIL TANKS FINAL 2/15/60 **Note: Many records provided by the department have a truncated [Comment] field.

Street No from: 2400
Street No to: 2448
Street Name: 24TH
Street Type: ST
Direction: W
Latitude: 41.84850772679189
Longitude: -87.68565184950303

Map Key	Number of Records	Direction	Distance (mi/ft)	Elev/Diff (ft)	Site	DB
14	1 of 1	S	0.08 / 436.26	596.20 / -1	Blue Island 2225 West 24th Street Chicago IL	UST

Facility No: 2020724
Facility Status: Closed
Fac Details Status: Closed
Fac Type Fac Details: None
Owner Name: Chicago Transit Authority
Facility URL: http://webapps.sfm.illinois.gov/ustsearch/Facility.aspx?ID=2020724
Permit History Link: https://webapps.sfm.illinois.gov/USTPortal/Permit/FacilityPermitList/2020724

Facility Type: None
Owner Type:
Owner Status: Current Owner
County: Cook

Tank Information

Tank No: 4
UI No:
Status: Removed
Removed Date: 10/20/1991
Install Date:
Abandoned Date:
Last Used Date:
Red Tag Issue Date:

Capacity: 4000
Petroleum Use:
Product: Empty
CERCLA Substance:
Current Age: 42
Abandoned Material:
Product Date:
Fee Due: $0.00

CAS Code:		**Regulated Status:**	Federal
OSFM First Noti Dt:	5/2/1986		

Tank Information

Tank No:	5	**Capacity:**	4000
Ul No:		**Petroleum Use:**	
Status:	Removed	**Product:**	Empty
Removed Date:	10/20/1991	**CERCLA Substance:**	
Install Date:		**Current Age:**	42
Abandoned Date:		**Abandoned Material:**	
Last Used Date:		**Product Date:**	
Red Tag Issue Date:		**Fee Due:**	$0.00
CAS Code:		**Regulated Status:**	Federal
OSFM First Noti Dt:	5/2/1986		

Tank Information

Tank No:	1	**Capacity:**	4000
Ul No:		**Petroleum Use:**	
Status:	Removed	**Product:**	Empty
Removed Date:	10/20/1991	**CERCLA Substance:**	
Install Date:		**Current Age:**	42
Abandoned Date:		**Abandoned Material:**	
Last Used Date:		**Product Date:**	
Red Tag Issue Date:		**Fee Due:**	$0.00
CAS Code:		**Regulated Status:**	Federal
OSFM First Noti Dt:	5/2/1986		

Tank Information

Tank No:	7	**Capacity:**	4000
Ul No:		**Petroleum Use:**	
Status:	Removed	**Product:**	Empty
Removed Date:	10/20/1991	**CERCLA Substance:**	
Install Date:		**Current Age:**	42
Abandoned Date:		**Abandoned Material:**	
Last Used Date:		**Product Date:**	
Red Tag Issue Date:		**Fee Due:**	$0.00
CAS Code:		**Regulated Status:**	Federal
OSFM First Noti Dt:	5/2/1986		

Tank Information

Tank No:	3	**Capacity:**	4000
Ul No:		**Petroleum Use:**	
Status:	Removed	**Product:**	Empty
Removed Date:	10/20/1991	**CERCLA Substance:**	

Install Date:		**Current Age:**	42
Abandoned Date:		**Abandoned Material:**	
Last Used Date:		**Product Date:**	
Red Tag Issue Date:		**Fee Due:**	$0.00
CAS Code:		**Regulated Status:**	Federal
OSFM First Noti Dt:	5/2/1986		

Tank Information

Tank No:	6	**Capacity:**	4000
Ul No:		**Petroleum Use:**	
Status:	Removed	**Product:**	Empty
Removed Date:	10/20/1991	**CERCLA Substance:**	
Install Date:		**Current Age:**	42
Abandoned Date:		**Abandoned Material:**	
Last Used Date:		**Product Date:**	
Red Tag Issue Date:		**Fee Due:**	$0.00
CAS Code:		**Regulated Status:**	Federal
OSFM First Noti Dt:	5/2/1986		

Tank Information

Tank No:	8	**Capacity:**	4000
Ul No:		**Petroleum Use:**	
Status:	Removed	**Product:**	Empty
Removed Date:	10/20/1991	**CERCLA Substance:**	
Install Date:		**Current Age:**	42
Abandoned Date:		**Abandoned Material:**	
Last Used Date:		**Product Date:**	
Red Tag Issue Date:		**Fee Due:**	$0.00
CAS Code:		**Regulated Status:**	Federal
OSFM First Noti Dt:	5/2/1986		

Tank Information

Tank No:	2	**Capacity:**	4000
Ul No:		**Petroleum Use:**	
Status:	Removed	**Product:**	Empty
Removed Date:	10/20/1991	**CERCLA Substance:**	
Install Date:		**Current Age:**	42
Abandoned Date:		**Abandoned Material:**	
Last Used Date:		**Product Date:**	
Red Tag Issue Date:		**Fee Due:**	$0.00
CAS Code:		**Regulated Status:**	Federal
OSFM First Noti Dt:	5/2/1986		

Owner Summary

Map Key	Number of Records	Direction	Distance (mi/ft)	Elev/Diff (ft)	Site	DB

Owner No: U0002908 **Owner Status:** Current Owner
Owner Name: Chicago Transit Authority **Purchase Date:**
Ownership History: https://webapps.sfm.illinois.gov/ustsearch/Ownership.aspx?ID=2020724

Owner Details

Owner Name: Chicago Transit Authority **Type Financial Resp:**
Owner Status: Current Owner **Fin Resp Rpt Due:**
Purchase Date:
Owner Address: 567 W. Lake St Chicago, IL 60661

Facility Details

MFD Forms Status: **Green Tag Decal:**
MFD Permit Issue Dt: **Green Tag Issue Date:**
MFD Permit Exp Dt: **Green Tag Exp Date:**
Property Parcel: **Motor Fuel Type:**
Pending Nov: No
Status: Closed
Permit History Link: https://webapps.sfm.illinois.gov/USTPortal/Permit/FacilityPermitList/2020724

Motorfuel Dispensing Permit

Status: No Forms Found
Letter:
MFD Received Date:
MFD Name:
MFD City:

Map Key	Number of Records	Direction	Distance (mi/ft)	Elev/Diff (ft)	Site	DB
15	1 of 3	SW	0.09 / 453.67	596.52 / 0	GUIDE ROMANI 2401 S OAKLEY AVE CHICAGO IL	TANKS CHICAGO

Facility ID: 2401OAK1948-04-06
Owner:
Data Source(s): HISTORIC DEPT. OF BUILDINGS

Detail(s)

Tank ID: **Street No from:** 2401
Installation Date: 04/06/1948 **Street No to:** 2409
Removal Date: **Street Name:** OAKLEY
Last Used Date: **Street Type:** AVE
Tank Type: UNDERGROUND STORAGE TANK **Direction:** S
Tank Material: **Latitude:** 41.84839224804652
Tank Construction: **Longitude:** -87.68294620982627
Tank Product:
Tank Capacity:
Location: POINT (-87.68294620982627 41.84839224804652)

Map Key	Number of Records	Direction	Distance (mi/ft)	Elev/Diff (ft)	Site	DB
Comment:		WORK BY: C & B WELDERS; INSTALL 1-1.5K F.O.				

15	2 of 3	SW	0.09 / 453.67	596.52 / 0	STANLEY BUDUCH 2401 S OAKLEY AVE, CHICAGO, IL IL	PERMITS CHICAGO

Application ID: DOEAIR8994
Issue or Entry Date: 08/31/2001
Application Type: AIR POLLUTION CONTROL PERMIT
Application Subtype: EQUIPMENT INSTALLATION

CDPH Environmental Permit Details

Status: CLOSED
Applicant:
Expiration Date: 02/27/2002
Data Source: HISTORIC DEPT. OF ENVIRONMENT
Street No from: 2401
Location: POINT (-87.68309 41.8483)
Comment:
Street No to:
Direction: S
Street Name: OAKLEY
Street Type: AVE

QTY: 1.0 ARCHITECTURAL SURFACE CLEANING/CHEMICAL WASH/ DUST SUPPRESSION METHOD: WETTING**Note: Many records provided by the department have a truncated Comment field.

15	3 of 3	SW	0.09 / 453.67	596.52 / 0	S. BODUCH 2401 S OAKLEY AVE, CHICAGO, IL IL	PERMITS CHICAGO

Application ID: DOEAIR9571
Issue or Entry Date: 02/21/2002
Application Type: AIR POLLUTION CONTROL PERMIT
Application Subtype: EQUIPMENT INSTALLATION

CDPH Environmental Permit Details

Status: CLOSED
Applicant:
Expiration Date: 08/20/2002
Data Source: HISTORIC DEPT. OF ENVIRONMENT
Street No from: 2401
Location: POINT (-87.68309 41.8483)
Comment:
Street No to:
Direction: S
Street Name: OAKLEY
Street Type: AVE

QTY: 2.0 COMBUSTION EMISSION UNIT/WARM AIR FURNACE/ RHEEM/ MAXIMUM BTU: 80,000,QTY: 1.0 COMBUSTION EMISSION UNIT/WARM AIR FURNACE/ RHEEM/ MAXIMUM BTU: 20,000,QTY: 5.0 COMBUSTION EMISSION UNIT/WARM AIR FURNACE/ RHEEM/ MAXIMUM BTU: 60,000 **Note: Many records provided by the department have a truncated Comment field.

16	1 of 1	SW	0.09 / 479.64	597.51 / 1	SAINT MICHAEL SCHOOL 2313 W 24TH ST CHICAGO IL	TANKS CHICAGO

Facility ID: 2313W241954-10-11
Owner:
Data Source(s): HISTORIC DEPT. OF BUILDINGS

Map Key	Number of Records	Direction	Distance (mi/ft)	Elev/Diff (ft)	Site	DB

Detail(s)

Tank ID:		***Street No from:***	2313
Installation Date:	10/11/1954	***Street No to:***	2315
Removal Date:		***Street Name:***	24TH
Last Used Date:		***Street Type:***	ST
Tank Type:	UNDERGROUND STORAGE TANK	***Direction:***	W
Tank Material:		***Latitude:***	41.84831633547379
Tank Construction:		***Longitude:***	-87.68366797119688
Tank Product:			
Tank Capacity:			
Location:	POINT (-87.68366797119688 41.84831633547379)		
Comment:	WORK BY: CHAS THURMAN COMPANY; INSTALL 1-3K GAL FUEL OIL TANK FINAL 12/2/54 **Note: Many records provided by the department have a truncated [Comment] field.		

Map Key	Number of Records	Direction	Distance (mi/ft)	Elev/Diff (ft)	Site	DB
17	1 of 8	S	0.11 / 569.62	596.15 / -1	CHICAGO TRANSIT AUTHORITY 2201 W. 24TH ST. CHICAGO IL	SPILL OER

Incident ID: NL861299

Spill Detail(s)

Incident LUST:		***Received Date:***	12/19/1986
Occured Date:			
PRP Name:	CHICAGO TRANSIT AUTHORITY		
Incident Street:	2201 W. 24TH ST.		
Incident City:	CHICAGO		
Incident County:	COOK		
Action:			
Description of Action:			

Map Key	Number of Records	Direction	Distance (mi/ft)	Elev/Diff (ft)	Site	DB
17	2 of 8	S	0.11 / 569.62	596.15 / -1	CHICAGO TRANSIT AUTHORITY 2201 W 24TH ST CHICAGO IL 60608	FINDS/FRS

Registry ID:	110018322625
FIPS Code:	17031
HUC Code:	07120003
Site Type Name:	STATIONARY
Location Description:	
Supplemental Location:	
Create Date:	19-OCT-04
Update Date:	17-MAR-06
Interest Types:	STATE MASTER
SIC Codes:	
SIC Code Descriptions:	
NAICS Codes:	
NAICS Code Descriptions:	
Conveyor:	FRS-GEOCODE

Map Key	Number of Records	Direction	Distance (mi/ft)	Elev/Diff (ft)	Site	DB

Federal Facility Code:
Federal Agency Name:
Tribal Land Code:
Tribal Land Name:
Congressional Dist No: 04
Census Block Code: 170318413004003
EPA Region Code: 05
County Name: COOK
US/Mexico Border Ind:
Latitude: 41.84848
Longitude: -87.68062
Reference Point: ENTRANCE POINT OF A FACILITY OR STATION
Coord Collection Method: ADDRESS MATCHING-HOUSE NUMBER
Accuracy Value: 50
Datum: NAD83
Source:
Facility Detail Rprt URL: https://ofmpub.epa.gov/frs_public2/fii_query_detail.disp_program_facility?p_registry_id=110018322625
Program Acronyms:

ACES:170000520504

17	3 of 8	S	0.11 / 569.62	596.15 / -1	ILLINOIS CAPITAL DEVELOPMENT BOARD 2201 W 24TH ST CHICAGO IL	TANKS CHICAGO

Facility ID: 2201W241951-10-23
Owner:
Data Source(s): HISTORIC DEPT. OF BUILDINGS

Detail(s)

Tank ID:
Installation Date: 10/23/1951
Removal Date:
Last Used Date:
Tank Type: UNDERGROUND STORAGE TANK
Tank Material:
Tank Construction:
Tank Product:
Tank Capacity:
Location: POINT (-87.68071434899588 41.84836313673407)
Comment: WORK BY: MOSBECK OIL EQUIPMENT; INSTALL 1-3K GAL FUEL OIL TANK FINAL 3/19/52 **Note: Many records provided by the department have a truncated [Comment] field.

Street No from: 2201
Street No to: 2239
Street Name: 24TH
Street Type: ST
Direction: W
Latitude: 41.84836313673407
Longitude: -87.68071434899588

17	4 of 8	S	0.11 / 569.62	596.15 / -1	ILLINOIS CAPITAL DEVELOPMENT BOARD 2201 W 24TH ST CHICAGO IL	TANKS CHICAGO

Facility ID: 2201W241953-01-13

Map Key	Number of Records	Direction	Distance (mi/ft)	Elev/Diff (ft)	Site	DB

Owner:
Data Source(s): HISTORIC DEPT. OF BUILDINGS

Detail(s)

Tank ID:
Installation Date: 01/13/1953
Removal Date:
Last Used Date:
Tank Type: UNDERGROUND STORAGE TANK
Tank Material:
Tank Construction:
Tank Product:
Tank Capacity:
Location: POINT (-87.68071434899588 41.84836313673407)
Comment: WORK BY: BORG INC.; INSTALL 2-4K GAL FUEL OIL TANK FINAL 7/16/53 **Note: Many records provided by the department have a truncated [Comment] field.

Street No from: 2201
Street No to: 2239
Street Name: 24TH
Street Type: ST
Direction: W
Latitude: 41.84836313673407
Longitude: -87.68071434899588

Map Key	Number of Records	Direction	Distance (mi/ft)	Elev/Diff (ft)	Site	DB
17	5 of 8	S	0.11 / 569.62	596.15 / -1	ILLINOIS CAPITAL DEVELOPMENT BOARD 2201 W 24TH ST CHICAGO IL	TANKS CHICAGO

Facility ID: 2201W241948-06-21
Owner:
Data Source(s): HISTORIC DEPT. OF BUILDINGS

Detail(s)

Tank ID:
Installation Date: 06/21/1948
Removal Date:
Last Used Date:
Tank Type: UNDERGROUND STORAGE TANK
Tank Material:
Tank Construction:
Tank Product:
Tank Capacity:
Location: POINT (-87.68071434899588 41.84836313673407)
Comment: WORK BY: MOSBECK OIL EQUIPMENT; INSTALL 10-4K GAL GSLN TANKS FINAL 6/23/48 **Note: Many records provided by the department have a truncated [Comment] field.

Street No from: 2201
Street No to: 2239
Street Name: 24TH
Street Type: ST
Direction: W
Latitude: 41.84836313673407
Longitude: -87.68071434899588

Map Key	Number of Records	Direction	Distance (mi/ft)	Elev/Diff (ft)	Site	DB
17	6 of 8	S	0.11 / 569.62	596.15 / -1	ILLINOIS CAPITAL DEVELOPMENT BOARD 2201 W 24TH ST CHICAGO IL	TANKS CHICAGO

Facility ID: 2201W241988-09-21
Owner:
Data Source(s): HISTORIC DEPT. OF BUILDINGS

Map Key	Number of Records	Direction	Distance (mi/ft)	Elev/Diff (ft)	Site	DB

Detail(s)

Tank ID:		***Street No from:***	2201
Installation Date:	09/21/1988	***Street No to:***	2239
Removal Date:		***Street Name:***	24TH
Last Used Date:		***Street Type:***	ST
Tank Type:	UNDERGROUND STORAGE TANK	***Direction:***	W
Tank Material:		***Latitude:***	41.84836313673407
Tank Construction:		***Longitude:***	-87.68071434899588
Tank Product:			
Tank Capacity:			

Location: POINT (-87.68071434899588 41.84836313673407)

Comment: WORK BY: WIL-FREDS CONSTRUCTION; REMOVE 15 TANKS FINAL 11/20/91 **Note: Many records provided by the department have a truncated [Comment] field.

Map Key	Number of Records	Direction	Distance (mi/ft)	Elev/Diff (ft)	Site	DB
17	7 of 8	S	0.11 / 569.62	596.15 / -1	ILLINOIS CAPITAL DEVELOPMENT BOARD 2201 W 24TH ST CHICAGO IL	TANKS CHICAGO

Facility ID: 2201W241953-01-07

Owner:

Data Source(s): HISTORIC DEPT. OF BUILDINGS

Detail(s)

Tank ID:		***Street No from:***	2201
Installation Date:	01/07/1953	***Street No to:***	2239
Removal Date:		***Street Name:***	24TH
Last Used Date:		***Street Type:***	ST
Tank Type:	UNDERGROUND STORAGE TANK	***Direction:***	W
Tank Material:		***Latitude:***	41.84836313673407
Tank Construction:		***Longitude:***	-87.68071434899588
Tank Product:			
Tank Capacity:			

Location: POINT (-87.68071434899588 41.84836313673407)

Comment: WORK BY: BORG INC.; INSTALL 2-4K GAL FUEL OIL TANKS FINAL 7/16/53 **Note: Many records provided by the department have a truncated [Comment] field.

Map Key	Number of Records	Direction	Distance (mi/ft)	Elev/Diff (ft)	Site	DB
17	8 of 8	S	0.11 / 569.62	596.15 / -1	Chicago Transit Authority 2201 W 24th St Chicago IL 60608	IEPA DOCS

Note: Documents related to facilities in Illinois can be searched on the Illinois Environmental Protection Agency (IEPA) Document Explorer: https://external.epa.illinois.gov/DocumentExplorer

IEPA Source Water Assessment Program (SWAP) & Mapping Tool

Name:	Chicago Transit Authority
Location Addr 3:	2201 W 24th St
City Name:	Chicago
State Code:	IL

Map Key	Number of Records	Direction	Distance (mi/ft)	Elev/Diff (ft)	Site	DB

Postal Code: 60608

Details

Indicator: No
Site ID: 170000520504
System ID: 0316310026
Collection Dt: 12/30/2003
Revision Dt Time: 06/30/2003
Interest Type: BOL
Media Code: LAND

Latitude Measure: 41.84827
Longitude Measure: -87.6806
Point X: -87.68059999999997
Point Y: 41.84827000000007

18	1 of 1	ENE	0.12 / 608.30	595.53 / -1	ST PAUL - SCHOOL HALL 2131 W 22ND CHICAGO IL 60613	FINDS/FRS

Registry ID: 110036144311
FIPS Code: 17031
HUC Code: 07120003
Site Type Name: STATIONARY
Location Description:
Supplemental Location:
Create Date: 18-JUN-08
Update Date: 30-JUL-13
Interest Types: STATE MASTER
SIC Codes:
SIC Code Descriptions:
NAICS Codes:
NAICS Code Descriptions:
Conveyor: FRS-GEOCODE
Federal Facility Code:
Federal Agency Name:
Tribal Land Code:
Tribal Land Name:
Congressional Dist No: 04
Census Block Code: 170318413001006
EPA Region Code: 05
County Name: COOK
US/Mexico Border Ind:
Latitude: 41.851211
Longitude: -87.679466
Reference Point: ENTRANCE POINT OF A FACILITY OR STATION
Coord Collection Method: ADDRESS MATCHING-HOUSE NUMBER
Accuracy Value: 50
Datum: NAD83
Source:
Facility Detail Rprt URL: https://ofmpub.epa.gov/frs_public2/fii_query_detail.disp_program_facility?p_registry_id=110036144311
Program Acronyms:

ACES:170001767568

Map Key	Number of Records	Direction	Distance (mi/ft)	Elev/Diff (ft)	Site	DB
19	1 of 4	S	0.12 / 611.60	595.80 / -1	RUIZ IRMA SCHOOL 2410 S LEAVITT ST CHICAGO IL 60608	RCRA VSQG

Handler ID: ILR000059022
Generator Status: VSG
Recycler Activity?: NO
Recycler Activity Note: This facility has not been identified as a Recycler Facility from both the RCRA Handler and Biennial Report Modules.

Violation/Evaluation Summary

Note: NO RECORDS: As of Jan 2025, there are no Compliance Monitoring and Enforcement (violation) records associated with this facility (EPA ID).

Handler Summary

Importer:	No	**Used Oil Transpor:**	No
Mixed Waste Gen:	No	**Used Oil Trans Fac:**	No
Transporter:	No	**Used Oil Processor:**	No
Transfer Facility:	No	**Used Oil Refiner:**	No
Recycler:	No	**Used Oil Burner:**	No
Onsite Burner Exem:	No	**Commercial TSD:**	No
Furnace Exemption:	No	**Recycl Nonstorage:**	No
Underground Injec:	No		

Used Oil Market Burner: No
Used Oil Spec Marketer: No

Additional Handler Summary Details

Source Type:	N	**NAIC 1:**	
Seq No:	1	**NAIC 2:**	
Non Notifier:		**NAIC 3:**	
Receive Date:	19981207	**NAIC 4:**	
Active Site:	H----	**State:**	IL
Land Type:	D	**Location Latitude:**	41.847961
In Handler Univ:	Y	**Location Longitude:**	-87.680646
In A Universe:	Y	**Loc GIS Primary:**	N
Gen Status:	VSG	**Loc GIS Origin:**	AG
Report Cycle:		**State District Owner:**	
Accessibility:		**State District:**	DESPLAINES
Region:	05		

Fed Waste Gen Owner: HQ
State Waste Generator Owner:
State Waste Generator:
Short Term Generator: N
Uni Waste: N
Universal Waste Dest Facility: N
Federal Universal Waste: N

As Federally Regulated Tsdf:	------
As Converter Tsdf:	------
As State Regulated Tsdf:	------
As State Regulated Handler:	---
Federal Indicator:	---
Hsm:	N
Subpart K:	----
GPRA Permit:	N
GPRA Renewal:	N
Permit Renewal Wrkld:	------
Permwrk ID:	------
Perm Prog:	------
Pcwrkld:	------
Closwrkld:	------
GPRA Ca:	N
Cawrkld:	N
Subjca Tsd Discretion:	N
NCAPS:	N
EC Indicator:	N
Ca725 Indicator:	N
Ca750 Indicator:	N
Operating Tsdf:	------
Full Enforcement:	------
Snc:	N
Unaddressed Snc:	N
Addressed Snc:	N
Snc With Comp Sched:	N
Fa Required:	-----
Hhandler Last Change:	20000915
Recognized Trader Importer:	N
Recognized Trader Exporter:	N
Slab Importer:	N
Slab Exporter:	N
Manifest Broker:	N
Subpart P:	N
Contact Language:	EN
Handler Name:	RUIZ IRMA SCHOOL
Location Street No:	
Location Street1:	2410 S LEAVITT ST
Location Street2:	
Location City:	CHICAGO
Location State:	IL
Location Zip:	60608
Location County Code:	IL031
Location County Name:	COOK
Location Country:	US
Contact Name:	THOMAS CONNELLY
Contact Street No:	
Contact Street1:	8501 W 191ST ST
Contact Street2:	BOX 10
Contact City:	MOKENA

Map Key	Number of Records	Direction	Distance (mi/ft)	Elev/Diff (ft)	Site	DB

Contact State: IL
Contact Zip: 60448
Contact Country: US
Contact Phone And Ext: 708-923-0202
Contact Fax:
Contact Email Address:
Contact Title:
Owner Name: CHICAGO PUBLIC SCHOOLS
Owner Type: D
Owner Seq: 1
Operator Name:
Operator Type:
Operator Seq:
Public Notes:

Hazardous Waste Handler Details

Seq No: 1
Receive Date: 19981207
Handler Name: RUIZ IRMA SCHOOL
Fed Waste Generator: 3
Generator Code Description: Very Small Quantity Generator
Source Type: Notification

Waste Code Details

Waste Code: D006
Waste Code Desc: CADMIUM

Waste Code: D008
Waste Code Desc: LEAD

Waste Code: D009
Waste Code Desc: MERCURY

Owner/Operator Details

Owner/Operator Ind: Current Owner
Type: District
Name: CHICAGO PUBLIC SCHOOLS
Dt Became Current:
Dt Ended Current:
Phone: 773-535-7038
Source Type: Notification

Street No:
Street1: 1819 W PERSHING RD 6WW
Street2:
City: CHICAGO
State: IL
Country:
Zip: 60609

19	2 of 4	S	0.12 / 611.60	595.80 / -1	IRMA C RUIZ SCHOOL 2410 S LEAVITT ST CHICAGO IL 60608	FINDS/FRS

Map Key	Number of Records	Direction	Distance (mi/ft)	Elev/Diff (ft)	Site	DB

Registry ID:	110003047097
FIPS Code:	17031
HUC Code:	07120003
Site Type Name:	STATIONARY
Location Description:	
Supplemental Location:	
Create Date:	01-MAR-00
Update Date:	26-JAN-12
Interest Types:	STATE MASTER, VSQG
SIC Codes:	
SIC Code Descriptions:	
NAICS Codes:	
NAICS Code Descriptions:	
Conveyor:	FRS-GEOCODE
Federal Facility Code:	
Federal Agency Name:	
Tribal Land Code:	
Tribal Land Name:	
Congressional Dist No:	04
Census Block Code:	170318413004004
EPA Region Code:	05
County Name:	COOK
US/Mexico Border Ind:	
Latitude:	41.848105
Longitude:	-87.68062
Reference Point:	ENTRANCE POINT OF A FACILITY OR STATION
Coord Collection Method:	ADDRESS MATCHING-HOUSE NUMBER
Accuracy Value:	150
Datum:	NAD83
Source:	
Facility Detail Rprt URL:	https://ofmpub.epa.gov/frs_public2/fii_query_detail.disp_program_facility?p_registry_id=110003047097
Program Acronyms:	

ACES:170000178493, RCRAINFO:ILR000059022

19	3 of 4	S	0.12 / 611.60	595.80 / -1	CPS 2410 S LEAVITT ST, CHICAGO, IL IL	PERMITS CHICAGO

Application ID:	DOEAIR20777	**Application Type:**	AIR POLLUTION CONTROL PERMIT
Issue or Entry Date:	03/15/2007	**Application Subtype:**	EQUIPMENT INSTALLATION

CDPH Environmental Permit Details

Status:	CLOSED	**Street No to:**	
Applicant:		**Direction:**	S
Expiration Date:	09/11/2007	**Street Name:**	LEAVITT
Data Source:	HISTORIC DEPT. OF ENVIRONMENT	**Street Type:**	ST
Street No from:	2410		
Location:	POINT (-87.68111 41.84765)		

Map Key	Number of Records	Direction	Distance (mi/ft)	Elev/Diff (ft)	Site	DB

Comment:

QTY: 1.0 ARCHITECTURAL SURFACE CLEANING: GRINDING/CHEM WASH/DUST SUPPRESSION METHOD: TARPS/ PERMIT EXPIRES: 12/1/2007**Note: Many records provided by the department have a truncated Comment field.

Map Key	Number of Records	Direction	Distance (mi/ft)	Elev/Diff (ft)	Site	DB
19	4 of 4	S	0.12 / 611.60	595.80 / -1	Irma C Ruiz School 2410 S Leavitt Chicago IL 60608	IEPA DOCS

Note: Documents related to facilities in Illinois can be searched on the Illinois Environmental Protection Agency (IEPA) Document Explorer: https://external.epa.illinois.gov/DocumentExplorer

IEPA Source Water Assessment Program (SWAP) & Mapping Tool

Name: Irma C Ruiz School
Location Addr 3: 2410 S Leavitt
City Name: Chicago
State Code: IL
Postal Code: 60608

Details

Indicator: No
Site ID: 170000178493
System ID: 0316286390
Collection Dt: 12/30/2003
Revision Dt Time: 06/30/2003
Interest Type: BOL
Media Code: LAND
Latitude Measure: 41.84809
Longitude Measure: -87.68076
Point X: -87.68075999999996
Point Y: 41.84809000000007

Map Key	Number of Records	Direction	Distance (mi/ft)	Elev/Diff (ft)	Site	DB
20	1 of 1	ESE	0.12 / 612.77	593.29 / -4	SOUHEIL & YOUSSRA CHEHADE 2126 W 24TH ST, CHICAGO, IL IL	PERMITS CHICAGO

Application ID: DOEAIR28152
Issue or Entry Date: 10/04/2010
Application Type: AIR POLLUTION CONTROL PERMIT
Application Subtype: EQUIPMENT INSTALLATION

CDPH Environmental Permit Details

Status: CLOSED
Applicant:
Expiration Date: 04/02/2011
Data Source: HISTORIC DEPT. OF ENVIRONMENT
Street No from: 2126
Location: POINT (-87.67933 41.8485)
Comment:
Street No to:
Direction: W
Street Name: 24TH
Street Type: ST

QTY: 1.0 ARCHITECTURAL SURFACE CLEANING: GRIND/SAND/CH EM WASH/DUST SUPPRESSION METHOD: TARPS/ VACUUM ATTACHMENT/PERMIT EXPIRES: 12/05/10**Note: Many records provided by the department have a truncated Comment field.

Map Key	Number of Records	Direction	Distance (mi/ft)	Elev/Diff (ft)	Site	DB
21	1 of 6	ENE	0.12 / 640.72	595.47 / -1	ST PAUL RECTORY 2127 W 22ND CHICAGO IL 60608	FINDS/FRS

Registry ID: 110043832751
FIPS Code: 17031
HUC Code: 07120003
Site Type Name: STATIONARY
Location Description:
Supplemental Location:
Create Date: 16-SEP-11
Update Date:
Interest Types: STATE MASTER
SIC Codes:
SIC Code Descriptions:
NAICS Codes:
NAICS Code Descriptions:
Conveyor: FRS-GEOCODE
Federal Facility Code:
Federal Agency Name:
Tribal Land Code:
Tribal Land Name:
Congressional Dist No: 04
Census Block Code: 170318413001006
EPA Region Code: 05
County Name: COOK
US/Mexico Border Ind:
Latitude: 41.851214
Longitude: -87.679305
Reference Point: ENTRANCE POINT OF A FACILITY OR STATION
Coord Collection Method: ADDRESS MATCHING-HOUSE NUMBER
Accuracy Value: 50
Datum: NAD83
Source:
Facility Detail Rprt URL: https://ofmpub.epa.gov/frs_public2/fii_query_detail.disp_program_facility?p_registry_id=110043832751
Program Acronyms:

ACES:170001899051

Map Key	Number of Records	Direction	Distance (mi/ft)	Elev/Diff (ft)	Site	DB
21	2 of 6	ENE	0.12 / 640.72	595.47 / -1	THE CATHOLIC BISHOP OF CHICAGO 2127 W 22ND PL, CHICAGO, IL IL	PERMITS CHICAGO

Application ID: DOEAIR28714
Application Type: AIR POLLUTION CONTROL PERMIT
Issue or Entry Date: 01/19/2011
Application Subtype: EQUIPMENT INSTALLATION

CDPH Environmental Permit Details

Status: CLOSED
Street No to:
Applicant:
Direction: W

Map Key	Number of Records	Direction	Distance (mi/ft)	Elev/Diff (ft)	Site	DB

Expiration Date: 07/18/2011
Data Source: HISTORIC DEPT. OF ENVIRONMENT
Street No from: 2127
Location: POINT (-87.67934 41.85122)
Comment:
Street Name: 22ND
Street Type: PL

QTY: 1.0 ARCHITECTURAL SURFACE CLEANING: GRIND/SANDBLA STING/DUST SUPPRESSION METHOD: TARPS/WETTING/ PERMIT EXPIRES: 12/31/2011**Note: Many records provided by the department have a truncated Comment field.

Map Key	Number of Records	Direction	Distance (mi/ft)	Elev/Diff (ft)	Site	DB
21	3 of 6	ENE	0.12 / 640.72	595.47 / -1	ST. PAUL'S CATHOLIC CHURCH 2127 W 22ND PL, CHICAGO, IL IL	PERMITS CHICAGO

Application ID: DOEAIR30289
Issue or Entry Date: 10/17/2011
Application Type: AIR POLLUTION CONTROL PERMIT
Application Subtype: EQUIPMENT INSTALLATION

CDPH Environmental Permit Details

Status: CLOSED
Applicant:
Expiration Date: 04/14/2012
Data Source: HISTORIC DEPT. OF ENVIRONMENT
Street No from: 2127
Location: POINT (-87.67934 41.85122)
Comment:
Street No to:
Direction: W
Street Name: 22ND
Street Type: PL

QTY: 3.0 COMBUSTION EMISSION UNIT: BOILER/ MAKE AND MODEL: UTICA - JD400/ MAXIMUM OUTPUT: 320,000 BTU/HR,QTY: 1.0 COMBUSTION EMISSION UNIT: FURNACE/RTU/ MAKE AND MODEL: TRANE-OA2C180/ MAXIMUM OUTPUT: 280,000 BTU/HR**Note: Many records provided by the department have a truncated Comment field.

Map Key	Number of Records	Direction	Distance (mi/ft)	Elev/Diff (ft)	Site	DB
21	4 of 6	ENE	0.12 / 640.72	595.47 / -1	ST PAUL'S CHURCH 2127 W 22ND PL IL	PERMITS CHICAGO

Application ID: ENVAIR119870
Issue or Entry Date: 06/12/2012
Application Type: AIR POLLUTION CONTROL PERMIT
Application Subtype: ARCHITECTURAL SURFACE CLEANING

CDPH Environmental Permit Details

Status: CLOSED
Applicant: WARD CONTRACTING & BUILDING RESTORATION
Expiration Date:
Data Source: DEPT. OF PUBLIC HEALTH
Street No from: 2127
Location: POINT (-87.67934 41.85122)
Comment:
Street No to:
Direction: W
Street Name: 22ND
Street Type: PL

Map Key	Number of Records	Direction	Distance (mi/ft)	Elev/Diff (ft)	Site	DB
21	5 of 6	ENE	0.12 / 640.72	595.47 / -1	2127 W 22ND PLACE_ST PAUL CATH 2127 W 22ND PL IL	PERMITS CHICAGO

Map Key	Number of Records	Direction	Distance (mi/ft)	Elev/Diff (ft)	Site	DB

Application ID: ENVAIR1607279
Issue or Entry Date: 10/25/2021
Application Type: AIR POLLUTION CONTROL PERMIT
Application Subtype: ARCHITECTURAL SURFACE CLEANING

CDPH Environmental Permit Details

Status: CLOSED
Applicant: WARD CONTRACTING & BUILDING*
Expiration Date:
Data Source: DEPT. OF PUBLIC HEALTH
Street No from: 2127
Location: POINT (-87.67934 41.85122)
Comment:
Street No to:
Direction: W
Street Name: 22ND
Street Type: PL

TUCKPOINTING & BRICK REPLACEMENT**Note: Many records provided by the department have a truncated Comment field.

21	6 of 6	ENE	0.12 / 640.72	595.47 / -1	2127 W 22ND PL._ST. PAUL CATHO 2127 W 22ND PL IL	PERMITS CHICAGO

Application ID: ENVAIR1726652
Issue or Entry Date: 08/29/2022
Application Type: AIR POLLUTION CONTROL PERMIT
Application Subtype: ARCHITECTURAL SURFACE CLEANING

CDPH Environmental Permit Details

Status: OPEN
Applicant: WARD CONTRACTING & BUILDING*
Expiration Date:
Data Source: DEPT. OF PUBLIC HEALTH
Street No from: 2127
Location: POINT (-87.67934 41.85122)
Comment:
Street No to:
Direction: W
Street Name: 22ND
Street Type: PL

TUCKPOINTING & BRICK REPLACEMENT**Note: Many records provided by the department have a truncated Comment field.

22	1 of 1	ENE	0.12 / 658.87	595.52 / -1	2124 W 22ND PL 2124 W 22ND PL CHICAGO IL 60621	FINDS/FRS

Registry ID: 110043833171
FIPS Code: 17031
HUC Code: 07120003
Site Type Name: STATIONARY
Location Description:
Supplemental Location:
Create Date: 16-SEP-11
Update Date:
Interest Types: STATE MASTER
SIC Codes:
SIC Code Descriptions:

Map Key	Number of Records	Direction	Distance (mi/ft)	Elev/Diff (ft)	Site	DB

NAICS Codes:	
NAICS Code Descriptions:	
Conveyor:	FRS-GEOCODE
Federal Facility Code:	
Federal Agency Name:	
Tribal Land Code:	
Tribal Land Name:	
Congressional Dist No:	04
Census Block Code:	170318413001006
EPA Region Code:	05
County Name:	COOK
US/Mexico Border Ind:	
Latitude:	41.851214
Longitude:	-87.679267
Reference Point:	ENTRANCE POINT OF A FACILITY OR STATION
Coord Collection Method:	ADDRESS MATCHING-HOUSE NUMBER
Accuracy Value:	50
Datum:	NAD83
Source:	
Facility Detail Rprt URL:	https://ofmpub.epa.gov/frs_public2/fii_query_detail.disp_program_facility?p_registry_id=110043833171
Program Acronyms:	

ACES:170001899872

23	1 of 1	NNE	0.13 / 670.23	597.82 / 1	APARTMENT BUILDING 2215 W CERMAK RD IL	PERMITS CHICAGO

Application ID:	ASTREM574021	**Application Type:**	ABOVEGROUND STORAGE TANK
Issue or Entry Date:	12/17/2015	**Application Subtype:**	REMOVAL

CDPH Environmental Permit Details

Status:	OPEN	**Street No to:**	
Applicant:	DANIEL LAUER	**Direction:**	W
Expiration Date:	06/12/2016	**Street Name:**	CERMAK
Data Source:	DEPT. OF PUBLIC HEALTH	**Street Type:**	RD
Street No from:	2215		
Location:	POINT (-87.68161 41.85187)		
Comment:			

{APPLICATION COMMENTS: [CONTRACTOR: R.W. COLLINS]2215 W CERMAK RD}{TANKS: (FACILITY TANK ID: , APPLICATION TANK ID: 1, CAPACITY: 275, MANUFACTURER: , PRODUCT: HEATING OI, OUT OF SERVICE DATE: , , IN SERVICE? N),(FACILITY TANK ID: , APPLICATION TANK ID: 2, CAPACITY: 275, MANUFACTURER: , PRODUCT: HEATING OI, OUT OF SERVICE DATE: , , IN SERVICE? N)}**Note: Many records provided by the department have a truncated Comment field.

24	1 of 3	NNE	0.13 / 679.07	597.44 / 0	METROPOLITAN STATE BANK 2201 W CERMAK RD CHICAGO IL	TANKS CHICAGO

Facility ID:	2201CER1959-12-16

Map Key	Number of Records	Direction	Distance (mi/ft)	Elev/Diff (ft)	Site	DB

Owner:
Data Source(s): HISTORIC DEPT. OF BUILDINGS

Detail(s)

Tank ID:
Installation Date: 12/16/1959
Removal Date:
Last Used Date:
Tank Type: UNDERGROUND STORAGE TANK
Tank Material:
Tank Construction:
Tank Product:
Tank Capacity:
Location: POINT (-87.68080204708944 41.85198803124538)
Comment: WORK BY: T. J. PRENDERGAST; INSTALL 1-2.5K FUEL OIL **Note: Many records provided by the department have a truncated [Comment] field.

Street No from: 2201
Street No to: 2201
Street Name: CERMAK
Street Type: RD
Direction: W
Latitude: 41.85198803124538
Longitude: -87.68080204708944

Map Key	Number of Records	Direction	Distance (mi/ft)	Elev/Diff (ft)	Site	DB
24	2 of 3	NNE	0.13 / 679.07	597.44 / 0	METROPOLITAN BANK 2201 W CERMAK RD, CHICAGO, IL IL	PERMITS CHICAGO

Application ID: DOEAIR12027
Issue or Entry Date: 08/04/2003
Application Type: AIR POLLUTION CONTROL PERMIT
Application Subtype: EQUIPMENT INSTALLATION

CDPH Environmental Permit Details

Status: CLOSED
Applicant:
Expiration Date: 01/31/2004
Data Source: HISTORIC DEPT. OF ENVIRONMENT
Street No from: 2201
Location: POINT (-87.68089 41.8521)
Comment:

Street No to:
Direction: W
Street Name: CERMAK
Street Type: RD

QTY: 1.0 ARCHITECTURAL SURFACE CLEANING/GRINDING/ DUST SUPPRESSION METHOD:TARPS&VACUUM ATTACHME NTS ON GRINDER/WASTE DISPOSAL METHOD:DUMPSTER**Note: Many records provided by the department have a truncated Comment field.

Map Key	Number of Records	Direction	Distance (mi/ft)	Elev/Diff (ft)	Site	DB
24	3 of 3	NNE	0.13 / 679.07	597.44 / 0	METROPOLIS BANK & TRUST C 2201 W CERMAK RD, CHICAGO, IL IL	PERMITS CHICAGO

Application ID: DOEAIR1260
Issue or Entry Date: 04/05/1995
Application Type: AIR POLLUTION CONTROL PERMIT
Application Subtype: EQUIPMENT INSTALLATION

CDPH Environmental Permit Details

Status: CLOSED
Applicant:
Expiration Date: 10/02/1995
Data Source: HISTORIC DEPT. OF ENVIRONMENT
Street No to:
Direction: W
Street Name: CERMAK
Street Type: RD

Map Key	Number of Records	Direction	Distance (mi/ft)	Elev/Diff (ft)	Site	DB

Street No from: 2201
Location: POINT (-87.68089 41.8521)
Comment:

QTY: 1.0 FURNACE - LENNOX GC16-511-75 MAX.BTU 75,000 ,QTY: 1.0 FURNACE - REZNOR RGB-300 MIN.BTU 240,000 MAX.BTU 300,000 **Note: Many records provided by the department have a truncated Comment field.

---

25 | **1 of 1** | **NNW** | **0.13 / 680.07** | **598.14 / 1** | **OJEDA DEVELOPMENT, LLC**
2242 W CERMAK RD, CHICAGO, IL
IL | **PERMITS CHICAGO**

Application ID: DOEAIR21580
Application Type: AIR POLLUTION CONTROL PERMIT
Issue or Entry Date: 08/15/2007
Application Subtype: EQUIPMENT INSTALLATION

CDPH Environmental Permit Details

Status: CLOSED
Applicant:
Expiration Date: 02/11/2008
Data Source: HISTORIC DEPT. OF ENVIRONMENT
Street No from: 2242
Location: POINT (-87.68246 41.85207)
Comment:
Street No to:
Direction: W
Street Name: CERMAK
Street Type: RD

QTY: 1.0 COMBUSTION EMISSION UNIT: FURNACE/ MAKE AND MODEL: CARRIER-58 MSA-080-16/ MAXIMUM OUTPUT: 74,000 BTU/HR**Note: Many records provided by the department have a truncated Comment field.

---

26 | **1 of 1** | **NNW** | **0.13 / 687.89** | **598.16 / 1** | **2258 W CERMAK CLEANING**
2258 W CERMAK RD
IL | **PERMITS CHICAGO**

Application ID: ENVAIR1282118
Application Type: AIR POLLUTION CONTROL PERMIT
Issue or Entry Date: 08/28/2020
Application Subtype: ARCHITECTURAL SURFACE CLEANING

CDPH Environmental Permit Details

Status: CLOSED
Applicant: KNODEL ENTERPRISES
Expiration Date:
Data Source: DEPT. OF PUBLIC HEALTH
Street No from: 2258
Location: POINT (-87.68302 41.85206)
Comment:
Street No to:
Direction: W
Street Name: CERMAK
Street Type: RD

CLEANING EXTERIOR BRICK**Note: Many records provided by the department have a truncated Comment field.

---

27 | **1 of 1** | **NNE** | **0.13 / 689.00** | **597.78 / 1** | **MUTUAL FEDERAL SAVINGS**
2212 W CERMAK RD, CHICAGO, IL
IL | **PERMITS CHICAGO**

Application ID: DOEAIR9475
Application Type: AIR POLLUTION CONTROL PERMIT

Issue or Entry Date:	01/23/2002	**Application Subtype:**	EQUIPMENT INSTALLATION

CDPH Environmental Permit Details

Status:	CLOSED	**Street No to:**	
Applicant:		**Direction:**	W
Expiration Date:	07/22/2002	**Street Name:**	CERMAK
Data Source:	HISTORIC DEPT. OF ENVIRONMENT	**Street Type:**	RD
Street No from:	2212		
Location:	POINT (-87.68121 41.85236)		
Comment:			

QTY: 1.0 COMBUSTION EMISSION UNIT/BOILER/ POWER FLAME/MODEL: CR2-G-20A/ MAXIMUM BTU: 2,500,000**Note: Many records provided by the department have a truncated Comment field.

28	1 of 1	NNE	0.13 / 690.96	597.82 / 1	2218 W CERMAK 2218 W CERMAK CHICAGO IL 60608	FINDS/FRS

Registry ID:	110038218023
FIPS Code:	17031
HUC Code:	07120003
Site Type Name:	STATIONARY
Location Description:	
Supplemental Location:	
Create Date:	22-APR-09
Update Date:	29-DEC-14
Interest Types:	STATE MASTER
SIC Codes:	
SIC Code Descriptions:	
NAICS Codes:	
NAICS Code Descriptions:	
Conveyor:	FRS-GEOCODE
Federal Facility Code:	
Federal Agency Name:	
Tribal Land Code:	
Tribal Land Name:	
Congressional Dist No:	04
Census Block Code:	170318412001012
EPA Region Code:	05
County Name:	COOK
US/Mexico Border Ind:	
Latitude:	41.85209
Longitude:	-87.68155
Reference Point:	CENTER OF A FACILITY OR STATION
Coord Collection Method:	ADDRESS MATCHING-HOUSE NUMBER
Accuracy Value:	30
Datum:	NAD83
Source:	
Facility Detail Rprt URL:	https://ofmpub.epa.gov/frs_public2/fii_query_detail.disp_program_facility?p_registry_id=110038218023
Program Acronyms:	

Map Key	Number of Records	Direction	Distance (mi/ft)	Elev/Diff (ft)	Site	DB

ACES:170001802841

---

29 *1 of 4* *NE* *0.13 / 696.29* *596.47 / 0* ***QUICK CLEAN CENTER***
2145 W CERMAK
CHICAGO IL 60608-4005 ***FINDS/FRS***

Registry ID:	110005860719
FIPS Code:	17031
HUC Code:	07120003
Site Type Name:	STATIONARY
Location Description:	
Supplemental Location:	
Create Date:	01-MAR-00
Update Date:	26-JAN-12
Interest Types:	STATE MASTER, UNSPECIFIED UNIVERSE
SIC Codes:	
SIC Code Descriptions:	
NAICS Codes:	
NAICS Code Descriptions:	
Conveyor:	FRS-GEOCODE
Federal Facility Code:	
Federal Agency Name:	
Tribal Land Code:	
Tribal Land Name:	
Congressional Dist No:	04
Census Block Code:	170318412001011
EPA Region Code:	05
County Name:	COOK
US/Mexico Border Ind:	
Latitude:	41.85211
Longitude:	-87.68006
Reference Point:	CENTER OF A FACILITY OR STATION
Coord Collection Method:	ADDRESS MATCHING-HOUSE NUMBER
Accuracy Value:	30
Datum:	NAD83
Source:	
Facility Detail Rprt URL:	https://ofmpub.epa.gov/frs_public2/fii_query_detail.disp_program_facility?p_registry_id=110005860719
Program Acronyms:	

ACES:170000248738, RCRAINFO:ILD982069130

---

29 *2 of 4* *NE* *0.13 / 696.29* *596.47 / 0* ***RICHARD JENKINS***
2145 W CERMAK RD
IL ***PERMITS CHICAGO***

Application ID:	ENVAIR762924	***Application Type:***	AIR POLLUTION CONTROL PERMIT
Issue or Entry Date:	02/14/2017	***Application Subtype:***	GENERAL POLUTION PREVENTION(P2)

CDPH Environmental Permit Details

Map Key	Number of Records	Direction	Distance (mi/ft)	Elev/Diff (ft)	Site	DB

Status: CLOSED
Applicant: TAPIA & SONS
Expiration Date:
Data Source: DEPT. OF PUBLIC HEALTH
Street No from: 2145
Location: POINT (-87.68006 41.85211)
Comment:

Street No to:
Direction: W
Street Name: CERMAK
Street Type: RD

AIR POLLUTION CONTROL PERMIT [EQUIP ID: , QUANTITY: 2, DESCRIPTION: 080A - FURNACE, OUTPUT LESS THAN 288,000 BTU/HR, NOTE:]**Note: Many records provided by the department have a truncated Comment field.

29	3 of 4	NE	0.13 / 696.29	596.47 / 0	Quick Clean Center 2145 W Cermak Chicago IL 60608	IEPA DOCS

Note: Documents related to facilities in Illinois can be searched on the Illinois Environmental Protection Agency (IEPA) Document Explorer: https://external.epa.illinois.gov/DocumentExplorer

IEPA Source Water Assessment Program (SWAP) & Mapping Tool

Name: Quick Clean Center
Location Addr 3: 2145 W Cermak
City Name: Chicago
State Code: IL
Postal Code: 60608

Details

Indicator: No
Site ID: 170000248738
System ID: 0316315007
Collection Dt: 12/30/2003
Revision Dt Time: 06/30/2003
Interest Type: BOL
Media Code: LAND

Latitude Measure: 41.85193
Longitude Measure: -87.67934
Point X: -87.67933999999997
Point Y: 41.85193000000004

29	4 of 4	NE	0.13 / 696.29	596.47 / 0	QUICK CLEAN CTR 2145 W CERMAK CHICAGO IL 60608	RCRA NON GEN

Handler ID: ILD982069130
Generator Status: N
Recycler Activity?: NO
Recycler Activity Note: This facility has not been identified as a Recycler Facility from both the RCRA Handler and Biennial Report Modules.

Violation/Evaluation Summary

Note: NO RECORDS: As of Jan 2025, there are no Compliance Monitoring and Enforcement (violation) records associated with this facility (EPA ID).

Handler Summary

Importer:	No	***Used Oil Transpor:***	No
Mixed Waste Gen:	No	***Used Oil Trans Fac:***	No
Transporter:	No	***Used Oil Processor:***	No
Transfer Facility:	No	***Used Oil Refiner:***	No
Recycler:	No	***Used Oil Burner:***	No
Onsite Burner Exem:	No	***Commercial TSD:***	No
Furnace Exemption:	No	***Recycl Nonstorage:***	No
Underground Injec:	No		
Used Oil Market Burner:	No		
Used Oil Spec Marketer:	No		

Additional Handler Summary Details

Source Type:	I	***NAIC 1:***	
Seq No:	1	***NAIC 2:***	
Non Notifier:		***NAIC 3:***	
Receive Date:	20191213	***NAIC 4:***	
Active Site:	-----	***State:***	IL
Land Type:		***Location Latitude:***	
In Handler Univ:	N	***Location Longitude:***	
In A Universe:	N	***Loc GIS Primary:***	N
Gen Status:	N	***Loc GIS Origin:***	
Report Cycle:		***State District Owner:***	
Accessibility:		***State District:***	DESPLAINES
Region:	05		
Fed Waste Gen Owner:	HQ		
State Waste Generator Owner:	IL		
State Waste Generator:	N		
Short Term Generator:	N		
Uni Waste:	N		
Universal Waste Dest Facility:	N		
Federal Universal Waste:	N		
As Federally Regulated Tsdf:	------		
As Converter Tsdf:	------		
As State Regulated Tsdf:	------		
As State Regulated Handler:	---		
Federal Indicator:	---		
Hsm:	N		
Subpart K:	----		
GPRA Permit:	N		
GPRA Renewal:	N		
Permit Renewal Wrkld:	------		
Permwrk ID:	------		
Perm Prog:	------		
Pcwrkld:	------		
Closwrkld:	------		
GPRA Ca:	N		

CawrkId:	N
Subjca Tsd Discretion:	N
NCAPS:	N
EC Indicator:	N
Ca725 Indicator:	N
Ca750 Indicator:	N
Operating Tsdf:	------
Full Enforcement:	------
Snc:	N
Unaddressed Snc:	N
Addressed Snc:	N
Snc With Comp Sched:	N
Fa Required:	-----
Hhandler Last Change:	20191213
Recognized Trader Importer:	N
Recognized Trader Exporter:	N
Slab Importer:	N
Slab Exporter:	N
Manifest Broker:	N
Subpart P:	N
Contact Language:	
Handler Name:	QUICK CLEAN CTR
Location Street No:	
Location Street1:	2145 W CERMAK
Location Street2:	
Location City:	CHICAGO
Location State:	IL
Location Zip:	60608
Location County Code:	IL031
Location County Name:	COOK
Location Country:	US
Contact Name:	
Contact Street No:	
Contact Street1:	
Contact Street2:	
Contact City:	
Contact State:	
Contact Zip:	
Contact Country:	
Contact Phone And Ext:	
Contact Fax:	
Contact Email Address:	
Contact Title:	
Owner Name:	
Owner Type:	
Owner Seq:	
Operator Name:	
Operator Type:	
Operator Seq:	
Public Notes:	

Hazardous Waste Handler Details

Seq No:	1
Receive Date:	19870925
Handler Name:	QUICK CLEAN CTR
Fed Waste Generator:	2
Generator Code Description:	Small Quantity Generator
Source Type:	Notification

Waste Code Details

Waste Code:	D000
Waste Code Desc:	DESCRIPTION
Waste Code:	D001
Waste Code Desc:	IGNITABLE WASTE
Waste Code:	F002
Waste Code Desc:	THE FOLLOWING SPENT HALOGENATED SOLVENTS: TETRACHLOROETHYLENE, METHYLENE CHLORIDE, TRICHLOROETHYLENE, 1,1,1-TRICHLOROETHANE, CHLOROBENZENE, 1,1,2-TRICHLORO-1,2,2-TRIFLUOROETHANE, ORTHO-DICHLOROBENZENE, TRICHLOROFLUOROMETHANE, AND 1,1,2, TRICHLOROETHANE; ALL SPENT SOLVENT MIXTURES/BLENDS CONTAINING, BEFORE USE, A TOTAL OF TEN PERCENT OR MORE (BY VOLUME) OF ONE OR MORE OF THE ABOVE HALOGENATED SOLVENTS OR THOSE SOLVENTS LISTED IN F001, F004, AND F005; AND STILL BOTTOMS FROM THE RECOVERY OF THESE SPENT SOLVENTS AND SPENT SOLVENT MIXTURES.

Hazardous Waste Handler Details

Seq No:	1
Receive Date:	20191213
Handler Name:	QUICK CLEAN CTR
Fed Waste Generator:	N
Generator Code Description:	Not a Generator, Verified
Source Type:	Implementer

Owner/Operator Details

Owner/Operator Ind:	Current Owner	***Street No:***	
Type:	Private	***Street1:***	ADDRESS NOT REPORTED
Name:	FARLEY ROBERT	***Street2:***	
Dt Became Current:		***City:***	CITY NOT REPORTED
Dt Ended Current:		***State:***	AK
Phone:	312-555-1212	***Country:***	
Source Type:	Notification	***Zip:***	99998
Owner/Operator Ind:	Current Operator	***Street No:***	
Type:	Private	***Street1:***	ADDRESS NOT REPORTED
Name:	NAME NOT REPORTED	***Street2:***	
Dt Became Current:		***City:***	CITY NOT REPORTED

Map Key	Number of Records	Direction	Distance (mi/ft)	Elev/Diff (ft)	Site	DB

Dt Ended Current: | **State:** AK
Phone: 312-555-1212 | **Country:**
Source Type: Notification | **Zip:** 99998

Historical Handler Details

Receive Dt: 19870925
Generator Code Description: Small Quantity Generator
Handler Name: QUICK CLEAN CTR

Map Key	Number of Records	Direction	Distance (mi/ft)	Elev/Diff (ft)	Site	DB
30	1 of 2	NNE	0.13 / 698.15	597.02 / 0	ARCO OIL 2159 W CERMAK RD CHICAGO IL	TANKS CHICAGO

Facility ID: 2159CER1981-03-23
Owner:
Data Source(s): HISTORIC DEPT. OF BUILDINGS

Detail(s)

Tank ID:
Installation Date: 03/23/1981
Removal Date:
Last Used Date:
Tank Type: UNDERGROUND STORAGE TANK
Tank Material:
Tank Construction:
Tank Product:
Tank Capacity:
Location: POINT (-87.68061817361487 41.851990544519595)
Comment: WORK BY: ROBERT YOUNG, INC.; EWMOVE 1-550 WASTE OIL,1-1K FUEL OIL FINAL 9/24/82 **Note: Many records provided by the department have a truncated [Comment] field.

Street No from: 2159
Street No to: 2159
Street Name: CERMAK
Street Type: RD
Direction: W
Latitude: 41.851990544519595
Longitude: -87.68061817361487

Map Key	Number of Records	Direction	Distance (mi/ft)	Elev/Diff (ft)	Site	DB
30	2 of 2	NNE	0.13 / 698.15	597.02 / 0	MARY VAZQUEZ 2159 W CERMAK RD IL	PERMITS CHICAGO

Application ID: ENVAIR1230312
Issue or Entry Date: 04/09/2020
Application Type: AIR POLLUTION CONTROL PERMIT
Application Subtype: GENERAL POLUTION PREVENTION(P2)

CDPH Environmental Permit Details

Status: CLOSED
Applicant: FAMILY HEATING & COOLING
Expiration Date:
Data Source: DEPT. OF PUBLIC HEALTH
Street No from: 2159
Location: POINT (-87.68058 41.8521)
Comment:

Street No to:
Direction: W
Street Name: CERMAK
Street Type: RD

AIR POLLUTION CONTROL PERMIT [EQUIP ID: , QUANTITY: 1, DESCRIPTION: 080A - FURNACE, OUTPUT LESS THAN 288,000 BTU/HR, NOTE:]**Note: Many records provided by the department have a truncated Comment field.

Map Key	Number of Records	Direction	Distance (mi/ft)	Elev/Diff (ft)	Site	DB
31	1 of 1	NNE	0.13 / 698.91	597.44 / 0	CHICAGO TRANSIT AUTHORITY 2200 W CERMAK RD IL	PERMITS CHICAGO

Application ID: ENVAIR132948
Application Type: AIR POLLUTION CONTROL PERMIT
Issue or Entry Date: 07/02/2013
Application Subtype: ARCHITECTURAL SURFACE CLEANING

CDPH Environmental Permit Details

Status: CLOSED
Applicant: EDWARD MC KINNIE VISION PAINTING & DECORATING SERVICE
Expiration Date:
Data Source: DEPT. OF PUBLIC HEALTH
Street No from: 2200
Location: POINT (-87.68091 41.8521)
Comment:
Street No to:
Direction: W
Street Name: CERMAK
Street Type: RD

Map Key	Number of Records	Direction	Distance (mi/ft)	Elev/Diff (ft)	Site	DB
32	1 of 1	SSW	0.13 / 710.46	596.24 / -1	JASON DONAJKOWSKI 2433 S OAKLEY AVE IL	PERMITS CHICAGO

Application ID: ENVAIR1564856
Application Type: AIR POLLUTION CONTROL PERMIT
Issue or Entry Date: 08/24/2021
Application Subtype: GENERAL POLUTION PREVENTION(P2)

CDPH Environmental Permit Details

Status: CLOSED
Applicant: JASON DONAJKOWSKI
Expiration Date:
Data Source: DEPT. OF PUBLIC HEALTH
Street No from: 2433
Location: POINT (-87.68275996099999 41.84747001200003)
Comment:
Street No to:
Direction: S
Street Name: OAKLEY
Street Type: AVE

AIR POLLUTION CONTROL PERMIT [EQUIP ID: , QUANTITY: 1, DESCRIPTION: 080A - FURNACE, OUTPUT LESS THAN 288,000 BTU/HR, NOTE:]**Note: Many records provided by the department have a truncated Comment field.

Map Key	Number of Records	Direction	Distance (mi/ft)	Elev/Diff (ft)	Site	DB
33	1 of 1	W	0.14 / 715.45	599.19 / 2	Speedway Speedway 8309- 2303 S. Western Ave. Chicago IL	SPILLS

Incident No: H-2019-1195
Date/Time Occurred: 11/19/2019 4:47:18 PM
Media Release: Ground
Facility Manager:
Fac Manager Phone:
Responsible Party Street: Unknown
Area Involved: Fixed Facility
County: Cook
Latitude:
Longutude:

Milepost:
Section:
Township:
Range:

Hazardous Materials Incident Report

Incident Report Dt:	11/19/2019 4:47:18 PM	***County:***	Cook
Data Input Status:	Closed	***Entered by:***	Shelbourne, Lisa (IEMA)
LUST?:	Yes	***Date Entered:***	

Hazmat Incident Type: Leak or spill
Caller: Brianna Niestrom
Caller Represents: ATC
Street Address: Speedway 8309- 2303 S. Western Ave.
City: Chicago
URL: https://public.iema.state.il.us/FOIAHazmatSearch/HazmatDetails.aspx?RptNum=H-2019-1195
Narrative:

Follow Up Information:

Weather Information

Temp: n/a
Wind: n/a

Materials Involved

Name: Gasoline
Type: Liquid
CHRIS CODE: Unknown
CAS No: Unknown
UN/NA No: Unknown
Container Type: Under ground storage tank
Container Size: Unknown
Amount Released: Estimated at 100 gallons
Rate of Release Min: Unknown
Duration of Release: Unknown
Cause of Release: Unknown
Est Spill Extent: Unknown
Spill Extent Units:
Date/Time Inc Occur:
Unknown Occurr:
Date/Time Discov: 2019-11-19 04:00
Unknown Discovered:
Where Taken:
On Scene Contact: n/a
No of People Evacuat: 0
A 302(a) Extremely Haz Sub?: Unknown
A RCRA Hazardous Waste?: Unknown

Map Key	Number of Records	Direction	Distance (mi/ft)	Elev/Diff (ft)	Site	DB

A RCRA Regulated Facility?: Unknown
Proper Safety Precautions: none
State Agency Assistance: none
Containment/Cleanup Plans: ATC and AMPSCO were hired for clean up

Agency or Persons Notified

Agency: IEPA, NRTP, OSFM, Cook Co LEPC and Region 4
Date/Time: 2019-11-19 16:47
Name of Person: Emailed
Notification Action: Report Sent

---

34 | ***1 of 1*** | ***WSW*** | ***0.14 / 716.07*** | ***598.49 / 2*** | ***2345 WEST 24TH STREET 2345 W 24TH ST IL*** | ***PERMITS CHICAGO***

Application ID: ENVAIR949250
Issue or Entry Date: 05/11/2018
Application Type: AIR POLLUTION CONTROL PERMIT
Application Subtype: ARCHITECTURAL SURFACE CLEANING

CDPH Environmental Permit Details

Status: CLOSED
Applicant: PATRICK BLACKBURN
Expiration Date:
Data Source: DEPT. OF PUBLIC HEALTH
Street No from: 2345
Location: POINT (-87.6848 41.84841)
Comment:
Street No to:
Direction: W
Street Name: 24TH
Street Type: ST

TUCKPOINTING, GRINDING AND REPLACEMENT OF A FEW BRICKS**Note: Many records provided by the department have a truncated Comment field.

---

35 | ***1 of 50*** | ***W*** | ***0.14 / 716.24*** | ***598.51 / 2*** | ***SPEEDWAY 8309 2303 S WESTERN AVE CHICAGO IL 60608*** | ***RCRA VSQG***

Handler ID: ILR000034934
Generator Status: VSG
Recycler Activity?: NO
Recycler Activity Note: This facility has not been identified as a Recycler Facility from both the RCRA Handler and Biennial Report Modules.

Violation/Evaluation Summary

Note: NO RECORDS: As of Jan 2025, there are no Compliance Monitoring and Enforcement (violation) records associated with this facility (EPA ID).

Handler Summary

Importer: No
Used Oil Transpor: No

Mixed Waste Gen:	No	**Used Oil Trans Fac:**	No
Transporter:	No	**Used Oil Processor:**	No
Transfer Facility:	No	**Used Oil Refiner:**	No
Recycler:	No	**Used Oil Burner:**	No
Onsite Burner Exem:	No	**Commercial TSD:**	No
Furnace Exemption:	No	**Recycl Nonstorage:**	No
Underground Injec:	No		
Used Oil Market Burner:	No		
Used Oil Spec Marketer:	No		

Additional Handler Summary Details

Source Type:	N	**NAIC 1:**	44711
Seq No:	3	**NAIC 2:**	
Non Notifier:		**NAIC 3:**	
Receive Date:	20110228	**NAIC 4:**	
Active Site:	H----	**State:**	IL
Land Type:	P	**Location Latitude:**	41.849856
In Handler Univ:	Y	**Location Longitude:**	-87.685554
In A Universe:	Y	**Loc GIS Primary:**	N
Gen Status:	VSG	**Loc GIS Origin:**	AG
Report Cycle:		**State District Owner:**	
Accessibility:		**State District:**	DESPLAINES
Region:	05		
Fed Waste Gen Owner:	HQ		
State Waste Generator Owner:	IL		
State Waste Generator:	S		
Short Term Generator:	N		
Uni Waste:	N		
Universal Waste Dest Facility:	N		
Federal Universal Waste:	N		
As Federally Regulated Tsdf:	------		
As Converter Tsdf:	------		
As State Regulated Tsdf:	------		
As State Regulated Handler:	---		
Federal Indicator:	---		
Hsm:	N		
Subpart K:	----		
GPRA Permit:	N		
GPRA Renewal:	N		
Permit Renewal Wrkld:	------		
Permwrk ID:	------		
Perm Prog:	------		
Pcwrkld:	------		
Closwrkld:	------		
GPRA Ca:	N		
Cawrkld:	N		
Subjca Tsd Discretion:	N		
NCAPS:	N		
EC Indicator:	N		

Ca725 Indicator:	N
Ca750 Indicator:	N
Operating Tsdf:	------
Full Enforcement:	------
Snc:	N
Unaddressed Snc:	N
Addressed Snc:	N
Snc With Comp Sched:	N
Fa Required:	-----
Hhandler Last Change:	20150414
Recognized Trader Importer:	N
Recognized Trader Exporter:	N
Slab Importer:	N
Slab Exporter:	N
Manifest Broker:	N
Subpart P:	N
Contact Language:	EN
Handler Name:	SPEEDWAY 8309
Location Street No:	
Location Street1:	2303 S WESTERN AVE
Location Street2:	
Location City:	CHICAGO
Location State:	IL
Location Zip:	60608
Location County Code:	IL031
Location County Name:	COOK
Location Country:	US
Contact Name:	CHARLES A BESSE
Contact Street No:	
Contact Street1:	PO BOX 1500
Contact Street2:	
Contact City:	SPRINGFIELD
Contact State:	OH
Contact Zip:	45501
Contact Country:	US
Contact Phone And Ext:	937-863-6272
Contact Fax:	937-863-6078
Contact Email Address:	CABESSE@SPEEDWAY.COM
Contact Title:	ENV COMPLIANCE ADMIN
Owner Name:	SPEEDWAY LLC
Owner Type:	P
Owner Seq:	1
Operator Name:	SPEEDWAY LLC
Operator Type:	P
Operator Seq:	2
Public Notes:	

Hazardous Waste Handler Details

Seq No:	1

Receive Date: 19970228
Handler Name: EMRO #8309
Fed Waste Generator: 3
Generator Code Description: Very Small Quantity Generator
Source Type: Notification

Waste Code Details

Waste Code: D001
Waste Code Desc: IGNITABLE WASTE

Hazardous Waste Handler Details

Seq No: 1
Receive Date: 19980301
Handler Name: SPEEDWAY/SUPERAMERICA LLC
Fed Waste Generator: 1
Generator Code Description: Large Quantity Generator
Source Type: Annual/Biennial Report

Hazardous Waste Handler Details

Seq No: 2
Receive Date: 20070306
Handler Name: SPEEDWAY 8309
Fed Waste Generator: 3
Generator Code Description: Very Small Quantity Generator
Source Type: Notification

Waste Code Details

Waste Code: D001
Waste Code Desc: IGNITABLE WASTE

Waste Code: D018
Waste Code Desc: BENZENE

Hazardous Waste Handler Details

Seq No: 3
Receive Date: 20110228
Handler Name: SPEEDWAY 8309
Fed Waste Generator: 3
Generator Code Description: Very Small Quantity Generator
Source Type: Notification

Waste Code Details

Waste Code: D001
Waste Code Desc: IGNITABLE WASTE

Waste Code: D018
Waste Code Desc: BENZENE

Owner/Operator Details

Owner/Operator Ind:	Current Operator	**Street No:**	
Type:	Private	**Street1:**	PO BOX 1500
Name:	SPEEDWAY SUPERAMERICA LLC	**Street2:**	
Dt Became Current:	19980101	**City:**	SPRINGFIELD
Dt Ended Current:		**State:**	OH
Phone:	937-864-3090	**Country:**	US
Source Type:	Notification	**Zip:**	45501

Owner/Operator Ind:	Current Owner	**Street No:**	
Type:	Private	**Street1:**	PO BOX 1500
Name:	EMRO MARKETING CO	**Street2:**	
Dt Became Current:		**City:**	SPRINGFIELD
Dt Ended Current:		**State:**	OH
Phone:	937-864-3090	**Country:**	
Source Type:	Notification	**Zip:**	45501

Owner/Operator Ind:	Current Owner	**Street No:**	
Type:	Private	**Street1:**	PO BOX 1500
Name:	SPEEDWAY SUPERAMERICA LLC	**Street2:**	
Dt Became Current:	19980101	**City:**	SPRINGFIELD
Dt Ended Current:		**State:**	OH
Phone:	937-864-3090	**Country:**	US
Source Type:	Notification	**Zip:**	45501

Owner/Operator Ind:	Current Owner	**Street No:**	
Type:	Private	**Street1:**	PO BOX 1500
Name:	SPEEDWAY LLC	**Street2:**	
Dt Became Current:	19980101	**City:**	SPRINGFIELD
Dt Ended Current:		**State:**	OH
Phone:	937-864-3090	**Country:**	US
Source Type:	Notification	**Zip:**	45501

Owner/Operator Ind:	Current Operator	**Street No:**	
Type:	Private	**Street1:**	PO BOX 1500
Name:	SPEEDWAY LLC	**Street2:**	
Dt Became Current:	19980101	**City:**	SPRINGFIELD
Dt Ended Current:		**State:**	OH
Phone:	937-864-3090	**Country:**	US
Source Type:	Notification	**Zip:**	45501

Historical Handler Details

Map Key	Number of Records	Direction	Distance (mi/ft)	Elev/Diff (ft)	Site	DB

Receive Dt: 20070306
Generator Code Description: Very Small Quantity Generator
Handler Name: SPEEDWAY 8309

Receive Dt: 19980301
Generator Code Description: Large Quantity Generator
Handler Name: SPEEDWAY/SUPERAMERICA LLC

Receive Dt: 19970228
Generator Code Description: Very Small Quantity Generator
Handler Name: EMRO #8309

---

35 | **2 of 50** | **W** | **0.14 / 716.24** | **598.51 / 2** | **Speedway SuperAmerica**
2303 South Western Ave.
Chicago IL 60608 | **LUST**

Incident No: 20000916
Incidents ID: 596
NFR Date:
Gasoline: True
Unleaded: False
Diesel: True
Fuel Oil: False
Jet Fuel: False
Used Oil: False
Non Petroleum Prod: False
Other Petroleum: False
Non LUST Date: 11/02/2000
Non LUST Letter Dt: 11/02/2000
Heating Oil Letter Date:
Free Product Discovery Date:
Primary Resp Party Name: Speedway SuperAmerica
Primary Resp Party Address: Post Office Box 1500
Primary Resp Party City: Springfield
Primary Resp Party State: OH
Primary Resp Party ZIP: 45501
Primary Resp Party Phone: 9378643000
Primary Resp Party Contact: Dan Strubel

LPC No: 0316315043
IEMA Date: 05/16/2000
Regulation: 732
C 20 Day Report Date:
C 45 Day Report Date:
NFR Recorded Date:
Pre 74 Date:
Proj Manager Phone: (217) 524-4647
Proj Mngr First Nm: Melinda
Proj Mngr Last Nm: Weller
Proj Manager Email: Melinda.Weller@illinois.gov
Site County: Cook

---

35 | **3 of 50** | **W** | **0.14 / 716.24** | **598.51 / 2** | **Speedway, LLC**
2303 South Western Ave.
Chicago IL 60608 | **LUST**

Incident No: 983057
Incidents ID: 22905
NFR Date:
Gasoline: True
Unleaded: False
Diesel: False
Fuel Oil: False

LPC No: 0316315043
IEMA Date: 12/14/1998
Regulation: 732
C 20 Day Report Date:
C 45 Day Report Date:
NFR Recorded Date:
Pre 74 Date:

Map Key	Number of Records	Direction	Distance (mi/ft)	Elev/Diff (ft)	Site	DB

Jet Fuel:	False	**Proj Manager Phone:**	(217) 524-4647
Used Oil:	False	**Proj Mngr First Nm:**	Melinda
Non Petroleum Prod:	False	**Proj Mngr Last Nm:**	Weller
Other Petroleum:	False	**Proj Manager Email:**	Melinda.Weller@illinois.gov
Non LUST Date:	06/29/1999	**Site County:**	Cook
Non LUST Letter Dt:	06/29/1999		
Heating Oil Letter Date:			
Free Product Discovery Date:			
Primary Resp Party Name:	Speedway SuperAmerica		
Primary Resp Party Address:	Post Office Box 1500		
Primary Resp Party City:	Springfield		
Primary Resp Party State:	OH		
Primary Resp Party ZIP:	45501		
Primary Resp Party Phone:	9378643000		
Primary Resp Party Contact:	Dan Strubel		

Map Key	Number of Records	Direction	Distance (mi/ft)	Elev/Diff (ft)	Site	DB
35	4 of 50	W	0.14 / 716.24	598.51 / 2	**Speedway, LLC** **2303 South Western Ave.** **Chicago IL 60608**	LUST

Incident No:	962230	**LPC No:**	0316315043
Incidents ID:	19937	**IEMA Date:**	11/27/1996
NFR Date:		**Regulation:**	732
Gasoline:	False	**C 20 Day Report Date:**	12/10/1996
Unleaded:	False	**C 45 Day Report Date:**	01/23/1997
Diesel:	False	**NFR Recorded Date:**	
Fuel Oil:	False	**Pre 74 Date:**	
Jet Fuel:	False	**Proj Manager Phone:**	(217) 524-4647
Used Oil:	False	**Proj Mngr First Nm:**	Melinda
Non Petroleum Prod:	False	**Proj Mngr Last Nm:**	Weller
Other Petroleum:	True	**Proj Manager Email:**	Melinda.Weller@illinois.gov
Non LUST Date:	07/14/2000	**Site County:**	Cook
Non LUST Letter Dt:	07/14/2000		
Heating Oil Letter Date:			
Free Product Discovery Date:			
Primary Resp Party Name:	Martin Oil		
Primary Resp Party Address:	4501 West 127th St.		
Primary Resp Party City:	Alsip		
Primary Resp Party State:	IL		
Primary Resp Party ZIP:	60658		
Primary Resp Party Phone:			
Primary Resp Party Contact:	Don Waterlander		

Map Key	Number of Records	Direction	Distance (mi/ft)	Elev/Diff (ft)	Site	DB
35	5 of 50	W	0.14 / 716.24	598.51 / 2	**Speedway, LLC #8309** **2303 South Western Avenue** **Chicago IL 60608**	LUST

Incident No:	992821	**LPC No:**	0316315043
Incidents ID:	24706	**IEMA Date:**	12/22/1999
NFR Date:	05/15/2018	**Regulation:**	734

Map Key	Number of Records	Direction	Distance (mi/ft)	Elev/Diff (ft)	Site	DB

Gasoline:	True	**C 20 Day Report Date:**	01/14/2000
Unleaded:	False	**C 45 Day Report Date:**	02/08/2000
Diesel:	False	**NFR Recorded Date:**	06/15/2018
Fuel Oil:	False	**Pre 74 Date:**	
Jet Fuel:	False	**Proj Manager Phone:**	(217) 524-4647
Used Oil:	False	**Proj Mngr First Nm:**	Melinda
Non Petroleum Prod:	False	**Proj Mngr Last Nm:**	Weller
Other Petroleum:	False	**Proj Manager Email:**	Melinda.Weller@illinois.gov
Non LUST Date:		**Site County:**	Cook
Non LUST Letter Dt:			
Heating Oil Letter Date:			
Free Product Discovery Date:			
Primary Resp Party Name:	Speedway SuperAmerica		
Primary Resp Party Address:	Post Office Box 1500		
Primary Resp Party City:	Springfield		
Primary Resp Party State:	OH		
Primary Resp Party ZIP:	45501		
Primary Resp Party Phone:	9378643000		
Primary Resp Party Contact:	Dan Strubel		

Map Key	Number of Records	Direction	Distance (mi/ft)	Elev/Diff (ft)	Site	DB
35	6 of 50	W	0.14 / 716.24	598.51 / 2	**Speedway SuperAmerica** **2303 South Western Ave.** **Chicago IL 60608**	LUST

Incident No:	20011590	**LPC No:**	0316315043
Incidents ID:	1930	**IEMA Date:**	09/25/2001
NFR Date:		**Regulation:**	732
Gasoline:	True	**C 20 Day Report Date:**	
Unleaded:	False	**C 45 Day Report Date:**	
Diesel:	False	**NFR Recorded Date:**	
Fuel Oil:	False	**Pre 74 Date:**	
Jet Fuel:	False	**Proj Manager Phone:**	(217) 524-4647
Used Oil:	False	**Proj Mngr First Nm:**	Melinda
Non Petroleum Prod:	False	**Proj Mngr Last Nm:**	Weller
Other Petroleum:	False	**Proj Manager Email:**	Melinda.Weller@illinois.gov
Non LUST Date:	12/10/2001	**Site County:**	Cook
Non LUST Letter Dt:	12/10/2001		
Heating Oil Letter Date:			
Free Product Discovery Date:			
Primary Resp Party Name:	Speedway SuperAmerica		
Primary Resp Party Address:	P.O. Box 1500		
Primary Resp Party City:	Springfield		
Primary Resp Party State:	OH		
Primary Resp Party ZIP:	45501		
Primary Resp Party Phone:	9378637722		
Primary Resp Party Contact:	Janice Campbell		

Map Key	Number of Records	Direction	Distance (mi/ft)	Elev/Diff (ft)	Site	DB
35	7 of 50	W	0.14 / 716.24	598.51 / 2	**Speedway, LLC #8309** **2303 South Western Avenue** **Chicago IL 60608**	LUST

Map Key	Number of Records	Direction	Distance (mi/ft)	Elev/Diff (ft)	Site	DB

Incident No:	932990	**LPC No:**	0316315043
Incidents ID:	16297	**IEMA Date:**	11/16/1993
NFR Date:	05/15/2018	**Regulation:**	734
Gasoline:	True	**C 20 Day Report Date:**	11/22/1993
Unleaded:	False	**C 45 Day Report Date:**	01/03/1994
Diesel:	True	**NFR Recorded Date:**	06/15/2018
Fuel Oil:	False	**Pre 74 Date:**	
Jet Fuel:	False	**Proj Manager Phone:**	(217) 524-4647
Used Oil:	False	**Proj Mngr First Nm:**	Melinda
Non Petroleum Prod:	False	**Proj Mngr Last Nm:**	Weller
Other Petroleum:	False	**Proj Manager Email:**	Melinda.Weller@illinois.gov
Non LUST Date:		**Site County:**	Cook
Non LUST Letter Dt:			
Heating Oil Letter Date:			
Free Product Discovery Date:			
Primary Resp Party Name:	Speedway, LLC		
Primary Resp Party Address:	500 Speedway Drive		
Primary Resp Party City:	Enon		
Primary Resp Party State:	OH		
Primary Resp Party ZIP:	45323		
Primary Resp Party Phone:	9378637642		
Primary Resp Party Contact:	Keith Hughes		

35	**8 of 50**	**W**	**0.14 / 716.24**	**598.51 / 2**	**MARTIN OIL MARKETING LTD 2303 S. WESTERN AVE. CHICAGO IL**	**SPILLS**

Incident No:	932990	**County:**	COOK
Date/Time Occurred:	11/16/1993 11:39:00 AM	**Latitude:**	
Media Release:		**Longutude:**	
Facility Manager:			
Fac Manager Phone:			
Responsible Party Street:	2302 S. WESTERN AVE., CHICAGO, IL 60658		
Area Involved:	FIXED FACILITY		
Milepost:			
Section:			
Township:			
Range:			

Hazardous Materials Incident Report

Incident Report Dt:	11/16/1993 11:39:00 AM	**County:**	COOK
Data Input Status:	CLOSED	**Entered by:**	
LUST?:		**Date Entered:**	
Hazmat Incident Type:	LEAK		
Caller:	DON WATERLANDER		
Caller Represents:	MARTIN OIL MARKETING LTD		
Street Address:	2303 S. WESTERN AVE.		
City:	CHICAGO		

Map Key	Number of Records	Direction	Distance (mi/ft)	Elev/Diff (ft)	Site	DB

URL: https://public.iema.state.il.us/FOIAHazmatSearch/HazmatDetails.aspx?RptNum=932990
Narrative:

Follow Up Information:

Materials Involved

Name: GASOLINE
Type: UNKNOWN
CHRIS CODE:
CAS No:
UN/NA No:
Container Type: UNDERGROUND TANK
Container Size: UNDERGROUND TANK
Amount Released: UNK
Rate of Release Min:
Duration of Release:
Cause of Release: UNK
Est Spill Extent:
Spill Extent Units:
Date/Time Inc Occur:
Unknown Occurr:
Date/Time Discov: 11/16/93 1030
Unknown Discovered:
Where Taken: -0-
On Scene Contact:
No of People Evacuat: -0-
A 302(a) Extremely Haz Sub?:
A RCRA Hazardous Waste?:
A RCRA Regulated Facility?:
Proper Safety Precautions: NO
State Agency Assistance:
Containment/Cleanup Plans:

Map Key	Number of Records	Direction	Distance (mi/ft)	Elev/Diff (ft)	Site	DB
35	9 of 50	W	0.14 / 716.24	598.51 / 2	MARTIN OIL 2303 S WESTERN AVE. CHICAGO IL	SPILLS

Incident No: 962230
Date/Time Occurred: 11/27/1996 3:18:00 PM
Media Release:
Facility Manager:
Fac Manager Phone:
Responsible Party Street: 4501 WEST 127TH ST ALSIP IL 60658
Area Involved: FIXED FACILITY
Milepost:
Section:
Township:
Range:
County: COOK
Latitude:
Longutude:

Map Key	Number of Records	Direction	Distance (mi/ft)	Elev/Diff (ft)	Site	DB

Hazardous Materials Incident Report

Incident Report Dt:	11/27/1996 3:18:00 PM	***County:***	COOK
Data Input Status:	CLOSED	***Entered by:***	
LUST?:		***Date Entered:***	
Hazmat Incident Type:	LEAK		
Caller:	ROBERT STRIMBU		
Caller Represents:	EMRO MARKETING CO		
Street Address:	2303 S WESTERN AVE.		
City:	CHICAGO		
URL:	https://public.iema.state.il.us/FOIAHazmatSearch/HazmatDetails.aspx?RptNum=962230		
Narrative:			

MARTIN STORE #8309 **Note: Many records provided by the department have a truncated [Narrative] field.

Follow Up Information:

Materials Involved

Name:	KEROSENE
Type:	UNKNOWN
CHRIS CODE:	
CAS No:	
UN/NA No:	
Container Type:	UGST
Container Size:	UGST
Amount Released:	UNKNOWN
Rate of Release Min:	
Duration of Release:	
Cause of Release:	UNKNOWN
Est Spill Extent:	
Spill Extent Units:	
Date/Time Inc Occur:	
Unknown Occurr:	
Date/Time Discov:	11/27/96 1500
Unknown Discovered:	
Where Taken:	-0-
On Scene Contact:	
No of People Evacuat:	-0-
A 302(a) Extremely Haz Sub?:	
A RCRA Hazardous Waste?:	
A RCRA Regulated Facility?:	
Proper Safety Precautions:	NONE
State Agency Assistance:	
Containment/Cleanup Plans:	

Map Key	Number of Records	Direction	Distance (mi/ft)	Elev/Diff (ft)	Site	DB
35	*10 of 50*	*W*	*0.14 / 716.24*	*598.51 / 2*	***SPEEDWAY-SUPERAMERICA 2303 S WESTERN AVE CHICAGO IL***	***SPILLS***

Incident No:	983057	***County:***	COOK

Date/Time Occurred: 12/14/1998 11:00:00 AM
Latitude:
Media Release:
Longutude:
Facility Manager:
Fac Manager Phone:
Responsible Party Street:
Area Involved: FIXED FACILITY
Milepost:
Section:
Township:
Range:

Hazardous Materials Incident Report

Incident Report Dt: 12/14/1998 11:00:00 AM
County: COOK
Data Input Status: CLOSED
Entered by:
LUST?:
Date Entered:
Hazmat Incident Type: LEAK
Caller: CHAD WILLIAMS
Caller Represents: SPEEDWAY-SUPERAMERICA
Street Address: 2303 S WESTERN AVE
City: CHICAGO
URL: https://public.iema.state.il.us/FOIAHazmatSearch/HazmatDetails.aspx?RptNum=983057
Narrative:

Follow Up Information:

Materials Involved

Name: GASOLINE
Type: UNKNOWN
CHRIS CODE:
CAS No:
UN/NA No:
Container Type: UNDERGROUND TANK
Container Size: UNDERGROUND TANK
Amount Released: UNKNOWN
Rate of Release Min:
Duration of Release:
Cause of Release: 2 MOS OF INVENTORY EXCEEDI
Est Spill Extent:
Spill Extent Units:
Date/Time Inc Occur:
Unknown Occurr:
Date/Time Discov: 12/14/98 1200
Unknown Discovered:
Where Taken: NONE
On Scene Contact:
No of People Evacuat: NONE
A 302(a) Extremely Haz Sub?:

Map Key	Number of Records	Direction	Distance (mi/ft)	Elev/Diff (ft)	Site	DB

A RCRA Hazardous Waste?:
A RCRA Regulated Facility?:
Proper Safety Precautions: NONE
State Agency Assistance:
Containment/Cleanup Plans:

---

35 | ***11 of 50*** | ***W*** | ***0.14 / 716.24*** | ***598.51 / 2*** | ***Speedway #8309 2303 S. Western Ave. Chicago IL*** | ***UST***

Facility No:	2017656	***Facility Type:***	Attended Self-Service Station
Facility Status:	Active	***Owner Type:***	Private
Fac Details Status:	Active	***Owner Status:***	Current Owner
Fac Type Fac Details:	Attended Self-Service Station	***County:***	Cook
Owner Name:	Speedway, LLC		
Facility URL:	http://webapps.sfm.illinois.gov/ustsearch/Facility.aspx?ID=2017656		
Permit History Link:	https://webapps.sfm.illinois.gov/USTPortal/Permit/FacilityPermitList/2017656		

Tank Information

Tank No:	3	***Capacity:***	15000
Ul No:		***Petroleum Use:***	
Status:	Removed	***Product:***	Gasoline
Removed Date:	7/14/1997	***CERCLA Substance:***	
Install Date:	5/1/1958	***Current Age:***	39
Abandoned Date:		***Abandoned Material:***	
Last Used Date:	7/13/1998	***Product Date:***	5/1/1958
Red Tag Issue Date:		***Fee Due:***	$0.00
CAS Code:		***Regulated Status:***	Federal
OSFM First Noti Dt:	12/2/1987		

Tank Information

Tank No:	12	***Capacity:***	4000
Ul No:		***Petroleum Use:***	
Status:	Currently in use	***Product:***	Kerosene
Removed Date:		***CERCLA Substance:***	
Install Date:	7/17/1997	***Current Age:***	27
Abandoned Date:		***Abandoned Material:***	
Last Used Date:		***Product Date:***	9/24/1997
Red Tag Issue Date:		***Fee Due:***	$0.00
CAS Code:		***Regulated Status:***	Federal
OSFM First Noti Dt:	1/13/1998		

Tank Equipment

Equipment Type:	Corrosion Prot - Piping	***Last Passing Date:***	N/A
Equipment:	Fiberglass Non-Corrosive	***Test Expire Date:***	N/A
Install Date:		***Failed Test Date:***	

Equipment Type:	Overfill Prev Device	**Last Passing Date:**	10/31/2022
Equipment:	Overfill Drop Tube Valve	**Test Expire Date:**	10/31/2025
Install Date:		**Failed Test Date:**	
Equipment Type:	Piping	**Last Passing Date:**	N/A
Equipment:	Fiberglass Single Wall Piping	**Test Expire Date:**	N/A
Install Date:		**Failed Test Date:**	
Equipment Type:	Piping	**Last Passing Date:**	
Equipment:	Single Wall STP/Tanktop Sump	**Test Expire Date:**	
Install Date:		**Failed Test Date:**	
Equipment Type:	Corrosion Prot - Piping	**Last Passing Date:**	4/26/2023
Equipment:	Sacrificial Anode Flex Connector	**Test Expire Date:**	4/26/2026
Install Date:		**Failed Test Date:**	
Equipment Type:	Corrosion Prot - Tank	**Last Passing Date:**	N/A
Equipment:	Fiberglass Non-Corrosive	**Test Expire Date:**	N/A
Install Date:		**Failed Test Date:**	
Equipment Type:	Leak Detect - Tank	**Last Passing Date:**	10/22/2024
Equipment:	Automatic Tank Gauging Veeder Root TLS 450 Plus with CSLD	**Test Expire Date:**	10/22/2025
Install Date:	10/22/2024	**Failed Test Date:**	
Equipment Type:	Tank	**Last Passing Date:**	N/A
Equipment:	Fiberglass Single Wall	**Test Expire Date:**	N/A
Install Date:		**Failed Test Date:**	
Equipment Type:	Leak Detect - Piping	**Last Passing Date:**	10/22/2024
Equipment:	Electronic Pressurized Line Leak Detection	**Test Expire Date:**	10/22/2025
Install Date:	3/8/2021	**Failed Test Date:**	
Equipment Type:	Leak Detect - Piping	**Last Passing Date:**	N/A
Equipment:	Piping Sump Sensors Not Regulated Not Installed	**Test Expire Date:**	N/A
Install Date:		**Failed Test Date:**	
Equipment Type:	Spill Contain Device	**Last Passing Date:**	6/28/2024
Equipment:	Single Wall Spill Bucket	**Test Expire Date:**	6/28/2027
Install Date:		**Failed Test Date:**	

Tank Information

Tank No:	10	**Capacity:**	10000
Ul No:		**Petroleum Use:**	
Status:	Currently in use	**Product:**	Gasoline - Premium
Removed Date:		**CERCLA Substance:**	
Install Date:	7/17/1997	**Current Age:**	27
Abandoned Date:		**Abandoned Material:**	
Last Used Date:		**Product Date:**	9/24/1997

Red Tag Issue Date: **Fee Due:** $0.00
CAS Code: **Regulated Status:** Federal
OSFM First Noti Dt: 1/13/1998

Tank Equipment

Equipment Type: Leak Detect - Piping — ***Last Passing Date:*** 10/22/2024
Equipment: Electronic Pressurized Line Leak Detection — ***Test Expire Date:*** 10/22/2025
Install Date: 3/8/2021 — ***Failed Test Date:***

Equipment Type: Corrosion Prot - Piping — ***Last Passing Date:*** 4/26/2023
Equipment: Sacrificial Anode Flex Connector — ***Test Expire Date:*** 4/26/2026
Install Date: — ***Failed Test Date:***

Equipment Type: Piping — ***Last Passing Date:***
Equipment: Single Wall STP/Tanktop Sump — ***Test Expire Date:***
Install Date: — ***Failed Test Date:***

Equipment Type: Tank — ***Last Passing Date:*** N/A
Equipment: Fiberglass Single Wall — ***Test Expire Date:*** N/A
Install Date: — ***Failed Test Date:***

Equipment Type: Piping — ***Last Passing Date:*** N/A
Equipment: Fiberglass Single Wall Piping — ***Test Expire Date:*** N/A
Install Date: — ***Failed Test Date:***

Equipment Type: Leak Detect - Tank — ***Last Passing Date:*** 10/22/2024
Equipment: Automatic Tank Gauging Veeder Root TLS 450 Plus with CSLD — ***Test Expire Date:*** 10/22/2025
Install Date: 10/22/2024 — ***Failed Test Date:***

Equipment Type: Leak Detect - Piping — ***Last Passing Date:*** N/A
Equipment: Piping Sump Sensors Not Regulated Not Installed — ***Test Expire Date:*** N/A
Install Date: — ***Failed Test Date:***

Equipment Type: Corrosion Prot - Tank — ***Last Passing Date:*** N/A
Equipment: Fiberglass Non-Corrosive — ***Test Expire Date:*** N/A
Install Date: — ***Failed Test Date:***

Equipment Type: Overfill Prev Device — ***Last Passing Date:*** 10/31/2022
Equipment: Overfill Drop Tube Valve — ***Test Expire Date:*** 10/31/2025
Install Date: 3/6/2020 — ***Failed Test Date:***

Equipment Type: Corrosion Prot - Piping — ***Last Passing Date:*** N/A
Equipment: Fiberglass Non-Corrosive — ***Test Expire Date:*** N/A
Install Date: — ***Failed Test Date:***

Equipment Type: Spill Contain Device — ***Last Passing Date:*** 6/28/2024
Equipment: Single Wall Spill Bucket — ***Test Expire Date:*** 6/28/2027
Install Date: 3/6/2020 — ***Failed Test Date:***

Tank Information

Tank No:	1	***Capacity:***	15000
Ul No:		***Petroleum Use:***	
Status:	Removed	***Product:***	Gasoline
Removed Date:	7/14/1997	***CERCLA Substance:***	
Install Date:	5/1/1958	***Current Age:***	39
Abandoned Date:		***Abandoned Material:***	
Last Used Date:	7/13/1997	***Product Date:***	5/1/1958
Red Tag Issue Date:		***Fee Due:***	$0.00
CAS Code:		***Regulated Status:***	Federal
OSFM First Noti Dt:	12/2/1987		

Tank Information

Tank No:	2	***Capacity:***	15000
Ul No:		***Petroleum Use:***	
Status:	Removed	***Product:***	Gasoline
Removed Date:	7/14/1997	***CERCLA Substance:***	
Install Date:	5/1/1958	***Current Age:***	39
Abandoned Date:		***Abandoned Material:***	
Last Used Date:	7/13/1997	***Product Date:***	5/1/1958
Red Tag Issue Date:		***Fee Due:***	$0.00
CAS Code:		***Regulated Status:***	Federal
OSFM First Noti Dt:	12/2/1987		

Tank Information

Tank No:	6	***Capacity:***	15000
Ul No:		***Petroleum Use:***	
Status:	Removed	***Product:***	Gasoline
Removed Date:	7/15/1997	***CERCLA Substance:***	
Install Date:	1/1/1967	***Current Age:***	30
Abandoned Date:	5/2/1994	***Abandoned Material:***	Inert material mixed with portland cement
Last Used Date:	1/1/1984	***Product Date:***	1/1/1967
Red Tag Issue Date:		***Fee Due:***	$0.00
CAS Code:		***Regulated Status:***	Federal
OSFM First Noti Dt:	12/2/1987		

Tank Information

Tank No:	4	***Capacity:***	15000
Ul No:		***Petroleum Use:***	
Status:	Removed	***Product:***	Kerosene
Removed Date:	7/14/1997	***CERCLA Substance:***	
Install Date:	6/11/1958	***Current Age:***	39
Abandoned Date:		***Abandoned Material:***	

Last Used Date:	7/13/1997	**Product Date:**	6/1/1958
Red Tag Issue Date:		**Fee Due:**	$0.00
CAS Code:		**Regulated Status:**	Federal
OSFM First Noti Dt:	12/2/1987		

Tank Information

Tank No:	5	**Capacity:**	15000
Ul No:		**Petroleum Use:**	
Status:	Removed	**Product:**	Diesel Fuel
Removed Date:	7/14/1997	**CERCLA Substance:**	
Install Date:	1/1/1967	**Current Age:**	30
Abandoned Date:		**Abandoned Material:**	
Last Used Date:	7/13/1997	**Product Date:**	1/1/1967
Red Tag Issue Date:		**Fee Due:**	$0.00
CAS Code:		**Regulated Status:**	Federal
OSFM First Noti Dt:	12/2/1987		

Tank Information

Tank No:	8	**Capacity:**	560
Ul No:		**Petroleum Use:**	
Status:	Removed	**Product:**	Used Oil
Removed Date:	5/2/1994	**CERCLA Substance:**	
Install Date:	5/1/1958	**Current Age:**	36
Abandoned Date:		**Abandoned Material:**	
Last Used Date:	1/1/1970	**Product Date:**	5/1/1958
Red Tag Issue Date:		**Fee Due:**	
CAS Code:		**Regulated Status:**	Exempt
OSFM First Noti Dt:	12/2/1987		

Tank Information

Tank No:	9	**Capacity:**	15000
Ul No:		**Petroleum Use:**	
Status:	Currently in use	**Product:**	Gasoline - Regular
Removed Date:		**CERCLA Substance:**	
Install Date:	7/17/1997	**Current Age:**	27
Abandoned Date:		**Abandoned Material:**	
Last Used Date:		**Product Date:**	9/24/1997
Red Tag Issue Date:		**Fee Due:**	$0.00
CAS Code:		**Regulated Status:**	Federal
OSFM First Noti Dt:	1/13/1998		

Tank Equipment

Equipment Type:	Corrosion Prot - Tank	**Last Passing Date:**	N/A
Equipment:	Fiberglass Non-Corrosive	**Test Expire Date:**	N/A

Install Date:		**Failed Test Date:**	
Equipment Type:	Leak Detect - Tank	**Last Passing Date:**	10/22/2024
Equipment:	Automatic Tank Gauging Veeder Root TLS 450 Plus with CSLD	**Test Expire Date:**	10/22/2025
Install Date:	10/22/2024	**Failed Test Date:**	
Equipment Type:	Corrosion Prot - Piping	**Last Passing Date:**	4/26/2023
Equipment:	Sacrificial Anode Flex Connector	**Test Expire Date:**	4/26/2026
Install Date:		**Failed Test Date:**	
Equipment Type:	Spill Contain Device	**Last Passing Date:**	6/28/2024
Equipment:	Single Wall Spill Bucket	**Test Expire Date:**	6/28/2027
Install Date:		**Failed Test Date:**	
Equipment Type:	Piping	**Last Passing Date:**	N/A
Equipment:	Fiberglass Single Wall Piping	**Test Expire Date:**	N/A
Install Date:		**Failed Test Date:**	
Equipment Type:	Leak Detect - Piping	**Last Passing Date:**	N/A
Equipment:	Piping Sump Sensors Not Regulated Not Installed	**Test Expire Date:**	N/A
Install Date:		**Failed Test Date:**	
Equipment Type:	Tank	**Last Passing Date:**	N/A
Equipment:	Fiberglass Single Wall	**Test Expire Date:**	N/A
Install Date:		**Failed Test Date:**	
Equipment Type:	Corrosion Prot - Piping	**Last Passing Date:**	N/A
Equipment:	Fiberglass Non-Corrosive	**Test Expire Date:**	N/A
Install Date:		**Failed Test Date:**	
Equipment Type:	Leak Detect - Piping	**Last Passing Date:**	10/22/2024
Equipment:	Electronic Pressurized Line Leak Detection	**Test Expire Date:**	10/22/2025
Install Date:	3/8/2021	**Failed Test Date:**	
Equipment Type:	Overfill Prev Device	**Last Passing Date:**	10/31/2022
Equipment:	Overfill Drop Tube Valve	**Test Expire Date:**	10/31/2025
Install Date:		**Failed Test Date:**	
Equipment Type:	Piping	**Last Passing Date:**	
Equipment:	Single Wall STP/Tanktop Sump	**Test Expire Date:**	
Install Date:		**Failed Test Date:**	

Tank Information

Tank No:	7	**Capacity:**	1000
UI No:		**Petroleum Use:**	Consumptive Use on Premises for Heating
Status:	Removed	**Product:**	Heating Oil
Removed Date:	7/15/1997	**CERCLA Substance:**	
Install Date:	6/1/1958	**Current Age:**	39

Abandoned Date:		**Abandoned Material:**	
Last Used Date:		**Product Date:**	6/1/1958
Red Tag Issue Date:		**Fee Due:**	$0.00
CAS Code:		**Regulated Status:**	State
OSFM First Noti Dt:	12/2/1987		

Tank Information

Tank No:	11	**Capacity:**	6000
Ul No:		**Petroleum Use:**	
Status:	Currently in use	**Product:**	B-11
Removed Date:		**CERCLA Substance:**	
Install Date:	7/17/1997	**Current Age:**	27
Abandoned Date:		**Abandoned Material:**	
Last Used Date:		**Product Date:**	9/24/1997
Red Tag Issue Date:		**Fee Due:**	$0.00
CAS Code:		**Regulated Status:**	Federal
OSFM First Noti Dt:	1/13/1998		

Tank Equipment

Equipment Type:	Leak Detect - Tank	**Last Passing Date:**	10/22/2024
Equipment:	Automatic Tank Gauging Veeder Root TLS 450 Plus with CSLD	**Test Expire Date:**	10/22/2025
Install Date:	10/22/2024	**Failed Test Date:**	
Equipment Type:	Piping	**Last Passing Date:**	
Equipment:	Single Wall STP/Tanktop Sump	**Test Expire Date:**	
Install Date:		**Failed Test Date:**	
Equipment Type:	Corrosion Prot - Piping	**Last Passing Date:**	4/26/2023
Equipment:	Sacrificial Anode Flex Connector	**Test Expire Date:**	4/26/2026
Install Date:		**Failed Test Date:**	
Equipment Type:	Leak Detect - Piping	**Last Passing Date:**	N/A
Equipment:	Piping Sump Sensors Not Regulated Not Installed	**Test Expire Date:**	N/A
Install Date:		**Failed Test Date:**	
Equipment Type:	Corrosion Prot - Piping	**Last Passing Date:**	N/A
Equipment:	Fiberglass Non-Corrosive	**Test Expire Date:**	N/A
Install Date:		**Failed Test Date:**	
Equipment Type:	Tank	**Last Passing Date:**	N/A
Equipment:	Fiberglass Single Wall	**Test Expire Date:**	N/A
Install Date:		**Failed Test Date:**	
Equipment Type:	Corrosion Prot - Tank	**Last Passing Date:**	N/A
Equipment:	Fiberglass Non-Corrosive	**Test Expire Date:**	N/A
Install Date:		**Failed Test Date:**	

Equipment Type:	Overfill Prev Device	**Last Passing Date:**	10/31/2022
Equipment:	Overfill Drop Tube Valve	**Test Expire Date:**	10/31/2025
Install Date:		**Failed Test Date:**	
Equipment Type:	Piping	**Last Passing Date:**	N/A
Equipment:	Fiberglass Single Wall Piping	**Test Expire Date:**	N/A
Install Date:		**Failed Test Date:**	
Equipment Type:	Spill Contain Device	**Last Passing Date:**	6/28/2024
Equipment:	Single Wall Spill Bucket	**Test Expire Date:**	6/28/2027
Install Date:		**Failed Test Date:**	
Equipment Type:	Leak Detect - Piping	**Last Passing Date:**	10/22/2024
Equipment:	Electronic Pressurized Line Leak Detection	**Test Expire Date:**	10/22/2025
Install Date:	3/8/2021	**Failed Test Date:**	

Owner Summary

Owner No:	U0009782	**Owner Status:**	Former Owner
Owner Name:	Martin Oil Marketing, Ltd.	**Purchase Date:**	12/31/1967
Ownership History:	https://webapps.sfm.illinois.gov/ustsearch/Ownership.aspx?ID=2017656		

Owner Summary

Owner No:	U0026552	**Owner Status:**	Current Owner
Owner Name:	Speedway, LLC	**Purchase Date:**	
Ownership History:	https://webapps.sfm.illinois.gov/ustsearch/Ownership.aspx?ID=2017656		

Owner Details

Owner Name:	Speedway, LLC	**Type Financial Resp:**	Commercial Insurance
Owner Status:	Current Owner	**Fin Resp Rpt Due:**	12/13/2025
Purchase Date:			
Owner Address:	P.O. Box 1500 Springfield, OH 45501		

Deficiencies (Current)

Nov No:	E0020250279 (Pending)	**Issue Date:**	2/3/2025
Tanks:	9, 10, 11	**Expiration Date:**	4/4/2025
Violation:	Miscellaneous - Repair dispenser 1/2 & 7/8		
Nov Form URL:	https://webapps.sfm.illinois.gov/USTPortal/Forms/Forms/PrintPDF/?pdf=i9WcWO0UR5wM4vS9wWPTzXChPUtc5SV6MaIIbxSAdOY1		

LUST Fund Eligibility

IEMA No:	93-2990	**OSFM Received Dt:**	12/5/2012
Status:	Eligible	**OSFM Response Dt:**	12/28/2012
Deductible:	$10,000		

Letter:
IEMA Link: https://public.iema.state.il.us/FOIAHazmatSearch/HazmatDetails.aspx

IEMA No: 20191195 **OSFM Received Dt:** 2/15/2020
Status: Eligible **OSFM Response Dt:** 2/24/2020
Deductible: $5,000
Letter: https://webapps.sfm.illinois.gov/USTPortal/Utility/DownloadFile/abltZaY4WgoTFfigzdEmYibsjDMo4wY1EBlBu4DzQ_c1
IEMA Link: https://public.iema.state.il.us/FOIAHazmatSearch/HazmatDetails.aspx

IEMA No: 93-2990 **OSFM Received Dt:** 10/28/1994
Status: Eligible **OSFM Response Dt:** 11/15/1994
Deductible: $10,000
Letter:
IEMA Link: https://public.iema.state.il.us/FOIAHazmatSearch/HazmatDetails.aspx

IEMA No: 99-2821 **OSFM Received Dt:** 8/31/2012
Status: Eligible **OSFM Response Dt:** 10/30/2012
Deductible: $10,000
Letter:
IEMA Link: https://public.iema.state.il.us/FOIAHazmatSearch/HazmatDetails.aspx

Dispenser Information

Name ID: 11
Status: Active
Sensor Shuts Down Product Pum: Unknown

Name ID: 3/4
Status: Active
Sensor Shuts Down Product Pum: Unknown

Name ID: 1/2
Status: Active
Sensor Shuts Down Product Pum: Unknown

Name ID: 5/6
Status: Active
Sensor Shuts Down Product Pum: Unknown

Name ID: 7/8
Status: Active
Sensor Shuts Down Product Pum: Unknown

Name ID: 9/10
Status: Active
Sensor Shuts Down Product Pum: Unknown

Map Key	Number of Records	Direction	Distance (mi/ft)	Elev/Diff (ft)	Site	DB

Facility Details

MFD Forms Status:		***Green Tag Decal:***	Y001519
MFD Permit Issue Dt:	10/11/2023	***Green Tag Issue Date:***	10/11/2023
MFD Permit Exp Dt:	12/31/2025	***Green Tag Exp Date:***	12/31/2025
Property Parcel:	17-30-108-002-0000	***Motor Fuel Type:***	Self Service
Pending Nov:	Yes		

Status: Active

Permit History Link: https://webapps.sfm.illinois.gov/USTPortal/Permit/FacilityPermitList/2017656

Motorfuel Dispensing Permit

Status: No Forms Found
Letter:
MFD Received Date:
MFD Name:
MFD City:

35	*12 of 50*	*W*	*0.14 / 716.24*	*598.51 / 2*	***SPEEDWAY 8309 2303 S WESTERN AVE CHICAGO IL 60608***	***FINDS/FRS***

Registry ID: 110005953334
FIPS Code: 17031
HUC Code: 07120003
Site Type Name: STATIONARY
Location Description:
Supplemental Location:
Create Date: 01-MAR-00
Update Date: 15-NOV-12
Interest Types: AIR MINOR, STATE MASTER, VSQG
SIC Codes: 9999
SIC Code Descriptions: NONCLASSIFIABLE ESTABLISHMENTS
NAICS Codes: 339999
NAICS Code Descriptions: ALL OTHER MISCELLANEOUS MANUFACTURING.
Conveyor: FRS-GEOCODE
Federal Facility Code:
Federal Agency Name:
Tribal Land Code:
Tribal Land Name:
Congressional Dist No: 04
Census Block Code: 170318413002003
EPA Region Code: 05
County Name: COOK
US/Mexico Border Ind:
Latitude: 41.84973
Longitude: -87.68557
Reference Point: CENTER OF A FACILITY OR STATION
Coord Collection Method: ADDRESS MATCHING-HOUSE NUMBER
Accuracy Value: 30

Map Key	Number of Records	Direction	Distance (mi/ft)	Elev/Diff (ft)	Site	DB

Datum: NAD83
Source:
Facility Detail Rprt URL: https://ofmpub.epa.gov/frs_public2/fii_query_detail.disp_program_facility?p_registry_id=110005953334
Program Acronyms:

ACES:170000331308, AIR:IL000031600OXR, RCRAINFO:ILR000034934

Map Key	Number of Records	Direction	Distance (mi/ft)	Elev/Diff (ft)	Site	DB
35	13 of 50	W	0.14 / 716.24	598.51 / 2	MARTIN OIL 2303 S. WESTERN AVE. CHICAGO IL	SPILLS

Incident No: 961444
Date/Time Occurred: 8/13/1996 4:26:00 PM
Media Release:
Facility Manager:
Fac Manager Phone:
Responsible Party Street:
Area Involved: FIXED FACILITY
Milepost:
Section:
Township:
Range:
County: COOK
Latitude:
Longutude:

Hazardous Materials Incident Report

Incident Report Dt: 8/13/1996 4:26:00 PM
Data Input Status: CLOSED
LUST?:
Hazmat Incident Type: LEAK
Caller: ROBERT STRIMBU
Caller Represents: EMRO MARKETING CO.
Street Address: 2303 S. WESTERN AVE.
City: CHICAGO
URL: https://public.iema.state.il.us/FOIAHazmatSearch/HazmatDetails.aspx?RptNum=961444
Narrative:
County: COOK
Entered by:
Date Entered:

Follow Up Information:

Materials Involved

Name: GASOLINE
Type: UNKNOWN
CHRIS CODE:
CAS No:
UN/NA No:
Container Type: UNDERGROUND TANK
Container Size: UNDERGROUND TANK
Amount Released: UNK
Rate of Release Min:

Map Key	Number of Records	Direction	Distance (mi/ft)	Elev/Diff (ft)	Site	DB

Duration of Release:	
Cause of Release:	KNOCKED DISPENSER OFF MOUN
Est Spill Extent:	
Spill Extent Units:	
Date/Time Inc Occur:	
Unknown Occurr:	
Date/Time Discov:	08/13/96 0800
Unknown Discovered:	
Where Taken:	-0-
On Scene Contact:	
No of People Evacuat:	-0-
A 302(a) Extremely Haz Sub?:	
A RCRA Hazardous Waste?:	
A RCRA Regulated Facility?:	
Proper Safety Precautions:	NO
State Agency Assistance:	
Containment/Cleanup Plans:	

Map Key	Number of Records	Direction	Distance (mi/ft)	Elev/Diff (ft)	Site	DB
35	14 of 50	W	0.14 / 716.24	598.51 / 2	MARTIN OIL MARKETING 2303 SOUTH WESTON AVE. CHICAGO IL	SPILLS

Incident No:	971272	**County:**	COOK
Date/Time Occurred:	7/16/1997 8:35:00 AM	**Latitude:**	
Media Release:		**Longutude:**	
Facility Manager:			
Fac Manager Phone:			
Responsible Party Street:			
Area Involved:	FIXED FACILITY		
Milepost:			
Section:			
Township:			
Range:			

Hazardous Materials Incident Report

Incident Report Dt:	7/16/1997 8:35:00 AM	**County:**	COOK
Data Input Status:	CLOSED	**Entered by:**	
LUST?:		**Date Entered:**	
Hazmat Incident Type:	SPILL		
Caller:	DON WATERLANDER		
Caller Represents:	MARTIN OIL MARKETING		
Street Address:	2303 SOUTH WESTON AVE.		
City:	CHICAGO		
URL:	https://public.iema.state.il.us/FOIAHazmatSearch/HazmatDetails.aspx?RptNum=971272		
Narrative:			

Follow Up Information:

Materials Involved

Map Key	Number of Records	Direction	Distance (mi/ft)	Elev/Diff (ft)	Site	DB

Name:	GASOLINE
Type:	UNKNOWN
CHRIS CODE:	
CAS No:	
UN/NA No:	
Container Type:	UNDERGROUND TANK
Container Size:	UNDERGROUND TANK
Amount Released:	UNKNOWN
Rate of Release Min:	
Duration of Release:	
Cause of Release:	OLD OVERFILLS
Est Spill Extent:	
Spill Extent Units:	
Date/Time Inc Occur:	
Unknown Occurr:	
Date/Time Discov:	07/15/97 1400
Unknown Discovered:	
Where Taken:	-0-
On Scene Contact:	
No of People Evacuat:	-0-
A 302(a) Extremely Haz Sub?:	
A RCRA Hazardous Waste?:	
A RCRA Regulated Facility?:	
Proper Safety Precautions:	NONE
State Agency Assistance:	
Containment/Cleanup Plans:	

Map Key	Number of Records	Direction	Distance (mi/ft)	Elev/Diff (ft)	Site	DB
35	15 of 50	W	0.14 / 716.24	598.51 / 2	SPEEDWAY SUPERAMERICA 2303 SOUTH WESTERN AVE. CHICAGO IL	SPILLS

Incident No:	992821	**County:**	COOK
Date/Time Occurred:	12/22/1999 7:12:00 PM	**Latitude:**	
Media Release:		**Longutude:**	
Facility Manager:			
Fac Manager Phone:			
Responsible Party Street:			
Area Involved:	FIXED FACILITY		
Milepost:			
Section:			
Township:			
Range:			

Hazardous Materials Incident Report

Incident Report Dt:	12/22/1999 7:12:00 PM	**County:**	COOK
Data Input Status:	CLOSED	**Entered by:**	
LUST?:		**Date Entered:**	
Hazmat Incident Type:	LEAK OR SPILL		
Caller:	CHAD WILLIAMS		

Map Key	Number of Records	Direction	Distance (mi/ft)	Elev/Diff (ft)	Site	DB

Caller Represents: SPEEDWAY SUPERAMERICA
Street Address: 2303 SOUTH WESTERN AVE.
City: CHICAGO
URL: https://public.iema.state.il.us/FOIAHazmatSearch/HazmatDetails.aspx?RptNum=992821
Narrative:

Follow Up Information:

Materials Involved

Name: GASOLINE
Type: UNKNOWN
CHRIS CODE:
CAS No:
UN/NA No:
Container Type: OTHER: PRODUCT LINE
Container Size: OTHER: PRODUCT LINE
Amount Released: UNKNOWN
Rate of Release Min:
Duration of Release:
Cause of Release: PIT OVERFLOW/LOOSE FITTING
Est Spill Extent:
Spill Extent Units:
Date/Time Inc Occur:
Unknown Occurr:
Date/Time Discov: 12/22/99 1048
Unknown Discovered:
Where Taken: -0-
On Scene Contact:
No of People Evacuat: -0-
A 302(a) Extremely Haz Sub?:
A RCRA Hazardous Waste?:
A RCRA Regulated Facility?:
Proper Safety Precautions: NOT AT THIS TIME
State Agency Assistance:
Containment/Cleanup Plans:

Map Key	Number of Records	Direction	Distance (mi/ft)	Elev/Diff (ft)	Site	DB
35	16 of 50	W	0.14 / 716.24	598.51 / 2	#3 2303 S. WESTERN AVE. CHICAGO IL	SPILLS

Incident No: H 2000 0916
Date/Time Occurred: 5/16/2000 12:00:00 AM
Media Release:
Facility Manager:
Fac Manager Phone:
Responsible Party Street: 600 SPEEDWAY DRIVE., ENON, OHIO 45323
Area Involved: Fixed Facility
Milepost:
Section:
County: Cook
Latitude:
Longitude:

Township:
Range:

Hazardous Materials Incident Report

Incident Report Dt:	5/16/2000 12:00:00 AM	***County:***	Cook
Data Input Status:	CLOSED	***Entered by:***	
LUST?:		***Date Entered:***	

Hazmat Incident Type: OTHER: INVENTORY LOSS
Caller:
Caller Represents:
Street Address: 2303 S. WESTERN AVE.
City: CHICAGO
URL: https://public.iema.state.il.us/FOIAHazmatSearch/HazmatDetails.aspx?RptNum=H 2000 0916
Narrative:

IEPA, OSFM, CHICAGO FIRE DEPT, REG 4 **Note: Many records provided by the department have a truncated [Narrative] field.

Follow Up Information:

Materials Involved

Name: GASOLINE & DIESEL
Type: Liquid
CHRIS CODE:
CAS No:
UN/NA No:
Container Type: Underground Tank
Container Size: 1-10,000 & 1-6,000 GALS
Amount Released: UNKNOWN
Rate of Release Min: N/A
Duration of Release:
Cause of Release: 600 SPEEDWAY DRIVE., ENON, OHIO 45323
Est Spill Extent: N/A
Spill Extent Units:
Date/Time Inc Occur:
Unknown Occurr:
Date/Time Discov: 05/16/2000 @ AM
Unknown Discovered:
Where Taken:
On Scene Contact: #1
No of People Evacuat: NO
A 302(a) Extremely Haz Sub?:
A RCRA Hazardous Waste?:
A RCRA Regulated Facility?:
Proper Safety Precautions: NO
State Agency Assistance: NO
Containment/Cleanup Plans: TANK & LINE TESTING

Map Key	Number of Records	Direction	Distance (mi/ft)	Elev/Diff (ft)	Site	DB
35	17 of 50	W	0.14 / 716.24	598.51 / 2	#3 2303 S. WESTERN AVE. CHICAGO IL	SPILLS

Incident No: H 2001 1590
Date/Time Occurred: 9/25/2001 12:00:00 AM
Media Release:
Facility Manager:
Fac Manager Phone:
Responsible Party Street: P.O. BOX 1500, SPRINGFIELD, OH 45501
Area Involved: FIXED FACILITY
Milepost:
Section:
Township:
Range:
County: COOK
Latitude:
Longitude:

Hazardous Materials Incident Report

Incident Report Dt: 9/25/2001 12:00:00 AM
Data Input Status: CLOSED
LUST?:
Hazmat Incident Type: LEAK OR SPILL
Caller:
Caller Represents:
Street Address: 2303 S. WESTERN AVE.
City: CHICAGO
URL: https://public.iema.state.il.us/FOIAHazmatSearch/HazmatDetails.aspx?RptNum=H 2001 1590
Narrative:
County: COOK
Entered by:
Date Entered:

IEPA, OSFM, CHICAGO FIRE DEPT., REG 4 **Note: Many records provided by the department have a truncated [Narrative] field.

Follow Up Information:

Materials Involved

Name: GASOLINE
Type: LIQUID
CHRIS CODE:
CAS No:
UN/NA No:
Container Type: UNDERGROUND TANK
Container Size: 10,000 GALS
Amount Released: UNKNOWN
Rate of Release Min: N/A
Duration of Release:
Cause of Release: P.O. BOX 1500, SPRINGFIELD, OH 45501
Est Spill Extent: N/A
Spill Extent Units:
Date/Time Inc Occur:
Unknown Occurr:
Date/Time Discov: 09/25/2001 @ 08:00

Map Key	Number of Records	Direction	Distance (mi/ft)	Elev/Diff (ft)	Site	DB

Unknown Discovered:
Where Taken:
On Scene Contact: NEIL BLANOS
No of People Evacuat: NONE
A 302(a) Extremely Haz Sub?:
A RCRA Hazardous Waste?:
A RCRA Regulated Facility?:
Proper Safety Precautions: NONE
State Agency Assistance: NONE
Containment/Cleanup Plans: TANK TESTING SCHEDULED

Map Key	Number of Records	Direction	Distance (mi/ft)	Elev/Diff (ft)	Site	DB
35	18 of 50	W	0.14 / 716.24	598.51 / 2	2303 SOUTH WESTERN AVE CHICAGO IL	ERNS

NRC Report No: 1102961
Type of Incident: FIXED
Incident Cause: OTHER
Incident Date: 09-Dec-2014 02:00:00
Incident Location:
Incident Dtg: DISCOVERED
Distance from City:
Distance Units:
Direction from City:
Location County: COOK
Potential Flag: No
Year: Year 2014 Reports
Latitude Degrees:
Latitude Minutes:
Latitude Seconds:
Longitude Degrees:
Longitude Minutes:
Longitude Seconds:
Lat Quad:
Long Quad:
Location Section:
Location Township:
Location Range:
Description of Incident: CALLER REPORTED A COMPANY POWER WASHING A BUILDING AND OILY RUN OFF IS GETTING INTO A NEARBY CATCH BASIN.

Material Spill Information

Chris Code: OUN
CAS No: 000000-00-0
UN No:
Name of Material: UNKNOWN OIL
Amount of Material: 0
Unit of Measure: UNKNOWN AMOUNT
If Reached Water: NO
Amount in Water:
Unit Reach Water:

Calls Information

Date Time Received: 09-Dec-2014 02:24:39
Date Time Complete: 09-Dec-2014 02:27:57
Call Type: INC
Resp Company: QUALITY PRESSURE WASHING
Resp Org Type: PRIVATE ENTERPRISE
Responsible City: CHICAGO
Responsible State: IL
Responsible Zip:
Source: TELEPHONE

Incident Information

Tank ID:
Tank Regulated: U
Tank Regulated By:
Building ID:
Location Area ID:
Location Block ID:

Capacity of Tank:		***OCSG No:***	
Capacity Tank Units:		***OCSP No:***	
Description of Tank:		***State Lease No:***	
Actual Amount:		***Pier Dock No:***	
Actual Amount Units:		***Berth Slip No:***	
Tank Above Ground:	ABOVE	***Brake Failure:***	U
NPDES:		***Airbag Deployed:***	U
NPDES Compliance:	U	***Transport Contain:***	U
Init Contin Rel No:		***Location Subdiv:***	
Contin Rel Permit:		***Platform Rig Name:***	
Contin Release Type:		***Platform Letter:***	
Aircraft ID:		***Allision:***	U
Aircraft Runway No:		***Type of Structure:***	
Aircraft Spot No:		***Structure Name:***	
Aircraft Type:		***Structure Oper:***	U
Aircraft Model:		***Transit Bus Flag:***	
Aircraft Fuel Cap:		***Date Time Norm Serv:***	
Aircraft Fuel Cap U:		***Serv Disrupt Time:***	
Aircraft Fuel on Brd:		***Serv Disrupt Units:***	
Aircraft Fuel OB U:		***CR Begin Date:***	
Aircraft Hanger:		***CR End Date:***	
Road Mile Marker:		***CR Change Date:***	
Power Gen Facility:	U	***FBI Contact:***	
Generating Capacity:		***FBI Contact Dt Tm:***	
Type of Fixed Obj:	OTHER	***Passenger Handling:***	
Type of Fuel:		***Passenger Route:***	XXX
DOT Crossing No:		***Passenger Delay:***	XXX
DOT Regulated:	U	***Sub Part C Test Req:***	XXX
Pipeline Type:		***No of Conductor Tested:***	
Pipeline Abv Ground:	ABOVE	***No of Engineer Tested:***	
Pipeline Covered:	U	***No of Trainman Tested:***	
Exposed Underwater:	N	***No of Yard Foreman Tested:***	
Railroad Hotline:		***No of RCL Operator Tested:***	
Railroad Milepost:		***No of Brakeman Tested:***	
Grade Crossing:	U	***No of Train Dispat Tested:***	
Crossing Device Ty:		***No of Signalman Tested:***	
Ty Vehicle Involved:		***No of Other Emp Tested:***	
Device Operational:	U	***No of Unknown Emp Tested:***	

Incident Details Information

Release Secured:	N	***State Agen Report No:***	
Release Rate:		***State Agen on Scene:***	
Release Rate Unit:		***State Agen Notified:***	
Release Rate Rate:		***Fed Agency Notified:***	

Map Key	Number of Records	Direction	Distance (mi/ft)	Elev/Diff (ft)	Site	DB

Est Duration of Rel:		**Oth Agency Notified:**	
Desc Remedial Act:	NONE	**Body of Water:**	
Fire Involved:	N	**Tributary of:**	
Fire Extinguished:	U	**Near River Mile Make:**	
Any Evacuations:	N	**Near River Mile Mark:**	
No Evacuated:		**Offshore:**	N
Who Evacuated:		**Weather Conditions:**	PARTLY CLOUDY
Radius of Evac:		**Air Temperature:**	
Any Injuries:	N	**Wind Direction:**	
No. Injured:		**Wind Speed:**	
No. Hospitalized:		**Wind Speed Unit:**	
No. Fatalities:		**Water Supp Contam:**	U
Any Fatalities:	N	**Water Temperature:**	
Any Damages:	N	**Wave Condition:**	
Damage Amount:		**Current Speed:**	
Air Corridor Closed:	N	**Current Direction:**	
Air Corridor Desc:		**Current Speed Unit:**	
Air Closure Time:		**EMPL Fatality:**	
Waterway Closed:	N	**Pass Fatality:**	
Waterway Desc:		**Community Impact:**	
Waterway Close Time:		**Passengers Transfer:**	NO
Road Closed:	N	**Passenger Injuries:**	
Road Desc:		**Employee Injuries:**	
Road Closure Time:		**Occupant Fatality:**	
Road Closure Units:		**Sheen Size:**	
Closure Direction:		**Sheen Size Units:**	
Major Artery:	No	**Sheen Size Length:**	
Track Closed:	N	**Sheen Size Length U:**	
Track Desc:		**Sheen Size Width:**	
Track Closure Time:		**Sheen Size Width U:**	
Track Closure Units:		**Sheen Color:**	
Track Close Dir:		**Dir of Sheen Travel:**	
Media Interest:	UNKNOWN	**Sheen Odor Desc:**	
Medium Desc:	SUBSURFACE	**Duration Unit:**	
Addl Medium Info:		**Additional Info:**	

Map Key	Number of Records	Direction	Distance (mi/ft)	Elev/Diff (ft)	Site	DB
35	19 of 50	W	0.14 / 716.24	598.51 / 2	Speedway, LLC 2303 S Western Ave Chicago IL	SPILLS

Incident No:	H-2014-1441	**County:**	Cook
Date/Time Occurred:	2014-12-24 22:00	**Latitude:**	41.849908
Media Release:	Ground	**Longutude:**	-87.685514
Facility Manager:	Thomas Jamieson (store manager)		
Fac Manager Phone:	773/650-1990		
Responsible Party Street:	500 Speedway Dr		
Area Involved:	Fixed Facility		
Milepost:	n/a		
Section:	n/a		
Township:	n/a		
Range:	n/a		

Hazardous Materials Incident Report

Incident Report Dt:	12/26/2014 12:11:38 PM	***County:***	Cook
Data Input Status:	Closed	***Entered by:***	Kirgan, Ken (IEMA)
LUST?:	Yes	***Date Entered:***	
Hazmat Incident Type:	Leak or spill		
Caller:	Joel Marko		
Caller Represents:	Practical Environmental Consultants		
Street Address:	2303 S Western Ave		
City:	Chicago		
URL:	https://public.iema.state.il.us/FOIAHazmatSearch/HazmatDetails.aspx?RptNum=H-2014-1441		
Narrative:			

Follow Up Information:

12/29/2014 - KS - Received a telephone message from Joel Marko updating the spill. Personnel went to the site on 12/26/14 to vacuum up the leaked diesel. There was an automobile parked over the drain and therefore no clean-up was made that day. The next day, the same employee traveled to the site with a vacuum truck and proceeded to vacuum up approximately 40 gallons of diesel and water. The substance also contain debris from the initial soaking up of the leak. All leaked diesel and contaminated debris was either removed from the property or placed in appropriate containers for removal.

Weather Information

Temp:	35-40
Wind:	n/a

Materials Involved

Name:	diesel fuel
Type:	Liquid
CHRIS CODE:	unknown
CAS No:	unknown
UN/NA No:	unknown
Container Type:	Under ground storage tank
Container Size:	6,000 gallons
Amount Released:	20-70 gallons
Rate of Release Min:	n/a, release stopped
Duration of Release:	maybe 1 hour
Cause of Release:	customer fell asleep whille filling
Est Spill Extent:	not known
Spill Extent Units:	
Date/Time Inc Occur:	2014-12-24 22:00
Unknown Occurr:	
Date/Time Discov:	
Unknown Discovered:	Yes
Where Taken:	none
On Scene Contact:	Thomas Jamieson
No of People Evacuat:	0
A 302(a) Extremely Haz Sub?:	Unknown
A RCRA Hazardous Waste?:	Unknown
A RCRA Regulated Facility?:	Unknown

Proper Safety Precautions: none
State Agency Assistance: none
Containment/Cleanup Plans: oil dry applied and cleaned up, material possibly made it into storm sewer, being investigated to see if combined sewer

Emergency Units Contacted

Contacted ESDA?:
ESDA on Scene?:
Spec ESDA Agency: none
Contacted Fire Dep?:
Fire Dep on Scene?:
Name of Fire Dep: none
Police Dep Contact?:
Police Dep on Scene:
Name of Police Dep: none
Sheriff Police Dep?:
Sheriff Dep on Scene:
Name of Sheriff Dep: none
Other Agency?:
Agency on Scene?:
Name of Agency: none

Agency or Persons Notified

Agency: IEPA, NRTP, OSFM, CFD, IEMA Region 4
Date/Time: 2014-12-26 12:12
Name of Person: emailed
Notification Action: Report Sent

Map Key	Number of Records	Direction	Distance (mi/ft)	Elev/Diff (ft)	Site	DB
35	20 of 50	W	0.14 / 716.24	598.51 / 2	SPEEDWAY 8309 2303 S WESTERN AVE CHICAGO IL	TANKS CHICAGO

Facility ID: 2017656
Owner: See Environmental Permit Dataset
Data Source(s): DEPT. OF PUBLIC HEALTH

Detail(s)

Tank ID: 0009
Installation Date:
Removal Date:
Last Used Date:
Tank Type: UNDERGROUND STORAGE TANK
Tank Material: FRP
Tank Construction: SINGLE
Tank Product: GASOLINE
Tank Capacity: 15000
Location: POINT (-87.68543764619422 41.85010885549942)
Street No from: 2303
Street No to: 2303
Street Name: WESTERN
Street Type: AVE
Direction: S
Latitude: 41.85010885549942
Longitude: -87.68543764619422

Comment: IN COMPLIANCE, Historic data from former Dept. of Environment [Tank Leak Protection: Automatic Tank Gauging; Tank Spill Prevention: Spill Containment Manhole; Tank Corrosion Protection: FRP; Tank Overfill Protection: Drop Tube Valve; Piping Type: Pressurized Piping; Piping Leak Protection: Automatic Shut-off; Piping Corrosion Protection: FRP; Piping Wall: Single; Pipe Material: FRP; Stage 2: Y; Red Tag: N; Associated Permit Numbers: 108079 108079;] **Note: Many records provided by the department have a truncated [Comment] field.

Tank ID: 0010
Installation Date:
Removal Date:
Last Used Date:
Tank Type: UNDERGROUND STORAGE TANK
Tank Material: FRP
Tank Construction: SINGLE
Tank Product: GASOLINE
Tank Capacity: 10000
Location: POINT (-87.68543764619422 41.85010885549942)
Street No from: 2303
Street No to: 2303
Street Name: WESTERN
Street Type: AVE
Direction: S
Latitude: 41.85010885549942
Longitude: -87.68543764619422
Comment: IN COMPLIANCE, Historic data from former Dept. of Environment [Tank Leak Protection: Automatic Tank Gauging; Tank Spill Prevention: Spill Containment Manhole; Tank Corrosion Protection: FRP; Tank Overfill Protection: Drop Tube Valve; Piping Type: Pressurized Piping; Piping Leak Protection: Automatic Shut-off; Piping Corrosion Protection: FRP; Piping Wall: Single; Pipe Material: FRP; Stage 2: Y; Red Tag: N; Associated Permit Numbers: 108079 108079;] **Note: Many records provided by the department have a truncated [Comment] field.

Tank ID: 0012
Installation Date:
Removal Date:
Last Used Date:
Tank Type: UNDERGROUND STORAGE TANK
Tank Material: FRP
Tank Construction: SINGLE
Tank Product: KEROSENE
Tank Capacity: 4000
Location: POINT (-87.68543764619422 41.85010885549942)
Street No from: 2303
Street No to: 2303
Street Name: WESTERN
Street Type: AVE
Direction: S
Latitude: 41.85010885549942
Longitude: -87.68543764619422
Comment: IN COMPLIANCE, Historic data from former Dept. of Environment [Tank Leak Protection: Automatic Tank Gauging; Tank Spill Prevention: Spill Containment Manhole; Tank Corrosion Protection: FRP; Tank Overfill Protection: Drop Tube Valve; Piping Type: Pressurized Piping; Piping Leak Protection: Automatic Shut-off; Piping Corrosion Protection: FRP; Piping Wall: Single; Pipe Material: FRP; Stage 2: E; Red Tag: N; Associated Permit Numbers: 108079 108079;] **Note: Many records provided by the department have a truncated [Comment] field.

Tank ID: 0011
Installation Date:
Removal Date:
Last Used Date:
Tank Type: UNDERGROUND STORAGE TANK
Tank Material: FRP
Tank Construction: SINGLE
Tank Product: DIESEL
Tank Capacity: 6000
Location: POINT (-87.68543764619422 41.85010885549942)
Street No from: 2303
Street No to: 2303
Street Name: WESTERN
Street Type: AVE
Direction: S
Latitude: 41.85010885549942
Longitude: -87.68543764619422
Comment: IN COMPLIANCE, Historic data from former Dept. of Environment [Tank Leak Protection: Automatic Tank Gauging; Tank Spill Prevention: Spill Containment Manhole; Tank Corrosion Protection: FRP; Tank Overfill Protection: Drop Tube Valve; Piping Type: Pressurized Piping; Piping Leak Protection: Automatic Shut-off; Piping Corrosion Protection: FRP; Piping Wall: Single; Pipe Material: FRP; Stage 2: E; Red Tag: N; Associated Permit Numbers: 108079 108079;] **Note: Many records provided by the department have a truncated [Comment] field.

Map Key	Number of Records	Direction	Distance (mi/ft)	Elev/Diff (ft)	Site	DB
35	21 of 50	W	0.14 / 716.24	598.51 / 2	SPEEDWAY 8309 2303 S WESTERN AVE, CHICAGO, IL IL	PERMITS CHICAGO

Application ID: DOEUST108079
Issue or Entry Date: 07/22/2004
Application Type: UNDERGROUND STORAGE TANK
Application Subtype: UPGRADE LEAK DET

CDPH Environmental Permit Details

Status: CLOSED
Applicant: CECY KINNE
Expiration Date: 01/22/2005
Data Source: HISTORIC DEPT. OF ENVIRONMENT
Street No from: 2303
Location: POINT (-87.68538 41.84991)
Comment:
Street No to:
Direction: S
Street Name: WESTERN
Street Type: AVE

[CONTRACTOR: SHEFFIELD TANK COMPANY] INSTALL VEEDER ROOT WPLLD/REPLACE BAD FLEX CONNET**Note: Many records provided by the department have a truncated Comment field.

Map Key	Number of Records	Direction	Distance (mi/ft)	Elev/Diff (ft)	Site	DB
35	22 of 50	W	0.14 / 716.24	598.51 / 2	SPEEDWAY #8309 2303 S WESTERN AVE IL	PERMITS CHICAGO

Application ID: USTREP189450
Issue or Entry Date: 10/30/2015
Application Type: UNDERGROUND STORAGE TANK
Application Subtype: REPAIR

CDPH Environmental Permit Details

Status: OPEN
Applicant: SPEEDWAY LLC
Expiration Date: 11/10/2015
Data Source: DEPT. OF PUBLIC HEALTH
Street No from: 2303
Location: POINT (-87.68538 41.84991)
Comment:
Street No to: 2315
Direction: S
Street Name: WESTERN
Street Type: AVE

{APPLICATION COMMENTS: [CONTRACTOR: DRW SERVICES, INC.]2303 S WESTERN AVE}{TANKS: (FACILITY TANK ID: 2017656-0011, APPLICATION TANK ID: 0011, CAPACITY: 6000, MANUFACTURER: , PRODUCT: DIESEL, OUT OF SERVICE DATE: , , IN SERVICE? N)}**Note: Many records provided by the department have a truncated Comment field.

CDPH Environmental Permit Details

Status: OPEN
Applicant: SPEEDWAY LLC
Expiration Date: 11/10/2015
Data Source: DEPT. OF PUBLIC HEALTH
Street No from: 2303
Location: POINT (-87.68538 41.84991)
Comment:
Street No to: 2315
Direction: S
Street Name: WESTERN
Street Type: AVE

Map Key	Number of Records	Direction	Distance (mi/ft)	Elev/Diff (ft)	Site	DB

{APPLICATION COMMENTS: [CONTRACTOR: DRW SERVICES, INC.]2303 S WESTERN AVE}{TANKS: }**Note: Many records provided by the department have a truncated Comment field.

35	23 of 50	W	0.14 / 716.24	598.51 / 2	SPEEDWAY 8309 2303 S WESTERN AVE, CHICAGO, IL IL	PERMITS CHICAGO

Application ID: DOEUST106508
Issue or Entry Date: 10/02/2001
Application Type: UNDERGROUND STORAGE TANK
Application Subtype: UPGRADE FLEX CONNECTOR

CDPH Environmental Permit Details

Status: CLOSED
Applicant: CECY KINNE
Expiration Date: 04/02/2002
Data Source: HISTORIC DEPT. OF ENVIRONMENT
Street No from: 2303
Location: POINT (-87.68538 41.84991)
Comment:
Street No to:
Direction: S
Street Name: WESTERN
Street Type: AVE

[CONTRACTOR: B & K EQUIPMENT COMPANY] ADDING ISOLATION BOOTS TO EXISTING FLEXES**Note: Many records provided by the department have a truncated Comment field.

35	24 of 50	W	0.14 / 716.24	598.51 / 2	SPEEDWAY 8309 2303 S WESTERN AVE, CHICAGO, IL IL	PERMITS CHICAGO

Application ID: DOEUST103002
Issue or Entry Date: 04/25/1997
Application Type: UNDERGROUND STORAGE TANK
Application Subtype: REMOVAL

CDPH Environmental Permit Details

Status: CLOSED
Applicant: CECY KINNE
Expiration Date: 11/24/1997
Data Source: HISTORIC DEPT. OF ENVIRONMENT
Street No from: 2303
Location: POINT (-87.68538 41.84991)
Comment:
Street No to:
Direction: S
Street Name: WESTERN
Street Type: AVE

[CONTRACTOR: A B D TANK & PUMP COMPANY] SIGNIFICANT SITE**Note: Many records provided by the department have a truncated Comment field.

35	25 of 50	W	0.14 / 716.24	598.51 / 2	SPEEDWAY 8309 2303 S WESTERN AVE, CHICAGO, IL IL	PERMITS CHICAGO

Application ID: DOEUST106381
Issue or Entry Date: 07/23/2001
Application Type: UNDERGROUND STORAGE TANK
Application Subtype: UPGRADE LEAK DET

Map Key	Number of Records	Direction	Distance (mi/ft)	Elev/Diff (ft)	Site	DB

CDPH Environmental Permit Details

Status:	CLOSED	***Street No to:***	
Applicant:	CECY KINNE	***Direction:***	S
Expiration Date:	01/23/2002	***Street Name:***	WESTERN
Data Source:	HISTORIC DEPT. OF ENVIRONMENT	***Street Type:***	AVE
Street No from:	2303		
Location:	POINT (-87.68538 41.84991)		
Comment:			

[CONTRACTOR: DRW SERVICES INC] INSTALL VEEDER ROOT TLS 350PLUS**Note: Many records provided by the department have a truncated Comment field.

Map Key	Number of Records	Direction	Distance (mi/ft)	Elev/Diff (ft)	Site	DB
35	26 of 50	W	0.14 / 716.24	598.51 / 2	SPEEDWAY 8309 2303 S WESTERN AVE, CHICAGO, IL IL	PERMITS CHICAGO

Application ID:	DOEUST100524	***Application Type:***	UNDERGROUND STORAGE TANK
Issue or Entry Date:	09/28/1993	***Application Subtype:***	STAGE II

CDPH Environmental Permit Details

Status:	CLOSED	***Street No to:***	
Applicant:	CECY KINNE	***Direction:***	S
Expiration Date:	03/28/1994	***Street Name:***	WESTERN
Data Source:	HISTORIC DEPT. OF ENVIRONMENT	***Street Type:***	AVE
Street No from:	2303		
Location:	POINT (-87.68538 41.84991)		
Comment:			

[CONTRACTOR: OLD MISSING CONTRACTOR] STAGE II INSPECTED 3/8/94.**Note: Many records provided by the department have a truncated Comment field.

Map Key	Number of Records	Direction	Distance (mi/ft)	Elev/Diff (ft)	Site	DB
35	27 of 50	W	0.14 / 716.24	598.51 / 2	SPEEDWAY 8309 2303 S WESTERN AVE, CHICAGO, IL IL	PERMITS CHICAGO

Application ID:	DOEUST100864	***Application Type:***	UNDERGROUND STORAGE TANK
Issue or Entry Date:	04/11/1994	***Application Subtype:***	REMOVAL

CDPH Environmental Permit Details

Status:	CLOSED	***Street No to:***	
Applicant:	CECY KINNE	***Direction:***	S
Expiration Date:	10/25/1994	***Street Name:***	WESTERN
Data Source:	HISTORIC DEPT. OF ENVIRONMENT	***Street Type:***	AVE
Street No from:	2303		
Location:	POINT (-87.68538 41.84991)		

Map Key	Number of Records	Direction	Distance (mi/ft)	Elev/Diff (ft)	Site	DB

Comment:

[CONTRACTOR: DRW SERVICES INC] ONLY MINOR CONTAMINATION IN THEE BACKFILL MATERIAL**Note: Many records provided by the department have a truncated Comment field.

---

35 | ***28 of 50*** | ***W*** | ***0.14 / 716.24*** | ***598.51 / 2*** | ***SPEEDWAY # 8309 2303 S WESTERN AVE IL*** | ***PERMITS CHICAGO***

Application ID: USTUPG137545
Application Type: UNDERGROUND STORAGE TANK
Issue or Entry Date: 12/05/2013
Application Subtype: UPGRADE

CDPH Environmental Permit Details

Status: CLOSED
Applicant: SPEEDWAY LLC
Expiration Date: 06/11/2014
Data Source: DEPT. OF PUBLIC HEALTH
Street No from: 2303
Location: POINT (-87.68538 41.84991)
Comment:
Street No to: 2315
Direction: S
Street Name: WESTERN
Street Type: AVE

{APPLICATION COMMENTS: [CONTRACTOR: ADVANCED CORROSION CONTROL TECHNOLOGIES, INC.]2303 S WESTERNFACILITY ID # 2017656. ADDING SACRIFICAL TO FLEX/PIPE IN SUB CONTAINMENTS WHERE WATER IS PRESENT.}{TANKS: }**Note: Many records provided by the department have a truncated Comment field.

CDPH Environmental Permit Details

Status: CLOSED
Applicant: SPEEDWAY LLC
Expiration Date: 06/11/2014
Data Source: DEPT. OF PUBLIC HEALTH
Street No from: 2303
Location: POINT (-87.68538 41.84991)
Comment:
Street No to: 2315
Direction: S
Street Name: WESTERN
Street Type: AVE

{APPLICATION COMMENTS: [CONTRACTOR: ADVANCED CORROSION CONTROL TECHNOLOGIES, INC.]2303 S WESTERNFACILITY ID # 2017656. ADDING SACRIFICAL TO FLEX/PIPE IN SUB CONTAINMENTS WHERE WATER IS PRESENT.}{TANKS: (FACILITY TANK ID: 2017656-0009, APPLICATION TANK ID: 0009, CAPACITY: 15000, MANUFACTURER: , PRODUCT: GASOLINE, OUT OF SERVICE DATE: , , IN SERVICE? Y),(FACILITY TANK ID: 2017656-0010, APPLICATION TANK ID: 0010, CAPACITY: 10000, MANUFACTURER: , PRODUCT: GASOLINE, OUT OF SERVICE DATE: , , IN SERVICE? Y),(FACILITY TANK ID: 2017656-0011, APPLICATION TANK ID: 0011, CAPACITY: 6000, MANUFACTURER: , PRODUCT: DIESEL, OUT OF SERVICE DATE: , , IN SERVICE? Y),(FACILITY TANK ID: 2017656-0012, APPLICATION TANK ID: 0012, CAPACITY: 4000, MANUFACTURER: , PRODUCT: KEROSENE, OUT OF SERVICE DATE: , , IN SERVICE? Y)}**Note: Many records provided by the department have a truncated Comment field.

---

35 | ***29 of 50*** | ***W*** | ***0.14 / 716.24*** | ***598.51 / 2*** | ***SPEEDWAY 8309 2303 S WESTERN AVE, CHICAGO, IL IL*** | ***PERMITS CHICAGO***

Application ID: DOEUST101792
Application Type: UNDERGROUND STORAGE TANK
Issue or Entry Date: 06/30/1995
Application Subtype: REMOVAL

Map Key	Number of Records	Direction	Distance (mi/ft)	Elev/Diff (ft)	Site	DB

CDPH Environmental Permit Details

Status:	CLOSED	***Street No to:***	
Applicant:	CECY KINNE	***Direction:***	S
Expiration Date:		***Street Name:***	WESTERN
Data Source:	HISTORIC DEPT. OF ENVIRONMENT	***Street Type:***	AVE
Street No from:	2303		
Location:	POINT (-87.68538 41.84991)		
Comment:			

[CONTRACTOR: A B D TANK & PUMP COMPANY] NO INSPECTION RECORDS OF JOB BEING DONE.**Note: Many records provided by the department have a truncated Comment field.

Map Key	Number of Records	Direction	Distance (mi/ft)	Elev/Diff (ft)	Site	DB
35	30 of 50	W	0.14 / 716.24	598.51 / 2	SPEEDWAY 8309 2303 S WESTERN AVE, CHICAGO, IL IL	PERMITS CHICAGO

Application ID:	DOEUST101793	***Application Type:***	UNDERGROUND STORAGE TANK
Issue or Entry Date:	06/30/1995	***Application Subtype:***	INSTALL

CDPH Environmental Permit Details

Status:	CLOSED	***Street No to:***	
Applicant:	CECY KINNE	***Direction:***	S
Expiration Date:	01/10/1996	***Street Name:***	WESTERN
Data Source:	HISTORIC DEPT. OF ENVIRONMENT	***Street Type:***	AVE
Street No from:	2303		
Location:	POINT (-87.68538 41.84991)		
Comment:			

[CONTRACTOR: A B D TANK & PUMP COMPANY] NO INSPECTION RECORDS OF JOB BEING DONE.**Note: Many records provided by the department have a truncated Comment field.

Map Key	Number of Records	Direction	Distance (mi/ft)	Elev/Diff (ft)	Site	DB
35	31 of 50	W	0.14 / 716.24	598.51 / 2	MARATHON OIL CO 2303 S WESTERN AVE, CHICAGO, IL IL	PERMITS CHICAGO

Application ID:	DOEAIR4146	***Application Type:***	AIR POLLUTION CONTROL PERMIT
Issue or Entry Date:	12/18/1997	***Application Subtype:***	EQUIPMENT INSTALLATION

CDPH Environmental Permit Details

Status:	CLOSED	***Street No to:***	
Applicant:		***Direction:***	S
Expiration Date:	06/16/1998	***Street Name:***	WESTERN
Data Source:	HISTORIC DEPT. OF ENVIRONMENT	***Street Type:***	AVE
Street No from:	2303		
Location:	POINT (-87.68538 41.84991)		
Comment:			

Map Key	Number of Records	Direction	Distance (mi/ft)	Elev/Diff (ft)	Site	DB

QTY: 1.0 NEW TRANE FURNACE MODEL YDH060C3L0B MAXBTU: 90,000, MINBTU:72,000**Note: Many records provided by the department have a truncated Comment field.

Map Key	Number of Records	Direction	Distance (mi/ft)	Elev/Diff (ft)	Site	DB
35	32 of 50	W	0.14 / 716.24	598.51 / 2	SPEEDWAY 8309 2303 S WESTERN AVE, CHICAGO, IL IL	PERMITS CHICAGO

Application ID: DOEUST102772
Application Type: UNDERGROUND STORAGE TANK
Issue or Entry Date: 12/30/1996
Application Subtype: RELINE

CDPH Environmental Permit Details

Status: CLOSED
Applicant: CECY KINNE
Expiration Date: 07/10/1997
Data Source: HISTORIC DEPT. OF ENVIRONMENT
Street No from: 2303
Location: POINT (-87.68538 41.84991)
Comment:
Street No to:
Direction: S
Street Name: WESTERN
Street Type: AVE

[CONTRACTOR: ARMOR SHIELD OF WISCONSIN]**Note: Many records provided by the department have a truncated Comment field.

Map Key	Number of Records	Direction	Distance (mi/ft)	Elev/Diff (ft)	Site	DB
35	33 of 50	W	0.14 / 716.24	598.51 / 2	2303 S WESTERN AVE IL	PERMITS CHICAGO

Application ID: USTGRD114466
Application Type: UNDERGROUND STORAGE TANK
Issue or Entry Date: 06/24/2009
Application Subtype: ANNUAL GREEN DECAL

CDPH Environmental Permit Details

Status: OPEN
Applicant: MR NATASHA OLIVER
Expiration Date:
Data Source: DEPT. OF PUBLIC HEALTH
Street No from: 2303
Location: POINT (-87.68538 41.84991)
Comment:
Street No to: 2315
Direction: S
Street Name: WESTERN
Street Type: AVE

{APPLICATION COMMENTS: [CONTRACTOR:]}{TANKS: }**Note: Many records provided by the department have a truncated Comment field.

Map Key	Number of Records	Direction	Distance (mi/ft)	Elev/Diff (ft)	Site	DB
35	34 of 50	W	0.14 / 716.24	598.51 / 2	SPEEDWAY 8309 2303 S WESTERN AVE, CHICAGO, IL IL	PERMITS CHICAGO

Application ID: DOEUST103030
Application Type: UNDERGROUND STORAGE TANK
Issue or Entry Date: 05/01/1997
Application Subtype: INSTALL

CDPH Environmental Permit Details

Map Key	Number of Records	Direction	Distance (mi/ft)	Elev/Diff (ft)	Site	DB

Status: CLOSED
Applicant: CECY KINNE
Expiration Date: 11/05/1997
Data Source: HISTORIC DEPT. OF ENVIRONMENT
Street No from: 2303
Location: POINT (-87.68538 41.84991)
Comment:
Street No to:
Direction: S
Street Name: WESTERN
Street Type: AVE

[CONTRACTOR: A B D TANK & PUMP COMPANY] ALL LINES, FITTINGS, AND JOINTS PASS SOAP&AIR TEST**Note: Many records provided by the department have a truncated Comment field.

35	35 of 50	W	0.14 / 716.24	598.51 / 2	SPEEDWAY # 8309 2303 S WESTERN AVE IL	PERMITS CHICAGO

Application ID: USTST2115567
Issue or Entry Date: 11/02/2011
Application Type: UNDERGROUND STORAGE TANK
Application Subtype: STAGE 2

CDPH Environmental Permit Details

Status: OPEN
Applicant: MANAGER
Expiration Date:
Data Source: DEPT. OF PUBLIC HEALTH
Street No from: 2303
Location: POINT (-87.68538 41.84991)
Comment:
Street No to: 2315
Direction: S
Street Name: WESTERN
Street Type: AVE

{APPLICATION COMMENTS: [CONTRACTOR:]2303-15 S WESTERN AVE.

CHICAGO, IL 60608}{TANKS: }**Note: Many records provided by the department have a truncated Comment field.

35	36 of 50	W	0.14 / 716.24	598.51 / 2	SPEEDWAY 8309 2303 S WESTERN AVE, CHICAGO, IL IL	PERMITS CHICAGO

Application ID: DOEUST100875
Issue or Entry Date: 04/12/1994
Application Type: UNDERGROUND STORAGE TANK
Application Subtype: ABANDON

CDPH Environmental Permit Details

Status: CLOSED
Applicant: CECY KINNE
Expiration Date: 10/18/1994
Data Source: HISTORIC DEPT. OF ENVIRONMENT
Street No from: 2303
Location: POINT (-87.68538 41.84991)
Comment:
Street No to:
Direction: S
Street Name: WESTERN
Street Type: AVE

[CONTRACTOR: DRW SERVICES INC] TANK WAS CLEANED AND FILL IN PLACE. IEMA #932990**Note: Many records provided by the department have a truncated Comment field.

Map Key	Number of Records	Direction	Distance (mi/ft)	Elev/Diff (ft)	Site	DB
35	37 of 50	W	0.14 / 716.24	598.51 / 2	Speedway #8309 2303 South Western Ave. Chicago IL 606083817	TIER 2

Facility County: Cook
Report Year(s): 2019, 2018, 2017, 2016, 2015, 2014, 2013, 2012, 2011, 2010, 2009, 2008, 2007, 2006

Tier II Details

Report Year: 2008
LEPC: City of Chicago
Facility Phone: 7736501990
Facility Fax: 8882255735
Facility Latitude: 41.8501
Facility Longitude: -87.6855
Corporate Name: Speedway SuperAmerica, LLC
Fire Dept: Chicago Fire Department
Chemical Name: KEROSENE
Chem Health Haz: Fire, Immediate,
Owner: Speedway SuperAmerica LLC
Owner Street: PO Box 1500
Owner City: Springfield
Owner State: OH
Owner Zip Code: 45501
Owner Phone: 9378643000
Mailing Name: Speedway SuperAmerica, LLC
Mailing Street: PO Box 1500
Mailing City: Springfield
Mailing State: OH
Mailing Zip Code: 455011500
Chemical CAS No: 8008206
Chemical EHS: No
Chemical Contents: Pure, Liquid,
Max Daily Amt(lbs): 10,000-99,999
Avg Daily Amt(lbs): 10,000-99,999

Report Year: 2018
LEPC: City of Chicago
Facility Phone: 7736501990
Facility Fax: 8882255735
Facility Latitude: 41.85
Facility Longitude: -87.6854
Corporate Name: Speedway LLC
Fire Dept: Chicago Fire Department
Chemical Name: KEROSENE
Chem Health Haz: Fire, Immediate,
Owner: Speedway LLC
Owner Street: PO Box 1500
Owner City: Springfield
Owner State: OH
Owner Zip Code: 45501
Owner Phone: 9378637642
Mailing Name: Speedway LLC
Mailing Street: PO Box 1500
Chemical CAS No: 8008206
Chemical EHS: No
Chemical Contents: Pure, Liquid,
Max Daily Amt(lbs): 10,000-24,999
Avg Daily Amt(lbs): 10,000-24,999

Mailing City:	Springfield
Mailing State:	OH
Mailing Zip Code:	45501-1500

Report Year:	2019	**Chemical CAS No:**	86290815
LEPC:	City of Chicago	**Chemical EHS:**	No
Facility Phone:	7736501990	**Chemical Contents:**	Pure, Liquid,
Facility Fax:	8882255735	**Max Daily Amt(lbs):**	100,000-499,999
Facility Latitude:	41.85	**Avg Daily Amt(lbs):**	100,000-499,999
Facility Longitude:	-87.6854		
Corporate Name:	Speedway LLC		
Fire Dept:	Chicago Fire Department		
Chemical Name:	Gasoline		
Chem Health Haz:			
Owner:	Speedway LLC		
Owner Street:	PO Box 1500		
Owner City:	Springfield		
Owner State:	OH		
Owner Zip Code:	45501		
Owner Phone:	9378637642		
Mailing Name:	Speedway LLC		
Mailing Street:	PO Box 1500		
Mailing City:	Springfield		
Mailing State:	OH		
Mailing Zip Code:	45501-1500		

Report Year:	2013	**Chemical CAS No:**	86290815
LEPC:	City of Chicago	**Chemical EHS:**	No
Facility Phone:	7736501990	**Chemical Contents:**	Pure, Liquid,
Facility Fax:	8882255735	**Max Daily Amt(lbs):**	100,000-499,999
Facility Latitude:	41.85	**Avg Daily Amt(lbs):**	100,000-499,999
Facility Longitude:	-87.6854		
Corporate Name:	Speedway LLC		
Fire Dept:	Chicago Fire Department		
Chemical Name:	GASOLINE		
Chem Health Haz:	Fire, Immediate, Delayed,		
Owner:	Speedway LLC		
Owner Street:	PO Box 1500		
Owner City:	Springfield		
Owner State:	OH		
Owner Zip Code:	45501		
Owner Phone:	9378643000		
Mailing Name:	Speedway LLC		
Mailing Street:	PO Box 1500		
Mailing City:	Springfield		
Mailing State:	OH		
Mailing Zip Code:	455011500		

Report Year:	2013	**Chemical CAS No:**	68476302
LEPC:	City of Chicago	**Chemical EHS:**	No
Facility Phone:	7736501990	**Chemical Contents:**	Pure, Liquid,

Facility Fax:	8882255735	**Max Daily Amt(lbs):**	25,000-49,999
Facility Latitude:	41.85	**Avg Daily Amt(lbs):**	25,000-49,999
Facility Longitude:	-87.6854		
Corporate Name:	Speedway LLC		
Fire Dept:	Chicago Fire Department		
Chemical Name:	DIESEL		
Chem Health Haz:	Fire, Immediate,		
Owner:	Speedway LLC		
Owner Street:	PO Box 1500		
Owner City:	Springfield		
Owner State:	OH		
Owner Zip Code:	45501		
Owner Phone:	9378643000		
Mailing Name:	Speedway LLC		
Mailing Street:	PO Box 1500		
Mailing City:	Springfield		
Mailing State:	OH		
Mailing Zip Code:	455011500		

Report Year:	2006	**Chemical CAS No:**	8008206
LEPC:	City of Chicago	**Chemical EHS:**	No
Facility Phone:	7736501990	**Chemical Contents:**	Pure, Liquid,
Facility Fax:	8882255735	**Max Daily Amt(lbs):**	10,000-99,999
Facility Latitude:	41.8501	**Avg Daily Amt(lbs):**	10,000-99,999
Facility Longitude:	-87.6855		
Corporate Name:	Speedway #8309		
Fire Dept:			
Chemical Name:	KEROSENE		
Chem Health Haz:	Fire, Immediate,		
Owner:	Speedway SuperAmerica LLC		
Owner Street:	PO Box 1500		
Owner City:	Springfield		
Owner State:	OH		
Owner Zip Code:	45501		
Owner Phone:	9378643000		
Mailing Name:	Speedway SuperAmerica, LLC		
Mailing Street:	PO Box 1500		
Mailing City:	Springfield		
Mailing State:	OH		
Mailing Zip Code:	455011500		

Report Year:	2019	**Chemical CAS No:**	8008206
LEPC:	City of Chicago	**Chemical EHS:**	No
Facility Phone:	7736501990	**Chemical Contents:**	Pure, Liquid,
Facility Fax:	8882255735	**Max Daily Amt(lbs):**	10,000-24,999
Facility Latitude:	41.85	**Avg Daily Amt(lbs):**	10,000-24,999
Facility Longitude:	-87.6854		
Corporate Name:	Speedway LLC		
Fire Dept:	Chicago Fire Department		
Chemical Name:	KEROSENE		
Chem Health Haz:	Fire, Immediate,		

Owner:	Speedway LLC
Owner Street:	PO Box 1500
Owner City:	Springfield
Owner State:	OH
Owner Zip Code:	45501
Owner Phone:	9378637642
Mailing Name:	Speedway LLC
Mailing Street:	PO Box 1500
Mailing City:	Springfield
Mailing State:	OH
Mailing Zip Code:	45501-1500

Report Year:	2009	**Chemical CAS No:**	8008206
LEPC:	City of Chicago	**Chemical EHS:**	No
Facility Phone:	7736501990	**Chemical Contents:**	Pure, Liquid,
Facility Fax:	8882255735	**Max Daily Amt(lbs):**	10,000-99,999
Facility Latitude:	41.85	**Avg Daily Amt(lbs):**	10,000-99,999
Facility Longitude:	-87.6854		

Corporate Name:	Speedway SuperAmerica, LLC
Fire Dept:	Chicago Fire Department
Chemical Name:	KEROSENE
Chem Health Haz:	Fire, Immediate,
Owner:	Speedway SuperAmerica LLC
Owner Street:	PO Box 1500
Owner City:	Springfield
Owner State:	OH
Owner Zip Code:	45501
Owner Phone:	9378643000
Mailing Name:	Speedway SuperAmerica, LLC
Mailing Street:	PO Box 1500
Mailing City:	Springfield
Mailing State:	OH
Mailing Zip Code:	455011500

Report Year:	2016	**Chemical CAS No:**	8008206
LEPC:	City of Chicago	**Chemical EHS:**	No
Facility Phone:	7736501990	**Chemical Contents:**	Pure, Liquid,
Facility Fax:	8882255735	**Max Daily Amt(lbs):**	10,000-24,999
Facility Latitude:	41.85	**Avg Daily Amt(lbs):**	10,000-24,999
Facility Longitude:	-87.6854		

Corporate Name:	Speedway LLC
Fire Dept:	Chicago Fire Department
Chemical Name:	KEROSENE
Chem Health Haz:	Fire, Immediate,
Owner:	Speedway LLC
Owner Street:	PO Box 1500
Owner City:	Springfield
Owner State:	OH
Owner Zip Code:	45501
Owner Phone:	9378643000
Mailing Name:	Speedway LLC

Mailing Street: PO Box 1500
Mailing City: Springfield
Mailing State: OH
Mailing Zip Code: 45501-1500

Report Year: 2012
LEPC: City of Chicago
Facility Phone: 7736501990
Facility Fax: 8882255735
Facility Latitude: 41.85
Facility Longitude: -87.6854
Corporate Name: Speedway LLC
Fire Dept: Chicago Fire Department
Chemical Name: KEROSENE
Chem Health Haz: Fire, Immediate,
Owner: Speedway LLC
Owner Street: PO Box 1500
Owner City: Springfield
Owner State: OH
Owner Zip Code: 45501
Owner Phone: 9378643000
Mailing Name: Speedway LLC
Mailing Street: PO Box 1500
Mailing City: Springfield
Mailing State: OH
Mailing Zip Code: 455011500
Chemical CAS No: 8008206
Chemical EHS: No
Chemical Contents: Pure, Liquid,
Max Daily Amt(lbs): 10,000-99,999
Avg Daily Amt(lbs): 10,000-99,999

Report Year: 2007
LEPC: City of Chicago
Facility Phone: 7736501990
Facility Fax: 8882255735
Facility Latitude: 41.8501
Facility Longitude: -87.6855
Corporate Name: Speedway SuperAmerica, LLC
Fire Dept:
Chemical Name: KEROSENE
Chem Health Haz: Fire, Immediate,
Owner: Speedway SuperAmerica LLC
Owner Street: PO Box 1500
Owner City: Springfield
Owner State: OH
Owner Zip Code: 45501
Owner Phone: 9378643000
Mailing Name: Speedway SuperAmerica, LLC
Mailing Street: PO Box 1500
Mailing City: Springfield
Mailing State: OH
Mailing Zip Code: 455011500
Chemical CAS No: 8008206
Chemical EHS: No
Chemical Contents: Pure, Liquid,
Max Daily Amt(lbs): 10,000-99,999
Avg Daily Amt(lbs): 10,000-99,999

Report Year: 2013
LEPC: City of Chicago
Chemical CAS No: 8008206
Chemical EHS: No

Facility Phone: 7736501990
Facility Fax: 8882255735
Facility Latitude: 41.85
Facility Longitude: -87.6854
Corporate Name: Speedway LLC
Fire Dept: Chicago Fire Department
Chemical Name: KEROSENE
Chem Health Haz: Fire, Immediate,
Owner: Speedway LLC
Owner Street: PO Box 1500
Owner City: Springfield
Owner State: OH
Owner Zip Code: 45501
Owner Phone: 9378643000
Mailing Name: Speedway LLC
Mailing Street: PO Box 1500
Mailing City: Springfield
Mailing State: OH
Mailing Zip Code: 455011500
Chemical Contents: Pure, Liquid,
Max Daily Amt(lbs): 10,000-24,999
Avg Daily Amt(lbs): 10,000-24,999

Report Year: 2011
LEPC: City of Chicago
Facility Phone: 7736501990
Facility Fax: 8882255735
Facility Latitude: 41.85
Facility Longitude: -87.6854
Corporate Name: Speedway LLC
Fire Dept: Chicago Fire Department
Chemical Name: KEROSENE
Chem Health Haz: Fire, Immediate,
Owner: Speedway LLC
Owner Street: PO Box 1500
Owner City: Springfield
Owner State: OH
Owner Zip Code: 45501
Owner Phone: 9378643000
Mailing Name: Speedway LLC
Mailing Street: PO Box 1500
Mailing City: Springfield
Mailing State: OH
Mailing Zip Code: 455011500
Chemical CAS No: 8008206
Chemical EHS: No
Chemical Contents: Pure, Liquid,
Max Daily Amt(lbs): 10,000-99,999
Avg Daily Amt(lbs): 10,000-99,999

Report Year: 2019
LEPC: City of Chicago
Facility Phone: 7736501990
Facility Fax: 8882255735
Facility Latitude: 41.85
Facility Longitude: -87.6854
Corporate Name: Speedway LLC
Fire Dept: Chicago Fire Department
Chemical Name: Bio-Diesel
Chemical CAS No: 67784809
Chemical EHS: No
Chemical Contents: Pure, Liquid,
Max Daily Amt(lbs): 25,000-49,999
Avg Daily Amt(lbs): 25,000-49,999

Chem Health Haz:
Owner: Speedway LLC
Owner Street: PO Box 1500
Owner City: Springfield
Owner State: OH
Owner Zip Code: 45501
Owner Phone: 9378637642
Mailing Name: Speedway LLC
Mailing Street: PO Box 1500
Mailing City: Springfield
Mailing State: OH
Mailing Zip Code: 45501-1500

Report Year: 2017
LEPC: City of Chicago
Facility Phone: 7736501990
Facility Fax: 8882255735
Facility Latitude: 41.85
Facility Longitude: -87.6854
Corporate Name: Speedway LLC
Fire Dept: Chicago Fire Department
Chemical Name: KEROSENE
Chem Health Haz: Fire, Immediate,
Owner: Speedway LLC
Owner Street: PO Box 1500
Owner City: Springfield
Owner State: OH
Owner Zip Code: 45501
Owner Phone: 9378643000
Mailing Name: Speedway LLC
Mailing Street: PO Box 1500
Mailing City: Springfield
Mailing State: OH
Mailing Zip Code: 45501-1500
Chemical CAS No: 8008206
Chemical EHS: No
Chemical Contents: Pure, Liquid,
Max Daily Amt(lbs): 25,000-49,999
Avg Daily Amt(lbs): 25,000-49,999

Report Year: 2014
LEPC: City of Chicago
Facility Phone: 7736501990
Facility Fax: 8882255735
Facility Latitude: 41.85
Facility Longitude: -87.6854
Corporate Name: Speedway LLC
Fire Dept: Chicago Fire Department
Chemical Name: KEROSENE
Chem Health Haz: Fire, Immediate,
Owner: Speedway LLC
Owner Street: PO Box 1500
Owner City: Springfield
Owner State: OH
Owner Zip Code: 45501
Owner Phone: 9378643000
Chemical CAS No: 8008206
Chemical EHS: No
Chemical Contents: Pure, Liquid,
Max Daily Amt(lbs): 10,000-24,999
Avg Daily Amt(lbs): 10,000-24,999

Mailing Name:	Speedway LLC
Mailing Street:	PO Box 1500
Mailing City:	Springfield
Mailing State:	OH
Mailing Zip Code:	455011500

Report Year:	2015	**Chemical CAS No:**	8008206
LEPC:	City of Chicago	**Chemical EHS:**	No
Facility Phone:	7736501990	**Chemical Contents:**	Pure, Liquid,
Facility Fax:	8882255735	**Max Daily Amt(lbs):**	10,000-24,999
Facility Latitude:	41.85	**Avg Daily Amt(lbs):**	10,000-24,999
Facility Longitude:	-87.6854		

Corporate Name:	Speedway LLC
Fire Dept:	Chicago Fire Department
Chemical Name:	KEROSENE
Chem Health Haz:	Fire, Immediate,
Owner:	Speedway LLC
Owner Street:	500 Speedway Drive
Owner City:	Enon
Owner State:	OH
Owner Zip Code:	45323
Owner Phone:	9378637642
Mailing Name:	Speedway LLC
Mailing Street:	PO Box 1500
Mailing City:	Springfield
Mailing State:	OH
Mailing Zip Code:	455011500

Report Year:	2010	**Chemical CAS No:**	8008206
LEPC:	City of Chicago	**Chemical EHS:**	No
Facility Phone:	7736501990	**Chemical Contents:**	Pure, Liquid,
Facility Fax:	8882255735	**Max Daily Amt(lbs):**	10,000-99,999
Facility Latitude:	41.85	**Avg Daily Amt(lbs):**	10,000-99,999
Facility Longitude:	-87.6854		

Corporate Name:	Speedway SuperAmerica, LLC
Fire Dept:	Chicago Fire Department
Chemical Name:	KEROSENE
Chem Health Haz:	Fire, Immediate,
Owner:	Speedway SuperAmerica LLC
Owner Street:	PO Box 1500
Owner City:	Springfield
Owner State:	OH
Owner Zip Code:	45501
Owner Phone:	9378643000
Mailing Name:	Speedway SuperAmerica, LLC
Mailing Street:	PO Box 1500
Mailing City:	Springfield
Mailing State:	OH
Mailing Zip Code:	455011500

Map Key	Number of Records	Direction	Distance (mi/ft)	Elev/Diff (ft)	Site	DB
35	38 of 50	W	0.14 / 716.24	598.51 / 2	SPEEDWAY 8309 2303 S WESTERN AVE IL	PERMITS CHICAGO

Application ID: USTUPG1022133
Issue or Entry Date: 10/18/2018
Application Type: UNDERGROUND STORAGE TANK
Application Subtype: UPGRADE

CDPH Environmental Permit Details

Status: OPEN
Applicant: SPEEDWAY, LLC
Expiration Date:
Data Source: DEPT. OF PUBLIC HEALTH
Street No from: 2303
Location: POINT (-87.68538 41.84991)
Comment:
Street No to:
Direction: S
Street Name: WESTERN
Street Type: AVE

{APPLICATION COMMENTS: [CONTRACTOR: DRW SERVICES, INC]}{TANKS: (FACILITY TANK ID: 2017656, APPLICATION TANK ID: 9, CAPACITY: 15000, MANUFACTURER: , PRODUCT: GASOLINE, OUT OF SERVICE DATE: , , IN SERVICE? N)}**Note: Many records provided by the department have a truncated Comment field.

Map Key	Number of Records	Direction	Distance (mi/ft)	Elev/Diff (ft)	Site	DB
35	39 of 50	W	0.14 / 716.24	598.51 / 2	SPEEDWAY #8309 2303 S WESTERN AVE IL	PERMITS CHICAGO

Application ID: USTUPG1141760
Issue or Entry Date: 08/09/2019
Application Type: UNDERGROUND STORAGE TANK
Application Subtype: UPGRADE

CDPH Environmental Permit Details

Status: OPEN
Applicant: SPEEDWAY, LLC
Expiration Date: 02/09/2020
Data Source: DEPT. OF PUBLIC HEALTH
Street No from: 2303
Location: POINT (-87.68538 41.84991)
Comment:
Street No to:
Direction: S
Street Name: WESTERN
Street Type: AVE

{APPLICATION COMMENTS: [CONTRACTOR: AMPSCO SERVICE CORP]}{TANKS: (FACILITY TANK ID: 2017656, APPLICATION TANK ID: 10, CAPACITY: 10000, MANUFACTURER: , PRODUCT: GASPREM, OUT OF SERVICE DATE: , , IN SERVICE? N)}**Note: Many records provided by the department have a truncated Comment field.

Map Key	Number of Records	Direction	Distance (mi/ft)	Elev/Diff (ft)	Site	DB
35	40 of 50	W	0.14 / 716.24	598.51 / 2	Quality Pressure Washing - 170000331308 2303 S Western Ave Chicago IL 60608-3817	LUST DOCUMENT

Site ID (Map): 170000331308
System ID (Map): 0316315043
Program ID (Web): 0316315043
Interest Type (Map): LUST
Media Code (Map): LAND
Category (Web): Leaking UST Technical
Orig Bureau (Web): Bureau of Land
City (Web): Chicago
State (Web): IL
Zip (Web): 60608-3817
City (Map): Chicago
State (Map): IL

Map Key	Number of Records	Direction	Distance (mi/ft)	Elev/Diff (ft)	Site	DB

Doc Indicator (Map):	Yes	**Zip (Map):**	60608-3817
Doc Count (Web):	205	**Latitude (Map):**	41.85021
Total Pages (Web):	5747	**Longitude (Map):**	-87.68551
Rev Dt Time (Map):	11/02/2016	**X (Map):**	-87.68550999999997
Collection Date (Map):	01/01/2001	**Y (Map):**	41.85021000000006

Name (Web): Quality Pressure Washing - 170000331308
Address (Web): 2303 S Western Ave
Name (Map): Speedway 8309
Address (Map): 2303 S Western Ave
Category URL (Web): https://docuware67.illinois.gov/DocuWare/PlatformRO/WebClient/3/Integration?lc=VXNlcj1kd3B1YmxpY1xuUHdkPU4xbWRhJHRyYXRvclBANTU1&p=RLV&rl=ce728c9a-11c1-4ddf-9003-314169ab1943&tw=Results&q=W0lFUEFJRF09IjE3MDAwMDMzMTMwOCIgQU5EIFtDQVRFR09SWV09IjIxQSI1
Data Source: IEPA Source Water Assessment Program (SWAP) & Mapping Tool (Map); IEPA Document Explorer - Facility/Site Search (Web) (as of 17 Mar 2025)
Note: Documents related to facilities in Illinois can be searched on the Illinois Environmental Protection Agency (IEPA) Document Explorer: https://external.epa.illinois.gov/DocumentExplorer

---

35	*41 of 50*	*W*	*0.14 / 716.24*	*598.51 / 2*	***Speedway, LLC # 8309 2303 South Western Avenue Chicago IL 60608-3817***	***LUST***

Incident No:	20191195	**LPC No:**	0316315043
Incidents ID:	29173	**IEMA Date:**	11/19/2019
NFR Date:		**Regulation:**	734
Gasoline:	True	**C 20 Day Report Date:**	12/09/2019
Unleaded:	False	**C 45 Day Report Date:**	01/22/2020
Diesel:	False	**NFR Recorded Date:**	
Fuel Oil:	False	**Pre 74 Date:**	
Jet Fuel:	False	**Proj Manager Phone:**	(217) 524-4647
Used Oil:	False	**Proj Mngr First Nm:**	Melinda
Non Petroleum Prod:	False	**Proj Mngr Last Nm:**	Weller
Other Petroleum:	False	**Proj Manager Email:**	Melinda.Weller@illinois.gov
Non LUST Date:		**Site County:**	Cook
Non LUST Letter Dt:			
Heating Oil Letter Date:			
Free Product Discovery Date:			

Primary Resp Party Name: MPC Investment, LLC
Primary Resp Party Address: 539 South Main Street
Primary Resp Party City: Findlay
Primary Resp Party State: OH
Primary Resp Party ZIP: 45840
Primary Resp Party Phone: (419) 421-2869
Primary Resp Party Contact: Timothy Peterkoski

35	*42 of 50*	*W*	*0.14 / 716.24*	*598.51 / 2*	***Speedway #8309 2303 S. Western Ave. IL***	***PERMITS CHICAGO***

Application ID:	01449-2019UPG	**Application Type:**	UNDERGROUND STORAGE TANK
Issue or Entry Date:	08/05/2019	**Application Subtype:**	UPGRADE

Map Key	Number of Records	Direction	Distance (mi/ft)	Elev/Diff (ft)	Site	DB

CDPH Environmental Permit Details

Status:	APPROVED / ISSUED	***Street No to:***	
Applicant:		***Direction:***	
Expiration Date:	08/19/2019	***Street Name:***	
Data Source:	OSFM	***Street Type:***	
Street No from:			
Location:	POINT (-87.63244999999995 41.884250000000065)		
Comment:			

Facility (Self-Service Station; Active)**Note: Many records provided by the department have a truncated Comment field.

Map Key	Number of Records	Direction	Distance (mi/ft)	Elev/Diff (ft)	Site	DB
35	43 of 50	W	0.14 / 716.24	598.51 / 2	SPEEDWAY #8309 2303 S WESTERN AVE IL	PERMITS CHICAGO

Application ID:	USTUPG1190069	***Application Type:***	UNDERGROUND STORAGE TANK
Issue or Entry Date:	12/03/2019	***Application Subtype:***	UPGRADE

CDPH Environmental Permit Details

Status:	OPEN	***Street No to:***	
Applicant:	SPEEDWAY, LLC	***Direction:***	S
Expiration Date:	06/03/2020	***Street Name:***	WESTERN
Data Source:	DEPT. OF PUBLIC HEALTH	***Street Type:***	AVE
Street No from:	2303		
Location:	POINT (-87.68538 41.84991)		
Comment:			

{APPLICATION COMMENTS: [CONTRACTOR: AMERICA PETROPUMP SERVICES]}{TANKS: (FACILITY TANK ID: 2017656, APPLICATION TANK ID: 9, CAPACITY: 15000, MANUFACTURER: , PRODUCT: GASOLINREG, OUT OF SERVICE DATE: , , IN SERVICE? N)}**Note: Many records provided by the department have a truncated Comment field.

Map Key	Number of Records	Direction	Distance (mi/ft)	Elev/Diff (ft)	Site	DB
35	44 of 50	W	0.14 / 716.24	598.51 / 2	Speedway #8309 2303 S. Western Ave. IL	PERMITS CHICAGO

Application ID:	01573-2018UPG	***Application Type:***	UNDERGROUND STORAGE TANK
Issue or Entry Date:	10/18/2018	***Application Subtype:***	UPGRADE

CDPH Environmental Permit Details

Status:	APPROVED / ISSUED	***Street No to:***	
Applicant:		***Direction:***	
Expiration Date:	04/18/2019	***Street Name:***	
Data Source:	OSFM	***Street Type:***	
Street No from:			
Location:	POINT (-87.63244999999995 41.884250000000065)		
Comment:			

Facility (Self-Service Station; Active)**Note: Many records provided by the department have a truncated Comment field.

Map Key	Number of Records	Direction	Distance (mi/ft)	Elev/Diff (ft)	Site	DB
35	45 of 50	W	0.14 / 716.24	598.51 / 2	Speedway #8309 2303 S. Western Ave. IL	PERMITS CHICAGO

Application ID: 02224-2019UPG
Application Type: UNDERGROUND STORAGE TANK
Issue or Entry Date: 11/20/2019
Application Subtype: UPGRADE

CDPH Environmental Permit Details

Status: APPROVED / ISSUED
Street No to:
Applicant:
Direction:
Expiration Date: 12/03/2019
Street Name:
Data Source: OSFM
Street Type:
Street No from:
Location: POINT (-87.63244999999995 41.884250000000065)
Comment:

Facility (Self-Service Station; Active)**Note: Many records provided by the department have a truncated Comment field.

Map Key	Number of Records	Direction	Distance (mi/ft)	Elev/Diff (ft)	Site	DB
35	46 of 50	W	0.14 / 716.24	598.51 / 2	Speedway #8309 2303 S. Western Ave. IL	PERMITS CHICAGO

Application ID: 01216-2015UPG
Application Type: UNDERGROUND STORAGE TANK
Issue or Entry Date: 10/30/2015
Application Subtype: UPGRADE

CDPH Environmental Permit Details

Status: APPROVED / ISSUED
Street No to:
Applicant:
Direction:
Expiration Date: 11/10/2015
Street Name:
Data Source: OSFM
Street Type:
Street No from:
Location: POINT (-87.63244999999995 41.884250000000065)
Comment:

Facility (Self-Service Station; Active)**Note: Many records provided by the department have a truncated Comment field.

Map Key	Number of Records	Direction	Distance (mi/ft)	Elev/Diff (ft)	Site	DB
35	47 of 50	W	0.14 / 716.24	598.51 / 2	Quality Pressure Washing - 170000331308 2303 S Western Ave Chicago IL 60608-3817	REM ASSESS

Note: Documents related to facilities in Illinois can be searched on the Illinois Environmental Protection Agency (IEPA) Document Explorer: https://external.epa.illinois.gov/DocumentExplorer
Data Source: IEPA Source Water Assessment Program (SWAP) & Mapping Tool (Map); IEPA Document Explorer - Facility/Site Search (Web) (as of 17 Mar 2025)

IEPA Document Explorer

Map Key	Number of Records	Direction	Distance (mi/ft)	Elev/Diff (ft)	Site	DB

Name: Quality Pressure Washing - 170000331308
Address: 2303 S Western Ave
City: Chicago
State: IL
Zip Code: 60608-3817

Details

Program ID: 0316315043
Total Pages: 1
Document Count: 1
Category: Site Remediation - Technical
Originating Bureau: Bureau of Land
Category URL: https://docuware67.illinois.gov/DocuWare/PlatformRO/WebClient/3/Integration?lc=VXNlcj1kd3B1YmxpY1xuUHdkPU4xbWRhJHRyYXRvclBANTU1&p=RLV&rl=ce728c9a-11c1-4ddf-9003-314169ab1943&tw=Results&q=W0lFUEFJRF09IjE3MDAwMDMzMTMwOCIgQU5EIFtDQVRFR09SWV09IjMxQSI1

IEPA Source Water Assessment Program (SWAP) & Mapping Tool

Name: Speedway 8309
Location Addr 3: 2303 S Western Ave
City Name: Chicago
State Code: IL
Postal Code: 60608-3817

Details

Indicator: Yes
Site ID: 170000331308
System ID: 0316315043
RID: 717174
Media Code: LAND
Revision Dt Time: 11/02/2016
Collection Dt: 04/19/2016
Interest Type: BOL
Latitude Measure: 41.849929
Longitude Measure: -87.685259
Point X: -87.68525899999997
Point Y: 41.84992900000003

Map Key	Number of Records	Direction	Distance (mi/ft)	Elev/Diff (ft)	Site	DB
35	48 of 50	W	0.14 / 716.24	598.51 / 2	Speedway 8309 2303 South Western Ave. Chicago IL 606083817	TIER 2

Facility County: Cook
Report Year(s): 2022, 2021, 2020

Tier II Details

Report Year: 2022
LEPC: City of Chicago
Facility Phone: 7736501990
Facility Fax: 8882255735
Facility Latitude: 41.85
Facility Longitude: -87.6854
Corporate Name: Speedway LLC
Chemical CAS No: 86290815
Chemical EHS: No
Chemical Contents: Pure, Liquid,
Max Daily Amt(lbs): 100,000-499,999
Avg Daily Amt(lbs): 100,000-499,999

Fire Dept: Chicago Fire Department
Chemical Name: Gasoline
Chem Health Haz:
Owner: Speedway LLC
Owner Street: 500 Speedway Drive
Owner City: Enon
Owner State: OH
Owner Zip Code: 45323
Owner Phone: 9378637642
Mailing Name: Speedway LLC
Mailing Street: 500 Speedway Drive
Mailing City: Enon
Mailing State: OH
Mailing Zip Code: 45323

Report Year: 2020
LEPC: City of Chicago
Facility Phone: 7736501990
Facility Fax: 8882255735
Facility Latitude: 41.85
Facility Longitude: -87.6854
Chemical CAS No: 67784809
Chemical EHS: No
Chemical Contents: Pure, Liquid,
Max Daily Amt(lbs): 25,000-49,999
Avg Daily Amt(lbs): 25,000-49,999
Corporate Name: Speedway LLC
Fire Dept: Chicago Fire Department
Chemical Name: Bio-Diesel
Chem Health Haz:
Owner: Speedway LLC
Owner Street: 500 Speedway Drive
Owner City: Enon
Owner State: OH
Owner Zip Code: 45323
Owner Phone: 9378637642
Mailing Name: Speedway LLC
Mailing Street: 500 Speedway Drive
Mailing City: Enon
Mailing State: OH
Mailing Zip Code: 45323

Report Year: 2022
LEPC: City of Chicago
Facility Phone: 7736501990
Facility Fax: 8882255735
Facility Latitude: 41.85
Facility Longitude: -87.6854
Chemical CAS No: 67784809
Chemical EHS: No
Chemical Contents: Pure, Liquid,
Max Daily Amt(lbs): 25,000-49,999
Avg Daily Amt(lbs): 25,000-49,999
Corporate Name: Speedway LLC
Fire Dept: Chicago Fire Department
Chemical Name: Bio-Diesel
Chem Health Haz:
Owner: Speedway LLC
Owner Street: 500 Speedway Drive
Owner City: Enon
Owner State: OH

Owner Zip Code:	45323
Owner Phone:	9378637642
Mailing Name:	Speedway LLC
Mailing Street:	500 Speedway Drive
Mailing City:	Enon
Mailing State:	OH
Mailing Zip Code:	45323

Report Year:	2022	**Chemical CAS No:**	8008206
LEPC:	City of Chicago	**Chemical EHS:**	No
Facility Phone:	7736501990	**Chemical Contents:**	Pure, Liquid,
Facility Fax:	8882255735	**Max Daily Amt(lbs):**	10,000-24,999
Facility Latitude:	41.85	**Avg Daily Amt(lbs):**	10,000-24,999
Facility Longitude:	-87.6854		
Corporate Name:	Speedway LLC		
Fire Dept:	Chicago Fire Department		
Chemical Name:	Kerosene		
Chem Health Haz:	Fire, Immediate,		
Owner:	Speedway LLC		
Owner Street:	500 Speedway Drive		
Owner City:	Enon		
Owner State:	OH		
Owner Zip Code:	45323		
Owner Phone:	9378637642		
Mailing Name:	Speedway LLC		
Mailing Street:	500 Speedway Drive		
Mailing City:	Enon		
Mailing State:	OH		
Mailing Zip Code:	45323		

Report Year:	2021	**Chemical CAS No:**	67784809
LEPC:	City of Chicago	**Chemical EHS:**	No
Facility Phone:	7736501990	**Chemical Contents:**	Pure, Liquid,
Facility Fax:	8882255735	**Max Daily Amt(lbs):**	25,000-49,999
Facility Latitude:	41.85	**Avg Daily Amt(lbs):**	25,000-49,999
Facility Longitude:	-87.6854		
Corporate Name:	Speedway LLC		
Fire Dept:	Chicago Fire Department		
Chemical Name:	Bio-Diesel		
Chem Health Haz:			
Owner:	Speedway LLC		
Owner Street:	500 Speedway Drive		
Owner City:	Enon		
Owner State:	OH		
Owner Zip Code:	45323		
Owner Phone:	9378637642		
Mailing Name:	Speedway LLC		
Mailing Street:	500 Speedway Drive		
Mailing City:	Enon		
Mailing State:	OH		
Mailing Zip Code:	45323		

Report Year:	2021	**Chemical CAS No:**	86290815
LEPC:	City of Chicago	**Chemical EHS:**	No
Facility Phone:	7736501990	**Chemical Contents:**	Pure, Liquid,
Facility Fax:	8882255735	**Max Daily Amt(lbs):**	100,000-499,999
Facility Latitude:	41.85	**Avg Daily Amt(lbs):**	100,000-499,999
Facility Longitude:	-87.6854		
Corporate Name:	Speedway LLC		
Fire Dept:	Chicago Fire Department		
Chemical Name:	Gasoline		
Chem Health Haz:			
Owner:	Speedway LLC		
Owner Street:	500 Speedway Drive		
Owner City:	Enon		
Owner State:	OH		
Owner Zip Code:	45323		
Owner Phone:	9378637642		
Mailing Name:	Speedway LLC		
Mailing Street:	500 Speedway Drive		
Mailing City:	Enon		
Mailing State:	OH		
Mailing Zip Code:	45323		

Report Year:	2020	**Chemical CAS No:**	86290815
LEPC:	City of Chicago	**Chemical EHS:**	No
Facility Phone:	7736501990	**Chemical Contents:**	Pure, Liquid,
Facility Fax:	8882255735	**Max Daily Amt(lbs):**	100,000-499,999
Facility Latitude:	41.85	**Avg Daily Amt(lbs):**	100,000-499,999
Facility Longitude:	-87.6854		
Corporate Name:	Speedway LLC		
Fire Dept:	Chicago Fire Department		
Chemical Name:	Gasoline		
Chem Health Haz:			
Owner:	Speedway LLC		
Owner Street:	500 Speedway Drive		
Owner City:	Enon		
Owner State:	OH		
Owner Zip Code:	45323		
Owner Phone:	9378637642		
Mailing Name:	Speedway LLC		
Mailing Street:	500 Speedway Drive		
Mailing City:	Enon		
Mailing State:	OH		
Mailing Zip Code:	45323		

Report Year:	2020	**Chemical CAS No:**	8008206
LEPC:	City of Chicago	**Chemical EHS:**	No
Facility Phone:	7736501990	**Chemical Contents:**	Pure, Liquid,
Facility Fax:	8882255735	**Max Daily Amt(lbs):**	10,000-24,999
Facility Latitude:	41.85	**Avg Daily Amt(lbs):**	10,000-24,999
Facility Longitude:	-87.6854		

Map Key	Number of Records	Direction	Distance (mi/ft)	Elev/Diff (ft)	Site	DB

Corporate Name: Speedway LLC
Fire Dept: Chicago Fire Department
Chemical Name: Kerosene
Chem Health Haz: Fire, Immediate,
Owner: Speedway LLC
Owner Street: 500 Speedway Drive
Owner City: Enon
Owner State: OH
Owner Zip Code: 45323
Owner Phone: 9378637642
Mailing Name: Speedway LLC
Mailing Street: 500 Speedway Drive
Mailing City: Enon
Mailing State: OH
Mailing Zip Code: 45323

Report Year: 2021
LEPC: City of Chicago
Facility Phone: 7736501990
Facility Fax: 8882255735
Facility Latitude: 41.85
Facility Longitude: -87.6854
Chemical CAS No: 8008206
Chemical EHS: No
Chemical Contents: Pure, Liquid,
Max Daily Amt(lbs): 10,000-24,999
Avg Daily Amt(lbs): 10,000-24,999

Corporate Name: Speedway LLC
Fire Dept: Chicago Fire Department
Chemical Name: Kerosene
Chem Health Haz: Fire, Immediate,
Owner: Speedway LLC
Owner Street: 500 Speedway Drive
Owner City: Enon
Owner State: OH
Owner Zip Code: 45323
Owner Phone: 9378637642
Mailing Name: Speedway LLC
Mailing Street: 500 Speedway Drive
Mailing City: Enon
Mailing State: OH
Mailing Zip Code: 45323

Map Key	Number of Records	Direction	Distance (mi/ft)	Elev/Diff (ft)	Site	DB
35	49 of 50	W	0.14 / 716.24	598.51 / 2	Speedway #8309 2303 South Western Ave. Chicago IL 60608	TIER 2

Facility County: Cook
Report Year(s): 2005

Tier II Details

Report Year: 2005
LEPC:
Facility Phone: 7736501990
Facility Fax: 8882255735
Chemical CAS No: 8008206
Chemical EHS: No
Chemical Contents: Mixture, Liquid,
Max Daily Amt(lbs): 10,000-99,999

Map Key	Number of Records	Direction	Distance (mi/ft)	Elev/Diff (ft)	Site	DB

Facility Latitude:	41.8501	**Avg Daily Amt(lbs):**	10,000-99,999
Facility Longitude:	-87.6855		
Corporate Name:			
Fire Dept:			
Chemical Name:	Kerosene		
Chem Health Haz:	Fire, Immediate,		
Owner:	Speedway SuperAmerica LLC		
Owner Street:	PO Box 1500		
Owner City:	Springfield		
Owner State:	OH		
Owner Zip Code:	45501		
Owner Phone:	9378643000		
Mailing Name:	Speedway SuperAmerica, LLC		
Mailing Street:	2303 South Western Ave.		
Mailing City:	Chicago		
Mailing State:	IL		
Mailing Zip Code:	60608		

35	50 of 50	W	0.14 / 716.24	598.51 / 2	**Speedway 8309** **2303 S Western Ave** **Chicago IL 60608-3817**	AIR PERMITS

Note: Documents related to facilities in Illinois can be searched on the Illinois Environmental Protection Agency (IEPA) Document Explorer: https://external.epa.illinois.gov/DocumentExplorer

Data Source: IEPA Source Water Assessment Program (SWAP) & Mapping Tool (Map)

IEPA Source Water Assessment Program (SWAP) & Mapping Tool

Name:	Speedway 8309
Location Addr 3:	2303 S Western Ave
City Name:	Chicago
State Code:	IL
Postal Code:	60608-3817

Details

Indicator:	Yes	**Revision Dt Time:**	11/2/2016
Site ID:	170000331308	**Collection Dt:**	1/6/2020
System ID:	031600OXR	**Latitude Measure:**	41.849898
RID:	1738446	**Longitude Measure:**	-87.685201
Interest Type:	PERMIT EXEMPT	**Point X:**	-87.68520099999995
Media Code:	AIR	**Point Y:**	41.84989800000005

36	1 of 3	NW	0.14 / 723.59	597.80 / 1	**ERNSTER BROTHERS** **2303 W CERMAK RD** **CHICAGO IL**	TANKS CHICAGO

Facility ID: 2303CER1947-10-09

Owner:

Data Source(s): HISTORIC DEPT. OF BUILDINGS

Map Key	Number of Records	Direction	Distance (mi/ft)	Elev/Diff (ft)	Site	DB

Detail(s)

Tank ID:		***Street No from:***	2303
Installation Date:	10/09/1947	***Street No to:***	2303
Removal Date:		***Street Name:***	CERMAK
Last Used Date:		***Street Type:***	RD
Tank Type:	UNDERGROUND STORAGE TANK	***Direction:***	W
Tank Material:		***Latitude:***	41.85194941329916
Tank Construction:		***Longitude:***	-87.6833862378974
Tank Product:			
Tank Capacity:			
Location:	POINT (-87.6833862378974 41.85194941329916)		
Comment:	WORK BY: HOOD CONSTRUCTION CO.; INSTALL 1-8K FUEL OIL FINAL 3/9/48 **Note: Many records provided by the department have a truncated [Comment] field.		

Map Key	Number of Records	Direction	Distance (mi/ft)	Elev/Diff (ft)	Site	DB
36	2 of 3	NW	0.14 / 723.59	597.80 / 1	NGA LU DIEP 2303 W CERMAK RD, CHICAGO, IL IL	PERMITS CHICAGO

Application ID:	DOEAIR10759	***Application Type:***	AIR POLLUTION CONTROL PERMIT
Issue or Entry Date:	01/06/2003	***Application Subtype:***	EQUIPMENT INSTALLATION

CDPH Environmental Permit Details

Status:	CLOSED	***Street No to:***	
Applicant:		***Direction:***	W
Expiration Date:	07/05/2003	***Street Name:***	CERMAK
Data Source:	HISTORIC DEPT. OF ENVIRONMENT	***Street Type:***	RD
Street No from:	2303		
Location:	POINT (-87.68375 41.85204)		
Comment:			

QTY: 1.0 COMBUSTION EMISSION UNIT/ROOF TOP UNIT/ CARRIER/MODEL:48HJE008AS/ MAXIMUM OUTPUT:147,600 BTU,QTY: 2.0 COMBUSTION EMISSION UNIT/ROOF TOP UNIT/ CARRIER/MODEL:48HJF008A5/ MAXIMUM OUTPUT:183,700 BTU,QTY: 2.0 COMBUSTION EMISSION UNIT/ROOF TOP UNIT/ CARRIER/MODEL:48HJF006A5/ MAXIMUM OUTPUT:120,000 BTU**Note: Many records provided by the department have a truncated Comment field.

Map Key	Number of Records	Direction	Distance (mi/ft)	Elev/Diff (ft)	Site	DB
36	3 of 3	NW	0.14 / 723.59	597.80 / 1	NGA LUDIEP 2303 W CERMAK RD, CHICAGO, IL IL	PERMITS CHICAGO

Application ID:	DOEAIR20941	***Application Type:***	AIR POLLUTION CONTROL PERMIT
Issue or Entry Date:	04/23/2007	***Application Subtype:***	EQUIPMENT INSTALLATION

CDPH Environmental Permit Details

Status:	CLOSED	***Street No to:***	
Applicant:		***Direction:***	W
Expiration Date:	10/20/2007	***Street Name:***	CERMAK
Data Source:	HISTORIC DEPT. OF ENVIRONMENT	***Street Type:***	RD
Street No from:	2303		
Location:	POINT (-87.68375 41.85204)		

Map Key	Number of Records	Direction	Distance (mi/ft)	Elev/Diff (ft)	Site	DB

Comment:

QTY: 3.0 COMBUSTION EMISSION UNIT: WARM AIR FURNACE/ MAKE AND MODEL: CARRIER-58MVP-120-20/ MAXIMUM OUTPUT: 112,000 BTU/HR,QTY: 1.0 COMBUSTION EMISSION UNIT: WARM AIR FURNACE/ MAKE AND MODEL: CARRIER-58MVP-80-20/ MAXIMUM OUTPUT: 75,000 BTU/HR**Note: Many records provided by the department have a truncated Comment field.

37	1 of 1	NW	0.14 / 733.05	598.14 / 1	GUS KITSOS 2325 W CERMAK RD, CHICAGO, IL IL	PERMITS CHICAGO

Application ID: DOEAIR20291
Application Type: AIR POLLUTION CONTROL PERMIT
Issue or Entry Date: 12/15/2006
Application Subtype: EQUIPMENT INSTALLATION

CDPH Environmental Permit Details

Status: CLOSED
Street No to:
Applicant:
Direction: W
Expiration Date: 06/13/2007
Street Name: CERMAK
Data Source: HISTORIC DEPT. OF ENVIRONMENT
Street Type: RD
Street No from: 2325
Location: POINT (-87.68418 41.85203)
Comment:

QTY: 3.0 COMBUSTION EMISSION UNIT: WARM AIR FURNACE/ MAKE AND MODEL: CARRIER - 58 TUA-6016/ MAXIMUM OUTPUT: 65,000 BTU/HR,QTY: 1.0 COMBUSTION EMISSION UNIT: FURNACE/OTHER/ MAKE AND MODEL: REZNOR - V3-UDAP/ MAXIMUM OUTPUT: 175,000 BTU/HR,QTY: 1.0 COMBUSTION EMISSION UNIT: WARM AIR FURNACE/ MAKE AND MODEL: CARRIER - 58 TUA-100-20/ MAXIMUM OUTPUT: 81,000 BTU/HR**Note: Many records provided by the department have a truncated Comment field.

38	1 of 1	NW	0.14 / 746.47	598.20 / 1	EDWARD KOSOWSKI 2319 W CERMAK RD CHICAGO IL	TANKS CHICAGO

Facility ID: 2319CER1959-06-22
Owner:
Data Source(s): HISTORIC DEPT. OF BUILDINGS

Detail(s)

Tank ID:
Street No from: 2319
Installation Date: 06/22/1959
Street No to: 2319
Removal Date:
Street Name: CERMAK
Last Used Date:
Street Type: RD
Tank Type: UNDERGROUND STORAGE TANK
Direction: W
Tank Material:
Latitude: 41.851939302178934
Tank Construction:
Longitude: -87.68401652465955
Tank Product:
Tank Capacity:
Location: POINT (-87.68401652465955 41.851939302178934)
Comment: WORK BY: EDWARD KOSOWSKI; INSTALL 1-550 FUEL OIL **Note: Many records provided by the department have a truncated [Comment] field.

Map Key	Number of Records	Direction	Distance (mi/ft)	Elev/Diff (ft)	Site	DB
39	1 of 5	WNW	0.14 / 747.95	599.14 / 2	Pep Boys Inc 2235 S Western Ave Chicago IL	UST

Facility No: 2036390
Facility Status: Exempt
Fac Details Status: Exempt
Fac Type Fac Details: None
Facility Type: None
Owner Type:
Owner Status: Current Owner
County: Cook
Owner Name: Pep Boys Inc
Facility URL: http://webapps.sfm.illinois.gov/ustsearch/Facility.aspx?ID=2036390
Permit History Link: https://webapps.sfm.illinois.gov/USTPortal/Permit/FacilityPermitList/2036390

Tank Information

Tank No: 1
Ul No:
Status: Removed
Removed Date: 4/15/1997
Install Date:
Abandoned Date:
Last Used Date: 12/31/1973
Red Tag Issue Date:
CAS Code:
OSFM First Noti Dt: 4/25/1997
Capacity: 3000
Petroleum Use: Consumptive Use on Premises for Heating
Product: Heating Oil
CERCLA Substance:
Current Age:
Abandoned Material:
Product Date:
Fee Due:
Regulated Status: Exempt

Tank Information

Tank No: 2
Ul No:
Status: Removed
Removed Date: 4/16/1997
Install Date:
Abandoned Date:
Last Used Date: 12/31/1973
Red Tag Issue Date:
CAS Code:
OSFM First Noti Dt: 4/25/1997
Capacity: 4000
Petroleum Use: Consumptive Use on Premises for Heating
Product: Heating Oil
CERCLA Substance:
Current Age:
Abandoned Material:
Product Date:
Fee Due:
Regulated Status: Exempt

Owner Summary

Owner No: U0025519
Owner Name: Pep Boys Inc
Ownership History: https://webapps.sfm.illinois.gov/ustsearch/Ownership.aspx?ID=2036390
Owner Status: Current Owner
Purchase Date:

Owner Details

Owner Name: Pep Boys Inc
Owner Status: Current Owner
Purchase Date:
Owner Address: 2610 North Ave Manny, Moe & Jack Of Ca, A Ca Corp Melrose Park, IL 60160
Type Financial Resp:
Fin Resp Rpt Due:

Map Key	Number of Records	Direction	Distance (mi/ft)	Elev/Diff (ft)	Site	DB

Facility Details

MFD Forms Status:		***Green Tag Decal:***	
MFD Permit Issue Dt:		***Green Tag Issue Date:***	
MFD Permit Exp Dt:		***Green Tag Exp Date:***	
Property Parcel:		***Motor Fuel Type:***	
Pending Nov:	No		
Status:	Exempt		
Permit History Link:	https://webapps.sfm.illinois.gov/USTPortal/Permit/FacilityPermitList/2036390		

Motorfuel Dispensing Permit

Status:	No Forms Found
Letter:	
MFD Received Date:	
MFD Name:	
MFD City:	

Map Key	Number of Records	Direction	Distance (mi/ft)	Elev/Diff (ft)	Site	DB
39	2 of 5	WNW	0.14 / 747.95	599.14 / 2	ST VINCENT DEPAUL 2235 S WESTERN AVE CHICAGO IL 60608	FINDS/FRS

Registry ID:	110005864797
FIPS Code:	17031
HUC Code:	07120003
Site Type Name:	STATIONARY
Location Description:	
Supplemental Location:	
Create Date:	01-MAR-00
Update Date:	26-JAN-12
Interest Types:	STATE MASTER, UNSPECIFIED UNIVERSE
SIC Codes:	
SIC Code Descriptions:	
NAICS Codes:	
NAICS Code Descriptions:	
Conveyor:	FRS-GEOCODE
Federal Facility Code:	
Federal Agency Name:	
Tribal Land Code:	
Tribal Land Name:	
Congressional Dist No:	04
Census Block Code:	170318413002004
EPA Region Code:	05
County Name:	COOK
US/Mexico Border Ind:	
Latitude:	41.851092
Longitude:	-87.685609
Reference Point:	ENTRANCE POINT OF A FACILITY OR STATION
Coord Collection Method:	ADDRESS MATCHING-HOUSE NUMBER

Map Key	Number of Records	Direction	Distance (mi/ft)	Elev/Diff (ft)	Site	DB

Accuracy Value: 50
Datum: NAD83
Source:
Facility Detail Rprt URL: https://ofmpub.epa.gov/frs_public2/fii_query_detail.disp_program_facility?p_registry_id=110005864797
Program Acronyms:

ACES:170000252456, RCRAINFO:ILD982620072

Map Key	Number of Records	Direction	Distance (mi/ft)	Elev/Diff (ft)	Site	DB
39	3 of 5	WNW	0.14 / 747.95	599.14 / 2	SOCIETY OF ST . VINCENT DEPAUL 2235 S WESTERN AVE CHICAGO IL	TANKS CHICAGO

Facility ID: 2235WES1989-03-09
Owner:
Data Source(s): HISTORIC DEPT. OF BUILDINGS

Detail(s)

Tank ID:
Installation Date: 03/09/1989
Removal Date:
Last Used Date:
Tank Type: UNDERGROUND STORAGE TANK
Tank Material:
Tank Construction:
Tank Product:
Tank Capacity:
Location: POINT (-87.68546576421826 41.85101290447529)
Comment: WORK BY: NEW PROCESS TANK; REMOVE 1-10K GAL TANK FINAL 6/15/89 **Note: Many records provided by the department have a truncated [Comment] field.

Street No from: 2235
Street No to: 2235
Street Name: WESTERN
Street Type: AVE
Direction: S
Latitude: 41.85101290447529
Longitude: -87.68546576421826

Map Key	Number of Records	Direction	Distance (mi/ft)	Elev/Diff (ft)	Site	DB
39	4 of 5	WNW	0.14 / 747.95	599.14 / 2	BUILDING 2235 S WESTERN AVE, CHICAGO, IL IL	PERMITS CHICAGO

Application ID: DOEUST102921
Issue or Entry Date: 03/27/1997
Application Type: UNDERGROUND STORAGE TANK
Application Subtype: REMOVAL

CDPH Environmental Permit Details

Status: CLOSED
Applicant: PETER A MCGING
Expiration Date: 10/07/1997
Data Source: HISTORIC DEPT. OF ENVIRONMENT
Street No from: 2235
Location: POINT (-87.68524 41.85075)
Comment:

Street No to:
Direction: S
Street Name: WESTERN
Street Type: AVE

[CONTRACTOR: ENVIRONMENTAL CONTRACTING & SUPPLY]**Note: Many records provided by the department have a truncated Comment field.

Map Key	Number of Records	Direction	Distance (mi/ft)	Elev/Diff (ft)	Site	DB
39	5 of 5	WNW	0.14 / 747.95	599.14 / 2	ST VINCENT DEPAUL 2235 S WESTERN AVE CHICAGO IL 60608	RCRA NON GEN

Handler ID: ILD982620072
Generator Status: N
Recycler Activity?: NO
Recycler Activity Note: This facility has not been identified as a Recycler Facility from both the RCRA Handler and Biennial Report Modules.

Violation/Evaluation Summary

Note: NO RECORDS: As of Jan 2025, there are no Compliance Monitoring and Enforcement (violation) records associated with this facility (EPA ID).

Handler Summary

Importer:	No	**Used Oil Transpor:**	No
Mixed Waste Gen:	No	**Used Oil Trans Fac:**	No
Transporter:	No	**Used Oil Processor:**	No
Transfer Facility:	No	**Used Oil Refiner:**	No
Recycler:	No	**Used Oil Burner:**	No
Onsite Burner Exem:	No	**Commercial TSD:**	No
Furnace Exemption:	No	**Recycl Nonstorage:**	No
Underground Injec:	No		

Used Oil Market Burner: No
Used Oil Spec Marketer: No

Additional Handler Summary Details

Source Type:	I	**NAIC 1:**	
Seq No:	1	**NAIC 2:**	
Non Notifier:		**NAIC 3:**	
Receive Date:	20191213	**NAIC 4:**	
Active Site:	-----	**State:**	IL
Land Type:	P	**Location Latitude:**	
In Handler Univ:	N	**Location Longitude:**	
In A Universe:	N	**Loc GIS Primary:**	N
Gen Status:	N	**Loc GIS Origin:**	
Report Cycle:		**State District Owner:**	
Accessibility:		**State District:**	DESPLAINES
Region:	05		

Fed Waste Gen Owner: HQ
State Waste Generator Owner: IL
State Waste Generator: N
Short Term Generator: N
Uni Waste: N
Universal Waste Dest Facility: N

Federal Universal Waste:	N
As Federally Regulated Tsdf:	------
As Converter Tsdf:	------
As State Regulated Tsdf:	------
As State Regulated Handler:	---
Federal Indicator:	---
Hsm:	N
Subpart K:	----
GPRA Permit:	N
GPRA Renewal:	N
Permit Renewal Wrkld:	------
Permwrk ID:	------
Perm Prog:	------
Pcwrkld:	------
Closwrkld:	------
GPRA Ca:	N
Cawrkld:	N
Subjca Tsd Discretion:	N
NCAPS:	N
EC Indicator:	N
Ca725 Indicator:	N
Ca750 Indicator:	N
Operating Tsdf:	------
Full Enforcement:	------
Snc:	N
Unaddressed Snc:	N
Addressed Snc:	N
Snc With Comp Sched:	N
Fa Required:	-----
Hhandler Last Change:	20191213
Recognized Trader Importer:	N
Recognized Trader Exporter:	N
Slab Importer:	N
Slab Exporter:	N
Manifest Broker:	N
Subpart P:	N
Contact Language:	
Handler Name:	ST VINCENT DEPAUL
Location Street No:	
Location Street1:	2235 S WESTERN AVE
Location Street2:	
Location City:	CHICAGO
Location State:	IL
Location Zip:	60608
Location County Code:	IL031
Location County Name:	COOK
Location Country:	US
Contact Name:	
Contact Street No:	
Contact Street1:	
Contact Street2:	

Contact City:
Contact State:
Contact Zip:
Contact Country:
Contact Phone And Ext:
Contact Fax:
Contact Email Address:
Contact Title:
Owner Name:
Owner Type:
Owner Seq:
Operator Name:
Operator Type:
Operator Seq:
Public Notes:

Hazardous Waste Handler Details

Seq No: 1
Receive Date: 19970522
Handler Name: ST VINCENT DEPAUL
Fed Waste Generator: 2
Generator Code Description: Small Quantity Generator
Source Type: Notification

Waste Code Details

Waste Code: D002
Waste Code Desc: CORROSIVE WASTE

Hazardous Waste Handler Details

Seq No: 1
Receive Date: 20191213
Handler Name: ST VINCENT DEPAUL
Fed Waste Generator: N
Generator Code Description: Not a Generator, Verified
Source Type: Implementer

Owner/Operator Details

Owner/Operator Ind: Current Operator
Type: Private
Name: NAME NOT REPORTED
Dt Became Current:
Dt Ended Current:
Phone: 312-555-1212
Source Type: Notification
Street No:
Street1: ADDRESS NOT REPORTED
Street2:
City: CITY NOT REPORTED
State: AK
Country:
Zip: 99998

Map Key	Number of Records	Direction	Distance (mi/ft)	Elev/Diff (ft)	Site	DB

Owner/Operator Ind:	Current Owner	**Street No:**	
Type:	Private	**Street1:**	ADDRESS NOT REPORTED
Name:	ARCH DIOCESE OF CHICAGO	**Street2:**	
Dt Became Current:		**City:**	CITY NOT REPORTED
Dt Ended Current:		**State:**	AK
Phone:	312-555-1211	**Country:**	
Source Type:	Notification	**Zip:**	99999

Historical Handler Details

Receive Dt:	19970522
Generator Code Description:	Small Quantity Generator
Handler Name:	ST VINCENT DEPAUL

40	1 of 7	WNW	0.14 / 750.58	599.14 / 2	**PEP BOYS #886** **2255 S WESTERN AVE** **CHICAGO IL 60608**	RCRA VSQG

Handler ID:	ILR000038695
Generator Status:	VSG
Recycler Activity?:	NO
Recycler Activity Note:	This facility has not been identified as a Recycler Facility from both the RCRA Handler and Biennial Report Modules.

Violation/Evaluation Summary

Note:	NO RECORDS: As of Jan 2025, there are no Compliance Monitoring and Enforcement (violation) records associated with this facility (EPA ID).

Handler Summary

Importer:	No	**Used Oil Transpor:**	No
Mixed Waste Gen:	No	**Used Oil Trans Fac:**	No
Transporter:	No	**Used Oil Processor:**	No
Transfer Facility:	No	**Used Oil Refiner:**	No
Recycler:	No	**Used Oil Burner:**	No
Onsite Burner Exem:	No	**Commercial TSD:**	No
Furnace Exemption:	No	**Recycl Nonstorage:**	No
Underground Injec:	No		
Used Oil Market Burner:	No		
Used Oil Spec Marketer:	No		

Additional Handler Summary Details

Source Type:	N	**NAIC 1:**	
Seq No:	1	**NAIC 2:**	
Non Notifier:		**NAIC 3:**	
Receive Date:	19970522	**NAIC 4:**	
Active Site:	H----	**State:**	IL

Map Key	Number of Records	Direction	Distance (mi/ft)	Elev/Diff (ft)	Site	DB

Land Type:	P	**Location Latitude:**	41.850505
In Handler Univ:	Y	**Location Longitude:**	-87.685569
In A Universe:	Y	**Loc GIS Primary:**	N
Gen Status:	VSG	**Loc GIS Origin:**	AG
Report Cycle:		**State District Owner:**	
Accessibility:		**State District:**	DESPLAINES
Region:	05		

Fed Waste Gen Owner:	HQ
State Waste Generator Owner:	
State Waste Generator:	
Short Term Generator:	N
Uni Waste:	N
Universal Waste Dest Facility:	N
Federal Universal Waste:	N
As Federally Regulated Tsdf:	------
As Converter Tsdf:	------
As State Regulated Tsdf:	------
As State Regulated Handler:	---
Federal Indicator:	---
Hsm:	N
Subpart K:	----
GPRA Permit:	N
GPRA Renewal:	N
Permit Renewal Wrkld:	------
Permwrk ID:	------
Perm Prog:	------
Pcwrkld:	------
Closwrkld:	------
GPRA Ca:	N
Cawrkld:	N
Subjca Tsd Discretion:	N
NCAPS:	N
EC Indicator:	N
Ca725 Indicator:	N
Ca750 Indicator:	N
Operating Tsdf:	------
Full Enforcement:	------
Snc:	N
Unaddressed Snc:	N
Addressed Snc:	N
Snc With Comp Sched:	N
Fa Required:	-----
Hhandler Last Change:	20000915
Recognized Trader Importer:	N
Recognized Trader Exporter:	N
Slab Importer:	N
Slab Exporter:	N
Manifest Broker:	N
Subpart P:	N
Contact Language:	EN
Handler Name:	PEP BOYS #886

Location Street No:	
Location Street1:	2255 S WESTERN AVE
Location Street2:	
Location City:	CHICAGO
Location State:	IL
Location Zip:	60608
Location County Code:	IL031
Location County Name:	COOK
Location Country:	US
Contact Name:	JOHN KERELO
Contact Street No:	
Contact Street1:	3111 W ALLEGHENY AVE
Contact Street2:	
Contact City:	PHILADELPHIA
Contact State:	PA
Contact Zip:	19132
Contact Country:	US
Contact Phone And Ext:	215-227-9277
Contact Fax:	
Contact Email Address:	
Contact Title:	
Owner Name:	THE PEP BOYS MANNY MOE & JACK
Owner Type:	P
Owner Seq:	1
Operator Name:	
Operator Type:	
Operator Seq:	
Public Notes:	

Hazardous Waste Handler Details

Seq No:	1
Receive Date:	19970522
Handler Name:	PEP BOYS #886
Fed Waste Generator:	3
Generator Code Description:	Very Small Quantity Generator
Source Type:	Notification

Waste Code Details

Waste Code:	D001
Waste Code Desc:	IGNITABLE WASTE

Owner/Operator Details

Owner/Operator Ind:	Current Owner	***Street No:***	
Type:	Private	***Street1:***	3111 W ALLEGHENY AVE
Name:	THE PEP BOYS MANNY MOE & JACK	***Street2:***	

Map Key	Number of Records	Direction	Distance (mi/ft)	Elev/Diff (ft)	Site	DB

Dt Became Current:		**City:**	PHILADELPHIA
Dt Ended Current:		**State:**	PA
Phone:	215-227-9277	**Country:**	
Source Type:	Notification	**Zip:**	19132

40	2 of 7	WNW	0.14 / 750.58	599.14 / 2	PEP BOYS #886 2255 S WESTERN AVE CHICAGO IL 60608	FINDS/FRS

Registry ID:	110005955742
FIPS Code:	17031
HUC Code:	07120003
Site Type Name:	STATIONARY
Location Description:	
Supplemental Location:	
Create Date:	01-MAR-00
Update Date:	26-JAN-12
Interest Types:	VSQG
SIC Codes:	
SIC Code Descriptions:	
NAICS Codes:	
NAICS Code Descriptions:	
Conveyor:	FRS-GEOCODE
Federal Facility Code:	
Federal Agency Name:	
Tribal Land Code:	
Tribal Land Name:	
Congressional Dist No:	04
Census Block Code:	170318413002004
EPA Region Code:	05
County Name:	COOK
US/Mexico Border Ind:	
Latitude:	41.850817
Longitude:	-87.685603
Reference Point:	ENTRANCE POINT OF A FACILITY OR STATION
Coord Collection Method:	ADDRESS MATCHING-HOUSE NUMBER
Accuracy Value:	50
Datum:	NAD83
Source:	
Facility Detail Rprt URL:	https://ofmpub.epa.gov/frs_public2/fii_query_detail.disp_program_facility?p_registry_id=110005955742
Program Acronyms:	

RCRAINFO:ILR000038695

40	3 of 7	WNW	0.14 / 750.58	599.14 / 2	AUTO ZONE 2255 S WESTERN AVE CHICAGO IL 60608	FINDS/FRS

Registry ID:	110018440230
FIPS Code:	17031
HUC Code:	07120003

Map Key	Number of Records	Direction	Distance (mi/ft)	Elev/Diff (ft)	Site	DB

Site Type Name:	STATIONARY
Location Description:	
Supplemental Location:	
Create Date:	19-OCT-04
Update Date:	17-MAR-06
Interest Types:	STATE MASTER
SIC Codes:	
SIC Code Descriptions:	
NAICS Codes:	
NAICS Code Descriptions:	
Conveyor:	FRS-GEOCODE
Federal Facility Code:	
Federal Agency Name:	
Tribal Land Code:	
Tribal Land Name:	
Congressional Dist No:	04
Census Block Code:	170318413002004
EPA Region Code:	05
County Name:	COOK
US/Mexico Border Ind:	
Latitude:	41.850817
Longitude:	-87.685603
Reference Point:	ENTRANCE POINT OF A FACILITY OR STATION
Coord Collection Method:	ADDRESS MATCHING-HOUSE NUMBER
Accuracy Value:	50
Datum:	NAD83
Source:	
Facility Detail Rprt URL:	https://ofmpub.epa.gov/frs_public2/fii_query_detail.disp_program_facility?p_registry_id=110018440230
Program Acronyms:	

ACES:170000333413

Map Key	Number of Records	Direction	Distance (mi/ft)	Elev/Diff (ft)	Site	DB
40	4 of 7	WNW	0.14 / 750.58	599.14 / 2	AUTOZONE # 5246 2255 S WESTERN AVE CHICAGO IL	TANKS CHICAGO

Facility ID:	2255SWEST
Owner:	SAFETY KLEEN INDUSTRIES
Data Source(s):	HISTORIC DEPT.OF ENVIRONMENT

Detail(s)

Tank ID:		**Street No from:**	2255
Installation Date:		**Street No to:**	
Removal Date:		**Street Name:**	WESTERN
Last Used Date:		**Street Type:**	AVE
Tank Type:	ABOVEGROUND STORAGE TANK	**Direction:**	S
Tank Material:		**Latitude:**	41.85038774616481
Tank Construction:	DOUBLE WALL STEEL	**Longitude:**	-87.68544749963695
Tank Product:	WASTE OIL		

Map Key	Number of Records	Direction	Distance (mi/ft)	Elev/Diff (ft)	Site	DB

Tank Capacity: NO. OF TANKS: 1 (1-185 GALLON)
Location: POINT (-87.68544749963695 41.85038774616481)
Comment: DATE OF REPORT: 11/19/2008 8/31/2010:INSTALLATION PERMIT # A01009: INSTALLED 1-185 GLS D/W STEEL BUT HAS NO GROUNDING OR EMERGENCY VENT. THE TANK IS FOR CLASS III LIQUIDS MOTOR OIL ONLY.

Map Key	Number of Records	Direction	Distance (mi/ft)	Elev/Diff (ft)	Site	DB
40	5 of 7	WNW	0.14 / 750.58	599.14 / 2	AUTOZONE # 5246 2255 S WESTERN AVE, CHICAGO, IL IL	PERMITS CHICAGO

Application ID: DOEASTA01009
Issue or Entry Date: 08/13/2009
Application Type: ABOVEGROUND STORAGE TANK
Application Subtype: INSTALL/NONDISPENSING

CDPH Environmental Permit Details

Status: CLOSED
Applicant: SAFETY KLEEN INDUSTRIES DICK ZINK
Expiration Date: 02/18/2010
Data Source: HISTORIC DEPT. OF ENVIRONMENT
Street No from: 2255
Location: POINT (-87.68526 41.85075)
Comment:
Street No to:
Direction: S
Street Name: WESTERN
Street Type: AVE

FACILITY ID: 2255SWEST, NUMBER OF TANKS: 1 TANKS SIZES: 1-185 GALLON WASTE OIL, COMMENTS: INSTALLED D/W STEEL TANK.
**Note: Many records provided by the department have a truncated Comment field.

Map Key	Number of Records	Direction	Distance (mi/ft)	Elev/Diff (ft)	Site	DB
40	6 of 7	WNW	0.14 / 750.58	599.14 / 2	THE PEP BOYS 2255 S WESTERN AVE, CHICAGO, IL IL	PERMITS CHICAGO

Application ID: DOEAIR3758
Issue or Entry Date: 04/28/1997
Application Type: AIR POLLUTION CONTROL PERMIT
Application Subtype: EQUIPMENT INSTALLATION

CDPH Environmental Permit Details

Status: CLOSED
Applicant:
Expiration Date: 10/25/1997
Data Source: HISTORIC DEPT. OF ENVIRONMENT
Street No from: 2255
Location: POINT (-87.68526 41.85075)
Comment:
Street No to:
Direction: S
Street Name: WESTERN
Street Type: AVE

QTY: 4.0 NEW FURNACE - CARRIER 48HJE008 MIN.BTU 180,000**Note: Many records provided by the department have a truncated Comment field.

Map Key	Number of Records	Direction	Distance (mi/ft)	Elev/Diff (ft)	Site	DB
40	7 of 7	WNW	0.14 / 750.58	599.14 / 2	Auto Zone 2255 S Western Ave Chicago IL 60608	IEPA DOCS

Note: Documents related to facilities in Illinois can be searched on the Illinois Environmental Protection Agency (IEPA) Document Explorer: https://external.epa.illinois.gov/DocumentExplorer

IEPA Source Water Assessment Program (SWAP) & Mapping Tool

Name:	Auto Zone
Location Addr 3:	2255 S Western Ave
City Name:	Chicago
State Code:	IL
Postal Code:	60608

Details

Indicator:	No	**Latitude Measure:**	41.85092
Site ID:	170000333413	**Longitude Measure:**	-87.68543
System ID:	0316315148	**Point X:**	-87.68542999999994
Collection Dt:	12/30/2003	**Point Y:**	41.85092000000003
Revision Dt Time:	06/30/2003		
Interest Type:	BOL		
Media Code:	LAND		

---

41 | ***1 of 1*** | ***SSE*** | ***0.14 / 760.59*** | ***595.19 / -2*** | ***2435-37 SOUTH LEAVITT STREET***
2435 S LEAVITT ST
IL | ***PERMITS CHICAGO***

Application ID:	ENVAIR604274	**Application Type:**	AIR POLLUTION CONTROL PERMIT
Issue or Entry Date:	03/31/2016	**Application Subtype:**	GENERAL POLUTION PREVENTION(P2)

CDPH Environmental Permit Details

Status:	CLOSED	**Street No to:**	
Applicant:	MID-CITY HEATING & AIR CONDITIONING, INC.	**Direction:**	S
Expiration Date:		**Street Name:**	LEAVITT
Data Source:	DEPT. OF PUBLIC HEALTH	**Street Type:**	ST
Street No from:	2435		
Location:	POINT (-87.6806 41.84738)		
Comment:			

INSTALL NEW CROWN BOILER [EQUIP ID: , QUANTITY: 1, DESCRIPTION: 090A - BOILER, OUTPUT LESS THAN 288,000 BTU/HR, NOTE:]
**Note: Many records provided by the department have a truncated Comment field.

---

42 | ***1 of 2*** | ***SSW*** | ***0.15 / 768.77*** | ***596.19 / -1*** | ***CAFE DE HARO***
2436 S OAKLEY AVE, CHICAGO, IL
IL | ***PERMITS CHICAGO***

Application ID:	DOEAIR15110	**Application Type:**	AIR POLLUTION CONTROL PERMIT
Issue or Entry Date:	07/20/2004	**Application Subtype:**	EQUIPMENT INSTALLATION

CDPH Environmental Permit Details

Status:	CLOSED	**Street No to:**	

Map Key	Number of Records	Direction	Distance (mi/ft)	Elev/Diff (ft)	Site	DB

Applicant:
Expiration Date: 01/16/2005
Data Source: HISTORIC DEPT. OF ENVIRONMENT
Street No from: 2436
Location: POINT (-87.68306 41.84733)
Comment:
Direction: S
Street Name: OAKLEY
Street Type: AVE

QTY: 1.0 FOOD PREPARATION UNIT/KITCHEN HOOD/ DIMENSION:12' X 12'/ FAN MODEL: GB-121**Note: Many records provided by the department have a truncated Comment field.

Map Key	Number of Records	Direction	Distance (mi/ft)	Elev/Diff (ft)	Site	DB
42	2 of 2	SSW	0.15 / 768.77	596.19 / -1	JAVIER HARO 2436 S OAKLEY AVE, CHICAGO, IL IL	PERMITS CHICAGO

Application ID: DOEAIR18345
Issue or Entry Date: 03/22/2006
Application Type: AIR POLLUTION CONTROL PERMIT
Application Subtype: EQUIPMENT INSTALLATION

CDPH Environmental Permit Details

Status: CLOSED
Applicant:
Expiration Date: 09/18/2006
Data Source: HISTORIC DEPT. OF ENVIRONMENT
Street No from: 2436
Location: POINT (-87.68306 41.84733)
Comment:
Street No to:
Direction: S
Street Name: OAKLEY
Street Type: AVE

QTY: 1.0 COMBUSTION EMISSION UNIT/ ROOF TOP UNIT/ TRANE/ YCP036F1MDA/ MAX OUTPUT: 57,000 BTU,QTY: 1.0 COMBUSTION EMISSION UNIT/ ROOF TOP UNIT/ TRANE/ YCP024F1MDA/ MAX OUTPUT: 57,000 BTU**Note: Many records provided by the department have a truncated Comment field.

Map Key	Number of Records	Direction	Distance (mi/ft)	Elev/Diff (ft)	Site	DB
43	1 of 1	E	0.15 / 792.41	594.06 / -3	2100 W 23RD 2100 W 23RD CHICAGO IL 60612	FINDS/FRS

Registry ID: 110036144302
FIPS Code: 17031
HUC Code: 07120003
Site Type Name: STATIONARY
Location Description:
Supplemental Location:
Create Date: 18-JUN-08
Update Date: 17-SEP-08
Interest Types: STATE MASTER
SIC Codes:
SIC Code Descriptions:
NAICS Codes:
NAICS Code Descriptions:
Conveyor: FRS-GEOCODE
Federal Facility Code:
Federal Agency Name:

Map Key	Number of Records	Direction	Distance (mi/ft)	Elev/Diff (ft)	Site	DB

Tribal Land Code:
Tribal Land Name:
Congressional Dist No: 04
Census Block Code: 170318413001013
EPA Region Code: 05
County Name: COOK
US/Mexico Border Ind:
Latitude: 41.85032
Longitude: -87.67845
Reference Point: CENTER OF A FACILITY OR STATION
Coord Collection Method: ADDRESS MATCHING-HOUSE NUMBER
Accuracy Value: 30
Datum: NAD83
Source:
Facility Detail Rprt URL: https://ofmpub.epa.gov/frs_public2/fii_query_detail.disp_program_facility?p_registry_id=110036144302
Program Acronyms:

ACES:170001767559

44	1 of 4	WSW	0.15 / 793.77	598.81 / 2	ALIVIO MEDICAL CENTER 2355 S WESTERN AVE, CHICAGO, IL IL	PERMITS CHICAGO

Application ID: DOEAIR2262
Application Type: AIR POLLUTION CONTROL PERMIT
Issue or Entry Date: 01/25/1996
Application Subtype: EQUIPMENT INSTALLATION

CDPH Environmental Permit Details

Status: CLOSED
Applicant:
Expiration Date: 07/23/1996
Data Source: HISTORIC DEPT. OF ENVIRONMENT
Street No from: 2355
Location: POINT (-87.68554 41.84853)
Comment:
Street No to:
Direction: S
Street Name: WESTERN
Street Type: AVE

QTY: 1.0 FURNACE - YORK D2CE180 MIN.BTU 600,000 MAXBTU 700,000 ,QTY: 1.0 PRESSURE VESSEL - AMTROL EXPANSION TAN**Note: Many records provided by the department have a truncated Comment field.

44	2 of 4	WSW	0.15 / 793.77	598.81 / 2	AIR RITE HTG & COOLING 2359 S WESTERN AVE, CHICAGO, IL IL	PERMITS CHICAGO

Application ID: DOEAIR6915
Application Type: AIR POLLUTION CONTROL PERMIT
Issue or Entry Date: 02/23/2000
Application Subtype: EQUIPMENT INSTALLATION

CDPH Environmental Permit Details

Map Key	Number of Records	Direction	Distance (mi/ft)	Elev/Diff (ft)	Site	DB

Status:	CLOSED	**Street No to:**	
Applicant:		**Direction:**	S
Expiration Date:	08/21/2000	**Street Name:**	WESTERN
Data Source:	HISTORIC DEPT. OF ENVIRONMENT	**Street Type:**	AVE
Street No from:	2359		
Location:	POINT (-87.68555 41.84878)		
Comment:			

QTY: 3.0 FURNACE - YORK MODEL: D3CG09007C6048 MAX BTU'S: 454,000**Note: Many records provided by the department have a truncated Comment field.

44	3 of 4	WSW	0.15 / 793.77	598.81 / 2	**ALIVIO MEDICAL CENTER** **2359 S WESTERN AVE, CHICAGO, IL** **IL**	**PERMITS CHICAGO**

Application ID:	DOEAIR11374	**Application Type:**	AIR POLLUTION CONTROL PERMIT
Issue or Entry Date:	06/09/2003	**Application Subtype:**	EQUIPMENT INSTALLATION

CDPH Environmental Permit Details

Status:	CLOSED	**Street No to:**	
Applicant:		**Direction:**	S
Expiration Date:	12/06/2003	**Street Name:**	WESTERN
Data Source:	HISTORIC DEPT. OF ENVIRONMENT	**Street Type:**	AVE
Street No from:	2359		
Location:	POINT (-87.68555 41.84878)		
Comment:			

QTY: 1.0 COMBUSTION EMISSION UNIT/WARM AIR FURNACE/ YORK/MODEL:P2MPX1408001/ MAXIMUM OUTPUT:80,000 BTU**Note: Many records provided by the department have a truncated Comment field.

44	4 of 4	WSW	0.15 / 793.77	598.81 / 2	**Alivio Medical Center** **2355 S Western Ave** **Chicago IL 60608**	**IEPA DOCS**

Note: Documents related to facilities in Illinois can be searched on the Illinois Environmental Protection Agency (IEPA) Document Explorer: https://external.epa.illinois.gov/DocumentExplorer

IEPA Source Water Assessment Program (SWAP) & Mapping Tool

Name:	Alivio Medical Center
Location Addr 3:	2355 S Western Ave
City Name:	Chicago
State Code:	IL
Postal Code:	60608

Details

Indicator:	No	**Latitude Measure:**	41.848535
Site ID:	170001769851	**Longitude Measure:**	-87.685145

Map Key	Number of Records	Direction	Distance (mi/ft)	Elev/Diff (ft)	Site	DB

System ID: 0316605114
Collection Dt: 02/10/2010
Revision Dt Time: 06/16/2008
Interest Type: BOL
Media Code: LAND
Point X: -87.68514499999998
Point Y: 41.84853500000003

---

45 | **1 of 2** | **W** | **0.15 / 794.38** | **599.11 / 2** | **MARTIN OIL 2305 S WESTERN AVE CHICAGO IL** | **TANKS CHICAGO**

Facility ID: 2304WES1958-06-16
Owner:
Data Source(s): HISTORIC DEPT. OF BUILDINGS

Detail(s)

Tank ID:
Installation Date: 06/16/1958
Removal Date:
Last Used Date:
Tank Type: UNDERGROUND STORAGE TANK
Tank Material:
Tank Construction:
Tank Product:
Tank Capacity:
Location: POINT (-87.68543542060253 41.85004586065428)
Comment: WORK BY: W. J. SCOWN; INST 3-15K GSLN, 2/15K #1 & 3-15K #2 FUEL OIL USTS 10/2/58 **Note: Many records provided by the department have a truncated [Comment] field.

Street No from: 2305
Street No to: 2309
Street Name: WESTERN
Street Type: AVE
Direction: S
Latitude: 41.85004586065428
Longitude: -87.68543542060253

---

45 | **2 of 2** | **W** | **0.15 / 794.38** | **599.11 / 2** | **MARTIN OIL 2305 S WESTERN AVE CHICAGO IL** | **TANKS CHICAGO**

Facility ID: 2304WES1966-02-09
Owner:
Data Source(s): HISTORIC DEPT. OF BUILDINGS

Detail(s)

Tank ID:
Installation Date: 02/09/1966
Removal Date:
Last Used Date:
Tank Type: UNDERGROUND STORAGE TANK
Tank Material:
Tank Construction:
Tank Product:
Tank Capacity:
Location: POINT (-87.68543542060253 41.85004586065428)
Comment: WORK BY: PETRO SALES; REPLACE 4-15K W/2-15K GAL DIESEL OIL TANKS FINAL 5/18/66 **Note: Many records provided by the department have a truncated [Comment] field.

Street No from: 2305
Street No to: 2309
Street Name: WESTERN
Street Type: AVE
Direction: S
Latitude: 41.85004586065428
Longitude: -87.68543542060253

Map Key	Number of Records	Direction	Distance (mi/ft)	Elev/Diff (ft)	Site	DB
46	1 of 2	W	0.16 / 819.00	599.08 / 2	CONRAIL RAILYARD 23RD ST & WESTERN AVE CHICAGO IL 60616	FINDS/FRS

Registry ID: 110018210540
FIPS Code: 17031
HUC Code: 07120003
Site Type Name: STATIONARY
Location Description:
Supplemental Location:
Create Date: 19-OCT-04
Update Date: 18-MAR-06
Interest Types: STATE MASTER
SIC Codes:
SIC Code Descriptions:
NAICS Codes:
NAICS Code Descriptions:
Conveyor: FRS-GEOCODE
Federal Facility Code:
Federal Agency Name:
Tribal Land Code:
Tribal Land Name:
Congressional Dist No: 04
Census Block Code: 170318413002002
EPA Region Code: 05
County Name: COOK
US/Mexico Border Ind:
Latitude: 41.85021
Longitude: -87.68559
Reference Point: ENTRANCE POINT OF A FACILITY OR STATION
Coord Collection Method: ADDRESS MATCHING-NEAREST INTERSECTION
Accuracy Value: 200
Datum: NAD83
Source:
Facility Detail Rprt URL: https://ofmpub.epa.gov/frs_public2/fii_query_detail.disp_program_facility?p_registry_id=110018210540
Program Acronyms:

ACES:170000524118

Map Key	Number of Records	Direction	Distance (mi/ft)	Elev/Diff (ft)	Site	DB
46	2 of 2	W	0.16 / 819.00	599.08 / 2	Conrail Railyard 23rd St & Western Ave Chicago IL 60616	IEPA DOCS

Note: Documents related to facilities in Illinois can be searched on the Illinois Environmental Protection Agency (IEPA) Document Explorer: https://external.epa.illinois.gov/DocumentExplorer

IEPA Source Water Assessment Program (SWAP) & Mapping Tool

Name: Conrail Railyard
Location Addr 3: 23rd St & Western Ave

Map Key	Number of Records	Direction	Distance (mi/ft)	Elev/Diff (ft)	Site	DB

City Name: Chicago
State Code: IL
Postal Code: 60616

Details

Indicator: No
Site ID: 170000524118
System ID: 0316335037
Collection Dt: 05/09/2011
Revision Dt Time: 06/30/2003
Interest Type: BOL
Media Code: LAND
Latitude Measure: 41.850223
Longitude Measure: -87.68557
Point X: -87.68556999999998
Point Y: 41.85022300000003

47	1 of 1	NW	0.16 / 821.95	598.15 / 1	Fred Peters Welding Supply 2335 W Cermak Rd Chicago IL	UST

Facility No: 2010934
Facility Status: Does Not Exist
Fac Details Status: Does Not Exist
Fac Type Fac Details: Commercial / Retail
Owner Name: Fred Peters Welding Supply
Facility URL: http://webapps.sfm.illinois.gov/ustsearch/Facility.aspx?ID=2010934
Permit History Link: https://webapps.sfm.illinois.gov/USTPortal/Permit/FacilityPermitList/2010934
Facility Type: Commercial / Retail
Owner Type: Private
Owner Status: Current Owner
County: Cook

Tank Information

Tank No: 1
UI No:
Status: Does Not Exist
Removed Date:
Install Date:
Abandoned Date:
Last Used Date:
Red Tag Issue Date:
CAS Code:
OSFM First Noti Dt: 5/15/1986
Capacity: 1000
Petroleum Use:
Product: Gasoline
CERCLA Substance:
Current Age: 32
Abandoned Material:
Product Date:
Fee Due: $0.00
Regulated Status: Federal

Owner Summary

Owner No: U0005436
Owner Name: Fred Peters Welding Supply
Ownership History: https://webapps.sfm.illinois.gov/ustsearch/Ownership.aspx?ID=2010934
Owner Status: Current Owner
Purchase Date:

Owner Details

Owner Name: Fred Peters Welding Supply
Owner Status: Current Owner
Type Financial Resp:
Fin Resp Rpt Due:

Map Key	Number of Records	Direction	Distance (mi/ft)	Elev/Diff (ft)	Site	DB

Purchase Date:
Owner Address: 2335 W Cermak Rd Chicago, IL 60608

Facility Details

MFD Forms Status:
MFD Permit Issue Dt:
MFD Permit Exp Dt:
Property Parcel:
Pending Nov: No
Status: Does Not Exist
Permit History Link: https://webapps.sfm.illinois.gov/USTPortal/Permit/FacilityPermitList/2010934

Green Tag Decal:
Green Tag Issue Date:
Green Tag Exp Date:
Motor Fuel Type:

Motorfuel Dispensing Permit

Status: No Forms Found
Letter:
MFD Received Date:
MFD Name:
MFD City:

Map Key	Number of Records	Direction	Distance (mi/ft)	Elev/Diff (ft)	Site	DB
48	1 of 1	SW	0.16 / 824.36	596.84 / 0	ST MICHAEL SCHOOL 2315 W 24TH PLACE CHICAGO IL 60608	FINDS/FRS

Registry ID: 110037156859
FIPS Code: 17031
HUC Code: 07120003
Site Type Name: STATIONARY
Location Description:
Supplemental Location:
Create Date: 23-OCT-08
Update Date: 29-DEC-14
Interest Types: STATE MASTER
SIC Codes:
SIC Code Descriptions:
NAICS Codes:
NAICS Code Descriptions:
Conveyor: FRS-GEOCODE
Federal Facility Code:
Federal Agency Name:
Tribal Land Code:
Tribal Land Name:
Congressional Dist No: 04
Census Block Code: 170318413003010
EPA Region Code: 05
County Name: COOK
US/Mexico Border Ind:
Latitude: 41.84752
Longitude: -87.68371

Map Key	Number of Records	Direction	Distance (mi/ft)	Elev/Diff (ft)	Site	DB

Reference Point: CENTER OF A FACILITY OR STATION
Coord Collection Method: ADDRESS MATCHING-HOUSE NUMBER
Accuracy Value: 30
Datum: NAD83
Source:
Facility Detail Rprt URL: https://ofmpub.epa.gov/frs_public2/fii_query_detail.disp_program_facility?p_registry_id=110037156859
Program Acronyms:

ACES:170001650942

Map Key	Number of Records	Direction	Distance (mi/ft)	Elev/Diff (ft)	Site	DB
49	1 of 1	SW	0.16 / 828.72	597.17 / 0	SAINT MICHAEL RECTORY 2325 W 24TH PL CHICAGO IL	TANKS CHICAGO

Facility ID: 2325W241950-04-12
Owner:
Data Source(s): HISTORIC DEPT. OF BUILDINGS

Detail(s)

Tank ID:
Installation Date: 04/12/1950
Removal Date:
Last Used Date:
Tank Type: UNDERGROUND STORAGE TANK
Tank Material:
Tank Construction:
Tank Product:
Tank Capacity:
Location: POINT (-87.68409751144719 41.84740366608866)
Comment: WORK BY: MOSBECK OIL EQUIPMENT; INSTALL 1-1K GAL FUEL OIL TANK FINAL 10/17/50 **Note: Many records provided by the department have a truncated [Comment] field.

Street No from: 2325
Street No to: 2325
Street Name: 24TH
Street Type: PL
Direction: W
Latitude: 41.84740366608866
Longitude: -87.68409751144719

Map Key	Number of Records	Direction	Distance (mi/ft)	Elev/Diff (ft)	Site	DB
50	1 of 2	NE	0.16 / 830.13	596.38 / -1	SUPERMERCADO EL GUERO NO. 8, INC. 2101 WEST CERMAK ROAD CHICAGO IL 60608	FINDS/FRS

Registry ID: 110058913528
FIPS Code:
HUC Code: 07120003
Site Type Name: STATIONARY
Location Description:
Supplemental Location:
Create Date: 02-MAY-14
Update Date: 03-MAY-15
Interest Types: ENFORCEMENT/COMPLIANCE ACTIVITY
SIC Codes:
SIC Code Descriptions:
NAICS Codes:
NAICS Code Descriptions:

Map Key	Number of Records	Direction	Distance (mi/ft)	Elev/Diff (ft)	Site	DB

Conveyor:	FRS-GEOCODE
Federal Facility Code:	
Federal Agency Name:	
Tribal Land Code:	
Tribal Land Name:	
Congressional Dist No:	04
Census Block Code:	170318412001011
EPA Region Code:	05
County Name:	COOK
US/Mexico Border Ind:	
Latitude:	41.85213
Longitude:	-87.67892
Reference Point:	CENTER OF A FACILITY OR STATION
Coord Collection Method:	ADDRESS MATCHING-HOUSE NUMBER
Accuracy Value:	30
Datum:	NAD83
Source:	
Facility Detail Rprt URL:	https://ofmpub.epa.gov/frs_public2/fii_query_detail.disp_program_facility?p_registry_id=110058913528
Program Acronyms:	

ICIS:3400079335

Map Key	Number of Records	Direction	Distance (mi/ft)	Elev/Diff (ft)	Site	DB
50	2 of 2	NE	0.16 / 830.13	596.38 / -1	SUPERMERCADO EL GUERO NO. 8, INC. 2101 WEST CERMAK ROAD CHICAGO IL 60608	ICIS

EPA Region:	05	**Federal Fac ID:**	
Registry ID:	110058913528	**Tribal Land Code:**	
Pgm Sys ID:	3400079335	**County:**	COOK
Pgm Sys Acrnm:	ICIS	**Latitude 83:**	41.852129999999995
Permit Type:		**Longitude 83:**	-87.67891999999999

Details

Interest Type:	ENFORCEMENT/COMPLIANCE ACTIVITY	**FIPS Code:**	
Active Status:		**HUC 8 Code:**	07120003
Accuracy Value:	30	**HUC 12:**	
Pgm Report URL:	no data yet	**Point X:**	-87.67891999999995
Public Ind:	Yes	**Point Y:**	41.852130001000035
Federal Agency Name:			
Federal Land Ind:			
Fed Facility Code:			

Collect Mth Desc:	ADDRESS MATCHING-HOUSE NUMBER
Ref Point Desc:	CENTER OF A FACILITY OR STATION
Fac URL:	https://ofmpub.epa.gov/frs_public2/fii_query_detail.disp_program_facility?p_registry_id=110058913528
Program URL:	
Create Date:	5/3/2014, 5:22 AM
Update Date:	
Last Reported Date:	4/24/2014, 11:41 AM

Map Key	Number of Records	Direction	Distance (mi/ft)	Elev/Diff (ft)	Site	DB
51	1 of 1	NE	0.16 / 841.47	596.31 / -1	DORMAN DUNN 2127 W CERMAK RD CHICAGO IL	TANKS CHICAGO

Facility ID: 2127CER1959-02-24
Owner:
Data Source(s): HISTORIC DEPT. OF BUILDINGS

Detail(s)

Tank ID:
Installation Date: 02/24/1959
Removal Date:
Last Used Date:
Tank Type: UNDERGROUND STORAGE TANK
Tank Material:
Tank Construction:
Tank Product:
Tank Capacity:
Location: POINT (-87.67940050023384 41.85201044449429)
Comment: WORK BY: SINEKUS; INSTALL 1-500 FUEL OIL **Note: Many records provided by the department have a truncated [Comment] field.

Street No from: 2127
Street No to: 2129
Street Name: CERMAK
Street Type: RD
Direction: W
Latitude: 41.85201044449429
Longitude: -87.67940050023384

Map Key	Number of Records	Direction	Distance (mi/ft)	Elev/Diff (ft)	Site	DB
52	1 of 1	ESE	0.16 / 845.35	592.18 / -5	H. KRAMER & CO. 1345 W 24TH ST. CHICAGO IL	SPILLS

Incident No: 990477
Date/Time Occurred: 02/26/99 1410
Media Release:
Facility Manager:
Fac Manager Phone:
Responsible Party Street: 1345 W. 24TH ST., CHICAGO, IL 60608-31 11
Area Involved: FIXED FACILITY
Milepost:
Section:
Township:
Range:

County: COOK
Latitude:
Longutude:

Hazardous Materials Incident Report

Incident Report Dt: 2/26/1999 2:45:00 PM
Data Input Status: CLOSED
LUST?:
Hazmat Incident Type: SPILL
Caller: KAILASH PUROHIT
Caller Represents: H. KRAMER & CO.
Street Address: 1345 W 24TH ST.
City: CHICAGO
URL: https://public.iema.state.il.us/FOIAHazmatSearch/HazmatDetails.aspx?RptNum=990477

County: COOK
Entered by:
Date Entered:

Map Key	Number of Records	Direction	Distance (mi/ft)	Elev/Diff (ft)	Site	DB

Narrative:

Follow Up Information:

Materials Involved

Name:	PHOSPHORUS
Type:	UNKNOWN
CHRIS CODE:	
CAS No:	
UN/NA No:	
Container Type:	OTHER:CAN WITHIN BOX
Container Size:	OTHER:CAN WITHIN BOX
Amount Released:	UNK
Rate of Release Min:	
Duration of Release:	
Cause of Release:	WATER LEVEL DOWN
Est Spill Extent:	
Spill Extent Units:	
Date/Time Inc Occur:	02/26/99 1410
Unknown Occurr:	
Date/Time Discov:	
Unknown Discovered:	
Where Taken:	
On Scene Contact:	
No of People Evacuat:	
A 302(a) Extremely Haz Sub?:	
A RCRA Hazardous Waste?:	
A RCRA Regulated Facility?:	
Proper Safety Precautions:	
State Agency Assistance:	
Containment/Cleanup Plans:	

Map Key	Number of Records	Direction	Distance (mi/ft)	Elev/Diff (ft)	Site	DB
53	1 of 4	WNW	0.16 / 846.11	599.55 / 3	FLEXI MAT CORPORATION 2244 S WESTERN AVE CHICAGO IL	TANKS CHICAGO

Facility ID:	2038471
Owner:	See Environmental Permit Dataset
Data Source(s):	DEPT. OF PUBLIC HEALTH

Detail(s)

Tank ID:	0001	**Street No from:**	2244
Installation Date:		**Street No to:**	2244
Removal Date:		**Street Name:**	WESTERN
Last Used Date:		**Street Type:**	AVE
Tank Type:	UNDERGROUND STORAGE TANK	**Direction:**	S
Tank Material:		**Latitude:**	41.85069579976238
Tank Construction:		**Longitude:**	-87.68575157435998

Tank Product: HEATING OI
Tank Capacity: 15000
Location: POINT (-87.68575157435998 41.85069579976238)
Comment:

---

53 | 2 of 4 | WNW | 0.16 / 846.11 | 599.55 / 3 | WENDY MUSICK 2244 S WESTERN AVE, CHICAGO, IL IL | PERMITS CHICAGO

Application ID: DOEAIR14777
Application Type: AIR POLLUTION CONTROL PERMIT
Issue or Entry Date: 05/24/2004
Application Subtype: EQUIPMENT INSTALLATION

CDPH Environmental Permit Details

Status: CLOSED
Street No to:
Applicant:
Direction: S
Expiration Date: 11/20/2004
Street Name: WESTERN
Data Source: HISTORIC DEPT. OF ENVIRONMENT
Street Type: AVE
Street No from: 2244
Location: POINT (-87.68667 41.85098)
Comment:

QTY: 1.0 COMBUSTION EMISSION UNIT/WARM AIR FURNACE/ CARRIER/MODEL:58PAV111-160-20/ MAXIMUM OUTPUT:89,000 BTU,QTY: 1.0 COMBUSTION EMISSION UNIT/UNIT HEATER/ REZNOR/MODEL:UDAP 400/ MAXIMUM OUTPUT:332,000 BTU,QTY: 4.0 COMBUSTION EMISSION UNIT/UNIT HEATER/ REZNOR/MODEL:UDAP 350/ MAXIMUM OUTPUT:290,500 BTU,QTY: 1.0 COMBUSTION EMISSION UNIT/UNIT HEATER/ REZNOR/MODEL:UDAP 200/ MAXIMUM OUTPUT:166,000 BTU,QTY: 1.0 COMBUSTION EMISSION UNIT/UNIT HEATER/ REZNOR/MODEL:UDAP 175/ MAXIMUM OUTPUT:145,200 BTU,QTY: 1.0 COMBUSTION EMISSION UNIT/UNIT HEATER/ REZNOR/MODEL:UDAP 125/ MAXIMUM OUTPUT:99,600 BTU,QTY: 1.0 COMBUSTION EMISSION UNIT/UNIT HEATER/ REZNOR/MODEL:UDAP 100/ MAXIMUM OUTPUT: 87,150 BTU,QTY: 1.0 COMBUSTION EMISSION UNIT/ROOF TOP UNIT/ CARRIER/MODEL:48TME 006/ MAXIMUM OUTPUT:92,000 BTU**Note: Many records provided by the department have a truncated Comment field.

---

53 | 3 of 4 | WNW | 0.16 / 846.11 | 599.55 / 3 | FLEXI MAT CORPORATION 2244 S WESTERN AVE, CHICAGO, IL IL | PERMITS CHICAGO

Application ID: DOEUST104946
Application Type: UNDERGROUND STORAGE TANK
Issue or Entry Date: 05/04/1999
Application Subtype: ABANDON

CDPH Environmental Permit Details

Status: CLOSED
Street No to:
Applicant: PETER A MCGING
Direction: S
Expiration Date: 11/07/1999
Street Name: WESTERN
Data Source: HISTORIC DEPT. OF ENVIRONMENT
Street Type: AVE
Street No from: 2244
Location: POINT (-87.68667 41.85098)
Comment:

[CONTRACTOR: VERGAN ENVIRONMENTAL INC] TANK WAS FILLED WITH INERT FOAM.**Note: Many records provided by the department have a truncated Comment field.

Map Key	Number of Records	Direction	Distance (mi/ft)	Elev/Diff (ft)	Site	DB
53	4 of 4	WNW	0.16 / 846.11	599.55 / 3	2244 S WESTERN AVE. 2244 S WESTERN AVE IL	PERMITS CHICAGO

Application ID: ENVAIR1076788
Issue or Entry Date: 03/29/2019
Application Type: AIR POLLUTION CONTROL PERMIT
Application Subtype: ARCHITECTURAL SURFACE CLEANING

CDPH Environmental Permit Details

Status: CLOSED
Applicant: WEATHERSHIELD LLC
Expiration Date:
Data Source: DEPT. OF PUBLIC HEALTH
Street No from: 2244
Location: POINT (-87.68667 41.85098)
Comment:
Street No to:
Direction: S
Street Name: WESTERN
Street Type: AVE

TUCK POINTING APPROX 1760 SQ FEET**Note: Many records provided by the department have a truncated Comment field.

Map Key	Number of Records	Direction	Distance (mi/ft)	Elev/Diff (ft)	Site	DB
54	1 of 1	W	0.16 / 852.21	599.10 / 2	THE SAMPSON COMPANY 2400 W 23RD ST CHICAGO IL	TANKS CHICAGO

Facility ID: 2400W231947-03-03
Owner:
Data Source(s): HISTORIC DEPT. OF BUILDINGS

Detail(s)

Tank ID:
Installation Date: 03/03/1947
Removal Date:
Last Used Date:
Tank Type: UNDERGROUND STORAGE TANK
Tank Material:
Tank Construction:
Tank Product:
Tank Capacity:
Location: POINT (-87.68570309150213 41.85032269943565)
Comment: WORK BY: MIDWEST HEATING; INSTALL 1-15K GAL FUEL OIL TANK FINAL 5/6/47 **Note: Many records provided by the department have a truncated [Comment] field.
Street No from: 2400
Street No to: 2436
Street Name: 23RD
Street Type: ST
Direction: W
Latitude: 41.85032269943565
Longitude: -87.68570309150213

Map Key	Number of Records	Direction	Distance (mi/ft)	Elev/Diff (ft)	Site	DB
55	1 of 4	NW	0.16 / 852.97	598.44 / 1	STANDARD OIL 2335 W CERMAK RD CHICAGO IL	TANKS CHICAGO

Facility ID: 2335CER1962-10-31
Owner:
Data Source(s): HISTORIC DEPT. OF BUILDINGS

Detail(s)

Map Key	Number of Records	Direction	Distance (mi/ft)	Elev/Diff (ft)	Site	DB

Tank ID:
Installation Date: 10/31/1962
Removal Date:
Last Used Date:
Tank Type: UNDERGROUND STORAGE TANK
Tank Material:
Tank Construction:
Tank Product:
Tank Capacity:
Location: POINT (-87.68464766256305 41.85192952334165)
Comment: WORK BY: AETNA TANK & PUMP; INSTALL 1-1K GAS FINAL 12/14/62 **Note: Many records provided by the department have a truncated [Comment] field.

Street No from: 2335
Street No to: 2335
Street Name: CERMAK
Street Type: RD
Direction: W
Latitude: 41.85192952334165
Longitude: -87.68464766256305

---

55 | **2 of 4** | **NW** | **0.16 / 852.97** | **598.44 / 1** | **PARKING LOT 2335 W CERMAK RD CHICAGO IL** | **TANKS CHICAGO**

Facility ID: 2010934
Owner: See Environmental Permit Dataset
Data Source(s): DEPT. OF PUBLIC HEALTH

Detail(s)

Tank ID: 0001
Installation Date:
Removal Date:
Last Used Date:
Tank Type: UNDERGROUND STORAGE TANK
Tank Material:
Tank Construction:
Tank Product: GASOLINE
Tank Capacity: 1000
Location: POINT (-87.68464766256305 41.85192952334165)
Comment:

Street No from: 2335
Street No to: 2335
Street Name: CERMAK
Street Type: RD
Direction: W
Latitude: 41.85192952334165
Longitude: -87.68464766256305

---

55 | **3 of 4** | **NW** | **0.16 / 852.97** | **598.44 / 1** | **MICHEAL LYNCH / DAVITA INC 2335 W CERMAK RD, CHICAGO, IL IL** | **PERMITS CHICAGO**

Application ID: DOEAIR15644
Issue or Entry Date: 10/19/2004
Application Type: AIR POLLUTION CONTROL PERMIT
Application Subtype: EQUIPMENT INSTALLATION

CDPH Environmental Permit Details

Status: CLOSED
Applicant:
Expiration Date: 04/17/2005
Data Source: HISTORIC DEPT. OF ENVIRONMENT
Street No from: 2335
Location: POINT (-87.68464 41.85202)
Street No to:
Direction: W
Street Name: CERMAK
Street Type: RD

Map Key	Number of Records	Direction	Distance (mi/ft)	Elev/Diff (ft)	Site	DB

Comment:

QTY: 1.0 COMBUSTION EMISSION UNIT/BOILER/ LOCHINVAR/MODEL:CFN 501/ MAXIMUM OUTPUT:500,000 BTU,QTY: 1.0 PROCESS AREA/SUBMICRON FILTRATION/ WALL MOUNTED ,QTY: 1.0 PROCESS EQUIPMWNT/PREFILTER/ US FILTER/MODEL:KF2M50NFX2FBX/ DIMENSIONS:14",QTY: 1.0 PROCESS EQUIPMENT/WATER SOFTNER/ US FILTER/MODEL:KF25514FX2FBX/ DIMENSIONS:14",QTY: 1.0 PROCESS EQUIPMENT/STORAGE TANK/ US FILTER/MODEL:TPPBWF250/ DIMENSIONS:250 GALLON,QTY: 2.0 PROCESS EQUIPMENT/CARBON FILTERS/ US FILTER/MODEL:KFZC 5024 FXZBX/ DIMENSIONS:3'X2',QTY: 2.0 COMBUSTION EMISSION UNIT/WARM AIR FURNACE/ STERLING/MODEL:QVSP/ MAXIMUM OUTPUT:140,000 BTU,QTY: 1.0 UNFIRED PRESSURE VESSEL/STORAGE TANK/ LOCHINVAR/MODEL:THG-184/ MAXIMUM ALLOWED PRESSURE:SHELL:125 PSI,QTY: 1.0 UNFIRED PRESSURE VESSEL/EXPANSION TANK/ AMTROL/MODEL:ST-4RV-C/ MAXIMUM ALLOWED PRESSURE:SHELL:150 PSI**Note: Many records provided by the department have a truncated Comment field.

55	4 of 4	NW	0.16 / 852.97	598.44 / 1	CRYSTAL REALTY INC. 2335 W CERMAK RD IL	PERMITS CHICAGO

Application ID: ENVAIR189289
Application Type: AIR POLLUTION CONTROL PERMIT
Issue or Entry Date: 10/26/2015
Application Subtype: GENERAL POLUTION PREVENTION(P2)

CDPH Environmental Permit Details

Status: CLOSED
Street No to:
Applicant: PROVANCAL BROTHERS
Direction: W
Expiration Date:
Street Name: CERMAK
Data Source: DEPT. OF PUBLIC HEALTH
Street Type: RD
Street No from: 2335
Location: POINT (-87.68464 41.85202)
Comment:

AIR POLLUTION CONTROL PERMIT [EQUIP ID: , QUANTITY: 2, DESCRIPTION: 080A - FURNACE, OUTPUT LESS THAN 288,000 BTU/HR, NOTE:],[EQUIP ID: , QUANTITY: 2, DESCRIPTION: 080A - FURNACE, OUTPUT LESS THAN 288,000 BTU/HR, NOTE:]**Note: Many records provided by the department have a truncated Comment field.

56	1 of 4	WNW	0.16 / 866.00	598.46 / 2	Meinicke Muffler 2219 S Western Ave Chicago IL	UST

Facility No: 2036669
Facility Type: None
Facility Status: Exempt
Owner Type:
Fac Details Status: Exempt
Owner Status: Current Owner
Fac Type Fac Details: None
County: Cook
Owner Name: Guzeldere Ali
Facility URL: http://webapps.sfm.illinois.gov/ustsearch/Facility.aspx?ID=2036669
Permit History Link: https://webapps.sfm.illinois.gov/USTPortal/Permit/FacilityPermitList/2036669

Tank Information

Tank No: 1
Capacity: 500
UI No:
Petroleum Use:
Status: Pre 1974
Product: Diesel Fuel
Removed Date:
CERCLA Substance:
Install Date:
Current Age:
Abandoned Date:
Abandoned Material:

Last Used Date:	12/31/1973	**Product Date:**	
Red Tag Issue Date:		**Fee Due:**	
CAS Code:		**Regulated Status:**	Exempt
OSFM First Noti Dt:	1/1/1902		

Tank Information

Tank No:	2	**Capacity:**	1000
Ul No:		**Petroleum Use:**	
Status:	Pre 1974	**Product:**	Gasoline
Removed Date:		**CERCLA Substance:**	
Install Date:		**Current Age:**	
Abandoned Date:		**Abandoned Material:**	
Last Used Date:	12/31/1973	**Product Date:**	
Red Tag Issue Date:		**Fee Due:**	
CAS Code:		**Regulated Status:**	Exempt
OSFM First Noti Dt:	1/1/1902		

Tank Information

Tank No:	3	**Capacity:**	1000
Ul No:		**Petroleum Use:**	
Status:	Pre 1974	**Product:**	Gasoline
Removed Date:		**CERCLA Substance:**	
Install Date:		**Current Age:**	
Abandoned Date:		**Abandoned Material:**	
Last Used Date:	12/31/1973	**Product Date:**	
Red Tag Issue Date:		**Fee Due:**	
CAS Code:		**Regulated Status:**	Exempt
OSFM First Noti Dt:	1/1/1902		

Owner Summary

Owner No:	U0026849	**Owner Status:**	Current Owner
Owner Name:	Guzeldere Ali	**Purchase Date:**	
Ownership History:	https://webapps.sfm.illinois.gov/ustsearch/Ownership.aspx?ID=2036669		

Owner Details

Owner Name:	Guzeldere Ali	**Type Financial Resp:**	
Owner Status:	Current Owner	**Fin Resp Rpt Due:**	
Purchase Date:			
Owner Address:	619 S Western Ave Chicago, IL 60608		

Facility Details

MFD Forms Status:		**Green Tag Decal:**	
MFD Permit Issue Dt:		**Green Tag Issue Date:**	

Map Key	Number of Records	Direction	Distance (mi/ft)	Elev/Diff (ft)	Site	DB

MFD Permit Exp Dt: ***Green Tag Exp Date:***
Property Parcel: ***Motor Fuel Type:***
Pending Nov: No
Status: Exempt
Permit History Link: https://webapps.sfm.illinois.gov/USTPortal/Permit/FacilityPermitList/2036669

Motorfuel Dispensing Permit

Status: No Forms Found
Letter:
MFD Received Date:
MFD Name:
MFD City:

56	2 of 4	WNW	0.16 / 866.00	598.46 / 2	PAYLESS MUFFLER & BRAKE 2219 S WESTERN CHICAGO IL 60608	FINDS/FRS

Registry ID: 110018318550
FIPS Code: 17031
HUC Code: 07120003
Site Type Name: STATIONARY
Location Description:
Supplemental Location:
Create Date: 19-OCT-04
Update Date: 29-DEC-14
Interest Types: STATE MASTER
SIC Codes:
SIC Code Descriptions:
NAICS Codes:
NAICS Code Descriptions:
Conveyor: FRS-GEOCODE
Federal Facility Code:
Federal Agency Name:
Tribal Land Code:
Tribal Land Name:
Congressional Dist No: 04
Census Block Code: 170318413002000
EPA Region Code: 05
County Name: COOK
US/Mexico Border Ind:
Latitude: 41.85146
Longitude: -87.68562
Reference Point: ENTRANCE POINT OF A FACILITY OR STATION
Coord Collection Method: ADDRESS MATCHING-HOUSE NUMBER
Accuracy Value: 50
Datum: NAD83
Source:
Facility Detail Rprt URL: https://ofmpub.epa.gov/frs_public2/fii_query_detail.disp_program_facility?p_registry_id=110018318550
Program Acronyms:

ACES:170000518090

Map Key	Number of Records	Direction	Distance (mi/ft)	Elev/Diff (ft)	Site	DB
56	3 of 4	WNW	0.16 / 866.00	598.46 / 2	MEINEKE MUFFLERS 2219 S WESTERN AVE, CHICAGO, IL IL	PERMITS CHICAGO

Application ID: DOEUST101814
Issue or Entry Date: 07/17/1995
Application Type: UNDERGROUND STORAGE TANK
Application Subtype: REMOVAL

CDPH Environmental Permit Details

Status: CLOSED
Applicant: PETER A MCGING
Expiration Date: 02/10/1996
Data Source: HISTORIC DEPT. OF ENVIRONMENT
Street No from: 2219
Location: POINT (-87.68525 41.85166)
Comment:
Street No to:
Direction: S
Street Name: WESTERN
Street Type: AVE

[CONTRACTOR: ROBINETTE DEMOLITION INC]**Note: Many records provided by the department have a truncated Comment field.

Map Key	Number of Records	Direction	Distance (mi/ft)	Elev/Diff (ft)	Site	DB
56	4 of 4	WNW	0.16 / 866.00	598.46 / 2	Payless Muffler & Brake 2219 S Western Chicago IL 60608	IEPA DOCS

Note: Documents related to facilities in Illinois can be searched on the Illinois Environmental Protection Agency (IEPA) Document Explorer: https://external.epa.illinois.gov/DocumentExplorer

IEPA Source Water Assessment Program (SWAP) & Mapping Tool

Name: Payless Muffler & Brake
Location Addr 3: 2219 S Western
City Name: Chicago
State Code: IL
Postal Code: 60608

Details

Indicator: No
Site ID: 170000518090
System ID: 0316286319
Collection Dt: 10/01/1998
Revision Dt Time: 05/11/2005
Interest Type: BOL
Media Code: LAND
Latitude Measure: 41.85154
Longitude Measure: -87.68544
Point X: -87.68543999999997
Point Y: 41.85154000000006

Map Key	Number of Records	Direction	Distance (mi/ft)	Elev/Diff (ft)	Site	DB
57	1 of 8	NW	0.16 / 870.36	598.23 / 1	Comar Properties 2330-2354 West Cermak Road Chicago IL 60608	SRP

Map Key	Number of Records	Direction	Distance (mi/ft)	Elev/Diff (ft)	Site	DB

IEPA ID: 0316605090
US EPA ID:
County: Cook
Source: Site Remediation Program Database Search (Site List) (as of 17 Apr 2025); Site Remediation Program Database Search (NFR Letters) (as of 10 Apr 2025)

Longitude: -87.684881
Latitude: 41.852281

Site Applicant / Consultant Information

RA Title: President
RA First Name: Gus
RA Last Name: Danos
RA Address1: 2208 Midwest Road
RA Address2: Suite 1N
RA City: Oak Brook, IL
RA Zip: 60523-1243
Consultant Contact: Gregory C. Weeks
RA Company: Comar Properties
Consultant Company: K-Plus Environmental

Received SA Date: 11/29/2006
PM ID: Jim Mergen
Foury Letter Date:
Active Site: No
Consultant Address1: 600 West Van Buren Street
Consultant Address2:
Consultant City: Chicago, IL
Consultant Zip: 60607

Letter Information (NFR)

NFR Site Name: Comar Properties
NFR Letter Date: 5/9/2007
Effective: True
NFR Recorded Date: 6/27/2007
Comp Focus: Focused
RA First Name: Gus
RA Last Name: Danos
RA Company: Comar Properties
RA Address1: 2208 Midwest Road
RA Address2: Suite 1N
RA City: Oak Brook, IL
RA Zip: 60523
Acres: 0.8800
Ordinance: No
ELUC GW Use Restrict: No
Groundwater Use Restriction: No
Highway Authority Agreement: No
Land Use: Residential or Industrial/Commercial

Indust Commercial: No
Worker Caution: No
Slab on Grade: No
BCT: No
Inst Control Other: No
Building Slab: No
Asphalt Used: No
Concrete Used: No
Clean Soil Three ft: No
Clean Soil Ten ft: No
Alternate Barrier: No
Other Barrier: No
ELUC Other: No

57	2 of 8	NW	0.16 / 870.36	598.23 / 1	Petes Produce 2330 W Cermak Chicago IL	UST

Facility No: 2035177
Facility Status: Does Not Exist
Fac Details Status: Does Not Exist
Fac Type Fac Details: None
Owner Name: Petes Produce
Facility URL: http://webapps.sfm.illinois.gov/ustsearch/Facility.aspx?ID=2035177

Facility Type: None
Owner Type:
Owner Status: Current Owner
County: Cook

Permit History Link: https://webapps.sfm.illinois.gov/USTPortal/Permit/FacilityPermitList/2035177

Tank Information

Tank No:	1	**Capacity:**	5000
UI No:		**Petroleum Use:**	Consumptive Use on Premises for Heating
Status:	Does Not Exist	**Product:**	Heating Oil
Removed Date:		**CERCLA Substance:**	
Install Date:		**Current Age:**	
Abandoned Date:		**Abandoned Material:**	
Last Used Date:		**Product Date:**	
Red Tag Issue Date:		**Fee Due:**	
CAS Code:		**Regulated Status:**	State
OSFM First Noti Dt:	7/28/1992		

Owner Summary

Owner No:	U0025001	**Owner Status:**	Current Owner
Owner Name:	Petes Produce	**Purchase Date:**	

Ownership History: https://webapps.sfm.illinois.gov/ustsearch/Ownership.aspx?ID=2035177

Owner Details

Owner Name:	Petes Produce	**Type Financial Resp:**	
Owner Status:	Current Owner	**Fin Resp Rpt Due:**	
Purchase Date:			

Owner Address: 5555 W North Ave Chicago, IL 99999

Facility Details

MFD Forms Status:		**Green Tag Decal:**	
MFD Permit Issue Dt:		**Green Tag Issue Date:**	
MFD Permit Exp Dt:		**Green Tag Exp Date:**	
Property Parcel:		**Motor Fuel Type:**	
Pending Nov:	No		

Status: Does Not Exist

Permit History Link: https://webapps.sfm.illinois.gov/USTPortal/Permit/FacilityPermitList/2035177

Motorfuel Dispensing Permit

Status: No Forms Found

Letter:

MFD Received Date:

MFD Name:

MFD City:

57	3 of 8	NW	0.16 / 870.36	598.23 / 1	PETE'S PRODUCE 2330 W CERMAK RD	TANKS CHICAGO

Map Key	Number of Records	Direction	Distance (mi/ft)	Elev/Diff (ft)	Site	DB
					CHICAGO IL	

Facility ID: 2330CER1950-02-17
Owner:
Data Source(s): HISTORIC DEPT. OF BUILDINGS

Detail(s)

Tank ID:
Installation Date: 02/17/1950
Removal Date:
Last Used Date:
Tank Type: UNDERGROUND STORAGE TANK
Tank Material:
Tank Construction:
Tank Product:
Tank Capacity:
Location: POINT (-87.68449551539543 41.85215123198964)
Comment: WORK BY: WATER TUBE BOILER & TANK; INSTALL 1-5.13 FUEL OIL FINAL 7/14/50 **Note: Many records provided by the department have a truncated [Comment] field.

Street No from: 2330
Street No to: 2330
Street Name: CERMAK
Street Type: RD
Direction: W
Latitude: 41.85215123198964
Longitude: -87.68449551539543

Map Key	Number of Records	Direction	Distance (mi/ft)	Elev/Diff (ft)	Site	DB
57	4 of 8	NW	0.16 / 870.36	598.23 / 1	PETE'S PRODUCE 2330 W CERMAK RD CHICAGO IL	TANKS CHICAGO

Facility ID: 2035177
Owner: See Environmental Permit Dataset
Data Source(s): DEPT. OF PUBLIC HEALTH

Detail(s)

Tank ID: 0001
Installation Date:
Removal Date:
Last Used Date:
Tank Type: UNDERGROUND STORAGE TANK
Tank Material:
Tank Construction:
Tank Product: HEATING OI
Tank Capacity: 5000
Location: POINT (-87.68449551539543 41.85215123198964)
Comment:

Street No from: 2330
Street No to: 2330
Street Name: CERMAK
Street Type: RD
Direction: W
Latitude: 41.85215123198964
Longitude: -87.68449551539543

Map Key	Number of Records	Direction	Distance (mi/ft)	Elev/Diff (ft)	Site	DB
57	5 of 8	NW	0.16 / 870.36	598.23 / 1	PETE'S PRODUCE 2330 W CERMAK RD CHICAGO IL	TANKS CHICAGO

Facility ID: 2330CER1989-10-23
Owner:
Data Source(s): HISTORIC DEPT. OF BUILDINGS

Map Key	Number of Records	Direction	Distance (mi/ft)	Elev/Diff (ft)	Site	DB

Detail(s)

Tank ID:		***Street No from:***	2330
Installation Date:	10/23/1989	***Street No to:***	2330
Removal Date:		***Street Name:***	CERMAK
Last Used Date:		***Street Type:***	RD
Tank Type:	UNDERGROUND STORAGE TANK	***Direction:***	W
Tank Material:		***Latitude:***	41.85215123198964
Tank Construction:		***Longitude:***	-87.68449551539543
Tank Product:			
Tank Capacity:			
Location:	POINT (-87.68449551539543 41.85215123198964)		
Comment:	WORK BY: J. F. HAULING; REMOVE 1-5K FUEL OIL FINAL 10/30/89 **Note: Many records provided by the department have a truncated [Comment] field.		

57	***6 of 8***	***NW***	***0.16 / 870.36***	***598.23 / 1***	***JAMES DREMONAS 2330 W CERMAK RD, CHICAGO, IL IL***	***PERMITS CHICAGO***

Application ID:	DOEAIR10115	***Application Type:***	AIR POLLUTION CONTROL PERMIT
Issue or Entry Date:	06/26/2002	***Application Subtype:***	EQUIPMENT INSTALLATION

CDPH Environmental Permit Details

Status:	CLOSED	***Street No to:***	
Applicant:		***Direction:***	W
Expiration Date:	12/23/2002	***Street Name:***	CERMAK
Data Source:	HISTORIC DEPT. OF ENVIRONMENT	***Street Type:***	RD
Street No from:	2330		
Location:	POINT (-87.68464 41.85218)		
Comment:			

QTY: 3.0 COMBUSTION EMISSION UNIT/ROOF TOP UNIT/ CARRIER,MODEL:48HD005/ MAXIMUM OUTPUT:96,500BTU**Note: Many records provided by the department have a truncated Comment field.

57	***7 of 8***	***NW***	***0.16 / 870.36***	***598.23 / 1***	***BANK OF AMERICA 2332 W CERMAK RD, CHICAGO, IL IL***	***PERMITS CHICAGO***

Application ID:	DOEAIR17996	***Application Type:***	AIR POLLUTION CONTROL PERMIT
Issue or Entry Date:	01/09/2006	***Application Subtype:***	EQUIPMENT INSTALLATION

CDPH Environmental Permit Details

Status:	CLOSED	***Street No to:***	
Applicant:	STEPHANIE LIEB	***Direction:***	W
Expiration Date:	07/08/2006	***Street Name:***	CERMAK
Data Source:	HISTORIC DEPT. OF ENVIRONMENT	***Street Type:***	RD
Street No from:	2332		
Location:	POINT (-87.68464 41.85218)		
Comment:			

QTY: 1.0 COMBUSTION EMISSION UNIT/ ROOF TOP UNIT/ AAON/ RM-010/ MAX OUTPUT: 145,000 BTU,QTY: 1.0 COMBUSTION EMISSION UNIT/ ROOF TOP UNIT/ AAON/RM-002/ MAX OUTPUT: 55,000 BTU,QTY: 1.0 COMBUSTION EMISSION UNIT/ ROOF TOP UNIT/ AAON/ RM-005/ MAX OUTPUT: 73,000 BTU,QTY: 1.0 COMBUSTION EMISSION UNIT/ ROOF TOP UNIT/ AAON/ RM-003/ MAX OUTPUT: 56,000 BTU**Note: Many records provided by the department have a truncated Comment field.

57	8 of 8	NW	0.16 / 870.36	598.23 / 1	Comar Properties - 170001687057 2330-2354 W Cermak Rd Chicago IL 60608	REM ASSESS

Note: Documents related to facilities in Illinois can be searched on the Illinois Environmental Protection Agency (IEPA) Document Explorer: https://external.epa.illinois.gov/DocumentExplorer

Data Source: IEPA Source Water Assessment Program (SWAP) & Mapping Tool (Map); IEPA Document Explorer - Facility/Site Search (Web) (as of 17 Mar 2025)

IEPA Document Explorer

Name: Comar Properties - 170001687057
Address: 2330-2354 W Cermak Rd
City: Chicago
State: IL
Zip Code: 60608

Details

Program ID: 0316605090
Total Pages: 383
Document Count: 10
Category: Site Remediation - Technical
Originating Bureau: Bureau of Land
Category URL: https://docuware67.illinois.gov/DocuWare/PlatformRO/WebClient/3/Integration?lc=VXNlcj1kd3B1YmxpY1xuUHdkPU4xbWRhJHRyYXRvclBANTU1&p=RLV&rl=ce728c9a-11c1-4ddf-9003-314169ab1943&tw=Results&q=W0lFUEFJRF09IjE3MDAwMTY4NzA1NyIgQU5EIFtDQVRFR09SWV09IjMxQSI1

IEPA Source Water Assessment Program (SWAP) & Mapping Tool

Name: Comar Properties
Location Addr 3: 2330-2354 W Cermak Rd
City Name: Chicago
State Code: IL
Postal Code: 60608

Details

Indicator: Yes
Site ID: 170001687057
System ID: 0316605090
RID: 1179300
Media Code: LAND
Revision Dt Time: 11/30/2006
Collection Dt: 01/31/2012
Interest Type: BOL
Latitude Measure: 41.852281
Longitude Measure: -87.684881
Point X: -87.68488099999996
Point Y: 41.85228100000006

Map Key	Number of Records	Direction	Distance (mi/ft)	Elev/Diff (ft)	Site	DB

Details

Indicator:	Yes	***Interest Type:***	VSRU
Site ID:	170001687057	***Latitude Measure:***	41.85228
System ID:	0316605090	***Longitude Measure:***	-87.68488
RID:	1208102	***Point X:***	-87.68487999999996
Media Code:	LAND	***Point Y:***	41.852280000000064
Revision Dt Time:	11/30/2006		
Collection Dt:	11/17/2008		

Map Key	Number of Records	Direction	Distance (mi/ft)	Elev/Diff (ft)	Site	DB
58	*1 of 3*	*S*	*0.16 / 870.67*	*595.89 / -1*	*25 OAKLEY LAND PARCEL 2235 W COULTER ST IL*	*PERMITS CHICAGO*

Application ID:	USTREM963960	***Application Type:***	UNDERGROUND STORAGE TANK
Issue or Entry Date:	06/08/2018	***Application Subtype:***	REMOVAL

CDPH Environmental Permit Details

Status:	OPEN	***Street No to:***	
Applicant:	25 OAKLEY LAND PARCEL	***Direction:***	W
Expiration Date:		***Street Name:***	COULTER
Data Source:	DEPT. OF PUBLIC HEALTH	***Street Type:***	ST
Street No from:	2235		
Location:	POINT (-87.68199 41.84706)		
Comment:			

{APPLICATION COMMENTS: [CONTRACTOR: MIDWEST REM ENTERPRISES INC.]}{TANKS: (FACILITY TANK ID: 2046649, APPLICATION TANK ID: 1, CAPACITY: 3000, MANUFACTURER: , PRODUCT: #2 HEATING, OUT OF SERVICE DATE: , , IN SERVICE? N)}**Note: Many records provided by the department have a truncated Comment field.

Map Key	Number of Records	Direction	Distance (mi/ft)	Elev/Diff (ft)	Site	DB
58	*2 of 3*	*S*	*0.16 / 870.67*	*595.89 / -1*	*25 Oakley Land Parcel, LLC 2237 West Coulter Street Chicago IL*	*UST*

Facility No:	2046649	***Facility Type:***	Residence (Non-Farm)
Facility Status:	Exempt	***Owner Type:***	Private
Fac Details Status:	Exempt	***Owner Status:***	Current Owner
Fac Type Fac Details:	Residence (Non-Farm)	***County:***	Cook
Owner Name:	25 Oakley Land Parcel, LLC		
Facility URL:	http://webapps.sfm.illinois.gov/ustsearch/Facility.aspx?ID=2046649		
Permit History Link:	https://webapps.sfm.illinois.gov/USTPortal/Permit/FacilityPermitList/2046649		

Tank Information

Tank No:	1	***Capacity:***	3000
UI No:		***Petroleum Use:***	
Status:	Removed	***Product:***	Heating Oil
Removed Date:	6/12/2018	***CERCLA Substance:***	
Install Date:		***Current Age:***	
Abandoned Date:		***Abandoned Material:***	

Map Key	Number of Records	Direction	Distance (mi/ft)	Elev/Diff (ft)	Site	DB

Last Used Date: 12/31/1973 **Product Date:**
Red Tag Issue Date: **Fee Due:** $0.00
CAS Code: **Regulated Status:** State
OSFM First Noti Dt:

Owner Summary

Owner No: U0039210 **Owner Status:** Current Owner
Owner Name: 25 Oakley Land Parcel, LLC **Purchase Date:**
Ownership History: https://webapps.sfm.illinois.gov/ustsearch/Ownership.aspx?ID=2046649

Owner Details

Owner Name: 25 Oakley Land Parcel, LLC **Type Financial Resp:**
Owner Status: Current Owner **Fin Resp Rpt Due:**
Purchase Date:
Owner Address: 3520 South Morgan Street Chicago, IL 60609

IEMA No

Permit No: 00710-2018REM **Inspection Date:** 6/12/2018
IEMA No: N/A **Inspection Type:** Removal Log
IEMA Link: https://public.iema.state.il.us/FOIAHazmatSearch/HazmatDetails.aspx

Facility Details

MFD Forms Status: **Green Tag Decal:**
MFD Permit Issue Dt: **Green Tag Issue Date:**
MFD Permit Exp Dt: **Green Tag Exp Date:**
Property Parcel: **Motor Fuel Type:**
Pending Nov: No
Status: Exempt
Permit History Link: https://webapps.sfm.illinois.gov/USTPortal/Permit/FacilityPermitList/2046649

Motorfuel Dispensing Permit

Status: No Forms Found
Letter:
MFD Received Date:
MFD Name:
MFD City:

58	3 of 3	S	0.16 / 870.67	595.89 / -1	25 Oakley Land Parcel, LLC 2237 West Coulter Street IL	PERMITS CHICAGO

Application ID: 00710-2018REM **Application Type:** UNDERGROUND STORAGE TANK
Issue or Entry Date: 06/08/2018 **Application Subtype:** REMOVAL

Map Key	Number of Records	Direction	Distance (mi/ft)	Elev/Diff (ft)	Site	DB

CDPH Environmental Permit Details

Status:	APPROVED / ISSUED	***Street No to:***	
Applicant:		***Direction:***	
Expiration Date:	12/10/2018	***Street Name:***	
Data Source:	OSFM	***Street Type:***	
Street No from:			
Location:	POINT (-87.63244999999995 41.884250000000065)		
Comment:			

Facility (Residence (Non-Farm); Exempt)**Note: Many records provided by the department have a truncated Comment field.

59	*1 of 1*	*WNW*	*0.17 / 872.14*	*598.48 / 2*	***CRYSTAL CONSTRUCTION 2215 S WESTERN AVE CHICAGO IL***	***TANKS CHICAGO***

Facility ID:	2215WES1991-12-19
Owner:	
Data Source(s):	HISTORIC DEPT. OF BUILDINGS

Detail(s)

Tank ID:		***Street No from:***	2215
Installation Date:	12/19/1991	***Street No to:***	2215
Removal Date:		***Street Name:***	WESTERN
Last Used Date:		***Street Type:***	AVE
Tank Type:	UNDERGROUND STORAGE TANK	***Direction:***	S
Tank Material:		***Latitude:***	41.851509230437955
Tank Construction:		***Longitude:***	-87.68547808018309
Tank Product:			
Tank Capacity:			
Location:	POINT (-87.68547808018309 41.851509230437955)		
Comment:	WORK BY: UNITED DETECTION; REMOVE 1-1K GAL GSLN TANK FINAL N/G **Note: Many records provided by the department have a truncated [Comment] field.		

60	*1 of 1*	*WNW*	*0.17 / 873.73*	*598.80 / 2*	***St Vincent Depaul 2235 S Western Chicago IL 60608***	***IEPA DOCS***

Note:	Documents related to facilities in Illinois can be searched on the Illinois Environmental Protection Agency (IEPA) Document Explorer: https://external.epa.illinois.gov/DocumentExplorer

IEPA Source Water Assessment Program (SWAP) & Mapping Tool

Name:	St Vincent Depaul
Location Addr 3:	2235 S Western
City Name:	Chicago
State Code:	IL
Postal Code:	60608

Map Key	Number of Records	Direction	Distance (mi/ft)	Elev/Diff (ft)	Site	DB

Details

Indicator:	No	***Latitude Measure:***	41.85117
Site ID:	170000252456	***Longitude Measure:***	-87.68546
System ID:	0316315035	***Point X:***	-87.68545999999998
Collection Dt:	12/30/2003	***Point Y:***	41.851170000000025
Revision Dt Time:	06/30/2003		
Interest Type:	BOL		
Media Code:	LAND		

61	*1 of 5*	*NW*	*0.17 / 875.18*	*598.47 / 2*	***GIANT AUTO SUPPLY 2337 W CERMAK CHICAGO IL 60608***	***RCRA VSQG***

Handler ID:	ILD984919514
Generator Status:	VSG
Recycler Activity?:	NO
Recycler Activity Note:	This facility has not been identified as a Recycler Facility from both the RCRA Handler and Biennial Report Modules.

Violation/Evaluation Summary

Note:	NO RECORDS: As of Jan 2025, there are no Compliance Monitoring and Enforcement (violation) records associated with this facility (EPA ID).

Handler Summary

Importer:	No	***Used Oil Transpor:***	No
Mixed Waste Gen:	No	***Used Oil Trans Fac:***	No
Transporter:	No	***Used Oil Processor:***	No
Transfer Facility:	No	***Used Oil Refiner:***	No
Recycler:	No	***Used Oil Burner:***	No
Onsite Burner Exem:	No	***Commercial TSD:***	No
Furnace Exemption:	No	***Recycl Nonstorage:***	No
Underground Injec:	No		
Used Oil Market Burner:	No		
Used Oil Spec Marketer:	No		

Additional Handler Summary Details

Source Type:	N	***NAIC 1:***	
Seq No:	1	***NAIC 2:***	
Non Notifier:		***NAIC 3:***	
Receive Date:	19930621	***NAIC 4:***	
Active Site:	H----	***State:***	IL
Land Type:	P	***Location Latitude:***	41.851989
In Handler Univ:	Y	***Location Longitude:***	-87.684723
In A Universe:	Y	***Loc GIS Primary:***	N
Gen Status:	VSG	***Loc GIS Origin:***	AG
Report Cycle:		***State District Owner:***	

Map Key	Number of Records	Direction	Distance (mi/ft)	Elev/Diff (ft)	Site	DB

Accessibility:		**State District:**	DESPLAINES
Region:	05		
Fed Waste Gen Owner:	HQ		
State Waste Generator Owner:			
State Waste Generator:			
Short Term Generator:	N		
Uni Waste:	N		
Universal Waste Dest Facility:	N		
Federal Universal Waste:	N		
As Federally Regulated Tsdf:	------		
As Converter Tsdf:	------		
As State Regulated Tsdf:	------		
As State Regulated Handler:	---		
Federal Indicator:	---		
Hsm:	N		
Subpart K:	----		
GPRA Permit:	N		
GPRA Renewal:	N		
Permit Renewal Wrkld:	------		
Permwrk ID:	------		
Perm Prog:	------		
Pcwrkld:	------		
Closwrkld:	------		
GPRA Ca:	N		
Cawrkld:	N		
Subjca Tsd Discretion:	N		
NCAPS:	N		
EC Indicator:	N		
Ca725 Indicator:	N		
Ca750 Indicator:	N		
Operating Tsdf:	------		
Full Enforcement:	------		
Snc:	N		
Unaddressed Snc:	N		
Addressed Snc:	N		
Snc With Comp Sched:	N		
Fa Required:	-----		
Hhandler Last Change:	20000915		
Recognized Trader Importer:	N		
Recognized Trader Exporter:	N		
Slab Importer:	N		
Slab Exporter:	N		
Manifest Broker:	N		
Subpart P:	N		
Contact Language:	EN		
Handler Name:	GIANT AUTO SUPPLY		
Location Street No:			
Location Street1:	2337 W CERMAK		
Location Street2:			
Location City:	CHICAGO		
Location State:	IL		

Location Zip:	60608
Location County Code:	IL031
Location County Name:	COOK
Location Country:	US
Contact Name:	WILLIAM LUDWIG
Contact Street No:	
Contact Street1:	2337 W CERMAK
Contact Street2:	
Contact City:	CHICAGO
Contact State:	IL
Contact Zip:	60608
Contact Country:	US
Contact Phone And Ext:	312-376-8777
Contact Fax:	
Contact Email Address:	
Contact Title:	
Owner Name:	WHITLOCK CORP
Owner Type:	P
Owner Seq:	1
Operator Name:	
Operator Type:	
Operator Seq:	
Public Notes:	

Hazardous Waste Handler Details

Seq No:	1
Receive Date:	19930621
Handler Name:	GIANT AUTO SUPPLY
Fed Waste Generator:	3
Generator Code Description:	Very Small Quantity Generator
Source Type:	Notification

Waste Code Details

Waste Code:	D001
Waste Code Desc:	IGNITABLE WASTE
Waste Code:	D008
Waste Code Desc:	LEAD

Owner/Operator Details

Owner/Operator Ind:	Current Owner	**Street No:**	
Type:	Private	**Street1:**	9A BRICK PLT RD
Name:	WHITLOCK CORP	**Street2:**	
Dt Became Current:		**City:**	SOUTH RIVER
Dt Ended Current:		**State:**	NJ

Map Key	Number of Records	Direction	Distance (mi/ft)	Elev/Diff (ft)	Site	DB

Phone: 908-390-9000 **Country:**
Source Type: Notification **Zip:** 08882

---

61 **2 of 5** **NW** **0.17 / 875.18** **598.47 / 2** **GIANT AUTO SUPPLY**
2337 W CERMAK
CHICAGO IL 60608-3811
FINDS/FRS

Registry ID: 110005926203
FIPS Code: 17031
HUC Code: 07120003
Site Type Name: STATIONARY
Location Description:
Supplemental Location:
Create Date: 01-MAR-00
Update Date: 26-JAN-12
Interest Types: STATE MASTER, VSQG
SIC Codes:
SIC Code Descriptions:
NAICS Codes:
NAICS Code Descriptions:
Conveyor: FRS-GEOCODE
Federal Facility Code:
Federal Agency Name:
Tribal Land Code:
Tribal Land Name:
Congressional Dist No: 04
Census Block Code: 170318413002000
EPA Region Code: 05
County Name: COOK
US/Mexico Border Ind:
Latitude: 41.85202
Longitude: -87.68483
Reference Point: ENTRANCE POINT OF A FACILITY OR STATION
Coord Collection Method: ADDRESS MATCHING-HOUSE NUMBER
Accuracy Value: 50
Datum: NAD83
Source:
Facility Detail Rprt URL: https://ofmpub.epa.gov/frs_public2/fii_query_detail.disp_program_facility?p_registry_id=110005926203
Program Acronyms:

ACES:170000307629, RCRAINFO:ILD984919514

---

61 **3 of 5** **NW** **0.17 / 875.18** **598.47 / 2** **CULLUM, TERRY**
2337 W CERMAK RD, CHICAGO, IL
IL
PERMITS
CHICAGO

Application ID: DOEAIR19432 **Application Type:** AIR POLLUTION CONTROL PERMIT
Issue or Entry Date: 09/14/2006 **Application Subtype:** EQUIPMENT INSTALLATION

CDPH Environmental Permit Details

Map Key	Number of Records	Direction	Distance (mi/ft)	Elev/Diff (ft)	Site	DB

Status: CLOSED
Applicant:
Expiration Date: 03/13/2007
Data Source: HISTORIC DEPT. OF ENVIRONMENT
Street No from: 2337
Location: POINT (-87.68473 41.85202)
Comment:
Street No to:
Direction: W
Street Name: CERMAK
Street Type: RD

QTY: 1.0 COMBUSTION EMISSION UNIT: RTU/ MAKE AND MODEL: CARRIER - 48 TMD 009/ MAXIMUM OUTPUT: 72,000 BTU/HR**Note: Many records provided by the department have a truncated Comment field.

---

61 | ***4 of 5*** | ***NW*** | ***0.17 / 875.18*** | ***598.47 / 2*** | ***PIZZA HUT OF AMERICA 2337 W CERMAK RD, CHICAGO, IL IL*** | ***PERMITS CHICAGO***

Application ID: DOEAIR11632
Issue or Entry Date: 07/07/2003
Application Type: AIR POLLUTION CONTROL PERMIT
Application Subtype: EQUIPMENT INSTALLATION

CDPH Environmental Permit Details

Status: CLOSED
Applicant:
Expiration Date: 01/03/2004
Data Source: HISTORIC DEPT. OF ENVIRONMENT
Street No from: 2337
Location: POINT (-87.68473 41.85202)
Comment:
Street No to:
Direction: W
Street Name: CERMAK
Street Type: RD

QTY: 1.0 COMBUSTION EMISSION UNIT/ROOF TOP UNIT/ TRANE/MODEL:YCD120C3M/ MAXIMUM OUTPUT:166,000 BTU,QTY: 2.0 FOOD PREPARATION UNIT/EXHAUST HOOD/ MODEL:MIDDLE BY MARSHALL PS570/ DIMENSIONS:62"X94"/14 GAUGE BLACK IRON,QTY: 1.0 COMBUSTION EMISSION UNIT/WATER HEATER/ A.O.SMITH/MODEL:BTH-120/ MAXIMUM OUTPUT:96,000 BTU,QTY: 1.0 COMBUSTION EMISSION UNIT/ROOF TOP UNIT/ TRANE/MODEL:YSC036A3M/ MAXIMUM OUTPUT:64,000 BTU**Note: Many records provided by the department have a truncated Comment field.

---

61 | ***5 of 5*** | ***NW*** | ***0.17 / 875.18*** | ***598.47 / 2*** | ***Giant Auto Supply 2337 W Cermak Chicago IL 60608*** | ***IEPA DOCS***

Note: Documents related to facilities in Illinois can be searched on the Illinois Environmental Protection Agency (IEPA) Document Explorer: https://external.epa.illinois.gov/DocumentExplorer

IEPA Source Water Assessment Program (SWAP) & Mapping Tool

Name: Giant Auto Supply
Location Addr 3: 2337 W Cermak
City Name: Chicago
State Code: IL
Postal Code: 60608

Details

Map Key	Number of Records	Direction	Distance (mi/ft)	Elev/Diff (ft)	Site	DB

Indicator:	No	**Latitude Measure:**	41.85188
Site ID:	170000307629	**Longitude Measure:**	-87.684
System ID:	0316315109	**Point X:**	-87.68399999999997
Collection Dt:	12/30/2003	**Point Y:**	41.85188000000005
Revision Dt Time:	06/30/2003		
Interest Type:	BOL		
Media Code:	LAND		

Map Key	Number of Records	Direction	Distance (mi/ft)	Elev/Diff (ft)	Site	DB
62	1 of 1	WNW	0.17 / 886.96	598.69 / 2	EITHER CHIC.NW OR CONRAIL 22ND. ST. & WESTERN AVE. CHICAGO IL	SPILLS

Incident No:	931348	**County:**	COOK
Date/Time Occurred:	05/21/93 0400	**Latitude:**	
Media Release:		**Longutude:**	
Facility Manager:			
Fac Manager Phone:			
Responsible Party Street:			
Area Involved:	RAIL		
Milepost:			
Section:			
Township:			
Range:			

Hazardous Materials Incident Report

Incident Report Dt:	5/21/1993 4:45:00 AM	**County:**	COOK
Data Input Status:	CLOSED	**Entered by:**	
LUST?:		**Date Entered:**	
Hazmat Incident Type:	LEAK		
Caller:	RANDAL MORRIS		
Caller Represents:	CHICAGO NORTHWESTERN RR		
Street Address:	22ND. ST. & WESTERN AVE.		
City:	CHICAGO		
URL:	https://public.iema.state.il.us/FOIAHazmatSearch/HazmatDetails.aspx?RptNum=931348		
Narrative:			

NOTE: CONRAIL OWNS THE TRACKS.

Follow Up Information:

Materials Involved

Name:	DIESEL FUEL
Type:	UNKNOWN
CHRIS CODE:	
CAS No:	
UN/NA No:	
Container Type:	OTHER: FUEL TANK ON ENGINE
Container Size:	OTHER: FUEL TANK ON ENGINE

Map Key	Number of Records	Direction	Distance (mi/ft)	Elev/Diff (ft)	Site	DB

Amount Released:	APPROX. 2,200 GALS.
Rate of Release Min:	
Duration of Release:	
Cause of Release:	RAIL PUNCTURED TANK
Est Spill Extent:	
Spill Extent Units:	
Date/Time Inc Occur:	05/21/93 0400
Unknown Occurr:	
Date/Time Discov:	05/21/93 0400
Unknown Discovered:	
Where Taken:	
On Scene Contact:	
No of People Evacuat:	
A 302(a) Extremely Haz Sub?:	
A RCRA Hazardous Waste?:	
A RCRA Regulated Facility?:	
Proper Safety Precautions:	
State Agency Assistance:	
Containment/Cleanup Plans:	

Map Key	Number of Records	Direction	Distance (mi/ft)	Elev/Diff (ft)	Site	DB
63	1 of 1	W	0.17 / 896.49	599.59 / 3	CHARTERED ENTERPRISES, LLC 2407 W 23RD ST, CHICAGO, IL IL	PERMITS CHICAGO

Application ID:	DOEAIR25478	**Application Type:**	AIR POLLUTION CONTROL PERMIT
Issue or Entry Date:	10/27/2009	**Application Subtype:**	EQUIPMENT INSTALLATION

CDPH Environmental Permit Details

Status:	CLOSED	**Street No to:**	
Applicant:		**Direction:**	W
Expiration Date:	04/25/2010	**Street Name:**	23RD
Data Source:	HISTORIC DEPT. OF ENVIRONMENT	**Street Type:**	ST
Street No from:	2407		
Location:	POINT (-87.68589 41.85006)		
Comment:			

QTY: 1.0 ARCHITECTURAL SURFACE CLEANING: CHEM WASH/ DUST SUPPRESSION METHOD: TARPS/WETTING/ PERMIT EXPIRES: 12/30/09**Note: Many records provided by the department have a truncated Comment field.

Map Key	Number of Records	Direction	Distance (mi/ft)	Elev/Diff (ft)	Site	DB
64	1 of 7	WSW	0.17 / 896.99	598.46 / 2	Motor Works Service Ctr. 2401 South Western Avenue Chicago IL 60608	LUST

Incident No:	20000133	**LPC No:**	0316315207
Incidents ID:	107	**IEMA Date:**	01/25/2000
NFR Date:		**Regulation:**	732
Gasoline:	True	**C 20 Day Report Date:**	
Unleaded:	False	**C 45 Day Report Date:**	
Diesel:	False	**NFR Recorded Date:**	
Fuel Oil:	False	**Pre 74 Date:**	
Jet Fuel:	False	**Proj Manager Phone:**	

Map Key	Number of Records	Direction	Distance (mi/ft)	Elev/Diff (ft)	Site	DB

Used Oil:	True	**Proj Mngr First Nm:**	Sam
Non Petroleum Prod:	False	**Proj Mngr Last Nm:**	Hale
Other Petroleum:	True	**Proj Manager Email:**	
Non LUST Date:		**Site County:**	Cook
Non LUST Letter Dt:			
Heating Oil Letter Date:			
Free Product Discovery Date:			
Primary Resp Party Name:	Motor Works Service Ctr.		
Primary Resp Party Address:	2401 South Western Avenue		
Primary Resp Party City:	Chicago		
Primary Resp Party State:	IL		
Primary Resp Party ZIP:	60608		
Primary Resp Party Phone:	7732548288		
Primary Resp Party Contact:	Brian Cusack		

Map Key	Number of Records	Direction	Distance (mi/ft)	Elev/Diff (ft)	Site	DB
64	2 of 7	WSW	0.17 / 896.99	598.46 / 2	Motorworks Ser Ctr Inc 2401 S Western Chicago IL	UST

Facility No:	2017923	**Facility Type:**	Other
Facility Status:	Closed	**Owner Type:**	
Fac Details Status:	Closed	**Owner Status:**	Current Owner
Fac Type Fac Details:	Other	**County:**	Cook
Owner Name:	Motorworks Ser Ctr Inc		
Facility URL:	http://webapps.sfm.illinois.gov/ustsearch/Facility.aspx?ID=2017923		
Permit History Link:	https://webapps.sfm.illinois.gov/USTPortal/Permit/FacilityPermitList/2017923		

Tank Information

Tank No:	3	**Capacity:**	1000
Ul No:		**Petroleum Use:**	
Status:	Removed	**Product:**	Kerosene
Removed Date:	1/24/2000	**CERCLA Substance:**	
Install Date:		**Current Age:**	
Abandoned Date:		**Abandoned Material:**	
Last Used Date:	12/31/1973	**Product Date:**	
Red Tag Issue Date:		**Fee Due:**	
CAS Code:		**Regulated Status:**	Exempt
OSFM First Noti Dt:			

Tank Information

Tank No:	1	**Capacity:**	6000
Ul No:		**Petroleum Use:**	
Status:	Removed	**Product:**	Gasoline
Removed Date:	1/24/2000	**CERCLA Substance:**	
Install Date:		**Current Age:**	42
Abandoned Date:		**Abandoned Material:**	
Last Used Date:	1/1/1988	**Product Date:**	

Red Tag Issue Date:		**Fee Due:**	
CAS Code:		**Regulated Status:**	Federal
OSFM First Noti Dt:	4/9/1986		

Tank Information

Tank No:	2	**Capacity:**	5000
UI No:		**Petroleum Use:**	
Status:	Removed	**Product:**	Gasoline
Removed Date:	1/24/2000	**CERCLA Substance:**	
Install Date:		**Current Age:**	42
Abandoned Date:		**Abandoned Material:**	
Last Used Date:	1/1/1988	**Product Date:**	
Red Tag Issue Date:		**Fee Due:**	
CAS Code:		**Regulated Status:**	Federal
OSFM First Noti Dt:	4/9/1986		

Tank Information

Tank No:	4	**Capacity:**	500
UI No:		**Petroleum Use:**	
Status:	Removed	**Product:**	Used Oil
Removed Date:	1/24/2000	**CERCLA Substance:**	
Install Date:		**Current Age:**	
Abandoned Date:		**Abandoned Material:**	
Last Used Date:	12/31/1973	**Product Date:**	
Red Tag Issue Date:		**Fee Due:**	
CAS Code:		**Regulated Status:**	Exempt
OSFM First Noti Dt:			

Owner Summary

Owner No:	U0010655	**Owner Status:**	Current Owner
Owner Name:	Motorworks Ser Ctr Inc	**Purchase Date:**	
Ownership History:	https://webapps.sfm.illinois.gov/ustsearch/Ownership.aspx?ID=2017923		

Owner Details

Owner Name:	Motorworks Ser Ctr Inc	**Type Financial Resp:**	
Owner Status:	Current Owner	**Fin Resp Rpt Due:**	
Purchase Date:			
Owner Address:	2401 S Western Chicago, IL 60608		

IEMA No

Permit No:	105346	**Inspection Date:**	1/24/2000
IEMA No:	00-0133	**Inspection Type:**	Removal Log
IEMA Link:	https://public.iema.state.il.us/FOIAHazmatSearch/HazmatDetails.aspx		

Map Key	Number of Records	Direction	Distance (mi/ft)	Elev/Diff (ft)	Site	DB

Facility Details

MFD Forms Status:		***Green Tag Decal:***	
MFD Permit Issue Dt:		***Green Tag Issue Date:***	
MFD Permit Exp Dt:		***Green Tag Exp Date:***	
Property Parcel:		***Motor Fuel Type:***	
Pending Nov:	No		
Status:	Closed		
Permit History Link:	https://webapps.sfm.illinois.gov/USTPortal/Permit/FacilityPermitList/2017923		

Motorfuel Dispensing Permit

Status:	No Forms Found
Letter:	
MFD Received Date:	
MFD Name:	
MFD City:	

Map Key	Number of Records	Direction	Distance (mi/ft)	Elev/Diff (ft)	Site	DB
64	3 of 7	WSW	0.17 / 896.99	598.46 / 2	MOTOR WORKS SERVICE CENTER 2401 S. WESTERN AVE. CHICAGO IL	SPILLS

Incident No:	20000133	***County:***	COOK
Date/Time Occurred:	1/25/2000 9:45:00 AM	***Latitude:***	
Media Release:		***Longutude:***	
Facility Manager:			
Fac Manager Phone:			
Responsible Party Street:			
Area Involved:	FIXED FACILITY		
Milepost:			
Section:			
Township:			
Range:			

Hazardous Materials Incident Report

Incident Report Dt:	1/25/2000 9:45:00 AM	***County:***	COOK
Data Input Status:	CLOSED	***Entered by:***	
LUST?:		***Date Entered:***	
Hazmat Incident Type:	LEAK OR SPILL		
Caller:	BRIAN CUSACK		
Caller Represents:	MOTOR WORKS SER. CTR.		
Street Address:	2401 S. WESTERN AVE.		
City:	CHICAGO		
URL:	https://public.iema.state.il.us/FOIAHazmatSearch/HazmatDetails.aspx?RptNum=20000133		
Narrative:			

Follow Up Information:

Materials Involved

Name:	GASOLINE, KEROSENE & WASTE OIL
Type:	UNKNOWN
CHRIS CODE:	
CAS No:	
UN/NA No:	
Container Type:	UNDERGROUND TANK
Container Size:	UNDERGROUND TANK
Amount Released:	UNKNOWN
Rate of Release Min:	
Duration of Release:	
Cause of Release:	LUST
Est Spill Extent:	
Spill Extent Units:	
Date/Time Inc Occur:	
Unknown Occurr:	
Date/Time Discov:	01/24/2000 1400
Unknown Discovered:	
Where Taken:	-0-
On Scene Contact:	
No of People Evacuat:	-0-
A 302(a) Extremely Haz Sub?:	
A RCRA Hazardous Waste?:	
A RCRA Regulated Facility?:	
Proper Safety Precautions:	NO
State Agency Assistance:	
Containment/Cleanup Plans:	

64	*4 of 7*	*WSW*	*0.17 / 896.99*	*598.46 / 2*	***SHELL OIL*** ***2401 S WESTERN AVE*** ***CHICAGO IL***	***TANKS CHICAGO***

Facility ID:	2401WES1954-06-01
Owner:	
Data Source(s):	HISTORIC DEPT. OF BUILDINGS

Detail(s)

Tank ID:		***Street No from:***	2401
Installation Date:	06/01/1954	***Street No to:***	2401
Removal Date:		***Street Name:***	WESTERN
Last Used Date:		***Street Type:***	AVE
Tank Type:	UNDERGROUND STORAGE TANK	***Direction:***	S
Tank Material:		***Latitude:***	41.84835625703444
Tank Construction:		***Longitude:***	-87.68538837490499
Tank Product:			
Tank Capacity:			

Map Key	Number of Records	Direction	Distance (mi/ft)	Elev/Diff (ft)	Site	DB

Location: POINT (-87.68538837490499 41.84835625703444)
Comment: WORK BY: SMIDDY HEATING; INSTALL 1-2K & 1-3K GSLN,1-1K F.O. & 1-550 W.O. FIN 10/25/54 **Note: Many records provided by the department have a truncated [Comment] field.

64	5 of 7	WSW	0.17 / 896.99	598.46 / 2	SHELL OIL 2401 S WESTERN AVE CHICAGO IL	TANKS CHICAGO

Facility ID: 2401WES1966-02-23
Owner:
Data Source(s): HISTORIC DEPT. OF BUILDINGS

Detail(s)

Tank ID:		**Street No from:**	2401
Installation Date:	02/23/1966	**Street No to:**	2401
Removal Date:		**Street Name:**	WESTERN
Last Used Date:		**Street Type:**	AVE
Tank Type:	UNDERGROUND STORAGE TANK	**Direction:**	S
Tank Material:		**Latitude:**	41.84835625703444
Tank Construction:		**Longitude:**	-87.68538837490499
Tank Product:			
Tank Capacity:			

Location: POINT (-87.68538837490499 41.84835625703444)
Comment: WORK BY: H & H TANK; REMOVE 1-5K & 1-6K GAL GSLN TKS FINAL 4/12/66 **Note: Many records provided by the department have a truncated [Comment] field.

64	6 of 7	WSW	0.17 / 896.99	598.46 / 2	Johnnys Auto Sales - 170000521601 2401 S Western Ave Chicago IL 60608	LUST DOCUMENT

Site ID (Map):	170000521601	**Orig Bureau (Web):**	Bureau of Land
System ID (Map):	0316315207	**City (Web):**	Chicago
Program ID (Web):	0316315207	**State (Web):**	IL
Interest Type (Map):	LUST	**Zip (Web):**	60608
Media Code (Map):	LAND	**City (Map):**	Chicago
Category (Web):	Leaking UST Technical	**State (Map):**	IL
Doc Indicator (Map):	Yes	**Zip (Map):**	60608
Doc Count (Web):	5	**Latitude (Map):**	41.84846
Total Pages (Web):	11	**Longitude (Map):**	-87.68546
Rev Dt Time (Map):	11/28/2005	**X (Map):**	-87.68545999999998
Collection Date (Map):	01/01/2001	**Y (Map):**	41.848460000000046

Name (Web): Johnnys Auto Sales - 170000521601
Address (Web): 2401 S Western Ave
Name (Map): Johnnys Auto Sales
Address (Map): 2401 S Western Ave
Category URL (Web): https://docuware67.illinois.gov/DocuWare/PlatformRO/WebClient/3/Integration?lc=VXNlcj1kd3B1YmxpY1xuUHdkPU4xbWRhJHRyYXRvclBANTU1&p=RLV&rl=ce728c9a-11c1-4ddf-9003-314169ab1943&tw=Results&q=W0lFUEFJRF09IjE3MDAwMDUyMTYwMSIgQU5EIFtDQVRFR09SWV09IjIxQSI1
Data Source: IEPA Source Water Assessment Program (SWAP) & Mapping Tool (Map); IEPA Document Explorer - Facility/Site Search (Web) (as of 17 Mar 2025)
Note: Documents related to facilities in Illinois can be searched on the Illinois Environmental Protection Agency (IEPA)

Map Key	Number of Records	Direction	Distance (mi/ft)	Elev/Diff (ft)	Site	DB
64	7 of 7	WSW	0.17 / 896.99	598.46 / 2	Johnnys Auto Sales 2401 S Western Ave Chicago IL 60608	IEPA DOCS

Note: Documents related to facilities in Illinois can be searched on the Illinois Environmental Protection Agency (IEPA) Document Explorer: https://external.epa.illinois.gov/DocumentExplorer

IEPA Source Water Assessment Program (SWAP) & Mapping Tool

Name: Johnnys Auto Sales
Location Addr 3: 2401 S Western Ave
City Name: Chicago
State Code: IL
Postal Code: 60608

Details

Indicator: Yes
Site ID: 170000521601
System ID: 0316315207
Collection Dt: 08/01/2001
Revision Dt Time: 11/28/2005
Interest Type: BOL
Media Code: LAND
Latitude Measure: 41.84846
Longitude Measure: -87.68546
Point X: -87.68545999999998
Point Y: 41.848460000000046

Map Key	Number of Records	Direction	Distance (mi/ft)	Elev/Diff (ft)	Site	DB
65	1 of 4	NW	0.17 / 901.11	598.14 / 1	PICKARD JOSIAH L SCHOOL 2301 W 21ST PL CHICAGO IL 60608	RCRA SQG

Handler ID: IL0000917302
Generator Status: SQG
Recycler Activity?: NO
Recycler Activity Note: This facility has not been identified as a Recycler Facility from both the RCRA Handler and Biennial Report Modules.

Violation/Evaluation Summary

Note: NO RECORDS: As of Jan 2025, there are no Compliance Monitoring and Enforcement (violation) records associated with this facility (EPA ID).

Handler Summary

Importer: No
Mixed Waste Gen: No
Transporter: No
Transfer Facility: No
Recycler: No
Onsite Burner Exem: No
Used Oil Transpor: No
Used Oil Trans Fac: No
Used Oil Processor: No
Used Oil Refiner: No
Used Oil Burner: No
Commercial TSD: No

Furnace Exemption:	No	**Recycl Nonstorage:**	No
Underground Injec:	No		
Used Oil Market Burner:	No		
Used Oil Spec Marketer:	No		

Additional Handler Summary Details

Source Type:	I	**NAIC 1:**	
Seq No:	1	**NAIC 2:**	
Non Notifier:		**NAIC 3:**	
Receive Date:	20090730	**NAIC 4:**	
Active Site:	H----	**State:**	IL
Land Type:	D	**Location Latitude:**	41.852956
In Handler Univ:	Y	**Location Longitude:**	-87.683519
In A Universe:	Y	**Loc GIS Primary:**	N
Gen Status:	SQG	**Loc GIS Origin:**	AG
Report Cycle:		**State District Owner:**	
Accessibility:		**State District:**	DESPLAINES
Region:	05		
Fed Waste Gen Owner:	HQ		
State Waste Generator Owner:			
State Waste Generator:			
Short Term Generator:	N		
Uni Waste:	N		
Universal Waste Dest Facility:	N		
Federal Universal Waste:	N		
As Federally Regulated Tsdf:	------		
As Converter Tsdf:	------		
As State Regulated Tsdf:	------		
As State Regulated Handler:	---		
Federal Indicator:	---		
Hsm:	N		
Subpart K:	----		
GPRA Permit:	N		
GPRA Renewal:	N		
Permit Renewal Wrkld:	------		
Permwrk ID:	------		
Perm Prog:	------		
Pcwrkld:	------		
Closwrkld:	------		
GPRA Ca:	N		
Cawrkld:	N		
Subjca Tsd Discretion:	N		
NCAPS:	N		
EC Indicator:	N		
Ca725 Indicator:	N		
Ca750 Indicator:	N		
Operating Tsdf:	------		
Full Enforcement:	------		
Snc:	N		

Unaddressed Snc:	N
Addressed Snc:	N
Snc With Comp Sched:	N
Fa Required:	-----
Hhandler Last Change:	20090730
Recognized Trader Importer:	N
Recognized Trader Exporter:	N
Slab Importer:	N
Slab Exporter:	N
Manifest Broker:	N
Subpart P:	N
Contact Language:	EN
Handler Name:	PICKARD JOSIAH L SCHOOL
Location Street No:	
Location Street1:	2301 W 21ST PL
Location Street2:	
Location City:	CHICAGO
Location State:	IL
Location Zip:	60608
Location County Code:	IL031
Location County Name:	COOK
Location Country:	US
Contact Name:	RONALD BIEBLE
Contact Street No:	
Contact Street1:	1 S 660 MIDWEST RD
Contact Street2:	
Contact City:	OAKBROOK TERRACE
Contact State:	IL
Contact Zip:	60181
Contact Country:	US
Contact Phone And Ext:	708-261-1100
Contact Fax:	
Contact Email Address:	
Contact Title:	
Owner Name:	PUBLIC BLDG COMMISSION OF CHICAGO
Owner Type:	M
Owner Seq:	1
Operator Name:	
Operator Type:	
Operator Seq:	
Public Notes:	

Hazardous Waste Handler Details

Seq No:	1
Receive Date:	19941028
Handler Name:	PICKARD JOSIAH L SCHOOL
Fed Waste Generator:	2
Generator Code Description:	Small Quantity Generator
Source Type:	Notification

Waste Code Details

Waste Code: D000
Waste Code Desc: DESCRIPTION

Waste Code: D003
Waste Code Desc: REACTIVE WASTE

Waste Code: D008
Waste Code Desc: LEAD

Hazardous Waste Handler Details

Seq No: 1
Receive Date: 20090730
Handler Name: PICKARD JOSIAH L SCHOOL
Fed Waste Generator: 2
Generator Code Description: Small Quantity Generator
Source Type: Implementer

Waste Code Details

Waste Code: D000
Waste Code Desc: DESCRIPTION

Waste Code: D003
Waste Code Desc: REACTIVE WASTE

Waste Code: D008
Waste Code Desc: LEAD

Owner/Operator Details

Owner/Operator Ind: Current Owner
Type: Municipal
Name: PUBLIC BLDG COMMISSION OF CHICAGO
Dt Became Current:
Dt Ended Current:
Phone: 312-744-3050
Source Type: Implementer
Street No:
Street1: RICHARD J DALEY CTR
Street2:
City: CHICAGO
State: IL
Country:
Zip: 60602

Owner/Operator Ind: Current Owner
Type: Municipal
Name: PUBLIC BLDG COMMISSION OF CHICAGO
Dt Became Current:
Dt Ended Current:
Phone: 312-744-3050
Street No:
Street1: RICHARD J DALEY CTR
Street2:
City: CHICAGO
State: IL
Country:

Map Key	Number of Records	Direction	Distance (mi/ft)	Elev/Diff (ft)	Site	DB

Source Type: Notification **Zip:** 60602

Historical Handler Details

Receive Dt: 19941028
Generator Code Description: Small Quantity Generator
Handler Name: PICKARD JOSIAH L SCHOOL

---

65 **2 of 4** **NW** **0.17 / 901.11** **598.14 / 1** **JOSIAH L PICKARD SCHOOL**
2301 W 21ST PL
CHICAGO IL 60608
FINDS/FRS

Registry ID: 110005806002
FIPS Code: 17031
HUC Code: 07120003
Site Type Name: STATIONARY
Location Description:
Supplemental Location:
Create Date: 01-MAR-00
Update Date: 26-JAN-12
Interest Types: SQG, STATE MASTER
SIC Codes:
SIC Code Descriptions:
NAICS Codes:
NAICS Code Descriptions:
Conveyor: FRS-GEOCODE
Federal Facility Code:
Federal Agency Name:
Tribal Land Code:
Tribal Land Name:
Congressional Dist No: 04
Census Block Code: 170318412002035
EPA Region Code: 05
County Name: COOK
US/Mexico Border Ind:
Latitude: 41.85298
Longitude: -87.68384
Reference Point: CENTER OF A FACILITY OR STATION
Coord Collection Method: ADDRESS MATCHING-HOUSE NUMBER
Accuracy Value: 30
Datum: NAD83
Source:
Facility Detail Rprt URL: https://ofmpub.epa.gov/frs_public2/fii_query_detail.disp_program_facility?p_registry_id=110005806002
Program Acronyms:

ACES:170000204874, RCRAINFO:IL0000917302

---

65 **3 of 4** **NW** **0.17 / 901.11** **598.14 / 1** **JOSIAH PICKARD PUBLIC SCHOOL**
2301 W 21ST PL
PERMITS CHICAGO

Map Key	Number of Records	Direction	Distance (mi/ft)	Elev/Diff (ft)	Site	DB
					IL	

Application ID: ENVAIR1014419
Issue or Entry Date: 10/09/2018
Application Type: AIR POLLUTION CONTROL PERMIT
Application Subtype: ARCHITECTURAL SURFACE CLEANING

CDPH Environmental Permit Details

Status: CLOSED
Applicant: I W & G INC
Expiration Date:
Data Source: DEPT. OF PUBLIC HEALTH
Street No from: 2301
Location: POINT (-87.68352 41.85299)
Comment:
Street No to:
Direction: W
Street Name: 21ST
Street Type: PL

CHEMICAL WASH EXTERIOR FACADE**Note: Many records provided by the department have a truncated Comment field.

65	4 of 4	NW	0.17 / 901.11	598.14 / 1	**Josiah L Pickard School** **2301 W 21st Pl** **Chicago IL 60608**	IEPA DOCS

Note: Documents related to facilities in Illinois can be searched on the Illinois Environmental Protection Agency (IEPA) Document Explorer: https://external.epa.illinois.gov/DocumentExplorer

IEPA Source Water Assessment Program (SWAP) & Mapping Tool

Name: Josiah L Pickard School
Location Addr 3: 2301 W 21st Pl
City Name: Chicago
State Code: IL
Postal Code: 60608

Details

Indicator: No
Site ID: 170000204874
System ID: 0316286288
Collection Dt: 12/30/2003
Revision Dt Time: 06/30/2003
Interest Type: BOL
Media Code: LAND
Latitude Measure: 41.85278
Longitude Measure: -87.68324
Point X: -87.68323999999996
Point Y: 41.85278000000005

66	1 of 1	NW	0.17 / 906.56	598.48 / 2	**SAM PATEL** **2352 W CERMAK RD, CHICAGO, IL** **IL**	PERMITS CHICAGO

Application ID: DOEAIR13721
Issue or Entry Date: 11/26/2003
Application Type: AIR POLLUTION CONTROL PERMIT
Application Subtype: EQUIPMENT INSTALLATION

CDPH Environmental Permit Details

Map Key	Number of Records	Direction	Distance (mi/ft)	Elev/Diff (ft)	Site	DB

Status: CLOSED
Applicant:
Expiration Date: 05/24/2004
Data Source: HISTORIC DEPT. OF ENVIRONMENT
Street No from: 2352
Location: POINT (-87.685 41.85218)
Comment:

Street No to:
Direction: W
Street Name: CERMAK
Street Type: RD

QTY: 1.0 COMBUSTION EMISSION UNIT/ROOF TOP UNIT/ TRANE/MODEL:YSC060A3EHA/ MAXIMUM OUTPUT:80,000 BTU**Note: Many records provided by the department have a truncated Comment field.

67	1 of 2	NE	0.17 / 909.02	596.83 / 0	WOOLWORTH 31630 2118 W CERMAK RD CHICAGO IL 60608	FINDS/FRS

Registry ID: 110018207723
FIPS Code: 17031
HUC Code: 07120003
Site Type Name: STATIONARY
Location Description:
Supplemental Location:
Create Date: 19-OCT-04
Update Date: 17-MAR-06
Interest Types: STATE MASTER
SIC Codes:
SIC Code Descriptions:
NAICS Codes:
NAICS Code Descriptions:
Conveyor: FRS-GEOCODE
Federal Facility Code:
Federal Agency Name:
Tribal Land Code:
Tribal Land Name:
Congressional Dist No: 04
Census Block Code: 170318413001000
EPA Region Code: 05
County Name: COOK
US/Mexico Border Ind:
Latitude: 41.85212
Longitude: -87.67929
Reference Point: CENTER OF A FACILITY OR STATION
Coord Collection Method: ADDRESS MATCHING-HOUSE NUMBER
Accuracy Value: 30
Datum: NAD83
Source:
Facility Detail Rprt URL: https://ofmpub.epa.gov/frs_public2/fii_query_detail.disp_program_facility?p_registry_id=110018207723
Program Acronyms:

ACES:170000521335

Map Key	Number of Records	Direction	Distance (mi/ft)	Elev/Diff (ft)	Site	DB
67	2 of 2	NE	0.17 / 909.02	596.83 / 0	Woolworth 31630 2118 W Cermak Rd Chicago IL 60608	IEPA DOCS

Note: Documents related to facilities in Illinois can be searched on the Illinois Environmental Protection Agency (IEPA) Document Explorer: https://external.epa.illinois.gov/DocumentExplorer

IEPA Source Water Assessment Program (SWAP) & Mapping Tool

Name: Woolworth 31630
Location Addr 3: 2118 W Cermak Rd
City Name: Chicago
State Code: IL
Postal Code: 60608

Details

Indicator: No
Site ID: 170000521335
System ID: 0316315168
Collection Dt: 12/30/2003
Revision Dt Time: 06/30/2003
Interest Type: BOL
Media Code: LAND
Latitude Measure: 41.85222
Longitude Measure: -87.67874
Point X: -87.67873999999995
Point Y: 41.852220000000045

Map Key	Number of Records	Direction	Distance (mi/ft)	Elev/Diff (ft)	Site	DB
68	1 of 2	NW	0.17 / 910.59	598.48 / 2	SANJ RHATAU 2356 W CERMAK RD, CHICAGO, IL IL	PERMITS CHICAGO

Application ID: DOEAIR18746
Issue or Entry Date: 05/19/2006
Application Type: AIR POLLUTION CONTROL PERMIT
Application Subtype: EQUIPMENT INSTALLATION

CDPH Environmental Permit Details

Status: CLOSED
Applicant:
Expiration Date: 11/15/2006
Data Source: HISTORIC DEPT. OF ENVIRONMENT
Street No from: 2356
Location: POINT (-87.68502 41.85201)
Comment:
Street No to:
Direction: W
Street Name: CERMAK
Street Type: RD

QTY: 1.0 COMBUSTION EMISSION UNIT/ WATER HEATER/ RHEEM/ G7575/ MAX OUTPUT: 75,000 BTU**Note: Many records provided by the department have a truncated Comment field.

Map Key	Number of Records	Direction	Distance (mi/ft)	Elev/Diff (ft)	Site	DB
68	2 of 2	NW	0.17 / 910.59	598.48 / 2	DUNKIN DONUTS 2356 W CERMAK RD, CHICAGO, IL IL	PERMITS CHICAGO

Application ID: DOEAIR18747
Issue or Entry Date: 05/19/2006
Application Type: AIR POLLUTION CONTROL PERMIT
Application Subtype: EQUIPMENT INSTALLATION

Map Key	Number of Records	Direction	Distance (mi/ft)	Elev/Diff (ft)	Site	DB

CDPH Environmental Permit Details

Status:	CLOSED	***Street No to:***	
Applicant:		***Direction:***	W
Expiration Date:	11/15/2006	***Street Name:***	CERMAK
Data Source:	HISTORIC DEPT. OF ENVIRONMENT	***Street Type:***	RD
Street No from:	2356		
Location:	POINT (-87.68502 41.85201)		
Comment:			

QTY: 1.0 FOOD PREPARATION UNIT/ MINI RACK OVEN/ BAXTER/ 529/ DIMENSIONS: 4'X3'X6'/**Note: Many records provided by the department have a truncated Comment field.

Map Key	Number of Records	Direction	Distance (mi/ft)	Elev/Diff (ft)	Site	DB
69	1 of 1	WSW	0.18 / 927.36	598.62 / 2	F GIOVINNINI 2406 S WESTERN AVE CHICAGO IL	TANKS CHICAGO

Facility ID:	2406WES1955-12-02
Owner:	
Data Source(s):	HISTORIC DEPT. OF BUILDINGS

Detail(s)

Tank ID:		***Street No from:***	2406
Installation Date:	12/02/1955	***Street No to:***	2406
Removal Date:		***Street Name:***	WESTERN
Last Used Date:		***Street Type:***	AVE
Tank Type:	UNDERGROUND STORAGE TANK	***Direction:***	S
Tank Material:		***Latitude:***	41.8481633358456
Tank Construction:		***Longitude:***	-87.685677087685
Tank Product:			
Tank Capacity:			
Location:	POINT (-87.685677087685 41.8481633358456)		
Comment:	WORK BY: HOOD CONSTRUCTION; INSTALL 1-1K GAL FUEL OIL UST FINAL 10/31/57 **Note: Many records provided by the department have a truncated [Comment] field.		

Map Key	Number of Records	Direction	Distance (mi/ft)	Elev/Diff (ft)	Site	DB
70	1 of 6	WNW	0.18 / 930.11	598.48 / 2	A & P 2222 S WESTERN AVE CHICAGO IL	TANKS CHICAGO

Facility ID:	2222WES1957-06-25
Owner:	
Data Source(s):	HISTORIC DEPT. OF BUILDINGS

Detail(s)

Tank ID:		***Street No from:***	2222
Installation Date:	06/25/1957	***Street No to:***	2222
Removal Date:		***Street Name:***	WESTERN
Last Used Date:		***Street Type:***	AVE

Map Key	Number of Records	Direction	Distance (mi/ft)	Elev/Diff (ft)	Site	DB

Tank Type: UNDERGROUND STORAGE TANK
Tank Material:
Tank Construction:
Tank Product:
Tank Capacity:
Direction: S
Latitude: 41.85138149930089
Longitude: -87.68576858418236
Location: POINT (-87.68576858418236 41.85138149930089)
Comment: WORK BY: GENERAL TANK; REPLACE 1-1K W/1-2K GAL DIESEL OIL TANK FINAL N/G **Note: Many records provided by the department have a truncated [Comment] field.

Map Key	Number of Records	Direction	Distance (mi/ft)	Elev/Diff (ft)	Site	DB
70	2 of 6	WNW	0.18 / 930.11	598.48 / 2	A & P 2222 S WESTERN AVE CHICAGO IL	TANKS CHICAGO

Facility ID: 2222WES1976-06-16
Owner:
Data Source(s): HISTORIC DEPT. OF BUILDINGS

Detail(s)

Tank ID:
Installation Date: 06/16/1976
Removal Date:
Last Used Date:
Tank Type: UNDERGROUND STORAGE TANK
Tank Material:
Tank Construction:
Tank Product:
Tank Capacity:
Street No from: 2222
Street No to: 2222
Street Name: WESTERN
Street Type: AVE
Direction: S
Latitude: 41.85138149930089
Longitude: -87.68576858418236
Location: POINT (-87.68576858418236 41.85138149930089)
Comment: WORK BY: CLEVELAND WRECKING; REMOVE 2-1K FUEL OIL & 1-2K DRAIN OIL FINAL 3/15/77 **Note: Many records provided by the department have a truncated [Comment] field.

Map Key	Number of Records	Direction	Distance (mi/ft)	Elev/Diff (ft)	Site	DB
70	3 of 6	WNW	0.18 / 930.11	598.48 / 2	A & P 2222 S WESTERN AVE CHICAGO IL	TANKS CHICAGO

Facility ID: 2222WES1949-09-13
Owner:
Data Source(s): HISTORIC DEPT. OF BUILDINGS

Detail(s)

Tank ID:
Installation Date: 09/13/1949
Removal Date:
Last Used Date:
Tank Type: UNDERGROUND STORAGE TANK
Tank Material:
Tank Construction:
Tank Product:
Tank Capacity:
Street No from: 2222
Street No to: 2222
Street Name: WESTERN
Street Type: AVE
Direction: S
Latitude: 41.85138149930089
Longitude: -87.68576858418236

Map Key	Number of Records	Direction	Distance (mi/ft)	Elev/Diff (ft)	Site	DB
Location:		POINT (-87.68576858418236 41.85138149930089)				
Comment:		WORK BY: STANDARD OIL; INSTALL 1-1K GAL DIESEL OIL GENERATOR FINAL 10/14/49 **Note: Many records provided by the department have a truncated [Comment] field.				

70	4 of 6	WNW	0.18 / 930.11	598.48 / 2	A & P 2222 S WESTERN AVE CHICAGO IL	TANKS CHICAGO

Facility ID:	2222WES1962-09-19		
Owner:			
Data Source(s):	HISTORIC DEPT. OF BUILDINGS		

Detail(s)

Tank ID:		**Street No from:**	2222
Installation Date:	09/19/1962	**Street No to:**	2222
Removal Date:		**Street Name:**	WESTERN
Last Used Date:		**Street Type:**	AVE
Tank Type:	UNDERGROUND STORAGE TANK	**Direction:**	S
Tank Material:		**Latitude:**	41.85138149930089
Tank Construction:		**Longitude:**	-87.68576858418236
Tank Product:			
Tank Capacity:			
Location:	POINT (-87.68576858418236 41.85138149930089)		
Comment:	WORK BY: GENERAL TANK; REMOVE 1-1K GAL FUEL OIL TANK FINAL 9/28/62 **Note: Many records provided by the department have a truncated [Comment] field.		

70	5 of 6	WNW	0.18 / 930.11	598.48 / 2	A & P 2222 S WESTERN AVE CHICAGO IL	TANKS CHICAGO

Facility ID:	2222WES1952-01-23		
Owner:			
Data Source(s):	HISTORIC DEPT. OF BUILDINGS		

Detail(s)

Tank ID:		**Street No from:**	2222
Installation Date:	01/23/1952	**Street No to:**	2222
Removal Date:		**Street Name:**	WESTERN
Last Used Date:		**Street Type:**	AVE
Tank Type:	UNDERGROUND STORAGE TANK	**Direction:**	S
Tank Material:		**Latitude:**	41.85138149930089
Tank Construction:		**Longitude:**	-87.68576858418236
Tank Product:			
Tank Capacity:			
Location:	POINT (-87.68576858418236 41.85138149930089)		
Comment:	WORK BY: GENERAL TANK; REPLACE 1-3K W/1-1K GAL FUEL OIL TANK FINAL 4/28/52 **Note: Many records provided by the department have a truncated [Comment] field.		

70	6 of 6	WNW	0.18 / 930.11	598.48 / 2	A & P 2222 S WESTERN AVE	TANKS CHICAGO

Map Key	Number of Records	Direction	Distance (mi/ft)	Elev/Diff (ft)	Site	DB
					CHICAGO IL	

Facility ID: 2222WES1948-11-12
Owner:
Data Source(s): HISTORIC DEPT. OF BUILDINGS

Detail(s)

Tank ID:
Installation Date: 11/12/1948
Removal Date:
Last Used Date:
Tank Type: UNDERGROUND STORAGE TANK
Tank Material:
Tank Construction:
Tank Product:
Tank Capacity:
Location: POINT (-87.68576858418236 41.85138149930089)
Comment: WORK BY: KENNEY TANK; INSTALL 1-1K GAL FUEL OIL TANK FINAL 4/5/49 **Note: Many records provided by the department have a truncated [Comment] field.

Street No from: 2222
Street No to: 2222
Street Name: WESTERN
Street Type: AVE
Direction: S
Latitude: 41.85138149930089
Longitude: -87.68576858418236

Map Key	Number of Records	Direction	Distance (mi/ft)	Elev/Diff (ft)	Site	DB
71	1 of 2	NW	0.18 / 935.36	598.66 / 2	ANGLO KONTOS 2355 W CERMAK RD CHICAGO IL	TANKS CHICAGO

Facility ID: 2355CER1953-03-16
Owner:
Data Source(s): HISTORIC DEPT. OF BUILDINGS

Detail(s)

Tank ID:
Installation Date: 03/16/1953
Removal Date:
Last Used Date:
Tank Type: UNDERGROUND STORAGE TANK
Tank Material:
Tank Construction:
Tank Product:
Tank Capacity:
Location: POINT (-87.68543813583193 41.85192279897011)
Comment: WORK BY: STANDARD TANK; REPLACE 1-550 GAS FINAL 7/21/53 **Note: Many records provided by the department have a truncated [Comment] field.

Street No from: 2355
Street No to: 2355
Street Name: CERMAK
Street Type: RD
Direction: W
Latitude: 41.85192279897011
Longitude: -87.68543813583193

Map Key	Number of Records	Direction	Distance (mi/ft)	Elev/Diff (ft)	Site	DB
71	2 of 2	NW	0.18 / 935.36	598.66 / 2	ANGLO KONTOS 2355 W CERMAK RD CHICAGO IL	TANKS CHICAGO

Facility ID: 2355CER1973-05-06
Owner:
Data Source(s): HISTORIC DEPT. OF BUILDINGS

Map Key	Number of Records	Direction	Distance (mi/ft)	Elev/Diff (ft)	Site	DB

Detail(s)

Tank ID:		**Street No from:**	2355
Installation Date:	05/06/1973	**Street No to:**	2355
Removal Date:		**Street Name:**	CERMAK
Last Used Date:		**Street Type:**	RD
Tank Type:	UNDERGROUND STORAGE TANK	**Direction:**	W
Tank Material:		**Latitude:**	41.85192279897011
Tank Construction:		**Longitude:**	-87.68543813583193
Tank Product:			
Tank Capacity:			
Location:	POINT (-87.68543813583193 41.85192279897011)		
Comment:	WORK BY: KEYSTONE WRECKING; REMOVE 1-550 FINAL 5/18/77 **Note: Many records provided by the department have a truncated [Comment] field.		

72	1 of 1	SSE	0.18 / 953.63	595.09 / -2	ANDRES SOTO 2514 S BLUE ISLAND AVE, CHICAGO, IL IL	PERMITS CHICAGO

Application ID:	DOEAIR15699	**Application Type:**	AIR POLLUTION CONTROL PERMIT
Issue or Entry Date:	11/01/2004	**Application Subtype:**	EQUIPMENT INSTALLATION

CDPH Environmental Permit Details

Status:	CLOSED	**Street No to:**	
Applicant:		**Direction:**	S
Expiration Date:	04/30/2005	**Street Name:**	BLUE ISLAND
Data Source:	HISTORIC DEPT. OF ENVIRONMENT	**Street Type:**	AVE
Street No from:	2514		
Location:	POINT (-87.68027 41.8468)		
Comment:			

QTY: 2.0 COMBUSTION EMISSION UNIT/ROOF TOP UNIT/ CARRIER/MODEL:58PAV-135-160-16/ MAXIMUM OUTPUT:107,000 BTU**Note: Many records provided by the department have a truncated Comment field.

73	1 of 1	WSW	0.18 / 957.69	598.46 / 2	RONALD MICHELON 2413 S WESTERN AVE IL	PERMITS CHICAGO

Application ID:	ENVAIR132798	**Application Type:**	AIR POLLUTION CONTROL PERMIT
Issue or Entry Date:	06/27/2013	**Application Subtype:**	GENERAL POLUTION PREVENTION(P2)

CDPH Environmental Permit Details

Status:	CLOSED	**Street No to:**	
Applicant:	RONALD MICHELON	**Direction:**	S
Expiration Date:		**Street Name:**	WESTERN
Data Source:	DEPT. OF PUBLIC HEALTH	**Street Type:**	AVE
Street No from:	2413		

Map Key	Number of Records	Direction	Distance (mi/ft)	Elev/Diff (ft)	Site	DB

Location: POINT (-87.68529 41.84814)
Comment:

[EQUIP ID: , QUANTITY: 1, DESCRIPTION: 080A - FURNACE, OUTPUT LESS THAN 288,000 BTU/HR, NOTE:]**Note: Many records provided by the department have a truncated Comment field.

74	1 of 18	S	0.18 / 965.13	595.55 / -1	2524 SOUTH BLUE ISLAND CHICAGO IL	ERNS

NRC Report No:	537953	**Latitude Degrees:**	
Type of Incident:	FIXED	**Latitude Minutes:**	
Incident Cause:	OTHER	**Latitude Seconds:**	
Incident Date:	07-Aug-2000 18:12:00	**Longitude Degrees:**	
Incident Location:		**Longitude Minutes:**	
Incident Dtg:	OCCURRED	**Longitude Seconds:**	
Distance from City:		**Lat Quad:**	
Distance Units:		**Long Quad:**	
Direction from City:		**Location Section:**	
Location County:	COOK	**Location Township:**	
Potential Flag:		**Location Range:**	
Year:	Year 2000 Reports		

Description of Incident: A BUSHING ON A PAD MOUNTED TRANSFORMER WAS DAMAGED WHEN IT WAS STRUCK BY A CAR.

Material Spill Information

Chris Code:	OTF	**Unit of Measure:**	GALLON(S)
CAS No:	000000-00-0	**If Reached Water:**	NO
UN No:		**Amount in Water:**	
Name of Material:	OIL, MISC: TRANSFORMER	**Unit Reach Water:**	
Amount of Material:	10		

Chris Code:	PCB	**Unit of Measure:**	UNKNOWN AMOUNT
CAS No:	000000-00-0	**If Reached Water:**	NO
UN No:		**Amount in Water:**	
Name of Material:	POLYCHLORINATED BIPHENYLS	**Unit Reach Water:**	
Amount of Material:	0		

Calls Information

Date Time Received:	07-Aug-2000 19:26:27	**Responsible City:**	CHICAGO
Date Time Complete:	07-Aug-2000 19:32:09	**Responsible State:**	IL
Call Type:	INC	**Responsible Zip:**	
Resp Company:	COMMONWEALTH EDISON CO	**Source:**	UNAVAILABLE
Resp Org Type:	PUBLIC UTILITY		

Incident Information

Tank ID:		**Building ID:**	
Tank Regulated:	U	**Location Area ID:**	

Tank Regulated By:		***Location Block ID:***	
Capacity of Tank:		***OCSG No:***	
Capacity Tank Units:		***OCSP No:***	
Description of Tank:		***State Lease No:***	
Actual Amount:		***Pier Dock No:***	
Actual Amount Units:		***Berth Slip No:***	
Tank Above Ground:	ABOVE	***Brake Failure:***	N
NPDES:		***Airbag Deployed:***	
NPDES Compliance:	N	***Transport Contain:***	U
Init Contin Rel No:		***Location Subdiv:***	
Contin Rel Permit:		***Platform Rig Name:***	
Contin Release Type:		***Platform Letter:***	
Aircraft ID:		***Allision:***	N
Aircraft Runway No:		***Type of Structure:***	
Aircraft Spot No:		***Structure Name:***	
Aircraft Type:	UNKNOWN	***Structure Oper:***	U
Aircraft Model:		***Transit Bus Flag:***	
Aircraft Fuel Cap:		***Date Time Norm Serv:***	
Aircraft Fuel Cap U:		***Serv Disrupt Time:***	
Aircraft Fuel on Brd:		***Serv Disrupt Units:***	
Aircraft Fuel OB U:		***CR Begin Date:***	
Aircraft Hanger:		***CR End Date:***	
Road Mile Marker:		***CR Change Date:***	
Power Gen Facility:	N	***FBI Contact:***	
Generating Capacity:		***FBI Contact Dt Tm:***	
Type of Fixed Obj:	TRANSFORMER	***Passenger Handling:***	
Type of Fuel:		***Passenger Route:***	XXX
DOT Crossing No:		***Passenger Delay:***	XXX
DOT Regulated:	U	***Sub Part C Test Req:***	XXX
Pipeline Type:		***No of Conductor Tested:***	
Pipeline Abv Ground:	ABOVE	***No of Engineer Tested:***	
Pipeline Covered:	U	***No of Trainman Tested:***	
Exposed Underwater:	N	***No of Yard Foreman Tested:***	
Railroad Hotline:		***No of RCL Operator Tested:***	
Railroad Milepost:		***No of Brakeman Tested:***	
Grade Crossing:	N	***No of Train Dispat Tested:***	
Crossing Device Ty:		***No of Signalman Tested:***	
Ty Vehicle Involved:		***No of Other Emp Tested:***	
Device Operational:	Y	***No of Unknown Emp Tested:***	

Incident Details Information

Release Secured:	Y	***State Agen Report No:***	
Release Rate:		***State Agen on Scene:***	
Release Rate Unit:		***State Agen Notified:***	ILEMA

Map Key	Number of Records	Direction	Distance (mi/ft)	Elev/Diff (ft)	Site	DB

Release Rate Rate:		**Fed Agency Notified:**	WILL CALL: EPA
Est Duration of Rel:		**Oth Agency Notified:**	
Desc Remedial Act:	AREA IS BURMED; OIL-DRY WAS DISPENSED; SPILL RESPONSE CONTRACTOR EN ROUTE TO FACILITATE CLEAN-UP.	**Body of Water:**	
Fire Involved:	N	**Tributary of:**	
Fire Extinguished:	U	**Near River Mile Make:**	
Any Evacuations:	N	**Near River Mile Mark:**	
No Evacuated:		**Offshore:**	N
Who Evacuated:		**Weather Conditions:**	PARTLY CLOUDY
Radius of Evac:		**Air Temperature:**	85
Any Injuries:	N	**Wind Direction:**	N
No. Injured:		**Wind Speed:**	4
No. Hospitalized:		**Wind Speed Unit:**	MPH
No. Fatalities:		**Water Supp Contam:**	U
Any Fatalities:	N	**Water Temperature:**	
Any Damages:	N	**Wave Condition:**	
Damage Amount:		**Current Speed:**	
Air Corridor Closed:	N	**Current Direction:**	
Air Corridor Desc:		**Current Speed Unit:**	MPH
Air Closure Time:		**EMPL Fatality:**	
Waterway Closed:	N	**Pass Fatality:**	
Waterway Desc:		**Community Impact:**	N
Waterway Close Time:		**Passengers Transfer:**	UNK
Road Closed:	N	**Passenger Injuries:**	
Road Desc:		**Employee Injuries:**	
Road Closure Time:		**Occupant Fatality:**	
Road Closure Units:		**Sheen Size:**	
Closure Direction:		**Sheen Size Units:**	
Major Artery:	No	**Sheen Size Length:**	
Track Closed:	N	**Sheen Size Length U:**	
Track Desc:		**Sheen Size Width:**	
Track Closure Time:		**Sheen Size Width U:**	
Track Closure Units:		**Sheen Color:**	
Track Close Dir:		**Dir of Sheen Travel:**	
Media Interest:	NONE	**Sheen Odor Desc:**	
Medium Desc:	LAND	**Duration Unit:**	
Addl Medium Info:	ASPHALT	**Additional Info:**	PCB PARTS PER MILLION IS UNKNOWN AT THIS TIME.

74	2 of 18	S	0.18 / 965.13	595.55 / -1	**SORINI MFG CORP** **2524 S BLUE ISLAND** **CHICAGO IL 60632**	**RCRA NON GEN**

Handler ID:	ILT180010464
Generator Status:	N
Recycler Activity?:	NO
Recycler Activity Note:	This facility has not been identified as a Recycler Facility from both the RCRA Handler and Biennial Report Modules.

Violation/Evaluation Summary

Map Key	Number of Records	Direction	Distance (mi/ft)	Elev/Diff (ft)	Site	DB

Note: NO RECORDS: As of Jan 2025, there are no Compliance Monitoring and Enforcement (violation) records associated with this facility (EPA ID).

Handler Summary

Importer:	No	**Used Oil Transpor:**	No
Mixed Waste Gen:	No	**Used Oil Trans Fac:**	No
Transporter:	No	**Used Oil Processor:**	No
Transfer Facility:	No	**Used Oil Refiner:**	No
Recycler:	No	**Used Oil Burner:**	No
Onsite Burner Exem:	No	**Commercial TSD:**	No
Furnace Exemption:	No	**Recycl Nonstorage:**	No
Underground Injec:	No		
Used Oil Market Burner:	No		
Used Oil Spec Marketer:	No		

Additional Handler Summary Details

Source Type:	B	**NAIC 1:**	
Seq No:	1	**NAIC 2:**	
Non Notifier:		**NAIC 3:**	
Receive Date:	20071101	**NAIC 4:**	
Active Site:	-----	**State:**	IL
Land Type:	P	**Location Latitude:**	
In Handler Univ:	N	**Location Longitude:**	
In A Universe:	N	**Loc GIS Primary:**	N
Gen Status:	N	**Loc GIS Origin:**	
Report Cycle:	2006	**State District Owner:**	
Accessibility:		**State District:**	DESPLAINES
Region:	05		
Fed Waste Gen Owner:	HQ		
State Waste Generator Owner:	IL		
State Waste Generator:	S		
Short Term Generator:	N		
Uni Waste:	N		
Universal Waste Dest Facility:	N		
Federal Universal Waste:	N		
As Federally Regulated Tsdf:	------		
As Converter Tsdf:	------		
As State Regulated Tsdf:	------		
As State Regulated Handler:	---		
Federal Indicator:	---		
Hsm:	N		
Subpart K:	----		
GPRA Permit:	N		
GPRA Renewal:	N		
Permit Renewal WrkId:	------		
Permwrk ID:	------		
Perm Prog:	------		
Pcwrkld:	------		

Closwrkld:	------
GPRA Ca:	N
Cawrkld:	N
Subjca Tsd Discretion:	N
NCAPS:	N
EC Indicator:	N
Ca725 Indicator:	N
Ca750 Indicator:	N
Operating Tsdf:	------
Full Enforcement:	------
Snc:	N
Unaddressed Snc:	N
Addressed Snc:	N
Snc With Comp Sched:	N
Fa Required:	-----
Hhandler Last Change:	20150414
Recognized Trader Importer:	N
Recognized Trader Exporter:	N
Slab Importer:	N
Slab Exporter:	N
Manifest Broker:	N
Subpart P:	N
Contact Language:	EN
Handler Name:	SORINI MFG CORP
Location Street No:	
Location Street1:	2524 S BLUE ISLAND
Location Street2:	
Location City:	CHICAGO
Location State:	IL
Location Zip:	60632
Location County Code:	IL031
Location County Name:	COOK
Location Country:	US
Contact Name:	ENV COORDINATOR
Contact Street No:	
Contact Street1:	
Contact Street2:	
Contact City:	
Contact State:	
Contact Zip:	
Contact Country:	US
Contact Phone And Ext:	773-247-5858
Contact Fax:	
Contact Email Address:	
Contact Title:	
Owner Name:	
Owner Type:	
Owner Seq:	
Operator Name:	
Operator Type:	
Operator Seq:	

Public Notes:

Hazardous Waste Handler Details

Seq No:	1
Receive Date:	19800818
Handler Name:	SORINI MFG CORP
Fed Waste Generator:	1
Generator Code Description:	Large Quantity Generator
Source Type:	Notification

Waste Code Details

Waste Code:	D001
Waste Code Desc:	IGNITABLE WASTE
Waste Code:	F001
Waste Code Desc:	THE FOLLOWING SPENT HALOGENATED SOLVENTS USED IN DEGREASING: TETRACHLOROETHYLENE, TRICHLORETHYLENE, METHYLENE CHLORIDE, 1,1,1-TRICHLOROETHANE, CARBON TETRACHLORIDE AND CHLORINATED FLUOROCARBONS; ALL SPENT SOLVENT MIXTURES/BLENDS USED IN DEGREASING CONTAINING, BEFORE USE, A TOTAL OF TEN PERCENT OR MORE (BY VOLUME) OF ONE OR MORE OF THE ABOVE HALOGENATED SOLVENTS OR THOSE SOLVENTS LISTED IN F002, F004, AND F005; AND STILL BOTTOMS FROM THE RECOVERY OF THESE SPENT SOLVENTS AND SPENT SOLVENT MIXTURES.
Waste Code:	K078
Waste Code Desc:	DESCRIPTION

Hazardous Waste Handler Details

Seq No:	1
Receive Date:	20071101
Handler Name:	SORINI MFG CORP
Fed Waste Generator:	N
Generator Code Description:	Not a Generator, Verified
Source Type:	Annual/Biennial Report update with Notification

Owner/Operator Details

Owner/Operator Ind:	Current Operator	***Street No:***	
Type:	Private	***Street1:***	ADDRESS NOT REPORTED
Name:	NAME NOT REPORTED	***Street2:***	
Dt Became Current:		***City:***	CITY NOT REPORTED
Dt Ended Current:		***State:***	AK
Phone:	312-555-1212	***Country:***	
Source Type:	Notification	***Zip:***	99998
Owner/Operator Ind:	Current Owner	***Street No:***	
Type:	Private	***Street1:***	ADDRESS NOT REPORTED
Name:	PETER M MAY	***Street2:***	

Map Key	Number of Records	Direction	Distance (mi/ft)	Elev/Diff (ft)	Site	DB

Dt Became Current:		**City:**	CITY NOT REPORTED
Dt Ended Current:		**State:**	AK
Phone:	312-555-1212	**Country:**	
Source Type:	Notification	**Zip:**	99998

Historical Handler Details

Receive Dt:	19800818
Generator Code Description:	Large Quantity Generator
Handler Name:	SORINI MFG CORP

---

74 | ***3 of 18*** | ***S*** | ***0.18 / 965.13*** | ***595.55 / -1*** | ***BERGER US INC***
2524 S. BLUE ISLAND AVENUE
CHICAGO IL 60608-4934 | ***FINDS/FRS***

Registry ID:	110001817801
FIPS Code:	17031
HUC Code:	07120003
Site Type Name:	STATIONARY
Location Description:	
Supplemental Location:	
Create Date:	01-MAR-00
Update Date:	01-JUN-17
Interest Types:	AIR EMISSIONS CLASSIFICATION UNKNOWN, AIR MINOR, OSHA ESTABLISHMENT, STATE MASTER, UNSPECIFIED UNIVERSE
SIC Codes:	3412
SIC Code Descriptions:	METAL SHIPPING BARRELS, DRUMS, KEGS, AND PAILS
NAICS Codes:	332439
NAICS Code Descriptions:	OTHER METAL CONTAINER MANUFACTURING.
Conveyor:	EIS
Federal Facility Code:	
Federal Agency Name:	
Tribal Land Code:	
Tribal Land Name:	
Congressional Dist No:	04
Census Block Code:	170318413003012
EPA Region Code:	05
County Name:	COOK
US/Mexico Border Ind:	
Latitude:	41.846914
Longitude:	-87.681108
Reference Point:	CENTER OF A FACILITY OR STATION
Coord Collection Method:	INTERPOLATION-PHOTO
Accuracy Value:	15
Datum:	NAD83
Source:	
Facility Detail Rprt URL:	https://ofmpub.epa.gov/frs_public2/fii_query_detail.disp_program_facility?p_registry_id=110001817801
Program Acronyms:	

ACES:170000053439, AIR:IL000031600EYE, AIRS/AFS:1703102154, EIS:1745811, OSHA-OIS:339081838, OSHA-OIS:339101727, RCRAINFO: ILT180010464

Map Key	Number of Records	Direction	Distance (mi/ft)	Elev/Diff (ft)	Site	DB
74	4 of 18	S	0.18 / 965.13	595.55 / -1	#3 2524 SOUTH BLUE ISLAND CHICAGO IL	SPILLS

Incident No: H 2000 1488
Date/Time Occurred: 08/07/00 @ 18:12
Media Release:
Facility Manager:
Fac Manager Phone:
Responsible Party Street: 130 SOUTH JEFFERSON ST CHICAGO, IL 60661
Area Involved: ASPHALT AREA
Milepost:
Section:
Township:
Range:
County: COOK
Latitude:
Longutude:

Hazardous Materials Incident Report

Incident Report Dt: 8/7/2000 12:00:00 AM
Data Input Status: CLOSED
LUST?:
Hazmat Incident Type: LEAK OR SPILL
Caller:
Caller Represents:
Street Address: 2524 SOUTH BLUE ISLAND
City: CHICAGO
URL: https://public.iema.state.il.us/FOIAHazmatSearch/HazmatDetails.aspx?RptNum=H 2000 1488
Narrative:
County: COOK
Entered by:
Date Entered:

IEPA, REG 4, CFD, 18:29 FAXED TO FORBES HOME **Note: Many records provided by the department have a truncated [Narrative] field.

Follow Up Information:

Materials Involved

Name: PCP OIL ASKRAUL
Type: LIQUID
CHRIS CODE:
CAS No: UNK
UN/NA No: UNK
Container Type: PAD MOUNTED TRANSFORMER
Container Size: 40 GALS
Amount Released: LESS THAN 10- GAL
Rate of Release Min: UNK
Duration of Release:
Cause of Release: 130 SOUTH JEFFERSON ST CHICAGO, IL 60661
Est Spill Extent: 20 BY 20
Spill Extent Units: SQUARE FEET

Map Key	Number of Records	Direction	Distance (mi/ft)	Elev/Diff (ft)	Site	DB

Date/Time Inc Occur:	08/07/00 @ 18:12
Unknown Occurr:	
Date/Time Discov:	08/07/00 @ 18:12
Unknown Discovered:	
Where Taken:	
On Scene Contact:	#1
No of People Evacuat:	NONE
A 302(a) Extremely Haz Sub?:	UNKNOWN
A RCRA Hazardous Waste?:	
A RCRA Regulated Facility?:	
Proper Safety Precautions:	NONE
State Agency Assistance:	NONE
Containment/Cleanup Plans:	SET ENVIRONMENTAL ENROUTE TO DO CLEAN-UP

Emergency Units Contacted

Contacted ESDA?:	
ESDA on Scene?:	
Spec ESDA Agency:	
Contacted Fire Dep?:	
Fire Dep on Scene?:	
Name of Fire Dep:	
Police Dep Contact?:	
Police Dep on Scene:	YES
Name of Police Dep:	
Sheriff Police Dep?:	
Sheriff Dep on Scene:	
Name of Sheriff Dep:	
Other Agency?:	
Agency on Scene?:	
Name of Agency:	

74	*5 of 18*	*S*	*0.18 / 965.13*	*595.55 / -1*	***SORINI RING MANUFACTURING CO INC*** ***2524 S BLUE ISLAND AVE*** ***CHICAGO IL 60608***	***ICIS***

EPA Region:	05	***Federal Fac ID:***	
Registry ID:	110001817801	***Tribal Land Code:***	
Pgm Sys ID:	IL000031600EYE	***County:***	Cook
Pgm Sys Acrnm:	AIR	***Latitude 83:***	41.846869
Permit Type:		***Longitude 83:***	-87.681068

74	*6 of 18*	*S*	*0.18 / 965.13*	*595.55 / -1*	***SORINI MANUFACTURING*** ***2524 SOUTH BLUE ISLAND AVE.*** ***CHICAGO IL 60608***	***PRP***

Site EPA ID:	IND016360265
Party Name:	SORINI MANUFACTURING
Party Street Address:	2524 SOUTH BLUE ISLAND AVE.
Party Street Addr2:	
Party Street Addr3:	

Map Key	Number of Records	Direction	Distance (mi/ft)	Elev/Diff (ft)	Site	DB

Party City: CHICAGO
Party State: IL
Party Zip: 60608
Site Name: AMERICAN CHEMICAL SERVICE, INC.
Site NPL Status: Currently on the Final NPL
Site Non NPL Status:
Site Address: 420 SOUTH COLFAX AVENUE
Site City: GRIFFITH
Site State: IN
Site Zip: 46319
Site Primary Latitude: +41.514200
Site Primary Longitude: -87.419100

Noticed Party Action Information

Action Type Seq: AC-2
Action Abbrev: ADM ORDR
Action Date: SETTLEMENT DATE 9/27/1994 4:00:00 AM

Map Key	Number of Records	Direction	Distance (mi/ft)	Elev/Diff (ft)	Site	DB
74	7 of 18	S	0.18 / 965.13	595.55 / -1	TRILLA PRODUCTS 2524 S BLUE ISLAND AVE CHICAGO IL	TANKS CHICAGO

Facility ID: 2524BLU1955-07-14
Owner:
Data Source(s): HISTORIC DEPT. OF BUILDINGS

Detail(s)

Tank ID:
Installation Date: 07/14/1955
Removal Date:
Last Used Date:
Tank Type: UNDERGROUND STORAGE TANK
Tank Material:
Tank Construction:
Tank Product:
Tank Capacity:
Street No from: 2524
Street No to: 2524
Street Name: BLUE ISLAND
Street Type: AVE
Direction: S
Latitude: 41.846552060058336
Longitude: -87.6812518370052
Location: POINT (-87.6812518370052 41.846552060058336)
Comment: WORK BY: PREMIER PETROLEUM; INSTALL 1-5K GAS FINAL 9/20/55 **Note: Many records provided by the department have a truncated [Comment] field.

Map Key	Number of Records	Direction	Distance (mi/ft)	Elev/Diff (ft)	Site	DB
74	8 of 18	S	0.18 / 965.13	595.55 / -1	SORINI RING MANUFACTURING 2524 S BLUE ISLAND AVE, CHICAGO, IL IL	PERMITS CHICAGO

Application ID: DOEAIR3212
Issue or Entry Date: 11/20/1996
Application Type: AIR POLLUTION CONTROL PERMIT
Application Subtype: EQUIPMENT INSTALLATION

CDPH Environmental Permit Details

Map Key	Number of Records	Direction	Distance (mi/ft)	Elev/Diff (ft)	Site	DB

Status: CLOSED
Applicant:
Expiration Date: 05/19/1997
Data Source: HISTORIC DEPT. OF ENVIRONMENT
Street No from: 2524
Location: POINT (-87.68155 41.84673)
Comment:
Street No to:
Direction: S
Street Name: BLUE ISLAND
Street Type: AVE

QTY: 1.0 POWDER COATING BOOTH - NORDSON NHC-8 23'1"X5'9"X11'11-1/2" CONNECTED TO CONVEYOR,QTY: 1.0 WATER DRY OFF OVEN-MILBANK SYSTEMS INC 37'X10'X8'7" ,QTY: 1.0 BAKING OVEN - MILBANK SYSTEMS INC]72'X18'X8'7" CONNECT TO CONVEYOR**Note: Many records provided by the department have a truncated Comment field.

Map Key	Number of Records	Direction	Distance (mi/ft)	Elev/Diff (ft)	Site	DB
74	9 of 18	S	0.18 / 965.13	595.55 / -1	PETER MAY 2524 S BLUE ISLAND AVE, CHICAGO, IL IL	PERMITS CHICAGO

Application ID: DOEAIR6169
Issue or Entry Date: 07/03/1999
Application Type: AIR POLLUTION CONTROL PERMIT
Application Subtype: EQUIPMENT INSTALLATION

CDPH Environmental Permit Details

Status: CLOSED
Applicant:
Expiration Date: 12/30/1999
Data Source: HISTORIC DEPT. OF ENVIRONMENT
Street No from: 2524
Location: POINT (-87.68155 41.84673)
Comment:
Street No to:
Direction: S
Street Name: BLUE ISLAND
Street Type: AVE

QTY: 1.0 UNFIRED PRESSURE VESSEL - CO2 STORAGE MFR: MVE, YEAR: 1999 DIMENSIONS: 68"D X 186"L**Note: Many records provided by the department have a truncated Comment field.

Map Key	Number of Records	Direction	Distance (mi/ft)	Elev/Diff (ft)	Site	DB
74	10 of 18	S	0.18 / 965.13	595.55 / -1	RADOLFA GUERRERO 2530 S BLUE ISLAND AVE, CHICAGO, IL IL	PERMITS CHICAGO

Application ID: DOEAIR943
Issue or Entry Date: 12/08/1994
Application Type: AIR POLLUTION CONTROL PERMIT
Application Subtype: EQUIPMENT INSTALLATION

CDPH Environmental Permit Details

Status: CLOSED
Applicant:
Expiration Date: 06/06/1995
Data Source: HISTORIC DEPT. OF ENVIRONMENT
Street No from: 2530
Location: POINT (-87.68149 41.84665)
Comment:
Street No to:
Direction: S
Street Name: BLUE ISLAND
Street Type: AVE

QTY: 3.0 FURNACE - TRANE YCDROBB MIN.BTU 203,000 MAX.BTU 250,000,QTY: 1.0 PROCESS EQUIPMENT- KITCHEN HOOD GREASE

FILTERS 13'-6"X4'-0" GREASE FILTERS CONNECTED TO ATM,QTY: 1.0 PROCESS EQUIPMENT - KITCHEN HOOD GREASE MASTER 11'-0-X4'-6" GREASE FILTERS CONNECTED TO ATM,QTY: 2.0 PROCESS EQUIPMENT - KITCHEN HOOD GREASE MASTER 9'-0"X4'-0" GREASE FILTERS CONNECTED TO ATMOSHPHER**Note: Many records provided by the department have a truncated Comment field.

---

74 | ***11 of 18*** | ***S*** | ***0.18 / 965.13*** | ***595.55 / -1*** | ***SORINI RING MANUFACTURING 2524 S BLUE ISLAND AVE, CHICAGO, IL IL*** | ***PERMITS CHICAGO***

Application ID:	DOEAIR3211	***Application Type:***	AIR POLLUTION CONTROL PERMIT
Issue or Entry Date:	11/20/1996	***Application Subtype:***	EQUIPMENT INSTALLATION

CDPH Environmental Permit Details

Status:	CLOSED	***Street No to:***	
Applicant:		***Direction:***	S
Expiration Date:	05/19/1997	***Street Name:***	BLUE ISLAND
Data Source:	HISTORIC DEPT. OF ENVIRONMENT	***Street Type:***	AVE
Street No from:	2524		
Location:	POINT (-87.68155 41.84673)		
Comment:			

QTY: 1.0 RING WASHER - MILBANK SYSTEMS INC 44'9"X8'X9'11-1/2" CONNECT TO CONVEYOR ,QTY: 1.0 AIR MAKE UP UNIT - IND. COMMER. EQUIP 131"X104"X63" 2530 MBH OUTPUT. ,QTY: 1.0 PROJECTIONN RESISTANCE WELDERS CUSTOM MADE CONNECTED TO CONVEYOR , QTY: 1.0 MIG WELDERS - MILLER ROBOTIC ,QTY: 1.0 AFTERBURNER- PTR-52, POLL. CONT PRODUC 70"X51"X55" CONNECTED TO BURN OFF OVEN ,QTY: 1.0 DRY CARTRIDGE FILTERS -NORDSON#147162 26" CONNECTED TO POWDER COATING BOOTH**Note: Many records provided by the department have a truncated Comment field.

---

74 | ***12 of 18*** | ***S*** | ***0.18 / 965.13*** | ***595.55 / -1*** | ***SORINI MFG. 2524 S BLUE ISLAND AVE, CHICAGO, IL IL*** | ***PERMITS CHICAGO***

Application ID:	DOEAIR24383	***Application Type:***	AIR POLLUTION CONTROL PERMIT
Issue or Entry Date:	04/10/2009	***Application Subtype:***	EQUIPMENT INSTALLATION

CDPH Environmental Permit Details

Status:	CLOSED	***Street No to:***	
Applicant:		***Direction:***	S
Expiration Date:	10/07/2009	***Street Name:***	BLUE ISLAND
Data Source:	HISTORIC DEPT. OF ENVIRONMENT	***Street Type:***	AVE
Street No from:	2524		
Location:	POINT (-87.68155 41.84673)		
Comment:			

QTY: 1.0 PROCESS AREA: WOODWORK AREA/ FLOOR DIMENSIONS: 20' X 10'/ FLOOR AREA: 20' X 10',QTY: 1.0 PROCESS AREA: PRESSING AREA/ FLOOR DIMENSIONS: 20' X 10'/ FLOOR AREA: 20' X 10',QTY: 1.0 PROCESS AREA: GRINDING AREA/ FLOOR DIMENSIONS: 20' X 10'/ FLOOR AREA: 20' X 10'**Note: Many records provided by the department have a truncated Comment field.

---

74 | ***13 of 18*** | ***S*** | ***0.18 / 965.13*** | ***595.55 / -1*** | ***SORINI MFG 2524 S BLUE ISLAND AVE IL*** | ***PERMITS CHICAGO***

Application ID: ENVAIR113050
Application Type: AIR POLLUTION CONTROL PERMIT
Issue or Entry Date: 10/15/2011
Application Subtype: GENERAL POLUTION PREVENTION(P2)

CDPH Environmental Permit Details

Status: OPEN
Applicant: EILEEN KLEES
Expiration Date:
Data Source: DEPT. OF PUBLIC HEALTH
Street No from: 2524
Location: POINT (-87.68155 41.84673)
Comment:
Street No to:
Direction: S
Street Name: BLUE ISLAND
Street Type: AVE

081390 METAL FABRICATION: ROLL FORM METAL RINGS, WELD FASTENERS ONTO RINGS; POWDER COAT RINGS. [EQUIP ID: 01-02, QUANTITY: 2, DESCRIPTION: 258 - AREA, WELDING, NOTE:],[EQUIP ID: 02-02, QUANTITY: 1, DESCRIPTION: 258 - AREA, WELDING, NOTE:], [EQUIP ID: 04-04, QUANTITY: 1, DESCRIPTION: 272 - OVEN, WASHER COMBINATION, NOTE:],[EQUIP ID: 05-00, QUANTITY: 1, DESCRIPTION: 100 - BOOTH, POWDER, NOTE:],[EQUIP ID: 06-00, QUANTITY: 1, DESCRIPTION: 266 - OVEN, OTHER FINISH (BAKE), NOTE:],[EQUIP ID: 07-00, QUANTITY: 1, DESCRIPTION: 239 - OVEN, BAKE OFF, NOTE: BURN OFF OVEN WITH POST BURN FUNCTION],[EQUIP ID: 08-00, QUANTITY: 1, DESCRIPTION: 239 - OVEN, BAKE OFF, NOTE:],[EQUIP ID: 09-00, QUANTITY: 1, DESCRIPTION: 659 - AREA, GRINDING, NOTE:],[EQUIP ID: 10-00, QUANTITY: 1, DESCRIPTION: 825 - AREA, PRESSING, NOTE: 2 PRESSES IN THIS AREA],[EQUIP ID: 11-00, QUANTITY: 1, DESCRIPTION: 801 - AREA, WOODWORK, NOTE:]**Note: Many records provided by the department have a truncated Comment field.

CDPH Environmental Permit Details

Status: OPEN
Applicant: PATRICK MAY
Expiration Date:
Data Source: DEPT. OF PUBLIC HEALTH
Street No from: 2524
Location: POINT (-87.68155 41.84673)
Comment:
Street No to:
Direction: S
Street Name: BLUE ISLAND
Street Type: AVE

081390 METAL FABRICATION: ROLL FORM METAL RINGS, WELD FASTENERS ONTO RINGS; POWDER COAT RINGS. [EQUIP ID: 01-02, QUANTITY: 2, DESCRIPTION: 258 - AREA, WELDING, NOTE:],[EQUIP ID: 02-02, QUANTITY: 1, DESCRIPTION: 258 - AREA, WELDING, NOTE:], [EQUIP ID: 04-04, QUANTITY: 1, DESCRIPTION: 272 - OVEN, WASHER COMBINATION, NOTE:],[EQUIP ID: 05-00, QUANTITY: 1, DESCRIPTION: 100 - BOOTH, POWDER, NOTE:],[EQUIP ID: 06-00, QUANTITY: 1, DESCRIPTION: 266 - OVEN, OTHER FINISH (BAKE), NOTE:],[EQUIP ID: 07-00, QUANTITY: 1, DESCRIPTION: 239 - OVEN, BAKE OFF, NOTE: BURN OFF OVEN WITH POST BURN FUNCTION],[EQUIP ID: 08-00, QUANTITY: 1, DESCRIPTION: 239 - OVEN, BAKE OFF, NOTE:],[EQUIP ID: 09-00, QUANTITY: 1, DESCRIPTION: 659 - AREA, GRINDING, NOTE:],[EQUIP ID: 10-00, QUANTITY: 1, DESCRIPTION: 825 - AREA, PRESSING, NOTE: 2 PRESSES IN THIS AREA],[EQUIP ID: 11-00, QUANTITY: 1, DESCRIPTION: 801 - AREA, WOODWORK, NOTE:]**Note: Many records provided by the department have a truncated Comment field.

74	14 of 18	S	0.18 / 965.13	595.55 / -1	Berger US Inc - 170000053439 2524 S Blue Island Ave Chicago IL 60608-4934	AIR PERMITS

Note: Documents related to facilities in Illinois can be searched on the Illinois Environmental Protection Agency (IEPA) Document Explorer: https://external.epa.illinois.gov/DocumentExplorer
Data Source: IEPA Source Water Assessment Program (SWAP) & Mapping Tool (Map); IEPA Document Explorer - Facility/Site Search (Web) (as of 17 Mar 2025)

IEPA Document Explorer

Name: Berger US Inc - 170000053439

Map Key	Number of Records	Direction	Distance (mi/ft)	Elev/Diff (ft)	Site	DB

Address: 2524 S Blue Island Ave
City: Chicago
State: IL
Zip Code: 60608-4934

Details

Program ID: 031600EYE
Document Count: 1
Total Pages: 2
Category: Air Permit - Final
Originating Bureau: Bureau of Air
Category Url: https://docuware67.illinois.gov/DocuWare/PlatformRO/WebClient/3/Integration?lc=VXNlcj1kd3B1YmxpY1xuUHdkPU4xbWRhJHRyYXRvclBANTU1&p=RLV&rl=1b656d23-1604-4539-a9f5-215aaae67008&tw=Results&q=W0lFUEFJRF09IjE3MDAwMDA1MzQzOSIgQU5EIFtDQVRFR09SWV09IjAzSyI1

IEPA Source Water Assessment Program (SWAP) & Mapping Tool

Name: Sorini Ring Manufacturing Co Inc
Location Addr 3: 2524 S Blue Island Ave
City Name: Chicago
State Code: IL
Postal Code: 60608-4934

Details

Indicator: No
Site ID: 170000053439
System ID: 031600EYE
RID: 238976
Interest Type: ROSS
Media Code: AIR
Revision Dt Time: 06/28/2003
Collection Dt: 09/10/2014
Latitude Measure: 41.846869
Longitude Measure: -87.681068
Point X: -87.68106799999998
Point Y: 41.84686900000003

Map Key	Number of Records	Direction	Distance (mi/ft)	Elev/Diff (ft)	Site	DB
74	15 of 18	S	0.18 / 965.13	595.55 / -1	Sorini Ring Manufacturing Co Inc 2524 S Blue Island Ave Chicago IL 60608-4934	IEPA DOCS

Note: Documents related to facilities in Illinois can be searched on the Illinois Environmental Protection Agency (IEPA) Document Explorer: https://external.epa.illinois.gov/DocumentExplorer

IEPA Source Water Assessment Program (SWAP) & Mapping Tool

Name: Sorini Ring Manufacturing Co Inc
Location Addr 3: 2524 S Blue Island Ave
City Name: Chicago
State Code: IL
Postal Code: 60608-4934

Details

Indicator: No
Latitude Measure: 41.8466

Map Key	Number of Records	Direction	Distance (mi/ft)	Elev/Diff (ft)	Site	DB

Site ID:	170000053439	**Longitude Measure:**	-87.68126
System ID:	0316585003	**Point X:**	-87.68125999999995
Collection Dt:	10/01/1998	**Point Y:**	41.84660000000008
Revision Dt Time:	06/28/2003		
Interest Type:	BOL		
Media Code:	LAND		

Map Key	Number of Records	Direction	Distance (mi/ft)	Elev/Diff (ft)	Site	DB
74	16 of 18	S	0.18 / 965.13	595.55 / -1	SORINI RING MANUFACTURING CO INC 2524 S BLUE ISLAND AVE CHICAGO IL 60608	AFS

Afs ID:	1703102154	**Fed Reportable:**	No
Plant ID:	799903	**Current Hpv:**	
Epa Region:	05	**Loc Contrl Region:**	
Plant County:	Cook	**Afs Gov Fac Code:**	0
State No:	17	**Operating Status:**	O
Primary Sic Code:	3412	**Epa Class Code:**	B
Secondary Sic Code:		**Epa Complian Stat:**	C
Naics Code:	332439	**State Comp Status:**	C

Afs Gov Facility Des: PRIVATELY OWNED/OPERATED
Operating Status Def: Operating
Epa Classification Des: Potential uncontrolled emissions <100 tons/year
Epa Compliance Status: In Compliance With Procedural Requirements
State Compliance Status: In Compliance With Procedural Requirements

Actions

Plant ID:	799903	**National Actn Type:**	5C
Anu1:	9	**All Air Prog Codes:**	0
Date Achieved:	19931002	**Result Code:**	
Penalty Amount:	0	**Pollutant Code:**	
Record Updated Dt:	19940729	**Violating Poll Cds:**	
Creation Date:		**Violation Type Cds:**	
Key Action No:			
Regional Data Element:			

National Action Desc: STATE INSPECTION - LEVEL 2 OR GREATER
All Air Program Def: 0-SIP Source
Result Def:
Pollutant Def:
All Violating Poll Def:
All Violation Type Def:

Actions

Plant ID:	799903	**National Actn Type:**	5C
Anu1:	7	**All Air Prog Codes:**	0
Date Achieved:	19930318	**Result Code:**	
Penalty Amount:	0	**Pollutant Code:**	
Record Updated Dt:	19931215	**Violating Poll Cds:**	
Creation Date:		**Violation Type Cds:**	

Key Action No:
Regional Data Element:
National Action Desc: STATE INSPECTION - LEVEL 2 OR GREATER
All Air Program Def: 0-SIP Source
Result Def:
Pollutant Def:
All Violating Poll Def:
All Violation Type Def:

Actions

Plant ID: 799903
Anu1: 8
Date Achieved: 19930504
Penalty Amount: 0
Record Updated Dt: 19931006
Creation Date:
National Actn Type: 7C
All Air Prog Codes: 0
Result Code:
Pollutant Code:
Violating Poll Cds:
Violation Type Cds:
Key Action No:
Regional Data Element:
National Action Desc: STATE NOV ISSUED
All Air Program Def: 0-SIP Source
Result Def:
Pollutant Def:
All Violating Poll Def:
All Violation Type Def:

Actions

Plant ID: 799903
Anu1: 10
Date Achieved: 20030708
Penalty Amount: 0
Record Updated Dt: 20031022
Creation Date:
National Actn Type: PS
All Air Prog Codes: 0
Result Code:
Pollutant Code:
Violating Poll Cds: VOC,CO,NO2
Violation Type Cds:
Key Action No:
Regional Data Element:
National Action Desc: STATE PCE/ON-SITE
All Air Program Def: 0-SIP Source
Result Def:
Pollutant Def:
All Violating Poll Def:
All Violation Type Def:

Actions

Plant ID: 799903
Anu1: 1
Date Achieved: 19841127
Penalty Amount: 0
National Actn Type: 5C
All Air Prog Codes: 0
Result Code:
Pollutant Code:

Record Updated Dt:	19930329	***Violating Poll Cds:***	
Creation Date:		***Violation Type Cds:***	
Key Action No:			
Regional Data Element:			
National Action Desc:	STATE INSPECTION - LEVEL 2 OR GREATER		
All Air Program Def:	0-SIP Source		
Result Def:			
Pollutant Def:			
All Violating Poll Def:			
All Violation Type Def:			

Actions

Plant ID:	799903	***National Actn Type:***	5C
Anu1:	5	***All Air Prog Codes:***	0
Date Achieved:	19920821	***Result Code:***	
Penalty Amount:	0	***Pollutant Code:***	
Record Updated Dt:	19930329	***Violating Poll Cds:***	
Creation Date:		***Violation Type Cds:***	
Key Action No:			
Regional Data Element:			
National Action Desc:	STATE INSPECTION - LEVEL 2 OR GREATER		
All Air Program Def:	0-SIP Source		
Result Def:			
Pollutant Def:			
All Violating Poll Def:			
All Violation Type Def:			

Actions

Plant ID:	799903	***National Actn Type:***	FS
Anu1:	12	***All Air Prog Codes:***	0
Date Achieved:	20060506	***Result Code:***	
Penalty Amount:	0	***Pollutant Code:***	
Record Updated Dt:	20060530	***Violating Poll Cds:***	
Creation Date:	20060530	***Violation Type Cds:***	
Key Action No:			
Regional Data Element:			
National Action Desc:	STATE CONDUCTED FCE/ON-SITE		
All Air Program Def:	0-SIP Source		
Result Def:			
Pollutant Def:			
All Violating Poll Def:			
All Violation Type Def:			

Actions

Plant ID:	799903	***National Actn Type:***	FS
Anu1:	11	***All Air Prog Codes:***	0

Date Achieved:	20051213	**Result Code:**	
Penalty Amount:	0	**Pollutant Code:**	
Record Updated Dt:	20051229	**Violating Poll Cds:**	VOC,CO,NO2
Creation Date:		**Violation Type Cds:**	
Key Action No:			
Regional Data Element:			
National Action Desc:	STATE CONDUCTED FCE/ON-SITE		
All Air Program Def:	0-SIP Source		
Result Def:			
Pollutant Def:			
All Violating Poll Def:			
All Violation Type Def:			

Historical Compliance - Air Program Level

Air Program Code:	1
Air Program Code Ref:	SIP Source under federal jurisdiction
Historical Compliance Date:	0604, 0701, 0702, 0703, 0704, 0801, 0802, 0803, 0804, 0901, 0902, 0903, 0904, 1001, 1002, 1003, 1004, 1101, 1102, 1103, 1104, 1201, 1202, 1203, 1204, 1301, 1302, 1303, 1304, 1401, 1402, 1403
Historical Compliance Status:	3
Historical Compliance Stat Ref:	In Compliance - Inspection

Historical Compliance - Air Program Level

Air Program Code:	0
Air Program Code Ref:	SIP Source
Historical Compliance Date:	0604, 0701, 0702, 0703, 0704, 0801, 0802, 0803, 0804, 0901, 0902, 0903, 0904, 1001, 1002, 1003, 1004
Historical Compliance Status:	0
Historical Compliance Stat Ref:	Unknown Compliance Status

Historical Compliance - Air Program Level

Air Program Code:	0
Air Program Code Ref:	SIP Source
Historical Compliance Date:	1101, 1102, 1103, 1104, 1201, 1202, 1203, 1204, 1301, 1302, 1303, 1304, 1401, 1402, 1403
Historical Compliance Status:	C
Historical Compliance Stat Ref:	In Compliance With Procedural Requirements

Air Program

Plant ID:	799903	**Poll Classificatn:**	B
Air Program Code:	0	**Poll Compli Status:**	C
Air Program Status:	O	**Epa Class Code:**	B
Pollutant Code:	PM2.5	**Epa Compli Status:**	C
Chemical Abstract Service Nmbr:			
Air Program Code Subparts:			
Air Program Code Ref:	SIP Source		
Epa Classification Code Ref:	Potential uncontrolled emissions <100 tons/year		

Epa Compliance Status Ref: In Compliance With Procedural Requirements
Pollutant Code Ref:
Pollutant Classification Ref: Potential uncontrolled emissions <100 tons/year
Pollutant Complian Status Ref: In Compliance With Procedural Requirements

Air Program

Plant ID: 799903
Air Program Code: 0
Air Program Status: O
Pollutant Code: VOC
Chemical Abstract Service Nmbr:
Air Program Code Subparts:
Poll Classificatn: B
Poll Compli Status: C
Epa Class Code: B
Epa Compli Status: C
Air Program Code Ref: SIP Source
Epa Classification Code Ref: Potential uncontrolled emissions <100 tons/year
Epa Compliance Status Ref: In Compliance With Procedural Requirements
Pollutant Code Ref:
Pollutant Classification Ref: Potential uncontrolled emissions <100 tons/year
Pollutant Complian Status Ref: In Compliance With Procedural Requirements

Air Program

Plant ID: 799903
Air Program Code: 0
Air Program Status: O
Pollutant Code: PM10
Chemical Abstract Service Nmbr:
Air Program Code Subparts:
Poll Classificatn: B
Poll Compli Status: C
Epa Class Code: B
Epa Compli Status: C
Air Program Code Ref: SIP Source
Epa Classification Code Ref: Potential uncontrolled emissions <100 tons/year
Epa Compliance Status Ref: In Compliance With Procedural Requirements
Pollutant Code Ref: Particulate Matter < 10 Um
Pollutant Classification Ref: Potential uncontrolled emissions <100 tons/year
Pollutant Complian Status Ref: In Compliance With Procedural Requirements

Air Program

Plant ID: 799903
Air Program Code: 0
Air Program Status: O
Pollutant Code: CO
Chemical Abstract Service Nmbr:
Air Program Code Subparts:
Poll Classificatn: B
Poll Compli Status: C
Epa Class Code: B
Epa Compli Status: C
Air Program Code Ref: SIP Source
Epa Classification Code Ref: Potential uncontrolled emissions <100 tons/year
Epa Compliance Status Ref: In Compliance With Procedural Requirements
Pollutant Code Ref:
Pollutant Classification Ref: Potential uncontrolled emissions <100 tons/year

Pollutant Complian Status Ref: In Compliance With Procedural Requirements

Air Program

Plant ID: 799903
Air Program Code: 0
Air Program Status: O
Pollutant Code: SO2
Chemical Abstract Service Nmbr:
Air Program Code Subparts:
Poll Classificatn: B
Poll Compli Status: C
Epa Class Code: B
Epa Compli Status: C

Air Program Code Ref: SIP Source
Epa Classification Code Ref: Potential uncontrolled emissions <100 tons/year
Epa Compliance Status Ref: In Compliance With Procedural Requirements
Pollutant Code Ref:
Pollutant Classification Ref: Potential uncontrolled emissions <100 tons/year
Pollutant Complian Status Ref: In Compliance With Procedural Requirements

Air Program

Plant ID: 799903
Air Program Code: 0
Air Program Status: O
Pollutant Code: FACIL
Chemical Abstract Service Nmbr:
Air Program Code Subparts:
Poll Classificatn: C
Poll Compli Status: C
Epa Class Code: B
Epa Compli Status: C

Air Program Code Ref: SIP Source
Epa Classification Code Ref: Potential uncontrolled emissions <100 tons/year
Epa Compliance Status Ref: In Compliance With Procedural Requirements
Pollutant Code Ref:
Pollutant Classification Ref: Class is unknown.
Pollutant Complian Status Ref: In Compliance With Procedural Requirements

Air Program

Plant ID: 799903
Air Program Code: 0
Air Program Status: O
Pollutant Code: NO2
Chemical Abstract Service Nmbr:
Air Program Code Subparts:
Poll Classificatn: B
Poll Compli Status: C
Epa Class Code: B
Epa Compli Status: C

Air Program Code Ref: SIP Source
Epa Classification Code Ref: Potential uncontrolled emissions <100 tons/year
Epa Compliance Status Ref: In Compliance With Procedural Requirements
Pollutant Code Ref:
Pollutant Classification Ref: Potential uncontrolled emissions <100 tons/year
Pollutant Complian Status Ref: In Compliance With Procedural Requirements

Map Key	Number of Records	Direction	Distance (mi/ft)	Elev/Diff (ft)	Site	DB

Air Program

Plant ID:	799903	***Poll Classificatn:***	B
Air Program Code:	1	***Poll Compli Status:***	3
Air Program Status:	O	***Epa Class Code:***	B
Pollutant Code:	VOC	***Epa Compli Status:***	3
Chemical Abstract Service Nmbr:			
Air Program Code Subparts:			
Air Program Code Ref:	SIP Source under federal jurisdiction		
Epa Classification Code Ref:	Potential uncontrolled emissions <100 tons/year		
Epa Compliance Status Ref:	In Compliance - Inspection		
Pollutant Code Ref:			
Pollutant Classification Ref:	Potential uncontrolled emissions <100 tons/year		
Pollutant Complian Status Ref:	In Compliance - Inspection		

Map Key	Number of Records	Direction	Distance (mi/ft)	Elev/Diff (ft)	Site	DB
74	17 of 18	S	0.18 / 965.13	595.55 / -1	Sorini Ring 2524 S Blue Island Ave Chicago IL 60608	TIER 2

Facility County:	Cook
Report Year(s):	2018, 2017, 2016, 2015, 2014, 2013, 2012, 2011, 2010, 2009

Tier II Details

Report Year:	2012	***Chemical CAS No:***	7664382
LEPC:	City of Chicago	***Chemical EHS:***	No
Facility Phone:	7732475858	***Chemical Contents:***	Mixture, Liquid,
Facility Fax:	2056045067	***Max Daily Amt(lbs):***	1,000-9,999
Facility Latitude:	41.8465	***Avg Daily Amt(lbs):***	1,000-9,999
Facility Longitude:	-87.6814		
Corporate Name:	Sorini Ring Manufacturing Co Inc		
Fire Dept:	Chicago Fire Department		
Chemical Name:	SUR COAT 3-26		
Chem Health Haz:	Reactivity,		
Owner:	Peter May		
Owner Street:	2524 S Blue Island Ave		
Owner City:	Chicago		
Owner State:	IL		
Owner Zip Code:	60608		
Owner Phone:	7732475858		
Mailing Name:			
Mailing Street:	2524 S Blue Island Ave		
Mailing City:	Chicago		
Mailing State:	IL		
Mailing Zip Code:	60608		

Report Year:	2013	***Chemical CAS No:***	124389
LEPC:	City of Chicago	***Chemical EHS:***	No
Facility Phone:	7732475858	***Chemical Contents:***	Pure, Liquid,
Facility Fax:	2056045067	***Max Daily Amt(lbs):***	10,000-24,999

Facility Latitude:	41.8465	**Avg Daily Amt(lbs):**	10,000-24,999
Facility Longitude:	-87.6814		
Corporate Name:	Sorini Ring Manufacturing Co Inc		
Fire Dept:	Chicago Fire Department		
Chemical Name:	LIQUID CARBON DIOXIDE		
Chem Health Haz:	Pressure,		
Owner:	Peter May		
Owner Street:	2524 S Blue Island Ave		
Owner City:	Chicago		
Owner State:	IL		
Owner Zip Code:	60608		
Owner Phone:	7732475858		
Mailing Name:			
Mailing Street:	2524 S Blue Island Ave		
Mailing City:	Chicago		
Mailing State:	IL		
Mailing Zip Code:	60608		

Report Year:	2013	**Chemical CAS No:**	7664382
LEPC:	City of Chicago	**Chemical EHS:**	No
Facility Phone:	7732475858	**Chemical Contents:**	Mixture, Liquid,
Facility Fax:	2056045067	**Max Daily Amt(lbs):**	1,000-4,999
Facility Latitude:	41.8465	**Avg Daily Amt(lbs):**	1,000-4,999
Facility Longitude:	-87.6814		
Corporate Name:	Sorini Ring Manufacturing Co Inc		
Fire Dept:	Chicago Fire Department		
Chemical Name:	SUR COAT 3-26		
Chem Health Haz:	Reactivity,		
Owner:	Peter May		
Owner Street:	2524 S Blue Island Ave		
Owner City:	Chicago		
Owner State:	IL		
Owner Zip Code:	60608		
Owner Phone:	7732475858		
Mailing Name:			
Mailing Street:	2524 S Blue Island Ave		
Mailing City:	Chicago		
Mailing State:	IL		
Mailing Zip Code:	60608		

Report Year:	2009	**Chemical CAS No:**	124389
LEPC:	City of Chicago	**Chemical EHS:**	No
Facility Phone:	7732475858	**Chemical Contents:**	Pure, Liquid,
Facility Fax:	2056045067	**Max Daily Amt(lbs):**	10,000-99,999
Facility Latitude:	41.8465	**Avg Daily Amt(lbs):**	10,000-99,999
Facility Longitude:	-87.6814		
Corporate Name:	Sorini Ring Manufacturing Co Inc		
Fire Dept:	Chicago Fire Department		
Chemical Name:	LIQUID CARBON DIOXIDE		
Chem Health Haz:	Pressure,		
Owner:	Peter May		

Owner Street: 2524 S Blue Island Ave
Owner City: Chicago
Owner State: IL
Owner Zip Code: 60608
Owner Phone: 7732475858
Mailing Name:
Mailing Street: 2524 S Blue Island Ave
Mailing City: Chicago
Mailing State: IL
Mailing Zip Code: 60608

Report Year: 2012
LEPC: City of Chicago
Facility Phone: 7732475858
Facility Fax: 2056045067
Facility Latitude: 41.8465
Facility Longitude: -87.6814
Chemical CAS No: 124389
Chemical EHS: No
Chemical Contents: Pure, Liquid,
Max Daily Amt(lbs): 10,000-99,999
Avg Daily Amt(lbs): 10,000-99,999
Corporate Name: Sorini Ring Manufacturing Co Inc
Fire Dept: Chicago Fire Department
Chemical Name: LIQUID CARBON DIOXIDE
Chem Health Haz: Pressure,
Owner: Peter May
Owner Street: 2524 S Blue Island Ave
Owner City: Chicago
Owner State: IL
Owner Zip Code: 60608
Owner Phone: 7732475858
Mailing Name:
Mailing Street: 2524 S Blue Island Ave
Mailing City: Chicago
Mailing State: IL
Mailing Zip Code: 60608

Report Year: 2011
LEPC: City of Chicago
Facility Phone: 7732475858
Facility Fax: 2056045067
Facility Latitude: 41.8465
Facility Longitude: -87.6814
Chemical CAS No: 7664382
Chemical EHS: No
Chemical Contents: Mixture, Liquid,
Max Daily Amt(lbs): 1,000-9,999
Avg Daily Amt(lbs): 1,000-9,999
Corporate Name: Sorini Ring Manufacturing Co Inc
Fire Dept: Chicago Fire Department
Chemical Name: SUR COAT 3-26
Chem Health Haz: Reactivity,
Owner: Peter May
Owner Street: 2524 S Blue Island Ave
Owner City: Chicago
Owner State: IL
Owner Zip Code: 60608
Owner Phone: 7732475858
Mailing Name:
Mailing Street: 2524 S Blue Island Ave

Mailing City: Chicago
Mailing State: IL
Mailing Zip Code: 60608

Report Year: 2014
LEPC: City of Chicago
Facility Phone: 7732475858
Facility Fax: 2056045067
Facility Latitude: 41.8465
Facility Longitude: -87.6814
Corporate Name: Sorini Ring Manufacturing Co. Inc.
Fire Dept: Chicago Fire Department
Chemical Name: SUR COAT 3-26
Chem Health Haz: Reactivity,
Owner: Peter May
Owner Street: 2524 S Blue Island Ave
Owner City: Chicago
Owner State: IL
Owner Zip Code: 60608
Owner Phone: 7732475858
Mailing Name: Sorini Ring Manufacturing
Mailing Street: 2524 S Blue Island Ave
Mailing City: Chicago
Mailing State: IL
Mailing Zip Code: 60608-
Chemical CAS No: 7664382
Chemical EHS: No
Chemical Contents: Mixture, Liquid,
Max Daily Amt(lbs): 1,000-4,999
Avg Daily Amt(lbs): 1,000-4,999

Report Year: 2009
LEPC: City of Chicago
Facility Phone: 7732475858
Facility Fax: 2056045067
Facility Latitude: 41.8465
Facility Longitude: -87.6814
Corporate Name: Sorini Ring Manufacturing Co Inc
Fire Dept: Chicago Fire Department
Chemical Name: SUR COAT 3-26
Chem Health Haz: Reactivity,
Owner: Peter May
Owner Street: 2524 S Blue Island Ave
Owner City: Chicago
Owner State: IL
Owner Zip Code: 60608
Owner Phone: 7732475858
Mailing Name:
Mailing Street: 2524 S Blue Island Ave
Mailing City: Chicago
Mailing State: IL
Mailing Zip Code: 60608
Chemical CAS No: 7664382
Chemical EHS: No
Chemical Contents: Mixture, Liquid,
Max Daily Amt(lbs): 1,000-9,999
Avg Daily Amt(lbs): 1,000-9,999

Report Year: 2015
LEPC: City of Chicago
Facility Phone: 7732475858
Chemical CAS No: 124389
Chemical EHS: No
Chemical Contents: Pure, Liquid,

Facility Fax:	2056045067	**Max Daily Amt(lbs):**	10,000-24,999
Facility Latitude:	41.8465	**Avg Daily Amt(lbs):**	10,000-24,999
Facility Longitude:	-87.6814		
Corporate Name:	Sorini Ring Manufacturing Co. Inc.		
Fire Dept:	Chicago Fire Department		
Chemical Name:	LIQUID CARBON DIOXIDE		
Chem Health Haz:	Pressure,		
Owner:	Berger US Inc. (dba Sorini Ring)		
Owner Street:	2524 S Blue Island Ave		
Owner City:	Chicago		
Owner State:	IL		
Owner Zip Code:	60608		
Owner Phone:	7732475858		
Mailing Name:	Sorini Ring Manufacturing		
Mailing Street:	2524 S Blue Island Ave		
Mailing City:	Chicago		
Mailing State:	IL		
Mailing Zip Code:	60608-		

Report Year:	2011	**Chemical CAS No:**	124389
LEPC:	City of Chicago	**Chemical EHS:**	No
Facility Phone:	7732475858	**Chemical Contents:**	Pure, Liquid,
Facility Fax:	2056045067	**Max Daily Amt(lbs):**	10,000-99,999
Facility Latitude:	41.8465	**Avg Daily Amt(lbs):**	10,000-99,999
Facility Longitude:	-87.6814		
Corporate Name:	Sorini Ring Manufacturing Co Inc		
Fire Dept:	Chicago Fire Department		
Chemical Name:	LIQUID CARBON DIOXIDE		
Chem Health Haz:	Pressure,		
Owner:	Peter May		
Owner Street:	2524 S Blue Island Ave		
Owner City:	Chicago		
Owner State:	IL		
Owner Zip Code:	60608		
Owner Phone:	7732475858		
Mailing Name:			
Mailing Street:	2524 S Blue Island Ave		
Mailing City:	Chicago		
Mailing State:	IL		
Mailing Zip Code:	60608		

Report Year:	2016	**Chemical CAS No:**	124389
LEPC:	City of Chicago	**Chemical EHS:**	No
Facility Phone:	7732475858	**Chemical Contents:**	Pure, Liquid,
Facility Fax:	2056045067	**Max Daily Amt(lbs):**	10,000-24,999
Facility Latitude:	41.8465	**Avg Daily Amt(lbs):**	10,000-24,999
Facility Longitude:	-87.6814		
Corporate Name:	Sorini Ring Manufacturing Co. Inc.		
Fire Dept:	Chicago Fire Department		
Chemical Name:	LIQUID CARBON DIOXIDE		
Chem Health Haz:	Pressure,		

Owner:	Peter May
Owner Street:	2524 S Blue Island Ave
Owner City:	Chicago
Owner State:	IL
Owner Zip Code:	60608
Owner Phone:	7732475858
Mailing Name:	Sorini Ring Manufacturing
Mailing Street:	2524 S Blue Island Ave
Mailing City:	Chicago
Mailing State:	IL
Mailing Zip Code:	60608-

Report Year:	2017	**Chemical CAS No:**	7664382
LEPC:	City of Chicago	**Chemical EHS:**	No
Facility Phone:	7732475858	**Chemical Contents:**	Mixture, Liquid,
Facility Fax:	2056045067	**Max Daily Amt(lbs):**	1,000-4,999
Facility Latitude:	41.8465	**Avg Daily Amt(lbs):**	1,000-4,999
Facility Longitude:	-87.6814		

Corporate Name:	Sorini Ring Manufacturing Co. Inc.
Fire Dept:	Chicago Fire Department
Chemical Name:	SUR COAT 3-26
Chem Health Haz:	Reactivity,
Owner:	Peter May
Owner Street:	2524 S Blue Island Ave
Owner City:	Chicago
Owner State:	IL
Owner Zip Code:	60608
Owner Phone:	7732475858
Mailing Name:	Sorini Ring Manufacturing
Mailing Street:	2524 S Blue Island Ave
Mailing City:	Chicago
Mailing State:	IL
Mailing Zip Code:	60608-

Report Year:	2014	**Chemical CAS No:**	124389
LEPC:	City of Chicago	**Chemical EHS:**	No
Facility Phone:	7732475858	**Chemical Contents:**	Pure, Liquid,
Facility Fax:	2056045067	**Max Daily Amt(lbs):**	10,000-24,999
Facility Latitude:	41.8465	**Avg Daily Amt(lbs):**	10,000-24,999
Facility Longitude:	-87.6814		

Corporate Name:	Sorini Ring Manufacturing Co. Inc.
Fire Dept:	Chicago Fire Department
Chemical Name:	LIQUID CARBON DIOXIDE
Chem Health Haz:	Pressure,
Owner:	Peter May
Owner Street:	2524 S Blue Island Ave
Owner City:	Chicago
Owner State:	IL
Owner Zip Code:	60608
Owner Phone:	7732475858
Mailing Name:	Sorini Ring Manufacturing

Mailing Street: 2524 S Blue Island Ave
Mailing City: Chicago
Mailing State: IL
Mailing Zip Code: 60608-

Report Year: 2018
LEPC: City of Chicago
Facility Phone: 7732475858
Facility Fax: 2056045067
Facility Latitude: 41.8465
Facility Longitude: -87.6814
Corporate Name: Sorini Ring Manufacturing Co. Inc.
Fire Dept: Chicago Fire Department
Chemical Name: LIQUID CARBON DIOXIDE
Chem Health Haz: Pressure,
Owner: Mark Schaefer
Owner Street: 2524 S Blue Island Ave
Owner City: Chicago
Owner State: IL
Owner Zip Code: 60608
Owner Phone: 2056556102
Mailing Name: Sorini Ring Manufacturing
Mailing Street: 2524 S Blue Island Ave
Mailing City: Chicago
Mailing State: IL
Mailing Zip Code: 60608-
Chemical CAS No: 124389
Chemical EHS: No
Chemical Contents: Pure, Liquid,
Max Daily Amt(lbs): 10,000-24,999
Avg Daily Amt(lbs): 10,000-24,999

Report Year: 2018
LEPC: City of Chicago
Facility Phone: 7732475858
Facility Fax: 2056045067
Facility Latitude: 41.8465
Facility Longitude: -87.6814
Corporate Name: Sorini Ring Manufacturing Co. Inc.
Fire Dept: Chicago Fire Department
Chemical Name: SUR COAT 3-26
Chem Health Haz: Reactivity,
Owner: Mark Schaefer
Owner Street: 2524 S Blue Island Ave
Owner City: Chicago
Owner State: IL
Owner Zip Code: 60608
Owner Phone: 2056556102
Mailing Name: Sorini Ring Manufacturing
Mailing Street: 2524 S Blue Island Ave
Mailing City: Chicago
Mailing State: IL
Mailing Zip Code: 60608-
Chemical CAS No: 7664382
Chemical EHS: No
Chemical Contents: Mixture, Liquid,
Max Daily Amt(lbs): 1,000-4,999
Avg Daily Amt(lbs): 1,000-4,999

Report Year: 2017
LEPC: City of Chicago
Chemical CAS No: 124389
Chemical EHS: No

Facility Phone:	7732475858	**Chemical Contents:**	Pure, Liquid,
Facility Fax:	2056045067	**Max Daily Amt(lbs):**	10,000-24,999
Facility Latitude:	41.8465	**Avg Daily Amt(lbs):**	10,000-24,999
Facility Longitude:	-87.6814		
Corporate Name:	Sorini Ring Manufacturing Co. Inc.		
Fire Dept:	Chicago Fire Department		
Chemical Name:	LIQUID CARBON DIOXIDE		
Chem Health Haz:	Pressure,		
Owner:	Peter May		
Owner Street:	2524 S Blue Island Ave		
Owner City:	Chicago		
Owner State:	IL		
Owner Zip Code:	60608		
Owner Phone:	7732475858		
Mailing Name:	Sorini Ring Manufacturing		
Mailing Street:	2524 S Blue Island Ave		
Mailing City:	Chicago		
Mailing State:	IL		
Mailing Zip Code:	60608-		

Report Year:	2015	**Chemical CAS No:**	7664382
LEPC:	City of Chicago	**Chemical EHS:**	No
Facility Phone:	7732475858	**Chemical Contents:**	Mixture, Liquid,
Facility Fax:	2056045067	**Max Daily Amt(lbs):**	1,000-4,999
Facility Latitude:	41.8465	**Avg Daily Amt(lbs):**	1,000-4,999
Facility Longitude:	-87.6814		
Corporate Name:	Sorini Ring Manufacturing Co. Inc.		
Fire Dept:	Chicago Fire Department		
Chemical Name:	SUR COAT 3-26		
Chem Health Haz:	Reactivity,		
Owner:	Berger US Inc. (dba Sorini Ring)		
Owner Street:	2524 S Blue Island Ave		
Owner City:	Chicago		
Owner State:	IL		
Owner Zip Code:	60608		
Owner Phone:	7732475858		
Mailing Name:	Sorini Ring Manufacturing		
Mailing Street:	2524 S Blue Island Ave		
Mailing City:	Chicago		
Mailing State:	IL		
Mailing Zip Code:	60608-		

Report Year:	2016	**Chemical CAS No:**	7664382
LEPC:	City of Chicago	**Chemical EHS:**	No
Facility Phone:	7732475858	**Chemical Contents:**	Mixture, Liquid,
Facility Fax:	2056045067	**Max Daily Amt(lbs):**	1,000-4,999
Facility Latitude:	41.8465	**Avg Daily Amt(lbs):**	1,000-4,999
Facility Longitude:	-87.6814		
Corporate Name:	Sorini Ring Manufacturing Co. Inc.		
Fire Dept:	Chicago Fire Department		
Chemical Name:	SUR COAT 3-26		

Chem Health Haz:	Reactivity,
Owner:	Peter May
Owner Street:	2524 S Blue Island Ave
Owner City:	Chicago
Owner State:	IL
Owner Zip Code:	60608
Owner Phone:	7732475858
Mailing Name:	Sorini Ring Manufacturing
Mailing Street:	2524 S Blue Island Ave
Mailing City:	Chicago
Mailing State:	IL
Mailing Zip Code:	60608-

Report Year:	2010	**Chemical CAS No:**	124389
LEPC:	City of Chicago	**Chemical EHS:**	No
Facility Phone:	7732475858	**Chemical Contents:**	Pure, Liquid,
Facility Fax:	2056045067	**Max Daily Amt(lbs):**	10,000-99,999
Facility Latitude:	41.8465	**Avg Daily Amt(lbs):**	10,000-99,999
Facility Longitude:	-87.6814		

Corporate Name:	Sorini Ring Manufacturing Co Inc
Fire Dept:	Chicago Fire Department
Chemical Name:	LIQUID CARBON DIOXIDE
Chem Health Haz:	Pressure,
Owner:	Peter May
Owner Street:	2524 S Blue Island Ave
Owner City:	Chicago
Owner State:	IL
Owner Zip Code:	60608
Owner Phone:	7732475858
Mailing Name:	
Mailing Street:	2524 S Blue Island Ave
Mailing City:	Chicago
Mailing State:	IL
Mailing Zip Code:	60608

Report Year:	2010	**Chemical CAS No:**	7664382
LEPC:	City of Chicago	**Chemical EHS:**	No
Facility Phone:	7732475858	**Chemical Contents:**	Mixture, Liquid,
Facility Fax:	2056045067	**Max Daily Amt(lbs):**	1,000-9,999
Facility Latitude:	41.8465	**Avg Daily Amt(lbs):**	1,000-9,999
Facility Longitude:	-87.6814		

Corporate Name:	Sorini Ring Manufacturing Co Inc
Fire Dept:	Chicago Fire Department
Chemical Name:	SUR COAT 3-26
Chem Health Haz:	Reactivity,
Owner:	Peter May
Owner Street:	2524 S Blue Island Ave
Owner City:	Chicago
Owner State:	IL
Owner Zip Code:	60608
Owner Phone:	7732475858

Map Key	Number of Records	Direction	Distance (mi/ft)	Elev/Diff (ft)	Site	DB

Mailing Name:
Mailing Street: 2524 S Blue Island Ave
Mailing City: Chicago
Mailing State: IL
Mailing Zip Code: 60608

---

74 | **18 of 18** | **S** | **0.18 / 965.13** | **595.55 / -1** | **Sorini Ring / Berger -US 2524 S Blue Island Ave Chicago IL 60608** | **TIER 2**

Facility County: Cook
Report Year(s): 2022, 2021

Tier II Details

Report Year: 2022
LEPC: City of Chicago
Facility Phone: 7732475858
Facility Fax: 2056045067
Facility Latitude: 41.8465
Facility Longitude: -87.6814
Corporate Name: Sorini Ring Manufacturing Co. Inc.
Fire Dept: Chicago Fire Department
Chemical Name: LIQUID CARBON DIOXIDE
Chem Health Haz: Pressure,
Owner: Mark Schaefer
Owner Street: 2524 S Blue Island Ave
Owner City: Chicago
Owner State: IL
Owner Zip Code: 60608
Owner Phone: 2056556102
Mailing Name: Sorini Ring Manufacturing / Berger-US
Mailing Street: 2524 S Blue Island Ave
Mailing City: Chicago
Mailing State: IL
Mailing Zip Code: 60608

Chemical CAS No: 124389
Chemical EHS: No
Chemical Contents: Pure, Liquid,
Max Daily Amt(lbs): 10,000-24,999
Avg Daily Amt(lbs): 5,000-9,999

Report Year: 2021
LEPC: City of Chicago
Facility Phone: 7732475858
Facility Fax: 2056045067
Facility Latitude: 41.8465
Facility Longitude: -87.6814
Corporate Name: Sorini Ring Manufacturing Co. Inc.
Fire Dept: Chicago Fire Department
Chemical Name: LIQUID CARBON DIOXIDE
Chem Health Haz: Pressure,
Owner: Mark Schaefer
Owner Street: 2524 S Blue Island Ave
Owner City: Chicago
Owner State: IL

Chemical CAS No: 124389
Chemical EHS: No
Chemical Contents: Pure, Liquid,
Max Daily Amt(lbs): 10,000-24,999
Avg Daily Amt(lbs): 5,000-9,999

Owner Zip Code: 60608
Owner Phone: 2056556102
Mailing Name: Sorini Ring Manufacturing / Berger-US
Mailing Street: 2524 S Blue Island Ave
Mailing City: Chicago
Mailing State: IL
Mailing Zip Code: 60608

---

75 | **1 of 1** | **SE** | **0.18 / 965.55** | **593.87 / -3** | **COMMERCIAL BUILDING 2490 S BLUE ISLAND AVE CHICAGO IL** | **TANKS CHICAGO**

Facility ID: 2042514
Owner: See Environmental Permit Dataset
Data Source(s): DEPT. OF PUBLIC HEALTH

Detail(s)

Tank ID: 0005
Installation Date:
Removal Date:
Last Used Date: 03/25/2003
Tank Type: UNDERGROUND STORAGE TANK
Tank Material:
Tank Construction:
Tank Product: LUBE OIL
Tank Capacity: 500
Location: POINT (-87.67939809644615 41.84726229457029)
Comment: 2418-40 S BLUE ISLAND, REMOVED 11/19/04, Historic data from former Dept. of Environment [Associated Permit Numbers: 108228 108228;] **Note: Many records provided by the department have a truncated [Comment] field.

Street No from: 2490
Street No to: 2490
Street Name: BLUE ISLAND
Street Type: AVE
Direction: S
Latitude: 41.84726229457029
Longitude: -87.67939809644615

Tank ID: 0004
Installation Date:
Removal Date:
Last Used Date: 03/25/2003
Tank Type: UNDERGROUND STORAGE TANK
Tank Material:
Tank Construction:
Tank Product: FUEL OIL
Tank Capacity: 4200
Location: POINT (-87.67939809644615 41.84726229457029)
Comment: 2418-40 S BLUE ISLAND, REMOVED 11/19/04, Historic data from former Dept. of Environment [Associated Permit Numbers: 108228 108228;] **Note: Many records provided by the department have a truncated [Comment] field.

Street No from: 2490
Street No to: 2490
Street Name: BLUE ISLAND
Street Type: AVE
Direction: S
Latitude: 41.84726229457029
Longitude: -87.67939809644615

Tank ID: 0003
Installation Date:
Removal Date:
Last Used Date: 03/25/2003
Tank Type: UNDERGROUND STORAGE TANK
Tank Material:

Street No from: 2490
Street No to: 2490
Street Name: BLUE ISLAND
Street Type: AVE
Direction: S
Latitude: 41.84726229457029

Tank Construction: **Longitude:** -87.67939809644615
Tank Product: GASOLINE
Tank Capacity: 5000
Location: POINT (-87.67939809644615 41.84726229457029)
Comment: 2418-40 S BLUE ISLAND, REMOVED 11/19/04, Historic data from former Dept. of Environment [Associated Permit Numbers: 108228 108228;] **Note: Many records provided by the department have a truncated [Comment] field.

Tank ID: 0002
Installation Date:
Removal Date:
Last Used Date: 03/25/2003
Tank Type: UNDERGROUND STORAGE TANK
Tank Material:
Tank Construction:
Tank Product: GASOLINE
Tank Capacity: 5000
Location: POINT (-87.67939809644615 41.84726229457029)
Comment: 2418-40 S BLUE ISLAND, REMOVED 11/19/04, Historic data from former Dept. of Environment [Associated Permit Numbers: 108228 108228;] **Note: Many records provided by the department have a truncated [Comment] field.
Street No from: 2490
Street No to: 2490
Street Name: BLUE ISLAND
Street Type: AVE
Direction: S
Latitude: 41.84726229457029
Longitude: -87.67939809644615

Tank ID: 0007
Installation Date:
Removal Date:
Last Used Date: 12/31/1973
Tank Type: UNDERGROUND STORAGE TANK
Tank Material:
Tank Construction:
Tank Product: GASOLINE
Tank Capacity: 3000
Location: POINT (-87.67939809644615 41.84726229457029)
Comment: 2418-40 S BLUE ISLAND, REMOVED 10/20/2005, Historic data from former Dept. of Environment [Associated Permit Numbers: 108623 108623;] **Note: Many records provided by the department have a truncated [Comment] field.
Street No from: 2490
Street No to: 2490
Street Name: BLUE ISLAND
Street Type: AVE
Direction: S
Latitude: 41.84726229457029
Longitude: -87.67939809644615

Tank ID: 0001
Installation Date:
Removal Date:
Last Used Date: 03/25/2003
Tank Type: UNDERGROUND STORAGE TANK
Tank Material:
Tank Construction:
Tank Product: GASOLINE
Tank Capacity: 5000
Location: POINT (-87.67939809644615 41.84726229457029)
Comment: 2418-40 S BLUE ISLAND, REMOVED 11/19/04, Historic data from former Dept. of Environment [Associated Permit Numbers: 108228 108228;] **Note: Many records provided by the department have a truncated [Comment] field.
Street No from: 2490
Street No to: 2490
Street Name: BLUE ISLAND
Street Type: AVE
Direction: S
Latitude: 41.84726229457029
Longitude: -87.67939809644615

Tank ID: 0006
Installation Date:
Removal Date:
Street No from: 2490
Street No to: 2490
Street Name: BLUE ISLAND

Map Key	Number of Records	Direction	Distance (mi/ft)	Elev/Diff (ft)	Site	DB

Last Used Date:	03/25/2003	**Street Type:**	AVE
Tank Type:	UNDERGROUND STORAGE TANK	**Direction:**	S
Tank Material:		**Latitude:**	41.84726229457029
Tank Construction:		**Longitude:**	-87.67939809644615
Tank Product:	LUBE OIL		
Tank Capacity:	500		
Location:	POINT (-87.67939809644615 41.84726229457029)		
Comment:	2418-40 S BLUE ISLAND, REMOVED 11/19/04, Historic data from former Dept. of Environment [Associated Permit Numbers: 108228 108228;] **Note: Many records provided by the department have a truncated [Comment] field.		

76	1 of 6	WNW	0.19 / 1,002.82	599.14 / 2	N/G (SEE 2401-13 W CERMAK) 2200 S WESTERN AVE CHICAGO IL	TANKS CHICAGO

Facility ID:	2200WES1995-04-10
Owner:	
Data Source(s):	HISTORIC DEPT. OF BUILDINGS

Detail(s)

Tank ID:		**Street No from:**	2200
Installation Date:	04/10/1995	**Street No to:**	2212
Removal Date:		**Street Name:**	WESTERN
Last Used Date:		**Street Type:**	AVE
Tank Type:	UNDERGROUND STORAGE TANK	**Direction:**	S
Tank Material:		**Latitude:**	41.85198383957328
Tank Construction:		**Longitude:**	-87.68578570420526
Tank Product:			
Tank Capacity:			
Location:	POINT (-87.68578570420526 41.85198383957328)		
Comment:	WORK BY: N/G; SEE 2401-13 W CERMAK **Note: Many records provided by the department have a truncated [Comment] field.		

76	2 of 6	WNW	0.19 / 1,002.82	599.14 / 2	FAIRPLAY FOODS 2200 S WESTERN AVE IL	PERMITS CHICAGO

Application ID:	ENVAIR117897	**Application Type:**	AIR POLLUTION CONTROL PERMIT
Issue or Entry Date:	03/01/2012	**Application Subtype:**	GENERAL POLUTION PREVENTION(P2)

CDPH Environmental Permit Details

Status:	CLOSED	**Street No to:**	
Applicant:	ARNOLD HEATING	**Direction:**	S
Expiration Date:		**Street Name:**	WESTERN
Data Source:	DEPT. OF PUBLIC HEALTH	**Street Type:**	AVE
Street No from:	2200		
Location:	POINT (-87.68709 41.85182)		
Comment:			

[EQUIP ID: , QUANTITY: 1, DESCRIPTION: 080A - FURNACE, OUTPUT LESS THAN 288,000 BTU/HR, NOTE:],[EQUIP ID: , QUANTITY: 1, DESCRIPTION: 080A - FURNACE, OUTPUT LESS THAN 288,000 BTU/HR, NOTE:],[EQUIP ID: , QUANTITY: 1, DESCRIPTION: 080A - FURNACE,

Map Key	Number of Records	Direction	Distance (mi/ft)	Elev/Diff (ft)	Site	DB

OUTPUT LESS THAN 288,000 BTU/HR, NOTE:]**Note: Many records provided by the department have a truncated Comment field.

---

76 | **3 of 6** | **WNW** | **0.19 / 1,002.82** | **599.14 / 2** | **FAIRPLAY INC.**
2200 S WESTERN AVE
IL | **PERMITS CHICAGO**

Application ID: ENVAIR129231
Issue or Entry Date: 01/23/2013
Application Type: AIR POLLUTION CONTROL PERMIT
Application Subtype: GENERAL POLUTION PREVENTION(P2)

CDPH Environmental Permit Details

Status: CLOSED
Applicant: ROSIE REGAS
Expiration Date:
Data Source: DEPT. OF PUBLIC HEALTH
Street No from: 2200
Location: POINT (-87.68709 41.85182)
Comment:
Street No to:
Direction: S
Street Name: WESTERN
Street Type: AVE

[EQUIP ID: , QUANTITY: 1, DESCRIPTION: 726 - COMPACTOR OR BALER, NOTE:]**Note: Many records provided by the department have a truncated Comment field.

---

76 | **4 of 6** | **WNW** | **0.19 / 1,002.82** | **599.14 / 2** | **FAIRPLAY FOODS**
2200 S WESTERN AVE
IL | **PERMITS CHICAGO**

Application ID: ENVAIR113065
Issue or Entry Date: 10/15/2011
Application Type: AIR POLLUTION CONTROL PERMIT
Application Subtype: GENERAL POLUTION PREVENTION(P2)

CDPH Environmental Permit Details

Status: OPEN
Applicant: ROSIE REGAS
Expiration Date:
Data Source: DEPT. OF PUBLIC HEALTH
Street No from: 2200
Location: POINT (-87.68709 41.85182)
Comment:
Street No to:
Direction: S
Street Name: WESTERN
Street Type: AVE

081462 GROCERY RETAIL [EQUIP ID: , QUANTITY: 1, DESCRIPTION: 726 - COMPACTOR OR BALER, NOTE: ENVAIR129231],[EQUIP ID: 01-00, QUANTITY: 2, DESCRIPTION: BALER, NOTE:],[EQUIP ID: 01-02, QUANTITY: 1, DESCRIPTION: 726 - COMPACTOR OR BALER, NOTE:]**Note: Many records provided by the department have a truncated Comment field.

---

76 | **5 of 6** | **WNW** | **0.19 / 1,002.82** | **599.14 / 2** | **FAIRPLAY FOODS**
2200 S WESTERN AVE, CHICAGO, IL
IL | **PERMITS CHICAGO**

Application ID: DOEAIR11111
Issue or Entry Date: 05/15/2003
Application Type: AIR POLLUTION CONTROL PERMIT
Application Subtype: EQUIPMENT INSTALLATION

Map Key	Number of Records	Direction	Distance (mi/ft)	Elev/Diff (ft)	Site	DB

CDPH Environmental Permit Details

Status:	CLOSED	***Street No to:***	
Applicant:		***Direction:***	S
Expiration Date:	11/11/2003	***Street Name:***	WESTERN
Data Source:	HISTORIC DEPT. OF ENVIRONMENT	***Street Type:***	AVE
Street No from:	2200		
Location:	POINT (-87.68709 41.85182)		
Comment:			

QTY: 1.0 PROCESS EQUIPMENT/30 CUBIC FEET COMPACTOR/NATIONAL WASTE SERVICES**Note: Many records provided by the department have a truncated Comment field.

76	6 of 6	WNW	0.19 / 1,002.82	599.14 / 2	FAIRPLAY FOODS 2200 S WESTERN AVE, CHICAGO, IL IL	PERMITS CHICAGO

Application ID:	DOEAIR21873	***Application Type:***	AIR POLLUTION CONTROL PERMIT
Issue or Entry Date:	10/17/2007	***Application Subtype:***	EQUIPMENT INSTALLATION

CDPH Environmental Permit Details

Status:	CLOSED	***Street No to:***	
Applicant:		***Direction:***	S
Expiration Date:	04/14/2008	***Street Name:***	WESTERN
Data Source:	HISTORIC DEPT. OF ENVIRONMENT	***Street Type:***	AVE
Street No from:	2200		
Location:	POINT (-87.68709 41.85182)		
Comment:			

QTY: 1.0 PROCESS EQUIPMENT: BALER/ MAKE AND MODEL: GENERAC HYDRAUL-B870V-XX2813/ DIMENSIONS:**Note: Many records provided by the department have a truncated Comment field.

77	1 of 1	NNE	0.19 / 1,027.74	598.42 / 1	PAUL TSAKIRIS 2200 W 21ST PL IL	PERMITS CHICAGO

Application ID:	ENVAIR768386	***Application Type:***	AIR POLLUTION CONTROL PERMIT
Issue or Entry Date:	03/08/2017	***Application Subtype:***	GENERAL POLUTION PREVENTION(P2)

CDPH Environmental Permit Details

Status:	OPEN	***Street No to:***	
Applicant:	PAUL TSAKIRIS	***Direction:***	W
Expiration Date:		***Street Name:***	21ST
Data Source:	DEPT. OF PUBLIC HEALTH	***Street Type:***	PL
Street No from:	2200		
Location:	POINT (-87.68093 41.85301)		
Comment:			

AIR POLLUTION CONTROL PERMIT [EQUIP ID: , QUANTITY: 1, DESCRIPTION: 080A - FURNACE, OUTPUT LESS THAN 288,000 BTU/HR, NOTE:

],[EQUIP ID: , QUANTITY: 1, DESCRIPTION: 080A - FURNACE, OUTPUT LESS THAN 288,000 BTU/HR, NOTE:],[EQUIP ID: , QUANTITY: 1, DESCRIPTION: 137 - EXHAUST HOOD FILTERED, NOTE:]**Note: Many records provided by the department have a truncated Comment field.

---

78 | **1 of 1** | **ESE** | **0.20 / 1,036.38** | **591.75 / -5** | **SALVADOR MOTA**
2466 S BLUE ISLAND AVE,
CHICAGO, IL
IL | **PERMITS CHICAGO**

Application ID:	DOEAIR27584	**Application Type:**	AIR POLLUTION CONTROL PERMIT
Issue or Entry Date:	08/05/2010	**Application Subtype:**	EQUIPMENT INSTALLATION

CDPH Environmental Permit Details

Status:	CLOSED	**Street No to:**	
Applicant:		**Direction:**	S
Expiration Date:	02/01/2011	**Street Name:**	BLUE ISLAND
Data Source:	HISTORIC DEPT. OF ENVIRONMENT	**Street Type:**	AVE
Street No from:	2466		
Location:	POINT (-87.67834 41.84754)		
Comment:			

QTY: 2.0 COMBUSTION EMISSION UNIT: OTHER/ MAKE AND MODEL: REZNOR - FE 165/ MAXIMUM OUTPUT: 90,000 BTU/HR,QTY: 1.0 COMBUSTION EMISSION UNIT: WARM AIR FURNACE/ MAKE AND MODEL: YORK - P3 NUA 12N 03201/ MAXIMUM OUTPUT: 32,000 BTU/HR**Note: Many records provided by the department have a truncated Comment field.

---

79 | **1 of 1** | **ESE** | **0.20 / 1,039.12** | **591.38 / -6** | **Progressive Sheet Metal**
2460 S Blue Island Ave
Chicago IL 60608 | **IEPA DOCS**

Note: Documents related to facilities in Illinois can be searched on the Illinois Environmental Protection Agency (IEPA) Document Explorer: https://external.epa.illinois.gov/DocumentExplorer

IEPA Source Water Assessment Program (SWAP) & Mapping Tool

Name:	Progressive Sheet Metal
Location Addr 3:	2460 S Blue Island Ave
City Name:	Chicago
State Code:	IL
Postal Code:	60608

Details

Indicator:	No	**Latitude Measure:**	41.84767
Site ID:	170000521503	**Longitude Measure:**	-87.67817
System ID:	0316315196	**Point X:**	-87.67816999999997
Collection Dt:	12/30/2003	**Point Y:**	41.84767000000005
Revision Dt Time:	06/30/2003		
Interest Type:	BOL		
Media Code:	LAND		

Map Key	Number of Records	Direction	Distance (mi/ft)	Elev/Diff (ft)	Site	DB
80	1 of 1	SSE	0.20 / 1,039.96	595.19 / -2	CHICAGO SOUTH WATER MARKET 2503 S BLUE ISLAND AVE, CHICAGO, IL IL	PERMITS CHICAGO

Application ID: DOEAIR15462
Application Type: AIR POLLUTION CONTROL PERMIT
Issue or Entry Date: 09/13/2004
Application Subtype: EQUIPMENT INSTALLATION

CDPH Environmental Permit Details

Status: CLOSED
Street No to:
Applicant:
Direction: S
Expiration Date: 03/12/2005
Street Name: BLUE ISLAND
Data Source: HISTORIC DEPT. OF ENVIRONMENT
Street Type: AVE
Street No from: 2503
Location: POINT (-87.67931 41.84717)
Comment:

QTY: 1.0 COMBUSTION EMISSION UNIT/WARM AIR FURNACE/ CARRIER/MODEL:48TJE008/ MAXIMUM OUTPUT:144,000 BTU,QTY: 2.0 COMBUSTION EMISSION UNIT/WARM AIR FURNACE/ ADP/MODEL:SEP-400/ MAXIMUM OUTPUT:312,000 BTU,QTY: 1.0 COMBUSTION EMISSION UNIT/ROOF TOP UNIT/ ADP/MODEL:SEP-115/ MAXIMUM OUTPUT:92,000 BTU,QTY: 1.0 COMBUSTION EMISSION UNIT/ROOF TOP UNIT/ ADP/MODEL:SEP-345/ MAXIMUM OUTPUT:276,000 BTU,QTY: 3.0 COMBUSTION EMISSION UNIT/WARM AIR FURNACE/ ADP/MODEL: SEP-230/ MAXIMUM OUTPUT:184,000 BTU,QTY: 1.0 COMBUSTION EMISSION UNIT/ROOF TOP UNIT/ CARRIER/MODEL:48TJE006/ MAXIMUM OUTPUT:92,000 BTU**Note: Many records provided by the department have a truncated Comment field.

Map Key	Number of Records	Direction	Distance (mi/ft)	Elev/Diff (ft)	Site	DB
81	1 of 3	NE	0.20 / 1,047.45	596.83 / 0	SILVER COIN 2104 W CERMAK CHICAGO IL 60608-4006	FINDS/FRS

Registry ID: 110005838683
FIPS Code: 17031
HUC Code: 07120003
Site Type Name: STATIONARY
Location Description:
Supplemental Location:
Create Date: 01-MAR-00
Update Date: 26-JAN-12
Interest Types: STATE MASTER, UNSPECIFIED UNIVERSE
SIC Codes:
SIC Code Descriptions:
NAICS Codes:
NAICS Code Descriptions:
Conveyor: FRS-GEOCODE
Federal Facility Code:
Federal Agency Name:
Tribal Land Code:
Tribal Land Name:
Congressional Dist No: 04
Census Block Code: 170318413001000
EPA Region Code: 05
County Name: COOK
US/Mexico Border Ind:
Latitude: 41.85213

Map Key	Number of Records	Direction	Distance (mi/ft)	Elev/Diff (ft)	Site	DB

Longitude: -87.67867
Reference Point: CENTER OF A FACILITY OR STATION
Coord Collection Method: ADDRESS MATCHING-HOUSE NUMBER
Accuracy Value: 30
Datum: NAD83
Source:
Facility Detail Rprt URL: https://ofmpub.epa.gov/frs_public2/fii_query_detail.disp_program_facility?p_registry_id=110005838683
Program Acronyms:

ACES:170000230532, RCRAINFO:ILD072362627

Map Key	Number of Records	Direction	Distance (mi/ft)	Elev/Diff (ft)	Site	DB
81	2 of 3	NE	0.20 / 1,047.45	596.83 / 0	Silver Coin 2104 W Cermak Chicago IL 60608	IEPA DOCS

Note: Documents related to facilities in Illinois can be searched on the Illinois Environmental Protection Agency (IEPA) Document Explorer: https://external.epa.illinois.gov/DocumentExplorer

IEPA Source Water Assessment Program (SWAP) & Mapping Tool

Name: Silver Coin
Location Addr 3: 2104 W Cermak
City Name: Chicago
State Code: IL
Postal Code: 60608

Details

Indicator: No
Site ID: 170000230532
System ID: 0316310016
Collection Dt: 12/30/2003
Revision Dt Time: 06/30/2003
Interest Type: BOL
Media Code: LAND
Latitude Measure: 41.85223
Longitude Measure: -87.6784
Point X: -87.67839999999995
Point Y: 41.85223000000008

Map Key	Number of Records	Direction	Distance (mi/ft)	Elev/Diff (ft)	Site	DB
81	3 of 3	NE	0.20 / 1,047.45	596.83 / 0	SILVER COIN 2104 W CERMAK CHICAGO IL 60608	RCRA NON GEN

Handler ID: ILD072362627
Generator Status: N
Recycler Activity?: NO
Recycler Activity Note: This facility has not been identified as a Recycler Facility from both the RCRA Handler and Biennial Report Modules.

Violation/Evaluation Summary

Note: NO RECORDS: As of Jan 2025, there are no Compliance Monitoring and Enforcement (violation) records associated with this facility (EPA ID).

Handler Summary

Importer:	No	***Used Oil Transpor:***	No
Mixed Waste Gen:	No	***Used Oil Trans Fac:***	No
Transporter:	No	***Used Oil Processor:***	No
Transfer Facility:	No	***Used Oil Refiner:***	No
Recycler:	No	***Used Oil Burner:***	No
Onsite Burner Exem:	No	***Commercial TSD:***	No
Furnace Exemption:	No	***Recycl Nonstorage:***	No
Underground Injec:	No		
Used Oil Market Burner:	No		
Used Oil Spec Marketer:	No		

Additional Handler Summary Details

Source Type:	I	***NAIC 1:***	
Seq No:	1	***NAIC 2:***	
Non Notifier:		***NAIC 3:***	
Receive Date:	20191213	***NAIC 4:***	
Active Site:	-----	***State:***	IL
Land Type:		***Location Latitude:***	
In Handler Univ:	N	***Location Longitude:***	
In A Universe:	N	***Loc GIS Primary:***	N
Gen Status:	N	***Loc GIS Origin:***	
Report Cycle:		***State District Owner:***	
Accessibility:		***State District:***	DESPLAINES
Region:	05		
Fed Waste Gen Owner:	HQ		
State Waste Generator Owner:	IL		
State Waste Generator:	N		
Short Term Generator:	N		
Uni Waste:	N		
Universal Waste Dest Facility:	N		
Federal Universal Waste:	N		
As Federally Regulated Tsdf:	------		
As Converter Tsdf:	------		
As State Regulated Tsdf:	------		
As State Regulated Handler:	---		
Federal Indicator:	---		
Hsm:	N		
Subpart K:	----		
GPRA Permit:	N		
GPRA Renewal:	N		
Permit Renewal Wrkld:	------		
Permwrk ID:	------		
Perm Prog:	------		
Pcwrkld:	------		
Closwrkld:	------		
GPRA Ca:	N		

CawrkId:	N
Subjca Tsd Discretion:	N
NCAPS:	N
EC Indicator:	N
Ca725 Indicator:	N
Ca750 Indicator:	N
Operating Tsdf:	------
Full Enforcement:	------
Snc:	N
Unaddressed Snc:	N
Addressed Snc:	N
Snc With Comp Sched:	N
Fa Required:	-----
Hhandler Last Change:	20191213
Recognized Trader Importer:	N
Recognized Trader Exporter:	N
Slab Importer:	N
Slab Exporter:	N
Manifest Broker:	N
Subpart P:	N
Contact Language:	
Handler Name:	SILVER COIN
Location Street No:	
Location Street1:	2104 W CERMAK
Location Street2:	
Location City:	CHICAGO
Location State:	IL
Location Zip:	60608
Location County Code:	IL031
Location County Name:	COOK
Location Country:	US
Contact Name:	
Contact Street No:	
Contact Street1:	
Contact Street2:	
Contact City:	
Contact State:	
Contact Zip:	
Contact Country:	
Contact Phone And Ext:	
Contact Fax:	
Contact Email Address:	
Contact Title:	
Owner Name:	
Owner Type:	
Owner Seq:	
Operator Name:	
Operator Type:	
Operator Seq:	
Public Notes:	

Hazardous Waste Handler Details

Seq No:	1
Receive Date:	19890221
Handler Name:	SILVER COIN
Fed Waste Generator:	2
Generator Code Description:	Small Quantity Generator
Source Type:	Notification

Waste Code Details

Waste Code:	D000
Waste Code Desc:	DESCRIPTION
Waste Code:	F002
Waste Code Desc:	THE FOLLOWING SPENT HALOGENATED SOLVENTS: TETRACHLOROETHYLENE, METHYLENE CHLORIDE, TRICHLOROETHYLENE, 1,1,1-TRICHLOROETHANE, CHLOROBENZENE, 1,1,2-TRICHLORO-1,2,2-TRIFLUOROETHANE, ORTHO-DICHLOROBENZENE, TRICHLOROFLUOROMETHANE, AND 1,1,2, TRICHLOROETHANE; ALL SPENT SOLVENT MIXTURES/BLENDS CONTAINING, BEFORE USE, A TOTAL OF TEN PERCENT OR MORE (BY VOLUME) OF ONE OR MORE OF THE ABOVE HALOGENATED SOLVENTS OR THOSE SOLVENTS LISTED IN F001, F004, AND F005; AND STILL BOTTOMS FROM THE RECOVERY OF THESE SPENT SOLVENTS AND SPENT SOLVENT MIXTURES.

Hazardous Waste Handler Details

Seq No:	1
Receive Date:	20191213
Handler Name:	SILVER COIN
Fed Waste Generator:	N
Generator Code Description:	Not a Generator, Verified
Source Type:	Implementer

Owner/Operator Details

Owner/Operator Ind:	Current Operator	***Street No:***	
Type:	Private	***Street1:***	ADDRESS NOT REPORTED
Name:	NAME NOT REPORTED	***Street2:***	
Dt Became Current:		***City:***	CITY NOT REPORTED
Dt Ended Current:		***State:***	AK
Phone:	312-555-1212	***Country:***	
Source Type:	Notification	***Zip:***	99998

Owner/Operator Ind:	Current Owner	***Street No:***	
Type:	Private	***Street1:***	ADDRESS NOT REPORTED
Name:	ZAMANSKY AL	***Street2:***	
Dt Became Current:		***City:***	CITY NOT REPORTED
Dt Ended Current:		***State:***	AK
Phone:	312-555-1212	***Country:***	
Source Type:	Notification	***Zip:***	99998

Map Key	Number of Records	Direction	Distance (mi/ft)	Elev/Diff (ft)	Site	DB

Historical Handler Details

Receive Dt:	19890221
Generator Code Description:	Small Quantity Generator
Handler Name:	SILVER COIN

82	*1 of 6*	*W*	*0.20 / 1,047.81*	*600.37 / 3*	***Public Building Commission 2300 South Western Avenue Chicago IL 60608***	***SRP***

IEPA ID:	0316310049	***Longitude:***	-87.686756
US EPA ID:		***Latitude:***	41.849486
County:	Cook		
Source:	Site Remediation Program Database Search (Site List) (as of 17 Apr 2025); Site Remediation Program Database Search (NFR Letters) (as of 10 Apr 2025)		

Site Applicant / Consultant Information

RA Title:	Mr.	***Received SA Date:***	5/2/1994
RA First Name:	John	***PM ID:***	John Richardson
RA Last Name:	Callanan	***Foury Letter Date:***	
RA Address1:	66 West Washington Street	***Active Site:***	No
RA Address2:	Room 200	***Consultant Address1:***	70 West Madison Street
RA City:	Chicago, IL	***Consultant Address2:***	Suite 2030
RA Zip:	60602	***Consultant City:***	Chicago, IL
Consultant Contact:	Jeffrey A. Stofferahn	***Consultant Zip:***	60602
RA Company:	Public Building Commission of Chicago		
Consultant Company:	Roy F. Weston, Inc.		

Letter Information (NFR)

NFR Site Name:	Public Building Commission	***Indust Commercial:***	No
NFR Letter Date:	9/30/1999	***Worker Caution:***	Yes
Effective:	True	***Slab on Grade:***	No
NFR Recorded Date:	11/12/1999	***BCT:***	No
Comp Focus:	Comprehensive	***Inst Control Other:***	No
RA First Name:	James	***Building Slab:***	Yes
RA Last Name:	Vanek	***Asphalt Used:***	Yes
RA Company:	Public Building Commission of Chicago	***Concrete Used:***	Yes
RA Address1:	50 West Washington	***Clean Soil Three ft:***	Yes
RA Address2:		***Clean Soil Ten ft:***	No
RA City:	Chicago, IL	***Alternate Barrier:***	No
RA Zip:	60602	***Other Barrier:***	No
Acres:	4.0000	***ELUC Other:***	No
Ordinance:	Yes		
ELUC GW Use Restrict:	No		
Groundwater Use Restriction:	No		
Highway Authority Agreement:	No		
Land Use:	Residential or Industrial/Commercial		

Map Key	Number of Records	Direction	Distance (mi/ft)	Elev/Diff (ft)	Site	DB
82	2 of 6	W	0.20 / 1,047.81	600.37 / 3	Public Building Commission 2300 South Western Avenue Chicago IL 60608	INST

IEPA ID: 0316310049
US EPA ID:
County: Cook
Longitude: -87.686756
Latitude: 41.849486

Site Applicant / Consultant Information

RA Title: Mr.
RA First Name: John
RA Last Name: Callanan
RA Company: Public Building Commission of Chicago
RA Address1: 66 West Washington Street
RA Address2: Room 200
RA City: Chicago, IL
RA Zip: 60602
Consultant Contact: Jeffrey A. Stofferahn
Consultant Company: Roy F. Weston, Inc.
Received SA Date: 5/2/1994
PM ID: John Richardson
Foury Letter Date:
Active Site: No
Consultant Address1: 70 West Madison Street
Consultant Address2: Suite 2030
Consultant City: Chicago, IL
Consultant Zip: 60602

Letters Information (NFR)

NFR Site Name: Public Building Commission
NFR Letter Date: 9/30/1999
Effective: True
NFR Recorded Date: 11/12/1999
Comp Focus: Comprehensive
RA First Name: James
RA Last Name: Vanek
RA Company: Public Building Commission of Chicago
RA Address1: 50 West Washington
RA Address2:
RA City: Chicago, IL
RA Zip: 60602
Acres: 4.0000
Ordinance: Yes
ELUC GW Use Restrict: No
Groundwater Use Restriction: No
Highway Authority Agreement: No
Land Use: Residential or Industrial/Commercial
Indust Commercial: No
Worker Caution: Yes
Slab on Grade: No
BCT: No
Inst Control Other: No
Building Slab: Yes
Asphalt Used: Yes
Concrete Used: Yes
Clean Soil Three ft: Yes
Clean Soil Ten ft: No
Alternate Barrier: No
Other Barrier: No
ELUC Other: No

Map Key	Number of Records	Direction	Distance (mi/ft)	Elev/Diff (ft)	Site	DB
82	3 of 6	W	0.20 / 1,047.81	600.37 / 3	PUBLIC BLDG COMM OF CHICAGO 2300 S WESTERN AVE CHICAGO IL 60608	FINDS/FRS

Registry ID: 110018209366
FIPS Code: 17031
HUC Code: 07120003

Site Type Name:	STATIONARY
Location Description:	
Supplemental Location:	
Create Date:	19-OCT-04
Update Date:	17-AUG-07
Interest Types:	STATE MASTER
SIC Codes:	
SIC Code Descriptions:	
NAICS Codes:	
NAICS Code Descriptions:	
Conveyor:	FRS-GEOCODE
Federal Facility Code:	
Federal Agency Name:	
Tribal Land Code:	
Tribal Land Name:	
Congressional Dist No:	04
Census Block Code:	170318413002003
EPA Region Code:	05
County Name:	COOK
US/Mexico Border Ind:	
Latitude:	41.85
Longitude:	-87.68558
Reference Point:	CENTER OF A FACILITY OR STATION
Coord Collection Method:	ADDRESS MATCHING-HOUSE NUMBER
Accuracy Value:	30
Datum:	NAD83
Source:	
Facility Detail Rprt URL:	https://ofmpub.epa.gov/frs_public2/fii_query_detail.disp_program_facility?p_registry_id=110018209366
Program Acronyms:	

ACES:170000520666

Map Key	Number of Records	Direction	Distance (mi/ft)	Elev/Diff (ft)	Site	DB
82	4 of 6	W	0.20 / 1,047.81	600.37 / 3	**Public Building Commission** **2300 South Western Avenue** **Chicago IL 60608**	ENG

IEPA ID:	0316310049	***Longitude:***	-87.686756
US EPA ID:		***Latitude:***	41.849486
County:	Cook		
Source:	Site Remediation Program Database Search (Site List) (as of 17 Apr 2025); Site Remediation Program Database Search (NFR Letters) (as of 10 Apr 2025)		

Site Applicant / Consultant Information

Active Site:	No	***Consultant Contact:***	Jeffrey A. Stofferahn
RA Title:	Mr.	***Consultant Address1:***	70 West Madison Street
RA First Name:	John	***Consultant Address2:***	Suite 2030
RA Last Name:	Callanan	***Consultant City:***	Chicago, IL
RA Address1:	66 West Washington Street	***Consultant Zip:***	60602
RA Address2:	Room 200	***PM ID:***	John Richardson

Map Key	Number of Records	Direction	Distance (mi/ft)	Elev/Diff (ft)	Site	DB

RA City:	Chicago, IL	**Received SA Date:**	5/2/1994
RA Zip:	60602	**Foury Letter Date:**	
RA Company:	Public Building Commission of Chicago		
Consultant Company:	Roy F. Weston, Inc.		

Letters Information (NFR)

NFR Site Name:	Public Building Commission	**Indust Commercial:**	No
NFR Letter Date:	9/30/1999	**Worker Caution:**	Yes
Effective:	True	**Slab on Grade:**	No
NFR Recorded Date:	11/12/1999	**BCT:**	No
Comp Focus:	Comprehensive	**Inst Control Other:**	No
RA First Name:	James	**Building Slab:**	Yes
RA Last Name:	Vanek	**Asphalt Used:**	Yes
RA Company:	Public Building Commission of Chicago	**Concrete Used:**	Yes
RA Address1:	50 West Washington	**Clean Soil Three ft:**	Yes
RA Address2:		**Clean Soil Ten ft:**	No
RA City:	Chicago, IL	**Alternate Barrier:**	No
RA Zip:	60602	**Other Barrier:**	No
Acres:	4.0000	**ELUC Other:**	No
Ordinance:	Yes		
ELUC GW Use Restrict:	No		
GW Use Restriction:	No		
Highway Authority Agreement:	No		
Land Use:	Residential or Industrial/Commercial		

Map Key	Number of Records	Direction	Distance (mi/ft)	Elev/Diff (ft)	Site	DB
82	5 of 6	W	0.20 / 1,047.81	600.37 / 3	ZAINUB MAHBOOB 2300 S WESTERN AVE IL	PERMITS CHICAGO

Application ID:	ENVAIR866900	**Application Type:**	AIR POLLUTION CONTROL PERMIT
Issue or Entry Date:	10/24/2017	**Application Subtype:**	GENERAL POLUTION PREVENTION(P2)

CDPH Environmental Permit Details

Status:	CLOSED	**Street No to:**	
Applicant:	ZAINUB MAHBOOB	**Direction:**	S
Expiration Date:		**Street Name:**	WESTERN
Data Source:	DEPT. OF PUBLIC HEALTH	**Street Type:**	AVE
Street No from:	2300		
Location:	POINT (-87.68559 41.85008)		
Comment:			

AIR POLLUTION CONTROL PERMIT [EQUIP ID: , QUANTITY: 1, DESCRIPTION: 080A - FURNACE, OUTPUT LESS THAN 288,000 BTU/HR, NOTE:],[EQUIP ID: , QUANTITY: 1, DESCRIPTION: 080B - FURNACE, OUTPUT 288,000 AND LESS THAN 966,000 BTU/HR, NOTE:],[EQUIP ID: , QUANTITY: 2, DESCRIPTION: 080A - FURNACE, OUTPUT LESS THAN 288,000 BTU/HR, NOTE:]**Note: Many records provided by the department have a truncated Comment field.

Map Key	Number of Records	Direction	Distance (mi/ft)	Elev/Diff (ft)	Site	DB
82	6 of 6	W	0.20 / 1,047.81	600.37 / 3	Public Bldg Comm of Chicago - 170000520666 2300 S Western Ave	REM ASSESS

Note: Documents related to facilities in Illinois can be searched on the Illinois Environmental Protection Agency (IEPA) Document Explorer: https://external.epa.illinois.gov/DocumentExplorer

Data Source: IEPA Source Water Assessment Program (SWAP) & Mapping Tool (Map); IEPA Document Explorer - Facility/Site Search (Web) (as of 17 Mar 2025)

IEPA Document Explorer

Name: Public Bldg Comm of Chicago - 170000520666
Address: 2300 S Western Ave
City: Chicago
State: IL
Zip Code: 60608

Details

Program ID: 0316310049
Total Pages: 2125
Document Count: 63
Category: Site Remediation - Technical
Originating Bureau: Bureau of Land
Category URL: https://docuware67.illinois.gov/DocuWare/PlatformRO/WebClient/3/Integration?lc=VXNlcj1kd3B1YmxpY1xuUHdkPU4xbWRhJHRyYXRvclBANTU1&p=RLV&rl=ce728c9a-11c1-4ddf-9003-314169ab1943&tw=Results&q=W0lFUEFJRF09IjE3MDAwMDUyMDY2NiIgQU5EIFtDQVRFR09SWV09IjMxQSI1

IEPA Source Water Assessment Program (SWAP) & Mapping Tool

Name: Public Bldg Comm Of Chicago
Location Addr 3: 2300 S Western Ave
City Name: Chicago
State Code: IL
Postal Code: 60608

Details

Indicator: Yes
Site ID: 170000520666
System ID: 0316310049
RID: 1207880
Media Code: LAND
Revision Dt Time: 06/30/2003
Collection Dt: 05/02/1994
Interest Type: VSRU
Latitude Measure: 41.84949
Longitude Measure: -87.68676
Point X: -87.68675999999994
Point Y: 41.84949000000006

Details

Indicator: Yes
Site ID: 170000520666
System ID: 0316310049
RID: 729054
Interest Type: BOL
Latitude Measure: 41.849486
Longitude Measure: -87.686756
Point X: -87.68675599999995

Map Key	Number of Records	Direction	Distance (mi/ft)	Elev/Diff (ft)	Site	DB

Media Code: LAND
Point Y: 41.84948600000007
Revision Dt Time: 06/30/2003
Collection Dt: 01/31/2012

Map Key	Number of Records	Direction	Distance (mi/ft)	Elev/Diff (ft)	Site	DB
83	1 of 1	SSW	0.20 / 1,070.26	596.18 / -1	2317 W 25TH ST 2317 W 25TH ST IL	PERMITS CHICAGO

Application ID: ENVAIR1287796
Application Type: AIR POLLUTION CONTROL PERMIT
Issue or Entry Date: 09/14/2020
Application Subtype: ARCHITECTURAL SURFACE CLEANING

CDPH Environmental Permit Details

Status: CLOSED
Street No to:
Applicant: HENRY CONSTRUCTION SERVICES,INC.
Direction: W
Expiration Date:
Street Name: 25TH
Data Source: DEPT. OF PUBLIC HEALTH
Street Type: ST
Street No from: 2317
Location: POINT (-87.68376402899997 41.846408989000054)
Comment:

TUCKPOINTING**Note: Many records provided by the department have a truncated Comment field.

Map Key	Number of Records	Direction	Distance (mi/ft)	Elev/Diff (ft)	Site	DB
84	1 of 3	WNW	0.20 / 1,073.10	599.53 / 3	A & P FOOD STORES 2401 W CERMAK RD CHICAGO IL	TANKS CHICAGO

Facility ID: 2401CER1970-02-04
Owner:
Data Source(s): HISTORIC DEPT. OF BUILDINGS

Detail(s)

Tank ID:
Street No from: 2401
Installation Date: 02/04/1970
Street No to: 2413
Removal Date:
Street Name: CERMAK
Last Used Date:
Street Type: RD
Tank Type: UNDERGROUND STORAGE TANK
Direction: W
Tank Material:
Latitude: 41.85192177437329
Tank Construction:
Longitude: -87.6857513562735
Tank Product:
Tank Capacity:
Location: POINT (-87.6857513562735 41.85192177437329)
Comment: WORK BY: H. M. BOLES & SONS; INSTALL 2-1K GAS,1-1K F.O.,1-550 W.O. FINAL 7/25/72 **Note: Many records provided by the department have a truncated [Comment] field.

Map Key	Number of Records	Direction	Distance (mi/ft)	Elev/Diff (ft)	Site	DB
84	2 of 3	WNW	0.20 / 1,073.10	599.53 / 3	A & P FOOD STORES 2401 W CERMAK RD CHICAGO IL	TANKS CHICAGO

Facility ID: 2401CER1976-06-16
Owner:

Map Key	Number of Records	Direction	Distance (mi/ft)	Elev/Diff (ft)	Site	DB

Data Source(s): HISTORIC DEPT. OF BUILDINGS

Detail(s)

Tank ID:
Installation Date: 06/16/1976
Removal Date:
Last Used Date:
Tank Type: UNDERGROUND STORAGE TANK
Tank Material:
Tank Construction:
Tank Product:
Tank Capacity:
Location: POINT (-87.6857513562735 41.85192177437329)
Comment: WORK BY: CLEVELAND WRECKING; REMOVE 2-10K GAS,1-1K F.O.,1-550 W.O.,1-2K F.O. 3/1/ **Note: Many records provided by the department have a truncated [Comment] field.

Street No from: 2401
Street No to: 2413
Street Name: CERMAK
Street Type: RD
Direction: W
Latitude: 41.85192177437329
Longitude: -87.6857513562735

Map Key	Number of Records	Direction	Distance (mi/ft)	Elev/Diff (ft)	Site	DB
84	3 of 3	WNW	0.20 / 1,073.10	599.53 / 3	A & P FOOD STORES 2401 W CERMAK RD CHICAGO IL	TANKS CHICAGO

Facility ID: 2401CER1954-10-25
Owner:
Data Source(s): HISTORIC DEPT. OF BUILDINGS

Detail(s)

Tank ID:
Installation Date: 10/25/1954
Removal Date:
Last Used Date:
Tank Type: UNDERGROUND STORAGE TANK
Tank Material:
Tank Construction:
Tank Product:
Tank Capacity:
Location: POINT (-87.6857513562735 41.85192177437329)
Comment: WORK BY: GENERAL TANK; INSTALL 1-2K FUEL OIL FINAL 3/5/52 **Note: Many records provided by the department have a truncated [Comment] field.

Street No from: 2401
Street No to: 2413
Street Name: CERMAK
Street Type: RD
Direction: W
Latitude: 41.85192177437329
Longitude: -87.6857513562735

Map Key	Number of Records	Direction	Distance (mi/ft)	Elev/Diff (ft)	Site	DB
85	1 of 1	NE	0.20 / 1,075.48	596.82 / 0	S.N.A.P., an Illinois part, 2100 West Cermak Rd.on the west side of blgg. Broadview, Il IL	SPILLS

Incident No: H-2007-1363
Date/Time Occurred: 10/12/2007 8:59:00 AM
Media Release:
Facility Manager:
Fac Manager Phone:
Responsible Party Street: 839 Emerald Ct. Willowbrook , 60527
Area Involved: Fixed Facility

County: Cook
Latitude:
Longutude:

Milepost:
Section:
Township:
Range:

Hazardous Materials Incident Report

Incident Report Dt:	10/12/2007 8:59:00 AM	***County:***	Cook
Data Input Status:	Closed	***Entered by:***	Willis, Jennifer/Comm Center/IEMA
LUST?:	TRUE	***Date Entered:***	
Hazmat Incident Type:	Leak or Spill		
Caller:	Pritesh Pathak		
Caller Represents:	Conestoga- Rovers and ass		
Street Address:	2100 West Cermak Rd.on the west side of blgg.		
City:	Broadview, Il		
URL:	https://public.iema.state.il.us/FOIAHazmatSearch/HazmatDetails.aspx?RptNum=H-2007-1363		
Narrative:			

10-12-07 0908 JW-Faxed to IEPA, NRTP, OSFM, Reg.4 10-12-07 1012 JW- Updated and refaxed.

Follow Up Information:

Weather Information

Temp:	n/a
Wind:	n/a

Materials Involved

Name:	Heating oil
Type:	Liquid
CHRIS CODE:	unk
CAS No:	unk
UN/NA No:	unk
Container Type:	Underground Storage Tank
Container Size:	1 2000 gal./ 2 1200 gal
Amount Released:	unk
Rate of Release Min:	
Duration of Release:	
Cause of Release:	holes in tank
Est Spill Extent:	unk
Spill Extent Units:	
Date/Time Inc Occur:	
Unknown Occurr:	
Date/Time Discov:	10/11/2007 14:00
Unknown Discovered:	
Where Taken:	none
On Scene Contact:	Pritesh Pathak
No of People Evacuat:	

Map Key	Number of Records	Direction	Distance (mi/ft)	Elev/Diff (ft)	Site	DB

A 302(a) Extremely Haz Sub?:	Unknown
A RCRA Hazardous Waste?:	Unknown
A RCRA Regulated Facility?:	Unknown
Proper Safety Precautions:	none
State Agency Assistance:	none
Containment/Cleanup Plans:	Hired a contractor

Agency or Persons Notified

Agency:	
Date/Time:	Jan 27 2010 11:17AM
Name of Person:	Alex Christopher
Notification Action:	Contacted

Map Key	Number of Records	Direction	Distance (mi/ft)	Elev/Diff (ft)	Site	DB
86	1 of 1	ESE	0.21 / 1,083.74	591.41 / -6	SALVADOR MOTA 2462 S BLUE ISLAND AVE, CHICAGO, IL IL	PERMITS CHICAGO

Application ID:	DOEAIR8913	**Application Type:**	AIR POLLUTION CONTROL PERMIT
Issue or Entry Date:	08/20/2001	**Application Subtype:**	EQUIPMENT INSTALLATION

CDPH Environmental Permit Details

Status:	CLOSED	**Street No to:**	
Applicant:		**Direction:**	S
Expiration Date:	02/16/2002	**Street Name:**	BLUE ISLAND
Data Source:	HISTORIC DEPT. OF ENVIRONMENT	**Street Type:**	AVE
Street No from:	2462		
Location:	POINT (-87.67824 41.84757)		
Comment:			

QTY: 1.0 COMBUSTION EMISSION UNIT/ FURNACE/ CARRIER/ MODEL 58GP100/ MAXIMUM BTU 76,000,QTY: 1.0 FOOD PREPARATION/ KITCHEN HOOD/ ACROVENT HALTRON/ MODEL 3WR/ 14 GAUGE BLACK IRON/**Note: Many records provided by the department have a truncated Comment field.

Map Key	Number of Records	Direction	Distance (mi/ft)	Elev/Diff (ft)	Site	DB
87	1 of 1	E	0.21 / 1,085.12	593.57 / -3	UNKN. ABANDONED DRUMS 2358 Seeley CHICAGO IL	SPILLS

Incident No:	891617	**County:**	COOK
Date/Time Occurred:	8/25/1989 10:40:00 AM	**Latitude:**	
Media Release:		**Longutude:**	
Facility Manager:			
Fac Manager Phone:			
Responsible Party Street:			
Area Involved:			
Milepost:			
Section:			
Township:			
Range:			

Hazardous Materials Incident Report

Incident Report Dt:	8/25/1989 10:40:00 AM	***County:***	COOK
Data Input Status:	CLOSED	***Entered by:***	
LUST?:		***Date Entered:***	

Hazmat Incident Type: LEAK
Caller: JEAN DESSUISSEAUX
Caller Represents: CITY OF CHICAGO
Street Address: 2358 Seeley
City: CHICAGO
URL: https://public.iema.state.il.us/FOIAHazmatSearch/HazmatDetails.aspx?RptNum=891617
Narrative:

Follow Up Information:

Materials Involved

Name: OIL/PCB
Type: UNKNOWN
CHRIS CODE:
CAS No:
UN/NA No:
Container Type: DRUM
Container Size: DRUM
Amount Released: 30 GALS.
Rate of Release Min:
Duration of Release:
Cause of Release: UNK.
Est Spill Extent:
Spill Extent Units:
Date/Time Inc Occur:
Unknown Occurr:
Date/Time Discov: 08/25/83 AM
Unknown Discovered:
Where Taken: NONE
On Scene Contact:
No of People Evacuat: NONE
A 302(a) Extremely Haz Sub?:
A RCRA Hazardous Waste?:
A RCRA Regulated Facility?:
Proper Safety Precautions:
State Agency Assistance:
Containment/Cleanup Plans: SAND TO PREVENT ENTRY IN

Agency or Persons Notified

Agency: CHIC. FD, PD, CONS. SERV.
Date/Time:

Map Key	Number of Records	Direction	Distance (mi/ft)	Elev/Diff (ft)	Site	DB

Name of Person:
Notification Action: Contacted

---

88 | ***1 of 1*** | ***SE*** | ***0.21 / 1,103.84*** | ***593.51 / -3*** | ***Steinbarth, Ralph 2503 Blue Island Ave Chicago IL 60608*** | ***IEPA DOCS***

Note: Documents related to facilities in Illinois can be searched on the Illinois Environmental Protection Agency (IEPA) Document Explorer: https://external.epa.illinois.gov/DocumentExplorer

IEPA Source Water Assessment Program (SWAP) & Mapping Tool

Name: Steinbarth, Ralph
Location Addr 3: 2503 Blue Island Ave
City Name: Chicago
State Code: IL
Postal Code: 60608

Details

Indicator: No
Site ID: 170001429684
System ID: 0316315273
Collection Dt: 12/30/2003
Revision Dt Time: 01/12/2004
Interest Type: BOL
Media Code: LAND
Latitude Measure: 41.84673
Longitude Measure: -87.67982
Point X: -87.67981999999995
Point Y: 41.846730000000036

---

89 | ***1 of 1*** | ***SW*** | ***0.21 / 1,104.37*** | ***598.73 / 2*** | ***KCTK GROUP, LLC 2437 S WESTERN AVE, CHICAGO, IL IL*** | ***PERMITS CHICAGO***

Application ID: DOEAIR20605
Issue or Entry Date: 02/05/2007
Application Type: AIR POLLUTION CONTROL PERMIT
Application Subtype: EQUIPMENT INSTALLATION

CDPH Environmental Permit Details

Status: CLOSED
Applicant:
Expiration Date: 08/04/2007
Data Source: HISTORIC DEPT. OF ENVIRONMENT
Street No from: 2437
Location: POINT (-87.6855 41.84729)
Comment:
Street No to:
Direction: S
Street Name: WESTERN
Street Type: AVE

QTY: 1.0 ARCHITECTURAL SURFACE CLEANING: SANDBLASTING/ DUST SUPPRESSION METHOD: TARPS/VAC SYSTEM/ PERMIT EXPIRES: 12/7/2007**Note: Many records provided by the department have a truncated Comment field.

---

90 | ***1 of 1*** | ***E*** | ***0.21 / 1,110.64*** | ***592.18 / -5*** | ***MAGDALENA ORTIZ 2040 W COULTER ST, CHICAGO,*** | ***PERMITS CHICAGO***

Map Key	Number of Records	Direction	Distance (mi/ft)	Elev/Diff (ft)	Site	DB
					IL IL	

Application ID: DOEAIR9955
Issue or Entry Date: 05/21/2002
Application Type: AIR POLLUTION CONTROL PERMIT
Application Subtype: EQUIPMENT INSTALLATION

CDPH Environmental Permit Details

Status: CLOSED
Applicant:
Expiration Date: 11/17/2002
Data Source: HISTORIC DEPT. OF ENVIRONMENT
Street No from: 2040
Location: POINT (-87.67742 41.84882)
Comment:
Street No to:
Direction: W
Street Name: COULTER
Street Type: ST

QTY: 1.0 ARCHITECTURAL SURFACE CLEANING:CHEMICAL WASH/ WASH WITH SOAP AND WATER/ DUST SUPPRESSION METHOD: WETTING**Note: Many records provided by the department have a truncated Comment field.

Map Key	Number of Records	Direction	Distance (mi/ft)	Elev/Diff (ft)	Site	DB
91	1 of 3	ESE	0.21 / 1,112.83	591.87 / -5	IEPA OER 2049 W COULTER CHICAGO IL 60608	FINDS/FRS

Registry ID: 110018189690
FIPS Code: 17031
HUC Code: 07120003
Site Type Name: STATIONARY
Location Description:
Supplemental Location:
Create Date: 19-OCT-04
Update Date: 29-DEC-14
Interest Types: STATE MASTER
SIC Codes:
SIC Code Descriptions:
NAICS Codes:
NAICS Code Descriptions:
Conveyor: FRS-GEOCODE
Federal Facility Code:
Federal Agency Name:
Tribal Land Code:
Tribal Land Name:
Congressional Dist No: 04
Census Block Code: 170318432001014
EPA Region Code: 05
County Name: COOK
US/Mexico Border Ind:
Latitude: 41.84878
Longitude: -87.67749
Reference Point: CENTER OF A FACILITY OR STATION
Coord Collection Method: ADDRESS MATCHING-HOUSE NUMBER
Accuracy Value: 30
Datum: NAD83

Map Key	Number of Records	Direction	Distance (mi/ft)	Elev/Diff (ft)	Site	DB

Source:
Facility Detail Rprt URL: https://ofmpub.epa.gov/frs_public2/fii_query_detail.disp_program_facility?p_registry_id=110018189690
Program Acronyms:

ACES:170000494784

Map Key	Number of Records	Direction	Distance (mi/ft)	Elev/Diff (ft)	Site	DB
91	2 of 3	ESE	0.21 / 1,112.83	591.87 / -5	UNKNOWN 2049 W. COULTER CHICAGO IL	SPILLS

Incident No: 950959
Date/Time Occurred: 5/8/1995 10:19:00 AM
Media Release:
Facility Manager:
Fac Manager Phone:
Responsible Party Street: 320 N. CLARK ST., RM 600A, CHICAGO, IL 60610
Area Involved: OTHER/ALLEY
Milepost:
Section:
Township:
Range:
County: COOK
Latitude:
Longutude:

Hazardous Materials Incident Report

Incident Report Dt: 5/8/1995 10:19:00 AM
Data Input Status: CLOSED
LUST?:
Hazmat Incident Type: OTHER:ILLEGAL DUMP
Caller: PHIL ROBINSON
Caller Represents: CHICAGO DEPT. ENVIRONMENT
Street Address: 2049 W. COULTER
City: CHICAGO
URL: https://public.iema.state.il.us/FOIAHazmatSearch/HazmatDetails.aspx?RptNum=950959
Narrative:
County: COOK
Entered by:
Date Entered:

Follow Up Information:

Materials Involved

Name: MOTOR OIL
Type: UNKNOWN
CHRIS CODE:
CAS No:
UN/NA No:
Container Type: 55 GAL PLASTIC DRUM
Container Size: 55 GAL PLASTIC DRUM
Amount Released: APP. 1/2 GAL.
Rate of Release Min:
Duration of Release:

Map Key	Number of Records	Direction	Distance (mi/ft)	Elev/Diff (ft)	Site	DB

Cause of Release:	FLY DUMP
Est Spill Extent:	
Spill Extent Units:	
Date/Time Inc Occur:	
Unknown Occurr:	
Date/Time Discov:	05/03/95 2245
Unknown Discovered:	
Where Taken:	-0-
On Scene Contact:	
No of People Evacuat:	-0-
A 302(a) Extremely Haz Sub?:	
A RCRA Hazardous Waste?:	
A RCRA Regulated Facility?:	
Proper Safety Precautions:	-0-
State Agency Assistance:	
Containment/Cleanup Plans:	

91	3 of 3	ESE	0.21 / 1,112.83	591.87 / -5	Iepa Oer 2049 W Coulter Chicago IL 60608	IEPA DOCS

Note: Documents related to facilities in Illinois can be searched on the Illinois Environmental Protection Agency (IEPA) Document Explorer: https://external.epa.illinois.gov/DocumentExplorer

IEPA Source Water Assessment Program (SWAP) & Mapping Tool

Name:	Iepa Oer
Location Addr 3:	2049 W Coulter
City Name:	Chicago
State Code:	IL
Postal Code:	60608

Details

Indicator:	No	**Latitude Measure:**	41.84881
Site ID:	170000494784	**Longitude Measure:**	-87.67684
System ID:	0316003237	**Point X:**	-87.67683999999997
Collection Dt:	12/30/2003	**Point Y:**	41.84881000000007
Revision Dt Time:	06/30/2003		
Interest Type:	BOL		
Media Code:	LAND		

92	1 of 1	SW	0.21 / 1,116.99	598.73 / 2	2434 S WESTERN 2434 S WESTERN AVE IL	PERMITS CHICAGO

Application ID:	ENVAIR1196851	**Application Type:**	AIR POLLUTION CONTROL PERMIT
Issue or Entry Date:	12/30/2019	**Application Subtype:**	ARCHITECTURAL SURFACE CLEANING

CDPH Environmental Permit Details

Map Key	Number of Records	Direction	Distance (mi/ft)	Elev/Diff (ft)	Site	DB

Status:	CLOSED	**Street No to:**	
Applicant:	STAR TUCKPOINTING	**Direction:**	S
Expiration Date:		**Street Name:**	WESTERN
Data Source:	DEPT. OF PUBLIC HEALTH	**Street Type:**	AVE
Street No from:	2434		
Location:	POINT (-87.68582 41.84701)		
Comment:			

GRIND/WASH/TUCKPOINT; MASONRY REPAIRS.**Note: Many records provided by the department have a truncated Comment field.

Map Key	Number of Records	Direction	Distance (mi/ft)	Elev/Diff (ft)	Site	DB
93	1 of 1	NW	0.21 / 1,119.45	599.46 / 3	WENJUN JIANG 2330 S WESTERN AVE, CHICAGO, IL IL	PERMITS CHICAGO

Application ID:	DOEAIR28842	**Application Type:**	AIR POLLUTION CONTROL PERMIT
Issue or Entry Date:	02/23/2011	**Application Subtype:**	EQUIPMENT INSTALLATION

CDPH Environmental Permit Details

Status:	CLOSED	**Street No to:**	
Applicant:		**Direction:**	S
Expiration Date:	08/22/2011	**Street Name:**	WESTERN
Data Source:	HISTORIC DEPT. OF ENVIRONMENT	**Street Type:**	AVE
Street No from:	2330		
Location:	POINT (-87.68558 41.85005)		
Comment:			

QTY: 1.0 COMBUSTION EMISSION UNIT: HWH/ MAKE AND MODEL: RHEEM - 5AU70/ MAXIMUM OUTPUT: 30,400 BTU/HR,QTY: 1.0 COMBUSTION EMISSION UNIT: FURNACE/ MAKE AND MODEL: CARRIER 48TYF006/ MAXIMUM OUTPUT: 120,000 BTU/HR,QTY: 1.0 FOOD PREPARATION UNIT: EXH HOOD/ MAKE AND MODEL: CHICAGO EQUIPMENT/ DIMENSIONS: 4' X 22' X 2'**Note: Many records provided by the department have a truncated Comment field.

Map Key	Number of Records	Direction	Distance (mi/ft)	Elev/Diff (ft)	Site	DB
94	1 of 1	W	0.21 / 1,120.75	600.43 / 3	Flexi Mat Corporation 2244 S Western Ave Chicago IL	UST

Facility No:	2038471	**Facility Type:**	Industrial / Manufacturing
Facility Status:	Closed	**Owner Type:**	Private
Fac Details Status:	Closed	**Owner Status:**	Current Owner
Fac Type Fac Details:	Industrial / Manufacturing	**County:**	Cook
Owner Name:	Flexi Mat Corporation		
Facility URL:	http://webapps.sfm.illinois.gov/ustsearch/Facility.aspx?ID=2038471		
Permit History Link:	https://webapps.sfm.illinois.gov/USTPortal/Permit/FacilityPermitList/2038471		

Tank Information

Tank No:	1	**Capacity:**	15000
UI No:		**Petroleum Use:**	Consumptive Use on Premises for Heating
Status:	Abandoned in place	**Product:**	Heating Oil
Removed Date:		**CERCLA Substance:**	
Install Date:	1/1/1947	**Current Age:**	78

Map Key	Number of Records	Direction	Distance (mi/ft)	Elev/Diff (ft)	Site	DB

Abandoned Date: 6/2/1999 **Abandoned Material:** Inert material mixed with portland cement
Last Used Date: 1/1/1981 **Product Date:** 1/1/1947
Red Tag Issue Date: **Fee Due:** $0.00
CAS Code: **Regulated Status:** State
OSFM First Noti Dt: 3/1/1999

Owner Summary

Owner No: U0028275 **Owner Status:** Current Owner
Owner Name: Flexi Mat Corporation **Purchase Date:** 1/1/1979
Ownership History: https://webapps.sfm.illinois.gov/ustsearch/Ownership.aspx?ID=2038471

Owner Details

Owner Name: Flexi Mat Corporation **Type Financial Resp:**
Owner Status: Current Owner **Fin Resp Rpt Due:**
Purchase Date: 1/1/1979
Owner Address: 2244 S Western Ave Chicago, IL 60608

Facility Details

MFD Forms Status: **Green Tag Decal:**
MFD Permit Issue Dt: **Green Tag Issue Date:**
MFD Permit Exp Dt: **Green Tag Exp Date:**
Property Parcel: **Motor Fuel Type:**
Pending Nov: No
Status: Closed
Permit History Link: https://webapps.sfm.illinois.gov/USTPortal/Permit/FacilityPermitList/2038471

Motorfuel Dispensing Permit

Status: No Forms Found
Letter:
MFD Received Date:
MFD Name:
MFD City:

95	1 of 1	ENE	0.22 / 1,146.27	595.85 / -1	ENRIQUE HERNANDEZ 2049 W CERMAK RD IL	PERMITS CHICAGO

Application ID: ENVAIR1226149 **Application Type:** AIR POLLUTION CONTROL PERMIT
Issue or Entry Date: 03/30/2020 **Application Subtype:** GENERAL POLUTION PREVENTION(P2)

CDPH Environmental Permit Details

Status: CLOSED **Street No to:**
Applicant: PROLINE MECHANICAL INC **Direction:** W

Map Key	Number of Records	Direction	Distance (mi/ft)	Elev/Diff (ft)	Site	DB

Expiration Date:
Data Source: DEPT. OF PUBLIC HEALTH
Street No from: 2049
Location: POINT (-87.67774 41.85214)
Comment:
Street Name: CERMAK
Street Type: RD

AIR POLLUTION CONTROL PERMIT [EQUIP ID: , QUANTITY: 1, DESCRIPTION: 080A - FURNACE, OUTPUT LESS THAN 288,000 BTU/HR, NOTE:],[EQUIP ID: , QUANTITY: 1, DESCRIPTION: 080A - FURNACE, OUTPUT LESS THAN 288,000 BTU/HR, NOTE:],[EQUIP ID: , QUANTITY: 1, DESCRIPTION: 080A - FURNACE, OUTPUT LESS THAN 288,000 BTU/HR, NOTE:],[EQUIP ID: , QUANTITY: 1, DESCRIPTION: 080A - FURNACE, OUTPUT LESS THAN 288,000 BTU/HR, NOTE:]**Note: Many records provided by the department have a truncated Comment field.

Map Key	Number of Records	Direction	Distance (mi/ft)	Elev/Diff (ft)	Site	DB
96	1 of 10	NW	0.22 / 1,149.12	599.14 / 2	Ward Schaefer Tire Co. 2140 South Western Ave. Chicago IL 60608	LUST

Incident No: 942417
Incidents ID: 17483
NFR Date:
Gasoline: False
Unleaded: False
Diesel: False
Fuel Oil: True
Jet Fuel: False
Used Oil: False
Non Petroleum Prod: False
Other Petroleum: False
Non LUST Date:
Non LUST Letter Dt:
Heating Oil Letter Date:
Free Product Discovery Date:
Primary Resp Party Name: Ward Schaefer Tire Co.
Primary Resp Party Address: 2140 South Western Ave.
Primary Resp Party City: Chicago
Primary Resp Party State: IL
Primary Resp Party ZIP: 60608
Primary Resp Party Phone:
Primary Resp Party Contact: Paul Ward
LPC No: 0316310043
IEMA Date: 10/27/1994
Regulation: 732
C 20 Day Report Date: 11/15/1994
C 45 Day Report Date:
NFR Recorded Date:
Pre 74 Date:
Proj Manager Phone: (217) 782-9285
Proj Mngr First Nm: Jenny
Proj Mngr Last Nm: Rossi
Proj Manager Email: Jenny.Rossi@illinois.gov
Site County: Cook

Map Key	Number of Records	Direction	Distance (mi/ft)	Elev/Diff (ft)	Site	DB
96	2 of 10	NW	0.22 / 1,149.12	599.14 / 2	WARD/SCHAEFER TIRE CO. 2140 S. WESTERN AVE. CHICAGO IL	SPILLS

Incident No: 942417
Date/Time Occurred: 10/27/1994 3:07:00 PM
Media Release:
Facility Manager:
Fac Manager Phone:
Responsible Party Street:
Area Involved: FIXED FACILITY
Milepost:
Section:
Township:
County: COOK
Latitude:
Longutude:

Map Key	Number of Records	Direction	Distance (mi/ft)	Elev/Diff (ft)	Site	DB

Range:

Hazardous Materials Incident Report

Incident Report Dt:	10/27/1994 3:07:00 PM	**County:**	COOK
Data Input Status:	CLOSED	**Entered by:**	
LUST?:		**Date Entered:**	
Hazmat Incident Type:	LEAK		
Caller:	PAUL WARD		
Caller Represents:	WARD/SCHAEFER TIRE CO.		
Street Address:	2140 S. WESTERN AVE.		
City:	CHICAGO		
URL:	https://public.iema.state.il.us/FOIAHazmatSearch/HazmatDetails.aspx?RptNum=942417		
Narrative:			

Follow Up Information:

Materials Involved

Name:	FUEL OIL
Type:	UNKNOWN
CHRIS CODE:	
CAS No:	
UN/NA No:	
Container Type:	UNDERGROUND TANK
Container Size:	UNDERGROUND TANK
Amount Released:	5 GALLONS
Rate of Release Min:	
Duration of Release:	
Cause of Release:	HOLE IN TANK
Est Spill Extent:	
Spill Extent Units:	
Date/Time Inc Occur:	
Unknown Occurr:	
Date/Time Discov:	10/27/94 1300
Unknown Discovered:	
Where Taken:	
On Scene Contact:	
No of People Evacuat:	
A 302(a) Extremely Haz Sub?:	
A RCRA Hazardous Waste?:	
A RCRA Regulated Facility?:	
Proper Safety Precautions:	
State Agency Assistance:	
Containment/Cleanup Plans:	

Map Key	Number of Records	Direction	Distance (mi/ft)	Elev/Diff (ft)	Site	DB
96	3 of 10	NW	0.22 / 1,149.12	599.14 / 2	Werd Paul D 2140 S Western Ave Chicago IL	UST

Facility No:	2033564	**Facility Type:**	Industrial / Manufacturing
Facility Status:	Exempt	**Owner Type:**	Private
Fac Details Status:	Exempt	**Owner Status:**	Current Owner
Fac Type Fac Details:	Industrial / Manufacturing	**County:**	Cook
Owner Name:	Werd Paul D		
Facility URL:	http://webapps.sfm.illinois.gov/ustsearch/Facility.aspx?ID=2033564		
Permit History Link:	https://webapps.sfm.illinois.gov/USTPortal/Permit/FacilityPermitList/2033564		

Tank Information

Tank No:	1	**Capacity:**	2000
Ul No:		**Petroleum Use:**	Consumptive Use on Premises for Heating
Status:	Removed	**Product:**	Heating Oil
Removed Date:	10/27/1994	**CERCLA Substance:**	
Install Date:	12/1/1959	**Current Age:**	34
Abandoned Date:		**Abandoned Material:**	
Last Used Date:	9/9/1962	**Product Date:**	12/1/1959
Red Tag Issue Date:		**Fee Due:**	
CAS Code:		**Regulated Status:**	Exempt
OSFM First Noti Dt:	9/28/1994		

Tank Information

Tank No:	2	**Capacity:**	1000
Ul No:		**Petroleum Use:**	
Status:	Removed	**Product:**	Gasoline
Removed Date:	6/1/1953	**CERCLA Substance:**	
Install Date:	1/1/1950	**Current Age:**	3
Abandoned Date:	1/1/1953	**Abandoned Material:**	Inert material mixed with portland cement
Last Used Date:	1/1/1953	**Product Date:**	
Red Tag Issue Date:		**Fee Due:**	
CAS Code:		**Regulated Status:**	Exempt
OSFM First Noti Dt:	9/28/1994		

Owner Summary

Owner No:	U0023402	**Owner Status:**	Current Owner
Owner Name:	Werd Paul D	**Purchase Date:**	9/10/1960
Ownership History:	https://webapps.sfm.illinois.gov/ustsearch/Ownership.aspx?ID=2033564		

Owner Details

Owner Name:	Werd Paul D	**Type Financial Resp:**	
Owner Status:	Current Owner	**Fin Resp Rpt Due:**	
Purchase Date:	9/10/1960		
Owner Address:	2140 S Western Ave Werd & Schaefer Tire Co Chicago, IL 60608		

Facility Details

Map Key	Number of Records	Direction	Distance (mi/ft)	Elev/Diff (ft)	Site	DB

MFD Forms Status:
MFD Permit Issue Dt:
MFD Permit Exp Dt:
Property Parcel:
Pending Nov: No
Status: Exempt
Permit History Link: https://webapps.sfm.illinois.gov/USTPortal/Permit/FacilityPermitList/2033564

Green Tag Decal:
Green Tag Issue Date:
Green Tag Exp Date:
Motor Fuel Type:

Motorfuel Dispensing Permit

Status: No Forms Found
Letter:
MFD Received Date:
MFD Name:
MFD City:

Map Key	Number of Records	Direction	Distance (mi/ft)	Elev/Diff (ft)	Site	DB
96	4 of 10	NW	0.22 / 1,149.12	599.14 / 2	WERD & SCHAEFER TIRE CO 2140 S WESTERN AVE CHICAGO IL 60608	FINDS/FRS

Registry ID: 110018322796
FIPS Code: 17031
HUC Code: 07120003
Site Type Name: STATIONARY
Location Description:
Supplemental Location:
Create Date: 19-OCT-04
Update Date: 23-DEC-07
Interest Types: STATE MASTER
SIC Codes:
SIC Code Descriptions:
NAICS Codes:
NAICS Code Descriptions:
Conveyor: FRS-GEOCODE
Federal Facility Code:
Federal Agency Name:
Tribal Land Code:
Tribal Land Name:
Congressional Dist No: 07
Census Block Code: 170318412002036
EPA Region Code: 05
County Name: COOK
US/Mexico Border Ind:
Latitude: 41.852448
Longitude: -87.68564
Reference Point: ENTRANCE POINT OF A FACILITY OR STATION
Coord Collection Method: ADDRESS MATCHING-HOUSE NUMBER
Accuracy Value: 50
Datum: NAD83
Source:

Map Key	Number of Records	Direction	Distance (mi/ft)	Elev/Diff (ft)	Site	DB

Facility Detail Rprt URL: https://ofmpub.epa.gov/frs_public2/fii_query_detail.disp_program_facility?p_registry_id=110018322796

Program Acronyms:

ACES:170000520611

96	5 of 10	NW	0.22 / 1,149.12	599.14 / 2	WERD & SFCHAEFER TIRE CO. 2140 S WESTERN AVE, CHICAGO, IL IL	PERMITS CHICAGO

Application ID: DOEUST101265
Application Type: UNDERGROUND STORAGE TANK
Issue or Entry Date: 10/04/1994
Application Subtype: REMOVAL

CDPH Environmental Permit Details

Status: CLOSED
Applicant: PETER A MCGING
Expiration Date: 04/28/1995
Data Source: HISTORIC DEPT. OF ENVIRONMENT
Street No from: 2140
Location: POINT (-87.68607 41.85278)
Comment:
Street No to:
Direction: S
Street Name: WESTERN
Street Type: AVE

[CONTRACTOR: R W COLLINS COMPANY] ONLY SLIGHT CONTAMINATION IN THE BACKFILL MATERIAL**Note: Many records provided by the department have a truncated Comment field.

96	6 of 10	NW	0.22 / 1,149.12	599.14 / 2	EL MILAGRO 2140 S WESTERN AVE IL	PERMITS CHICAGO

Application ID: ENVAIR141564
Application Type: AIR POLLUTION CONTROL PERMIT
Issue or Entry Date: 07/22/2014
Application Subtype: GENERAL POLUTION PREVENTION(P2)

CDPH Environmental Permit Details

Status: CLOSED
Applicant: CHRIS RASCH
Expiration Date:
Data Source: DEPT. OF PUBLIC HEALTH
Street No from: 2140
Location: POINT (-87.68607 41.85278)
Comment:
Street No to:
Direction: S
Street Name: WESTERN
Street Type: AVE

INSTALL CUSTOMER SUPPLIED CLAYTON 50 H.P. STEAM BOILER AND FEED WATER PUMP. [EQUIP ID: , QUANTITY: 1, DESCRIPTION: 090C - BOILER OUTPUT 966,000 BTU/HR AND LESS THAN 2,888,000 BTU/HR, NOTE:]**Note: Many records provided by the department have a truncated Comment field.

96	7 of 10	NW	0.22 / 1,149.12	599.14 / 2	EL MILAGRO, INC. 2140 S WESTERN AVE, CHICAGO, IL IL	PERMITS CHICAGO

Map Key	Number of Records	Direction	Distance (mi/ft)	Elev/Diff (ft)	Site	DB

Application ID: DOEAIR28977
Application Type: AIR POLLUTION CONTROL PERMIT
Issue or Entry Date: 03/30/2011
Application Subtype: EQUIPMENT INSTALLATION

CDPH Environmental Permit Details

Status: CLOSED
Street No to:
Applicant:
Direction: S
Expiration Date: 09/26/2011
Street Name: WESTERN
Data Source: HISTORIC DEPT. OF ENVIRONMENT
Street Type: AVE
Street No from: 2140
Location: POINT (-87.68607 41.85278)
Comment:

QTY: 1.0 COMBUSTION EMISSION UNIT: ROOF TOP MAKE UP AIR UNIT: MAKE AND MODEL: MAXON-NP1LE AA5 HOX /MAXIMUM OUTPUT: 1,502 BTU/HR,QTY: 1.0 COMBUSTION EMISSION UNIT: ROOF TOP MAKE UP AIR UNIT: MAKE AND MODEL: MAXON-NP1LE AA5 HOX /MAXIMUM OUTPUT: 3,000 BTU/HR**Note: Many records provided by the department have a truncated Comment field.

Map Key	Number of Records	Direction	Distance (mi/ft)	Elev/Diff (ft)	Site	DB
96	8 of 10	NW	0.22 / 1,149.12	599.14 / 2	Werd & Schaefer Tire Co 2140 S Western Ave Chicago IL 60608	LUST DOCUMENT

Site ID (Map): 170000520611
Orig Bureau (Web): Bureau of Land
System ID (Map): 0316310043
City (Web): Chicago
Program ID (Web): 0316310043
State (Web): IL
Interest Type (Map): LUST
Zip (Web): 60608
Media Code (Map): LAND
City (Map): Chicago
Category (Web): Leaking UST Technical
State (Map): IL
Doc Indicator (Map): Yes
Zip (Map): 60608
Doc Count (Web): 7
Latitude (Map): 41.85277
Total Pages (Web): 16
Longitude (Map): -87.68575
Rev Dt Time (Map): 06/30/2003
X (Map): -87.68574999999998
Collection Date (Map): 01/01/2001
Y (Map): 41.85277000000008
Name (Web): Werd & Schaefer Tire Co - 170000520611
Address (Web): 2140 S Western Ave
Name (Map): Werd & Schaefer Tire Co
Address (Map): 2140 S Western Ave
Category URL (Web): https://docuware67.illinois.gov/DocuWare/PlatformRO/WebClient/3/Integration?lc=VXNlcj1kd3B1YmxpY1xuUHdkPU4xbWRhJHRyYXRvclBANTU1&p=RLV&rl=ce728c9a-11c1-4ddf-9003-314169ab1943&tw=Results&q=W0lFUEFJRF09IjE3MDAwMDUyMDYxMSIgQU5EIFtDQVRFR09SWV09IjIxQSI1
Data Source: IEPA Source Water Assessment Program (SWAP) & Mapping Tool (Map); IEPA Document Explorer - Facility/Site Search (Web) (as of 17 Mar 2025)
Note: Documents related to facilities in Illinois can be searched on the Illinois Environmental Protection Agency (IEPA) Document Explorer: https://external.epa.illinois.gov/DocumentExplorer

---

Map Key	Number of Records	Direction	Distance (mi/ft)	Elev/Diff (ft)	Site	DB
96	9 of 10	NW	0.22 / 1,149.12	599.14 / 2	Werd & Schaefer Tire Co 2140 S Western Ave Chicago IL 60608	IEPA DOCS

Note: Documents related to facilities in Illinois can be searched on the Illinois Environmental Protection Agency (IEPA) Document Explorer: https://external.epa.illinois.gov/DocumentExplorer

Map Key	Number of Records	Direction	Distance (mi/ft)	Elev/Diff (ft)	Site	DB

IEPA Source Water Assessment Program (SWAP) & Mapping Tool

Name: Werd & Schaefer Tire Co
Location Addr 3: 2140 S Western Ave
City Name: Chicago
State Code: IL
Postal Code: 60608

Details

Indicator: Yes
Site ID: 170000520611
System ID: 0316310043
Collection Dt: 08/01/2001
Revision Dt Time: 06/30/2003
Interest Type: BOL
Media Code: LAND
Latitude Measure: 41.85277
Longitude Measure: -87.68575
Point X: -87.68574999999998
Point Y: 41.85277000000008

---

96 | ***10 of 10*** | ***NW*** | ***0.22 / 1,149.12*** | ***599.14 / 2*** | ***EL MILAGRO, INC. 2140 S WESTERN AVE IL*** | ***PERMITS CHICAGO***

Application ID: ENVAIR1409639
Issue or Entry Date: 02/08/2021
Application Type: AIR POLLUTION CONTROL PERMIT
Application Subtype: GENERAL POLUTION PREVENTION(P2)

CDPH Environmental Permit Details

Status: OPEN
Applicant: PHIL CROOKHAM
Expiration Date:
Data Source: DEPT. OF PUBLIC HEALTH
Street No from: 2140
Location: POINT (-87.68607 41.85278)
Comment:
Street No to:
Direction: S
Street Name: WESTERN
Street Type: AVE

TORTILLA MANUFACTURER [EQUIP ID: , QUANTITY: 1, DESCRIPTION: 090A - BOILER, OUTPUT LESS THAN 288,000 BTU/HR, NOTE:],[EQUIP ID: , QUANTITY: 1, DESCRIPTION: 631 - CENTRIFUGE, OTHER, NOTE:],[EQUIP ID: , QUANTITY: 1, DESCRIPTION: 747 - TANK, AIR COMPRESSOR, NOTE:],[EQUIP ID: , QUANTITY: 1, DESCRIPTION: 747 - TANK, AIR COMPRESSOR, NOTE:],[EQUIP ID: , QUANTITY: 2, DESCRIPTION: 090A - BOILER, OUTPUT LESS THAN 288,000 BTU/HR, NOTE:],[EQUIP ID: , QUANTITY: 2, DESCRIPTION: 288 - ROOM, STEEP TANK, NOTE:],[EQUIP ID: , QUANTITY: 2, DESCRIPTION: 475 - AGITATORS, NOTE:],[EQUIP ID: , QUANTITY: 2, DESCRIPTION: 483 - MIXER, NOTE:],[EQUIP ID: , QUANTITY: 2, DESCRIPTION: 734 - SILOS, NOTE:],[EQUIP ID: , QUANTITY: 2, DESCRIPTION: 803 - COOKING PROCESS, NOTE:],[EQUIP ID: , QUANTITY: 3, DESCRIPTION: 238 - OVEN, CONVEYOR, NOTE:],[EQUIP ID: , QUANTITY: 3, DESCRIPTION: 659 - AREA, GRINDING, NOTE:],[EQUIP ID: , QUANTITY: 3, DESCRIPTION: 700 - AREA, GENERAL CONVEYING, NOTE:],[EQUIP ID: , QUANTITY: 3, DESCRIPTION: 711 - AREA, PACKAGING, NOTE:],[EQUIP ID: , QUANTITY: 8, DESCRIPTION: 526 - TANKS, BATCH SETTLING, NOTE:]**Note: Many records provided by the department have a truncated Comment field.

---

97 | ***1 of 1*** | ***NE*** | ***0.22 / 1,151.07*** | ***598.86 / 2*** | ***MUJERES, LATINAS EN ACCION 2126 W 21ST PL, CHICAGO, IL IL*** | ***PERMITS CHICAGO***

Application ID: DOEAIR16470
Issue or Entry Date: 03/27/2005
Application Type: AIR POLLUTION CONTROL PERMIT
Application Subtype: EQUIPMENT INSTALLATION

Map Key	Number of Records	Direction	Distance (mi/ft)	Elev/Diff (ft)	Site	DB

CDPH Environmental Permit Details

Status:	CLOSED	**Street No to:**	
Applicant:		**Direction:**	W
Expiration Date:	09/23/2005	**Street Name:**	21ST
Data Source:	HISTORIC DEPT. OF ENVIRONMENT	**Street Type:**	PL
Street No from:	2126		
Location:	POINT (-87.67941 41.85303)		
Comment:			

QTY: 1.0 ARCHITECTURAL SURFACE CLEANING/GRINDING/ CHEMICAL WASH/DUST SUPPRESSION METHOD:HEPA AND VACUUM/PERMIT EXPIRES ON 12/21/05.**Note: Many records provided by the department have a truncated Comment field.

Map Key	Number of Records	Direction	Distance (mi/ft)	Elev/Diff (ft)	Site	DB
98	1 of 1	NW	0.22 / 1,151.85	599.14 / 2	LEWIS NICHOLAS 2134 S WESTERN AVE CHICAGO IL	TANKS CHICAGO

Facility ID:	2134WES1951-04-11
Owner:	
Data Source(s):	HISTORIC DEPT. OF BUILDINGS

Detail(s)

Tank ID:		**Street No from:**	2134
Installation Date:	04/11/1951	**Street No to:**	2134
Removal Date:		**Street Name:**	WESTERN
Last Used Date:		**Street Type:**	AVE
Tank Type:	UNDERGROUND STORAGE TANK	**Direction:**	S
Tank Material:		**Latitude:**	41.85284133130223
Tank Construction:		**Longitude:**	-87.68580960148745
Tank Product:			
Tank Capacity:			
Location:	POINT (-87.68580960148745 41.85284133130223)		
Comment:	WORK BY: MOSBECK OIL EQUIPMENT; INSTALL 1-2K GAL FUEL OIL TANK FINAL 5/1/51 **Note: Many records provided by the department have a truncated [Comment] field.		

Map Key	Number of Records	Direction	Distance (mi/ft)	Elev/Diff (ft)	Site	DB
99	1 of 1	NE	0.22 / 1,152.27	598.86 / 2	MUJERES LATINAS CENTER 2124 W 21ST PL, CHICAGO, IL IL	PERMITS CHICAGO

Application ID:	DOEAIR11823	**Application Type:**	AIR POLLUTION CONTROL PERMIT
Issue or Entry Date:	07/18/2003	**Application Subtype:**	EQUIPMENT INSTALLATION

CDPH Environmental Permit Details

Status:	CLOSED	**Street No to:**	
Applicant:		**Direction:**	W
Expiration Date:	01/14/2004	**Street Name:**	21ST
Data Source:	HISTORIC DEPT. OF ENVIRONMENT	**Street Type:**	PL
Street No from:	2124		
Location:	POINT (-87.6794 41.85303)		

Map Key	Number of Records	Direction	Distance (mi/ft)	Elev/Diff (ft)	Site	DB

Comment:

QTY: 1.0 COMBUSTION EMISSION UNIT/ROOF TOP UNIT/ CARRIER/MODEL:48TJE-012/ MAXIMUM OUTPUT:179,000 MBH,QTY: 1.0 COMBUSTION EMISSION UNIT/ROOF TOP UNIT/ CARRIER/MODEL:48TJF016/ MAXIMUM OUTPUT:243,000 BTU,QTY: 1.0 COMBUSTION EMISSION UNIT/ROOF TOP UNIT/ STERLING/MODEL:PV-300/ MAXIMUM OUTPUT:231,000 MBH,QTY: 1.0 COMBUSTION EMISSION UNIT/ROOF TOP UNIT/ CARRIER/MODEL:48TJE-014/ MAXIMUM OUTPUT:200,000 MBH**Note: Many records provided by the department have a truncated Comment field.

100	1 of 1	SW	0.22 / 1,186.57	597.46 / 1	PAM AND LOUIS KLISZ 2343 W 25TH ST, CHICAGO, IL IL	PERMITS CHICAGO

Application ID: DOEAIR19706
Application Type: AIR POLLUTION CONTROL PERMIT
Issue or Entry Date: 10/17/2006
Application Subtype: EQUIPMENT INSTALLATION

CDPH Environmental Permit Details

Status: CLOSED
Street No to:
Applicant:
Direction: W
Expiration Date: 04/15/2007
Street Name: 25TH
Data Source: HISTORIC DEPT. OF ENVIRONMENT
Street Type: ST
Street No from: 2343
Location: POINT (-87.68469 41.84659)
Comment:

QTY: 1.0 ARCHITECTURAL SURFACE CLEANING: GRINDING/ DUST SUPPRESSION METHOD: TARPS & VAC ATTACH/ PERMIT EXPIRES: 12/31/2006**Note: Many records provided by the department have a truncated Comment field.

101	1 of 1	E	0.23 / 1,191.38	592.29 / -5	ROSE MARIE GUERRERO 2030 W COULTER ST, CHICAGO, IL IL	PERMITS CHICAGO

Application ID: DOEAIR21129
Application Type: AIR POLLUTION CONTROL PERMIT
Issue or Entry Date: 05/30/2007
Application Subtype: EQUIPMENT INSTALLATION

CDPH Environmental Permit Details

Status: CLOSED
Street No to:
Applicant:
Direction: W
Expiration Date: 11/26/2007
Street Name: COULTER
Data Source: HISTORIC DEPT. OF ENVIRONMENT
Street Type: ST
Street No from: 2030
Location: POINT (-87.67742 41.84882)
Comment:

QTY: 1.0 ARCHITECTURAL SURFACE CLEANING: GRIND/CHEM WA SH/DUST SUPPRESSION METHOD: TARPS/DUST COLLEC TORS W/VAC/PERMIT EXPIRES: 12/15/2007**Note: Many records provided by the department have a truncated Comment field.

102	1 of 6	W	0.23 / 1,200.90	599.61 / 3	WILLIAM F FINKL SCHOOL 2332 S WESTERN AVE CHICAGO IL 60608	RCRA VSQG

Handler ID: ILR000056945
Generator Status: VSG
Recycler Activity?: NO
Recycler Activity Note: This facility has not been identified as a Recycler Facility from both the RCRA Handler and Biennial Report Modules.

Violation/Evaluation Summary

Note: NO RECORDS: As of Jan 2025, there are no Compliance Monitoring and Enforcement (violation) records associated with this facility (EPA ID).

Handler Summary

Importer:	No	**Used Oil Transpor:**	No
Mixed Waste Gen:	No	**Used Oil Trans Fac:**	No
Transporter:	No	**Used Oil Processor:**	No
Transfer Facility:	No	**Used Oil Refiner:**	No
Recycler:	No	**Used Oil Burner:**	No
Onsite Burner Exem:	No	**Commercial TSD:**	No
Furnace Exemption:	No	**Recycl Nonstorage:**	No
Underground Injec:	No		

Used Oil Market Burner: No
Used Oil Spec Marketer: No

Additional Handler Summary Details

Source Type:	N	**NAIC 1:**	
Seq No:	1	**NAIC 2:**	
Non Notifier:		**NAIC 3:**	
Receive Date:	19981028	**NAIC 4:**	
Active Site:	H----	**State:**	IL
Land Type:	D	**Location Latitude:**	41.849235
In Handler Univ:	Y	**Location Longitude:**	-87.68696
In A Universe:	Y	**Loc GIS Primary:**	N
Gen Status:	VSG	**Loc GIS Origin:**	AG
Report Cycle:		**State District Owner:**	
Accessibility:		**State District:**	DESPLAINES
Region:	05		

Fed Waste Gen Owner: HQ
State Waste Generator Owner:
State Waste Generator:
Short Term Generator: N
Uni Waste: N
Universal Waste Dest Facility: N
Federal Universal Waste: N
As Federally Regulated Tsdf: ------
As Converter Tsdf: ------
As State Regulated Tsdf: ------
As State Regulated Handler: ---
Federal Indicator: ---

Hsm:	N
Subpart K:	----
GPRA Permit:	N
GPRA Renewal:	N
Permit Renewal Wrkld:	------
Permwrk ID:	------
Perm Prog:	------
Pcwrkld:	------
Closwrkld:	------
GPRA Ca:	N
Cawrkld:	N
Subjca Tsd Discretion:	N
NCAPS:	N
EC Indicator:	N
Ca725 Indicator:	N
Ca750 Indicator:	N
Operating Tsdf:	------
Full Enforcement:	------
Snc:	N
Unaddressed Snc:	N
Addressed Snc:	N
Snc With Comp Sched:	N
Fa Required:	-----
Hhandler Last Change:	20000915
Recognized Trader Importer:	N
Recognized Trader Exporter:	N
Slab Importer:	N
Slab Exporter:	N
Manifest Broker:	N
Subpart P:	N
Contact Language:	EN
Handler Name:	WILLIAM F FINKL SCHOOL
Location Street No:	
Location Street1:	2332 S WESTERN AVE
Location Street2:	
Location City:	CHICAGO
Location State:	IL
Location Zip:	60608
Location County Code:	IL031
Location County Name:	COOK
Location Country:	US
Contact Name:	THOMAS CONNELLY
Contact Street No:	
Contact Street1:	8501 W 191ST ST
Contact Street2:	PO BOX 10
Contact City:	MOKENA
Contact State:	IL
Contact Zip:	60448
Contact Country:	US
Contact Phone And Ext:	708-923-0202
Contact Fax:	

Contact Email Address:
Contact Title:
Owner Name: CHICAGO PUBLIC SCHOOLS
Owner Type: D
Owner Seq: 1
Operator Name:
Operator Type:
Operator Seq:
Public Notes:

Hazardous Waste Handler Details

Seq No: 1
Receive Date: 19981028
Handler Name: WILLIAM F FINKL SCHOOL
Fed Waste Generator: 3
Generator Code Description: Very Small Quantity Generator
Source Type: Notification

Waste Code Details

Waste Code: D006
Waste Code Desc: CADMIUM

Waste Code: D008
Waste Code Desc: LEAD

Waste Code: D009
Waste Code Desc: MERCURY

Owner/Operator Details

Owner/Operator Ind: Current Owner
Type: District
Name: CHICAGO PUBLIC SCHOOLS
Dt Became Current:
Dt Ended Current:
Phone: 773-535-7038
Source Type: Notification
Street No:
Street1: 1819 W PERSHING RD 6WW
Street2:
City: CHICAGO
State: IL
Country:
Zip: 60609

102	2 of 6	W	0.23 / 1,200.90	599.61 / 3	William H Finkl Academy 2332 S Western Ave Chicago IL	UST

Facility No: 2038828
Facility Status: Exempt
Fac Details Status: Exempt
Fac Type Fac Details: None
Owner Name: Public Building Commission of Chicago
Facility Type: None
Owner Type:
Owner Status: Current Owner
County: Cook

Facility URL: http://webapps.sfm.illinois.gov/ustsearch/Facility.aspx?ID=2038828
Permit History Link: https://webapps.sfm.illinois.gov/USTPortal/Permit/FacilityPermitList/2038828

Tank Information

Tank No:	1	**Capacity:**	500
Ul No:		**Petroleum Use:**	
Status:	Removed	**Product:**	Empty
Removed Date:	4/13/1999	**CERCLA Substance:**	
Install Date:		**Current Age:**	
Abandoned Date:		**Abandoned Material:**	
Last Used Date:	12/31/1973	**Product Date:**	
Red Tag Issue Date:		**Fee Due:**	
CAS Code:		**Regulated Status:**	Exempt
OSFM First Noti Dt:			

Owner Summary

Owner No:	U0028570	**Owner Status:**	Current Owner
Owner Name:	Public Building Commission of Chicago	**Purchase Date:**	

Ownership History: https://webapps.sfm.illinois.gov/ustsearch/Ownership.aspx?ID=2038828

Owner Details

Owner Name:	Public Building Commission of Chicago	**Type Financial Resp:**	
Owner Status:	Current Owner	**Fin Resp Rpt Due:**	
Purchase Date:			

Owner Address: 50 West Washington #200 Chicago, IL 60602

Facility Details

MFD Forms Status:		**Green Tag Decal:**	
MFD Permit Issue Dt:		**Green Tag Issue Date:**	
MFD Permit Exp Dt:		**Green Tag Exp Date:**	
Property Parcel:		**Motor Fuel Type:**	
Pending Nov:	No		

Status: Exempt
Permit History Link: https://webapps.sfm.illinois.gov/USTPortal/Permit/FacilityPermitList/2038828

Motorfuel Dispensing Permit

Status: No Forms Found
Letter:
MFD Received Date:
MFD Name:
MFD City:

Map Key	Number of Records	Direction	Distance (mi/ft)	Elev/Diff (ft)	Site	DB
102	3 of 6	W	0.23 / 1,200.90	599.61 / 3	WILLIAM FINKL SCHOOL 2332 S WESTERN AVE CHICAGO IL 60608	FINDS/FRS

Registry ID: 110003045623
FIPS Code: 17031
HUC Code: 07120003
Site Type Name: STATIONARY
Location Description:
Supplemental Location:
Create Date: 01-MAR-00
Update Date: 26-JAN-12
Interest Types: STATE MASTER, VSQG
SIC Codes:
SIC Code Descriptions:
NAICS Codes:
NAICS Code Descriptions:
Conveyor: FRS-GEOCODE
Federal Facility Code:
Federal Agency Name:
Tribal Land Code:
Tribal Land Name:
Congressional Dist No: 04
Census Block Code: 170318413002002
EPA Region Code: 05
County Name: COOK
US/Mexico Border Ind:
Latitude: 41.849517
Longitude: -87.685567
Reference Point: ENTRANCE POINT OF A FACILITY OR STATION
Coord Collection Method: ADDRESS MATCHING-HOUSE NUMBER
Accuracy Value: 50
Datum: NAD83
Source:
Facility Detail Rprt URL: https://ofmpub.epa.gov/frs_public2/fii_query_detail.disp_program_facility?p_registry_id=110003045623
Program Acronyms:

ACES:170000177154, RCRAINFO:ILR000056945

Map Key	Number of Records	Direction	Distance (mi/ft)	Elev/Diff (ft)	Site	DB
102	4 of 6	W	0.23 / 1,200.90	599.61 / 3	WILLIAM H FINKLEACADEMY 2332 S WESTERN AVE, CHICAGO, IL IL	PERMITS CHICAGO

Application ID: DOEUST104905
Application Type: UNDERGROUND STORAGE TANK
Issue or Entry Date: 04/12/1999
Application Subtype: REMOVAL

CDPH Environmental Permit Details

Status: CLOSED
Street No to:
Applicant: PETER A MCGING
Direction: S

Map Key	Number of Records	Direction	Distance (mi/ft)	Elev/Diff (ft)	Site	DB

Expiration Date: 10/12/1999
Data Source: HISTORIC DEPT. OF ENVIRONMENT
Street No from: 2332
Location: POINT (-87.68648 41.85007)
Comment:

Street Name: WESTERN
Street Type: AVE

[CONTRACTOR: RTE ENVIRONMENTAL SOLUTIONS INC] NO CONTAMINATION WAS OBSERVED IN THE EXCAVATION.**Note: Many records provided by the department have a truncated Comment field.

Map Key	Number of Records	Direction	Distance (mi/ft)	Elev/Diff (ft)	Site	DB
102	5 of 6	W	0.23 / 1,200.90	599.61 / 3	HAMMOND SPRY SCHOOL 2332 S WESTERN AVE, CHICAGO, IL IL	PERMITS CHICAGO

Application ID: DOEAIR677
Issue or Entry Date: 09/23/1994

Application Type: AIR POLLUTION CONTROL PERMIT
Application Subtype: EQUIPMENT INSTALLATION

CDPH Environmental Permit Details

Status: CLOSED
Applicant:
Expiration Date: 03/22/1995
Data Source: HISTORIC DEPT. OF ENVIRONMENT
Street No from: 2332
Location: POINT (-87.68648 41.85007)
Comment:

Street No to:
Direction: S
Street Name: WESTERN
Street Type: AVE

QTY: 3.0 NEW BOILER - LOCHINVAR CHN 1800-FS MIN.BTU 1,800 MAX.BTU 1,800,QTY: 1.0 PRESSURE VESSEL - EXPANSION TANK TACO 1994 125PSI., 20"X79-1/4**Note: Many records provided by the department have a truncated Comment field.

Map Key	Number of Records	Direction	Distance (mi/ft)	Elev/Diff (ft)	Site	DB
102	6 of 6	W	0.23 / 1,200.90	599.61 / 3	William Finkl School 2332 S Western Ave Chicago IL 60608	IEPA DOCS

Note: Documents related to facilities in Illinois can be searched on the Illinois Environmental Protection Agency (IEPA) Document Explorer: https://external.epa.illinois.gov/DocumentExplorer

IEPA Source Water Assessment Program (SWAP) & Mapping Tool

Name: William Finkl School
Location Addr 3: 2332 S Western Ave
City Name: Chicago
State Code: IL
Postal Code: 60608

Details

Indicator: No
Site ID: 170000177154
System ID: 0316315115
Collection Dt: 12/30/2003

Latitude Measure: 41.84967
Longitude Measure: -87.68574
Point X: -87.68573999999995
Point Y: 41.84967000000006

Map Key	Number of Records	Direction	Distance (mi/ft)	Elev/Diff (ft)	Site	DB

Revision Dt Time: 06/30/2003
Interest Type: BOL
Media Code: LAND

---

103 *1 of 1* **ESE** *0.23 / 1,202.70* *590.96 / -6*

PABLO ENRIQUEZ
2444 S BLUE ISLAND AVE,
CHICAGO, IL
IL

PERMITS CHICAGO

Application ID: DOEAIR1606
Issue or Entry Date: 08/14/1995
Application Type: AIR POLLUTION CONTROL PERMIT
Application Subtype: EQUIPMENT INSTALLATION

CDPH Environmental Permit Details

Status: CLOSED
Applicant:
Expiration Date: 02/10/1996
Data Source: HISTORIC DEPT. OF ENVIRONMENT
Street No from: 2444
Location: POINT (-87.677 41.84805)
Comment:
Street No to:
Direction: S
Street Name: BLUE ISLAND
Street Type: AVE

QTY: 1.0 NEW FURNACE - CARRIER 58GFA-105-16 MIN.BTU 85,000 MIN.BTU 105,000,QTY: 4.0 NEW FURNACE - REZNOR F-200 MIN.BTU 160,000 MAX.BTU 200,000**Note: Many records provided by the department have a truncated Comment field.

---

104 *1 of 5* **WNW** *0.23 / 1,208.54* *599.46 / 3*

OSCAR M. CASTILLO
2420 WEST CERMAK ROAD
CHICAGO IL 60608

PRP

Site EPA ID: ILN000508078
Party Name: OSCAR M. CASTILLO
Party Street Address: 2420 WEST CERMAK ROAD
Party Street Addr2:
Party Street Addr3:
Party City: CHICAGO
Party State: IL
Party Zip: 60608
Site Name: JEPSCOR METALS
Site NPL Status: Not on the NPL
Site Non NPL Status: Referred to Removal - NFRAP
Site Address: 1109 N BATAAN
Site City: DIXON
Site State: IL
Site Zip: 61021
Site Primary Latitude:
Site Primary Longitude:

---

104 *2 of 5* **WNW** *0.23 / 1,208.54* *599.46 / 3*

OSCAR SOSTILLO
2420 W. CERMAK ROAD
CHICAGO IL 60608

PRP

Site EPA ID: ILN000508078

Map Key	Number of Records	Direction	Distance (mi/ft)	Elev/Diff (ft)	Site	DB

Party Name: OSCAR SOSTILLO
Party Street Address: 2420 W. CERMAK ROAD
Party Street Addr2:
Party Street Addr3:
Party City: CHICAGO
Party State: IL
Party Zip: 60608
Site Name: JEPSCOR METALS
Site NPL Status: Not on the NPL
Site Non NPL Status: Referred to Removal - NFRAP
Site Address: 1109 N BATAAN
Site City: DIXON
Site State: IL
Site Zip: 61021
Site Primary Latitude:
Site Primary Longitude:

104	3 of 5	WNW	0.23 / 1,208.54	599.46 / 3	AMERICAN METALS CO. 2420 W.CERMAK RD. CHICAGO IL 60608	PRP

Site EPA ID: ILN000508078
Party Name: AMERICAN METALS CO.
Party Street Address: 2420 W.CERMAK RD.
Party Street Addr2:
Party Street Addr3:
Party City: CHICAGO
Party State: IL
Party Zip: 60608
Site Name: JEPSCOR METALS
Site NPL Status: Not on the NPL
Site Non NPL Status: Referred to Removal - NFRAP
Site Address: 1109 N BATAAN
Site City: DIXON
Site State: IL
Site Zip: 61021
Site Primary Latitude:
Site Primary Longitude:

Noticed Party Action Information

Action Type Seq: NJ-1
Action Abbrev: Not Ltrs
Action Date: GENERAL NOTICE 2/5/2001 5:00:00 AM

104	4 of 5	WNW	0.23 / 1,208.54	599.46 / 3	AMERICAN METALS COMPANY 2420 W CERMAK RD IL	PERMITS CHICAGO

Application ID: ENVREC102767
Issue or Entry Date: 08/02/2011
Application Type: RECYCLING FACILITY
Application Subtype: RCLASSII-A

Map Key	Number of Records	Direction	Distance (mi/ft)	Elev/Diff (ft)	Site	DB

CDPH Environmental Permit Details

Status:	OPEN	***Street No to:***	
Applicant:	OSCAR CASTILLO	***Direction:***	W
Expiration Date:	02/15/2017	***Street Name:***	CERMAK
Data Source:	DEPT. OF PUBLIC HEALTH	***Street Type:***	RD
Street No from:	2420		
Location:	POINT (-87.68679 41.85202)		
Comment:			

THE FACILITY IS PERMITTED TO ACCEPT AND HANDLE UP TO 15 TONS PER DAY OF TYPE A RECYCLABLE MATERIALS CONSISTING OF ALUMINUM CANS, ALUMINUM SCRAP, FERROUS METAL SCRAP (INCLUDING STAINLESS STEEL), NON-FERROUS METAL SCRAP (TUNGSTEN, NICKEL, COPPER, BRASS), BI-METAL OR TIN CANS, AND LEAD-ACID BATTERIES.**Note: Many records provided by the department have a truncated Comment field.

Map Key	Number of Records	Direction	Distance (mi/ft)	Elev/Diff (ft)	Site	DB
104	5 of 5	WNW	0.23 / 1,208.54	599.46 / 3	AMERICAN METALS CO. 2420 W CERMAK RD, CHICAGO, IL IL	PERMITS CHICAGO

Application ID:	DOEAIR3179	***Application Type:***	AIR POLLUTION CONTROL PERMIT
Issue or Entry Date:	11/20/1996	***Application Subtype:***	EQUIPMENT INSTALLATION

CDPH Environmental Permit Details

Status:	CLOSED	***Street No to:***	
Applicant:		***Direction:***	W
Expiration Date:	05/19/1997	***Street Name:***	CERMAK
Data Source:	HISTORIC DEPT. OF ENVIRONMENT	***Street Type:***	RD
Street No from:	2420		
Location:	POINT (-87.68679 41.85202)		
Comment:			

QTY: 1.0 PROCESS EQUIPMENT - CONDENSER CP 600 6.5FT 8 FT 7.75 IN W/24 IN**Note: Many records provided by the department have a truncated Comment field.

Map Key	Number of Records	Direction	Distance (mi/ft)	Elev/Diff (ft)	Site	DB
105	1 of 3	ENE	0.23 / 1,217.02	595.98 / -1	GUERRERO AUTO REPAIR 2037 W CERMAK RD IL	PERMITS CHICAGO

Application ID:	ENVAIR113680	***Application Type:***	AIR POLLUTION CONTROL PERMIT
Issue or Entry Date:	10/15/2011	***Application Subtype:***	MOTOR VEHICLE REPAIR FACILITY

CDPH Environmental Permit Details

Status:	OPEN	***Street No to:***	
Applicant:	RICARDO ARROYO	***Direction:***	W
Expiration Date:		***Street Name:***	CERMAK
Data Source:	DEPT. OF PUBLIC HEALTH	***Street Type:***	RD
Street No from:	2037		
Location:	POINT (-87.67737 41.85215)		
Comment:			

Map Key	Number of Records	Direction	Distance (mi/ft)	Elev/Diff (ft)	Site	DB

082760 SPRAY BOOTH [EQUIP ID: 01-00, QUANTITY: 1, DESCRIPTION: 101 - BOOTH, PAINT SPRAY, NOTE:],[EQUIP ID: 01-02, QUANTITY: 1, DESCRIPTION: 488 - AREA, MIXING, NOTE:]**Note: Many records provided by the department have a truncated Comment field.

---

105 *2 of 3* *ENE* *0.23 / 1,217.02* *595.98 / -1* ***GUERRERO AUTO REPAIR***
2037 W CERMAK RD, CHICAGO, IL
IL ***PERMITS CHICAGO***

Application ID: DOEAIR22950
Issue or Entry Date: 06/12/2008
Application Type: AIR POLLUTION CONTROL PERMIT
Application Subtype: EQUIPMENT INSTALLATION

CDPH Environmental Permit Details

Status: CLOSED
Applicant:
Expiration Date: 12/09/2008
Data Source: HISTORIC DEPT. OF ENVIRONMENT
Street No from: 2037
Location: POINT (-87.67737 41.85215)
Comment:
Street No to:
Direction: W
Street Name: CERMAK
Street Type: RD

QTY: 1.0 SPRAY BOOTH: DOWN DRAFT/ MAKE AND MODEL: STANDARD TOOLS-SD-1000/ DIMENSIONS: 26'9" X 14'3" X 11'1 1/2"**Note: Many records provided by the department have a truncated Comment field.

---

105 *3 of 3* *ENE* *0.23 / 1,217.02* *595.98 / -1* ***GUERRERO AUTO REPAIR***
2037 W CERMAK RD
IL ***PERMITS CHICAGO***

Application ID: ENVAIR1735464
Issue or Entry Date: 09/16/2022
Application Type: AIR POLLUTION CONTROL PERMIT
Application Subtype: GENERAL POLUTION PREVENTION(P2)

CDPH Environmental Permit Details

Status: CLOSED
Applicant: RICARDO ARROYO
Expiration Date:
Data Source: DEPT. OF PUBLIC HEALTH
Street No from: 2037
Location: POINT (-87.67737 41.85215)
Comment:
Street No to:
Direction: W
Street Name: CERMAK
Street Type: RD

SPRAY BOOTH**Note: Many records provided by the department have a truncated Comment field.

---

106 *1 of 4* *SE* *0.23 / 1,217.40* *590.87 / -6* ***H&H TIRE COMPANY***
2455 S HOYNE AVE
CHICAGO IL 60608 ***FINDS/FRS***

Registry ID: 110001685917
FIPS Code: 17031
HUC Code: 07120003
Site Type Name: STATIONARY

Map Key	Number of Records	Direction	Distance (mi/ft)	Elev/Diff (ft)	Site	DB

Location Description:	
Supplemental Location:	
Create Date:	01-MAR-00
Update Date:	09-JAN-15
Interest Types:	AIR MINOR, STATE MASTER
SIC Codes:	3069
SIC Code Descriptions:	FABRICATED RUBBER PRODUCTS, NOT ELSEWHERE CLASSIFIED
NAICS Codes:	326299
NAICS Code Descriptions:	ALL OTHER RUBBER PRODUCT MANUFACTURING.
Conveyor:	FRS-GEOCODE
Federal Facility Code:	
Federal Agency Name:	
Tribal Land Code:	
Tribal Land Name:	
Congressional Dist No:	04
Census Block Code:	170318432001018
EPA Region Code:	05
County Name:	COOK
US/Mexico Border Ind:	
Latitude:	41.847015
Longitude:	-87.678131
Reference Point:	ENTRANCE POINT OF A FACILITY OR STATION
Coord Collection Method:	ADDRESS MATCHING-HOUSE NUMBER
Accuracy Value:	50
Datum:	NAD83
Source:	
Facility Detail Rprt URL:	https://ofmpub.epa.gov/frs_public2/fii_query_detail.disp_program_facility?p_registry_id=110001685917
Program Acronyms:	

ACES:170000046126, AIR:IL000031600CPM, AIRS/AFS:1703104560

106	*2 of 4*	*SE*	*0.23 / 1,217.40*	*590.87 / -6*	***H&H TIRE COMPANY*** ***2455 S HOYNE AVE*** ***CHICAGO IL 60690***	*ICIS*

EPA Region:	05	**Federal Fac ID:**	
Registry ID:	110001685917	**Tribal Land Code:**	
Pgm Sys ID:	IL000031600CPM	**County:**	Cook
Pgm Sys Acrnm:	AIR	**Latitude 83:**	41.847138
Permit Type:		**Longitude 83:**	-87.678137

106	*3 of 4*	*SE*	*0.23 / 1,217.40*	*590.87 / -6*	***H & H Tire Co*** ***2455 S Hoyne Ave*** ***Chicago IL 60608***	*AIR PERMITS*

Note:	Documents related to facilities in Illinois can be searched on the Illinois Environmental Protection Agency (IEPA) Document Explorer: https://external.epa.illinois.gov/DocumentExplorer
Data Source:	IEPA Source Water Assessment Program (SWAP) & Mapping Tool (Map)

IEPA Source Water Assessment Program (SWAP) & Mapping Tool

Map Key	Number of Records	Direction	Distance (mi/ft)	Elev/Diff (ft)	Site	DB

Name:	H & H Tire Co
Location Addr 3:	2455 S Hoyne Ave
City Name:	Chicago
State Code:	IL
Postal Code:	60608

Details

Indicator:	No	**Revision Dt Time:**	06/28/2003
Site ID:	170000046126	**Collection Dt:**	
System ID:	031600CPM	**Latitude Measure:**	41.847833
RID:	253007	**Longitude Measure:**	-87.684253
Interest Type:	PERMIT	**Point X:**	-87.68425299999996
Media Code:	AIR	**Point Y:**	41.84783300000004

106	*4 of 4*	*SE*	*0.23 / 1,217.40*	*590.87 / -6*	***H&H TIRE COMPANY 2455 S HOYNE AVE CHICAGO IL 60690***	***AFS***

Afs ID:	1703104560	**Fed Reportable:**	No
Plant ID:	91118	**Current Hpv:**	
Epa Region:	05	**Loc Contrl Region:**	
Plant County:	Cook	**Afs Gov Fac Code:**	0
State No:	17	**Operating Status:**	X
Primary Sic Code:	3069	**Epa Class Code:**	B
Secondary Sic Code:		**Epa Complian Stat:**	0
Naics Code:	326299	**State Comp Status:**	0

Afs Gov Facility Des:	PRIVATELY OWNED/OPERATED
Operating Status Def:	Permanently Closed
Epa Classification Des:	Potential uncontrolled emissions <100 tons/year
Epa Compliance Status:	Unknown Compliance Status
State Compliance Status:	Unknown Compliance Status

Actions

Plant ID:	91118	**National Actn Type:**	5C
Anu1:	5	**All Air Prog Codes:**	0
Date Achieved:	19880219	**Result Code:**	
Penalty Amount:	0	**Pollutant Code:**	
Record Updated Dt:	19930316	**Violating Poll Cds:**	
Creation Date:		**Violation Type Cds:**	
Key Action No:			
Regional Data Element:			

National Action Desc:	STATE INSPECTION - LEVEL 2 OR GREATER
All Air Program Def:	0-SIP Source
Result Def:	
Pollutant Def:	
All Violating Poll Def:	
All Violation Type Def:	

Actions

Plant ID:	91118	***National Actn Type:***	5C
Anu1:	7	***All Air Prog Codes:***	0
Date Achieved:	19890106	***Result Code:***	
Penalty Amount:	0	***Pollutant Code:***	
Record Updated Dt:	19930316	***Violating Poll Cds:***	
Creation Date:		***Violation Type Cds:***	
Key Action No:			
Regional Data Element:			
National Action Desc:	STATE INSPECTION - LEVEL 2 OR GREATER		
All Air Program Def:	0-SIP Source		
Result Def:			
Pollutant Def:			
All Violating Poll Def:			
All Violation Type Def:			

Actions

Plant ID:	91118	***National Actn Type:***	5C
Anu1:	2	***All Air Prog Codes:***	0
Date Achieved:	19860313	***Result Code:***	
Penalty Amount:	0	***Pollutant Code:***	
Record Updated Dt:	19930316	***Violating Poll Cds:***	
Creation Date:		***Violation Type Cds:***	
Key Action No:			
Regional Data Element:			
National Action Desc:	STATE INSPECTION - LEVEL 2 OR GREATER		
All Air Program Def:	0-SIP Source		
Result Def:			
Pollutant Def:			
All Violating Poll Def:			
All Violation Type Def:			

Actions

Plant ID:	91118	***National Actn Type:***	7C
Anu1:	6	***All Air Prog Codes:***	0
Date Achieved:	19880422	***Result Code:***	
Penalty Amount:	0	***Pollutant Code:***	
Record Updated Dt:	19930316	***Violating Poll Cds:***	
Creation Date:		***Violation Type Cds:***	
Key Action No:			
Regional Data Element:			
National Action Desc:	STATE NOV ISSUED		
All Air Program Def:	0-SIP Source		
Result Def:			
Pollutant Def:			
All Violating Poll Def:			
All Violation Type Def:			

Actions

Plant ID:	91118	***National Actn Type:***	5C
Anu1:	3	***All Air Prog Codes:***	0
Date Achieved:	19860611	***Result Code:***	
Penalty Amount:	0	***Pollutant Code:***	
Record Updated Dt:	19930316	***Violating Poll Cds:***	
Creation Date:		***Violation Type Cds:***	
Key Action No:			
Regional Data Element:			
National Action Desc:	STATE INSPECTION - LEVEL 2 OR GREATER		
All Air Program Def:	0-SIP Source		
Result Def:			
Pollutant Def:			
All Violating Poll Def:			
All Violation Type Def:			

Actions

Plant ID:	91118	***National Actn Type:***	5C
Anu1:	9	***All Air Prog Codes:***	0
Date Achieved:	19901212	***Result Code:***	
Penalty Amount:	0	***Pollutant Code:***	
Record Updated Dt:	19930316	***Violating Poll Cds:***	
Creation Date:		***Violation Type Cds:***	
Key Action No:			
Regional Data Element:			
National Action Desc:	STATE INSPECTION - LEVEL 2 OR GREATER		
All Air Program Def:	0-SIP Source		
Result Def:			
Pollutant Def:			
All Violating Poll Def:			
All Violation Type Def:			

Actions

Plant ID:	91118	***National Actn Type:***	5C
Anu1:	4	***All Air Prog Codes:***	0
Date Achieved:	19870311	***Result Code:***	
Penalty Amount:	0	***Pollutant Code:***	
Record Updated Dt:	19930316	***Violating Poll Cds:***	
Creation Date:		***Violation Type Cds:***	
Key Action No:			
Regional Data Element:			
National Action Desc:	STATE INSPECTION - LEVEL 2 OR GREATER		
All Air Program Def:	0-SIP Source		
Result Def:			
Pollutant Def:			

All Violating Poll Def:
All Violation Type Def:

Actions

Plant ID:	91118	***National Actn Type:***	5C
Anu1:	1	***All Air Prog Codes:***	0
Date Achieved:	19800228	***Result Code:***	
Penalty Amount:	0	***Pollutant Code:***	
Record Updated Dt:	19930316	***Violating Poll Cds:***	
Creation Date:		***Violation Type Cds:***	

Key Action No:
Regional Data Element:
National Action Desc: STATE INSPECTION - LEVEL 2 OR GREATER
All Air Program Def: 0-SIP Source
Result Def:
Pollutant Def:
All Violating Poll Def:
All Violation Type Def:

Actions

Plant ID:	91118	***National Actn Type:***	5C
Anu1:	8	***All Air Prog Codes:***	0
Date Achieved:	19891222	***Result Code:***	
Penalty Amount:	0	***Pollutant Code:***	
Record Updated Dt:	19930316	***Violating Poll Cds:***	
Creation Date:		***Violation Type Cds:***	

Key Action No:
Regional Data Element:
National Action Desc: STATE INSPECTION - LEVEL 2 OR GREATER
All Air Program Def: 0-SIP Source
Result Def:
Pollutant Def:
All Violating Poll Def:
All Violation Type Def:

Historical Compliance - Air Program Level

Air Program Code: 0
Air Program Code Ref: SIP Source
Historical Compliance Date: 0604, 0701, 0702, 0703, 0704, 0801, 0802, 0803, 0804, 0901, 0902, 0903, 0904, 1001, 1002, 1003, 1004, 1101, 1102, 1103, 1104, 1201, 1202, 1203, 1204, 1301, 1302, 1303, 1304, 1401, 1402, 1403
Historical Compliance Status: 0
Historical Compliance Stat Ref: Unknown Compliance Status

Air Program

Plant ID:	91118	***Poll Classificatn:***	C

Map Key	Number of Records	Direction	Distance (mi/ft)	Elev/Diff (ft)	Site	DB

Air Program Code:	0	**Poll Compli Status:**	0
Air Program Status:	X	**Epa Class Code:**	B
Pollutant Code:	FACIL	**Epa Compli Status:**	0
Chemical Abstract Service Nmbr:			
Air Program Code Subparts:			
Air Program Code Ref:	SIP Source		
Epa Classification Code Ref:	Potential uncontrolled emissions <100 tons/year		
Epa Compliance Status Ref:	Unknown Compliance Status		
Pollutant Code Ref:			
Pollutant Classification Ref:	Class is unknown.		
Pollutant Complian Status Ref:	Unknown Compliance Status		

Air Program

Plant ID:	91118	**Poll Classificatn:**	B
Air Program Code:	0	**Poll Compli Status:**	9
Air Program Status:	X	**Epa Class Code:**	B
Pollutant Code:	PX	**Epa Compli Status:**	0
Chemical Abstract Service Nmbr:			
Air Program Code Subparts:			
Air Program Code Ref:	SIP Source		
Epa Classification Code Ref:	Potential uncontrolled emissions <100 tons/year		
Epa Compliance Status Ref:	Unknown Compliance Status		
Pollutant Code Ref:			
Pollutant Classification Ref:	Potential uncontrolled emissions <100 tons/year		
Pollutant Complian Status Ref:	In Compliance - Shut Down		

107	1 of 7	ESE	0.23 / 1,220.11	590.92 / -6	Enriquez Produce 2440 South Blue Island Chicago IL 60608	LUST

Incident No:	20051452	**LPC No:**	0316315285
Incidents ID:	4412	**IEMA Date:**	10/20/2005
NFR Date:	08/16/2006	**Regulation:**	P.A.
Gasoline:	False	**C 20 Day Report Date:**	
Unleaded:	False	**C 45 Day Report Date:**	
Diesel:	False	**NFR Recorded Date:**	11/09/2009
Fuel Oil:	False	**Pre 74 Date:**	
Jet Fuel:	False	**Proj Manager Phone:**	
Used Oil:	False	**Proj Mngr First Nm:**	Karl
Non Petroleum Prod:	False	**Proj Mngr Last Nm:**	Kaiser
Other Petroleum:	True	**Proj Manager Email:**	
Non LUST Date:		**Site County:**	Cook
Non LUST Letter Dt:			
Heating Oil Letter Date:			
Free Product Discovery Date:			
Primary Resp Party Name:	Enriquez Produce		
Primary Resp Party Address:	2444 South Blue Island Avenue		
Primary Resp Party City:	Chicago		
Primary Resp Party State:	IL		

Map Key	Number of Records	Direction	Distance (mi/ft)	Elev/Diff (ft)	Site	DB

Primary Resp Party ZIP: 60608
Primary Resp Party Phone: 7738439141
Primary Resp Party Contact: Pablo Enriquez

---

107 | **2 of 7** | **ESE** | **0.23 / 1,220.11** | **590.92 / -6** | **Enriquez Produce, Inc.**
2418-2440 South Blue Island
Chicago IL 60608 | **LUST**

Incident No: 20041390
Incidents ID: 3780
NFR Date: 08/16/2006
Gasoline: False
Unleaded: False
Diesel: False
Fuel Oil: False
Jet Fuel: False
Used Oil: False
Non Petroleum Prod: False
Other Petroleum: True
Non LUST Date:
Non LUST Letter Dt:
Heating Oil Letter Date:
Free Product Discovery Date:
Primary Resp Party Name: Enriquez Produce, Inc.
Primary Resp Party Address: 2444 South Blue Island Avenue
Primary Resp Party City: Chicago
Primary Resp Party State: IL
Primary Resp Party ZIP: 60608
Primary Resp Party Phone: 7738439171
Primary Resp Party Contact: Pablo Enriquez

LPC No: 0316315285
IEMA Date: 10/07/2004
Regulation: P.A.
C 20 Day Report Date: 11/29/2004
C 45 Day Report Date: 01/25/2005
NFR Recorded Date: 11/09/2009
Pre 74 Date:
Proj Manager Phone:
Proj Mngr First Nm: Karl
Proj Mngr Last Nm: Kaiser
Proj Manager Email:
Site County: Cook

---

107 | **3 of 7** | **ESE** | **0.23 / 1,220.11** | **590.92 / -6** | **ENRIQUEZ PRODUCE**
2440 S. BLUE ISLAND
CHICAGO IL | **SPILLS**

Incident No: H 2005 1452
Date/Time Occurred: Unknown @
Media Release:
Facility Manager:
Fac Manager Phone:
Responsible Party Street: 2444 S. BLUE ISLAND AVE, CHICAGO, IL 60608
Area Involved: FIXED FACILITY
Milepost:
Section:
Township:
Range:

County: COOK
Latitude:
Longitude:

Hazardous Materials Incident Report

Incident Report Dt: 10/20/2005 12:00:00 AM
County: COOK

Data Input Status:	CLOSED	**Entered by:**	
LUST?:		**Date Entered:**	
Hazmat Incident Type:	LEAK OR SPILL		
Caller:			
Caller Represents:			
Street Address:	2440 S. BLUE ISLAND		
City:	CHICAGO		
URL:	https://public.iema.state.il.us/FOIAHazmatSearch/HazmatDetails.aspx?RptNum=H 2005 1452		

Narrative:

15:55 FAXED TO IEPA, OSFM, CHICAGO FIRE, NRTP, & IEMA REGION #4 **Note: Many records provided by the department have a truncated [Narrative] field.

Follow Up Information:

Weather Information

Temp:	
Wind:	UNKNOWN UNKNOWN

Materials Involved

Name:	UNKNOWN PETROLEUM PRODUCT
Type:	LIQUID
CHRIS CODE:	
CAS No:	
UN/NA No:	
Container Type:	UNDERGROUND TANK
Container Size:	1500 GALLONS
Amount Released:	UNKNOWN
Rate of Release Min:	UNKNOWN
Duration of Release:	
Cause of Release:	2444 S. BLUE ISLAND AVE, CHICAGO, IL 60608
Est Spill Extent:	UNKNOWN
Spill Extent Units:	
Date/Time Inc Occur:	Unknown @
Unknown Occurr:	
Date/Time Discov:	10/20/2005 @ 09:00
Unknown Discovered:	
Where Taken:	
On Scene Contact:	ERICA BAKER
No of People Evacuat:	NONE
A 302(a) Extremely Haz Sub?:	
A RCRA Hazardous Waste?:	
A RCRA Regulated Facility?:	
Proper Safety Precautions:	NONE
State Agency Assistance:	NONE
Containment/Cleanup Plans:	TANK HAS BEEN REMOVED AND CONTAMINATED SOIL WILL BE REMEDIATED.

Map Key	Number of Records	Direction	Distance (mi/ft)	Elev/Diff (ft)	Site	DB
107	4 of 7	ESE	0.23 / 1,220.11	590.92 / -6	Enriquez Produce, Inc. 2418-2440 South Blue Island Avenue Chicago IL	UST

Facility No: 2042514
Facility Status: Closed
Fac Details Status: Closed
Fac Type Fac Details: Commercial / Retail
Owner Name: Enriquez Produce, Inc.
Facility URL: http://webapps.sfm.illinois.gov/ustsearch/Facility.aspx?ID=2042514
Permit History Link: https://webapps.sfm.illinois.gov/USTPortal/Permit/FacilityPermitList/2042514

Facility Type: Commercial / Retail
Owner Type: Private
Owner Status: Current Owner
County: Cook

Tank Information

Tank No: 1
UI No:
Status: Removed
Removed Date: 11/19/2004
Install Date:
Abandoned Date:
Last Used Date: 3/25/2003
Red Tag Issue Date:
CAS Code:
OSFM First Noti Dt: 10/8/2004

Capacity: 5000
Petroleum Use:
Product: Gasoline
CERCLA Substance:
Current Age:
Abandoned Material:
Product Date:
Fee Due: $0.00
Regulated Status: Federal

Tank Information

Tank No: 2
UI No:
Status: Removed
Removed Date: 11/19/2004
Install Date:
Abandoned Date:
Last Used Date: 3/25/2003
Red Tag Issue Date:
CAS Code:
OSFM First Noti Dt: 10/8/2004

Capacity: 5000
Petroleum Use:
Product: Gasoline
CERCLA Substance:
Current Age:
Abandoned Material:
Product Date:
Fee Due: $0.00
Regulated Status: Federal

Tank Information

Tank No: 4
UI No:
Status: Removed
Removed Date: 11/19/2004
Install Date:
Abandoned Date:
Last Used Date: 3/25/2003
Red Tag Issue Date:
CAS Code:

Capacity: 4200
Petroleum Use: Consumptive Use on Premises for Heating
Product: Heating Oil
CERCLA Substance:
Current Age:
Abandoned Material:
Product Date:
Fee Due: $0.00
Regulated Status: State

OSFM First Noti Dt: 10/8/2004

Tank Information

Tank No:	7	***Capacity:***	3000
UI No:		***Petroleum Use:***	
Status:	Removed	***Product:***	Gasoline
Removed Date:	10/20/2005	***CERCLA Substance:***	
Install Date:		***Current Age:***	
Abandoned Date:		***Abandoned Material:***	
Last Used Date:	12/31/1973	***Product Date:***	
Red Tag Issue Date:		***Fee Due:***	
CAS Code:		***Regulated Status:***	Exempt
OSFM First Noti Dt:			

Tank Information

Tank No:	3	***Capacity:***	5000
UI No:		***Petroleum Use:***	
Status:	Removed	***Product:***	Gasoline
Removed Date:	11/19/2004	***CERCLA Substance:***	
Install Date:		***Current Age:***	
Abandoned Date:		***Abandoned Material:***	
Last Used Date:	3/25/2003	***Product Date:***	
Red Tag Issue Date:		***Fee Due:***	$0.00
CAS Code:		***Regulated Status:***	Federal
OSFM First Noti Dt:	10/8/2004		

Tank Information

Tank No:	5	***Capacity:***	500
UI No:		***Petroleum Use:***	
Status:	Removed	***Product:***	Lube Oil
Removed Date:	11/19/2004	***CERCLA Substance:***	
Install Date:		***Current Age:***	
Abandoned Date:		***Abandoned Material:***	
Last Used Date:	3/25/2003	***Product Date:***	
Red Tag Issue Date:		***Fee Due:***	$0.00
CAS Code:		***Regulated Status:***	Federal
OSFM First Noti Dt:	10/8/2004		

Tank Information

Tank No:	6	***Capacity:***	500
UI No:		***Petroleum Use:***	
Status:	Removed	***Product:***	Lube Oil
Removed Date:	11/19/2004	***CERCLA Substance:***	
Install Date:		***Current Age:***	

Abandoned Date:		***Abandoned Material:***	
Last Used Date:	3/25/2003	***Product Date:***	
Red Tag Issue Date:		***Fee Due:***	$0.00
CAS Code:		***Regulated Status:***	Federal
OSFM First Noti Dt:	10/8/2004		

Owner Summary

Owner No:	U0032353	***Owner Status:***	Current Owner
Owner Name:	Enriquez Produce, Inc.	***Purchase Date:***	3/25/2003
Ownership History:	https://webapps.sfm.illinois.gov/ustsearch/Ownership.aspx?ID=2042514		

Owner Details

Owner Name:	Enriquez Produce, Inc.	***Type Financial Resp:***	
Owner Status:	Current Owner	***Fin Resp Rpt Due:***	
Purchase Date:	3/25/2003		
Owner Address:			

IEMA No

Permit No:	108228	***Inspection Date:***	11/19/2004
IEMA No:	04-1390	***Inspection Type:***	Removal Log
IEMA Link:	https://public.iema.state.il.us/FOIAHazmatSearch/HazmatDetails.aspx		

Permit No:	108623	***Inspection Date:***	10/20/2005
IEMA No:	04-1390	***Inspection Type:***	Removal Log
IEMA Link:	https://public.iema.state.il.us/FOIAHazmatSearch/HazmatDetails.aspx		

LUST Fund Eligibility

IEMA No:	04-1390	***OSFM Received Dt:***	3/9/2005
Status:	Partial Eligible	***OSFM Response Dt:***	3/30/2005
Deductible:	$100,000		
Letter:			
IEMA Link:	https://public.iema.state.il.us/FOIAHazmatSearch/HazmatDetails.aspx		

Facility Details

MFD Forms Status:		***Green Tag Decal:***	
MFD Permit Issue Dt:		***Green Tag Issue Date:***	
MFD Permit Exp Dt:		***Green Tag Exp Date:***	
Property Parcel:		***Motor Fuel Type:***	
Pending Nov:	No		
Status:	Closed		
Permit History Link:	https://webapps.sfm.illinois.gov/USTPortal/Permit/FacilityPermitList/2042514		

Map Key	Number of Records	Direction	Distance (mi/ft)	Elev/Diff (ft)	Site	DB

Motorfuel Dispensing Permit

Status: No Forms Found
Letter:
MFD Received Date:
MFD Name:
MFD City:

107	5 of 7	ESE	0.23 / 1,220.11	590.92 / -6	ENRIQUEZ PRODUCE INC 2418-2440 S BLUE ISLAND CHICAGO IL	SPILLS

Incident No: H 2004 1390
Date/Time Occurred: Unknown @
Media Release:
Facility Manager:
Fac Manager Phone:
Responsible Party Street: 2444 S. BLUE ISLAND AVE., CHICAGO, IL 60608
Area Involved: FIXED FACILITY
Milepost:
Section:
Township:
Range:
County: COOK
Latitude:
Longutude:

Hazardous Materials Incident Report

Incident Report Dt: 5/21/2004 12:00:00 AM
Data Input Status: CLOSED
LUST?:
Hazmat Incident Type: LEAK OR SPILL
Caller:
Caller Represents:
Street Address: 2418-2440 S BLUE ISLAND
City: CHICAGO
URL: https://public.iema.state.il.us/FOIAHazmatSearch/HazmatDetails.aspx?RptNum=H 2004 1390
Narrative:
County: COOK
Entered by:
Date Entered:

1058 FAXED IEPA, OSFM, CFD, NTRP, IEMA REGION 4 **Note: Many records provided by the department have a truncated [Narrative] field.

Follow Up Information:

Materials Involved

Name: UNKNOWN
Type: UNKNOWN
CHRIS CODE:
CAS No: UNKNOWN
UN/NA No: UNKNOWN
Container Type: UNDERGROUND TANK
Container Size: 6 CONTAINERS SIZE UNKNOWN

Amount Released:	UNKNOWN
Rate of Release Min:	UNKNOWN
Duration of Release:	
Cause of Release:	2444 S. BLUE ISLAND AVE., CHICAGO, IL 60608
Est Spill Extent:	UNKNOWN
Spill Extent Units:	
Date/Time Inc Occur:	Unknown @
Unknown Occurr:	
Date/Time Discov:	05/21/2004 @ Unknown
Unknown Discovered:	
Where Taken:	
On Scene Contact:	PABLO ENRIQUEZ
No of People Evacuat:	NONE
A 302(a) Extremely Haz Sub?:	UNKNOWN
A RCRA Hazardous Waste?:	
A RCRA Regulated Facility?:	
Proper Safety Precautions:	NONE
State Agency Assistance:	NONE
Containment/Cleanup Plans:	TANKS BEING REMOVED AND HIRING CLEANUP CONTRACTOR/CALLER IS CONSULTANT

Map Key	Number of Records	Direction	Distance (mi/ft)	Elev/Diff (ft)	Site	DB
107	6 of 7	ESE	0.23 / 1,220.11	590.92 / -6	Enriquez Produce Inc - 170001580117 2418-2440 S Blue Island Chicago IL 60608	LUST DOCUMENT

Site ID (Map):	170001580117	**Orig Bureau (Web):**	Bureau of Land
System ID (Map):	0316315285	**City (Web):**	Chicago
Program ID (Web):	0316315285	**State (Web):**	IL
Interest Type (Map):	LUST	**Zip (Web):**	60608
Media Code (Map):	LAND	**City (Map):**	Chicago
Category (Web):	Leaking UST Technical	**State (Map):**	IL
Doc Indicator (Map):	Yes	**Zip (Map):**	60608
Doc Count (Web):	22	**Latitude (Map):**	41.84803
Total Pages (Web):	475	**Longitude (Map):**	-87.6775
Rev Dt Time (Map):	10/14/2004	**X (Map):**	-87.67749999999995
Collection Date (Map):	04/12/2007	**Y (Map):**	41.84803000000005

Name (Web):	Enriquez Produce Inc - 170001580117
Address (Web):	2418-2440 S Blue Island
Name (Map):	Enriquez Produce Inc
Address (Map):	2418-2440 S Blue Island
Category URL (Web):	https://docuware67.illinois.gov/DocuWare/PlatformRO/WebClient/3/Integration?lc=VXNlcj1kd3B1YmxpY1xuUHdkPU4xbWRhJHRyYXRvclBANTU1&p=RLV&rl=ce728c9a-11c1-4ddf-9003-314169ab1943&tw=Results&q=W0lFUEFJRF09IjE3MDAwMTU4MDExNyIgQU5EIFtDQVRFR09SWV09IjIxQSI1
Data Source:	IEPA Source Water Assessment Program (SWAP) & Mapping Tool (Map); IEPA Document Explorer - Facility/Site Search (Web) (as of 17 Mar 2025)
Note:	Documents related to facilities in Illinois can be searched on the Illinois Environmental Protection Agency (IEPA) Document Explorer: https://external.epa.illinois.gov/DocumentExplorer

Map Key	Number of Records	Direction	Distance (mi/ft)	Elev/Diff (ft)	Site	DB
107	7 of 7	ESE	0.23 / 1,220.11	590.92 / -6	Enriquez Produce Inc 2418-2440 S Blue Island Chicago IL 60608	IEPA DOCS

Note:	Documents related to facilities in Illinois can be searched on the Illinois Environmental Protection Agency (IEPA)

Document Explorer: https://external.epa.illinois.gov/DocumentExplorer

IEPA Source Water Assessment Program (SWAP) & Mapping Tool

Name: Enriquez Produce Inc
Location Addr 3: 2418-2440 S Blue Island
City Name: Chicago
State Code: IL
Postal Code: 60608

Details

Indicator: Yes
Site ID: 170001580117
System ID: 0316315285
Collection Dt: 04/12/2007
Revision Dt Time: 10/14/2004
Interest Type: BOL
Media Code: LAND
Latitude Measure: 41.84803
Longitude Measure: -87.6775
Point X: -87.67749999999995
Point Y: 41.84803000000005

---

108 | ***1 of 1*** | ***NE*** | ***0.23 / 1,230.16*** | ***596.82 / 0*** | ***DANIEL PADILLA 2056 W CERMAK RD IL*** | ***PERMITS CHICAGO***

Application ID: ENVAIR186506
Issue or Entry Date: 06/19/2015
Application Type: AIR POLLUTION CONTROL PERMIT
Application Subtype: ARCHITECTURAL SURFACE CLEANING

CDPH Environmental Permit Details

Status: CLOSED
Applicant: ARROW MASONRY & EXTERIORS
Expiration Date:
Data Source: DEPT. OF PUBLIC HEALTH
Street No from: 2056
Location: POINT (-87.67803 41.85214)
Comment:
Street No to:
Direction: W
Street Name: CERMAK
Street Type: RD

SURFACE CLEANING**Note: Many records provided by the department have a truncated Comment field.

---

109 | ***1 of 5*** | ***SW*** | ***0.23 / 1,240.61*** | ***598.52 / 2*** | ***GEORGE VOUTSINAS 2446 S WESTERN AVE CHICAGO IL*** | ***TANKS CHICAGO***

Facility ID: 2446WES1964-08-28
Owner:
Data Source(s): HISTORIC DEPT. OF BUILDINGS

Detail(s)

Map Key	Number of Records	Direction	Distance (mi/ft)	Elev/Diff (ft)	Site	DB

Tank ID:		**Street No from:**	2446
Installation Date:	08/28/1964	**Street No to:**	2446
Removal Date:		**Street Name:**	WESTERN
Last Used Date:		**Street Type:**	AVE
Tank Type:	UNDERGROUND STORAGE TANK	**Direction:**	S
Tank Material:		**Latitude:**	41.84700445937776
Tank Construction:		**Longitude:**	-87.68564732285108
Tank Product:			
Tank Capacity:			
Location:	POINT (-87.68564732285108 41.84700445937776)		
Comment:	WORK BY: KENNEY TANK; REMOVE 1-1K GAL DIESEL OIL TANK FINAL 9/23/64 **Note: Many records provided by the department have a truncated [Comment] field.		

Map Key	Number of Records	Direction	Distance (mi/ft)	Elev/Diff (ft)	Site	DB
109	2 of 5	SW	0.23 / 1,240.61	598.52 / 2	GEORGE VOUTSINAS 2446 S WESTERN AVE CHICAGO IL	TANKS CHICAGO

Facility ID:	2446WES1982-05-21
Owner:	
Data Source(s):	HISTORIC DEPT. OF BUILDINGS

Detail(s)

Tank ID:		**Street No from:**	2446
Installation Date:	05/21/1982	**Street No to:**	2446
Removal Date:		**Street Name:**	WESTERN
Last Used Date:		**Street Type:**	AVE
Tank Type:	UNDERGROUND STORAGE TANK	**Direction:**	S
Tank Material:		**Latitude:**	41.84700445937776
Tank Construction:		**Longitude:**	-87.68564732285108
Tank Product:			
Tank Capacity:			
Location:	POINT (-87.68564732285108 41.84700445937776)		
Comment:	WORK BY: R. W. COLLINS; REMOVE 2-10K & 2-5K GSLN, 1-5K & 1-1K D.O. 2-1K F.O. 5/25/82 **Note: Many records provided by the department have a truncated [Comment] field.		

Map Key	Number of Records	Direction	Distance (mi/ft)	Elev/Diff (ft)	Site	DB
109	3 of 5	SW	0.23 / 1,240.61	598.52 / 2	GEORGE VOUTSINAS 2446 S WESTERN AVE CHICAGO IL	TANKS CHICAGO

Facility ID:	2446WES1950-06-13
Owner:	
Data Source(s):	HISTORIC DEPT. OF BUILDINGS

Detail(s)

Tank ID:		**Street No from:**	2446
Installation Date:	06/13/1950	**Street No to:**	2446
Removal Date:		**Street Name:**	WESTERN
Last Used Date:		**Street Type:**	AVE
Tank Type:	UNDERGROUND STORAGE TANK	**Direction:**	S

Map Key	Number of Records	Direction	Distance (mi/ft)	Elev/Diff (ft)	Site	DB

Tank Material:
Tank Construction:
Tank Product:
Tank Capacity:
Latitude: 41.84700445937776
Longitude: -87.68564732285108
Location: POINT (-87.68564732285108 41.84700445937776)
Comment: WORK BY: AUTOMATIC TANK; INSTALL 2-5K GAL FUEL OIL TANKS FINAL N/G **Note: Many records provided by the department have a truncated [Comment] field.

109	4 of 5	SW	0.23 / 1,240.61	598.52 / 2	GEORGE VOUTSINAS 2446 S WESTERN AVE, CHICAGO, IL IL	PERMITS CHICAGO

Application ID: DOEAIR26074
Application Type: AIR POLLUTION CONTROL PERMIT
Issue or Entry Date: 02/03/2010
Application Subtype: EQUIPMENT INSTALLATION

CDPH Environmental Permit Details

Status: CLOSED
Applicant:
Expiration Date: 08/02/2010
Data Source: HISTORIC DEPT. OF ENVIRONMENT
Street No from: 2446
Location: POINT (-87.68582 41.84692)
Comment:
Street No to:
Direction: S
Street Name: WESTERN
Street Type: AVE

QTY: 1.0 FOOD PREPARATION UNIT: KITCHEN HOOD/ MAKE AND MODEL: KITCHE AID SERIES/ DIMENSIONS: 16'*4'-0'/,QTY: 1.0 COMBUSTION EMISSION UNIT: GAS WATER HEATER/ MAKE AND MODEL: RHEEM-CUSTOM/ MAXIMUM OUTPUT: CUSTOM**Note: Many records provided by the department have a truncated Comment field.

109	5 of 5	SW	0.23 / 1,240.61	598.52 / 2	GEORGE VOURTSINAS 2446 S WESTERN AVE, CHICAGO, IL IL	PERMITS CHICAGO

Application ID: DOEAIR1002
Application Type: AIR POLLUTION CONTROL PERMIT
Issue or Entry Date: 01/06/1995
Application Subtype: EQUIPMENT INSTALLATION

CDPH Environmental Permit Details

Status: CLOSED
Applicant:
Expiration Date: 07/05/1995
Data Source: HISTORIC DEPT. OF ENVIRONMENT
Street No from: 2446
Location: POINT (-87.68582 41.84692)
Comment:
Street No to:
Direction: S
Street Name: WESTERN
Street Type: AVE

QTY: 1.0 CARRIER 48DJE008 MIN.BTU 142,000 MAX.BTU 180,000**Note: Many records provided by the department have a truncated Comment field.

110	1 of 13	WSW	0.24 / 1,254.73	599.46 / 3	2448 W 24TH ST CHICAGO IL	ERNS

Map Key	Number of Records	Direction	Distance (mi/ft)	Elev/Diff (ft)	Site	DB

NRC Report No:	268202	**Latitude Degrees:**	
Type of Incident:	FIXED	**Latitude Minutes:**	
Incident Cause:	DUMPING	**Latitude Seconds:**	
Incident Date:	03-Nov-1994 07:00:00	**Longitude Degrees:**	
Incident Location:		**Longitude Minutes:**	
Incident Dtg:	OCCURRED	**Longitude Seconds:**	
Distance from City:		**Lat Quad:**	
Distance Units:		**Long Quad:**	
Direction from City:		**Location Section:**	
Location County:	COOK	**Location Township:**	
Potential Flag:		**Location Range:**	
Year:	Year 1994 Reports		

Description of Incident: CALLER STATED COMPANY IS DISPOSING OF WASTE MATERIAL IMPROPERLY

Material Spill Information

Chris Code:	NCC	**Unit of Measure:**	UNKNOWN AMOUNT
CAS No:		**If Reached Water:**	YES
UN No:		**Amount in Water:**	0
Name of Material:	ZINC OXIDE	**Unit Reach Water:**	UNKNOWN AMOUNT
Amount of Material:	0		

Calls Information

Date Time Received:	03-Nov-1994 15:51:39	**Responsible City:**	CHICAGO
Date Time Complete:	03-Nov-1994 16:00:16	**Responsible State:**	IL
Call Type:	INC	**Responsible Zip:**	
Resp Company:	ELASTOMER PROCESSING	**Source:**	UNAVAILABLE
Resp Org Type:	PRIVATE ENTERPRISE		

Incident Information

Tank ID:		**Building ID:**	
Tank Regulated:	U	**Location Area ID:**	
Tank Regulated By:		**Location Block ID:**	
Capacity of Tank:		**OCSG No:**	
Capacity Tank Units:		**OCSP No:**	
Description of Tank:		**State Lease No:**	
Actual Amount:		**Pier Dock No:**	
Actual Amount Units:		**Berth Slip No:**	
Tank Above Ground:	ABOVE	**Brake Failure:**	N
NPDES:		**Airbag Deployed:**	
NPDES Compliance:	U	**Transport Contain:**	U
Init Contin Rel No:		**Location Subdiv:**	
Contin Rel Permit:		**Platform Rig Name:**	
Contin Release Type:		**Platform Letter:**	
Aircraft ID:		**Allision:**	N
Aircraft Runway No:		**Type of Structure:**	

Aircraft Spot No:		**Structure Name:**	
Aircraft Type:	UNKNOWN	**Structure Oper:**	Y
Aircraft Model:		**Transit Bus Flag:**	
Aircraft Fuel Cap:		**Date Time Norm Serv:**	
Aircraft Fuel Cap U:		**Serv Disrupt Time:**	
Aircraft Fuel on Brd:		**Serv Disrupt Units:**	
Aircraft Fuel OB U:		**CR Begin Date:**	
Aircraft Hanger:		**CR End Date:**	
Road Mile Marker:		**CR Change Date:**	
Power Gen Facility:	U	**FBI Contact:**	
Generating Capacity:		**FBI Contact Dt Tm:**	
Type of Fixed Obj:	UNKNOWN	**Passenger Handling:**	
Type of Fuel:		**Passenger Route:**	XXX
DOT Crossing No:		**Passenger Delay:**	XXX
DOT Regulated:	U	**Sub Part C Test Req:**	XXX
Pipeline Type:	UNKNOWN	**No of Conductor Tested:**	
Pipeline Abv Ground:	ABOVE	**No of Engineer Tested:**	
Pipeline Covered:	U	**No of Trainman Tested:**	
Exposed Underwater:	U	**No of Yard Foreman Tested:**	
Railroad Hotline:	No	**No of RCL Operator Tested:**	
Railroad Milepost:	UNKNOWN	**No of Brakeman Tested:**	
Grade Crossing:	N	**No of Train Dispat Tested:**	
Crossing Device Ty:		**No of Signalman Tested:**	
Ty Vehicle Involved:	UNKNOWN	**No of Other Emp Tested:**	
Device Operational:	Y	**No of Unknown Emp Tested:**	

Incident Details Information

Release Secured:	U	**State Agen Report No:**	
Release Rate:		**State Agen on Scene:**	
Release Rate Unit:		**State Agen Notified:**	
Release Rate Rate:		**Fed Agency Notified:**	
Est Duration of Rel:		**Oth Agency Notified:**	
Desc Remedial Act:	MATERIALS ARE BEING SWEPT DOWN A HOLE IN THE FLOOR AND BEING THROWN INTHE DUMPSTER	**Body of Water:**	
Fire Involved:	N	**Tributary of:**	
Fire Extinguished:	U	**Near River Mile Make:**	
Any Evacuations:	N	**Near River Mile Mark:**	
No Evacuated:		**Offshore:**	N
Who Evacuated:		**Weather Conditions:**	
Radius of Evac:		**Air Temperature:**	
Any Injuries:	U	**Wind Direction:**	
No. Injured:		**Wind Speed:**	
No. Hospitalized:		**Wind Speed Unit:**	
No. Fatalities:		**Water Supp Contam:**	U

Map Key	Number of Records	Direction	Distance (mi/ft)	Elev/Diff (ft)	Site	DB

Any Fatalities:	U	**Water Temperature:**	
Any Damages:	N	**Wave Condition:**	
Damage Amount:		**Current Speed:**	
Air Corridor Closed:	N	**Current Direction:**	
Air Corridor Desc:		**Current Speed Unit:**	
Air Closure Time:		**EMPL Fatality:**	
Waterway Closed:	N	**Pass Fatality:**	
Waterway Desc:		**Community Impact:**	N
Waterway Close Time:		**Passengers Transfer:**	UNK
Road Closed:	N	**Passenger Injuries:**	
Road Desc:		**Employee Injuries:**	
Road Closure Time:		**Occupant Fatality:**	
Road Closure Units:		**Sheen Size:**	
Closure Direction:		**Sheen Size Units:**	
Major Artery:	No	**Sheen Size Length:**	
Track Closed:	N	**Sheen Size Length U:**	
Track Desc:		**Sheen Size Width:**	
Track Closure Time:		**Sheen Size Width U:**	
Track Closure Units:		**Sheen Color:**	
Track Close Dir:		**Dir of Sheen Travel:**	
Media Interest:		**Sheen Odor Desc:**	
Medium Desc:	LAND	**Duration Unit:**	
Addl Medium Info:	SOIL	**Additional Info:**	MATERIALS ARE USED IN RUBBER PRODUCTION

110	2 of 13	WSW	0.24 / 1,254.73	599.46 / 3	ELASTOMER PROCESSING GROUP - CHICAGO 2448 W 24TH ST CHICAGO IL 60608	FINDS/FRS

Registry ID:	110000433932
FIPS Code:	17031
HUC Code:	07120003
Site Type Name:	STATIONARY
Location Description:	
Supplemental Location:	
Create Date:	01-MAR-00
Update Date:	01-JUN-17
Interest Types:	AIR EMISSIONS CLASSIFICATION UNKNOWN, AIR MINOR, STATE MASTER, TRI REPORTER
SIC Codes:	3069
SIC Code Descriptions:	FABRICATED RUBBER PRODUCTS, NOT ELSEWHERE CLASSIFIED
NAICS Codes:	326299
NAICS Code Descriptions:	ALL OTHER RUBBER PRODUCT MANUFACTURING.
Conveyor:	EIS
Federal Facility Code:	
Federal Agency Name:	
Tribal Land Code:	
Tribal Land Name:	
Congressional Dist No:	07
Census Block Code:	170318413002002
EPA Region Code:	05
County Name:	COOK

Map Key	Number of Records	Direction	Distance (mi/ft)	Elev/Diff (ft)	Site	DB

US/Mexico Border Ind:
Latitude: 41.848658
Longitude: -87.687122
Reference Point: CENTER OF A FACILITY OR STATION
Coord Collection Method: INTERPOLATION-PHOTO
Accuracy Value: 20
Datum: NAD83
Source:
Facility Detail Rprt URL: https://ofmpub.epa.gov/frs_public2/fii_query_detail.disp_program_facility?p_registry_id=110000433932
Program Acronyms:

ACES:170000058648, ACES:170000171436, AIR:IL000031600FUC, AIRS/AFS:1703102957, EIS:3341611, TRIS:60608LSTMR2448W

110	3 of 13	WSW	0.24 / 1,254.73	599.46 / 3	ROTATION DYNAMICS CORP 2448 W 24TH ST CHICAGO IL 60608	ICIS

EPA Region: 05
Registry ID: 110002391019
Pgm Sys ID: IL000031600FUC
Pgm Sys Acrnm: AIR
Permit Type:
Federal Fac ID:
Tribal Land Code:
County: Cook
Latitude 83: 41.848658
Longitude 83: -87.687122

110	4 of 13	WSW	0.24 / 1,254.73	599.46 / 3	ROTATION DYNAMICS CORP. 2448 W 24TH ST, CHICAGO, IL IL	PERMITS CHICAGO

Application ID: DOEAIR6627
Issue or Entry Date: 11/12/1999
Application Type: AIR POLLUTION CONTROL PERMIT
Application Subtype: EQUIPMENT INSTALLATION

CDPH Environmental Permit Details

Status: CLOSED
Applicant:
Expiration Date: 05/10/2000
Data Source: HISTORIC DEPT. OF ENVIRONMENT
Street No from: 2448
Location: POINT (-87.68682 41.84858)
Comment:
Street No to:
Direction: W
Street Name: 24TH
Street Type: ST

QTY: 1.0 PROCESS AREA - PLATE GUM MILLING DIMENSION: 72' X 48' ,QTY: 1.0 PROCESS AREA - RUBBER MIXING DIMENSION: 75' X 75'**Note: Many records provided by the department have a truncated Comment field.

110	5 of 13	WSW	0.24 / 1,254.73	599.46 / 3	ROTATION DYNAMICS CORP. 2448 W 24TH ST, CHICAGO, IL IL	PERMITS CHICAGO

Application ID: DOEAIR28646
Issue or Entry Date: 12/16/2010
Application Type: AIR POLLUTION CONTROL PERMIT
Application Subtype: EQUIPMENT INSTALLATION

Map Key	Number of Records	Direction	Distance (mi/ft)	Elev/Diff (ft)	Site	DB

CDPH Environmental Permit Details

Status:	CLOSED	***Street No to:***	
Applicant:		***Direction:***	W
Expiration Date:	06/14/2011	***Street Name:***	24TH
Data Source:	HISTORIC DEPT. OF ENVIRONMENT	***Street Type:***	ST
Street No from:	2448		
Location:	POINT (-87.68682 41.84858)		
Comment:			

QTY: 1.0 CONTROL DEVICE: BAG HOUSE/ MAKE AND MODEL: TORIT EQUIP - BH-3 ,QTY: 1.0 PROCESS EQUIPMENT: MILL/ MAKE AND MODEL: FARREL FDY/ DIMENSIONS: 9' X 15' X 6.7',QTY: 1.0 PROCESS EQUIPMENT: ROLLER MILL/ MAKE AND MODEL: NORTHEAST WILLIAM THROOP & SO N/DIMENSIONS: 11' X 8.8' X 7',QTY: 1.0 PROCESS EQUIPMENT: ROLLER MILL/ MAKE AND MODEL: SOUTHWEST FARREL FDY/ DIMENSIONS: 7' X 14' X 8',QTY: 3.0 PROCESS EQUIPMENT: EXTRUDERS/ MAKE AND MODEL: ROYAL PERFECTED-4/ DIMENSIONS: 89" X 50" X 60",QTY: 3.0 PROCESS EQUIPMENT: WATER TANKS/ MAKE AND MODEL: HASTINGS EQUIPMENT GRAIN/ DIMENSIONS: 3' X 2' X 8',QTY: 1.0 COMBUSTION EMISSION UNIT: BOILER/ MAKE AND MODEL: CLEAVER BROOKS-CB 135-60/ MAXIMUM OUTPUT:,QTY: 1.0 COMBUSTION EMISSION UNIT: WATER HEATER/ MAKE AND MODEL: RHEEM MAC-G100-200/ MAXIMUM OUTPUT:,QTY: 1.0 UNFIRED PRESSURE VESSEL: TANK/ MAKE AND MODEL: MORRISON BROTHERS - ADI 1F21/ DIMENSIONS: 29" X 7',QTY: 1.0 PROCESS EQUIPMENT: AUTO CLAVE/ MAKE AND MODEL: SPILLENFER-3305-RC/ DIMENSIONS: 9' X 6',QTY: 1.0 PROCESS EQUIPMENT: CHILLER/ MAKE AND MODEL: CARRIER-HFC-134A/ DIMENSIONS: 9' X 4' X 6',QTY: 1.0 PROCESS EQUIPMENT: COOLING TANK CONVEYOR/ MAKE AND MODEL: CUSTOM/ DIMENSIONS: 6' X 7' X 21',QTY: 1.0 PROCESS EQUIPMENT: COMPACTOR/ MAKE AND MODEL: NATIONAL WASTE/ DIMENSIONS: 18' X 7' X 8',QTY: 1.0 PROCESS EQUIPMENT: CALENDER/ MAKE AND MODEL: HODMAN RUBBER/ DIMENSIONS: 7' X 6.4' X 8.1',QTY: 1.0 PROCESS EQUIPMENT: CALENDER/ MAKE AND MODEL: BIRMINGTON - 68275/ DIMENSIONS: 8.7' X 19'**Note: Many records provided by the department have a truncated Comment field.

110	***6 of 13***	***WSW***	***0.24 / 1,254.73***	***599.46 / 3***	***ROTATION DYNAMICS CORPORA 2448 W 24TH ST, CHICAGO, IL IL***	***PERMITS CHICAGO***

Application ID:	DOEAIR580	***Application Type:***	AIR POLLUTION CONTROL PERMIT
Issue or Entry Date:	08/26/1994	***Application Subtype:***	EQUIPMENT INSTALLATION

CDPH Environmental Permit Details

Status:	CLOSED	***Street No to:***	
Applicant:		***Direction:***	W
Expiration Date:	02/22/1995	***Street Name:***	24TH
Data Source:	HISTORIC DEPT. OF ENVIRONMENT	***Street Type:***	ST
Street No from:	2448		
Location:	POINT (-87.68682 41.84858)		
Comment:			

QTY: 1.0 CONTROL DEVICE - BAGHOUSE CE-3 TORIT VS 3000 481/4"X28X1/2"X125" CONN. TO DIP TANKS, LAB MILL,QTY: 1.0 PROCESS EQUIPMENT - BANBURY MIXER FERREL CORP. 9-D CONNECTED TO FARR BAGHOUSE CE-2,QTY: 1.0 PROCESS EQUIPMENT - COMPOUND ARE CONNECTED TO SLY BAGHOUSE CE-1 ,QTY: 1.0 CONTROL DEVICE - BAGHOUSE CE-1 W.W. SLY CO. PS-3 68"X 43 1/4"X125 3/4 CONN TO COMPOUND AREA,QTY: 1.0 CONTROL DEVICE - BAGHOUSE CE-2 FARR TENKAY 10D 81 1/2"X 38 1/2"X 113 CONN TO BANBURY MIXER, 2 RUBBER MILLS**Note: Many records provided by the department have a truncated Comment field.

110	***7 of 13***	***WSW***	***0.24 / 1,254.73***	***599.46 / 3***	***Elastomer Processing Group - Chicago 2448 West 24th Street Chicago IL 60608***	***TIER 2***

Facility County:	Cook
Report Year(s):	2019, 2018, 2017, 2016, 2015, 2014, 2013, 2012, 2011, 2010, 2009, 2008, 2007, 2006, 2005

Tier II Details

Report Year:	2013	***Chemical CAS No:***	66402684
LEPC:	City of Chicago	***Chemical EHS:***	No
Facility Phone:	7732544039	***Chemical Contents:***	Pure, Solid,
Facility Fax:	7089279789	***Max Daily Amt(lbs):***	75,000-99,999
Facility Latitude:	41.8484	***Avg Daily Amt(lbs):***	25,000-49,999
Facility Longitude:	-87.6869		
Corporate Name:	Rotation Dynamics Corp		
Fire Dept:	Chicago Fire Department		
Chemical Name:	CALCINED CLAY (KAOLIN)		
Chem Health Haz:	Delayed,		
Owner:	Rotation Dynamics Corporation		
Owner Street:	8140 Cass Avenue		
Owner City:	Darien		
Owner State:	IL		
Owner Zip Code:	60561		
Owner Phone:	6307699700		
Mailing Name:	RotaDyne		
Mailing Street:	9126 Industrial Blvd		
Mailing City:	Covington		
Mailing State:	GA		
Mailing Zip Code:	30014		

Report Year:	2014	***Chemical CAS No:***	28553120
LEPC:	City of Chicago	***Chemical EHS:***	No
Facility Phone:	7732544039	***Chemical Contents:***	Pure, Liquid,
Facility Fax:	7089279789	***Max Daily Amt(lbs):***	25,000-49,999
Facility Latitude:	41.8484	***Avg Daily Amt(lbs):***	10,000-24,999
Facility Longitude:	-87.6869		
Corporate Name:	Elastomer Processing Group - Chicago		
Fire Dept:	Chicago Fire Department		
Chemical Name:	DIISONONYL PHTHALATE		
Chem Health Haz:	Immediate, Delayed,		
Owner:	Rotation Dynamics Corporation		
Owner Street:	8140 Cass Avenue		
Owner City:	Darien		
Owner State:	IL		
Owner Zip Code:	60561		
Owner Phone:	6307699700		
Mailing Name:	RotaDyne		
Mailing Street:	9126 Industrial Blvd		
Mailing City:	Covington		
Mailing State:	GA		
Mailing Zip Code:	30014		

Report Year:	2008	***Chemical CAS No:***	1333864
LEPC:	City of Chicago	***Chemical EHS:***	No
Facility Phone:	7732544039	***Chemical Contents:***	Pure, Solid,
Facility Fax:	7089279789	***Max Daily Amt(lbs):***	10,000-99,999

Facility Latitude:	41.8484	**Avg Daily Amt(lbs):**	10,000-99,999
Facility Longitude:	-87.6869		
Corporate Name:	Rotation Dynamics Corp		
Fire Dept:	Chicago Fire Department		
Chemical Name:	CARBON BLACK		
Chem Health Haz:	Delayed,		
Owner:	Rotation Dynamics Corporation		
Owner Street:	8140 Cass Avenue		
Owner City:	Darien		
Owner State:	IL		
Owner Zip Code:	60561		
Owner Phone:	6307699700		
Mailing Name:	RotaDyne		
Mailing Street:	9126 Industrial Blvd		
Mailing City:	Covington		
Mailing State:	GA		
Mailing Zip Code:	30014		

Report Year:	2008	**Chemical CAS No:**	117817
LEPC:	City of Chicago	**Chemical EHS:**	No
Facility Phone:	7732544039	**Chemical Contents:**	Pure, Liquid,
Facility Fax:	7089279789	**Max Daily Amt(lbs):**	10,000-99,999
Facility Latitude:	41.8484	**Avg Daily Amt(lbs):**	10,000-99,999
Facility Longitude:	-87.6869		
Corporate Name:	Rotation Dynamics Corp		
Fire Dept:	Chicago Fire Department		
Chemical Name:	DI(2-ETHYLHEXYL) PHTHALATE (DEHP)		
Chem Health Haz:	Immediate, Delayed,		
Owner:	Rotation Dynamics Corporation		
Owner Street:	8140 Cass Avenue		
Owner City:	Darien		
Owner State:	IL		
Owner Zip Code:	60561		
Owner Phone:	6307699700		
Mailing Name:	RotaDyne		
Mailing Street:	9126 Industrial Blvd		
Mailing City:	Covington		
Mailing State:	GA		
Mailing Zip Code:	30014		

Report Year:	2007	**Chemical CAS No:**	117817
LEPC:	City of Chicago	**Chemical EHS:**	No
Facility Phone:	7732544039	**Chemical Contents:**	Pure, Liquid,
Facility Fax:	7089279789	**Max Daily Amt(lbs):**	10,000-99,999
Facility Latitude:	41.8484	**Avg Daily Amt(lbs):**	10,000-99,999
Facility Longitude:	-87.6869		
Corporate Name:	Rotation Dynamics Corp		
Fire Dept:			
Chemical Name:	DI(2-ETHYLHEXYL) PHTHALATE (DEHP)		
Chem Health Haz:	Immediate, Delayed,		
Owner:	Rotation Dynamics Corporation		

Owner Street: 8140 Cass Avenue
Owner City: Darien
Owner State: IL
Owner Zip Code: 60561
Owner Phone: 6307699700
Mailing Name: RotaDyne
Mailing Street: 9126 Industrial Blvd
Mailing City: Covington
Mailing State: GA
Mailing Zip Code: 30014

Report Year: 2010
LEPC: City of Chicago
Facility Phone: 7732544039
Facility Fax: 7089279789
Facility Latitude: 41.8484
Facility Longitude: -87.6869
Chemical CAS No: 112926008
Chemical EHS: No
Chemical Contents: Pure, Solid,
Max Daily Amt(lbs): 1,000-9,999
Avg Daily Amt(lbs): 1,000-9,999
Corporate Name: Rotation Dynamics Corp
Fire Dept: Chicago Fire Department
Chemical Name: HYDRATED AMORPHOUS SILICA
Chem Health Haz: Delayed,
Owner: Rotation Dynamics Corporation
Owner Street: 8140 Cass Avenue
Owner City: Darien
Owner State: IL
Owner Zip Code: 60561
Owner Phone: 6307699700
Mailing Name: RotaDyne
Mailing Street: 9126 Industrial Blvd
Mailing City: Covington
Mailing State: GA
Mailing Zip Code: 30014

Report Year: 2010
LEPC: City of Chicago
Facility Phone: 7732544039
Facility Fax: 7089279789
Facility Latitude: 41.8484
Facility Longitude: -87.6869
Chemical CAS No: 68153377
Chemical EHS: No
Chemical Contents: Mixture, Solid,
Max Daily Amt(lbs): 1,000-9,999
Avg Daily Amt(lbs): 1,000-9,999
Corporate Name: Rotation Dynamics Corp
Fire Dept: Chicago Fire Department
Chemical Name: VULCANIZED VEGATABLE OIL CAKE
Chem Health Haz: Delayed,
Owner: Rotation Dynamics Corporation
Owner Street: 8140 Cass Avenue
Owner City: Darien
Owner State: IL
Owner Zip Code: 60561
Owner Phone: 6307699700
Mailing Name: RotaDyne
Mailing Street: 9126 Industrial Blvd

Mailing City: Covington
Mailing State: GA
Mailing Zip Code: 30014

Report Year: 2005
LEPC:
Facility Phone: 7732544039
Facility Fax: 7089279789
Facility Latitude: 41.8484
Facility Longitude: -87.6869
Corporate Name:
Fire Dept:
Chemical Name: Diisononyl phthalate
Chem Health Haz: Immediate, Delayed,
Owner: Rotation Dynamics Corporation
Owner Street: 8140 Cass Avenue
Owner City: Darien
Owner State: IL
Owner Zip Code: 6042360561
Owner Phone: 6307699700
Mailing Name:
Mailing Street: 2448 West 24th Street
Mailing City: Chicago
Mailing State: IL
Mailing Zip Code: 60608

Chemical CAS No: 28553-12-0
Chemical EHS: No
Chemical Contents: Pure, Liquid,
Max Daily Amt(lbs): 10,000-99,999
Avg Daily Amt(lbs): 10,000-99,999

Report Year: 2009
LEPC: City of Chicago
Facility Phone: 7732544039
Facility Fax: 7089279789
Facility Latitude: 41.8484
Facility Longitude: -87.6869
Corporate Name: Rotation Dynamics Corp
Fire Dept: Chicago Fire Department
Chemical Name: DIISONONYL PHTHALATE
Chem Health Haz: Immediate, Delayed,
Owner: Rotation Dynamics Corporation
Owner Street: 8140 Cass Avenue
Owner City: Darien
Owner State: IL
Owner Zip Code: 60561
Owner Phone: 6307699700
Mailing Name: RotaDyne
Mailing Street: 9126 Industrial Blvd
Mailing City: Covington
Mailing State: GA
Mailing Zip Code: 30014

Chemical CAS No: 28553120
Chemical EHS: No
Chemical Contents: Pure, Liquid,
Max Daily Amt(lbs): 10,000-99,999
Avg Daily Amt(lbs): 10,000-99,999

Report Year: 2017
LEPC: City of Chicago
Facility Phone: 7732544039

Chemical CAS No: 9003183
Chemical EHS: No
Chemical Contents: Pure, Solid,

Facility Fax: 7089279789
Facility Latitude: 41.8484
Facility Longitude: -87.6869
Max Daily Amt(lbs): 50,000-74,999
Avg Daily Amt(lbs): 25,000-49,999
Corporate Name: Elastomer Processing Group - Chicago
Fire Dept: Chicago Fire Department
Chemical Name: ACRYLONITRILE-BUTADIENE COPOLYMER (NITRILE RUBBER)
Chem Health Haz: Fire, Delayed,
Owner: Rotation Dynamics Corporation
Owner Street: 1101 Windham Pkwy
Owner City: Romeoville
Owner State: IL
Owner Zip Code: 60446-
Owner Phone: 6307699700
Mailing Name: RotaDyne
Mailing Street: 9126 Industrial Blvd
Mailing City: Covington
Mailing State: GA
Mailing Zip Code: 30014

Report Year: 2013
LEPC: City of Chicago
Facility Phone: 7732544039
Facility Fax: 7089279789
Facility Latitude: 41.8484
Facility Longitude: -87.6869
Chemical CAS No: 28553120
Chemical EHS: No
Chemical Contents: Pure, Liquid,
Max Daily Amt(lbs): 25,000-49,999
Avg Daily Amt(lbs): 10,000-24,999
Corporate Name: Rotation Dynamics Corp
Fire Dept: Chicago Fire Department
Chemical Name: DIISONONYL PHTHALATE
Chem Health Haz: Immediate, Delayed,
Owner: Rotation Dynamics Corporation
Owner Street: 8140 Cass Avenue
Owner City: Darien
Owner State: IL
Owner Zip Code: 60561
Owner Phone: 6307699700
Mailing Name: RotaDyne
Mailing Street: 9126 Industrial Blvd
Mailing City: Covington
Mailing State: GA
Mailing Zip Code: 30014

Report Year: 2019
LEPC: City of Chicago
Facility Phone: 7732544039
Facility Fax: 7089279789
Facility Latitude: 41.8484
Facility Longitude: -87.6869
Chemical CAS No: 28553120
Chemical EHS: No
Chemical Contents: Pure, Liquid,
Max Daily Amt(lbs): 10,000-24,999
Avg Daily Amt(lbs): 5,000-9,999
Corporate Name: Elastomer Processing Group - Chicago
Fire Dept: Chicago Fire Department
Chemical Name: DIISONONYL PHTHALATE
Chem Health Haz: Immediate, Delayed,

Owner:	Rotation Dynamics Corporation
Owner Street:	1101 Windham Pkwy
Owner City:	Romeoville
Owner State:	IL
Owner Zip Code:	60446
Owner Phone:	6307699700
Mailing Name:	Rotadyne
Mailing Street:	1101 WINDHAM PARKWAY
Mailing City:	ROMEOVILLE
Mailing State:	IL
Mailing Zip Code:	60446

Report Year:	2014	**Chemical CAS No:**	1333864
LEPC:	City of Chicago	**Chemical EHS:**	No
Facility Phone:	7732544039	**Chemical Contents:**	Pure, Solid,
Facility Fax:	7089279789	**Max Daily Amt(lbs):**	50,000-74,999
Facility Latitude:	41.8484	**Avg Daily Amt(lbs):**	25,000-49,999
Facility Longitude:	-87.6869		

Corporate Name:	Elastomer Processing Group - Chicago
Fire Dept:	Chicago Fire Department
Chemical Name:	CARBON BLACK
Chem Health Haz:	Delayed,
Owner:	Rotation Dynamics Corporation
Owner Street:	8140 Cass Avenue
Owner City:	Darien
Owner State:	IL
Owner Zip Code:	60561
Owner Phone:	6307699700
Mailing Name:	RotaDyne
Mailing Street:	9126 Industrial Blvd
Mailing City:	Covington
Mailing State:	GA
Mailing Zip Code:	30014

Report Year:	2014	**Chemical CAS No:**	9003558
LEPC:	City of Chicago	**Chemical EHS:**	No
Facility Phone:	7732544039	**Chemical Contents:**	Pure, Solid,
Facility Fax:	7089279789	**Max Daily Amt(lbs):**	10,000-24,999
Facility Latitude:	41.8484	**Avg Daily Amt(lbs):**	10,000-24,999
Facility Longitude:	-87.6869		

Corporate Name:	Elastomer Processing Group - Chicago
Fire Dept:	Chicago Fire Department
Chemical Name:	Styrene Butadiene Rubber
Chem Health Haz:	Immediate,
Owner:	Rotation Dynamics Corporation
Owner Street:	8140 Cass Avenue
Owner City:	Darien
Owner State:	IL
Owner Zip Code:	60561
Owner Phone:	6307699700
Mailing Name:	RotaDyne

Mailing Street: 9126 Industrial Blvd
Mailing City: Covington
Mailing State: GA
Mailing Zip Code: 30014

Report Year: 2013
LEPC: City of Chicago
Facility Phone: 7732544039
Facility Fax: 7089279789
Facility Latitude: 41.8484
Facility Longitude: -87.6869
Corporate Name: Rotation Dynamics Corp
Fire Dept: Chicago Fire Department
Chemical Name: VULCANIZED VEGATABLE OIL CAKE
Chem Health Haz: Delayed,
Owner: Rotation Dynamics Corporation
Owner Street: 8140 Cass Avenue
Owner City: Darien
Owner State: IL
Owner Zip Code: 60561
Owner Phone: 6307699700
Mailing Name: RotaDyne
Mailing Street: 9126 Industrial Blvd
Mailing City: Covington
Mailing State: GA
Mailing Zip Code: 30014
Chemical CAS No: 68153377
Chemical EHS: No
Chemical Contents: Mixture, Solid,
Max Daily Amt(lbs): 10,000-24,999
Avg Daily Amt(lbs): 5,000-9,999

Report Year: 2015
LEPC: City of Chicago
Facility Phone: 7732544039
Facility Fax: 7089279789
Facility Latitude: 41.8484
Facility Longitude: -87.6869
Corporate Name: Elastomer Processing Group - Chicago
Fire Dept: Chicago Fire Department
Chemical Name: Zinc Oxide
Chem Health Haz: Delayed,
Owner: Ace Elastomer
Owner Street: 320 Bryant Blvd
Owner City: Rock Hill
Owner State: SC
Owner Zip Code: 29732
Owner Phone: 8033247979
Mailing Name: RotaDyne
Mailing Street: 9126 Industrial Blvd
Mailing City: Covington
Mailing State: GA
Mailing Zip Code: 30014
Chemical CAS No: 1314132
Chemical EHS: No
Chemical Contents: Pure, Solid,
Max Daily Amt(lbs): 10,000-24,999
Avg Daily Amt(lbs): 10,000-24,999

Report Year: 2011
LEPC: City of Chicago
Chemical CAS No: 25038362
Chemical EHS: No

Facility Phone: 7732544039
Facility Fax: 7089279789
Facility Latitude: 41.8484
Facility Longitude: -87.6869
Chemical Contents: Mixture, Solid,
Max Daily Amt(lbs): 10,000-99,999
Avg Daily Amt(lbs): 1,000-9,999
Corporate Name: Rotation Dynamics Corp
Fire Dept: Chicago Fire Department
Chemical Name: ETHYLENE-PROPYLENE COPOLYMER (EPDM RUBBER)
Chem Health Haz: Fire, Immediate, Delayed,
Owner: Rotation Dynamics Corporation
Owner Street: 8140 Cass Avenue
Owner City: Darien
Owner State: IL
Owner Zip Code: 60561
Owner Phone: 6307699700
Mailing Name: RotaDyne
Mailing Street: 9126 Industrial Blvd
Mailing City: Covington
Mailing State: GA
Mailing Zip Code: 30014

Report Year: 2012
LEPC: City of Chicago
Facility Phone: 7732544039
Facility Fax: 7089279789
Facility Latitude: 41.8484
Facility Longitude: -87.6869
Chemical CAS No: 9003183
Chemical EHS: No
Chemical Contents: Mixture, Solid,
Max Daily Amt(lbs): 10,000-99,999
Avg Daily Amt(lbs): 10,000-99,999
Corporate Name: Rotation Dynamics Corp
Fire Dept: Chicago Fire Department
Chemical Name: ACRYLONITRILE-BUTADIENE COPOLYMER (NITRILE RUBBER)
Chem Health Haz: Fire, Immediate, Delayed,
Owner: Rotation Dynamics Corporation
Owner Street: 8140 Cass Avenue
Owner City: Darien
Owner State: IL
Owner Zip Code: 60561
Owner Phone: 6307699700
Mailing Name: RotaDyne
Mailing Street: 9126 Industrial Blvd
Mailing City: Covington
Mailing State: GA
Mailing Zip Code: 30014

Report Year: 2012
LEPC: City of Chicago
Facility Phone: 7732544039
Facility Fax: 7089279789
Facility Latitude: 41.8484
Facility Longitude: -87.6869
Chemical CAS No: 68153377
Chemical EHS: No
Chemical Contents: Mixture, Solid,
Max Daily Amt(lbs): 10,000-99,999
Avg Daily Amt(lbs): 10,000-99,999
Corporate Name: Rotation Dynamics Corp
Fire Dept: Chicago Fire Department
Chemical Name: VULCANIZED VEGATABLE OIL CAKE

Chem Health Haz: Delayed,
Owner: Rotation Dynamics Corporation
Owner Street: 8140 Cass Avenue
Owner City: Darien
Owner State: IL
Owner Zip Code: 60561
Owner Phone: 6307699700
Mailing Name: RotaDyne
Mailing Street: 9126 Industrial Blvd
Mailing City: Covington
Mailing State: GA
Mailing Zip Code: 30014

Report Year: 2007
LEPC: City of Chicago
Facility Phone: 7732544039
Facility Fax: 7089279789
Facility Latitude: 41.8484
Facility Longitude: -87.6869
Corporate Name: Rotation Dynamics Corp
Fire Dept:
Chemical Name: DIISONONYL PHTHALATE
Chem Health Haz: Immediate, Delayed,
Owner: Rotation Dynamics Corporation
Owner Street: 8140 Cass Avenue
Owner City: Darien
Owner State: IL
Owner Zip Code: 60561
Owner Phone: 6307699700
Mailing Name: RotaDyne
Mailing Street: 9126 Industrial Blvd
Mailing City: Covington
Mailing State: GA
Mailing Zip Code: 30014
Chemical CAS No: 28553120
Chemical EHS: No
Chemical Contents: Pure, Liquid,
Max Daily Amt(lbs): 10,000-99,999
Avg Daily Amt(lbs): 1,000-9,999

Report Year: 2009
LEPC: City of Chicago
Facility Phone: 7732544039
Facility Fax: 7089279789
Facility Latitude: 41.8484
Facility Longitude: -87.6869
Corporate Name: Rotation Dynamics Corp
Fire Dept: Chicago Fire Department
Chemical Name: HYDRATED AMORPHOUS SILICA
Chem Health Haz: Delayed,
Owner: Rotation Dynamics Corporation
Owner Street: 8140 Cass Avenue
Owner City: Darien
Owner State: IL
Owner Zip Code: 60561
Owner Phone: 6307699700
Chemical CAS No: 112926008
Chemical EHS: No
Chemical Contents: Pure, Solid,
Max Daily Amt(lbs): 1,000-9,999
Avg Daily Amt(lbs): 1,000-9,999

Mailing Name: RotaDyne
Mailing Street: 9126 Industrial Blvd
Mailing City: Covington
Mailing State: GA
Mailing Zip Code: 30014

Report Year: 2008
LEPC: City of Chicago
Facility Phone: 7732544039
Facility Fax: 7089279789
Facility Latitude: 41.8484
Facility Longitude: -87.6869
Chemical CAS No: 66402684
Chemical EHS: No
Chemical Contents: Pure, Solid,
Max Daily Amt(lbs): 10,000-99,999
Avg Daily Amt(lbs): 10,000-99,999
Corporate Name: Rotation Dynamics Corp
Fire Dept: Chicago Fire Department
Chemical Name: CALCINED CLAY (KAOLIN)
Chem Health Haz: Delayed,
Owner: Rotation Dynamics Corporation
Owner Street: 8140 Cass Avenue
Owner City: Darien
Owner State: IL
Owner Zip Code: 60561
Owner Phone: 6307699700
Mailing Name: RotaDyne
Mailing Street: 9126 Industrial Blvd
Mailing City: Covington
Mailing State: GA
Mailing Zip Code: 30014

Report Year: 2018
LEPC: City of Chicago
Facility Phone: 7732544039
Facility Fax: 7089279789
Facility Latitude: 41.8484
Facility Longitude: -87.6869
Chemical CAS No: 9003558
Chemical EHS: No
Chemical Contents: Pure, Solid,
Max Daily Amt(lbs): 25,000-49,999
Avg Daily Amt(lbs): 25,000-49,999
Corporate Name: Elastomer Processing Group - Chicago
Fire Dept: Chicago Fire Department
Chemical Name: Styrene Butadiene Rubber
Chem Health Haz: Immediate,
Owner: Rotation Dynamics Corporation
Owner Street: 1101 Windham Pkwy
Owner City: Romeoville
Owner State: IL
Owner Zip Code: 60446
Owner Phone: 6307699700
Mailing Name: Rotadyne
Mailing Street: 1101 WINDHAM PARKWAY
Mailing City: ROMEOVILLE
Mailing State: IL
Mailing Zip Code: 60446

Report Year: 2015
Chemical CAS No: 1333864

LEPC:	City of Chicago	**Chemical EHS:**	No
Facility Phone:	7732544039	**Chemical Contents:**	Pure, Solid,
Facility Fax:	7089279789	**Max Daily Amt(lbs):**	50,000-74,999
Facility Latitude:	41.8484	**Avg Daily Amt(lbs):**	25,000-49,999
Facility Longitude:	-87.6869		
Corporate Name:	Elastomer Processing Group - Chicago		
Fire Dept:	Chicago Fire Department		
Chemical Name:	CARBON BLACK		
Chem Health Haz:	Delayed,		
Owner:	Ace Elastomer		
Owner Street:	320 Bryant Blvd		
Owner City:	Rock Hill		
Owner State:	SC		
Owner Zip Code:	29732		
Owner Phone:	8033247979		
Mailing Name:	RotaDyne		
Mailing Street:	9126 Industrial Blvd		
Mailing City:	Covington		
Mailing State:	GA		
Mailing Zip Code:	30014		

Report Year:	2019	**Chemical CAS No:**	112926008
LEPC:	City of Chicago	**Chemical EHS:**	No
Facility Phone:	7732544039	**Chemical Contents:**	Pure, Solid,
Facility Fax:	7089279789	**Max Daily Amt(lbs):**	10,000-24,999
Facility Latitude:	41.8484	**Avg Daily Amt(lbs):**	1,000-4,999
Facility Longitude:	-87.6869		
Corporate Name:	Elastomer Processing Group - Chicago		
Fire Dept:	Chicago Fire Department		
Chemical Name:	HYDRATED AMORPHOUS SILICA		
Chem Health Haz:	Delayed,		
Owner:	Rotation Dynamics Corporation		
Owner Street:	1101 Windham Pkwy		
Owner City:	Romeoville		
Owner State:	IL		
Owner Zip Code:	60446		
Owner Phone:	6307699700		
Mailing Name:	Rotadyne		
Mailing Street:	1101 WINDHAM PARKWAY		
Mailing City:	ROMEOVILLE		
Mailing State:	IL		
Mailing Zip Code:	60446		

Report Year:	2005	**Chemical CAS No:**	66402-68-4
LEPC:		**Chemical EHS:**	No
Facility Phone:	7732544039	**Chemical Contents:**	Pure, Solid,
Facility Fax:	7089279789	**Max Daily Amt(lbs):**	10,000-99,999
Facility Latitude:	41.8484	**Avg Daily Amt(lbs):**	1,000-9,999
Facility Longitude:	-87.6869		
Corporate Name:			
Fire Dept:			

Chemical Name: Calcined Clay (Kaolin)
Chem Health Haz: Delayed,
Owner: Rotation Dynamics Corporation
Owner Street: 8140 Cass Avenue
Owner City: Darien
Owner State: IL
Owner Zip Code: 6042360561
Owner Phone: 6307699700
Mailing Name:
Mailing Street: 2448 West 24th Street
Mailing City: Chicago
Mailing State: IL
Mailing Zip Code: 60608

Report Year: 2005
LEPC:
Facility Phone: 7732544039
Facility Fax: 7089279789
Facility Latitude: 41.8484
Facility Longitude: -87.6869
Corporate Name:
Fire Dept:
Chemical CAS No: 9003-31-0
Chemical EHS: No
Chemical Contents: Mixture, Solid,
Max Daily Amt(lbs): 10,000-99,999
Avg Daily Amt(lbs): 10,000-99,999

Chemical Name: Polyisoprene Rubber (Natural Rubber)
Chem Health Haz: Fire, Immediate, Delayed,
Owner: Rotation Dynamics Corporation
Owner Street: 8140 Cass Avenue
Owner City: Darien
Owner State: IL
Owner Zip Code: 6042360561
Owner Phone: 6307699700
Mailing Name:
Mailing Street: 2448 West 24th Street
Mailing City: Chicago
Mailing State: IL
Mailing Zip Code: 60608

Report Year: 2019
LEPC: City of Chicago
Facility Phone: 7732544039
Facility Fax: 7089279789
Facility Latitude: 41.8484
Facility Longitude: -87.6869
Corporate Name: Elastomer Processing Group - Chicago
Fire Dept: Chicago Fire Department
Chemical CAS No: 9003558
Chemical EHS: No
Chemical Contents: Pure, Solid,
Max Daily Amt(lbs): 25,000-49,999
Avg Daily Amt(lbs): 10,000-24,999

Chemical Name: Styrene Butadiene Rubber
Chem Health Haz: Immediate,
Owner: Rotation Dynamics Corporation
Owner Street: 1101 Windham Pkwy
Owner City: Romeoville
Owner State: IL
Owner Zip Code: 60446

Owner Phone: 6307699700
Mailing Name: Rotadyne
Mailing Street: 1101 WINDHAM PARKWAY
Mailing City: ROMEOVILLE
Mailing State: IL
Mailing Zip Code: 60446

Report Year: 2018
LEPC: City of Chicago
Facility Phone: 7732544039
Facility Fax: 7089279789
Facility Latitude: 41.8484
Facility Longitude: -87.6869
Chemical CAS No: 1333864
Chemical EHS: No
Chemical Contents: Pure, Solid,
Max Daily Amt(lbs): 25,000-49,999
Avg Daily Amt(lbs): 25,000-49,999
Corporate Name: Elastomer Processing Group - Chicago
Fire Dept: Chicago Fire Department
Chemical Name: CARBON BLACK
Chem Health Haz: Delayed,
Owner: Rotation Dynamics Corporation
Owner Street: 1101 Windham Pkwy
Owner City: Romeoville
Owner State: IL
Owner Zip Code: 60446
Owner Phone: 6307699700
Mailing Name: Rotadyne
Mailing Street: 1101 WINDHAM PARKWAY
Mailing City: ROMEOVILLE
Mailing State: IL
Mailing Zip Code: 60446

Report Year: 2019
LEPC: City of Chicago
Facility Phone: 7732544039
Facility Fax: 7089279789
Facility Latitude: 41.8484
Facility Longitude: -87.6869
Chemical CAS No: 25038362
Chemical EHS: No
Chemical Contents: Pure, Solid,
Max Daily Amt(lbs): 10,000-24,999
Avg Daily Amt(lbs): 5,000-9,999
Corporate Name: Elastomer Processing Group - Chicago
Fire Dept: Chicago Fire Department
Chemical Name: ETHYLENE-PROPYLENE COPOLYMER (EPDM RUBBER)
Chem Health Haz: Fire, Immediate, Delayed,
Owner: Rotation Dynamics Corporation
Owner Street: 1101 Windham Pkwy
Owner City: Romeoville
Owner State: IL
Owner Zip Code: 60446
Owner Phone: 6307699700
Mailing Name: Rotadyne
Mailing Street: 1101 WINDHAM PARKWAY
Mailing City: ROMEOVILLE
Mailing State: IL
Mailing Zip Code: 60446

Report Year: 2016
LEPC: City of Chicago
Facility Phone: 7732544039
Facility Fax: 7089279789
Facility Latitude: 41.8484
Facility Longitude: -87.6869
Corporate Name: Elastomer Processing Group - Chicago
Fire Dept: Chicago Fire Department
Chemical Name: ACRYLONITRILE-BUTADIENE COPOLYMER (NITRILE RUBBER)
Chem Health Haz: Fire, Delayed,
Owner: Rotation Dynamics Corporation
Owner Street: 8140 Cass Avenue
Owner City: Darien
Owner State: IL
Owner Zip Code: 60561
Owner Phone: 6307699700
Mailing Name: RotaDyne
Mailing Street: 9126 Industrial Blvd
Mailing City: Covington
Mailing State: GA
Mailing Zip Code: 30014
Chemical CAS No: 9003183
Chemical EHS: No
Chemical Contents: Pure, Solid,
Max Daily Amt(lbs): 100,000-499,999
Avg Daily Amt(lbs): 100,000-499,999

Report Year: 2016
LEPC: City of Chicago
Facility Phone: 7732544039
Facility Fax: 7089279789
Facility Latitude: 41.8484
Facility Longitude: -87.6869
Corporate Name: Elastomer Processing Group - Chicago
Fire Dept: Chicago Fire Department
Chemical Name: DIISONONYL PHTHALATE
Chem Health Haz: Immediate, Delayed,
Owner: Rotation Dynamics Corporation
Owner Street: 8140 Cass Avenue
Owner City: Darien
Owner State: IL
Owner Zip Code: 60561
Owner Phone: 6307699700
Mailing Name: RotaDyne
Mailing Street: 9126 Industrial Blvd
Mailing City: Covington
Mailing State: GA
Mailing Zip Code: 30014
Chemical CAS No: 28553120
Chemical EHS: No
Chemical Contents: Pure, Liquid,
Max Daily Amt(lbs): 25,000-49,999
Avg Daily Amt(lbs): 10,000-24,999

Report Year: 2017
LEPC: City of Chicago
Facility Phone: 7732544039
Facility Fax: 7089279789
Facility Latitude: 41.8484
Facility Longitude: -87.6869
Corporate Name: Elastomer Processing Group - Chicago
Chemical CAS No: 28553120
Chemical EHS: No
Chemical Contents: Pure, Liquid,
Max Daily Amt(lbs): 10,000-24,999
Avg Daily Amt(lbs): 10,000-24,999

Fire Dept: Chicago Fire Department
Chemical Name: DIISONONYL PHTHALATE
Chem Health Haz: Immediate, Delayed,
Owner: Rotation Dynamics Corporation
Owner Street: 1101 Windham Pkwy
Owner City: Romeoville
Owner State: IL
Owner Zip Code: 60446-
Owner Phone: 6307699700
Mailing Name: RotaDyne
Mailing Street: 9126 Industrial Blvd
Mailing City: Covington
Mailing State: GA
Mailing Zip Code: 30014

Report Year: 2017
LEPC: City of Chicago
Facility Phone: 7732544039
Facility Fax: 7089279789
Facility Latitude: 41.8484
Facility Longitude: -87.6869
Chemical CAS No: 112926008
Chemical EHS: No
Chemical Contents: Pure, Solid,
Max Daily Amt(lbs): 10,000-24,999
Avg Daily Amt(lbs): 10,000-24,999
Corporate Name: Elastomer Processing Group - Chicago
Fire Dept: Chicago Fire Department
Chemical Name: HYDRATED AMORPHOUS SILICA
Chem Health Haz: Delayed,
Owner: Rotation Dynamics Corporation
Owner Street: 1101 Windham Pkwy
Owner City: Romeoville
Owner State: IL
Owner Zip Code: 60446-
Owner Phone: 6307699700
Mailing Name: RotaDyne
Mailing Street: 9126 Industrial Blvd
Mailing City: Covington
Mailing State: GA
Mailing Zip Code: 30014

Report Year: 2015
LEPC: City of Chicago
Facility Phone: 7732544039
Facility Fax: 7089279789
Facility Latitude: 41.8484
Facility Longitude: -87.6869
Chemical CAS No: 66402684
Chemical EHS: No
Chemical Contents: Pure, Solid,
Max Daily Amt(lbs): 50,000-74,999
Avg Daily Amt(lbs): 25,000-49,999
Corporate Name: Elastomer Processing Group - Chicago
Fire Dept: Chicago Fire Department
Chemical Name: CALCINED CLAY (KAOLIN)
Chem Health Haz: Delayed,
Owner: Ace Elastomer
Owner Street: 320 Bryant Blvd
Owner City: Rock Hill
Owner State: SC

Owner Zip Code: 29732
Owner Phone: 8033247979
Mailing Name: RotaDyne
Mailing Street: 9126 Industrial Blvd
Mailing City: Covington
Mailing State: GA
Mailing Zip Code: 30014

Report Year: 2011
LEPC: City of Chicago
Facility Phone: 7732544039
Facility Fax: 7089279789
Facility Latitude: 41.8484
Facility Longitude: -87.6869
Chemical CAS No: 117817
Chemical EHS: No
Chemical Contents: Pure, Liquid,
Max Daily Amt(lbs): 10,000-99,999
Avg Daily Amt(lbs): 10,000-99,999
Corporate Name: Rotation Dynamics Corp
Fire Dept: Chicago Fire Department
Chemical Name: DI(2-ETHYLHEXYL) PHTHALATE (DEHP)
Chem Health Haz: Immediate, Delayed,
Owner: Rotation Dynamics Corporation
Owner Street: 8140 Cass Avenue
Owner City: Darien
Owner State: IL
Owner Zip Code: 60561
Owner Phone: 6307699700
Mailing Name: RotaDyne
Mailing Street: 9126 Industrial Blvd
Mailing City: Covington
Mailing State: GA
Mailing Zip Code: 30014

Report Year: 2011
LEPC: City of Chicago
Facility Phone: 7732544039
Facility Fax: 7089279789
Facility Latitude: 41.8484
Facility Longitude: -87.6869
Chemical CAS No: 68153377
Chemical EHS: No
Chemical Contents: Mixture, Solid,
Max Daily Amt(lbs): 10,000-99,999
Avg Daily Amt(lbs): 10,000-99,999
Corporate Name: Rotation Dynamics Corp
Fire Dept: Chicago Fire Department
Chemical Name: VULCANIZED VEGATABLE OIL CAKE
Chem Health Haz: Delayed,
Owner: Rotation Dynamics Corporation
Owner Street: 8140 Cass Avenue
Owner City: Darien
Owner State: IL
Owner Zip Code: 60561
Owner Phone: 6307699700
Mailing Name: RotaDyne
Mailing Street: 9126 Industrial Blvd
Mailing City: Covington
Mailing State: GA
Mailing Zip Code: 30014

Report Year: 2010
LEPC: City of Chicago
Facility Phone: 7732544039
Facility Fax: 7089279789
Facility Latitude: 41.8484
Facility Longitude: -87.6869
Corporate Name: Rotation Dynamics Corp
Fire Dept: Chicago Fire Department
Chemical Name: ACRYLONITRILE-BUTADIENE COPOLYMER (NITRILE RUBBER)
Chem Health Haz: Fire, Immediate, Delayed,
Owner: Rotation Dynamics Corporation
Owner Street: 8140 Cass Avenue
Owner City: Darien
Owner State: IL
Owner Zip Code: 60561
Owner Phone: 6307699700
Mailing Name: RotaDyne
Mailing Street: 9126 Industrial Blvd
Mailing City: Covington
Mailing State: GA
Mailing Zip Code: 30014
Chemical CAS No: 9003183
Chemical EHS: No
Chemical Contents: Mixture, Solid,
Max Daily Amt(lbs): 10,000-99,999
Avg Daily Amt(lbs): 10,000-99,999

Report Year: 2014
LEPC: City of Chicago
Facility Phone: 7732544039
Facility Fax: 7089279789
Facility Latitude: 41.8484
Facility Longitude: -87.6869
Corporate Name: Elastomer Processing Group - Chicago
Fire Dept: Chicago Fire Department
Chemical Name: Zinc Oxide
Chem Health Haz: Immediate,
Owner: Rotation Dynamics Corporation
Owner Street: 8140 Cass Avenue
Owner City: Darien
Owner State: IL
Owner Zip Code: 60561
Owner Phone: 6307699700
Mailing Name: RotaDyne
Mailing Street: 9126 Industrial Blvd
Mailing City: Covington
Mailing State: GA
Mailing Zip Code: 30014
Chemical CAS No: 1314132
Chemical EHS: No
Chemical Contents: Pure, Solid,
Max Daily Amt(lbs): 10,000-24,999
Avg Daily Amt(lbs): 10,000-24,999

Report Year: 2007
LEPC: City of Chicago
Facility Phone: 7732544039
Facility Fax: 7089279789
Facility Latitude: 41.8484
Facility Longitude: -87.6869
Chemical CAS No: 1333864
Chemical EHS: No
Chemical Contents: Pure, Solid,
Max Daily Amt(lbs): 10,000-99,999
Avg Daily Amt(lbs): 10,000-99,999

Corporate Name: Rotation Dynamics Corp
Fire Dept:
Chemical Name: CARBON BLACK
Chem Health Haz: Delayed,
Owner: Rotation Dynamics Corporation
Owner Street: 8140 Cass Avenue
Owner City: Darien
Owner State: IL
Owner Zip Code: 60561
Owner Phone: 6307699700
Mailing Name: RotaDyne
Mailing Street: 9126 Industrial Blvd
Mailing City: Covington
Mailing State: GA
Mailing Zip Code: 30014

Report Year: 2009
LEPC: City of Chicago
Facility Phone: 7732544039
Facility Fax: 7089279789
Facility Latitude: 41.8484
Facility Longitude: -87.6869
Chemical CAS No: 66402684
Chemical EHS: No
Chemical Contents: Pure, Solid,
Max Daily Amt(lbs): 10,000-99,999
Avg Daily Amt(lbs): 10,000-99,999
Corporate Name: Rotation Dynamics Corp
Fire Dept: Chicago Fire Department
Chemical Name: CALCINED CLAY (KAOLIN)
Chem Health Haz: Delayed,
Owner: Rotation Dynamics Corporation
Owner Street: 8140 Cass Avenue
Owner City: Darien
Owner State: IL
Owner Zip Code: 60561
Owner Phone: 6307699700
Mailing Name: RotaDyne
Mailing Street: 9126 Industrial Blvd
Mailing City: Covington
Mailing State: GA
Mailing Zip Code: 30014

Report Year: 2009
LEPC: City of Chicago
Facility Phone: 7732544039
Facility Fax: 7089279789
Facility Latitude: 41.8484
Facility Longitude: -87.6869
Chemical CAS No: 25038362
Chemical EHS: No
Chemical Contents: Mixture, Solid,
Max Daily Amt(lbs): 10,000-99,999
Avg Daily Amt(lbs): 1,000-9,999
Corporate Name: Rotation Dynamics Corp
Fire Dept: Chicago Fire Department
Chemical Name: ETHYLENE-PROPYLENE COPOLYMER (EPDM RUBBER)
Chem Health Haz: Fire, Immediate, Delayed,
Owner: Rotation Dynamics Corporation
Owner Street: 8140 Cass Avenue
Owner City: Darien

Owner State: IL
Owner Zip Code: 60561
Owner Phone: 6307699700
Mailing Name: RotaDyne
Mailing Street: 9126 Industrial Blvd
Mailing City: Covington
Mailing State: GA
Mailing Zip Code: 30014

Report Year: 2014
LEPC: City of Chicago
Facility Phone: 7732544039
Facility Fax: 7089279789
Facility Latitude: 41.8484
Facility Longitude: -87.6869
Chemical CAS No: 9003183
Chemical EHS: No
Chemical Contents: Pure, Solid,
Max Daily Amt(lbs): 100,000-499,999
Avg Daily Amt(lbs): 100,000-499,999
Corporate Name: Elastomer Processing Group - Chicago
Fire Dept: Chicago Fire Department
Chemical Name: ACRYLONITRILE-BUTADIENE COPOLYMER (NITRILE RUBBER)
Chem Health Haz: Fire, Delayed,
Owner: Rotation Dynamics Corporation
Owner Street: 8140 Cass Avenue
Owner City: Darien
Owner State: IL
Owner Zip Code: 60561
Owner Phone: 6307699700
Mailing Name: RotaDyne
Mailing Street: 9126 Industrial Blvd
Mailing City: Covington
Mailing State: GA
Mailing Zip Code: 30014

Report Year: 2016
LEPC: City of Chicago
Facility Phone: 7732544039
Facility Fax: 7089279789
Facility Latitude: 41.8484
Facility Longitude: -87.6869
Chemical CAS No: 1333864
Chemical EHS: No
Chemical Contents: Pure, Solid,
Max Daily Amt(lbs): 50,000-74,999
Avg Daily Amt(lbs): 25,000-49,999
Corporate Name: Elastomer Processing Group - Chicago
Fire Dept: Chicago Fire Department
Chemical Name: CARBON BLACK
Chem Health Haz: Delayed,
Owner: Rotation Dynamics Corporation
Owner Street: 8140 Cass Avenue
Owner City: Darien
Owner State: IL
Owner Zip Code: 60561
Owner Phone: 6307699700
Mailing Name: RotaDyne
Mailing Street: 9126 Industrial Blvd
Mailing City: Covington
Mailing State: GA

Mailing Zip Code: 30014

Report Year: 2019
LEPC: City of Chicago
Facility Phone: 7732544039
Facility Fax: 7089279789
Facility Latitude: 41.8484
Facility Longitude: -87.6869
Chemical CAS No: 1333864
Chemical EHS: No
Chemical Contents: Pure, Solid,
Max Daily Amt(lbs): 25,000-49,999
Avg Daily Amt(lbs): 25,000-49,999

Corporate Name: Elastomer Processing Group - Chicago
Fire Dept: Chicago Fire Department
Chemical Name: CARBON BLACK
Chem Health Haz: Delayed,
Owner: Rotation Dynamics Corporation
Owner Street: 1101 Windham Pkwy
Owner City: Romeoville
Owner State: IL
Owner Zip Code: 60446
Owner Phone: 6307699700
Mailing Name: Rotadyne
Mailing Street: 1101 WINDHAM PARKWAY
Mailing City: ROMEOVILLE
Mailing State: IL
Mailing Zip Code: 60446

Report Year: 2017
LEPC: City of Chicago
Facility Phone: 7732544039
Facility Fax: 7089279789
Facility Latitude: 41.8484
Facility Longitude: -87.6869
Chemical CAS No: 117817
Chemical EHS: No
Chemical Contents: Pure, Liquid,
Max Daily Amt(lbs): 25,000-49,999
Avg Daily Amt(lbs): 25,000-49,999

Corporate Name: Elastomer Processing Group - Chicago
Fire Dept: Chicago Fire Department
Chemical Name: DI(2-ETHYLHEXYL) PHTHALATE (DEHP)
Chem Health Haz: Immediate, Delayed,
Owner: Rotation Dynamics Corporation
Owner Street: 1101 Windham Pkwy
Owner City: Romeoville
Owner State: IL
Owner Zip Code: 60446-
Owner Phone: 6307699700
Mailing Name: RotaDyne
Mailing Street: 9126 Industrial Blvd
Mailing City: Covington
Mailing State: GA
Mailing Zip Code: 30014

Report Year: 2015
LEPC: City of Chicago
Facility Phone: 7732544039
Facility Fax: 7089279789
Facility Latitude: 41.8484
Chemical CAS No: 9003183
Chemical EHS: No
Chemical Contents: Pure, Solid,
Max Daily Amt(lbs): 100,000-499,999
Avg Daily Amt(lbs): 100,000-499,999

Facility Longitude: -87.6869
Corporate Name: Elastomer Processing Group - Chicago
Fire Dept: Chicago Fire Department
Chemical Name: ACRYLONITRILE-BUTADIENE COPOLYMER (NITRILE RUBBER)
Chem Health Haz: Fire, Delayed,
Owner: Ace Elastomer
Owner Street: 320 Bryant Blvd
Owner City: Rock Hill
Owner State: SC
Owner Zip Code: 29732
Owner Phone: 8033247979
Mailing Name: RotaDyne
Mailing Street: 9126 Industrial Blvd
Mailing City: Covington
Mailing State: GA
Mailing Zip Code: 30014

Report Year: 2015
LEPC: City of Chicago
Facility Phone: 7732544039
Facility Fax: 7089279789
Facility Latitude: 41.8484
Facility Longitude: -87.6869
Chemical CAS No: 112926008
Chemical EHS: No
Chemical Contents: Pure, Solid,
Max Daily Amt(lbs): 25,000-49,999
Avg Daily Amt(lbs): 10,000-24,999
Corporate Name: Elastomer Processing Group - Chicago
Fire Dept: Chicago Fire Department
Chemical Name: HYDRATED AMORPHOUS SILICA
Chem Health Haz: Delayed,
Owner: Ace Elastomer
Owner Street: 320 Bryant Blvd
Owner City: Rock Hill
Owner State: SC
Owner Zip Code: 29732
Owner Phone: 8033247979
Mailing Name: RotaDyne
Mailing Street: 9126 Industrial Blvd
Mailing City: Covington
Mailing State: GA
Mailing Zip Code: 30014

Report Year: 2013
LEPC: City of Chicago
Facility Phone: 7732544039
Facility Fax: 7089279789
Facility Latitude: 41.8484
Facility Longitude: -87.6869
Chemical CAS No: 112926008
Chemical EHS: No
Chemical Contents: Pure, Solid,
Max Daily Amt(lbs): 10,000-24,999
Avg Daily Amt(lbs): 5,000-9,999
Corporate Name: Rotation Dynamics Corp
Fire Dept: Chicago Fire Department
Chemical Name: HYDRATED AMORPHOUS SILICA
Chem Health Haz: Delayed,
Owner: Rotation Dynamics Corporation
Owner Street: 8140 Cass Avenue

Owner City:	Darien
Owner State:	IL
Owner Zip Code:	60561
Owner Phone:	6307699700
Mailing Name:	RotaDyne
Mailing Street:	9126 Industrial Blvd
Mailing City:	Covington
Mailing State:	GA
Mailing Zip Code:	30014

Report Year:	2014	**Chemical CAS No:**	25038362
LEPC:	City of Chicago	**Chemical EHS:**	No
Facility Phone:	7732544039	**Chemical Contents:**	Pure, Solid,
Facility Fax:	7089279789	**Max Daily Amt(lbs):**	10,000-24,999
Facility Latitude:	41.8484	**Avg Daily Amt(lbs):**	10,000-24,999
Facility Longitude:	-87.6869		

Corporate Name:	Elastomer Processing Group - Chicago
Fire Dept:	Chicago Fire Department
Chemical Name:	ETHYLENE-PROPYLENE COPOLYMER (EPDM RUBBER)
Chem Health Haz:	Fire, Immediate, Delayed,
Owner:	Rotation Dynamics Corporation
Owner Street:	8140 Cass Avenue
Owner City:	Darien
Owner State:	IL
Owner Zip Code:	60561
Owner Phone:	6307699700
Mailing Name:	RotaDyne
Mailing Street:	9126 Industrial Blvd
Mailing City:	Covington
Mailing State:	GA
Mailing Zip Code:	30014

Report Year:	2014	**Chemical CAS No:**	112926008
LEPC:	City of Chicago	**Chemical EHS:**	No
Facility Phone:	7732544039	**Chemical Contents:**	Pure, Solid,
Facility Fax:	7089279789	**Max Daily Amt(lbs):**	10,000-24,999
Facility Latitude:	41.8484	**Avg Daily Amt(lbs):**	10,000-24,999
Facility Longitude:	-87.6869		

Corporate Name:	Elastomer Processing Group - Chicago
Fire Dept:	Chicago Fire Department
Chemical Name:	HYDRATED AMORPHOUS SILICA
Chem Health Haz:	Delayed,
Owner:	Rotation Dynamics Corporation
Owner Street:	8140 Cass Avenue
Owner City:	Darien
Owner State:	IL
Owner Zip Code:	60561
Owner Phone:	6307699700
Mailing Name:	RotaDyne
Mailing Street:	9126 Industrial Blvd
Mailing City:	Covington

Mailing State: GA
Mailing Zip Code: 30014

Report Year: 2011
LEPC: City of Chicago
Facility Phone: 7732544039
Facility Fax: 7089279789
Facility Latitude: 41.8484
Facility Longitude: -87.6869
Corporate Name: Rotation Dynamics Corp
Fire Dept: Chicago Fire Department
Chemical Name: CALCINED CLAY (KAOLIN)
Chem Health Haz: Delayed,
Owner: Rotation Dynamics Corporation
Owner Street: 8140 Cass Avenue
Owner City: Darien
Owner State: IL
Owner Zip Code: 60561
Owner Phone: 6307699700
Mailing Name: RotaDyne
Mailing Street: 9126 Industrial Blvd
Mailing City: Covington
Mailing State: GA
Mailing Zip Code: 30014
Chemical CAS No: 66402684
Chemical EHS: No
Chemical Contents: Pure, Solid,
Max Daily Amt(lbs): 10,000-99,999
Avg Daily Amt(lbs): 10,000-99,999

Report Year: 2006
LEPC: City of Chicago
Facility Phone: 7732544039
Facility Fax: 7089279789
Facility Latitude: 41.8484
Facility Longitude: -87.6869
Corporate Name: Rotation Dynamics Corp
Fire Dept:
Chemical Name: DI(2-ETHYLHEXYL) PHTHALATE (DEHP)
Chem Health Haz: Immediate, Delayed,
Owner: Rotation Dynamics Corporation
Owner Street: 8140 Cass Avenue
Owner City: Darien
Owner State: IL
Owner Zip Code: 60561
Owner Phone: 6307699700
Mailing Name: RotaDyne
Mailing Street: 9126 Industrial Blvd
Mailing City: Covington
Mailing State: GA
Mailing Zip Code: 30014
Chemical CAS No: 117817
Chemical EHS: No
Chemical Contents: Pure, Liquid,
Max Daily Amt(lbs): 10,000-99,999
Avg Daily Amt(lbs): 10,000-99,999

Report Year: 2012
LEPC: City of Chicago
Facility Phone: 7732544039
Facility Fax: 7089279789
Chemical CAS No: 28553120
Chemical EHS: No
Chemical Contents: Pure, Liquid,
Max Daily Amt(lbs): 10,000-99,999

Facility Latitude: 41.8484
Facility Longitude: -87.6869
Avg Daily Amt(lbs): 10,000-99,999
Corporate Name: Rotation Dynamics Corp
Fire Dept: Chicago Fire Department
Chemical Name: DIISONONYL PHTHALATE
Chem Health Haz: Immediate, Delayed,
Owner: Rotation Dynamics Corporation
Owner Street: 8140 Cass Avenue
Owner City: Darien
Owner State: IL
Owner Zip Code: 60561
Owner Phone: 6307699700
Mailing Name: RotaDyne
Mailing Street: 9126 Industrial Blvd
Mailing City: Covington
Mailing State: GA
Mailing Zip Code: 30014

Report Year: 2008
LEPC: City of Chicago
Facility Phone: 7732544039
Facility Fax: 7089279789
Facility Latitude: 41.8484
Facility Longitude: -87.6869
Chemical CAS No: 112926008
Chemical EHS: No
Chemical Contents: Pure, Solid,
Max Daily Amt(lbs): 1,000-9,999
Avg Daily Amt(lbs): 1,000-9,999
Corporate Name: Rotation Dynamics Corp
Fire Dept: Chicago Fire Department
Chemical Name: HYDRATED AMORPHOUS SILICA
Chem Health Haz: Delayed,
Owner: Rotation Dynamics Corporation
Owner Street: 8140 Cass Avenue
Owner City: Darien
Owner State: IL
Owner Zip Code: 60561
Owner Phone: 6307699700
Mailing Name: RotaDyne
Mailing Street: 9126 Industrial Blvd
Mailing City: Covington
Mailing State: GA
Mailing Zip Code: 30014

Report Year: 2008
LEPC: City of Chicago
Facility Phone: 7732544039
Facility Fax: 7089279789
Facility Latitude: 41.8484
Facility Longitude: -87.6869
Chemical CAS No: 68153377
Chemical EHS: No
Chemical Contents: Mixture, Solid,
Max Daily Amt(lbs): 10,000-99,999
Avg Daily Amt(lbs): 10,000-99,999
Corporate Name: Rotation Dynamics Corp
Fire Dept: Chicago Fire Department
Chemical Name: VULCANIZED VEGATABLE OIL CAKE
Chem Health Haz: Delayed,
Owner: Rotation Dynamics Corporation

Owner Street: 8140 Cass Avenue
Owner City: Darien
Owner State: IL
Owner Zip Code: 60561
Owner Phone: 6307699700
Mailing Name: RotaDyne
Mailing Street: 9126 Industrial Blvd
Mailing City: Covington
Mailing State: GA
Mailing Zip Code: 30014

Report Year: 2005
LEPC:
Facility Phone: 7732544039
Facility Fax: 7089279789
Facility Latitude: 41.8484
Facility Longitude: -87.6869
Corporate Name:
Fire Dept:
Chemical CAS No: 117-81-7
Chemical EHS: No
Chemical Contents: Pure, Liquid,
Max Daily Amt(lbs): 10,000-99,999
Avg Daily Amt(lbs): 10,000-99,999

Chemical Name: Di(2-ethylhexyl) phthalate (DEHP)
Chem Health Haz: Immediate, Delayed,
Owner: Rotation Dynamics Corporation
Owner Street: 8140 Cass Avenue
Owner City: Darien
Owner State: IL
Owner Zip Code: 6042360561
Owner Phone: 6307699700
Mailing Name:
Mailing Street: 2448 West 24th Street
Mailing City: Chicago
Mailing State: IL
Mailing Zip Code: 60608

Report Year: 2007
LEPC: City of Chicago
Facility Phone: 7732544039
Facility Fax: 7089279789
Facility Latitude: 41.8484
Facility Longitude: -87.6869
Corporate Name: Rotation Dynamics Corp
Fire Dept:
Chemical CAS No: 68153377
Chemical EHS: No
Chemical Contents: Mixture, Solid,
Max Daily Amt(lbs): 10,000-99,999
Avg Daily Amt(lbs): 10,000-99,999

Chemical Name: VULCANIZED VEGATABLE OIL CAKE
Chem Health Haz: Delayed,
Owner: Rotation Dynamics Corporation
Owner Street: 8140 Cass Avenue
Owner City: Darien
Owner State: IL
Owner Zip Code: 60561
Owner Phone: 6307699700
Mailing Name: RotaDyne
Mailing Street: 9126 Industrial Blvd

Mailing City: Covington
Mailing State: GA
Mailing Zip Code: 30014

Report Year: 2011
LEPC: City of Chicago
Facility Phone: 7732544039
Facility Fax: 7089279789
Facility Latitude: 41.8484
Facility Longitude: -87.6869
Chemical CAS No: 28553120
Chemical EHS: No
Chemical Contents: Pure, Liquid,
Max Daily Amt(lbs): 10,000-99,999
Avg Daily Amt(lbs): 10,000-99,999
Corporate Name: Rotation Dynamics Corp
Fire Dept: Chicago Fire Department
Chemical Name: DIISONONYL PHTHALATE
Chem Health Haz: Immediate, Delayed,
Owner: Rotation Dynamics Corporation
Owner Street: 8140 Cass Avenue
Owner City: Darien
Owner State: IL
Owner Zip Code: 60561
Owner Phone: 6307699700
Mailing Name: RotaDyne
Mailing Street: 9126 Industrial Blvd
Mailing City: Covington
Mailing State: GA
Mailing Zip Code: 30014

Report Year: 2018
LEPC: City of Chicago
Facility Phone: 7732544039
Facility Fax: 7089279789
Facility Latitude: 41.8484
Facility Longitude: -87.6869
Chemical CAS No: 9003183
Chemical EHS: No
Chemical Contents: Pure, Solid,
Max Daily Amt(lbs): 50,000-74,999
Avg Daily Amt(lbs): 25,000-49,999
Corporate Name: Elastomer Processing Group - Chicago
Fire Dept: Chicago Fire Department
Chemical Name: ACRYLONITRILE-BUTADIENE COPOLYMER (NITRILE RUBBER)
Chem Health Haz: Fire, Delayed,
Owner: Rotation Dynamics Corporation
Owner Street: 1101 Windham Pkwy
Owner City: Romeoville
Owner State: IL
Owner Zip Code: 60446
Owner Phone: 6307699700
Mailing Name: Rotadyne
Mailing Street: 1101 WINDHAM PARKWAY
Mailing City: ROMEOVILLE
Mailing State: IL
Mailing Zip Code: 60446

Report Year: 2018
LEPC: City of Chicago
Facility Phone: 7732544039
Chemical CAS No: 28553120
Chemical EHS: No
Chemical Contents: Pure, Liquid,

Facility Fax:	7089279789	**Max Daily Amt(lbs):**	10,000-24,999
Facility Latitude:	41.8484	**Avg Daily Amt(lbs):**	5,000-9,999
Facility Longitude:	-87.6869		
Corporate Name:	Elastomer Processing Group - Chicago		
Fire Dept:	Chicago Fire Department		
Chemical Name:	DIISONONYL PHTHALATE		
Chem Health Haz:	Immediate, Delayed,		
Owner:	Rotation Dynamics Corporation		
Owner Street:	1101 Windham Pkwy		
Owner City:	Romeoville		
Owner State:	IL		
Owner Zip Code:	60446		
Owner Phone:	6307699700		
Mailing Name:	Rotadyne		
Mailing Street:	1101 WINDHAM PARKWAY		
Mailing City:	ROMEOVILLE		
Mailing State:	IL		
Mailing Zip Code:	60446		

Report Year:	2017	**Chemical CAS No:**	9003558
LEPC:	City of Chicago	**Chemical EHS:**	No
Facility Phone:	7732544039	**Chemical Contents:**	Pure, Solid,
Facility Fax:	7089279789	**Max Daily Amt(lbs):**	25,000-49,999
Facility Latitude:	41.8484	**Avg Daily Amt(lbs):**	10,000-24,999
Facility Longitude:	-87.6869		
Corporate Name:	Elastomer Processing Group - Chicago		
Fire Dept:	Chicago Fire Department		
Chemical Name:	Styrene Butadiene Rubber		
Chem Health Haz:	Immediate,		
Owner:	Rotation Dynamics Corporation		
Owner Street:	1101 Windham Pkwy		
Owner City:	Romeoville		
Owner State:	IL		
Owner Zip Code:	60446-		
Owner Phone:	6307699700		
Mailing Name:	RotaDyne		
Mailing Street:	9126 Industrial Blvd		
Mailing City:	Covington		
Mailing State:	GA		
Mailing Zip Code:	30014		

Report Year:	2014	**Chemical CAS No:**	66402684
LEPC:	City of Chicago	**Chemical EHS:**	No
Facility Phone:	7732544039	**Chemical Contents:**	Pure, Solid,
Facility Fax:	7089279789	**Max Daily Amt(lbs):**	75,000-99,999
Facility Latitude:	41.8484	**Avg Daily Amt(lbs):**	25,000-49,999
Facility Longitude:	-87.6869		
Corporate Name:	Elastomer Processing Group - Chicago		
Fire Dept:	Chicago Fire Department		
Chemical Name:	CALCINED CLAY (KAOLIN)		
Chem Health Haz:	Delayed,		

Owner: Rotation Dynamics Corporation
Owner Street: 8140 Cass Avenue
Owner City: Darien
Owner State: IL
Owner Zip Code: 60561
Owner Phone: 6307699700
Mailing Name: RotaDyne
Mailing Street: 9126 Industrial Blvd
Mailing City: Covington
Mailing State: GA
Mailing Zip Code: 30014

Report Year: 2012
LEPC: City of Chicago
Facility Phone: 7732544039
Facility Fax: 7089279789
Facility Latitude: 41.8484
Facility Longitude: -87.6869
Chemical CAS No: 66402684
Chemical EHS: No
Chemical Contents: Pure, Solid,
Max Daily Amt(lbs): 10,000-99,999
Avg Daily Amt(lbs): 10,000-99,999
Corporate Name: Rotation Dynamics Corp
Fire Dept: Chicago Fire Department
Chemical Name: CALCINED CLAY (KAOLIN)
Chem Health Haz: Delayed,
Owner: Rotation Dynamics Corporation
Owner Street: 8140 Cass Avenue
Owner City: Darien
Owner State: IL
Owner Zip Code: 60561
Owner Phone: 6307699700
Mailing Name: RotaDyne
Mailing Street: 9126 Industrial Blvd
Mailing City: Covington
Mailing State: GA
Mailing Zip Code: 30014

Report Year: 2016
LEPC: City of Chicago
Facility Phone: 7732544039
Facility Fax: 7089279789
Facility Latitude: 41.8484
Facility Longitude: -87.6869
Chemical CAS No: 117817
Chemical EHS: No
Chemical Contents: Pure, Liquid,
Max Daily Amt(lbs): 50,000-74,999
Avg Daily Amt(lbs): 25,000-49,999
Corporate Name: Elastomer Processing Group - Chicago
Fire Dept: Chicago Fire Department
Chemical Name: DI(2-ETHYLHEXYL) PHTHALATE (DEHP)
Chem Health Haz: Immediate, Delayed,
Owner: Rotation Dynamics Corporation
Owner Street: 8140 Cass Avenue
Owner City: Darien
Owner State: IL
Owner Zip Code: 60561
Owner Phone: 6307699700
Mailing Name: RotaDyne

Mailing Street: 9126 Industrial Blvd
Mailing City: Covington
Mailing State: GA
Mailing Zip Code: 30014

Report Year: 2016
LEPC: City of Chicago
Facility Phone: 7732544039
Facility Fax: 7089279789
Facility Latitude: 41.8484
Facility Longitude: -87.6869
Corporate Name: Elastomer Processing Group - Chicago
Fire Dept: Chicago Fire Department
Chemical Name: HYDRATED AMORPHOUS SILICA
Chem Health Haz: Delayed,
Owner: Rotation Dynamics Corporation
Owner Street: 8140 Cass Avenue
Owner City: Darien
Owner State: IL
Owner Zip Code: 60561
Owner Phone: 6307699700
Mailing Name: RotaDyne
Mailing Street: 9126 Industrial Blvd
Mailing City: Covington
Mailing State: GA
Mailing Zip Code: 30014
Chemical CAS No: 112926008
Chemical EHS: No
Chemical Contents: Pure, Solid,
Max Daily Amt(lbs): 50,000-74,999
Avg Daily Amt(lbs): 10,000-24,999

Report Year: 2016
LEPC: City of Chicago
Facility Phone: 7732544039
Facility Fax: 7089279789
Facility Latitude: 41.8484
Facility Longitude: -87.6869
Corporate Name: Elastomer Processing Group - Chicago
Fire Dept: Chicago Fire Department
Chemical Name: VULCANIZED VEGATABLE OIL CAKE
Chem Health Haz: Delayed,
Owner: Rotation Dynamics Corporation
Owner Street: 8140 Cass Avenue
Owner City: Darien
Owner State: IL
Owner Zip Code: 60561
Owner Phone: 6307699700
Mailing Name: RotaDyne
Mailing Street: 9126 Industrial Blvd
Mailing City: Covington
Mailing State: GA
Mailing Zip Code: 30014
Chemical CAS No: 68153377
Chemical EHS: No
Chemical Contents: Pure, Solid,
Max Daily Amt(lbs): 10,000-24,999
Avg Daily Amt(lbs): 10,000-24,999

Report Year: 2016
LEPC: City of Chicago
Chemical CAS No: 1314132
Chemical EHS: No

Facility Phone: 7732544039
Facility Fax: 7089279789
Facility Latitude: 41.8484
Facility Longitude: -87.6869
Corporate Name: Elastomer Processing Group - Chicago
Fire Dept: Chicago Fire Department
Chemical Name: Zinc Oxide
Chem Health Haz: Delayed,
Owner: Rotation Dynamics Corporation
Owner Street: 8140 Cass Avenue
Owner City: Darien
Owner State: IL
Owner Zip Code: 60561
Owner Phone: 6307699700
Mailing Name: RotaDyne
Mailing Street: 9126 Industrial Blvd
Mailing City: Covington
Mailing State: GA
Mailing Zip Code: 30014
Chemical Contents: Pure, Solid,
Max Daily Amt(lbs): 10,000-24,999
Avg Daily Amt(lbs): 10,000-24,999

Report Year: 2013
LEPC: City of Chicago
Facility Phone: 7732544039
Facility Fax: 7089279789
Facility Latitude: 41.8484
Facility Longitude: -87.6869
Corporate Name: Rotation Dynamics Corp
Fire Dept: Chicago Fire Department
Chemical Name: CARBON BLACK
Chem Health Haz: Delayed,
Owner: Rotation Dynamics Corporation
Owner Street: 8140 Cass Avenue
Owner City: Darien
Owner State: IL
Owner Zip Code: 60561
Owner Phone: 6307699700
Mailing Name: RotaDyne
Mailing Street: 9126 Industrial Blvd
Mailing City: Covington
Mailing State: GA
Mailing Zip Code: 30014
Chemical CAS No: 1333864
Chemical EHS: No
Chemical Contents: Pure, Solid,
Max Daily Amt(lbs): 25,000-49,999
Avg Daily Amt(lbs): 25,000-49,999

Report Year: 2013
LEPC: City of Chicago
Facility Phone: 7732544039
Facility Fax: 7089279789
Facility Latitude: 41.8484
Facility Longitude: -87.6869
Corporate Name: Rotation Dynamics Corp
Fire Dept: Chicago Fire Department
Chemical Name: ETHYLENE-PROPYLENE COPOLYMER (EPDM RUBBER)
Chemical CAS No: 25038362
Chemical EHS: No
Chemical Contents: Mixture, Solid,
Max Daily Amt(lbs): 10,000-24,999
Avg Daily Amt(lbs): 10,000-24,999

Chem Health Haz: Fire, Immediate, Delayed,
Owner: Rotation Dynamics Corporation
Owner Street: 8140 Cass Avenue
Owner City: Darien
Owner State: IL
Owner Zip Code: 60561
Owner Phone: 6307699700
Mailing Name: RotaDyne
Mailing Street: 9126 Industrial Blvd
Mailing City: Covington
Mailing State: GA
Mailing Zip Code: 30014

Report Year: 2009
LEPC: City of Chicago
Facility Phone: 7732544039
Facility Fax: 7089279789
Facility Latitude: 41.8484
Facility Longitude: -87.6869
Chemical CAS No: 9003183
Chemical EHS: No
Chemical Contents: Mixture, Solid,
Max Daily Amt(lbs): 10,000-99,999
Avg Daily Amt(lbs): 10,000-99,999
Corporate Name: Rotation Dynamics Corp
Fire Dept: Chicago Fire Department
Chemical Name: ACRYLONITRILE-BUTADIENE COPOLYMER (NITRILE RUBBER)
Chem Health Haz: Fire, Immediate, Delayed,
Owner: Rotation Dynamics Corporation
Owner Street: 8140 Cass Avenue
Owner City: Darien
Owner State: IL
Owner Zip Code: 60561
Owner Phone: 6307699700
Mailing Name: RotaDyne
Mailing Street: 9126 Industrial Blvd
Mailing City: Covington
Mailing State: GA
Mailing Zip Code: 30014

Report Year: 2009
LEPC: City of Chicago
Facility Phone: 7732544039
Facility Fax: 7089279789
Facility Latitude: 41.8484
Facility Longitude: -87.6869
Chemical CAS No: 1333864
Chemical EHS: No
Chemical Contents: Pure, Solid,
Max Daily Amt(lbs): 10,000-99,999
Avg Daily Amt(lbs): 10,000-99,999
Corporate Name: Rotation Dynamics Corp
Fire Dept: Chicago Fire Department
Chemical Name: CARBON BLACK
Chem Health Haz: Delayed,
Owner: Rotation Dynamics Corporation
Owner Street: 8140 Cass Avenue
Owner City: Darien
Owner State: IL
Owner Zip Code: 60561
Owner Phone: 6307699700

Mailing Name: RotaDyne
Mailing Street: 9126 Industrial Blvd
Mailing City: Covington
Mailing State: GA
Mailing Zip Code: 30014

Report Year: 2009
LEPC: City of Chicago
Facility Phone: 7732544039
Facility Fax: 7089279789
Facility Latitude: 41.8484
Facility Longitude: -87.6869
Chemical CAS No: 68153377
Chemical EHS: No
Chemical Contents: Mixture, Solid,
Max Daily Amt(lbs): 1,000-9,999
Avg Daily Amt(lbs): 1,000-9,999
Corporate Name: Rotation Dynamics Corp
Fire Dept: Chicago Fire Department
Chemical Name: VULCANIZED VEGATABLE OIL CAKE
Chem Health Haz: Delayed,
Owner: Rotation Dynamics Corporation
Owner Street: 8140 Cass Avenue
Owner City: Darien
Owner State: IL
Owner Zip Code: 60561
Owner Phone: 6307699700
Mailing Name: RotaDyne
Mailing Street: 9126 Industrial Blvd
Mailing City: Covington
Mailing State: GA
Mailing Zip Code: 30014

Report Year: 2008
LEPC: City of Chicago
Facility Phone: 7732544039
Facility Fax: 7089279789
Facility Latitude: 41.8484
Facility Longitude: -87.6869
Chemical CAS No: 9003183
Chemical EHS: No
Chemical Contents: Mixture, Solid,
Max Daily Amt(lbs): 10,000-99,999
Avg Daily Amt(lbs): 10,000-99,999
Corporate Name: Rotation Dynamics Corp
Fire Dept: Chicago Fire Department
Chemical Name: ACRYLONITRILE-BUTADIENE COPOLYMER (NITRILE RUBBER)
Chem Health Haz: Fire, Immediate, Delayed,
Owner: Rotation Dynamics Corporation
Owner Street: 8140 Cass Avenue
Owner City: Darien
Owner State: IL
Owner Zip Code: 60561
Owner Phone: 6307699700
Mailing Name: RotaDyne
Mailing Street: 9126 Industrial Blvd
Mailing City: Covington
Mailing State: GA
Mailing Zip Code: 30014

Report Year: 2011
Chemical CAS No: 112926008

LEPC: City of Chicago
Facility Phone: 7732544039
Facility Fax: 7089279789
Facility Latitude: 41.8484
Facility Longitude: -87.6869
Corporate Name: Rotation Dynamics Corp
Fire Dept: Chicago Fire Department
Chemical Name: HYDRATED AMORPHOUS SILICA
Chem Health Haz: Delayed,
Owner: Rotation Dynamics Corporation
Owner Street: 8140 Cass Avenue
Owner City: Darien
Owner State: IL
Owner Zip Code: 60561
Owner Phone: 6307699700
Mailing Name: RotaDyne
Mailing Street: 9126 Industrial Blvd
Mailing City: Covington
Mailing State: GA
Mailing Zip Code: 30014
Chemical EHS: No
Chemical Contents: Pure, Solid,
Max Daily Amt(lbs): 10,000-99,999
Avg Daily Amt(lbs): 1,000-9,999

Report Year: 2007
LEPC: City of Chicago
Facility Phone: 7732544039
Facility Fax: 7089279789
Facility Latitude: 41.8484
Facility Longitude: -87.6869
Corporate Name: Rotation Dynamics Corp
Fire Dept:
Chemical Name: ETHYLENE-PROPYLENE COPOLYMER (EPDM RUBBER)
Chem Health Haz: Fire, Immediate, Delayed,
Owner: Rotation Dynamics Corporation
Owner Street: 8140 Cass Avenue
Owner City: Darien
Owner State: IL
Owner Zip Code: 60561
Owner Phone: 6307699700
Mailing Name: RotaDyne
Mailing Street: 9126 Industrial Blvd
Mailing City: Covington
Mailing State: GA
Mailing Zip Code: 30014
Chemical CAS No: 25038362
Chemical EHS: No
Chemical Contents: Mixture, Solid,
Max Daily Amt(lbs): 1,000-9,999
Avg Daily Amt(lbs): 1,000-9,999

Report Year: 2006
LEPC: City of Chicago
Facility Phone: 7732544039
Facility Fax: 7089279789
Facility Latitude: 41.8484
Facility Longitude: -87.6869
Corporate Name: Rotation Dynamics Corp
Fire Dept:
Chemical CAS No: 25038362
Chemical EHS: No
Chemical Contents: Mixture, Solid,
Max Daily Amt(lbs): 10,000-99,999
Avg Daily Amt(lbs): 10,000-99,999

Chemical Name: ETHYLENE-PROPYLENE COPOLYMER (EPDM RUBBER)
Chem Health Haz: Fire, Immediate, Delayed,
Owner: Rotation Dynamics Corporation
Owner Street: 8140 Cass Avenue
Owner City: Darien
Owner State: IL
Owner Zip Code: 60561
Owner Phone: 6307699700
Mailing Name: RotaDyne
Mailing Street: 9126 Industrial Blvd
Mailing City: Covington
Mailing State: GA
Mailing Zip Code: 30014

Report Year: 2006
LEPC: City of Chicago
Facility Phone: 7732544039
Facility Fax: 7089279789
Facility Latitude: 41.8484
Facility Longitude: -87.6869
Corporate Name: Rotation Dynamics Corp
Fire Dept:
Chemical CAS No: 66402684
Chemical EHS: No
Chemical Contents: Pure, Solid,
Max Daily Amt(lbs): 10,000-99,999
Avg Daily Amt(lbs): 10,000-99,999

Chemical Name: CALCINED CLAY (KAOLIN)
Chem Health Haz: Delayed,
Owner: Rotation Dynamics Corporation
Owner Street: 8140 Cass Avenue
Owner City: Darien
Owner State: IL
Owner Zip Code: 60561
Owner Phone: 6307699700
Mailing Name: RotaDyne
Mailing Street: 9126 Industrial Blvd
Mailing City: Covington
Mailing State: GA
Mailing Zip Code: 30014

Report Year: 2005
LEPC:
Facility Phone: 7732544039
Facility Fax: 7089279789
Facility Latitude: 41.8484
Facility Longitude: -87.6869
Corporate Name:
Fire Dept:
Chemical CAS No: 9003-18-3
Chemical EHS: No
Chemical Contents: Mixture, Solid,
Max Daily Amt(lbs): 100,000-999,999
Avg Daily Amt(lbs): 10,000-99,999

Chemical Name: Acrylonitrile-Butadiene Copolymer (Nitrile Rubber)
Chem Health Haz: Fire, Immediate, Delayed,
Owner: Rotation Dynamics Corporation
Owner Street: 8140 Cass Avenue
Owner City: Darien
Owner State: IL
Owner Zip Code: 6042360561

Owner Phone: 6307699700
Mailing Name:
Mailing Street: 2448 West 24th Street
Mailing City: Chicago
Mailing State: IL
Mailing Zip Code: 60608

Report Year: 2019
LEPC: City of Chicago
Facility Phone: 7732544039
Facility Fax: 7089279789
Facility Latitude: 41.8484
Facility Longitude: -87.6869
Chemical CAS No: 9003183
Chemical EHS: No
Chemical Contents: Pure, Solid,
Max Daily Amt(lbs): 50,000-74,999
Avg Daily Amt(lbs): 25,000-49,999
Corporate Name: Elastomer Processing Group - Chicago
Fire Dept: Chicago Fire Department
Chemical Name: ACRYLONITRILE-BUTADIENE COPOLYMER (NITRILE RUBBER)
Chem Health Haz: Fire, Delayed,
Owner: Rotation Dynamics Corporation
Owner Street: 1101 Windham Pkwy
Owner City: Romeoville
Owner State: IL
Owner Zip Code: 60446
Owner Phone: 6307699700
Mailing Name: Rotadyne
Mailing Street: 1101 WINDHAM PARKWAY
Mailing City: ROMEOVILLE
Mailing State: IL
Mailing Zip Code: 60446

Report Year: 2019
LEPC: City of Chicago
Facility Phone: 7732544039
Facility Fax: 7089279789
Facility Latitude: 41.8484
Facility Longitude: -87.6869
Chemical CAS No: 117817
Chemical EHS: No
Chemical Contents: Pure, Liquid,
Max Daily Amt(lbs): 25,000-49,999
Avg Daily Amt(lbs): 25,000-49,999
Corporate Name: Elastomer Processing Group - Chicago
Fire Dept: Chicago Fire Department
Chemical Name: DI(2-ETHYLHEXYL) PHTHALATE (DEHP)
Chem Health Haz: Immediate, Delayed,
Owner: Rotation Dynamics Corporation
Owner Street: 1101 Windham Pkwy
Owner City: Romeoville
Owner State: IL
Owner Zip Code: 60446
Owner Phone: 6307699700
Mailing Name: Rotadyne
Mailing Street: 1101 WINDHAM PARKWAY
Mailing City: ROMEOVILLE
Mailing State: IL
Mailing Zip Code: 60446

Report Year: 2015
LEPC: City of Chicago
Facility Phone: 7732544039
Facility Fax: 7089279789
Facility Latitude: 41.8484
Facility Longitude: -87.6869
Corporate Name: Elastomer Processing Group - Chicago
Fire Dept: Chicago Fire Department
Chemical Name: Styrene Butadiene Rubber
Chem Health Haz: Immediate,
Owner: Ace Elastomer
Owner Street: 320 Bryant Blvd
Owner City: Rock Hill
Owner State: SC
Owner Zip Code: 29732
Owner Phone: 8033247979
Mailing Name: RotaDyne
Mailing Street: 9126 Industrial Blvd
Mailing City: Covington
Mailing State: GA
Mailing Zip Code: 30014
Chemical CAS No: 9003558
Chemical EHS: No
Chemical Contents: Pure, Solid,
Max Daily Amt(lbs): 10,000-24,999
Avg Daily Amt(lbs): 10,000-24,999

Report Year: 2014
LEPC: City of Chicago
Facility Phone: 7732544039
Facility Fax: 7089279789
Facility Latitude: 41.8484
Facility Longitude: -87.6869
Corporate Name: Elastomer Processing Group - Chicago
Fire Dept: Chicago Fire Department
Chemical Name: DI(2-ETHYLHEXYL) PHTHALATE (DEHP)
Chem Health Haz: Immediate, Delayed,
Owner: Rotation Dynamics Corporation
Owner Street: 8140 Cass Avenue
Owner City: Darien
Owner State: IL
Owner Zip Code: 60561
Owner Phone: 6307699700
Mailing Name: RotaDyne
Mailing Street: 9126 Industrial Blvd
Mailing City: Covington
Mailing State: GA
Mailing Zip Code: 30014
Chemical CAS No: 117817
Chemical EHS: No
Chemical Contents: Pure, Liquid,
Max Daily Amt(lbs): 50,000-74,999
Avg Daily Amt(lbs): 25,000-49,999

Report Year: 2016
LEPC: City of Chicago
Facility Phone: 7732544039
Facility Fax: 7089279789
Facility Latitude: 41.8484
Facility Longitude: -87.6869
Corporate Name: Elastomer Processing Group - Chicago
Chemical CAS No: 25038362
Chemical EHS: No
Chemical Contents: Pure, Solid,
Max Daily Amt(lbs): 25,000-49,999
Avg Daily Amt(lbs): 10,000-24,999

Fire Dept: Chicago Fire Department
Chemical Name: ETHYLENE-PROPYLENE COPOLYMER (EPDM RUBBER)
Chem Health Haz: Fire, Immediate, Delayed,
Owner: Rotation Dynamics Corporation
Owner Street: 8140 Cass Avenue
Owner City: Darien
Owner State: IL
Owner Zip Code: 60561
Owner Phone: 6307699700
Mailing Name: RotaDyne
Mailing Street: 9126 Industrial Blvd
Mailing City: Covington
Mailing State: GA
Mailing Zip Code: 30014

Report Year: 2010
LEPC: City of Chicago
Facility Phone: 7732544039
Facility Fax: 7089279789
Facility Latitude: 41.8484
Facility Longitude: -87.6869
Chemical CAS No: 117817
Chemical EHS: No
Chemical Contents: Pure, Liquid,
Max Daily Amt(lbs): 10,000-99,999
Avg Daily Amt(lbs): 10,000-99,999
Corporate Name: Rotation Dynamics Corp
Fire Dept: Chicago Fire Department
Chemical Name: DI(2-ETHYLHEXYL) PHTHALATE (DEHP)
Chem Health Haz: Immediate, Delayed,
Owner: Rotation Dynamics Corporation
Owner Street: 8140 Cass Avenue
Owner City: Darien
Owner State: IL
Owner Zip Code: 60561
Owner Phone: 6307699700
Mailing Name: RotaDyne
Mailing Street: 9126 Industrial Blvd
Mailing City: Covington
Mailing State: GA
Mailing Zip Code: 30014

Report Year: 2010
LEPC: City of Chicago
Facility Phone: 7732544039
Facility Fax: 7089279789
Facility Latitude: 41.8484
Facility Longitude: -87.6869
Chemical CAS No: 25038362
Chemical EHS: No
Chemical Contents: Mixture, Solid,
Max Daily Amt(lbs): 10,000-99,999
Avg Daily Amt(lbs): 1,000-9,999
Corporate Name: Rotation Dynamics Corp
Fire Dept: Chicago Fire Department
Chemical Name: ETHYLENE-PROPYLENE COPOLYMER (EPDM RUBBER)
Chem Health Haz: Fire, Immediate, Delayed,
Owner: Rotation Dynamics Corporation
Owner Street: 8140 Cass Avenue
Owner City: Darien
Owner State: IL

Owner Zip Code: 60561
Owner Phone: 6307699700
Mailing Name: RotaDyne
Mailing Street: 9126 Industrial Blvd
Mailing City: Covington
Mailing State: GA
Mailing Zip Code: 30014

Report Year: 2012
LEPC: City of Chicago
Facility Phone: 7732544039
Facility Fax: 7089279789
Facility Latitude: 41.8484
Facility Longitude: -87.6869
Chemical CAS No: 1333864
Chemical EHS: No
Chemical Contents: Pure, Solid,
Max Daily Amt(lbs): 10,000-99,999
Avg Daily Amt(lbs): 10,000-99,999
Corporate Name: Rotation Dynamics Corp
Fire Dept: Chicago Fire Department
Chemical Name: CARBON BLACK
Chem Health Haz: Delayed,
Owner: Rotation Dynamics Corporation
Owner Street: 8140 Cass Avenue
Owner City: Darien
Owner State: IL
Owner Zip Code: 60561
Owner Phone: 6307699700
Mailing Name: RotaDyne
Mailing Street: 9126 Industrial Blvd
Mailing City: Covington
Mailing State: GA
Mailing Zip Code: 30014

Report Year: 2012
LEPC: City of Chicago
Facility Phone: 7732544039
Facility Fax: 7089279789
Facility Latitude: 41.8484
Facility Longitude: -87.6869
Chemical CAS No: 25038362
Chemical EHS: No
Chemical Contents: Mixture, Solid,
Max Daily Amt(lbs): 10,000-99,999
Avg Daily Amt(lbs): 10,000-99,999
Corporate Name: Rotation Dynamics Corp
Fire Dept: Chicago Fire Department
Chemical Name: ETHYLENE-PROPYLENE COPOLYMER (EPDM RUBBER)
Chem Health Haz: Fire, Immediate, Delayed,
Owner: Rotation Dynamics Corporation
Owner Street: 8140 Cass Avenue
Owner City: Darien
Owner State: IL
Owner Zip Code: 60561
Owner Phone: 6307699700
Mailing Name: RotaDyne
Mailing Street: 9126 Industrial Blvd
Mailing City: Covington
Mailing State: GA
Mailing Zip Code: 30014

Report Year: 2009
LEPC: City of Chicago
Facility Phone: 7732544039
Facility Fax: 7089279789
Facility Latitude: 41.8484
Facility Longitude: -87.6869
Corporate Name: Rotation Dynamics Corp
Fire Dept: Chicago Fire Department
Chemical Name: DI(2-ETHYLHEXYL) PHTHALATE (DEHP)
Chem Health Haz: Immediate, Delayed,
Owner: Rotation Dynamics Corporation
Owner Street: 8140 Cass Avenue
Owner City: Darien
Owner State: IL
Owner Zip Code: 60561
Owner Phone: 6307699700
Mailing Name: RotaDyne
Mailing Street: 9126 Industrial Blvd
Mailing City: Covington
Mailing State: GA
Mailing Zip Code: 30014
Chemical CAS No: 117817
Chemical EHS: No
Chemical Contents: Pure, Liquid,
Max Daily Amt(lbs): 10,000-99,999
Avg Daily Amt(lbs): 10,000-99,999

Report Year: 2011
LEPC: City of Chicago
Facility Phone: 7732544039
Facility Fax: 7089279789
Facility Latitude: 41.8484
Facility Longitude: -87.6869
Corporate Name: Rotation Dynamics Corp
Fire Dept: Chicago Fire Department
Chemical Name: ACRYLONITRILE-BUTADIENE COPOLYMER (NITRILE RUBBER)
Chem Health Haz: Fire, Immediate, Delayed,
Owner: Rotation Dynamics Corporation
Owner Street: 8140 Cass Avenue
Owner City: Darien
Owner State: IL
Owner Zip Code: 60561
Owner Phone: 6307699700
Mailing Name: RotaDyne
Mailing Street: 9126 Industrial Blvd
Mailing City: Covington
Mailing State: GA
Mailing Zip Code: 30014
Chemical CAS No: 9003183
Chemical EHS: No
Chemical Contents: Mixture, Solid,
Max Daily Amt(lbs): 10,000-99,999
Avg Daily Amt(lbs): 10,000-99,999

Report Year: 2016
LEPC: City of Chicago
Facility Phone: 7732544039
Facility Fax: 7089279789
Facility Latitude: 41.8484
Facility Longitude: -87.6869
Chemical CAS No: 9003558
Chemical EHS: No
Chemical Contents: Pure, Solid,
Max Daily Amt(lbs): 10,000-24,999
Avg Daily Amt(lbs): 10,000-24,999

Corporate Name: Elastomer Processing Group - Chicago
Fire Dept: Chicago Fire Department
Chemical Name: Styrene Butadiene Rubber
Chem Health Haz: Immediate,
Owner: Rotation Dynamics Corporation
Owner Street: 8140 Cass Avenue
Owner City: Darien
Owner State: IL
Owner Zip Code: 60561
Owner Phone: 6307699700
Mailing Name: RotaDyne
Mailing Street: 9126 Industrial Blvd
Mailing City: Covington
Mailing State: GA
Mailing Zip Code: 30014

Report Year: 2005
LEPC:
Facility Phone: 7732544039
Facility Fax: 7089279789
Facility Latitude: 41.8484
Facility Longitude: -87.6869
Chemical CAS No: 1333-86-4
Chemical EHS: No
Chemical Contents: Pure, Solid,
Max Daily Amt(lbs): 10,000-99,999
Avg Daily Amt(lbs): 10,000-99,999
Corporate Name:
Fire Dept:
Chemical Name: CARBON BLACK
Chem Health Haz: Delayed,
Owner: Rotation Dynamics Corporation
Owner Street: 8140 Cass Avenue
Owner City: Darien
Owner State: IL
Owner Zip Code: 6042360561
Owner Phone: 6307699700
Mailing Name:
Mailing Street: 2448 West 24th Street
Mailing City: Chicago
Mailing State: IL
Mailing Zip Code: 60608

Report Year: 2005
LEPC:
Facility Phone: 7732544039
Facility Fax: 7089279789
Facility Latitude: 41.8484
Facility Longitude: -87.6869
Chemical CAS No: 112926-00-8
Chemical EHS: No
Chemical Contents: Pure, Solid,
Max Daily Amt(lbs): 10,000-99,999
Avg Daily Amt(lbs): 10,000-99,999
Corporate Name:
Fire Dept:
Chemical Name: Hydrated Amorphous Silica
Chem Health Haz: Delayed,
Owner: Rotation Dynamics Corporation
Owner Street: 8140 Cass Avenue
Owner City: Darien

Owner State:	IL
Owner Zip Code:	6042360561
Owner Phone:	6307699700
Mailing Name:	
Mailing Street:	2448 West 24th Street
Mailing City:	Chicago
Mailing State:	IL
Mailing Zip Code:	60608

Report Year:	2015	**Chemical CAS No:**	117817
LEPC:	City of Chicago	**Chemical EHS:**	No
Facility Phone:	7732544039	**Chemical Contents:**	Pure, Liquid,
Facility Fax:	7089279789	**Max Daily Amt(lbs):**	50,000-74,999
Facility Latitude:	41.8484	**Avg Daily Amt(lbs):**	25,000-49,999
Facility Longitude:	-87.6869		
Corporate Name:	Elastomer Processing Group - Chicago		
Fire Dept:	Chicago Fire Department		
Chemical Name:	DI(2-ETHYLHEXYL) PHTHALATE (DEHP)		
Chem Health Haz:	Immediate, Delayed,		
Owner:	Ace Elastomer		
Owner Street:	320 Bryant Blvd		
Owner City:	Rock Hill		
Owner State:	SC		
Owner Zip Code:	29732		
Owner Phone:	8033247979		
Mailing Name:	RotaDyne		
Mailing Street:	9126 Industrial Blvd		
Mailing City:	Covington		
Mailing State:	GA		
Mailing Zip Code:	30014		

Report Year:	2008	**Chemical CAS No:**	25038362
LEPC:	City of Chicago	**Chemical EHS:**	No
Facility Phone:	7732544039	**Chemical Contents:**	Mixture, Solid,
Facility Fax:	7089279789	**Max Daily Amt(lbs):**	10,000-99,999
Facility Latitude:	41.8484	**Avg Daily Amt(lbs):**	1,000-9,999
Facility Longitude:	-87.6869		
Corporate Name:	Rotation Dynamics Corp		
Fire Dept:	Chicago Fire Department		
Chemical Name:	ETHYLENE-PROPYLENE COPOLYMER (EPDM RUBBER)		
Chem Health Haz:	Fire, Immediate, Delayed,		
Owner:	Rotation Dynamics Corporation		
Owner Street:	8140 Cass Avenue		
Owner City:	Darien		
Owner State:	IL		
Owner Zip Code:	60561		
Owner Phone:	6307699700		
Mailing Name:	RotaDyne		
Mailing Street:	9126 Industrial Blvd		
Mailing City:	Covington		
Mailing State:	GA		

Mailing Zip Code: 30014

Report Year: 2006
LEPC: City of Chicago
Facility Phone: 7732544039
Facility Fax: 7089279789
Facility Latitude: 41.8484
Facility Longitude: -87.6869
Chemical CAS No: 112926008
Chemical EHS: No
Chemical Contents: Pure, Solid,
Max Daily Amt(lbs): 10,000-99,999
Avg Daily Amt(lbs): 1,000-9,999
Corporate Name: Rotation Dynamics Corp
Fire Dept:
Chemical Name: HYDRATED AMORPHOUS SILICA
Chem Health Haz: Delayed,
Owner: Rotation Dynamics Corporation
Owner Street: 8140 Cass Avenue
Owner City: Darien
Owner State: IL
Owner Zip Code: 60561
Owner Phone: 6307699700
Mailing Name: RotaDyne
Mailing Street: 9126 Industrial Blvd
Mailing City: Covington
Mailing State: GA
Mailing Zip Code: 30014

Report Year: 2006
LEPC: City of Chicago
Facility Phone: 7732544039
Facility Fax: 7089279789
Facility Latitude: 41.8484
Facility Longitude: -87.6869
Chemical CAS No: 9003183
Chemical EHS: No
Chemical Contents: Mixture, Solid,
Max Daily Amt(lbs): 100,000-999,999
Avg Daily Amt(lbs): 100,000-999,999
Corporate Name: Rotation Dynamics Corp
Fire Dept:
Chemical Name: ACRYLONITRILE-BUTADIENE COPOLYMER (NITRILE RUBBER)
Chem Health Haz: Fire, Immediate, Delayed,
Owner: Rotation Dynamics Corporation
Owner Street: 8140 Cass Avenue
Owner City: Darien
Owner State: IL
Owner Zip Code: 60561
Owner Phone: 6307699700
Mailing Name: RotaDyne
Mailing Street: 9126 Industrial Blvd
Mailing City: Covington
Mailing State: GA
Mailing Zip Code: 30014

Report Year: 2006
LEPC: City of Chicago
Facility Phone: 7732544039
Facility Fax: 7089279789
Facility Latitude: 41.8484
Chemical CAS No: 1333864
Chemical EHS: No
Chemical Contents: Pure, Solid,
Max Daily Amt(lbs): 10,000-99,999
Avg Daily Amt(lbs): 10,000-99,999

Facility Longitude: -87.6869
Corporate Name: Rotation Dynamics Corp
Fire Dept:
Chemical Name: CARBON BLACK
Chem Health Haz: Delayed,
Owner: Rotation Dynamics Corporation
Owner Street: 8140 Cass Avenue
Owner City: Darien
Owner State: IL
Owner Zip Code: 60561
Owner Phone: 6307699700
Mailing Name: RotaDyne
Mailing Street: 9126 Industrial Blvd
Mailing City: Covington
Mailing State: GA
Mailing Zip Code: 30014

Report Year: 2006
LEPC: City of Chicago
Facility Phone: 7732544039
Facility Fax: 7089279789
Facility Latitude: 41.8484
Facility Longitude: -87.6869
Corporate Name: Rotation Dynamics Corp
Fire Dept:
Chemical Name: DIISONONYL PHTHALATE
Chem Health Haz: Immediate, Delayed,
Owner: Rotation Dynamics Corporation
Owner Street: 8140 Cass Avenue
Owner City: Darien
Owner State: IL
Owner Zip Code: 60561
Owner Phone: 6307699700
Mailing Name: RotaDyne
Mailing Street: 9126 Industrial Blvd
Mailing City: Covington
Mailing State: GA
Mailing Zip Code: 30014

Chemical CAS No: 28553120
Chemical EHS: No
Chemical Contents: Pure, Liquid,
Max Daily Amt(lbs): 10,000-99,999
Avg Daily Amt(lbs): 10,000-99,999

Report Year: 2005
LEPC:
Facility Phone: 7732544039
Facility Fax: 7089279789
Facility Latitude: 41.8484
Facility Longitude: -87.6869
Corporate Name:
Fire Dept:
Chemical Name: Vulcanized Vegatable Oil Cake
Chem Health Haz: Delayed,
Owner: Rotation Dynamics Corporation
Owner Street: 8140 Cass Avenue

Chemical CAS No: 68153-37-7
Chemical EHS: No
Chemical Contents: Mixture, Solid,
Max Daily Amt(lbs): 10,000-99,999
Avg Daily Amt(lbs): 10,000-99,999

Owner City: Darien
Owner State: IL
Owner Zip Code: 6042360561
Owner Phone: 6307699700
Mailing Name:
Mailing Street: 2448 West 24th Street
Mailing City: Chicago
Mailing State: IL
Mailing Zip Code: 60608

Report Year: 2015
LEPC: City of Chicago
Facility Phone: 7732544039
Facility Fax: 7089279789
Facility Latitude: 41.8484
Facility Longitude: -87.6869
Chemical CAS No: 28553120
Chemical EHS: No
Chemical Contents: Pure, Liquid,
Max Daily Amt(lbs): 25,000-49,999
Avg Daily Amt(lbs): 10,000-24,999
Corporate Name: Elastomer Processing Group - Chicago
Fire Dept: Chicago Fire Department
Chemical Name: DIISONONYL PHTHALATE
Chem Health Haz: Immediate, Delayed,
Owner: Ace Elastomer
Owner Street: 320 Bryant Blvd
Owner City: Rock Hill
Owner State: SC
Owner Zip Code: 29732
Owner Phone: 8033247979
Mailing Name: RotaDyne
Mailing Street: 9126 Industrial Blvd
Mailing City: Covington
Mailing State: GA
Mailing Zip Code: 30014

Report Year: 2015
LEPC: City of Chicago
Facility Phone: 7732544039
Facility Fax: 7089279789
Facility Latitude: 41.8484
Facility Longitude: -87.6869
Chemical CAS No: 25038362
Chemical EHS: No
Chemical Contents: Pure, Solid,
Max Daily Amt(lbs): 25,000-49,999
Avg Daily Amt(lbs): 10,000-24,999
Corporate Name: Elastomer Processing Group - Chicago
Fire Dept: Chicago Fire Department
Chemical Name: ETHYLENE-PROPYLENE COPOLYMER (EPDM RUBBER)
Chem Health Haz: Fire, Immediate, Delayed,
Owner: Ace Elastomer
Owner Street: 320 Bryant Blvd
Owner City: Rock Hill
Owner State: SC
Owner Zip Code: 29732
Owner Phone: 8033247979
Mailing Name: RotaDyne
Mailing Street: 9126 Industrial Blvd
Mailing City: Covington

Mailing State: GA
Mailing Zip Code: 30014

Report Year: 2015
LEPC: City of Chicago
Facility Phone: 7732544039
Facility Fax: 7089279789
Facility Latitude: 41.8484
Facility Longitude: -87.6869
Chemical CAS No: 68153377
Chemical EHS: No
Chemical Contents: Pure, Solid,
Max Daily Amt(lbs): 10,000-24,999
Avg Daily Amt(lbs): 10,000-24,999
Corporate Name: Elastomer Processing Group - Chicago
Fire Dept: Chicago Fire Department
Chemical Name: VULCANIZED VEGATABLE OIL CAKE
Chem Health Haz: Delayed,
Owner: Ace Elastomer
Owner Street: 320 Bryant Blvd
Owner City: Rock Hill
Owner State: SC
Owner Zip Code: 29732
Owner Phone: 8033247979
Mailing Name: RotaDyne
Mailing Street: 9126 Industrial Blvd
Mailing City: Covington
Mailing State: GA
Mailing Zip Code: 30014

Report Year: 2013
LEPC: City of Chicago
Facility Phone: 7732544039
Facility Fax: 7089279789
Facility Latitude: 41.8484
Facility Longitude: -87.6869
Chemical CAS No: 117817
Chemical EHS: No
Chemical Contents: Pure, Liquid,
Max Daily Amt(lbs): 75,000-99,999
Avg Daily Amt(lbs): 50,000-74,999
Corporate Name: Rotation Dynamics Corp
Fire Dept: Chicago Fire Department
Chemical Name: DI(2-ETHYLHEXYL) PHTHALATE (DEHP)
Chem Health Haz: Immediate, Delayed,
Owner: Rotation Dynamics Corporation
Owner Street: 8140 Cass Avenue
Owner City: Darien
Owner State: IL
Owner Zip Code: 60561
Owner Phone: 6307699700
Mailing Name: RotaDyne
Mailing Street: 9126 Industrial Blvd
Mailing City: Covington
Mailing State: GA
Mailing Zip Code: 30014

Report Year: 2012
LEPC: City of Chicago
Facility Phone: 7732544039
Facility Fax: 7089279789
Chemical CAS No: 117817
Chemical EHS: No
Chemical Contents: Pure, Liquid,
Max Daily Amt(lbs): 10,000-99,999

Facility Latitude: 41.8484
Facility Longitude: -87.6869
Avg Daily Amt(lbs): 10,000-99,999
Corporate Name: Rotation Dynamics Corp
Fire Dept: Chicago Fire Department
Chemical Name: DI(2-ETHYLHEXYL) PHTHALATE (DEHP)
Chem Health Haz: Immediate, Delayed,
Owner: Rotation Dynamics Corporation
Owner Street: 8140 Cass Avenue
Owner City: Darien
Owner State: IL
Owner Zip Code: 60561
Owner Phone: 6307699700
Mailing Name: RotaDyne
Mailing Street: 9126 Industrial Blvd
Mailing City: Covington
Mailing State: GA
Mailing Zip Code: 30014

Report Year: 2010
LEPC: City of Chicago
Facility Phone: 7732544039
Facility Fax: 7089279789
Facility Latitude: 41.8484
Facility Longitude: -87.6869
Chemical CAS No: 66402684
Chemical EHS: No
Chemical Contents: Pure, Solid,
Max Daily Amt(lbs): 10,000-99,999
Avg Daily Amt(lbs): 10,000-99,999
Corporate Name: Rotation Dynamics Corp
Fire Dept: Chicago Fire Department
Chemical Name: CALCINED CLAY (KAOLIN)
Chem Health Haz: Delayed,
Owner: Rotation Dynamics Corporation
Owner Street: 8140 Cass Avenue
Owner City: Darien
Owner State: IL
Owner Zip Code: 60561
Owner Phone: 6307699700
Mailing Name: RotaDyne
Mailing Street: 9126 Industrial Blvd
Mailing City: Covington
Mailing State: GA
Mailing Zip Code: 30014

Report Year: 2007
LEPC: City of Chicago
Facility Phone: 7732544039
Facility Fax: 7089279789
Facility Latitude: 41.8484
Facility Longitude: -87.6869
Chemical CAS No: 66402684
Chemical EHS: No
Chemical Contents: Pure, Solid,
Max Daily Amt(lbs): 10,000-99,999
Avg Daily Amt(lbs): 10,000-99,999
Corporate Name: Rotation Dynamics Corp
Fire Dept:
Chemical Name: CALCINED CLAY (KAOLIN)
Chem Health Haz: Delayed,
Owner: Rotation Dynamics Corporation

Owner Street: 8140 Cass Avenue
Owner City: Darien
Owner State: IL
Owner Zip Code: 60561
Owner Phone: 6307699700
Mailing Name: RotaDyne
Mailing Street: 9126 Industrial Blvd
Mailing City: Covington
Mailing State: GA
Mailing Zip Code: 30014

Report Year: 2014
LEPC: City of Chicago
Facility Phone: 7732544039
Facility Fax: 7089279789
Facility Latitude: 41.8484
Facility Longitude: -87.6869
Chemical CAS No: 68153377
Chemical EHS: No
Chemical Contents: Pure, Solid,
Max Daily Amt(lbs): 10,000-24,999
Avg Daily Amt(lbs): 10,000-24,999
Corporate Name: Elastomer Processing Group - Chicago
Fire Dept: Chicago Fire Department
Chemical Name: VULCANIZED VEGATABLE OIL CAKE
Chem Health Haz: Delayed,
Owner: Rotation Dynamics Corporation
Owner Street: 8140 Cass Avenue
Owner City: Darien
Owner State: IL
Owner Zip Code: 60561
Owner Phone: 6307699700
Mailing Name: RotaDyne
Mailing Street: 9126 Industrial Blvd
Mailing City: Covington
Mailing State: GA
Mailing Zip Code: 30014

Report Year: 2016
LEPC: City of Chicago
Facility Phone: 7732544039
Facility Fax: 7089279789
Facility Latitude: 41.8484
Facility Longitude: -87.6869
Chemical CAS No: 66402684
Chemical EHS: No
Chemical Contents: Pure, Solid,
Max Daily Amt(lbs): 25,000-49,999
Avg Daily Amt(lbs): 25,000-49,999
Corporate Name: Elastomer Processing Group - Chicago
Fire Dept: Chicago Fire Department
Chemical Name: CALCINED CLAY (KAOLIN)
Chem Health Haz: Delayed,
Owner: Rotation Dynamics Corporation
Owner Street: 8140 Cass Avenue
Owner City: Darien
Owner State: IL
Owner Zip Code: 60561
Owner Phone: 6307699700
Mailing Name: RotaDyne
Mailing Street: 9126 Industrial Blvd

Mailing City: Covington
Mailing State: GA
Mailing Zip Code: 30014

Report Year: 2018
LEPC: City of Chicago
Facility Phone: 7732544039
Facility Fax: 7089279789
Facility Latitude: 41.8484
Facility Longitude: -87.6869
Chemical CAS No: 117817
Chemical EHS: No
Chemical Contents: Pure, Liquid,
Max Daily Amt(lbs): 25,000-49,999
Avg Daily Amt(lbs): 25,000-49,999
Corporate Name: Elastomer Processing Group - Chicago
Fire Dept: Chicago Fire Department
Chemical Name: DI(2-ETHYLHEXYL) PHTHALATE (DEHP)
Chem Health Haz: Immediate, Delayed,
Owner: Rotation Dynamics Corporation
Owner Street: 1101 Windham Pkwy
Owner City: Romeoville
Owner State: IL
Owner Zip Code: 60446
Owner Phone: 6307699700
Mailing Name: Rotadyne
Mailing Street: 1101 WINDHAM PARKWAY
Mailing City: ROMEOVILLE
Mailing State: IL
Mailing Zip Code: 60446

Report Year: 2018
LEPC: City of Chicago
Facility Phone: 7732544039
Facility Fax: 7089279789
Facility Latitude: 41.8484
Facility Longitude: -87.6869
Chemical CAS No: 25038362
Chemical EHS: No
Chemical Contents: Pure, Solid,
Max Daily Amt(lbs): 10,000-24,999
Avg Daily Amt(lbs): 5,000-9,999
Corporate Name: Elastomer Processing Group - Chicago
Fire Dept: Chicago Fire Department
Chemical Name: ETHYLENE-PROPYLENE COPOLYMER (EPDM RUBBER)
Chem Health Haz: Fire, Immediate, Delayed,
Owner: Rotation Dynamics Corporation
Owner Street: 1101 Windham Pkwy
Owner City: Romeoville
Owner State: IL
Owner Zip Code: 60446
Owner Phone: 6307699700
Mailing Name: Rotadyne
Mailing Street: 1101 WINDHAM PARKWAY
Mailing City: ROMEOVILLE
Mailing State: IL
Mailing Zip Code: 60446

Report Year: 2017
LEPC: City of Chicago
Facility Phone: 7732544039
Chemical CAS No: 25038362
Chemical EHS: No
Chemical Contents: Pure, Solid,

Facility Fax:	7089279789	**Max Daily Amt(lbs):**	10,000-24,999
Facility Latitude:	41.8484	**Avg Daily Amt(lbs):**	1,000-4,999
Facility Longitude:	-87.6869		
Corporate Name:	Elastomer Processing Group - Chicago		
Fire Dept:	Chicago Fire Department		
Chemical Name:	ETHYLENE-PROPYLENE COPOLYMER (EPDM RUBBER)		
Chem Health Haz:	Fire, Immediate, Delayed,		
Owner:	Rotation Dynamics Corporation		
Owner Street:	1101 Windham Pkwy		
Owner City:	Romeoville		
Owner State:	IL		
Owner Zip Code:	60446-		
Owner Phone:	6307699700		
Mailing Name:	RotaDyne		
Mailing Street:	9126 Industrial Blvd		
Mailing City:	Covington		
Mailing State:	GA		
Mailing Zip Code:	30014		

Report Year:	2012	**Chemical CAS No:**	112926008
LEPC:	City of Chicago	**Chemical EHS:**	No
Facility Phone:	7732544039	**Chemical Contents:**	Pure, Solid,
Facility Fax:	7089279789	**Max Daily Amt(lbs):**	10,000-99,999
Facility Latitude:	41.8484	**Avg Daily Amt(lbs):**	1,000-9,999
Facility Longitude:	-87.6869		
Corporate Name:	Rotation Dynamics Corp		
Fire Dept:	Chicago Fire Department		
Chemical Name:	HYDRATED AMORPHOUS SILICA		
Chem Health Haz:	Delayed,		
Owner:	Rotation Dynamics Corporation		
Owner Street:	8140 Cass Avenue		
Owner City:	Darien		
Owner State:	IL		
Owner Zip Code:	60561		
Owner Phone:	6307699700		
Mailing Name:	RotaDyne		
Mailing Street:	9126 Industrial Blvd		
Mailing City:	Covington		
Mailing State:	GA		
Mailing Zip Code:	30014		

Report Year:	2013	**Chemical CAS No:**	9003183
LEPC:	City of Chicago	**Chemical EHS:**	No
Facility Phone:	7732544039	**Chemical Contents:**	Mixture, Solid,
Facility Fax:	7089279789	**Max Daily Amt(lbs):**	100,000-499,999
Facility Latitude:	41.8484	**Avg Daily Amt(lbs):**	100,000-499,999
Facility Longitude:	-87.6869		
Corporate Name:	Rotation Dynamics Corp		
Fire Dept:	Chicago Fire Department		
Chemical Name:	ACRYLONITRILE-BUTADIENE COPOLYMER (NITRILE RUBBER)		
Chem Health Haz:	Fire, Immediate, Delayed,		

Owner:	Rotation Dynamics Corporation
Owner Street:	8140 Cass Avenue
Owner City:	Darien
Owner State:	IL
Owner Zip Code:	60561
Owner Phone:	6307699700
Mailing Name:	RotaDyne
Mailing Street:	9126 Industrial Blvd
Mailing City:	Covington
Mailing State:	GA
Mailing Zip Code:	30014

Report Year:	2008	**Chemical CAS No:**	28553120
LEPC:	City of Chicago	**Chemical EHS:**	No
Facility Phone:	7732544039	**Chemical Contents:**	Pure, Liquid,
Facility Fax:	7089279789	**Max Daily Amt(lbs):**	10,000-99,999
Facility Latitude:	41.8484	**Avg Daily Amt(lbs):**	10,000-99,999
Facility Longitude:	-87.6869		
Corporate Name:	Rotation Dynamics Corp		
Fire Dept:	Chicago Fire Department		
Chemical Name:	DIISONONYL PHTHALATE		
Chem Health Haz:	Immediate, Delayed,		
Owner:	Rotation Dynamics Corporation		
Owner Street:	8140 Cass Avenue		
Owner City:	Darien		
Owner State:	IL		
Owner Zip Code:	60561		
Owner Phone:	6307699700		
Mailing Name:	RotaDyne		
Mailing Street:	9126 Industrial Blvd		
Mailing City:	Covington		
Mailing State:	GA		
Mailing Zip Code:	30014		

Report Year:	2010	**Chemical CAS No:**	1333864
LEPC:	City of Chicago	**Chemical EHS:**	No
Facility Phone:	7732544039	**Chemical Contents:**	Pure, Solid,
Facility Fax:	7089279789	**Max Daily Amt(lbs):**	10,000-99,999
Facility Latitude:	41.8484	**Avg Daily Amt(lbs):**	10,000-99,999
Facility Longitude:	-87.6869		
Corporate Name:	Rotation Dynamics Corp		
Fire Dept:	Chicago Fire Department		
Chemical Name:	CARBON BLACK		
Chem Health Haz:	Delayed,		
Owner:	Rotation Dynamics Corporation		
Owner Street:	8140 Cass Avenue		
Owner City:	Darien		
Owner State:	IL		
Owner Zip Code:	60561		
Owner Phone:	6307699700		
Mailing Name:	RotaDyne		

Mailing Street: 9126 Industrial Blvd
Mailing City: Covington
Mailing State: GA
Mailing Zip Code: 30014

Report Year: 2010
LEPC: City of Chicago
Facility Phone: 7732544039
Facility Fax: 7089279789
Facility Latitude: 41.8484
Facility Longitude: -87.6869
Corporate Name: Rotation Dynamics Corp
Fire Dept: Chicago Fire Department
Chemical Name: DIISONONYL PHTHALATE
Chem Health Haz: Immediate, Delayed,
Owner: Rotation Dynamics Corporation
Owner Street: 8140 Cass Avenue
Owner City: Darien
Owner State: IL
Owner Zip Code: 60561
Owner Phone: 6307699700
Mailing Name: RotaDyne
Mailing Street: 9126 Industrial Blvd
Mailing City: Covington
Mailing State: GA
Mailing Zip Code: 30014
Chemical CAS No: 28553120
Chemical EHS: No
Chemical Contents: Pure, Liquid,
Max Daily Amt(lbs): 10,000-99,999
Avg Daily Amt(lbs): 10,000-99,999

Report Year: 2018
LEPC: City of Chicago
Facility Phone: 7732544039
Facility Fax: 7089279789
Facility Latitude: 41.8484
Facility Longitude: -87.6869
Corporate Name: Elastomer Processing Group - Chicago
Fire Dept: Chicago Fire Department
Chemical Name: HYDRATED AMORPHOUS SILICA
Chem Health Haz: Delayed,
Owner: Rotation Dynamics Corporation
Owner Street: 1101 Windham Pkwy
Owner City: Romeoville
Owner State: IL
Owner Zip Code: 60446
Owner Phone: 6307699700
Mailing Name: Rotadyne
Mailing Street: 1101 WINDHAM PARKWAY
Mailing City: ROMEOVILLE
Mailing State: IL
Mailing Zip Code: 60446
Chemical CAS No: 112926008
Chemical EHS: No
Chemical Contents: Pure, Solid,
Max Daily Amt(lbs): 25,000-49,999
Avg Daily Amt(lbs): 10,000-24,999

Report Year: 2006
LEPC: City of Chicago
Chemical CAS No: 68153377
Chemical EHS: No

Facility Phone: 7732544039
Facility Fax: 7089279789
Facility Latitude: 41.8484
Facility Longitude: -87.6869
Corporate Name: Rotation Dynamics Corp
Fire Dept:
Chemical Name: VULCANIZED VEGATABLE OIL CAKE
Chem Health Haz: Delayed,
Owner: Rotation Dynamics Corporation
Owner Street: 8140 Cass Avenue
Owner City: Darien
Owner State: IL
Owner Zip Code: 60561
Owner Phone: 6307699700
Mailing Name: RotaDyne
Mailing Street: 9126 Industrial Blvd
Mailing City: Covington
Mailing State: GA
Mailing Zip Code: 30014
Chemical Contents: Mixture, Solid,
Max Daily Amt(lbs): 10,000-99,999
Avg Daily Amt(lbs): 10,000-99,999

Report Year: 2005
LEPC:
Facility Phone: 7732544039
Facility Fax: 7089279789
Facility Latitude: 41.8484
Facility Longitude: -87.6869
Corporate Name:
Fire Dept:
Chemical Name: Ethylene-Propylene Copolymer (EPDM Rubber)
Chem Health Haz: Fire, Immediate, Delayed,
Owner: Rotation Dynamics Corporation
Owner Street: 8140 Cass Avenue
Owner City: Darien
Owner State: IL
Owner Zip Code: 6042360561
Owner Phone: 6307699700
Mailing Name:
Mailing Street: 2448 West 24th Street
Mailing City: Chicago
Mailing State: IL
Mailing Zip Code: 60608
Chemical CAS No: 25038-36-2
Chemical EHS: No
Chemical Contents: Mixture, Solid,
Max Daily Amt(lbs): 10,000-99,999
Avg Daily Amt(lbs): 10,000-99,999

Report Year: 2011
LEPC: City of Chicago
Facility Phone: 7732544039
Facility Fax: 7089279789
Facility Latitude: 41.8484
Facility Longitude: -87.6869
Corporate Name: Rotation Dynamics Corp
Fire Dept: Chicago Fire Department
Chemical Name: CARBON BLACK
Chemical CAS No: 1333864
Chemical EHS: No
Chemical Contents: Pure, Solid,
Max Daily Amt(lbs): 10,000-99,999
Avg Daily Amt(lbs): 10,000-99,999

Chem Health Haz: Delayed,
Owner: Rotation Dynamics Corporation
Owner Street: 8140 Cass Avenue
Owner City: Darien
Owner State: IL
Owner Zip Code: 60561
Owner Phone: 6307699700
Mailing Name: RotaDyne
Mailing Street: 9126 Industrial Blvd
Mailing City: Covington
Mailing State: GA
Mailing Zip Code: 30014

Report Year: 2007
LEPC: City of Chicago
Facility Phone: 7732544039
Facility Fax: 7089279789
Facility Latitude: 41.8484
Facility Longitude: -87.6869
Corporate Name: Rotation Dynamics Corp
Fire Dept:
Chemical CAS No: 112926008
Chemical EHS: No
Chemical Contents: Pure, Solid,
Max Daily Amt(lbs): 10,000-99,999
Avg Daily Amt(lbs): 1,000-9,999
Chemical Name: HYDRATED AMORPHOUS SILICA
Chem Health Haz: Delayed,
Owner: Rotation Dynamics Corporation
Owner Street: 8140 Cass Avenue
Owner City: Darien
Owner State: IL
Owner Zip Code: 60561
Owner Phone: 6307699700
Mailing Name: RotaDyne
Mailing Street: 9126 Industrial Blvd
Mailing City: Covington
Mailing State: GA
Mailing Zip Code: 30014

Report Year: 2007
LEPC: City of Chicago
Facility Phone: 7732544039
Facility Fax: 7089279789
Facility Latitude: 41.8484
Facility Longitude: -87.6869
Corporate Name: Rotation Dynamics Corp
Fire Dept:
Chemical CAS No: 9003183
Chemical EHS: No
Chemical Contents: Mixture, Solid,
Max Daily Amt(lbs): 10,000-99,999
Avg Daily Amt(lbs): 10,000-99,999
Chemical Name: ACRYLONITRILE-BUTADIENE COPOLYMER (NITRILE RUBBER)
Chem Health Haz: Fire, Immediate, Delayed,
Owner: Rotation Dynamics Corporation
Owner Street: 8140 Cass Avenue
Owner City: Darien
Owner State: IL
Owner Zip Code: 60561
Owner Phone: 6307699700

Mailing Name:	RotaDyne
Mailing Street:	9126 Industrial Blvd
Mailing City:	Covington
Mailing State:	GA
Mailing Zip Code:	30014

Report Year:	2017	**Chemical CAS No:**	1333864
LEPC:	City of Chicago	**Chemical EHS:**	No
Facility Phone:	7732544039	**Chemical Contents:**	Pure, Solid,
Facility Fax:	7089279789	**Max Daily Amt(lbs):**	50,000-74,999
Facility Latitude:	41.8484	**Avg Daily Amt(lbs):**	25,000-49,999
Facility Longitude:	-87.6869		

Corporate Name:	Elastomer Processing Group - Chicago
Fire Dept:	Chicago Fire Department
Chemical Name:	CARBON BLACK
Chem Health Haz:	Delayed,
Owner:	Rotation Dynamics Corporation
Owner Street:	1101 Windham Pkwy
Owner City:	Romeoville
Owner State:	IL
Owner Zip Code:	60446-
Owner Phone:	6307699700
Mailing Name:	RotaDyne
Mailing Street:	9126 Industrial Blvd
Mailing City:	Covington
Mailing State:	GA
Mailing Zip Code:	30014

Map Key	Number of Records	Direction	Distance (mi/ft)	Elev/Diff (ft)	Site	DB
110	8 of 13	WSW	0.24 / 1,254.73	599.46 / 3	Rotation Dynamics Corp 2448 W 24th St Chicago IL 60608-3703	AIR PERMITS

Note:	Documents related to facilities in Illinois can be searched on the Illinois Environmental Protection Agency (IEPA) Document Explorer: https://external.epa.illinois.gov/DocumentExplorer
Data Source:	IEPA Source Water Assessment Program (SWAP) & Mapping Tool (Map)

IEPA Source Water Assessment Program (SWAP) & Mapping Tool

Name:	Rotation Dynamics Corp
Location Addr 3:	2448 W 24th St
City Name:	Chicago
State Code:	IL
Postal Code:	60608-3703

Details

Indicator:	No	**Revision Dt Time:**	06/28/2003
Site ID:	170000058648	**Collection Dt:**	02/16/2016
System ID:	031600FUC	**Latitude Measure:**	41.848658
RID:	253930	**Longitude Measure:**	-87.687122
Interest Type:	ROSS	**Point X:**	-87.68712199999999

Map Key	Number of Records	Direction	Distance (mi/ft)	Elev/Diff (ft)	Site	DB
Media Code:	AIR			Point Y:	41.84865800000006	

110	9 of 13	WSW	0.24 / 1,254.73	599.46 / 3	2448 W 24TH ST CHICAGO IL	HMIRS

Incident County: COOK

HMIR Historical Reports

Report No:	I-1990050165	**Fed DOT Agency Nm:**	
Report Type:	A hazardous material incident	**Fed DOT Report No:**	
Date of Incident:	1990-04-05	**Report Submit Src:**	Paper
Time of Incident:	1420	**Inc Multiple Rows:**	No
Haz Class Code:		**Inc Non US State:**	
Hazardous Class:	9	**Mode Transport:**	Highway
Commodity Short Nm:	HAZARDOUS SUBSTANCE, LIQ	**Transport Phase:**	Unloading
Commodity Long Nm:	HAZARDOUS SUBSTANCE, LIQUID OR SOLID, N.O.S. OR ORM-E, LIQUID OR SOLID, N.O.S.	**Incident Occrrnce:**	
Trade Name:		**Mat Ship Approval?:**	No
ID No:	NA9188	**Mat Ship Approv No:**	
Haz Waste Ind:	No	**Undecl Hazmat Ship?:**	No
Haz Waste EPA No:		**Packaging Type:**	Non-Bulk
HMIS Tox Inhalation?:	No	**Packing Group:**	
TIH Hazard Zone:		**Carrier Reporter:**	ASHLAND CHEMICAL CO
Qty Released:	0	**CR Street Name:**	8500 WILLOW SPRINGS RD
Unit of Measure:		**CR City:**	WILLOW SPRINGS
What Failed:	103	**CR State:**	IL
What Failed Desc:	Basic Material	**CR Postal Code:**	60480
How Failed Code:	309	**CR Non US State:**	
How Failed Desc:	Punctured	**CR Fed DOT ID:**	1176553
Failure Cause Code:		**CR Hazmat Reg ID:**	
Failure Cause Desc:		**CR Country:**	US
Ident. Markings:		**Shipper Name:**	ASHLAND CHEMICAL CO
Cont1 Pkging Type:		**Shipper Street Name:**	8500 S WILLOW SPRINGS RD
Cont1 Const Mat:		**Shipper City:**	WILLOW SPRINGS
Cont1 Head Type:		**Shipper State:**	IL
Cont1 Pkg Capacity:	55	**Shipper Postal:**	60480
C1 Capacity UOM:	LGA	**Shipper Non US St:**	
Cont1 Pkg Amt:	0	**Shipper Country:**	US
C1 Pkg Amt UOM:		**Shipper Waybill:**	70117
Cont1 Pkg No:	20	**Ship Hazmat Reg ID:**	
C1 Pkg NO Failed:	1	**Origin City:**	
Cont1 Pkg Mnfctr:	ASHLAND CHEMICAL CO	**Origin State:**	
Cont1 Pkg Mnfct Dt:	0-00-00 00:00:00	**Origin Postal:**	
Cont1 Pkg Serial NO:		**Origin Non US St:**	
C1 Pkg Last Test Dt:	1990-04-01 00:00:00	**Origin Country:**	US
C1 Test Const Mat:		**Destination City:**	CHICAGO
C1 Pkg Dsign Pres.:	0	**Destination State:**	ILLINOIS
C1 Dsign Press UOM:		**Destination Postal:**	60608
C1 Pkg Shell Thick:	0	**Destination Non US:**	

C1 Shell Thick UOM:		Destination Country:	US
C1 Head Thickness:	0	Cont2 Package Type:	
C1 Head Thick UOM:		Cont2 Const Mat:	
C1 Pkg Srvc Pres.:	0	Cont2 Pkg Capacity:	0
C1 Srvc Press UOM:		Cont2 Capacity UOM:	
C1 Valve/Device Fail?:	No	Cont2 Pkg Amount:	0
C1 Device Type:		Cont2 Pkg Amt UOM:	
C1 Device Mnfctr:		Cont2 Pkg No:	0
C1 Device Model:		Cont2 Pkg No Failed:	0
NRC No:			
RAM Pkg Category:		Haz NonHosp Public:	0
RAM Pkg Cert.:	FALSE	Haz NonHosp Old:	
RAM Pkg Cert. NBR:		Tot Haz Non Hosp Inj:	
RAM Nuclide S:		Total Hazmat Injuries:	0
RAM Transport Index:		Evacuation Indicator:	No
RAM UOM:		Public Evacuated:	0
RAM Activity Rpted:	0	Employees Evac:	0
RAM UOM Rpted:		Total Evacuated:	0
RAM Activity:	0	Total Evacuation Hrs:	0
RAM Activity UOM:		Major Artery Closed:	No
RAM Mat Safety:		Mjr Artery Hrs Closed:	0
Spillage Result:	Yes	Material Involved:	No
Fire Result:	No	Estimated Speed:	0
Explosion Result:	No	Weather Conditions:	
Water Sewer Result:	No	Vehicle Overturn:	No
Gas Dispersion:	No	Vehicle Left Roadway:	No
Environment Damage:	No	Passenger Aircraft:	No
No Release Result:	No	Cargo Baggage:	
Fire EMS Report:	No	Ship Non Transport:	No
Fire EMS EMS Report:		Ship Air First Flight:	No
Police Report:	No	Ship Air Subflight:	No
Police Report No:		Ship Init Transport:	No
In House Cleanup:	No	Ship Phase Transfer:	No
Other Cleanup:	No	Contact Name:	GEORGE L JOHNSTON
Damage > 500:	No	Contact Title:	SUPERVISOR
Material Loss:	0	Contact Business:	
Carrier Damage:	0	Contact Street:	
Property Damage:	0	Contact City:	
Response Cost:	0	Contact State:	
Remediation Cost:	0	Contact Postal:	
Damage Old Form:	0	Contact Non US St:	
Total Damages Amt:	0	Contact Country:	US
Hazmat Fatality:	No	Inc. Report Prepared:	
Haz Fatal Employees:	0	HMIS Serious Incidnt:	No
Haz Fatal Respndrs:	0	HMIS Serious Fatality:	No
Haz Fatal Gen Public:	0	HMIS Serious Injury:	No
Tot Hazmat Fatalities:	0	HMIS Flight Plan:	No
Non Hazmat Fatality:	No	HMIS Serious Evacs:	No
Non Hazmat Fatals:	0	HMIS Major Artery:	No
Hazmat Injury:	No	HMIS Bulk Release:	No

Map Key	Number of Records	Direction	Distance (mi/ft)	Elev/Diff (ft)	Site	DB

Haz Hospital Empl:	0	**HMIS Marine Pollutnt:**	No
Haz Hospital Resp:	0	**HMIS Radioactive:**	No
Haz Hosp Gen Public:	0	**HMIS Gen Pkg Type:**	DRUM METAL
Haz Hosp Old Form:	0	**HMIS Container Code:**	17E
Total Haz Hosp Inj:	0	**HMIS Container Desc:**	Steel STC* RHNA*
Haz Non Hosp Empl:	0	**HMIS Bulk Incident:**	No
Haz Non Hosp Resp:	0	**Undeclared Shipment:**	No

Description of Events: FORKLIFT OPERATOR ENTERED TRAILER TO UNLOAD PALLETIZED DRUMS, PUNCTURING ON E OF THE DRUMS. OPERATOR DID NOT REALIZE THE PROBLEM UNTIL HE REACHED THE D OCK AND OUR DRIVER NOTICED THE LEAK. PALLET WAS PLACED ON THE CUSTOMER'S DO CK. DRUM WAS TURNED OVER ON ITS SIDE. AREA AND TRAILER WERE CLEANED UP WITH ABSORBENT BY THE CUSTOMER. NO MATERIAL ENTERED SEWERS OR ANY WATERWAYS.

Recommend Actions Taken:

110	10 of 13	WSW	0.24 / 1,254.73	599.46 / 3	**Elastomer Processing Corp** **2448 W 24th St** **Chicago IL 60608**	IEPA DOCS

Note: Documents related to facilities in Illinois can be searched on the Illinois Environmental Protection Agency (IEPA) Document Explorer: https://external.epa.illinois.gov/DocumentExplorer

IEPA Source Water Assessment Program (SWAP) & Mapping Tool

Name:	Elastomer Processing Corp
Location Addr 3:	2448 W 24th St
City Name:	Chicago
State Code:	IL
Postal Code:	60608

Details

Indicator:	No	**Latitude Measure:**	41.84843
Site ID:	170000171436	**Longitude Measure:**	-87.68668
System ID:	0316315039	**Point X:**	-87.68667999999997
Collection Dt:	12/30/2003	**Point Y:**	41.848430000000064
Revision Dt Time:	06/30/2003		
Interest Type:	BOL		
Media Code:	LAND		

110	11 of 13	WSW	0.24 / 1,254.73	599.46 / 3	**ACE MIDWEST** **2448 W 24TH ST** **CHICAGO IL 60608**	TRIS

TRI FD:	60608LSTMR2448W
FRS ID:	110000433932
BIA:	
Tribe:	
Facility Name:	ACE MIDWEST
Street Address:	2448 W 24TH ST
City:	CHICAGO
County:	COOK
State:	IL

Zip:	60608
Latitude:	41.848658
Longitude:	-87.687122

1989 Details

TRI FD:	60608LSTMR2448W	**Underground:**	0.000000
Federal Facility:	NO	**Underground CL I:**	0.000000
Cas No Compound ID:	0000117817	**Underground C II-V:**	0.000000
Classification:	TRI	**Landfills:**	0.000000
Primary SIC:	3069	**RCRA C Landfill:**	0.000000
Primary NAICS:	326299	**Other Landfills:**	0.000000
Metal:	NO	**Land Treatment:**	0.000000
Carcinogen:	YES	**Surface Impndmnt:**	0.000000
Fugitive Air:	0.000000	**RCRA Surface IM:**	0.000000
Stack Air:	0.000000	**Other Surface I:**	0.000000
Water:	0.000000	**Other Disposal:**	250.000000

Chemical:	Di(2-ethylhexyl) phthalate
Industry Sector Code:	326
Industry Sector:	Plastics and Rubber
Parent Co Name:	ACE ELASTOMER INC
On Site Release Total:	250.000000
Off Site Release Total:	750.000000
Off Site Recycled Total:	0.000000
Total Releases:	1000.000000
One Time Release:	

Horizontal Datum:

NAD83

CAS No:

117-81-7

PFAS:

NO

PBT:

NO

1990 Details

TRI FD:	60608LSTMR2448W	**Underground:**	0.000000
Federal Facility:	NO	**Underground CL I:**	0.000000
Cas No Compound ID:	N982	**Underground C II-V:**	0.000000
Classification:	TRI	**Landfills:**	0.000000
Primary SIC:	3069	**RCRA C Landfill:**	0.000000
Primary NAICS:	326299	**Other Landfills:**	0.000000
Metal:	YES	**Land Treatment:**	0.000000

Carcinogen:	NO	***Surface Impndmnt:***	0.000000
Fugitive Air:	0.000000	***RCRA Surface IM:***	0.000000
Stack Air:	0.000000	***Other Surface I:***	0.000000
Water:	0.000000	***Other Disposal:***	0.000000

Chemical: Zinc compounds
Industry Sector Code: 326
Industry Sector: Plastics and Rubber
Parent Co Name: ACE ELASTOMER INC
On Site Release Total: 0.000000
Off Site Release Total: 250.000000
Off Site Recycled Total: 0.000000
Total Releases: 250.000000
One Time Release:

Horizontal Datum:

NAD83

CAS No:

N982

PFAS:

NO

PBT:

NO

TRI FD:	60608LSTMR2448W	***Underground:***	0.000000
Federal Facility:	NO	***Underground CL I:***	0.000000
Cas No Compound ID:	0000117817	***Underground C II-V:***	0.000000
Classification:	TRI	***Landfills:***	0.000000
Primary SIC:	3069	***RCRA C Landfill:***	0.000000
Primary NAICS:	326299	***Other Landfills:***	0.000000
Metal:	NO	***Land Treatment:***	0.000000
Carcinogen:	YES	***Surface Impndmnt:***	0.000000
Fugitive Air:	0.000000	***RCRA Surface IM:***	0.000000
Stack Air:	0.000000	***Other Surface I:***	0.000000
Water:	0.000000	***Other Disposal:***	0.000000

Chemical: Di(2-ethylhexyl) phthalate
Industry Sector Code: 326
Industry Sector: Plastics and Rubber
Parent Co Name: ACE ELASTOMER INC
On Site Release Total: 0.000000
Off Site Release Total: 750.000000
Off Site Recycled Total: 0.000000
Total Releases: 750.000000
One Time Release:

Horizontal Datum:

NAD83

CAS No:

117-81-7

PFAS:

NO

PBT:

NO

1991 Details

TRI FD:	60608LSTMR2448W	***Underground:***	0.000000
Federal Facility:	NO	***Underground CL I:***	0.000000
Cas No Compound ID:	0000117817	***Underground C II-V:***	0.000000
Classification:	TRI	***Landfills:***	0.000000
Primary SIC:	3069	***RCRA C Landfill:***	0.000000
Primary NAICS:	326299	***Other Landfills:***	0.000000
Metal:	NO	***Land Treatment:***	0.000000
Carcinogen:	YES	***Surface Impndmnt:***	0.000000
Fugitive Air:	0.000000	***RCRA Surface IM:***	0.000000
Stack Air:	0.000000	***Other Surface I:***	0.000000
Water:	0.000000	***Other Disposal:***	0.000000
Chemical:	Di(2-ethylhexyl) phthalate		
Industry Sector Code:	326		
Industry Sector:	Plastics and Rubber		
Parent Co Name:	ACE ELASTOMER INC		
On Site Release Total:	0.000000		
Off Site Release Total:	1700.000000		
Off Site Recycled Total:	0.000000		
Total Releases:	1700.000000		

One Time Release:

0.000000

Horizontal Datum:

NAD83

CAS No:

117-81-7

PFAS:

NO

PBT:

NO

TRI FD:	60608LSTMR2448W	***Underground:***	0.000000

Federal Facility:	NO	**Underground CL I:**	0.000000
Cas No Compound ID:	N982	**Underground C II-V:**	0.000000
Classification:	TRI	**Landfills:**	0.000000
Primary SIC:	3069	**RCRA C Landfill:**	0.000000
Primary NAICS:	326299	**Other Landfills:**	0.000000
Metal:	YES	**Land Treatment:**	0.000000
Carcinogen:	NO	**Surface Impndmnt:**	0.000000
Fugitive Air:	0.000000	**RCRA Surface IM:**	0.000000
Stack Air:	0.000000	**Other Surface I:**	0.000000
Water:	0.000000	**Other Disposal:**	0.000000

Chemical: Zinc compounds
Industry Sector Code: 326
Industry Sector: Plastics and Rubber
Parent Co Name: ACE ELASTOMER INC
On Site Release Total: 0.000000
Off Site Release Total: 470.000000
Off Site Recycled Total: 0.000000
Total Releases: 470.000000
One Time Release:

0.000000

Horizontal Datum:

NAD83

CAS No:

N982

PFAS:

NO

PBT:

NO

1992 Details

TRI FD:	60608LSTMR2448W	**Underground:**	0.000000
Federal Facility:	NO	**Underground CL I:**	0.000000
Cas No Compound ID:	N982	**Underground C II-V:**	0.000000
Classification:	TRI	**Landfills:**	0.000000
Primary SIC:	3069	**RCRA C Landfill:**	0.000000
Primary NAICS:	326299	**Other Landfills:**	0.000000
Metal:	YES	**Land Treatment:**	0.000000
Carcinogen:	NO	**Surface Impndmnt:**	0.000000
Fugitive Air:	0.000000	**RCRA Surface IM:**	0.000000
Stack Air:	0.000000	**Other Surface I:**	0.000000
Water:	0.000000	**Other Disposal:**	0.000000

Chemical: Zinc compounds
Industry Sector Code: 326

Industry Sector: Plastics and Rubber
Parent Co Name: ACE ELASTOMER INC
On Site Release Total: 0.000000
Off Site Release Total: 470.000000
Off Site Recycled Total: 0.000000
Total Releases: 470.000000
One Time Release:

0.000000

Horizontal Datum:

NAD83

CAS No:

N982

PFAS:

NO

PBT:

NO

TRI FD: 60608LSTMR2448W
Federal Facility: NO
Cas No Compound ID: 0000117817
Classification: TRI
Primary SIC: 3069
Primary NAICS: 326299
Metal: NO
Carcinogen: YES
Fugitive Air: 0.000000
Stack Air: 0.000000
Water: 0.000000

Underground: 0.000000
Underground CL I: 0.000000
Underground C II-V: 0.000000
Landfills: 0.000000
RCRA C Landfill: 0.000000
Other Landfills: 0.000000
Land Treatment: 0.000000
Surface Impndmnt: 0.000000
RCRA Surface IM: 0.000000
Other Surface I: 0.000000
Other Disposal: 0.000000

Chemical: Di(2-ethylhexyl) phthalate
Industry Sector Code: 326
Industry Sector: Plastics and Rubber
Parent Co Name: ACE ELASTOMER INC
On Site Release Total: 0.000000
Off Site Release Total: 1700.000000
Off Site Recycled Total: 0.000000
Total Releases: 1700.000000
One Time Release:

0.000000

Horizontal Datum:

NAD83

CAS No:

117-81-7

PFAS:

NO

PBT:

NO

1993 Details

TRI FD:	60608LSTMR2448W	***Underground:***	0.000000
Federal Facility:	NO	***Underground CL I:***	0.000000
Cas No Compound ID:	0000117817	***Underground C II-V:***	0.000000
Classification:	TRI	***Landfills:***	0.000000
Primary SIC:	3069	***RCRA C Landfill:***	0.000000
Primary NAICS:	326299	***Other Landfills:***	0.000000
Metal:	NO	***Land Treatment:***	0.000000
Carcinogen:	YES	***Surface Impndmnt:***	0.000000
Fugitive Air:	2.000000	***RCRA Surface IM:***	0.000000
Stack Air:	37.000000	***Other Surface I:***	0.000000
Water:	0.000000	***Other Disposal:***	0.000000
Chemical:	Di(2-ethylhexyl) phthalate		
Industry Sector Code:	326		
Industry Sector:	Plastics and Rubber		
Parent Co Name:	ACE ELASTOMER INC		
On Site Release Total:	39.000000		
Off Site Release Total:	0.000000		
Off Site Recycled Total:	0.000000		
Total Releases:	39.000000		

One Time Release:

0.000000

Horizontal Datum:

NAD83

CAS No:

117-81-7

PFAS:

NO

PBT:

NO

TRI FD:	60608LSTMR2448W	***Underground:***	0.000000
Federal Facility:	NO	***Underground CL I:***	0.000000
Cas No Compound ID:	N982	***Underground C II-V:***	0.000000
Classification:	TRI	***Landfills:***	0.000000

Primary SIC:	3069	**RCRA C Landfill:**	0.000000
Primary NAICS:	326299	**Other Landfills:**	0.000000
Metal:	YES	**Land Treatment:**	0.000000
Carcinogen:	NO	**Surface Impndmnt:**	0.000000
Fugitive Air:	0.000000	**RCRA Surface IM:**	0.000000
Stack Air:	0.000000	**Other Surface I:**	0.000000
Water:	0.000000	**Other Disposal:**	0.000000

Chemical: Zinc compounds
Industry Sector Code: 326
Industry Sector: Plastics and Rubber
Parent Co Name: ACE ELASTOMER INC
On Site Release Total: 0.000000
Off Site Release Total: 720.000000
Off Site Recycled Total: 0.000000
Total Releases: 720.000000
One Time Release:

0.000000

Horizontal Datum:

NAD83

CAS No:

N982

PFAS:

NO

PBT:

NO

1994 Details

TRI FD:	60608LSTMR2448W	**Underground:**	0.000000
Federal Facility:	NO	**Underground CL I:**	0.000000
Cas No Compound ID:	N982	**Underground C II-V:**	0.000000
Classification:	TRI	**Landfills:**	0.000000
Primary SIC:	3069	**RCRA C Landfill:**	0.000000
Primary NAICS:	326299	**Other Landfills:**	0.000000
Metal:	YES	**Land Treatment:**	0.000000
Carcinogen:	NO	**Surface Impndmnt:**	0.000000
Fugitive Air:	0.000000	**RCRA Surface IM:**	0.000000
Stack Air:	0.000000	**Other Surface I:**	0.000000
Water:	0.000000	**Other Disposal:**	0.000000

Chemical: Zinc compounds
Industry Sector Code: 326
Industry Sector: Plastics and Rubber
Parent Co Name: ACE ELASTOMER INC
On Site Release Total: 0.000000

Off Site Release Total: 480.000000
Off Site Recycled Total: 0.000000
Total Releases: 480.000000
One Time Release:

0.000000

Horizontal Datum:

NAD83

CAS No:

N982

PFAS:

NO

PBT:

NO

TRI FD: 60608LSTMR2448W
Federal Facility: NO
Cas No Compound ID: 0000117817
Classification: TRI
Primary SIC: 3069
Primary NAICS: 326299
Metal: NO
Carcinogen: YES
Fugitive Air: 2.000000
Stack Air: 37.000000
Water: 0.000000
Chemical: Di(2-ethylhexyl) phthalate
Industry Sector Code: 326
Industry Sector: Plastics and Rubber
Parent Co Name: ACE ELASTOMER INC
On Site Release Total: 39.000000
Off Site Release Total: 0.000000
Off Site Recycled Total: 0.000000
Total Releases: 39.000000
One Time Release:

0.000000

Underground: 0.000000
Underground CL I: 0.000000
Underground C II-V: 0.000000
Landfills: 0.000000
RCRA C Landfill: 0.000000
Other Landfills: 0.000000
Land Treatment: 0.000000
Surface Impndmnt: 0.000000
RCRA Surface IM: 0.000000
Other Surface I: 0.000000
Other Disposal: 0.000000

Horizontal Datum:

NAD83

CAS No:

117-81-7

PFAS:

NO

PBT:

NO

1995 Details

TRI FD:	60608LSTMR2448W	***Underground:***	0.000000
Federal Facility:	NO	***Underground CL I:***	0.000000
Cas No Compound ID:	0000117817	***Underground C II-V:***	0.000000
Classification:	TRI	***Landfills:***	0.000000
Primary SIC:	3069	***RCRA C Landfill:***	0.000000
Primary NAICS:	326299	***Other Landfills:***	0.000000
Metal:	NO	***Land Treatment:***	0.000000
Carcinogen:	YES	***Surface Impndmnt:***	0.000000
Fugitive Air:	2.000000	***RCRA Surface IM:***	0.000000
Stack Air:	36.000000	***Other Surface I:***	0.000000
Water:	0.000000	***Other Disposal:***	0.000000
Chemical:	Di(2-ethylhexyl) phthalate		
Industry Sector Code:	326		
Industry Sector:	Plastics and Rubber		
Parent Co Name:	ACE ELASTOMER INC		
On Site Release Total:	38.000000		
Off Site Release Total:	0.000000		
Off Site Recycled Total:	0.000000		
Total Releases:	38.000000		

One Time Release:

0.000000

Horizontal Datum:

NAD83

CAS No:

117-81-7

PFAS:

NO

PBT:

NO

TRI FD:	60608LSTMR2448W	***Underground:***	0.000000
Federal Facility:	NO	***Underground CL I:***	0.000000
Cas No Compound ID:	N982	***Underground C II-V:***	0.000000
Classification:	TRI	***Landfills:***	0.000000
Primary SIC:	3069	***RCRA C Landfill:***	0.000000
Primary NAICS:	326299	***Other Landfills:***	0.000000
Metal:	YES	***Land Treatment:***	0.000000

Carcinogen:	NO	**Surface Impndmnt:**	0.000000
Fugitive Air:	0.000000	**RCRA Surface IM:**	0.000000
Stack Air:	0.000000	**Other Surface I:**	0.000000
Water:	0.000000	**Other Disposal:**	0.000000

Chemical: Zinc compounds
Industry Sector Code: 326
Industry Sector: Plastics and Rubber
Parent Co Name: ACE ELASTOMER INC
On Site Release Total: 0.000000
Off Site Release Total: 444.000000
Off Site Recycled Total: 0.000000
Total Releases: 444.000000
One Time Release:

0.000000

Horizontal Datum:

NAD83

CAS No:

N982

PFAS:

NO

PBT:

NO

1996 Details

TRI FD:	60608LSTMR2448W	**Underground:**	0.000000
Federal Facility:	NO	**Underground CL I:**	0.000000
Cas No Compound ID:	0000117817	**Underground C II-V:**	0.000000
Classification:	TRI	**Landfills:**	0.000000
Primary SIC:	3069	**RCRA C Landfill:**	0.000000
Primary NAICS:	326299	**Other Landfills:**	0.000000
Metal:	NO	**Land Treatment:**	0.000000
Carcinogen:	YES	**Surface Impndmnt:**	0.000000
Fugitive Air:	3.000000	**RCRA Surface IM:**	0.000000
Stack Air:	59.000000	**Other Surface I:**	0.000000
Water:	0.000000	**Other Disposal:**	0.000000

Chemical: Di(2-ethylhexyl) phthalate
Industry Sector Code: 326
Industry Sector: Plastics and Rubber
Parent Co Name: ACE ELASTOMER INC
On Site Release Total: 62.000000
Off Site Release Total: 0.000000
Off Site Recycled Total: 0.000000
Total Releases: 62.000000
One Time Release:

0.000000

Horizontal Datum:

NAD83

CAS No:

117-81-7

PFAS:

NO

PBT:

NO

TRI FD:	60608LSTMR2448W	***Underground:***	0.000000
Federal Facility:	NO	***Underground CL I:***	0.000000
Cas No Compound ID:	N982	***Underground C II-V:***	0.000000
Classification:	TRI	***Landfills:***	0.000000
Primary SIC:	3069	***RCRA C Landfill:***	0.000000
Primary NAICS:	326299	***Other Landfills:***	0.000000
Metal:	YES	***Land Treatment:***	0.000000
Carcinogen:	NO	***Surface Impndmnt:***	0.000000
Fugitive Air:	0.000000	***RCRA Surface IM:***	0.000000
Stack Air:	0.000000	***Other Surface I:***	0.000000
Water:	0.000000	***Other Disposal:***	0.000000
Chemical:	Zinc compounds		
Industry Sector Code:	326		
Industry Sector:	Plastics and Rubber		
Parent Co Name:	ACE ELASTOMER INC		
On Site Release Total:	0.000000		
Off Site Release Total:	445.000000		
Off Site Recycled Total:	0.000000		
Total Releases:	445.000000		

One Time Release:

0.000000

Horizontal Datum:

NAD83

CAS No:

N982

PFAS:

NO

PBT:

NO

1997 Details

TRI FD:	60608LSTMR2448W	***Underground:***	0.000000
Federal Facility:	NO	***Underground CL I:***	0.000000
Cas No Compound ID:	0000117817	***Underground C II-V:***	0.000000
Classification:	TRI	***Landfills:***	0.000000
Primary SIC:	3069	***RCRA C Landfill:***	0.000000
Primary NAICS:	326299	***Other Landfills:***	0.000000
Metal:	NO	***Land Treatment:***	0.000000
Carcinogen:	YES	***Surface Impndmnt:***	0.000000
Fugitive Air:	4.000000	***RCRA Surface IM:***	0.000000
Stack Air:	71.000000	***Other Surface I:***	0.000000
Water:	0.000000	***Other Disposal:***	0.000000

Chemical: Di(2-ethylhexyl) phthalate
Industry Sector Code: 326
Industry Sector: Plastics and Rubber
Parent Co Name: ACE ELASTOMER INC
On Site Release Total: 75.000000
Off Site Release Total: 0.000000
Off Site Recycled Total: 0.000000
Total Releases: 75.000000
One Time Release:

0.000000

Horizontal Datum:

NAD83

CAS No:

117-81-7

PFAS:

NO

PBT:

NO

TRI FD:	60608LSTMR2448W	***Underground:***	0.000000
Federal Facility:	NO	***Underground CL I:***	0.000000
Cas No Compound ID:	N982	***Underground C II-V:***	0.000000
Classification:	TRI	***Landfills:***	0.000000
Primary SIC:	3069	***RCRA C Landfill:***	0.000000
Primary NAICS:	326299	***Other Landfills:***	0.000000
Metal:	YES	***Land Treatment:***	0.000000
Carcinogen:	NO	***Surface Impndmnt:***	0.000000
Fugitive Air:	0.000000	***RCRA Surface IM:***	0.000000
Stack Air:	0.000000	***Other Surface I:***	0.000000
Water:	0.000000	***Other Disposal:***	0.000000

Chemical: Zinc compounds
Industry Sector Code: 326
Industry Sector: Plastics and Rubber
Parent Co Name: ACE ELASTOMER INC
On Site Release Total: 0.000000
Off Site Release Total: 496.000000
Off Site Recycled Total: 0.000000
Total Releases: 496.000000
One Time Release:

0.000000

Horizontal Datum:

NAD83

CAS No:

N982

PFAS:

NO

PBT:

NO

1998 Details

TRI FD: 60608LSTMR2448W
Federal Facility: NO
Cas No Compound ID: 0000117817
Classification: TRI
Primary SIC: 3069
Primary NAICS: 326299
Metal: NO
Carcinogen: YES
Fugitive Air: 4.000000
Stack Air: 77.000000
Water: 0.000000

Underground: 0.000000
Underground CL I: 0.000000
Underground C II-V: 0.000000
Landfills: 0.000000
RCRA C Landfill: 0.000000
Other Landfills: 0.000000
Land Treatment: 0.000000
Surface Impndmnt: 0.000000
RCRA Surface IM: 0.000000
Other Surface I: 0.000000
Other Disposal: 0.000000

Chemical: Di(2-ethylhexyl) phthalate
Industry Sector Code: 326
Industry Sector: Plastics and Rubber
Parent Co Name: ACE ELASTOMER INC
On Site Release Total: 81.000000
Off Site Release Total: 2433.000000
Off Site Recycled Total: 0.000000
Total Releases: 2514.000000
One Time Release:

0.000000

Horizontal Datum:

NAD83

CAS No:

117-81-7

PFAS:

NO

PBT:

NO

TRI FD:	60608LSTMR2448W	***Underground:***	0.000000
Federal Facility:	NO	***Underground CL I:***	0.000000
Cas No Compound ID:	N982	***Underground C II-V:***	0.000000
Classification:	TRI	***Landfills:***	0.000000
Primary SIC:	3069	***RCRA C Landfill:***	0.000000
Primary NAICS:	326299	***Other Landfills:***	0.000000
Metal:	YES	***Land Treatment:***	0.000000
Carcinogen:	NO	***Surface Impndmnt:***	0.000000
Fugitive Air:	0.000000	***RCRA Surface IM:***	0.000000
Stack Air:	0.000000	***Other Surface I:***	0.000000
Water:	0.000000	***Other Disposal:***	0.000000
Chemical:	Zinc compounds		
Industry Sector Code:	326		
Industry Sector:	Plastics and Rubber		
Parent Co Name:	ACE ELASTOMER INC		
On Site Release Total:	0.000000		
Off Site Release Total:	541.000000		
Off Site Recycled Total:	0.000000		
Total Releases:	541.000000		

One Time Release:

0.000000

Horizontal Datum:

NAD83

CAS No:

N982

PFAS:

NO

PBT:

NO

1999 Details

TRI FD:	60608LSTMR2448W	**Underground:**	0.000000
Federal Facility:	NO	**Underground CL I:**	0.000000
Cas No Compound ID:	0000117817	**Underground C II-V:**	0.000000
Classification:	TRI	**Landfills:**	0.000000
Primary SIC:	3069	**RCRA C Landfill:**	0.000000
Primary NAICS:	326299	**Other Landfills:**	0.000000
Metal:	NO	**Land Treatment:**	0.000000
Carcinogen:	YES	**Surface Impndmnt:**	0.000000
Fugitive Air:	4.000000	**RCRA Surface IM:**	0.000000
Stack Air:	75.000000	**Other Surface I:**	0.000000
Water:	0.000000	**Other Disposal:**	0.000000
Chemical:	Di(2-ethylhexyl) phthalate		
Industry Sector Code:	326		
Industry Sector:	Plastics and Rubber		
Parent Co Name:	ACE ELASTOMER INC		
On Site Release Total:	79.000000		
Off Site Release Total:	2471.000000		
Off Site Recycled Total:	0.000000		
Total Releases:	2550.000000		

One Time Release:

0.000000

Horizontal Datum:

NAD83

CAS No:

117-81-7

PFAS:

NO

PBT:

NO

TRI FD:	60608LSTMR2448W	**Underground:**	0.000000
Federal Facility:	NO	**Underground CL I:**	0.000000
Cas No Compound ID:	N982	**Underground C II-V:**	0.000000
Classification:	TRI	**Landfills:**	0.000000
Primary SIC:	3069	**RCRA C Landfill:**	0.000000
Primary NAICS:	326299	**Other Landfills:**	0.000000
Metal:	YES	**Land Treatment:**	0.000000
Carcinogen:	NO	**Surface Impndmnt:**	0.000000
Fugitive Air:	0.000000	**RCRA Surface IM:**	0.000000
Stack Air:	0.000000	**Other Surface I:**	0.000000
Water:	0.000000	**Other Disposal:**	0.000000
Chemical:	Zinc compounds		
Industry Sector Code:	326		
Industry Sector:	Plastics and Rubber		
Parent Co Name:	ACE ELASTOMER INC		

On Site Release Total: 0.000000
Off Site Release Total: 576.000000
Off Site Recycled Total: 0.000000
Total Releases: 576.000000
One Time Release:

0.000000

Horizontal Datum:

NAD83

CAS No:

N982

PFAS:

NO

PBT:

NO

2000 Details

TRI FD:	60608LSTMR2448W	***Underground:***	0.000000
Federal Facility:	NO	***Underground CL I:***	0.000000
Cas No Compound ID:	0000117817	***Underground C II-V:***	0.000000
Classification:	TRI	***Landfills:***	0.000000
Primary SIC:	3069	***RCRA C Landfill:***	0.000000
Primary NAICS:	326299	***Other Landfills:***	0.000000
Metal:	NO	***Land Treatment:***	0.000000
Carcinogen:	YES	***Surface Impndmnt:***	0.000000
Fugitive Air:	3.000000	***RCRA Surface IM:***	0.000000
Stack Air:	60.000000	***Other Surface I:***	0.000000
Water:	0.000000	***Other Disposal:***	0.000000

Chemical: Di(2-ethylhexyl) phthalate
Industry Sector Code: 326
Industry Sector: Plastics and Rubber
Parent Co Name: ACE ELASTOMER INC
On Site Release Total: 63.000000
Off Site Release Total: 3056.000000
Off Site Recycled Total: 0.000000
Total Releases: 3119.000000
One Time Release:

0.000000

Horizontal Datum:

NAD83

CAS No:

117-81-7

PFAS:

NO

PBT:

NO

TRI FD:	60608LSTMR2448W	***Underground:***	0.000000
Federal Facility:	NO	***Underground CL I:***	0.000000
Cas No Compound ID:	N982	***Underground C II-V:***	0.000000
Classification:	TRI	***Landfills:***	0.000000
Primary SIC:	3069	***RCRA C Landfill:***	0.000000
Primary NAICS:	326299	***Other Landfills:***	0.000000
Metal:	YES	***Land Treatment:***	0.000000
Carcinogen:	NO	***Surface Impndmnt:***	0.000000
Fugitive Air:	0.000000	***RCRA Surface IM:***	0.000000
Stack Air:	0.000000	***Other Surface I:***	0.000000
Water:	0.000000	***Other Disposal:***	0.000000
Chemical:	Zinc compounds		
Industry Sector Code:	326		
Industry Sector:	Plastics and Rubber		
Parent Co Name:	ACE ELASTOMER INC		
On Site Release Total:	0.000000		
Off Site Release Total:	527.000000		
Off Site Recycled Total:	0.000000		
Total Releases:	527.000000		

One Time Release:

0.000000

Horizontal Datum:

NAD83

CAS No:

N982

PFAS:

NO

PBT:

NO

2001 Details

TRI FD:	60608LSTMR2448W	***Underground:***	0.000000
Federal Facility:	NO	***Underground CL I:***	0.000000
Cas No Compound ID:	N982	***Underground C II-V:***	0.000000
Classification:	TRI	***Landfills:***	0.000000

Primary SIC:	3069	**RCRA C Landfill:**	0.000000
Primary NAICS:	326299	**Other Landfills:**	0.000000
Metal:	YES	**Land Treatment:**	0.000000
Carcinogen:	NO	**Surface Impndmnt:**	0.000000
Fugitive Air:	0.000000	**RCRA Surface IM:**	0.000000
Stack Air:	0.000000	**Other Surface I:**	0.000000
Water:	0.000000	**Other Disposal:**	0.000000
Chemical:	Zinc compounds		
Industry Sector Code:	326		
Industry Sector:	Plastics and Rubber		
Parent Co Name:	ACE ELASTOMER INC		
On Site Release Total:	0.000000		
Off Site Release Total:	532.000000		
Off Site Recycled Total:	0.000000		
Total Releases:	532.000000		
One Time Release:			

0.000000

Horizontal Datum:

NAD83

CAS No:

N982

PFAS:

NO

PBT:

NO

TRI FD:	60608LSTMR2448W	**Underground:**	0.000000
Federal Facility:	NO	**Underground CL I:**	0.000000
Cas No Compound ID:	0000117817	**Underground C II-V:**	0.000000
Classification:	TRI	**Landfills:**	0.000000
Primary SIC:	3069	**RCRA C Landfill:**	0.000000
Primary NAICS:	326299	**Other Landfills:**	0.000000
Metal:	NO	**Land Treatment:**	0.000000
Carcinogen:	YES	**Surface Impndmnt:**	0.000000
Fugitive Air:	2.000000	**RCRA Surface IM:**	0.000000
Stack Air:	46.000000	**Other Surface I:**	0.000000
Water:	0.000000	**Other Disposal:**	0.000000
Chemical:	Di(2-ethylhexyl) phthalate		
Industry Sector Code:	326		
Industry Sector:	Plastics and Rubber		
Parent Co Name:	ACE ELASTOMER INC		
On Site Release Total:	48.000000		
Off Site Release Total:	2385.000000		
Off Site Recycled Total:	0.000000		
Total Releases:	2433.000000		

One Time Release:

0.000000

Horizontal Datum:

NAD83

CAS No:

117-81-7

PFAS:

NO

PBT:

NO

2002 Details

TRI FD:	60608LSTMR2448W	***Underground:***	0.000000
Federal Facility:	NO	***Underground CL I:***	0.000000
Cas No Compound ID:	0000117817	***Underground C II-V:***	0.000000
Classification:	TRI	***Landfills:***	0.000000
Primary SIC:	3069	***RCRA C Landfill:***	0.000000
Primary NAICS:	326299	***Other Landfills:***	0.000000
Metal:	NO	***Land Treatment:***	0.000000
Carcinogen:	YES	***Surface Impndmnt:***	0.000000
Fugitive Air:	1.000000	***RCRA Surface IM:***	0.000000
Stack Air:	34.000000	***Other Surface I:***	0.000000
Water:	0.000000	***Other Disposal:***	0.000000
Chemical:	Di(2-ethylhexyl) phthalate		
Industry Sector Code:	326		
Industry Sector:	Plastics and Rubber		
Parent Co Name:	ACE ELASTOMER INC		
On Site Release Total:	35.000000		
Off Site Release Total:	1744.000000		
Off Site Recycled Total:	0.000000		
Total Releases:	1779.000000		

One Time Release:

Horizontal Datum:

NAD83

CAS No:

117-81-7

PFAS:

NO

PBT:

NO

TRI FD:	60608LSTMR2448W	***Underground:***	0.000000
Federal Facility:	NO	***Underground CL I:***	0.000000
Cas No Compound ID:	N982	***Underground C II-V:***	0.000000
Classification:	TRI	***Landfills:***	0.000000
Primary SIC:	3069	***RCRA C Landfill:***	0.000000
Primary NAICS:	326299	***Other Landfills:***	0.000000
Metal:	YES	***Land Treatment:***	0.000000
Carcinogen:	NO	***Surface Impndmnt:***	0.000000
Fugitive Air:	0.000000	***RCRA Surface IM:***	0.000000
Stack Air:	0.000000	***Other Surface I:***	0.000000
Water:	0.000000	***Other Disposal:***	0.000000
Chemical:	Zinc compounds		
Industry Sector Code:	326		
Industry Sector:	Plastics and Rubber		
Parent Co Name:	ACE ELASTOMER INC		
On Site Release Total:	0.000000		
Off Site Release Total:	535.000000		
Off Site Recycled Total:	0.000000		
Total Releases:	535.000000		
One Time Release:			

Horizontal Datum:

NAD83

CAS No:

N982

PFAS:

NO

PBT:

NO

2003 Details

TRI FD:	60608LSTMR2448W	***Underground:***	0.000000
Federal Facility:	NO	***Underground CL I:***	0.000000
Cas No Compound ID:	0000117817	***Underground C II-V:***	0.000000
Classification:	TRI	***Landfills:***	0.000000
Primary SIC:	3069	***RCRA C Landfill:***	0.000000
Primary NAICS:	326299	***Other Landfills:***	0.000000
Metal:	NO	***Land Treatment:***	0.000000
Carcinogen:	YES	***Surface Impndmnt:***	0.000000
Fugitive Air:	1.000000	***RCRA Surface IM:***	0.000000
Stack Air:	35.000000	***Other Surface I:***	0.000000

Water: 0.000000
Other Disposal: 0.000000
Chemical: Di(2-ethylhexyl) phthalate
Industry Sector Code: 326
Industry Sector: Plastics and Rubber
Parent Co Name: ACE ELASTOMER INC
On Site Release Total: 36.000000
Off Site Release Total: 1838.000000
Off Site Recycled Total: 0.000000
Total Releases: 1874.000000
One Time Release:

Horizontal Datum:

NAD83

CAS No:

117-81-7

PFAS:

NO

PBT:

NO

TRI FD: 60608LSTMR2448W
Federal Facility: NO
Cas No Compound ID: N982
Classification: TRI
Primary SIC: 3069
Primary NAICS: 326299
Metal: YES
Carcinogen: NO
Fugitive Air: 0.000000
Stack Air: 0.000000
Water: 0.000000
Chemical: Zinc compounds
Industry Sector Code: 326
Industry Sector: Plastics and Rubber
Parent Co Name: ACE ELASTOMER INC
On Site Release Total: 0.000000
Off Site Release Total: 541.000000
Off Site Recycled Total: 0.000000
Total Releases: 541.000000
One Time Release:

Underground: 0.000000
Underground CL I: 0.000000
Underground C II-V: 0.000000
Landfills: 0.000000
RCRA C Landfill: 0.000000
Other Landfills: 0.000000
Land Treatment: 0.000000
Surface Impndmnt: 0.000000
RCRA Surface IM: 0.000000
Other Surface I: 0.000000
Other Disposal: 0.000000

Horizontal Datum:

NAD83

CAS No:

N982

PFAS:

NO

PBT:

NO

2004 Details

TRI FD:	60608LSTMR2448W	***Underground:***	0.000000
Federal Facility:	NO	***Underground CL I:***	0.000000
Cas No Compound ID:	N982	***Underground C II-V:***	0.000000
Classification:	TRI	***Landfills:***	0.000000
Primary SIC:	3069	***RCRA C Landfill:***	0.000000
Primary NAICS:	326299	***Other Landfills:***	0.000000
Metal:	YES	***Land Treatment:***	0.000000
Carcinogen:	NO	***Surface Impndmnt:***	0.000000
Fugitive Air:	0.000000	***RCRA Surface IM:***	0.000000
Stack Air:	0.000000	***Other Surface I:***	0.000000
Water:	0.000000	***Other Disposal:***	0.000000
Chemical:	Zinc compounds		
Industry Sector Code:	326		
Industry Sector:	Plastics and Rubber		
Parent Co Name:	ACE ELASTOMER INC		
On Site Release Total:	0.000000		
Off Site Release Total:	625.000000		
Off Site Recycled Total:	0.000000		
Total Releases:	625.000000		
One Time Release:			

Horizontal Datum:

NAD83

CAS No:

N982

PFAS:

NO

PBT:

NO

TRI FD:	60608LSTMR2448W	***Underground:***	0.000000
Federal Facility:	NO	***Underground CL I:***	0.000000
Cas No Compound ID:	0000117817	***Underground C II-V:***	0.000000
Classification:	TRI	***Landfills:***	0.000000
Primary SIC:	3069	***RCRA C Landfill:***	0.000000

Primary NAICS:	326299	**Other Landfills:**	0.000000
Metal:	NO	**Land Treatment:**	0.000000
Carcinogen:	YES	**Surface Impndmnt:**	0.000000
Fugitive Air:	1.000000	**RCRA Surface IM:**	0.000000
Stack Air:	38.000000	**Other Surface I:**	0.000000
Water:	0.000000	**Other Disposal:**	0.000000
Chemical:	Di(2-ethylhexyl) phthalate		
Industry Sector Code:	326		
Industry Sector:	Plastics and Rubber		
Parent Co Name:	ACE ELASTOMER INC		
On Site Release Total:	39.000000		
Off Site Release Total:	2040.000000		
Off Site Recycled Total:	0.000000		
Total Releases:	2079.000000		
One Time Release:			

Horizontal Datum:

NAD83

CAS No:

117-81-7

PFAS:

NO

PBT:

NO

2005 Details

TRI FD:	60608LSTMR2448W	**Underground:**	0.000000
Federal Facility:	NO	**Underground CL I:**	0.000000
Cas No Compound ID:	0000117817	**Underground C II-V:**	0.000000
Classification:	TRI	**Landfills:**	0.000000
Primary SIC:	3069	**RCRA C Landfill:**	0.000000
Primary NAICS:	326299	**Other Landfills:**	0.000000
Metal:	NO	**Land Treatment:**	0.000000
Carcinogen:	YES	**Surface Impndmnt:**	0.000000
Fugitive Air:	1.000000	**RCRA Surface IM:**	0.000000
Stack Air:	29.000000	**Other Surface I:**	0.000000
Water:	0.000000	**Other Disposal:**	0.000000
Chemical:	Di(2-ethylhexyl) phthalate		
Industry Sector Code:	326		
Industry Sector:	Plastics and Rubber		
Parent Co Name:	ACE ELASTOMER INC		
On Site Release Total:	30.000000		
Off Site Release Total:	1579.000000		
Off Site Recycled Total:	0.000000		
Total Releases:	1609.000000		

One Time Release:

Horizontal Datum:

NAD83

CAS No:

117-81-7

PFAS:

NO

PBT:

NO

TRI FD:	60608LSTMR2448W	***Underground:***	0.000000
Federal Facility:	NO	***Underground CL I:***	0.000000
Cas No Compound ID:	N982	***Underground C II-V:***	0.000000
Classification:	TRI	***Landfills:***	0.000000
Primary SIC:	3069	***RCRA C Landfill:***	0.000000
Primary NAICS:	326299	***Other Landfills:***	0.000000
Metal:	YES	***Land Treatment:***	0.000000
Carcinogen:	NO	***Surface Impndmnt:***	0.000000
Fugitive Air:	0.000000	***RCRA Surface IM:***	0.000000
Stack Air:	13.000000	***Other Surface I:***	0.000000
Water:	0.000000	***Other Disposal:***	0.000000

Chemical:	Zinc compounds
Industry Sector Code:	326
Industry Sector:	Plastics and Rubber
Parent Co Name:	ACE ELASTOMER INC
On Site Release Total:	13.000000
Off Site Release Total:	618.000000
Off Site Recycled Total:	0.000000
Total Releases:	631.000000

One Time Release:

Horizontal Datum:

NAD83

CAS No:

N982

PFAS:

NO

PBT:

NO

2006 Details

TRI FD:	60608LSTMR2448W	***Underground:***	0.000000
Federal Facility:	NO	***Underground CL I:***	0.000000
Cas No Compound ID:	0000117817	***Underground C II-V:***	0.000000
Classification:	TRI	***Landfills:***	0.000000
Primary SIC:		***RCRA C Landfill:***	0.000000
Primary NAICS:	326299	***Other Landfills:***	0.000000
Metal:	NO	***Land Treatment:***	0.000000
Carcinogen:	YES	***Surface Impndmnt:***	0.000000
Fugitive Air:	1.000000	***RCRA Surface IM:***	0.000000
Stack Air:	33.000000	***Other Surface I:***	0.000000
Water:	0.000000	***Other Disposal:***	0.000000

Chemical: Di(2-ethylhexyl) phthalate
Industry Sector Code: 326
Industry Sector: Plastics and Rubber
Parent Co Name: ACE ELASTOMER INC
On Site Release Total: 34.000000
Off Site Release Total: 1774.000000
Off Site Recycled Total: 0.000000
Total Releases: 1808.000000
One Time Release:

Horizontal Datum:

NAD83

CAS No:

117-81-7

PFAS:

NO

PBT:

NO

TRI FD:	60608LSTMR2448W	***Underground:***	0.000000
Federal Facility:	NO	***Underground CL I:***	0.000000
Cas No Compound ID:	N982	***Underground C II-V:***	0.000000
Classification:	TRI	***Landfills:***	0.000000
Primary SIC:		***RCRA C Landfill:***	0.000000
Primary NAICS:	326299	***Other Landfills:***	0.000000
Metal:	YES	***Land Treatment:***	0.000000
Carcinogen:	NO	***Surface Impndmnt:***	0.000000
Fugitive Air:	0.000000	***RCRA Surface IM:***	0.000000
Stack Air:	13.000000	***Other Surface I:***	0.000000
Water:	0.000000	***Other Disposal:***	0.000000

Chemical: Zinc compounds
Industry Sector Code: 326
Industry Sector: Plastics and Rubber

Parent Co Name: ACE ELASTOMER INC
On Site Release Total: 13.000000
Off Site Release Total: 623.000000
Off Site Recycled Total: 0.000000
Total Releases: 636.000000
One Time Release:

Horizontal Datum:

NAD83

CAS No:

N982

PFAS:

NO

PBT:

NO

2007 Details

TRI FD: 60608LSTMR2448W
Federal Facility: NO
Cas No Compound ID: 0000117817
Classification: TRI
Primary SIC:
Primary NAICS: 326299
Metal: NO
Carcinogen: YES
Fugitive Air: 1.000000
Stack Air: 33.000000
Water: 0.000000
Chemical: Di(2-ethylhexyl) phthalate
Industry Sector Code: 326
Industry Sector: Plastics and Rubber
Parent Co Name: ACE ELASTOMER INC
On Site Release Total: 34.000000
Off Site Release Total: 2727.000000
Off Site Recycled Total: 0.000000
Total Releases: 2761.000000
One Time Release:

Underground: 0.000000
Underground CL I: 0.000000
Underground C II-V: 0.000000
Landfills: 0.000000
RCRA C Landfill: 0.000000
Other Landfills: 0.000000
Land Treatment: 0.000000
Surface Impndmnt: 0.000000
RCRA Surface IM: 0.000000
Other Surface I: 0.000000
Other Disposal: 0.000000

Horizontal Datum:

NAD83

CAS No:

117-81-7

PFAS:

NO

PBT:

NO

TRI FD:	60608LSTMR2448W	***Underground:***	0.000000
Federal Facility:	NO	***Underground CL I:***	0.000000
Cas No Compound ID:	N982	***Underground C II-V:***	0.000000
Classification:	TRI	***Landfills:***	0.000000
Primary SIC:		***RCRA C Landfill:***	0.000000
Primary NAICS:	326299	***Other Landfills:***	0.000000
Metal:	YES	***Land Treatment:***	0.000000
Carcinogen:	NO	***Surface Impndmnt:***	0.000000
Fugitive Air:	0.000000	***RCRA Surface IM:***	0.000000
Stack Air:	13.000000	***Other Surface I:***	0.000000
Water:	0.000000	***Other Disposal:***	0.000000

Chemical: Zinc compounds
Industry Sector Code: 326
Industry Sector: Plastics and Rubber
Parent Co Name: ACE ELASTOMER INC
On Site Release Total: 13.000000
Off Site Release Total: 614.000000
Off Site Recycled Total: 0.000000
Total Releases: 627.000000
One Time Release:

Horizontal Datum:

NAD83

CAS No:

N982

PFAS:

NO

PBT:

NO

2008 Details

TRI FD:	60608LSTMR2448W	***Underground:***	0.000000
Federal Facility:	NO	***Underground CL I:***	0.000000
Cas No Compound ID:	N982	***Underground C II-V:***	0.000000
Classification:	TRI	***Landfills:***	0.000000
Primary SIC:		***RCRA C Landfill:***	0.000000
Primary NAICS:	326299	***Other Landfills:***	0.000000
Metal:	YES	***Land Treatment:***	0.000000

Carcinogen:	NO	**Surface Impndmnt:**	0.000000
Fugitive Air:	0.000000	**RCRA Surface IM:**	0.000000
Stack Air:	12.000000	**Other Surface I:**	0.000000
Water:	0.000000	**Other Disposal:**	0.000000

Chemical: Zinc compounds
Industry Sector Code: 326
Industry Sector: Plastics and Rubber
Parent Co Name: ACE ELASTOMER INC
On Site Release Total: 12.000000
Off Site Release Total: 571.000000
Off Site Recycled Total: 0.000000
Total Releases: 583.000000
One Time Release:

Horizontal Datum:

NAD83

CAS No:

N982

PFAS:

NO

PBT:

NO

TRI FD:	60608LSTMR2448W	**Underground:**	0.000000
Federal Facility:	NO	**Underground CL I:**	0.000000
Cas No Compound ID:	0000117817	**Underground C II-V:**	0.000000
Classification:	TRI	**Landfills:**	0.000000
Primary SIC:		**RCRA C Landfill:**	0.000000
Primary NAICS:	326299	**Other Landfills:**	0.000000
Metal:	NO	**Land Treatment:**	0.000000
Carcinogen:	YES	**Surface Impndmnt:**	0.000000
Fugitive Air:	1.000000	**RCRA Surface IM:**	0.000000
Stack Air:	26.000000	**Other Surface I:**	0.000000
Water:	0.000000	**Other Disposal:**	0.000000

Chemical: Di(2-ethylhexyl) phthalate
Industry Sector Code: 326
Industry Sector: Plastics and Rubber
Parent Co Name: ACE ELASTOMER INC
On Site Release Total: 27.000000
Off Site Release Total: 2130.000000
Off Site Recycled Total: 0.000000
Total Releases: 2157.000000
One Time Release:

Horizontal Datum:

NAD83

CAS No:

117-81-7

PFAS:

NO

PBT:

NO

2009 Details

TRI FD:	60608LSTMR2448W	***Underground:***	0.000000
Federal Facility:	NO	***Underground CL I:***	0.000000
Cas No Compound ID:	N982	***Underground C II-V:***	0.000000
Classification:	TRI	***Landfills:***	0.000000
Primary SIC:		***RCRA C Landfill:***	0.000000
Primary NAICS:	326299	***Other Landfills:***	0.000000
Metal:	YES	***Land Treatment:***	0.000000
Carcinogen:	NO	***Surface Impndmnt:***	0.000000
Fugitive Air:	0.000000	***RCRA Surface IM:***	0.000000
Stack Air:	10.000000	***Other Surface I:***	0.000000
Water:	0.000000	***Other Disposal:***	0.000000
Chemical:	Zinc compounds		
Industry Sector Code:	326		
Industry Sector:	Plastics and Rubber		
Parent Co Name:	ACE ELASTOMER INC		
On Site Release Total:	10.000000		
Off Site Release Total:	463.000000		
Off Site Recycled Total:	0.000000		
Total Releases:	473.000000		
One Time Release:			

Horizontal Datum:

NAD83

CAS No:

N982

PFAS:

NO

PBT:

NO

TRI FD:	60608LSTMR2448W	***Underground:***	0.000000
Federal Facility:	NO	***Underground CL I:***	0.000000

Cas No Compound ID:	0000117817	**Underground C II-V:**	0.000000
Classification:	TRI	**Landfills:**	0.000000
Primary SIC:		**RCRA C Landfill:**	0.000000
Primary NAICS:	326299	**Other Landfills:**	0.000000
Metal:	NO	**Land Treatment:**	0.000000
Carcinogen:	YES	**Surface Impndmnt:**	0.000000
Fugitive Air:	1.000000	**RCRA Surface IM:**	0.000000
Stack Air:	31.000000	**Other Surface I:**	0.000000
Water:	0.000000	**Other Disposal:**	0.000000
Chemical:	Di(2-ethylhexyl) phthalate		
Industry Sector Code:	326		
Industry Sector:	Plastics and Rubber		
Parent Co Name:	ACE ELASTOMER INC		
On Site Release Total:	32.000000		
Off Site Release Total:	2000.000000		
Off Site Recycled Total:	0.000000		
Total Releases:	2032.000000		
One Time Release:			

Horizontal Datum:

NAD83

CAS No:

117-81-7

PFAS:

NO

PBT:

NO

2010 Details

TRI FD:	60608LSTMR2448W	**Underground:**	0.000000
Federal Facility:	NO	**Underground CL I:**	0.000000
Cas No Compound ID:	N982	**Underground C II-V:**	0.000000
Classification:	TRI	**Landfills:**	0.000000
Primary SIC:		**RCRA C Landfill:**	0.000000
Primary NAICS:	326299	**Other Landfills:**	0.000000
Metal:	YES	**Land Treatment:**	0.000000
Carcinogen:	NO	**Surface Impndmnt:**	0.000000
Fugitive Air:	1.000000	**RCRA Surface IM:**	0.000000
Stack Air:	11.000000	**Other Surface I:**	0.000000
Water:	0.000000	**Other Disposal:**	0.000000
Chemical:	Zinc compounds		
Industry Sector Code:	326		
Industry Sector:	Plastics and Rubber		
Parent Co Name:	ACE ELASTOMER INC		
On Site Release Total:	12.000000		

Off Site Release Total:	517.000000
Off Site Recycled Total:	0.000000
Total Releases:	529.000000
One Time Release:	

Horizontal Datum:

NAD83

CAS No:

N982

PFAS:

NO

PBT:

NO

TRI FD:	60608LSTMR2448W	***Underground:***	0.000000
Federal Facility:	NO	***Underground CL I:***	0.000000
Cas No Compound ID:	0000117817	***Underground C II-V:***	0.000000
Classification:	TRI	***Landfills:***	0.000000
Primary SIC:		***RCRA C Landfill:***	0.000000
Primary NAICS:	326299	***Other Landfills:***	0.000000
Metal:	NO	***Land Treatment:***	0.000000
Carcinogen:	YES	***Surface Impndmnt:***	0.000000
Fugitive Air:	1.000000	***RCRA Surface IM:***	0.000000
Stack Air:	42.000000	***Other Surface I:***	0.000000
Water:	0.000000	***Other Disposal:***	0.000000

Chemical:	Di(2-ethylhexyl) phthalate
Industry Sector Code:	326
Industry Sector:	Plastics and Rubber
Parent Co Name:	ACE ELASTOMER INC
On Site Release Total:	43.000000
Off Site Release Total:	2861.000000
Off Site Recycled Total:	0.000000
Total Releases:	2904.000000
One Time Release:	

Horizontal Datum:

NAD83

CAS No:

117-81-7

PFAS:

NO

PBT:

NO

2011 Details

TRI FD:	60608LSTMR2448W	***Underground:***	0.000000
Federal Facility:	NO	***Underground CL I:***	0.000000
Cas No Compound ID:	N982	***Underground C II-V:***	0.000000
Classification:	TRI	***Landfills:***	0.000000
Primary SIC:		***RCRA C Landfill:***	0.000000
Primary NAICS:	326299	***Other Landfills:***	0.000000
Metal:	YES	***Land Treatment:***	0.000000
Carcinogen:	NO	***Surface Impndmnt:***	0.000000
Fugitive Air:	0.840000	***RCRA Surface IM:***	0.000000
Stack Air:	11.000000	***Other Surface I:***	0.000000
Water:	0.000000	***Other Disposal:***	0.000000
Chemical:	Zinc compounds		
Industry Sector Code:	326		
Industry Sector:	Plastics and Rubber		
Parent Co Name:	ACE ELASTOMER INC		
On Site Release Total:	11.840000		
Off Site Release Total:	513.000000		
Off Site Recycled Total:	0.000000		
Total Releases:	524.840000		
One Time Release:			

Horizontal Datum:

NAD83

CAS No:

N982

PFAS:

NO

PBT:

NO

TRI FD:	60608LSTMR2448W	***Underground:***	0.000000
Federal Facility:	NO	***Underground CL I:***	0.000000
Cas No Compound ID:	0000117817	***Underground C II-V:***	0.000000
Classification:	TRI	***Landfills:***	0.000000
Primary SIC:		***RCRA C Landfill:***	0.000000
Primary NAICS:	326299	***Other Landfills:***	0.000000
Metal:	NO	***Land Treatment:***	0.000000
Carcinogen:	YES	***Surface Impndmnt:***	0.000000
Fugitive Air:	1.000000	***RCRA Surface IM:***	0.000000
Stack Air:	40.000000	***Other Surface I:***	0.000000
Water:	0.000000	***Other Disposal:***	0.000000
Chemical:	Di(2-ethylhexyl) phthalate		

Industry Sector Code: 326
Industry Sector: Plastics and Rubber
Parent Co Name: ACE ELASTOMER INC
On Site Release Total: 41.000000
Off Site Release Total: 2761.000000
Off Site Recycled Total: 0.000000
Total Releases: 2802.000000
One Time Release:

Horizontal Datum:

NAD83

CAS No:

117-81-7

PFAS:

NO

PBT:

NO

2012 Details

TRI FD: 60608LSTMR2448W
Federal Facility: NO
Cas No Compound ID: 0000117817
Classification: TRI
Primary SIC:
Primary NAICS: 326299
Metal: NO
Carcinogen: YES
Fugitive Air: 1.000000
Stack Air: 32.000000
Water: 0.000000

Underground: 0.000000
Underground CL I: 0.000000
Underground C II-V: 0.000000
Landfills: 0.000000
RCRA C Landfill: 0.000000
Other Landfills: 0.000000
Land Treatment: 0.000000
Surface Impndmnt: 0.000000
RCRA Surface IM: 0.000000
Other Surface I: 0.000000
Other Disposal: 0.000000

Chemical: Di(2-ethylhexyl) phthalate
Industry Sector Code: 326
Industry Sector: Plastics and Rubber
Parent Co Name: ACE ELASTOMER INC
On Site Release Total: 33.000000
Off Site Release Total: 2205.000000
Off Site Recycled Total: 0.000000
Total Releases: 2238.000000
One Time Release:

Horizontal Datum:

NAD83

CAS No:

117-81-7

PFAS:

NO

PBT:

NO

TRI FD:	60608LSTMR2448W	***Underground:***	0.000000
Federal Facility:	NO	***Underground CL I:***	0.000000
Cas No Compound ID:	N982	***Underground C II-V:***	0.000000
Classification:	TRI	***Landfills:***	0.000000
Primary SIC:		***RCRA C Landfill:***	0.000000
Primary NAICS:	326299	***Other Landfills:***	0.000000
Metal:	YES	***Land Treatment:***	0.000000
Carcinogen:	NO	***Surface Impndmnt:***	0.000000
Fugitive Air:	0.760000	***RCRA Surface IM:***	0.000000
Stack Air:	10.000000	***Other Surface I:***	0.000000
Water:	0.000000	***Other Disposal:***	0.000000

Chemical:	Zinc compounds
Industry Sector Code:	326
Industry Sector:	Plastics and Rubber
Parent Co Name:	ACE ELASTOMER INC
On Site Release Total:	10.760000
Off Site Release Total:	464.000000
Off Site Recycled Total:	0.000000
Total Releases:	474.760000
One Time Release:	

Horizontal Datum:

NAD83

CAS No:

N982

PFAS:

NO

PBT:

NO

2013 Details

TRI FD:	60608LSTMR2448W	***Underground:***	0.000000
Federal Facility:	NO	***Underground CL I:***	0.000000
Cas No Compound ID:	0000117817	***Underground C II-V:***	0.000000
Classification:	TRI	***Landfills:***	0.000000
Primary SIC:		***RCRA C Landfill:***	0.000000

Primary NAICS:	326299	**Other Landfills:**	0.000000
Metal:	NO	**Land Treatment:**	0.000000
Carcinogen:	YES	**Surface Impndmnt:**	0.000000
Fugitive Air:	1.000000	**RCRA Surface IM:**	0.000000
Stack Air:	32.000000	**Other Surface I:**	0.000000
Water:	0.000000	**Other Disposal:**	0.000000
Chemical:	Di(2-ethylhexyl) phthalate		
Industry Sector Code:	326		
Industry Sector:	Plastics and Rubber		
Parent Co Name:	ACE ELASTOMER INC		
On Site Release Total:	33.000000		
Off Site Release Total:	2194.000000		
Off Site Recycled Total:	0.000000		
Total Releases:	2227.000000		
One Time Release:			

Horizontal Datum:

NAD83

CAS No:

117-81-7

PFAS:

NO

PBT:

NO

TRI FD:	60608LSTMR2448W	**Underground:**	0.000000
Federal Facility:	NO	**Underground CL I:**	0.000000
Cas No Compound ID:	N982	**Underground C II-V:**	0.000000
Classification:	TRI	**Landfills:**	0.000000
Primary SIC:		**RCRA C Landfill:**	0.000000
Primary NAICS:	326299	**Other Landfills:**	0.000000
Metal:	YES	**Land Treatment:**	0.000000
Carcinogen:	NO	**Surface Impndmnt:**	0.000000
Fugitive Air:	0.840000	**RCRA Surface IM:**	0.000000
Stack Air:	11.000000	**Other Surface I:**	0.000000
Water:	0.000000	**Other Disposal:**	0.000000
Chemical:	Zinc compounds		
Industry Sector Code:	326		
Industry Sector:	Plastics and Rubber		
Parent Co Name:	ACE ELASTOMER INC		
On Site Release Total:	11.840000		
Off Site Release Total:	512.000000		
Off Site Recycled Total:	0.000000		
Total Releases:	523.840000		
One Time Release:			

Horizontal Datum:

NAD83

CAS No:

N982

PFAS:

NO

PBT:

NO

2014 Details

TRI FD:	60608LSTMR2448W	***Underground:***	0.000000
Federal Facility:	NO	***Underground CL I:***	0.000000
Cas No Compound ID:	0000117817	***Underground C II-V:***	0.000000
Classification:	TRI	***Landfills:***	0.000000
Primary SIC:		***RCRA C Landfill:***	0.000000
Primary NAICS:	326299	***Other Landfills:***	0.000000
Metal:	NO	***Land Treatment:***	0.000000
Carcinogen:	YES	***Surface Impndmnt:***	0.000000
Fugitive Air:	0.920000	***RCRA Surface IM:***	0.000000
Stack Air:	30.000000	***Other Surface I:***	0.000000
Water:	0.000000	***Other Disposal:***	0.000000
Chemical:	Di(2-ethylhexyl) phthalate		
Industry Sector Code:	326		
Industry Sector:	Plastics and Rubber		
Parent Co Name:	ACE ELASTOMER INC		
On Site Release Total:	30.920000		
Off Site Release Total:	2022.000000		
Off Site Recycled Total:	0.000000		
Total Releases:	2052.920000		
One Time Release:			

Horizontal Datum:

NAD83

CAS No:

117-81-7

PFAS:

NO

PBT:

NO

TRI FD:	60608LSTMR2448W	***Underground:***	0.000000

Federal Facility:	NO	**Underground CL I:**	0.000000
Cas No Compound ID:	N982	**Underground C II-V:**	0.000000
Classification:	TRI	**Landfills:**	0.000000
Primary SIC:		**RCRA C Landfill:**	0.000000
Primary NAICS:	326299	**Other Landfills:**	0.000000
Metal:	YES	**Land Treatment:**	0.000000
Carcinogen:	NO	**Surface Impndmnt:**	0.000000
Fugitive Air:	0.910000	**RCRA Surface IM:**	0.000000
Stack Air:	12.000000	**Other Surface I:**	0.000000
Water:	0.000000	**Other Disposal:**	0.000000

Chemical: Zinc compounds
Industry Sector Code: 326
Industry Sector: Plastics and Rubber
Parent Co Name: ACE ELASTOMER INC
On Site Release Total: 12.910000
Off Site Release Total: 556.000000
Off Site Recycled Total: 0.000000
Total Releases: 568.910000
One Time Release:

Horizontal Datum:

NAD83

CAS No:

N982

PFAS:

NO

PBT:

NO

2015 Details

TRI FD:	60608LSTMR2448W	**Underground:**	0.000000
Federal Facility:	NO	**Underground CL I:**	0.000000
Cas No Compound ID:	N982	**Underground C II-V:**	0.000000
Classification:	TRI	**Landfills:**	0.000000
Primary SIC:		**RCRA C Landfill:**	0.000000
Primary NAICS:	326299	**Other Landfills:**	0.000000
Metal:	YES	**Land Treatment:**	0.000000
Carcinogen:	NO	**Surface Impndmnt:**	0.000000
Fugitive Air:	1.050000	**RCRA Surface IM:**	0.000000
Stack Air:	14.000000	**Other Surface I:**	0.000000
Water:	0.000000	**Other Disposal:**	0.000000

Chemical: Zinc compounds
Industry Sector Code: 326
Industry Sector: Plastics and Rubber
Parent Co Name: ACE ELASTOMER INC

On Site Release Total: 15.050000
Off Site Release Total: 629.000000
Off Site Recycled Total: 0.000000
Total Releases: 644.050000
One Time Release:

Horizontal Datum:

NAD83

CAS No:

N982

PFAS:

NO

PBT:

NO

TRI FD: 60608LSTMR2448W
Federal Facility: NO
Cas No Compound ID: 0000117817
Classification: TRI
Primary SIC:
Primary NAICS: 326299
Metal: NO
Carcinogen: YES
Fugitive Air: 0.830000
Stack Air: 26.640000
Water: 0.000000

Underground: 0.000000
Underground CL I: 0.000000
Underground C II-V: 0.000000
Landfills: 0.000000
RCRA C Landfill: 0.000000
Other Landfills: 0.000000
Land Treatment: 0.000000
Surface Impndmnt: 0.000000
RCRA Surface IM: 0.000000
Other Surface I: 0.000000
Other Disposal: 0.000000

Chemical: Di(2-ethylhexyl) phthalate
Industry Sector Code: 326
Industry Sector: Plastics and Rubber
Parent Co Name: ACE ELASTOMER INC
On Site Release Total: 27.470000
Off Site Release Total: 1826.000000
Off Site Recycled Total: 0.000000
Total Releases: 1853.470000
One Time Release:

Horizontal Datum:

NAD83

CAS No:

117-81-7

PFAS:

NO

PBT:

NO

2016 Details

TRI FD:	60608LSTMR2448W	***Underground:***	0.000000
Federal Facility:	NO	***Underground CL I:***	0.000000
Cas No Compound ID:	0000117817	***Underground C II-V:***	0.000000
Classification:	TRI	***Landfills:***	0.000000
Primary SIC:		***RCRA C Landfill:***	0.000000
Primary NAICS:	326299	***Other Landfills:***	0.000000
Metal:	NO	***Land Treatment:***	0.000000
Carcinogen:	YES	***Surface Impndmnt:***	0.000000
Fugitive Air:	0.700000	***RCRA Surface IM:***	0.000000
Stack Air:	22.510000	***Other Surface I:***	0.000000
Water:	0.000000	***Other Disposal:***	0.000000
Chemical:	Di(2-ethylhexyl) phthalate		
Industry Sector Code:	326		
Industry Sector:	Plastics and Rubber		
Parent Co Name:	ACE ELASTOMER INC		
On Site Release Total:	23.210000		
Off Site Release Total:	1543.000000		
Off Site Recycled Total:	0.000000		
Total Releases:	1566.210000		
One Time Release:			

Horizontal Datum:

NAD83

CAS No:

117-81-7

PFAS:

NO

PBT:

NO

TRI FD:	60608LSTMR2448W	***Underground:***	0.000000
Federal Facility:	NO	***Underground CL I:***	0.000000
Cas No Compound ID:	N982	***Underground C II-V:***	0.000000
Classification:	TRI	***Landfills:***	0.000000
Primary SIC:		***RCRA C Landfill:***	0.000000
Primary NAICS:	326299	***Other Landfills:***	0.000000
Metal:	YES	***Land Treatment:***	0.000000
Carcinogen:	NO	***Surface Impndmnt:***	0.000000
Fugitive Air:	0.780000	***RCRA Surface IM:***	0.000000
Stack Air:	10.000000	***Other Surface I:***	0.000000
Water:	0.000000	***Other Disposal:***	0.000000

Chemical: Zinc compounds
Industry Sector Code: 326
Industry Sector: Plastics and Rubber
Parent Co Name: ACE ELASTOMER INC
On Site Release Total: 10.780000
Off Site Release Total: 408.000000
Off Site Recycled Total: 0.000000
Total Releases: 418.780000
One Time Release:

Horizontal Datum:

NAD83

CAS No:

N982

PFAS:

NO

PBT:

NO

2017 Details

TRI FD: 60608LSTMR2448W
Federal Facility: NO
Cas No Compound ID: N982
Classification: TRI
Primary SIC:
Primary NAICS: 326299
Metal: YES
Carcinogen: NO
Fugitive Air: 0.840000
Stack Air: 11.000000
Water: 0.000000

Underground: 0.000000
Underground CL I: 0.000000
Underground C II-V: 0.000000
Landfills: 0.000000
RCRA C Landfill: 0.000000
Other Landfills: 0.000000
Land Treatment: 0.000000
Surface Impndmnt: 0.000000
RCRA Surface IM: 0.000000
Other Surface I: 0.000000
Other Disposal: 0.000000

Chemical: Zinc compounds
Industry Sector Code: 326
Industry Sector: Plastics and Rubber
Parent Co Name: ACE ELASTOMER INC
On Site Release Total: 11.840000
Off Site Release Total: 438.000000
Off Site Recycled Total: 0.000000
Total Releases: 449.840000
One Time Release:

Horizontal Datum:

NAD83

CAS No:

N982

PFAS:

NO

PBT:

NO

TRI FD:	60608LSTMR2448W	***Underground:***	0.000000
Federal Facility:	NO	***Underground CL I:***	0.000000
Cas No Compound ID:	0000117817	***Underground C II-V:***	0.000000
Classification:	TRI	***Landfills:***	0.000000
Primary SIC:		***RCRA C Landfill:***	0.000000
Primary NAICS:	326299	***Other Landfills:***	0.000000
Metal:	NO	***Land Treatment:***	0.000000
Carcinogen:	YES	***Surface Impndmnt:***	0.000000
Fugitive Air:	0.770000	***RCRA Surface IM:***	0.000000
Stack Air:	24.850000	***Other Surface I:***	0.000000
Water:	0.000000	***Other Disposal:***	0.000000
Chemical:	Di(2-ethylhexyl) phthalate		
Industry Sector Code:	326		
Industry Sector:	Plastics and Rubber		
Parent Co Name:	ACE ELASTOMER INC		
On Site Release Total:	25.620000		
Off Site Release Total:	1533.000000		
Off Site Recycled Total:	0.000000		
Total Releases:	1558.620000		
One Time Release:			

Horizontal Datum:

NAD83

CAS No:

117-81-7

PFAS:

NO

PBT:

NO

2018 Details

TRI FD:	60608LSTMR2448W	***Underground:***	0.000000
Federal Facility:	NO	***Underground CL I:***	0.000000
Cas No Compound ID:	N982	***Underground C II-V:***	0.000000
Classification:	TRI	***Landfills:***	0.000000

Primary SIC:		**RCRA C Landfill:**	0.000000
Primary NAICS:	326299	**Other Landfills:**	0.000000
Metal:	YES	**Land Treatment:**	0.000000
Carcinogen:	NO	**Surface Impndmnt:**	0.000000
Fugitive Air:	0.700000	**RCRA Surface IM:**	0.000000
Stack Air:	8.430000	**Other Surface I:**	0.000000
Water:	0.000000	**Other Disposal:**	0.000000
Chemical:	Zinc compounds		
Industry Sector Code:	326		
Industry Sector:	Plastics and Rubber		
Parent Co Name:	ACE ELASTOMER INC		
On Site Release Total:	9.130000		
Off Site Release Total:	367.000000		
Off Site Recycled Total:	0.000000		
Total Releases:	376.130000		
One Time Release:			

Horizontal Datum:

NAD83

CAS No:

N982

PFAS:

NO

PBT:

NO

TRI FD:	60608LSTMR2448W	**Underground:**	0.000000
Federal Facility:	NO	**Underground CL I:**	0.000000
Cas No Compound ID:	0000117817	**Underground C II-V:**	0.000000
Classification:	TRI	**Landfills:**	0.000000
Primary SIC:		**RCRA C Landfill:**	0.000000
Primary NAICS:	326299	**Other Landfills:**	0.000000
Metal:	NO	**Land Treatment:**	0.000000
Carcinogen:	YES	**Surface Impndmnt:**	0.000000
Fugitive Air:	0.880000	**RCRA Surface IM:**	0.000000
Stack Air:	28.430000	**Other Surface I:**	0.000000
Water:	0.000000	**Other Disposal:**	0.000000
Chemical:	Di(2-ethylhexyl) phthalate		
Industry Sector Code:	326		
Industry Sector:	Plastics and Rubber		
Parent Co Name:	ACE ELASTOMER INC		
On Site Release Total:	29.310000		
Off Site Release Total:	1900.000000		
Off Site Recycled Total:	0.000000		
Total Releases:	1929.310000		
One Time Release:			

Horizontal Datum:

NAD83

CAS No:

117-81-7

PFAS:

NO

PBT:

NO

2019 Details

TRI FD:	60608LSTMR2448W	***Underground:***	0.000000
Federal Facility:	NO	***Underground CL I:***	0.000000
Cas No Compound ID:	N982	***Underground C II-V:***	0.000000
Classification:	TRI	***Landfills:***	0.000000
Primary SIC:		***RCRA C Landfill:***	0.000000
Primary NAICS:	326299	***Other Landfills:***	0.000000
Metal:	YES	***Land Treatment:***	0.000000
Carcinogen:	NO	***Surface Impndmnt:***	0.000000
Fugitive Air:	0.700000	***RCRA Surface IM:***	0.000000
Stack Air:	8.480000	***Other Surface I:***	0.000000
Water:	0.000000	***Other Disposal:***	0.000000

Chemical:	Zinc compounds
Industry Sector Code:	326
Industry Sector:	Plastics and Rubber
Parent Co Name:	ACE ELASTOMER INC
On Site Release Total:	9.180000
Off Site Release Total:	432.000000
Off Site Recycled Total:	0.000000
Total Releases:	441.180000
One Time Release:	

Horizontal Datum:

NAD83

CAS No:

N982

PFAS:

NO

PBT:

NO

TRI FD:	60608LSTMR2448W	**Underground:**	0.000000
Federal Facility:	NO	**Underground CL I:**	0.000000
Cas No Compound ID:	0000117817	**Underground C II-V:**	0.000000
Classification:	TRI	**Landfills:**	0.000000
Primary SIC:		**RCRA C Landfill:**	0.000000
Primary NAICS:	326299	**Other Landfills:**	0.000000
Metal:	NO	**Land Treatment:**	0.000000
Carcinogen:	YES	**Surface Impndmnt:**	0.000000
Fugitive Air:	0.700000	**RCRA Surface IM:**	0.000000
Stack Air:	22.690000	**Other Surface I:**	0.000000
Water:	0.000000	**Other Disposal:**	0.000000
Chemical:	Di(2-ethylhexyl) phthalate		
Industry Sector Code:	326		
Industry Sector:	Plastics and Rubber		
Parent Co Name:	ACE ELASTOMER INC		
On Site Release Total:	23.390000		
Off Site Release Total:	0.000000		
Off Site Recycled Total:	0.000000		
Total Releases:	23.390000		
One Time Release:			

Horizontal Datum:

NAD83

CAS No:

117-81-7

PFAS:

NO

PBT:

NO

2020 Details

TRI FD:	60608LSTMR2448W	**Underground:**	0.000000
Federal Facility:	NO	**Underground CL I:**	0.000000
Cas No Compound ID:	N982	**Underground C II-V:**	0.000000
Classification:	TRI	**Landfills:**	0.000000
Primary SIC:		**RCRA C Landfill:**	0.000000
Primary NAICS:	326299	**Other Landfills:**	0.000000
Metal:	YES	**Land Treatment:**	0.000000
Carcinogen:	NO	**Surface Impndmnt:**	0.000000
Fugitive Air:	0.000000	**RCRA Surface IM:**	0.000000
Stack Air:	0.000000	**Other Surface I:**	0.000000
Water:	0.000000	**Other Disposal:**	0.000000
Chemical:	Zinc compounds		
Industry Sector Code:	326		
Industry Sector:	Plastics and Rubber		

Parent Co Name: ACE ELASTOMER INC
On Site Release Total: 0.000000
Off Site Release Total: 250.000000
Off Site Recycled Total: 0.000000
Total Releases: 250.000000
One Time Release:

Horizontal Datum:

NAD83

CAS No:

N982

PFAS:

NO

PBT:

NO

TRI FD: 60608LSTMR2448W
Federal Facility: NO
Cas No Compound ID: 0000117817
Classification: TRI
Primary SIC:
Primary NAICS: 326299
Metal: NO
Carcinogen: YES
Fugitive Air: 0.000000
Stack Air: 0.000000
Water: 0.000000

Underground: 0.000000
Underground CL I: 0.000000
Underground C II-V: 0.000000
Landfills: 0.000000
RCRA C Landfill: 0.000000
Other Landfills: 0.000000
Land Treatment: 0.000000
Surface Impndmnt: 0.000000
RCRA Surface IM: 0.000000
Other Surface I: 0.000000
Other Disposal: 0.000000

Chemical: Di(2-ethylhexyl) phthalate
Industry Sector Code: 326
Industry Sector: Plastics and Rubber
Parent Co Name: ACE ELASTOMER INC
On Site Release Total: 0.000000
Off Site Release Total: 0.000000
Off Site Recycled Total: 0.000000
Total Releases: 0.000000
One Time Release:

Horizontal Datum:

NAD83

CAS No:

117-81-7

PFAS:

NO

PBT:

NO

2021 Details

TRI FD:	60608LSTMR2448W	***Underground:***	0.000000
Federal Facility:	NO	***Underground CL I:***	0.000000
Cas No Compound ID:	N982	***Underground C II-V:***	0.000000
Classification:	TRI	***Landfills:***	0.000000
Primary SIC:		***RCRA C Landfill:***	0.000000
Primary NAICS:	326299	***Other Landfills:***	0.000000
Metal:	YES	***Land Treatment:***	0.000000
Carcinogen:	NO	***Surface Impndmnt:***	0.000000
Fugitive Air:	0.000000	***RCRA Surface IM:***	0.000000
Stack Air:	0.000000	***Other Surface I:***	0.000000
Water:	0.000000	***Other Disposal:***	0.000000
Chemical:	Zinc compounds		
Industry Sector Code:	326		
Industry Sector:	Plastics and Rubber		
Parent Co Name:	ACE ELASTOMER INC		
On Site Release Total:	0.000000		
Off Site Release Total:	250.000000		
Off Site Recycled Total:	0.000000		
Total Releases:	250.000000		
One Time Release:			

Horizontal Datum:

NAD83

CAS No:

N982

PFAS:

NO

PBT:

NO

TRI FD:	60608LSTMR2448W	***Underground:***	0.000000
Federal Facility:	NO	***Underground CL I:***	0.000000
Cas No Compound ID:	0000117817	***Underground C II-V:***	0.000000
Classification:	TRI	***Landfills:***	0.000000
Primary SIC:		***RCRA C Landfill:***	0.000000
Primary NAICS:	326299	***Other Landfills:***	0.000000
Metal:	NO	***Land Treatment:***	0.000000
Carcinogen:	YES	***Surface Impndmnt:***	0.000000
Fugitive Air:	0.000000	***RCRA Surface IM:***	0.000000
Stack Air:	0.000000	***Other Surface I:***	0.000000

Water: 0.000000
Other Disposal: 0.000000
Chemical: Di(2-ethylhexyl) phthalate
Industry Sector Code: 326
Industry Sector: Plastics and Rubber
Parent Co Name: ACE ELASTOMER INC
On Site Release Total: 0.000000
Off Site Release Total: 0.000000
Off Site Recycled Total: 0.000000
Total Releases: 0.000000
One Time Release:

Horizontal Datum:

NAD83

CAS No:

117-81-7

PFAS:

NO

PBT:

NO

2022 Details

TRI FD: 60608LSTMR2448W
Federal Facility: NO
Cas No Compound ID: N982
Classification: TRI
Primary SIC:
Primary NAICS: 326299
Metal: YES
Carcinogen: NO
Fugitive Air: 0.000000
Stack Air: 0.000000
Water: 0.000000
Underground: 0.000000
Underground CL I: 0.000000
Underground C II-V: 0.000000
Landfills: 0.000000
RCRA C Landfill: 0.000000
Other Landfills: 0.000000
Land Treatment: 0.000000
Surface Impndmnt: 0.000000
RCRA Surface IM: 0.000000
Other Surface I: 0.000000
Other Disposal: 0.000000
6 2 Total Transfer: 0.000000
Chemical: Zinc compounds
Industry Sector Code: 326
Industry Sector: Plastics and Rubber
Parent Co Name: ACE ELASTOMER INC
On Site Release Total: 0.000000
Off Site Release Total: 0.000000
Off Site Recycled Total: 0.000000
Total Releases: 0.000000
Cas No:

N982

PFAS:

NO

PBT:

NO

One Time Release:

0.000000

Horizontal Datum:

NAD83

2022 Details

TRI FD:	60608LSTMR2448W	***Underground:***	0.000000
Federal Facility:	NO	***Underground CL I:***	0.000000
Cas No Compound ID:	0000117817	***Underground C II-V:***	0.000000
Classification:	TRI	***Landfills:***	0.000000
Primary SIC:		***RCRA C Landfill:***	0.000000
Primary NAICS:	326299	***Other Landfills:***	0.000000
Metal:	NO	***Land Treatment:***	0.000000
Carcinogen:	YES	***Surface Impndmnt:***	0.000000
Fugitive Air:	0.000000	***RCRA Surface IM:***	0.000000
Stack Air:	0.000000	***Other Surface I:***	0.000000
Water:	0.000000	***Other Disposal:***	0.000000
6 2 Total Transfer:	0.000000		
Chemical:	Di(2-ethylhexyl) phthalate		
Industry Sector Code:	326		
Industry Sector:	Plastics and Rubber		
Parent Co Name:	ACE ELASTOMER INC		
On Site Release Total:	0.000000		
Off Site Release Total:	0.000000		
Off Site Recycled Total:	0.000000		
Total Releases:	0.000000		

Cas No:

117-81-7

PFAS:

NO

PBT:

NO

One Time Release:

0.000000

Horizontal Datum:

NAD83

Map Key	Number of Records	Direction	Distance (mi/ft)	Elev/Diff (ft)	Site	DB
110	12 of 13	WSW	0.24 / 1,254.73	599.46 / 3	ROTATION DYNAMICS CORP 2448 W 24TH ST CHICAGO IL 60608	AFS

Afs ID:	1703102957	**Fed Reportable:**	No
Plant ID:	946071	**Current Hpv:**	
Epa Region:	05	**Loc Contrl Region:**	
Plant County:	Cook	**Afs Gov Fac Code:**	0
State No:	17	**Operating Status:**	O
Primary Sic Code:	3069	**Epa Class Code:**	B
Secondary Sic Code:		**Epa Complian Stat:**	C
Naics Code:	326299	**State Comp Status:**	C

Afs Gov Facility Des: PRIVATELY OWNED/OPERATED
Operating Status Def: Operating
Epa Classification Des: Potential uncontrolled emissions <100 tons/year
Epa Compliance Status: In Compliance With Procedural Requirements
State Compliance Status: In Compliance With Procedural Requirements

Actions

Plant ID:	946071	**National Actn Type:**	FS
Anu1:	2	**All Air Prog Codes:**	0
Date Achieved:	20060719	**Result Code:**	
Penalty Amount:	0	**Pollutant Code:**	
Record Updated Dt:	20061205	**Violating Poll Cds:**	
Creation Date:	20061205	**Violation Type Cds:**	
Key Action No:			
Regional Data Element:			

National Action Desc: STATE CONDUCTED FCE/ON-SITE
All Air Program Def: 0-SIP Source
Result Def:
Pollutant Def:
All Violating Poll Def:
All Violation Type Def:

Actions

Plant ID:	946071	**National Actn Type:**	FS
Anu1:	1	**All Air Prog Codes:**	0
Date Achieved:	20050907	**Result Code:**	
Penalty Amount:	0	**Pollutant Code:**	
Record Updated Dt:	20051026	**Violating Poll Cds:**	CO,NO2,PM10
Creation Date:		**Violation Type Cds:**	
Key Action No:			
Regional Data Element:			

National Action Desc: STATE CONDUCTED FCE/ON-SITE
All Air Program Def: 0-SIP Source
Result Def:

Pollutant Def:
All Violating Poll Def:
All Violation Type Def:

Actions

Plant ID:	946071	***National Actn Type:***	FS
Anu1:	3	***All Air Prog Codes:***	0
Date Achieved:	20060819	***Result Code:***	
Penalty Amount:	0	***Pollutant Code:***	
Record Updated Dt:	20061205	***Violating Poll Cds:***	
Creation Date:	20061205	***Violation Type Cds:***	

Key Action No:
Regional Data Element:
National Action Desc: STATE CONDUCTED FCE/ON-SITE
All Air Program Def: 0-SIP Source
Result Def:
Pollutant Def:
All Violating Poll Def:
All Violation Type Def:

Historical Compliance - Air Program Level

Air Program Code: 0
Air Program Code Ref: SIP Source
Historical Compliance Date: 1101, 1102, 1103, 1104, 1201, 1202, 1203, 1204, 1301, 1302, 1303, 1304, 1401, 1402, 1403
Historical Compliance Status: C
Historical Compliance Stat Ref: In Compliance With Procedural Requirements

Historical Compliance - Air Program Level

Air Program Code: 0
Air Program Code Ref: SIP Source
Historical Compliance Date: 0604, 0701, 0702, 0703, 0704, 0801, 0802, 0803, 0804, 0901, 0902, 0903, 0904, 1001, 1002, 1003, 1004
Historical Compliance Status: 0
Historical Compliance Stat Ref: Unknown Compliance Status

Air Program

Plant ID:	946071	***Poll Classificatn:***	B
Air Program Code:	0	***Poll Compli Status:***	C
Air Program Status:	O	***Epa Class Code:***	B
Pollutant Code:	SO2	***Epa Compli Status:***	C

Chemical Abstract Service Nmbr:
Air Program Code Subparts:
Air Program Code Ref: SIP Source
Epa Classification Code Ref: Potential uncontrolled emissions <100 tons/year
Epa Compliance Status Ref: In Compliance With Procedural Requirements

Pollutant Code Ref:
Pollutant Classification Ref: Potential uncontrolled emissions <100 tons/year
Pollutant Complian Status Ref: In Compliance With Procedural Requirements

Air Program

Plant ID: 946071
Air Program Code: 0
Air Program Status: O
Pollutant Code: CO
Chemical Abstract Service Nmbr:
Air Program Code Subparts:
Poll Classificatn: B
Poll Compli Status: C
Epa Class Code: B
Epa Compli Status: C
Air Program Code Ref: SIP Source
Epa Classification Code Ref: Potential uncontrolled emissions <100 tons/year
Epa Compliance Status Ref: In Compliance With Procedural Requirements
Pollutant Code Ref:
Pollutant Classification Ref: Potential uncontrolled emissions <100 tons/year
Pollutant Complian Status Ref: In Compliance With Procedural Requirements

Air Program

Plant ID: 946071
Air Program Code: 0
Air Program Status: O
Pollutant Code: FACIL
Chemical Abstract Service Nmbr:
Air Program Code Subparts:
Poll Classificatn: C
Poll Compli Status: C
Epa Class Code: B
Epa Compli Status: C
Air Program Code Ref: SIP Source
Epa Classification Code Ref: Potential uncontrolled emissions <100 tons/year
Epa Compliance Status Ref: In Compliance With Procedural Requirements
Pollutant Code Ref:
Pollutant Classification Ref: Class is unknown.
Pollutant Complian Status Ref: In Compliance With Procedural Requirements

Air Program

Plant ID: 946071
Air Program Code: 0
Air Program Status: O
Pollutant Code: VOC
Chemical Abstract Service Nmbr:
Air Program Code Subparts:
Poll Classificatn: B
Poll Compli Status: C
Epa Class Code: B
Epa Compli Status: C
Air Program Code Ref: SIP Source
Epa Classification Code Ref: Potential uncontrolled emissions <100 tons/year
Epa Compliance Status Ref: In Compliance With Procedural Requirements
Pollutant Code Ref:
Pollutant Classification Ref: Potential uncontrolled emissions <100 tons/year
Pollutant Complian Status Ref: In Compliance With Procedural Requirements

Air Program

Plant ID:	946071	***Poll Classificatn:***	B
Air Program Code:	0	***Poll Compli Status:***	C
Air Program Status:	O	***Epa Class Code:***	B
Pollutant Code:	PM2.5	***Epa Compli Status:***	C
Chemical Abstract Service Nmbr:			
Air Program Code Subparts:			
Air Program Code Ref:	SIP Source		
Epa Classification Code Ref:	Potential uncontrolled emissions <100 tons/year		
Epa Compliance Status Ref:	In Compliance With Procedural Requirements		
Pollutant Code Ref:			
Pollutant Classification Ref:	Potential uncontrolled emissions <100 tons/year		
Pollutant Complian Status Ref:	In Compliance With Procedural Requirements		

Air Program

Plant ID:	946071	***Poll Classificatn:***	B
Air Program Code:	0	***Poll Compli Status:***	C
Air Program Status:	O	***Epa Class Code:***	B
Pollutant Code:	NO2	***Epa Compli Status:***	C
Chemical Abstract Service Nmbr:			
Air Program Code Subparts:			
Air Program Code Ref:	SIP Source		
Epa Classification Code Ref:	Potential uncontrolled emissions <100 tons/year		
Epa Compliance Status Ref:	In Compliance With Procedural Requirements		
Pollutant Code Ref:			
Pollutant Classification Ref:	Potential uncontrolled emissions <100 tons/year		
Pollutant Complian Status Ref:	In Compliance With Procedural Requirements		

Air Program

Plant ID:	946071	***Poll Classificatn:***	B
Air Program Code:	0	***Poll Compli Status:***	C
Air Program Status:	O	***Epa Class Code:***	B
Pollutant Code:	PM10	***Epa Compli Status:***	C
Chemical Abstract Service Nmbr:			
Air Program Code Subparts:			
Air Program Code Ref:	SIP Source		
Epa Classification Code Ref:	Potential uncontrolled emissions <100 tons/year		
Epa Compliance Status Ref:	In Compliance With Procedural Requirements		
Pollutant Code Ref:	Particulate Matter < 10 Um		
Pollutant Classification Ref:	Potential uncontrolled emissions <100 tons/year		
Pollutant Complian Status Ref:	In Compliance With Procedural Requirements		

Map Key	Number of Records	Direction	Distance (mi/ft)	Elev/Diff (ft)	Site	DB
110	*13 of 13*	*WSW*	*0.24 / 1,254.73*	*599.46 / 3*	*Ace Midwest 2448 West 24th Street*	*TIER 2*

Facility County: Cook
Report Year(s): 2022, 2021, 2020

Tier II Details

Report Year: 2022
LEPC: City of Chicago
Facility Phone: 7732544039
Facility Fax: 7089279789
Facility Latitude: 41.8484
Facility Longitude: -87.6869
Corporate Name: Ace Elastomer
Fire Dept: Chicago Fire Department
Chemical Name: ACRYLONITRILE-BUTADIENE COPOLYMER (NITRILE RUBBER)
Chem Health Haz: Fire, Delayed,
Owner: Ace Elastomer
Owner Street: 320 Bryant Blvd
Owner City: Rock Hill
Owner State: SC
Owner Zip Code: 29732
Owner Phone: 8033247979
Mailing Name: Ace Elastomer
Mailing Street: 320 Bryant Blvd
Mailing City: Rock Hill
Mailing State: SC
Mailing Zip Code: 29732
Chemical CAS No: 9003183
Chemical EHS: No
Chemical Contents: Pure, Solid,
Max Daily Amt(lbs): 100,000-499,999
Avg Daily Amt(lbs): 100,000-499,999

Report Year: 2022
LEPC: City of Chicago
Facility Phone: 7732544039
Facility Fax: 7089279789
Facility Latitude: 41.8484
Facility Longitude: -87.6869
Corporate Name: Ace Elastomer
Fire Dept: Chicago Fire Department
Chemical Name: Natural Rubber
Chem Health Haz:
Owner: Ace Elastomer
Owner Street: 320 Bryant Blvd
Owner City: Rock Hill
Owner State: SC
Owner Zip Code: 29732
Owner Phone: 8033247979
Mailing Name: Ace Elastomer
Mailing Street: 320 Bryant Blvd
Mailing City: Rock Hill
Mailing State: SC
Mailing Zip Code: 29732
Chemical CAS No: 9006046
Chemical EHS: No
Chemical Contents: Pure, Solid,
Max Daily Amt(lbs): 100,000-499,999
Avg Daily Amt(lbs): 75,000-99,999

Report Year: 2021
LEPC: City of Chicago
Facility Phone: 7732544039
Facility Fax: 7089279789
Facility Latitude: 41.8484
Facility Longitude: -87.6869
Corporate Name: Ace Elastomer
Fire Dept: Chicago Fire Department
Chemical Name: Natural Rubber
Chem Health Haz:
Owner: Ace Elastomer
Owner Street: 320 Bryant Blvd
Owner City: Rock Hill
Owner State: SC
Owner Zip Code: 29732
Owner Phone: 8033247979
Mailing Name: Ace Elastomer
Mailing Street: 320 Bryant Blvd
Mailing City: Rock Hill
Mailing State: SC
Mailing Zip Code: 29732
Chemical CAS No: 9006046
Chemical EHS: No
Chemical Contents: Pure, Solid,
Max Daily Amt(lbs): 100,000-499,999
Avg Daily Amt(lbs): 75,000-99,999

Report Year: 2020
LEPC: City of Chicago
Facility Phone: 7732544039
Facility Fax: 7089279789
Facility Latitude: 41.8484
Facility Longitude: -87.6869
Corporate Name: Ace Elastomer
Fire Dept: Chicago Fire Department
Chemical Name: Styrene Butadiene Rubber
Chem Health Haz: Immediate,
Owner: Ace Elastomer
Owner Street: 320 Bryant Blvd
Owner City: Rock Hill
Owner State: SC
Owner Zip Code: 29732
Owner Phone: 8033247979
Mailing Name: Ace Elastomer
Mailing Street: 320 Bryant Blvd
Mailing City: Rock Hill
Mailing State: SC
Mailing Zip Code: 29732
Chemical CAS No: 9003558
Chemical EHS: No
Chemical Contents: Pure, Solid,
Max Daily Amt(lbs): 25,000-49,999
Avg Daily Amt(lbs): 25,000-49,999

Report Year: 2020
LEPC: City of Chicago
Facility Phone: 7732544039
Facility Fax: 7089279789
Facility Latitude: 41.8484
Facility Longitude: -87.6869
Chemical CAS No: 9006046
Chemical EHS: No
Chemical Contents: Pure, Solid,
Max Daily Amt(lbs): 50,000-74,999
Avg Daily Amt(lbs): 50,000-74,999

Corporate Name:	Ace Elastomer
Fire Dept:	Chicago Fire Department
Chemical Name:	Natural Rubber
Chem Health Haz:	
Owner:	Ace Elastomer
Owner Street:	320 Bryant Blvd
Owner City:	Rock Hill
Owner State:	SC
Owner Zip Code:	29732
Owner Phone:	8033247979
Mailing Name:	Ace Elastomer
Mailing Street:	320 Bryant Blvd
Mailing City:	Rock Hill
Mailing State:	SC
Mailing Zip Code:	29732

Report Year:	2020	**Chemical CAS No:**	112926008
LEPC:	City of Chicago	**Chemical EHS:**	No
Facility Phone:	7732544039	**Chemical Contents:**	Pure, Solid,
Facility Fax:	7089279789	**Max Daily Amt(lbs):**	10,000-24,999
Facility Latitude:	41.8484	**Avg Daily Amt(lbs):**	1,000-4,999
Facility Longitude:	-87.6869		

Corporate Name:	Ace Elastomer
Fire Dept:	Chicago Fire Department
Chemical Name:	HYDRATED AMORPHOUS SILICA
Chem Health Haz:	Delayed,
Owner:	Ace Elastomer
Owner Street:	320 Bryant Blvd
Owner City:	Rock Hill
Owner State:	SC
Owner Zip Code:	29732
Owner Phone:	8033247979
Mailing Name:	Ace Elastomer
Mailing Street:	320 Bryant Blvd
Mailing City:	Rock Hill
Mailing State:	SC
Mailing Zip Code:	29732

Report Year:	2021	**Chemical CAS No:**	28553120
LEPC:	City of Chicago	**Chemical EHS:**	No
Facility Phone:	7732544039	**Chemical Contents:**	Pure, Liquid,
Facility Fax:	7089279789	**Max Daily Amt(lbs):**	10,000-24,999
Facility Latitude:	41.8484	**Avg Daily Amt(lbs):**	5,000-9,999
Facility Longitude:	-87.6869		

Corporate Name:	Ace Elastomer
Fire Dept:	Chicago Fire Department
Chemical Name:	DIISONONYL PHTHALATE
Chem Health Haz:	Immediate, Delayed,
Owner:	Ace Elastomer
Owner Street:	320 Bryant Blvd
Owner City:	Rock Hill

Owner State:	SC
Owner Zip Code:	29732
Owner Phone:	8033247979
Mailing Name:	Ace Elastomer
Mailing Street:	320 Bryant Blvd
Mailing City:	Rock Hill
Mailing State:	SC
Mailing Zip Code:	29732

Report Year:	2020	**Chemical CAS No:**	28553120
LEPC:	City of Chicago	**Chemical EHS:**	No
Facility Phone:	7732544039	**Chemical Contents:**	Pure, Liquid,
Facility Fax:	7089279789	**Max Daily Amt(lbs):**	10,000-24,999
Facility Latitude:	41.8484	**Avg Daily Amt(lbs):**	10,000-24,999
Facility Longitude:	-87.6869		
Corporate Name:	Ace Elastomer		
Fire Dept:	Chicago Fire Department		
Chemical Name:	DIISONONYL PHTHALATE		
Chem Health Haz:	Immediate, Delayed,		
Owner:	Ace Elastomer		
Owner Street:	320 Bryant Blvd		
Owner City:	Rock Hill		
Owner State:	SC		
Owner Zip Code:	29732		
Owner Phone:	8033247979		
Mailing Name:	Ace Elastomer		
Mailing Street:	320 Bryant Blvd		
Mailing City:	Rock Hill		
Mailing State:	SC		
Mailing Zip Code:	29732		

Report Year:	2020	**Chemical CAS No:**	37244965
LEPC:	City of Chicago	**Chemical EHS:**	No
Facility Phone:	7732544039	**Chemical Contents:**	Pure, Solid,
Facility Fax:	7089279789	**Max Daily Amt(lbs):**	10,000-24,999
Facility Latitude:	41.8484	**Avg Daily Amt(lbs):**	10,000-24,999
Facility Longitude:	-87.6869		
Corporate Name:	Ace Elastomer		
Fire Dept:	Chicago Fire Department		
Chemical Name:	Nepheline Syenite		
Chem Health Haz:			
Owner:	Ace Elastomer		
Owner Street:	320 Bryant Blvd		
Owner City:	Rock Hill		
Owner State:	SC		
Owner Zip Code:	29732		
Owner Phone:	8033247979		
Mailing Name:	Ace Elastomer		
Mailing Street:	320 Bryant Blvd		
Mailing City:	Rock Hill		
Mailing State:	SC		

Mailing Zip Code: 29732

Report Year: 2021
LEPC: City of Chicago
Facility Phone: 7732544039
Facility Fax: 7089279789
Facility Latitude: 41.8484
Facility Longitude: -87.6869
Chemical CAS No: 37244965
Chemical EHS: No
Chemical Contents: Pure, Solid,
Max Daily Amt(lbs): 10,000-24,999
Avg Daily Amt(lbs): 5,000-9,999

Corporate Name: Ace Elastomer
Fire Dept: Chicago Fire Department
Chemical Name: Nepheline Syenite
Chem Health Haz:
Owner: Ace Elastomer
Owner Street: 320 Bryant Blvd
Owner City: Rock Hill
Owner State: SC
Owner Zip Code: 29732
Owner Phone: 8033247979
Mailing Name: Ace Elastomer
Mailing Street: 320 Bryant Blvd
Mailing City: Rock Hill
Mailing State: SC
Mailing Zip Code: 29732

Report Year: 2022
LEPC: City of Chicago
Facility Phone: 7732544039
Facility Fax: 7089279789
Facility Latitude: 41.8484
Facility Longitude: -87.6869
Chemical CAS No: 117817
Chemical EHS: No
Chemical Contents: Pure, Liquid,
Max Daily Amt(lbs): 25,000-49,999
Avg Daily Amt(lbs): 10,000-24,999

Corporate Name: Ace Elastomer
Fire Dept: Chicago Fire Department
Chemical Name: DI(2-ETHYLHEXYL) PHTHALATE (DEHP)
Chem Health Haz: Immediate, Delayed,
Owner: Ace Elastomer
Owner Street: 320 Bryant Blvd
Owner City: Rock Hill
Owner State: SC
Owner Zip Code: 29732
Owner Phone: 8033247979
Mailing Name: Ace Elastomer
Mailing Street: 320 Bryant Blvd
Mailing City: Rock Hill
Mailing State: SC
Mailing Zip Code: 29732

Report Year: 2022
LEPC: City of Chicago
Facility Phone: 7732544039
Facility Fax: 7089279789
Facility Latitude: 41.8484
Chemical CAS No: 9003558
Chemical EHS: No
Chemical Contents: Pure, Solid,
Max Daily Amt(lbs): 10,000-24,999
Avg Daily Amt(lbs): 10,000-24,999

Facility Longitude: -87.6869
Corporate Name: Ace Elastomer
Fire Dept: Chicago Fire Department
Chemical Name: Styrene Butadiene Rubber
Chem Health Haz: Immediate,
Owner: Ace Elastomer
Owner Street: 320 Bryant Blvd
Owner City: Rock Hill
Owner State: SC
Owner Zip Code: 29732
Owner Phone: 8033247979
Mailing Name: Ace Elastomer
Mailing Street: 320 Bryant Blvd
Mailing City: Rock Hill
Mailing State: SC
Mailing Zip Code: 29732

Report Year: 2020
LEPC: City of Chicago
Facility Phone: 7732544039
Facility Fax: 7089279789
Facility Latitude: 41.8484
Facility Longitude: -87.6869
Chemical CAS No: 1333864
Chemical EHS: No
Chemical Contents: Pure, Solid,
Max Daily Amt(lbs): 50,000-74,999
Avg Daily Amt(lbs): 50,000-74,999
Corporate Name: Ace Elastomer
Fire Dept: Chicago Fire Department
Chemical Name: CARBON BLACK
Chem Health Haz: Delayed,
Owner: Ace Elastomer
Owner Street: 320 Bryant Blvd
Owner City: Rock Hill
Owner State: SC
Owner Zip Code: 29732
Owner Phone: 8033247979
Mailing Name: Ace Elastomer
Mailing Street: 320 Bryant Blvd
Mailing City: Rock Hill
Mailing State: SC
Mailing Zip Code: 29732

Report Year: 2021
LEPC: City of Chicago
Facility Phone: 7732544039
Facility Fax: 7089279789
Facility Latitude: 41.8484
Facility Longitude: -87.6869
Chemical CAS No: 9003558
Chemical EHS: No
Chemical Contents: Pure, Solid,
Max Daily Amt(lbs): 10,000-24,999
Avg Daily Amt(lbs): 10,000-24,999
Corporate Name: Ace Elastomer
Fire Dept: Chicago Fire Department
Chemical Name: Styrene Butadiene Rubber
Chem Health Haz: Immediate,
Owner: Ace Elastomer
Owner Street: 320 Bryant Blvd

Owner City: Rock Hill
Owner State: SC
Owner Zip Code: 29732
Owner Phone: 8033247979
Mailing Name: Ace Elastomer
Mailing Street: 320 Bryant Blvd
Mailing City: Rock Hill
Mailing State: SC
Mailing Zip Code: 29732

Report Year: 2020
LEPC: City of Chicago
Facility Phone: 7732544039
Facility Fax: 7089279789
Facility Latitude: 41.8484
Facility Longitude: -87.6869
Chemical CAS No: 117817
Chemical EHS: No
Chemical Contents: Pure, Liquid,
Max Daily Amt(lbs): 25,000-49,999
Avg Daily Amt(lbs): 25,000-49,999
Corporate Name: Ace Elastomer
Fire Dept: Chicago Fire Department
Chemical Name: DI(2-ETHYLHEXYL) PHTHALATE (DEHP)
Chem Health Haz: Immediate, Delayed,
Owner: Ace Elastomer
Owner Street: 320 Bryant Blvd
Owner City: Rock Hill
Owner State: SC
Owner Zip Code: 29732
Owner Phone: 8033247979
Mailing Name: Ace Elastomer
Mailing Street: 320 Bryant Blvd
Mailing City: Rock Hill
Mailing State: SC
Mailing Zip Code: 29732

Report Year: 2021
LEPC: City of Chicago
Facility Phone: 7732544039
Facility Fax: 7089279789
Facility Latitude: 41.8484
Facility Longitude: -87.6869
Chemical CAS No: 117817
Chemical EHS: No
Chemical Contents: Pure, Liquid,
Max Daily Amt(lbs): 25,000-49,999
Avg Daily Amt(lbs): 10,000-24,999
Corporate Name: Ace Elastomer
Fire Dept: Chicago Fire Department
Chemical Name: DI(2-ETHYLHEXYL) PHTHALATE (DEHP)
Chem Health Haz: Immediate, Delayed,
Owner: Ace Elastomer
Owner Street: 320 Bryant Blvd
Owner City: Rock Hill
Owner State: SC
Owner Zip Code: 29732
Owner Phone: 8033247979
Mailing Name: Ace Elastomer
Mailing Street: 320 Bryant Blvd
Mailing City: Rock Hill

Mailing State: SC
Mailing Zip Code: 29732

Report Year: 2020
LEPC: City of Chicago
Facility Phone: 7732544039
Facility Fax: 7089279789
Facility Latitude: 41.8484
Facility Longitude: -87.6869
Chemical CAS No: 25038362
Chemical EHS: No
Chemical Contents: Pure, Solid,
Max Daily Amt(lbs): 10,000-24,999
Avg Daily Amt(lbs): 5,000-9,999
Corporate Name: Ace Elastomer
Fire Dept: Chicago Fire Department
Chemical Name: ETHYLENE-PROPYLENE COPOLYMER (EPDM RUBBER)
Chem Health Haz: Fire, Immediate, Delayed,
Owner: Ace Elastomer
Owner Street: 320 Bryant Blvd
Owner City: Rock Hill
Owner State: SC
Owner Zip Code: 29732
Owner Phone: 8033247979
Mailing Name: Ace Elastomer
Mailing Street: 320 Bryant Blvd
Mailing City: Rock Hill
Mailing State: SC
Mailing Zip Code: 29732

Report Year: 2020
LEPC: City of Chicago
Facility Phone: 7732544039
Facility Fax: 7089279789
Facility Latitude: 41.8484
Facility Longitude: -87.6869
Chemical CAS No: 9003183
Chemical EHS: No
Chemical Contents: Pure, Solid,
Max Daily Amt(lbs): 50,000-74,999
Avg Daily Amt(lbs): 25,000-49,999
Corporate Name: Ace Elastomer
Fire Dept: Chicago Fire Department
Chemical Name: ACRYLONITRILE-BUTADIENE COPOLYMER (NITRILE RUBBER)
Chem Health Haz: Fire, Delayed,
Owner: Ace Elastomer
Owner Street: 320 Bryant Blvd
Owner City: Rock Hill
Owner State: SC
Owner Zip Code: 29732
Owner Phone: 8033247979
Mailing Name: Ace Elastomer
Mailing Street: 320 Bryant Blvd
Mailing City: Rock Hill
Mailing State: SC
Mailing Zip Code: 29732

Report Year: 2021
LEPC: City of Chicago
Facility Phone: 7732544039
Facility Fax: 7089279789
Chemical CAS No: 9003183
Chemical EHS: No
Chemical Contents: Pure, Solid,
Max Daily Amt(lbs): 100,000-499,999

Facility Latitude:	41.8484	**Avg Daily Amt(lbs):**	100,000-499,999
Facility Longitude:	-87.6869		
Corporate Name:	Ace Elastomer		
Fire Dept:	Chicago Fire Department		
Chemical Name:	ACRYLONITRILE-BUTADIENE COPOLYMER (NITRILE RUBBER)		
Chem Health Haz:	Fire, Delayed,		
Owner:	Ace Elastomer		
Owner Street:	320 Bryant Blvd		
Owner City:	Rock Hill		
Owner State:	SC		
Owner Zip Code:	29732		
Owner Phone:	8033247979		
Mailing Name:	Ace Elastomer		
Mailing Street:	320 Bryant Blvd		
Mailing City:	Rock Hill		
Mailing State:	SC		
Mailing Zip Code:	29732		

Report Year:	2022	**Chemical CAS No:**	37244965
LEPC:	City of Chicago	**Chemical EHS:**	No
Facility Phone:	7732544039	**Chemical Contents:**	Pure, Solid,
Facility Fax:	7089279789	**Max Daily Amt(lbs):**	10,000-24,999
Facility Latitude:	41.8484	**Avg Daily Amt(lbs):**	5,000-9,999
Facility Longitude:	-87.6869		
Corporate Name:	Ace Elastomer		
Fire Dept:	Chicago Fire Department		
Chemical Name:	Nepheline Syenite		
Chem Health Haz:			
Owner:	Ace Elastomer		
Owner Street:	320 Bryant Blvd		
Owner City:	Rock Hill		
Owner State:	SC		
Owner Zip Code:	29732		
Owner Phone:	8033247979		
Mailing Name:	Ace Elastomer		
Mailing Street:	320 Bryant Blvd		
Mailing City:	Rock Hill		
Mailing State:	SC		
Mailing Zip Code:	29732		

Report Year:	2021	**Chemical CAS No:**	1333864
LEPC:	City of Chicago	**Chemical EHS:**	No
Facility Phone:	7732544039	**Chemical Contents:**	Pure, Solid,
Facility Fax:	7089279789	**Max Daily Amt(lbs):**	50,000-74,999
Facility Latitude:	41.8484	**Avg Daily Amt(lbs):**	25,000-49,999
Facility Longitude:	-87.6869		
Corporate Name:	Ace Elastomer		
Fire Dept:	Chicago Fire Department		
Chemical Name:	CARBON BLACK		
Chem Health Haz:	Delayed,		
Owner:	Ace Elastomer		

Owner Street:	320 Bryant Blvd
Owner City:	Rock Hill
Owner State:	SC
Owner Zip Code:	29732
Owner Phone:	8033247979
Mailing Name:	Ace Elastomer
Mailing Street:	320 Bryant Blvd
Mailing City:	Rock Hill
Mailing State:	SC
Mailing Zip Code:	29732

Report Year:	2022	**Chemical CAS No:**	1333864
LEPC:	City of Chicago	**Chemical EHS:**	No
Facility Phone:	7732544039	**Chemical Contents:**	Pure, Solid,
Facility Fax:	7089279789	**Max Daily Amt(lbs):**	50,000-74,999
Facility Latitude:	41.8484	**Avg Daily Amt(lbs):**	25,000-49,999
Facility Longitude:	-87.6869		

Corporate Name:	Ace Elastomer
Fire Dept:	Chicago Fire Department
Chemical Name:	CARBON BLACK
Chem Health Haz:	Delayed,
Owner:	Ace Elastomer
Owner Street:	320 Bryant Blvd
Owner City:	Rock Hill
Owner State:	SC
Owner Zip Code:	29732
Owner Phone:	8033247979
Mailing Name:	Ace Elastomer
Mailing Street:	320 Bryant Blvd
Mailing City:	Rock Hill
Mailing State:	SC
Mailing Zip Code:	29732

Report Year:	2022	**Chemical CAS No:**	28553120
LEPC:	City of Chicago	**Chemical EHS:**	No
Facility Phone:	7732544039	**Chemical Contents:**	Pure, Liquid,
Facility Fax:	7089279789	**Max Daily Amt(lbs):**	10,000-24,999
Facility Latitude:	41.8484	**Avg Daily Amt(lbs):**	5,000-9,999
Facility Longitude:	-87.6869		

Corporate Name:	Ace Elastomer
Fire Dept:	Chicago Fire Department
Chemical Name:	DIISONONYL PHTHALATE
Chem Health Haz:	Immediate, Delayed,
Owner:	Ace Elastomer
Owner Street:	320 Bryant Blvd
Owner City:	Rock Hill
Owner State:	SC
Owner Zip Code:	29732
Owner Phone:	8033247979
Mailing Name:	Ace Elastomer
Mailing Street:	320 Bryant Blvd

Map Key	Number of Records	Direction	Distance (mi/ft)	Elev/Diff (ft)	Site	DB

Mailing City: Rock Hill
Mailing State: SC
Mailing Zip Code: 29732

---

111 *1 of 1* | *SSW* | *0.24 / 1,267.43* | *595.52 / -1* | *FRED GONZALEZ 2520 S OAKLEY AVE, CHICAGO, IL IL* | *PERMITS CHICAGO*

Application ID: DOEAIR20494
Issue or Entry Date: 01/11/2007
Application Type: AIR POLLUTION CONTROL PERMIT
Application Subtype: EQUIPMENT INSTALLATION

CDPH Environmental Permit Details

Status: CLOSED
Applicant:
Expiration Date: 07/10/2007
Data Source: HISTORIC DEPT. OF ENVIRONMENT
Street No from: 2520
Location: POINT (-87.68317 41.84609)
Comment:
Street No to:
Direction: S
Street Name: OAKLEY
Street Type: AVE

QTY: 3.0 COMBUSTION EMISSION UNIT: WARM AIR FURNACE/ MAKE AND MODEL: CARRIER - 58 MVP 120-20/ MAXIMUM OUTPUT: 112,000 BTU/HR**Note: Many records provided by the department have a truncated Comment field.

---

112 *1 of 2* | *NW* | *0.25 / 1,315.87* | *599.17 / 2* | *EXCEL ELECTRIC SVC CO 2121 S WESTERN AVE CHICAGO IL 60608* | *FINDS/FRS*

Registry ID: 110018476353
FIPS Code: 17031
HUC Code: 07120003
Site Type Name: STATIONARY
Location Description:
Supplemental Location:
Create Date: 19-OCT-04
Update Date: 18-MAR-06
Interest Types: STATE MASTER
SIC Codes:
SIC Code Descriptions:
NAICS Codes:
NAICS Code Descriptions:
Conveyor: FRS-GEOCODE
Federal Facility Code:
Federal Agency Name:
Tribal Land Code:
Tribal Land Name:
Congressional Dist No: 04
Census Block Code: 170318412002028
EPA Region Code: 05
County Name: COOK
US/Mexico Border Ind:

Map Key	Number of Records	Direction	Distance (mi/ft)	Elev/Diff (ft)	Site	DB

Latitude: 41.85332
Longitude: -87.685667
Reference Point: ENTRANCE POINT OF A FACILITY OR STATION
Coord Collection Method: ADDRESS MATCHING-HOUSE NUMBER
Accuracy Value: 50
Datum: NAD83
Source:
Facility Detail Rprt URL: https://ofmpub.epa.gov/frs_public2/fii_query_detail.disp_program_facility?p_registry_id=110018476353
Program Acronyms:

ACES:170000496602

112	2 of 2	NW	0.25 / 1,315.87	599.17 / 2	**Excel Electric Svc Co** **2121 S Western Ave** **Chicago IL 60608**	IEPA DOCS

Note: Documents related to facilities in Illinois can be searched on the Illinois Environmental Protection Agency (IEPA) Document Explorer: https://external.epa.illinois.gov/DocumentExplorer

IEPA Source Water Assessment Program (SWAP) & Mapping Tool

Name: Excel Electric Svc Co
Location Addr 3: 2121 S Western Ave
City Name: Chicago
State Code: IL
Postal Code: 60608

Details

Indicator: No
Site ID: 170000496602
System ID: 0316005809
Collection Dt: 12/30/2003
Revision Dt Time: 06/30/2003
Interest Type: BOL
Media Code: LAND
Latitude Measure: 41.85305
Longitude Measure: -87.68547
Point X: -87.68546999999995
Point Y: 41.85305000000005

113	1 of 3	E	0.25 / 1,318.42	592.89 / -4	**Perez, Rodrigo** **2312 South Damen Avenue** **Chicago IL 60608**	LUST

Incident No: 20051249
Incidents ID: 4325
NFR Date:
Gasoline: True
Unleaded: False
Diesel: False
Fuel Oil: False
Jet Fuel: False
Used Oil: False
LPC No: 0316605051
IEMA Date: 09/02/2005
Regulation: P.A.
C 20 Day Report Date:
C 45 Day Report Date:
NFR Recorded Date:
Pre 74 Date:
Proj Manager Phone:
Proj Mngr First Nm: Scott

Map Key	Number of Records	Direction	Distance (mi/ft)	Elev/Diff (ft)	Site	DB

Non Petroleum Prod:	False	**Proj Mngr Last Nm:**	McGill
Other Petroleum:	False	**Proj Manager Email:**	
Non LUST Date:		**Site County:**	Cook
Non LUST Letter Dt:			
Heating Oil Letter Date:	10/25/2005		
Free Product Discovery Date:			
Primary Resp Party Name:	Rodrigo Perez		
Primary Resp Party Address:	560 West Washington, Suite 210		
Primary Resp Party City:	Chicago		
Primary Resp Party State:	IL		
Primary Resp Party ZIP:	60661		
Primary Resp Party Phone:	3122589300		
Primary Resp Party Contact:			

113	2 of 3	E	0.25 / 1,318.42	592.89 / -4	**Perez, Rodrigo - 170001613163** **2312 S Damen Ave** **Chicago IL 60608**	**LUST DOCUMENT**

Site ID (Map):	170001613163	**Orig Bureau (Web):**	Bureau of Land
System ID (Map):	0316605051	**City (Web):**	Chicago
Program ID (Web):	0316605051	**State (Web):**	IL
Interest Type (Map):	LUST	**Zip (Web):**	60608
Media Code (Map):	LAND	**City (Map):**	Chicago
Category (Web):	Leaking UST Technical	**State (Map):**	IL
Doc Indicator (Map):	Yes	**Zip (Map):**	60608
Doc Count (Web):	4	**Latitude (Map):**	41.84994
Total Pages (Web):	6	**Longitude (Map):**	-87.6757
Rev Dt Time (Map):	09/22/2005	**X (Map):**	-87.67569999999995
Collection Date (Map):	04/12/2007	**Y (Map):**	41.84994000000006

Name (Web): Perez, Rodrigo - 170001613163
Address (Web): 2312 S Damen Ave
Name (Map): Perez, Rodrigo
Address (Map): 2312 S Damen Ave
Category URL (Web): https://docuware67.illinois.gov/DocuWare/PlatformRO/WebClient/3/Integration?lc=VXNlcj1kd3B1YmxpY1xuUHdkPU4xbWRhJHRyYXRvclBANTU1&p=RLV&rl=ce728c9a-11c1-4ddf-9003-314169ab1943&tw=Results&q=W0lFUEFJRF09IjE3MDAwMTYxMzE2MyIgQU5EIFtDQVRFR09SWV09IjIxQSI1
Data Source: IEPA Source Water Assessment Program (SWAP) & Mapping Tool (Map); IEPA Document Explorer - Facility/Site Search (Web) (as of 17 Mar 2025)
Note: Documents related to facilities in Illinois can be searched on the Illinois Environmental Protection Agency (IEPA) Document Explorer: https://external.epa.illinois.gov/DocumentExplorer

---

113	3 of 3	E	0.25 / 1,318.42	592.89 / -4	**Perez, Rodrigo** **2312 S Damen Ave** **Chicago IL 60608**	**IEPA DOCS**

Note: Documents related to facilities in Illinois can be searched on the Illinois Environmental Protection Agency (IEPA) Document Explorer: https://external.epa.illinois.gov/DocumentExplorer

IEPA Source Water Assessment Program (SWAP) & Mapping Tool

Name: Perez, Rodrigo

Location Addr 3:	2312 S Damen Ave
City Name:	Chicago
State Code:	IL
Postal Code:	60608

Details

Indicator:	Yes	***Latitude Measure:***	41.84994
Site ID:	170001613163	***Longitude Measure:***	-87.6757
System ID:	0316605051	***Point X:***	-87.67569999999995
Collection Dt:	04/12/2007	***Point Y:***	41.84994000000006
Revision Dt Time:	09/22/2005		
Interest Type:	BOL		
Media Code:	LAND		

Unplottable Summary

Total: 155 Unplottable sites

DB	Company Name/Site Name	Address	City	Zip	ERIS ID
AFS	RI BUSSE	I-55 STEVENSON EXP. WESTERN-CH	CHICAGO IL	60612	898749733
AFS	FRANKLIN/CERMAK TRANSFER	CERMAK RD	CHICAGO IL	60607	898683644
BROWNFIELDS	West 48th & Oakley	West 48th Place & Oakley Avenue	Chicago IL		812511199
CERCLIS	METRO SANITARY DISTRICT #3	125TH STREET & DOTY AVENUE	CHICAGO IL	60628	805456334
CERCLIS NFRAP	METRO SANITARY DISTRICT #3	125TH STREET & DOTY AVENUE	CHICAGO IL	60628	805481322
ERNS		1300 BLOCK OF WESTERN AVE.	CHICAGO IL		806628575
ERNS		3025 EAST 124TH STREET	CHICAGO IL	60617	806636905
ERNS		631 S CLAREMONT AVENUE	CHICAGO IL		895842564
ERNS		BELLMONT ROAD INNER LAKE SHORE DRIVE	CHICAGO IL		807128599
ERNS		AMEROPAN BELL TERMINAL	CHICAGO IL		819897102
ERNS		MP: DC19.00 SD: BLUE ISLAND	CHICAGO IL		917581294
ERNS		MILE POST: DC29 TO DC12 SUB DIV: BLUE ISLAND & BARR	CHICAGO IL		819864171

ERNS	ABOVE WESTERN AVE.	CHICAGO IL		867612118
ERNS	WESTERN AVE. YARD	CHICAGO IL		858622619
ERNS	NEAR WESTERN STREET ON THE BLUE LINE	CHICAGO IL		806704579
ERNS	7600 SOUTHWESTERN AVE	CHICAGO IL	60620	921697414
ERNS	ALLEY NEAR HOLMAN AND 23RD STREET	CHICAGO IL		806736275
ERNS	CERMAK STATION	CHICAGO IL	60680	806547235
ERNS	MP DC 17.9 SD BLUE ISLAND	CHICAGO IL		858637947
ERNS	CANAL ORIGINS PARK CROSS STREETS ASHLAND AND CERMAK STREETS	CHICAGO IL		872866898
ERNS	MILE POST 2.9 NEAR WESTERN AVE STATION	CHICAGO IL		807179283
ERNS	426 WEST 25TH STREET	CHICAGO IL		807137572
ERNS	1423 SOUTHWESTERN AVENUE MP 2.14,CHICAGO TERMINAL LOW LINE	CHICAGO IL		858641963
ERNS	BELLMONT RD	CHICAGO IL	60690	806736485
ERNS	CHATHAM STREET BLUE ISLAND	IL		807099499
ERNS	WESTERN AVENUE	CHICAGO IL		806827366

ERNS	COLUMBUS AVENUE NEAR WESTERN AVENUE	CHICAGO IL	60604	806867235
ERNS	3150 SOUTHWESTERN AVE	CHICAGO IL	60608	920891356
ERNS	SH BELL OLD DRY DOCK SLIP 101 ST ON EAST BANK OF, CALUMET RIVER	CHICAGO IL		806692607
ERNS	CAMPBELL MIDDLE	CHICAGO IL		879608253
ERNS	CLARK OIL BLUE ISLAND//CAL SAG	CHICAGO IL		807007055
ERNS	WESTERN STATION BLUE LINE	CHICAGO IL		806635775
ERNS	5643 SOUTHWESTERN	CHICAGO IL	60636	807188423
ERNS	WESTERN AVE BETWEEN 26TH AND 31ST STS AT THE RAIL, YARD	CHICAGO IL		806772128
ERNS	10222 SOUTHWESTERN AVE	CHICAGO IL		806595982
ERNS	MM: C10 NORFOLK SOUTHERN YARD,WESTERN AVE	CHICAGO IL	30303	806562502
ERNS	MICKE'S DRIVE INN 7829 SOUTHWESTERN AVE	CHICAGO IL		807081586
ERNS	MP: 16.92 SUB: BLUE ISLAND	CHICAGO IL		895838723
ERNS	MP DC27.5 BLUE ISLAND SUB	CHICAGO IL		825412154
ERNS	CLARK BLUE ISLAND	CHICAGO IL		806745580

ERNS		WESTERN AVE COACH YARD	CHICAGO IL		867608607
ERNS		LANDERS RAILYARD 7600 SOUTHWESTERN AVE,MP: MPB519 SD: GREAT LAKES	CHICAGO IL		899544525
ERNS		WESTERN STATION RAVENSWOOD ROUTE	CHICAGO IL		807159986
ERNS		2929 LARGE WESTERN AVE	CHICAGO IL		806547027
ERNS		MILE 318.8 CHICAGO SANITARY CANAL,BELL RIVER TERMINAL	CHICAGO IL		806570958
ERNS		BLUE ISLAND SUBDIVISON MP: DC 21.3	CHICAGO IL		807201601
FINDS/FRS	AMOCO OIL CO	103900 S WESTERN	CHICAGO IL	60643	817469484
FINDS/FRS	MCCORMICK PL	300 E CERMAK 2100 -28 S CALUMET	CHICAGO IL	60616	825511722
FINDS/FRS	SECURITY SAVINGS	10659 S WESTERN-B	CHICAGO IL	60643	817425899
FINDS/FRS	CHICAGOLAND COATINGS, LLC	1439 WEST BELLE PLATE AVENUE UNIT #2	CHICAGO IL	60613	817476720
FINDS/FRS	MSDGC DIST 3	125TH ST & DOTY AVE	CHICAGO IL	60628	817430718
FINDS/FRS	PENSKE TRUCK LEASING	265 N WESTERN AVE-B	CHICAGO IL	60612-2249	817451998
FINDS/FRS	CSX TRANSPORTATION INC	47TH & BELL AVE	CHICAGO IL	60601	817430454
FINDS/FRS	DOMBROWSKI & HOLMES INC	5051 S WESTERN BLVD-B	CHICAGO IL	60609-4795	817430505

FINDS/FRS	PEOPLES GAS LIGHT & COKE CO	124TH ST @ CALUMET RIVER CROSSING	CHICAGO IL	60601	821552666
FINDS/FRS	IDOT-GRECO CONTACTORS I-55	I-55 WESTERN AVE TO DAMEN AVE	CHICAGO IL	60606	817428932
FINDS/FRS	IEPA	LEAVITT ST	CHICAGO IL	60618	817431705
FINDS/FRS	CHICAGO DOT ALLEY 21-CP#27	PUBLIC ALLEY NE OF RUSH & BELLEVUE	CHICAGO IL	60611	920791313
FINDS/FRS	FRANKLIN CERMAK TRANSFER	100 FT SW OF CERMAK-FEDRL	CHICAGO IL	60616	817427052
FINDS/FRS	FRANKLIN/CERMAK TRANSFER	CERMAK RD	CHICAGO IL	60607	817427055
FINDS/FRS	CSX TRANSPORTATION INC	75TH & BELL AVE	CHICAGO IL	60601	817430455
FINDS/FRS	CSX TRANSPORTATION INC	MP DC-21.36 BLUE ISLAND	CHICAGO IL	60652	885058392
FINDS/FRS	CHGO DEPT OF TRANS/BRIDGES	CERMAK BRIDGE-(S4.05)	CHICAGO IL	60616	817469453
FINDS/FRS	CSX INTERMODAL	59TH ST BRIDGE & BELL ST	CHICAGO IL	60629	817427677
FINDS/FRS	4825 S ROCKWELL 4818 S CAMPBELL 2519 2601 2547 2633-35 W 48T	4825 S ROCKWELL 4818 S CAMPBELL	CHICAGO IL	60615	817459904
HIST GAS STATIONS	Cities Service Oil Co.	100th & Western	Chicago IL		888398420
HMIRS		124TH ST & COTTAGE GROVE AVE	CHICAGO IL		865021779
HMIRS		7600 Western Ave	CHICAGO IL		921069390

HMIRS		124TH ST & COTTAGE GROVE AVE	CHICAGO IL		818163280
HMIRS		124TH ST & COTTAGE GROVE AVE	CHICAGO IL		865021140
ICIS	MSDGC DIST 3	125TH ST & DOTY AVE	CHICAGO IL	60628	828377202
IEPA DOCS	Pontarelli Builders Inc	6550-60 W Bellmont Ave	Chicago IL	60634	880803215
IEPA DOCS	CTA Red Line (Spill)	Cermak & Chinatown Sta	Chicago IL	60607	880854580
IEPA DOCS	Amoco Oil Co	103900 S Western	Chicago IL	60643	880823434
IEPA DOCS	Chicago, City of-formerly	3918 S Western-Spill	Chicago IL	60609	880839491
IEPA DOCS	City Colleges Of Chicago Marlb	28th & Western	Chicago IL	60608	880816224
IEPA DOCS	Hi Tec Environmental Inc	2201 W Campbell Dr Ste 315	Chicago IL	60612	880819331
IEPA DOCS	Wesley-jessen Corp-formerly	2201 W Campbell Dr Rm 227	Chicago IL	60612	880841758
IEPA DOCS	American Lube Plus	3455-57 N Western Ave	Chicago IL	60618	880812348
IEPA DOCS	Wing, Sheldon	10338-48 S Western Ave	Chicago IL	60620	880795029
LUST	Badger Murphy	648-50 North Western Ave.	Chicago IL	60612	812658900
LUST	Jennifer William	8941-43 S Western Avenue	Chicago IL	60643	924332147
LUST	Chicago Transit Authority	Lawndale Garage on Cermak Rd.	Chicago IL	60654	812668181

LUST DOCUMENT	Wing, Sheldon	10338-48 S Western Ave	Chicago IL	60620	878557355
LUST DOCUMENT	Williams Jennifer - 170002667978	8941-43 S Western Ave	Chicago IL	60643	924747331
LUST DOCUMENT	Pontarelli Builders Inc	6550-60 W Bellmont Ave	Chicago IL	60634	878549231
MLTS	LAKESIDE COMMUNITY HOSPITAL, INC.	255 255 W.CERMAK RD.	CHICAGO IL		882579216
PERMITS CHICAGO	LITHOLINK	2201 S CAMPBELL AVE, CHICAGO, IL	IL		865684693
PRP	CHICAGO & NORTH WESTERN	TRANSPORTATION CO. ONE N. WESTERN CTR.	CHICAGO IL	60606	860625515
RCRA NON GEN	SHELL OIL CO SERVICE STA	11445-55 S WESTERN AVE	CHICAGO IL	60643	810103325
RCRA NON GEN	CHICAGO DOT	WESTERN AVE BRIG CHIG RIV	CHICAGO IL	60647	821953639
RCRA NON GEN	CSX INTERMODAL	59TH ST BRIDGE & BELL ST	CHICAGO IL	60629	810113519
RCRA NON GEN	CSX TRANSPORTATION INC	MP DC-21.36 BLUE ISLAND	CHICAGO IL	60652	873953634
REM ASSESS	Us Scrap Site Cleanup - 170000496069	123rd St & Cottage Grove	Chicago IL	60628	923149958
SEMS ARCHIVE	METRO SANITARY DISTRICT #3	125TH STREET & DOTY AVENUE	CHICAGO IL	60628	828886424
SPILL OER	UNKNOWN	W. OF WESTERN ON 14TH STREET	CHICAGO IL		813050493
SPILL OER	MOTOR EXPRESS INC. OF INDIANNA	WESTERN AVE. BETWEEN ROOSEVELT & FULTON	CHICAGO IL		822438149

SPILL OER	COMMONWEALTH EDISON	HOYNE AND GUBARD IN AN ALLEY	CHICAGO IL	822437859
SPILL OER	Jennifer Wiliam	8941-43 South Western Avenue	Chicago IL	924251469
SPILL OER	WILSON	WILSON STEEL & WIRE S. WESTERN	CHICAGO IL	822436643
SPILLS	RAMIRO GUERRA	10200 SOUTH CAMPBELL	CHICAGO IL	822026405
SPILLS	GARY LEE	10402 SOUTHWESTERN AVE.	CHICAGO IL	822024865
SPILLS	CSX TRANSPORTATION	59TH ST. BETWEEN DAMON AND WESTERN	CHICAGO IL	812985747
SPILLS	UNKNOWN	GLOBAL 1- 14625 SOUTH WESTERN	CHICAGO IL	822046001
SPILLS		8941 -43 South Western Avenue	Chicago IL	924588315
SPILLS	UNKNOWN	Courtland & Campbell Sts.	CHICAGO IL	822011188
SPILLS	RECEPTOR LABORATORY	2200 W.CAMPBELL PARKWAY	CHICAGO IL	822019412
SPILLS	METRA COMMUNTER CONTROL	WESTERN AVENUE	CHICAGO IL	812987670
SPILLS	Metra Rail	Western & Sacramento	Chicago IL	825960536
SPILLS	SOUTHERN PACIFIC RAILROAD	IMX RAIL YARD/WESTERN AVE	CHICAGO IL	822018487
SPILLS	REFINERY TRANSPORT & TERM	I94 northbound at 125th Street	CHICAGO IL	822010374

SPILLS	CSX Transportation	73rd & Bell (between the Union Pacific & CSX diamonds.	Chicago IL	822048624
SPILLS	UNKNOWN	WESTERN & ROCKWELL	CHICAGO IL	822041868
SPILLS	UNKNOWN	10158 Southwestern Avenue	CHICAGO IL	822005858
SPILLS	WESTERN CAR WASH ASSOCIATES	3636 WESTERN AVENUE	CHICAGO IL	822013336
SPILLS	COMMONWEALTH EDISON	HOLMAN & 23RD ST.	CHICAGO IL	813038275
SPILLS	BADGER MURPHY	648-50 NORTH WESTERN AVE.	CHICAGO IL	822032067
SPILLS	#3	4338-48 NORTH LEAVITT STREET	CHICAGO IL	822038324
SPILLS	A..D. CONNER	GLOBAL TWO /RR FACILITY / SOUTHWESTERN AVE	CHICAGO IL	822043061
SPILLS	CITY OF CHICAGO	Archer east of Oakley	CHICAGO IL	822010812
SPILLS	SOUTHLAND CORPORATION	1201 CERMAK (QUICK MART)	BROADVIEW IL	813004862
SPILLS	PABLOS / 9207 IL TRUCK PLATE ON VAN	3201 SOUTHWESTERN AVE./ UNDER STEVENSON EXPRESSWAY	CHICAGO IL	822041990
SPILLS	WALGREEN COMPANY	6000 WEST 623RD STREET	CHICAGO IL	822038897
SPILLS	UNKNOWN	10257 SOUTHWESTERN AVENUE	CHICAGO IL	822041308
SPILLS	7939 S. Western Ave LLC	7941 Southwestern Ave	Chicago IL	885617216
SPILLS	METROPLITAN BANK GROUP	3410-11 NORTH WESTERN AVE	CHICAGO IL	822030410

SPILLS	Western Building Partnership	1301-1315 S. Western Ave	Chicago IL		821998550
SPILLS	PAPER TRANS. INC.	WESTERN AVENUE	CHICAGO IL		822034245
TANKS CHICAGO	LINCOLN BEDDING COMPANY	849 S BLUE ISLAND AVE	CHICAGO IL		865640388
TANKS CHICAGO	BRENNAN TRUCK RENTAL INCORPORATED	832 S BLUE ISLAND AVE	CHICAGO IL		865634735
TANKS CHICAGO	220 EAST 25TH STREET BUILDING CORP	220 W 25TH ST	CHICAGO IL		865656237
TANKS CHICAGO	STUBA MACHINE WORKS	337 W 25TH ST	CHICAGO IL		865666919
TANKS CHICAGO	N. MANNO	814 S BLUE ISLAND AVE	CHICAGO IL		865656793
TANKS CHICAGO	GEORGE TABAGAM	634 S BLUE ISLAND AVE	CHICAGO IL		865666416
TANKS CHICAGO	N. MANNO	814 S BLUE ISLAND AVE	CHICAGO IL		865656100
TANKS CHICAGO	BRENNAN TRUCK RENTAL INCORPORATED	832 S BLUE ISLAND AVE	CHICAGO IL		865643224
TANKS CHICAGO	N. MANNO	814 S BLUE ISLAND AVE	CHICAGO IL		865656101
TIER 2	CH1, CH2, CH4	350 E. Cermak Road, 5th Floor	Chicago IL	60616	902060947
TIER 2	Equinix LLC	350 E. Cermak Road, 5th Floor	Chicago IL	60616	867500169
TRIS	FISK GENERATING STATION	1111 WCERMAK	CHICAGO IL	60608	881918593

UST	Distribution Facility	8941-43 S Western AVenue	Chicago IL	924332087
UST	Ravenswood Warner	1801-17 W Belle Plain	Chicago IL	813454982
UST	Apt Building	6101- 15 N. Seeley	Chicago IL	813469441
UST	Napleton's Northwestern Chrysler Jeep Dodge	5950-5952 N. Western Avenue	Chicago IL	813483515
UST	Retail Building	5701-21 S. Claremont	Chicago IL	813466821
UST	Triumphant Everlasting Gospel	4949-59 S. Seeley Avenue	Chicago IL	813447774
UST	Park Ho Byung	5131-35 N. Western Ave.	Chicago IL	813448771
UST	Trust #2080	3401-11 North Western Avenue 2352-54 West Roscoe St	Chicago IL	813456858
UST	American Blow Pipe Company Inc	3549-51 W Cermak Rd	Chicago IL	813463173
UST	Cristo Rey Jesuit High School	1835-37 W 22nd Place	Chicago IL	813476939
UST	Amoco Ss 18610 Fac 10237	103rd & Western	Chicago IL	813453921
UST	Acme Barrel Co	1333-37 S Oakley Ave	Chicago IL	813483569
UST	Shell Station 1544-11	11445-55 S Western Ave	Chicago IL	813483353
UST	Amoco Ss#15952 Fac#11522	91St & Western	Chicago IL	813472713

UST	Courtesy Neon Sales Inc	2014-18 W Belle Plaine Ave	Chicago IL	813453853

Unplottable Report

Site: ***RI BUSSE***
I-55 STEVENSON EXP. WESTERN-CH CHICAGO IL 60612 AFS

Afs ID:	1703105013	***Fed Reportable:***	No
Plant ID:	985828	***Current Hpv:***	
Epa Region:	05	***Loc Contrl Region:***	
Plant County:	Cook	***Afs Gov Fac Code:***	0
State No:	17	***Operating Status:***	X
Primary Sic Code:	9999	***Epa Class Code:***	B
Secondary Sic Code:		***Epa Complian Stat:***	0
Naics Code:	339999	***State Comp Status:***	0

Afs Gov Facility Des: PRIVATELY OWNED/OPERATED
Operating Status Def: Permanently Closed
Epa Classification Des: Potential uncontrolled emissions <100 tons/year
Epa Compliance Status: Unknown Compliance Status
State Compliance Status: Unknown Compliance Status

Historical Compliance - Air Program Level

Air Program Code: 0
Air Program Code Ref: SIP Source
Historical Compliance Date: 0604, 0701, 0702, 0703, 0704, 0801, 0802, 0803, 0804, 0901, 0902, 0903, 0904, 1001, 1002, 1003, 1004, 1101, 1102, 1103, 1104, 1201, 1202, 1203, 1204, 1301, 1302, 1303, 1304, 1401, 1402, 1403
Historical Compliance Status: 0
Historical Compliance Stat Ref: Unknown Compliance Status

Air Program

Plant ID:	985828	***Poll Classificatn:***	B
Air Program Code:	0	***Poll Compli Status:***	0
Air Program Status:	X	***Epa Class Code:***	B
Pollutant Code:	PT	***Epa Compli Status:***	0

Chemical Abstract Service Nmbr:
Air Program Code Subparts:
Air Program Code Ref: SIP Source
Epa Classification Code Ref: Potential uncontrolled emissions <100 tons/year
Epa Compliance Status Ref: Unknown Compliance Status
Pollutant Code Ref:
Pollutant Classification Ref: Potential uncontrolled emissions <100 tons/year
Pollutant Complian Status Ref: Unknown Compliance Status

Air Program

Plant ID:	985828	***Poll Classificatn:***	C
Air Program Code:	0	***Poll Compli Status:***	0
Air Program Status:	X	***Epa Class Code:***	B
Pollutant Code:	FACIL	***Epa Compli Status:***	0

Chemical Abstract Service Nmbr:
Air Program Code Subparts:
Air Program Code Ref: SIP Source
Epa Classification Code Ref: Potential uncontrolled emissions <100 tons/year
Epa Compliance Status Ref: Unknown Compliance Status
Pollutant Code Ref:
Pollutant Classification Ref: Class is unknown.
Pollutant Complian Status Ref: Unknown Compliance Status

Site: ***FRANKLIN/CERMAK TRANSFER***
CERMAK RD CHICAGO IL 60607

AFS

Afs ID:	1703104718	***Fed Reportable:***	No
Plant ID:	985543	***Current Hpv:***	
Epa Region:	05	***Loc Contrl Region:***	
Plant County:	Cook	***Afs Gov Fac Code:***	0
State No:	17	***Operating Status:***	X
Primary Sic Code:	9999	***Epa Class Code:***	B
Secondary Sic Code:		***Epa Complian Stat:***	0
Naics Code:	339999	***State Comp Status:***	0

Afs Gov Facility Des: PRIVATELY OWNED/OPERATED
Operating Status Def: Permanently Closed
Epa Classification Des: Potential uncontrolled emissions <100 tons/year
Epa Compliance Status: Unknown Compliance Status
State Compliance Status: Unknown Compliance Status

Historical Compliance - Air Program Level

Air Program Code: 0
Air Program Code Ref: SIP Source
Historical Compliance Date: 0604, 0701, 0702, 0703, 0704, 0801, 0802, 0803, 0804, 0901, 0902, 0903, 0904, 1001, 1002, 1003, 1004, 1101, 1102, 1103, 1104, 1201, 1202, 1203, 1204, 1301, 1302, 1303, 1304, 1401, 1402, 1403
Historical Compliance Status: 0
Historical Compliance Stat Ref: Unknown Compliance Status

Air Program

Plant ID:	985543	***Poll Classificatn:***	C
Air Program Code:	0	***Poll Compli Status:***	0
Air Program Status:	X	***Epa Class Code:***	B
Pollutant Code:	FACIL	***Epa Compli Status:***	0
Chemical Abstract Service Nmbr:			

Air Program Code Subparts:
Air Program Code Ref: SIP Source
Epa Classification Code Ref: Potential uncontrolled emissions <100 tons/year
Epa Compliance Status Ref: Unknown Compliance Status
Pollutant Code Ref:
Pollutant Classification Ref: Class is unknown.
Pollutant Complian Status Ref: Unknown Compliance Status

Air Program

Plant ID:	985543	***Poll Classificatn:***	B
Air Program Code:	0	***Poll Compli Status:***	0
Air Program Status:	X	***Epa Class Code:***	B
Pollutant Code:	PT	***Epa Compli Status:***	0
Chemical Abstract Service Nmbr:			

Air Program Code Subparts:
Air Program Code Ref: SIP Source
Epa Classification Code Ref: Potential uncontrolled emissions <100 tons/year
Epa Compliance Status Ref: Unknown Compliance Status
Pollutant Code Ref:
Pollutant Classification Ref: Potential uncontrolled emissions <100 tons/year
Pollutant Complian Status Ref: Unknown Compliance Status

Site: ***West 48th & Oakley***
West 48th Place & Oakley Avenue Chicago IL

BROWNFIELDS

EPA ID:	0316615213	***Completion Date:***	1/24/1997
Location:	41.80552 / -87.68197	***Acreage:***	1.35
County:	Cook	***Contaminant:***	Hazardous Substances

Site: ***METRO SANITARY DISTRICT #3***
125TH STREET & DOTY AVENUE CHICAGO IL 60628

Site ID:	0501059	***RNPL Status Code:***	N
Site EPA ID:	ILD981194111	***NPL Status:***	Not on the NPL
Site Street Address 2:		***RFED Facility Code:***	N
Site County Name:	COOK	***RFED Facility Desc:***	Not a Federal Facility
Site FIPS Code:	17031	***USGS Hydro Unit No.:***	07120003
Region Code:	05	***Site Cong. Dist. Code:***	01
Site SMSA No.:	1600	***ROT Desc:***	Other
Site Prim. Latitude:	+41.693333	***FR NPL Update No.:***	
Site Prim. Longitude:	-087.623333	***RFRA Code:***	
Lat Long Source:			

RNON NPL Status Desc: NFRAP-Site does not qualify for the NPL based on existing information

CERCLIS Assess History

OU ID:	00	***RALT Short Name:***	EPA Fund
Act Code ID:	001	***Act Start Date:***	
RAT Code:	DS	***Act Complete Date:***	3/4/1986 00:00:00
RAT Short Name:	DISCVRY	***AGT Order No.:***	10
RAT Name:	DISCOVERY	***SH OU:***	
RAT Hist. Only Flag:		***SH Code:***	
RAT NSI Indicator:	B	***SH Seq:***	
RAT Level:	1	***SH Start Date:***	
RAT DEF OU:	00	***SH Complete Date:***	
RFBS Code:		***SH Lead:***	
SPA Code:	13		

RAT Def: The process by which a potential hazardous waste site is brought to the attention of the EPA. The process can occur through the use of several mechanisms such as a phone call or referral by another government agency.

Site Desc:
Site Alias:

CERCLIS Assess History

OU ID:	00	***RALT Short Name:***	EPA Fund
Act Code ID:	001	***Act Start Date:***	
RAT Code:	SI	***Act Complete Date:***	10/6/1986 00:00:00
RAT Short Name:	SI	***AGT Order No.:***	160
RAT Name:	SITE INSPECTION	***SH OU:***	00
RAT Hist. Only Flag:		***SH Code:***	SH
RAT NSI Indicator:	B	***SH Seq:***	001
RAT Level:	1	***SH Start Date:***	
RAT DEF OU:	00	***SH Complete Date:***	10/31/1991 00:00:00
RFBS Code:	P	***SH Lead:***	EPA Fund
SPA Code:	13		

RAT Def: The process of collecting site data and samples to characterize the severity of the hazard for the hazard ranking score and/or enforcement support.

Site Desc:
Site Alias:

CERCLIS Assess History

OU ID:	00	***RALT Short Name:***	EPA Fund
Act Code ID:	001	***Act Start Date:***	
RAT Code:	HR	***Act Complete Date:***	4/23/1987 00:00:00
RAT Short Name:	HAZRANK	***AGT Order No.:***	190
RAT Name:	HAZARD RANKING SYSTEM PACKAGE	***SH OU:***	
RAT Hist. Only Flag:		***SH Code:***	
RAT NSI Indicator:	B	***SH Seq:***	
RAT Level:	1	***SH Start Date:***	
RAT DEF OU:	00	***SH Complete Date:***	
RFBS Code:	P	***SH Lead:***	
SPA Code:	13		

RAT Def: A numeric estimate of the relative severity of a hazardous substance release or potential release based on: (1) the relative potential of substances to cause hazardous situations; (2) the likelihood and rate at which the substances may affect human and environmental receptors; and (3) the severity and magnitude of potential effects. The score

is computed using the hazard ranking system (HRS).

Site Desc:
Site Alias:

CERCLIS Assess History

OU ID:	00	***RALT Short Name:***	EPA In-House
Act Code ID:	001	***Act Start Date:***	
RAT Code:	VS	***Act Complete Date:***	10/31/1991 00:00:00
RAT Short Name:	ARCH SITE	***AGT Order No.:***	1500
RAT Name:	ARCHIVE SITE	***SH OU:***	
RAT Hist. Only Flag:		***SH Code:***	
RAT NSI Indicator:	B	***SH Seq:***	
RAT Level:	1	***SH Start Date:***	
RAT DEF OU:	00	***SH Complete Date:***	
RFBS Code:		***SH Lead:***	
SPA Code:	13		

RAT Def: The decision is made that no further activity is planned at the site.
Site Desc:
Site Alias:

CERCLIS Assess History

OU ID:	00	***RALT Short Name:***	EPA Fund
Act Code ID:	001	***Act Start Date:***	
RAT Code:	PA	***Act Complete Date:***	3/11/1986 00:00:00
RAT Short Name:	PA	***AGT Order No.:***	130
RAT Name:	PRELIMINARY ASSESSMENT	***SH OU:***	
RAT Hist. Only Flag:		***SH Code:***	
RAT NSI Indicator:	B	***SH Seq:***	
RAT Level:	1	***SH Start Date:***	
RAT DEF OU:	00	***SH Complete Date:***	
RFBS Code:	P	***SH Lead:***	
SPA Code:	13		

RAT Def: Collection of diverse existing information about the source and nature of the site hazard. It is EPA policy to complete the preliminary assessment within one year of site discovery.

Site Desc:
Site Alias:

CERCLIS Assess History

OU ID:	00	***RALT Short Name:***	
Act Code ID:		***Act Start Date:***	
RAT Code:		***Act Complete Date:***	
RAT Short Name:		***AGT Order No.:***	0
RAT Name:		***SH OU:***	
RAT Hist. Only Flag:		***SH Code:***	
RAT NSI Indicator:		***SH Seq:***	
RAT Level:		***SH Start Date:***	
RAT DEF OU:		***SH Complete Date:***	
RFBS Code:		***SH Lead:***	
SPA Code:			
RAT Def:			

Site Desc: No description available
.
Site Alias: METRO SAN DIST #3,125TH ST & DOTY AVE,CHICAGO,IL,60628;

Site: ***METRO SANITARY DISTRICT #3***
125TH STREET & DOTY AVENUE CHICAGO IL 60628

CERCLIS NFRAP

Site ID:	501059	***Site FIPS Code:***	17031
Site EPA ID:	ILD981194111	***Region Code:***	5
Site Parent ID:		***Site Cong. Dist. Code:***	1
Site County Name:	COOK	***Federal Facility:***	
Parent Site Name:			

CERCLIS-NFRAP Assess History

OU ID:	0	***Act Start Date:***	
Act Code ID:	1	***Act Complete Date:***	3/4/1986
RAT Code:	DS	***AGT Order No.:***	10
RAT Short Name:	DISCVRY	***SH OU:***	
RAT Name:	DISCOVERY	***SH Code:***	
RAT Hist. Only Flag:		***SH Seq:***	
RAT NSI Indicator:	B	***SH Start Date:***	
RAT Level:	1	***SH Complete Date:***	
RAT DEF OU:	00	***SH Lead:***	
RFBS Code:		***SH Qual:***	
SPA Code:	13	***RAQ Act. Qual Short:***	
RALT Short Name:	EPA Fund	***RNPL Status Code:***	N

RAT Def: The process by which a potential hazardous waste site is brought to the attention of the EPA. The process can occur through the use of several mechanisms such as a phone call or referral by another government agency.

RNON NPL Status Desc: NFRAP-Site does not qualify for the NPL based on existing information

CERCLIS-NFRAP Assess History

OU ID:	0	***Act Start Date:***	
Act Code ID:	1	***Act Complete Date:***	10/6/1986
RAT Code:	SI	***AGT Order No.:***	160
RAT Short Name:	SI	***SH OU:***	0
RAT Name:	SITE INSPECTION	***SH Code:***	SH
RAT Hist. Only Flag:		***SH Seq:***	1
RAT NSI Indicator:	B	***SH Start Date:***	
RAT Level:	1	***SH Complete Date:***	10/31/1991 0:00
RAT DEF OU:	00	***SH Lead:***	EPA Fund
RFBS Code:	P	***SH Qual:***	
SPA Code:	13	***RAQ Act. Qual Short:***	NFRAP
RALT Short Name:	EPA Fund	***RNPL Status Code:***	N

RAT Def: The process of collecting site data and samples to characterize the severity of the hazard for the hazard ranking score and/or enforcement support.

RNON NPL Status Desc: NFRAP-Site does not qualify for the NPL based on existing information

CERCLIS-NFRAP Assess History

OU ID:	0	***Act Start Date:***	
Act Code ID:	1	***Act Complete Date:***	4/23/1987
RAT Code:	HR	***AGT Order No.:***	190
RAT Short Name:	HAZRANK	***SH OU:***	
RAT Name:	HAZARD RANKING SYSTEM PACKAGE	***SH Code:***	
RAT Hist. Only Flag:		***SH Seq:***	
RAT NSI Indicator:	B	***SH Start Date:***	
RAT Level:	1	***SH Complete Date:***	
RAT DEF OU:	00	***SH Lead:***	
RFBS Code:	P	***SH Qual:***	
SPA Code:	13	***RAQ Act. Qual Short:***	NFRAP
RALT Short Name:	EPA Fund	***RNPL Status Code:***	N

RAT Def: A numeric estimate of the relative severity of a hazardous substance release or potential release based on: (1) the relative potential of substances to cause hazardous situations; (2) the likelihood and rate at which the substances may affect human and environmental receptors; and (3) the severity and magnitude of potential effects. The score is computed using the hazard ranking system (HRS).

RNON NPL Status Desc: NFRAP-Site does not qualify for the NPL based on existing information

CERCLIS-NFRAP Assess History

OU ID:	0	***Act Start Date:***	
Act Code ID:	1	***Act Complete Date:***	3/11/1986
RAT Code:	PA	***AGT Order No.:***	130
RAT Short Name:	PA	***SH OU:***	
RAT Name:	PRELIMINARY ASSESSMENT	***SH Code:***	
RAT Hist. Only Flag:		***SH Seq:***	
RAT NSI Indicator:	B	***SH Start Date:***	
RAT Level:	1	***SH Complete Date:***	
RAT DEF OU:	00	***SH Lead:***	
RFBS Code:	P	***SH Qual:***	

SPA Code:	13	***RAQ Act. Qual Short:***	Low priority
RALT Short Name:	EPA Fund	***RNPL Status Code:***	N
RAT Def:	Collection of diverse existing information about the source and nature of the site hazard. It is EPA policy to complete the preliminary assessment within one year of site discovery.		
RNON NPL Status Desc:	NFRAP-Site does not qualify for the NPL based on existing information		

CERCLIS-NFRAP Assess History

OU ID:	0	***Act Start Date:***	
Act Code ID:	1	***Act Complete Date:***	10/31/1991
RAT Code:	VS	***AGT Order No.:***	1500
RAT Short Name:	ARCH SITE	***SH OU:***	
RAT Name:	ARCHIVE SITE	***SH Code:***	
RAT Hist. Only Flag:		***SH Seq:***	
RAT NSI Indicator:	B	***SH Start Date:***	
RAT Level:	1	***SH Complete Date:***	
RAT DEF OU:	00	***SH Lead:***	
RFBS Code:		***SH Qual:***	
SPA Code:	13	***RAQ Act. Qual Short:***	
RALT Short Name:	EPA In-House	***RNPL Status Code:***	N
RAT Def:	The decision is made that no further activity is planned at the site.		
RNON NPL Status Desc:	NFRAP-Site does not qualify for the NPL based on existing information		

Site:

1300 BLOCK OF WESTERN AVE. CHICAGO IL ERNS

NRC Report No:	922293	***Latitude Degrees:***	
Type of Incident:	RAILROAD NON-RELEASE	***Latitude Minutes:***	
Incident Cause:	OTHER	***Latitude Seconds:***	
Incident Date:	02-Nov-2009 00:57:00	***Longitude Degrees:***	
Incident Location:		***Longitude Minutes:***	
Incident Dtg:	OCCURRED	***Longitude Seconds:***	
Distance from City:		***Lat Quad:***	
Distance Units:		***Long Quad:***	
Direction from City:		***Location Section:***	
Location County:	COOK	***Location Township:***	
Potential Flag:	No	***Location Range:***	
Year:	Year 2009 Reports		
Description of Incident:	CALLERS REPORTING A TRESPASSER FATALITY DUE TO A PERSON STRUCK A BRIDGE IN THEIR VEHICLE AND IT RESULTED IN A FATALITY. CALLER STATES IT WAS ONE OF UNION PACIFIC RAILROAD BRIDGES.		

Calls Information

Date Time Received:	02-Nov-2009 02:19:06	***Responsible City:***	
Date Time Complete:	02-Nov-2009 02:27:25	***Responsible State:***	XX
Call Type:	INC	***Responsible Zip:***	
Resp Company:		***Source:***	TELEPHONE
Resp Org Type:	UNKNOWN		

Incident Information

Tank ID:		***Building ID:***	
Tank Regulated:	U	***Location Area ID:***	
Tank Regulated By:		***Location Block ID:***	
Capacity of Tank:		***OCSG No:***	
Capacity Tank Units:		***OCSP No:***	
Description of Tank:		***State Lease No:***	
Actual Amount:		***Pier Dock No:***	
Actual Amount Units:		***Berth Slip No:***	
Tank Above Ground:	ABOVE	***Brake Failure:***	N
NPDES:		***Airbag Deployed:***	U
NPDES Compliance:	U	***Transport Contain:***	U
Init Contin Rel No:		***Location Subdiv:***	
Contin Rel Permit:		***Platform Rig Name:***	
Contin Release Type:		***Platform Letter:***	
Aircraft ID:		***Allision:***	N

Aircraft Runway No:		***Type of Structure:***	
Aircraft Spot No:		***Structure Name:***	
Aircraft Type:		***Structure Oper:***	U
Aircraft Model:		***Transit Bus Flag:***	
Aircraft Fuel Cap:		***Date Time Norm Serv:***	
Aircraft Fuel Cap U:		***Serv Disrupt Time:***	
Aircraft Fuel on Brd:		***Serv Disrupt Units:***	
Aircraft Fuel OB U:		***CR Begin Date:***	
Aircraft Hanger:		***CR End Date:***	
Road Mile Marker:		***CR Change Date:***	
Power Gen Facility:	U	***FBI Contact:***	
Generating Capacity:		***FBI Contact Dt Tm:***	
Type of Fixed Obj:		***Passenger Handling:***	
Type of Fuel:		***Passenger Route:***	NO
DOT Crossing No:		***Passenger Delay:***	NO
DOT Regulated:	U	***Sub Part C Test Req:***	NO
Pipeline Type:		***No of Conductor Tested:***	
Pipeline Abv Ground:	ABOVE	***No of Engineer Tested:***	
Pipeline Covered:	U	***No of Trainman Tested:***	
Exposed Underwater:	N	***No of Yard Foreman Tested:***	
Railroad Hotline:		***No of RCL Operator Tested:***	
Railroad Milepost:		***No of Brakeman Tested:***	
Grade Crossing:	N	***No of Train Dispat Tested:***	
Crossing Device Ty:		***No of Signalman Tested:***	
Ty Vehicle Involved:		***No of Other Emp Tested:***	
Device Operational:	Y	***No of Unknown Emp Tested:***	

Incident Details Information

Release Secured:	Y	***State Agen Report No:***	RC-2009-85
Release Rate:		***State Agen on Scene:***	POLICE DEPARTMENT
Release Rate Unit:		***State Agen Notified:***	POLICE DEPARTMENT, OES
Release Rate Rate:		***Fed Agency Notified:***	NONE
Est Duration of Rel:		***Oth Agency Notified:***	
Desc Remedial Act:	LOCAL POLICE DEPARTMENT ON SCENE.	***Body of Water:***	
Fire Involved:	N	***Tributary of:***	
Fire Extinguished:	U	***Near River Mile Make:***	
Any Evacuations:	N	***Near River Mile Mark:***	
No Evacuated:		***Offshore:***	N
Who Evacuated:		***Weather Conditions:***	PARTLY CLOUDY
Radius of Evac:		***Air Temperature:***	48
Any Injuries:	N	***Wind Direction:***	
No. Injured:		***Wind Speed:***	
No. Hospitalized:		***Wind Speed Unit:***	
No. Fatalities:	1	***Water Supp Contam:***	U
Any Fatalities:	Y	***Water Temperature:***	
Any Damages:	N	***Wave Condition:***	
Damage Amount:		***Current Speed:***	
Air Corridor Closed:	N	***Current Direction:***	
Air Corridor Desc:		***Current Speed Unit:***	
Air Closure Time:		***EMPL Fatality:***	0
Waterway Closed:	N	***Pass Fatality:***	0
Waterway Desc:		***Community Impact:***	
Waterway Close Time:		***Passengers Transfer:***	NO
Road Closed:	N	***Passenger Injuries:***	
Road Desc:		***Employee Injuries:***	
Road Closure Time:		***Occupant Fatality:***	1
Road Closure Units:		***Sheen Size:***	
Closure Direction:		***Sheen Size Units:***	

Major Artery:	No	***Sheen Size Length:***	
Track Closed:	N	***Sheen Size Length U:***	
Track Desc:		***Sheen Size Width:***	
Track Closure Time:		***Sheen Size Width U:***	
Track Closure Units:		***Sheen Color:***	
Track Close Dir:		***Dir of Sheen Travel:***	
Media Interest:	NONE	***Sheen Odor Desc:***	
Medium Desc:	NON-RELEASE (N/A)	***Duration Unit:***	
Addl Medium Info:	TRESPASSER FATALITY	***Additional Info:***	CALLER HAD NO ADDITIONAL INFORMATION.

Site:

3025 EAST 124TH STREET CHICAGO IL 60617

ERNS

NRC Report No:	832914	***Latitude Degrees:***	
Type of Incident:	VESSEL	***Latitude Minutes:***	
Incident Cause:	EQUIPMENT FAILURE	***Latitude Seconds:***	
Incident Date:	20-Apr-2007 13:20:00	***Longitude Degrees:***	
Incident Location:	104TH STREET LAKE CALUMET	***Longitude Minutes:***	
Incident Dtg:	OCCURRED	***Longitude Seconds:***	
Distance from City:		***Lat Quad:***	
Distance Units:		***Long Quad:***	
Direction from City:		***Location Section:***	
Location County:	COOK	***Location Township:***	
Potential Flag:	No	***Location Range:***	
Year:	Year 2007 Reports		

Description of Incident: CALLER IS REPORTING THE COAST GUARD INSPECTION TEAM WAS ON BOARD THE M/V VALARA VI AND DURING THIS TIME THE TANKS WERE IN THE PROCESS OF BEING INERTED. THE TANKS WERE TOO FULL AND MATERIAL DISCHARGED DOWN THE SIDE OF THE VESSEL AND INTO THE WATER.

Material Spill Information

Chris Code:	OOD	***Unit of Measure:***	GALLON(S)
CAS No:	000000-00-0	***If Reached Water:***	YES
UN No:		***Amount in Water:***	1
Name of Material:	OIL, FUEL: NO. 1-D	***Unit Reach Water:***	GALLON(S)
Amount of Material:	1		

Calls Information

Date Time Received:	20-Apr-2007 14:52:57	***Responsible City:***	CHICAGO
Date Time Complete:	20-Apr-2007 15:03:56	***Responsible State:***	IL
Call Type:	INC	***Responsible Zip:***	60617
Resp Company:	CHICAGO DRY DOCK	***Source:***	TELEPHONE
Resp Org Type:	PRIVATE ENTERPRISE		

Incident Information

Tank ID:		***Building ID:***	
Tank Regulated:	U	***Location Area ID:***	
Tank Regulated By:		***Location Block ID:***	
Capacity of Tank:		***OCSG No:***	
Capacity Tank Units:		***OCSP No:***	
Description of Tank:		***State Lease No:***	
Actual Amount:		***Pier Dock No:***	
Actual Amount Units:		***Berth Slip No:***	
Tank Above Ground:	ABOVE	***Brake Failure:***	U
NPDES:		***Airbag Deployed:***	U
NPDES Compliance:	U	***Transport Contain:***	U
Init Contin Rel No:		***Location Subdiv:***	
Contin Rel Permit:		***Platform Rig Name:***	
Contin Release Type:		***Platform Letter:***	
Aircraft ID:		***Allision:***	U
Aircraft Runway No:		***Type of Structure:***	
Aircraft Spot No:		***Structure Name:***	
Aircraft Type:		***Structure Oper:***	U
Aircraft Model:		***Transit Bus Flag:***	

Aircraft Fuel Cap:		***Date Time Norm Serv:***	
Aircraft Fuel Cap U:		***Serv Disrupt Time:***	
Aircraft Fuel on Brd:		***Serv Disrupt Units:***	
Aircraft Fuel OB U:		***CR Begin Date:***	
Aircraft Hanger:		***CR End Date:***	
Road Mile Marker:		***CR Change Date:***	
Power Gen Facility:	U	***FBI Contact:***	
Generating Capacity:		***FBI Contact Dt Tm:***	
Type of Fixed Obj:		***Passenger Handling:***	
Type of Fuel:		***Passenger Route:***	XXX
DOT Crossing No:		***Passenger Delay:***	XXX
DOT Regulated:	U	***Sub Part C Test Req:***	XXX
Pipeline Type:		***No of Conductor Tested:***	
Pipeline Abv Ground:	ABOVE	***No of Engineer Tested:***	
Pipeline Covered:	U	***No of Trainman Tested:***	
Exposed Underwater:	N	***No of Yard Foreman Tested:***	
Railroad Hotline:		***No of RCL Operator Tested:***	
Railroad Milepost:		***No of Brakeman Tested:***	
Grade Crossing:	U	***No of Train Dispat Tested:***	
Crossing Device Ty:		***No of Signalman Tested:***	
Ty Vehicle Involved:		***No of Other Emp Tested:***	
Device Operational:	Y	***No of Unknown Emp Tested:***	

Incident Details Information

Release Secured:	Y	***State Agen Report No:***	NONE
Release Rate:		***State Agen on Scene:***	NONE
Release Rate Unit:		***State Agen Notified:***	NONE
Release Rate Rate:		***Fed Agency Notified:***	LOCAL USCG
Est Duration of Rel:		***Oth Agency Notified:***	
Desc Remedial Act:	BOOMS APPLIED,ABSORBENTS APPLIED	***Body of Water:***	LAKE CALUMET
Fire Involved:	N	***Tributary of:***	LAKE MICHIGAN
Fire Extinguished:	U	***Near River Mile Make:***	
Any Evacuations:	N	***Near River Mile Mark:***	
No Evacuated:		***Offshore:***	N
Who Evacuated:		***Weather Conditions:***	CLEAR
Radius of Evac:		***Air Temperature:***	65
Any Injuries:	N	***Wind Direction:***	
No. Injured:		***Wind Speed:***	
No. Hospitalized:		***Wind Speed Unit:***	
No. Fatalities:		***Water Supp Contam:***	U
Any Fatalities:	N	***Water Temperature:***	
Any Damages:	N	***Wave Condition:***	
Damage Amount:		***Current Speed:***	
Air Corridor Closed:	N	***Current Direction:***	
Air Corridor Desc:		***Current Speed Unit:***	
Air Closure Time:		***EMPL Fatality:***	
Waterway Closed:	N	***Pass Fatality:***	
Waterway Desc:		***Community Impact:***	
Waterway Close Time:		***Passengers Transfer:***	NO
Road Closed:	N	***Passenger Injuries:***	
Road Desc:		***Employee Injuries:***	
Road Closure Time:		***Occupant Fatality:***	
Road Closure Units:		***Sheen Size:***	
Closure Direction:		***Sheen Size Units:***	
Major Artery:	No	***Sheen Size Length:***	12
Track Closed:	N	***Sheen Size Length U:***	FEET
Track Desc:		***Sheen Size Width:***	2
Track Closure Time:		***Sheen Size Width U:***	FEET

Track Closure Units:		***Sheen Color:***	BARELY DISCERNIBLE
Track Close Dir:		***Dir of Sheen Travel:***	
Media Interest:	NONE	***Sheen Odor Desc:***	
Medium Desc:	WATER	***Duration Unit:***	
Addl Medium Info:	LAKE CALUMET	***Additional Info:***	CALLER HAS NO ADDITIONAL INFORMATION TO REPORT AT THIS TIME.

Site:

631 S CLAREMONT AVENUE CHICAGO IL ERNS

NRC Report No:	1321708	***Latitude Degrees:***	
Type of Incident:	FIXED	***Latitude Minutes:***	
Incident Cause:	DUMPING	***Latitude Seconds:***	
Incident Date:	11/10/2021 19:00	***Longitude Degrees:***	
Incident Location:	IN THE REAR OF THE ESTABLISHMENT	***Longitude Minutes:***	
Incident Dtg:	DISCOVERED	***Longitude Seconds:***	
Distance from City:		***Lat Quad:***	
Distance Units:		***Long Quad:***	
Direction from City:		***Location Section:***	
Location County:	COOK	***Location Township:***	
Potential Flag:	No	***Location Range:***	
Year:	Year 2021 Reports		

Description of Incident: THE CALLER STATES THE SRP IS DUMPING COOKING OIL AT THE REAR OF THE ESTABLISHMENT. THE CALLER STATES THEY ARE ENCOURAGING EMPLOYEE AT THE ESTABLISHMENT TO FOLLOW THIS PRACTICE.

Material Spill Information

Chris Code:	OVG	***Unit of Measure:***	UNKNOWN AMOUNT
CAS No:	000000-00-0	***If Reached Water:***	YES
UN No:		***Amount in Water:***	0
Name of Material:	OIL, EDIBLE: VEGETABLE	***Unit Reach Water:***	UNKNOWN AMOUNT
Amount of Material:	0		

Calls Information

Date Time Received:	11/10/2021 7:20:00 PM	***Responsible City:***	CHICAGO
Date Time Complete:	11/10/2021 7:26:00 PM	***Responsible State:***	IL
Call Type:	INC	***Responsible Zip:***	
Resp Company:	OLIVE BRANCH	***Source:***	TELEPHONE
Resp Org Type:	PRIVATE ENTERPRISE		

Incident Information

Tank ID:		***Building ID:***	
Tank Regulated:	U	***Location Area ID:***	
Tank Regulated By:		***Location Block ID:***	
Capacity of Tank:		***OCSG No:***	
Capacity Tank Units:		***OCSP No:***	
Description of Tank:		***State Lease No:***	
Actual Amount:		***Pier Dock No:***	
Actual Amount Units:		***Berth Slip No:***	
Tank Above Ground:	ABOVE	***Brake Failure:***	U
NPDES:		***Airbag Deployed:***	U
NPDES Compliance:	U	***Transport Contain:***	U
Init Contin Rel No:		***Location Subdiv:***	
Contin Rel Permit:		***Platform Rig Name:***	
Contin Release Type:		***Platform Letter:***	
Aircraft ID:		***Allision:***	U
Aircraft Runway No:		***Type of Structure:***	
Aircraft Spot No:		***Structure Name:***	
Aircraft Type:		***Structure Oper:***	U
Aircraft Model:		***Transit Bus Flag:***	
Aircraft Fuel Cap:		***Date Time Norm Serv:***	
Aircraft Fuel Cap U:		***Serv Disrupt Time:***	
Aircraft Fuel on Brd:		***Serv Disrupt Units:***	
Aircraft Fuel OB U:		***CR Begin Date:***	

Aircraft Hanger:
Road Mile Marker:
Power Gen Facility: U
Generating Capacity:
Type of Fixed Obj: OTHER
Type of Fuel:
DOT Crossing No:
DOT Regulated: U
Pipeline Type:
Pipeline Abv Ground: ABOVE
Pipeline Covered: U
Exposed Underwater: N
Railroad Hotline:
Railroad Milepost:
Grade Crossing: U
Crossing Device Ty:
Ty Vehicle Involved:
Device Operational: U

CR End Date:
CR Change Date:
FBI Contact:
FBI Contact Dt Tm:
Passenger Handling:
Passenger Route: XXX
Passenger Delay: XXX
Sub Part C Test Req: XXX
No of Conductor Tested:
No of Engineer Tested:
No of Trainman Tested:
No of Yard Foreman Tested:
No of RCL Operator Tested:
No of Brakeman Tested:
No of Train Dispat Tested:
No of Signalman Tested:
No of Other Emp Tested:
No of Unknown Emp Tested:

Incident Details Information

Release Secured: U
Release Rate:
Release Rate Unit:
Release Rate Rate:
Est Duration of Rel:
Desc Remedial Act:
Fire Involved: N
Fire Extinguished: U
Any Evacuations: N
No Evacuated:
Who Evacuated:
Radius of Evac:
Any Injuries: N
No. Injured:
No. Hospitalized:
No. Fatalities:
Any Fatalities: N
Any Damages: N
Damage Amount:
Air Corridor Closed: N
Air Corridor Desc:
Air Closure Time:
Waterway Closed: N
Waterway Desc:
Waterway Close Time:
Road Closed: N
Road Desc:
Road Closure Time:
Road Closure Units:
Closure Direction:
Major Artery: No
Track Closed: N
Track Desc:
Track Closure Time:
Track Closure Units:
Track Close Dir:
Media Interest: UNKNOWN
Medium Desc: WATER

State Agen Report No:
State Agen on Scene:
State Agen Notified:
Fed Agency Notified:
Oth Agency Notified:
Body of Water: STORM DRAIN
Tributary of:
Near River Mile Make:
Near River Mile Mark:
Offshore: No
Weather Conditions:
Air Temperature:
Wind Direction:
Wind Speed:
Wind Speed Unit:
Water Supp Contam: U
Water Temperature:
Wave Condition:
Current Speed:
Current Direction:
Current Speed Unit:
EMPL Fatality:
Pass Fatality:
Community Impact:
Passengers Transfer: NO
Passenger Injuries:
Employee Injuries:
Occupant Fatality:
Sheen Size:
Sheen Size Units:
Sheen Size Length:
Sheen Size Length U:
Sheen Size Width:
Sheen Size Width U:
Sheen Color:
Dir of Sheen Travel:
Sheen Odor Desc:
Duration Unit:

Addl Medium Info: STORM DRAIN & CONCRETE ***Additional Info:***

Site:

BELLMONT ROAD INNER LAKE SHORE DRIVE CHICAGO IL

ERNS

NRC Report No:	562904	***Latitude Degrees:***	
Type of Incident:	UNKNOWN SHEEN	***Latitude Minutes:***	
Incident Cause:	UNKNOWN	***Latitude Seconds:***	
Incident Date:	13-Apr-2001 13:30:00	***Longitude Degrees:***	
Incident Location:	BELLMONT YACHT CLUB	***Longitude Minutes:***	
Incident Dtg:	DISCOVERED	***Longitude Seconds:***	
Distance from City:		***Lat Quad:***	
Distance Units:		***Long Quad:***	
Direction from City:		***Location Section:***	
Location County:	COOK	***Location Township:***	
Potential Flag:		***Location Range:***	
Year:	Year 2001 Reports		

Description of Incident: THE CALLER IS REPORTING AN UNKNOWN SHEEN.

Material Spill Information

Chris Code:	OUN	***Unit of Measure:***	UNKNOWN AMOUNT
CAS No:	000000-00-0	***If Reached Water:***	YES
UN No:		***Amount in Water:***	0
Name of Material:	UNKNOWN OIL	***Unit Reach Water:***	UNKNOWN AMOUNT
Amount of Material:	0		

Calls Information

Date Time Received:	13-Apr-2001 17:37:34	***Responsible City:***	
Date Time Complete:	13-Apr-2001 17:45:11	***Responsible State:***	XX
Call Type:	INC	***Responsible Zip:***	
Resp Company:		***Source:***	TELEPHONE
Resp Org Type:	UNKNOWN		

Incident Information

Tank ID:		***Building ID:***	
Tank Regulated:		***Location Area ID:***	
Tank Regulated By:		***Location Block ID:***	
Capacity of Tank:		***OCSG No:***	
Capacity Tank Units:		***OCSP No:***	
Description of Tank:		***State Lease No:***	
Actual Amount:		***Pier Dock No:***	
Actual Amount Units:		***Berth Slip No:***	
Tank Above Ground:		***Brake Failure:***	
NPDES:		***Airbag Deployed:***	
NPDES Compliance:		***Transport Contain:***	
Init Contin Rel No:		***Location Subdiv:***	
Contin Rel Permit:		***Platform Rig Name:***	
Contin Release Type:		***Platform Letter:***	
Aircraft ID:		***Allision:***	
Aircraft Runway No:		***Type of Structure:***	
Aircraft Spot No:		***Structure Name:***	
Aircraft Type:	UNKNOWN	***Structure Oper:***	
Aircraft Model:		***Transit Bus Flag:***	
Aircraft Fuel Cap:		***Date Time Norm Serv:***	
Aircraft Fuel Cap U:		***Serv Disrupt Time:***	
Aircraft Fuel on Brd:		***Serv Disrupt Units:***	
Aircraft Fuel OB U:		***CR Begin Date:***	
Aircraft Hanger:		***CR End Date:***	
Road Mile Marker:		***CR Change Date:***	
Power Gen Facility:		***FBI Contact:***	
Generating Capacity:		***FBI Contact Dt Tm:***	
Type of Fixed Obj:	UNKNOWN	***Passenger Handling:***	
Type of Fuel:		***Passenger Route:***	XXX
DOT Crossing No:		***Passenger Delay:***	XXX

DOT Regulated:		***Sub Part C Test Req:***	XXX
Pipeline Type:		***No of Conductor Tested:***	
Pipeline Abv Ground:		***No of Engineer Tested:***	
Pipeline Covered:		***No of Trainman Tested:***	
Exposed Underwater:		***No of Yard Foreman Tested:***	
Railroad Hotline:		***No of RCL Operator Tested:***	
Railroad Milepost:		***No of Brakeman Tested:***	
Grade Crossing:		***No of Train Dispat Tested:***	
Crossing Device Ty:		***No of Signalman Tested:***	
Ty Vehicle Involved:		***No of Other Emp Tested:***	
Device Operational:		***No of Unknown Emp Tested:***	

Incident Details Information

Release Secured:	U	***State Agen Report No:***	
Release Rate:		***State Agen on Scene:***	
Release Rate Unit:		***State Agen Notified:***	
Release Rate Rate:		***Fed Agency Notified:***	
Est Duration of Rel:		***Oth Agency Notified:***	
Desc Remedial Act:	NONE	***Body of Water:***	LAKE MICHIGAN
Fire Involved:	N	***Tributary of:***	
Fire Extinguished:	U	***Near River Mile Make:***	
Any Evacuations:	N	***Near River Mile Mark:***	
No Evacuated:		***Offshore:***	N
Who Evacuated:		***Weather Conditions:***	SUNNY
Radius of Evac:		***Air Temperature:***	
Any Injuries:	N	***Wind Direction:***	
No. Injured:		***Wind Speed:***	
No. Hospitalized:		***Wind Speed Unit:***	
No. Fatalities:		***Water Supp Contam:***	N
Any Fatalities:	N	***Water Temperature:***	
Any Damages:	N	***Wave Condition:***	0 CALM
Damage Amount:		***Current Speed:***	
Air Corridor Closed:	N	***Current Direction:***	
Air Corridor Desc:		***Current Speed Unit:***	
Air Closure Time:		***EMPL Fatality:***	
Waterway Closed:	N	***Pass Fatality:***	
Waterway Desc:		***Community Impact:***	N
Waterway Close Time:		***Passengers Transfer:***	UNK
Road Closed:	N	***Passenger Injuries:***	
Road Desc:		***Employee Injuries:***	
Road Closure Time:		***Occupant Fatality:***	
Road Closure Units:		***Sheen Size:***	
Closure Direction:		***Sheen Size Units:***	
Major Artery:	No	***Sheen Size Length:***	200
Track Closed:	N	***Sheen Size Length U:***	FEET
Track Desc:		***Sheen Size Width:***	100
Track Closure Time:		***Sheen Size Width U:***	FEET
Track Closure Units:		***Sheen Color:***	RAINBOW
Track Close Dir:		***Dir of Sheen Travel:***	
Media Interest:	NONE	***Sheen Odor Desc:***	STRONG GASOLINE / DIESEL
Medium Desc:	WATER	***Duration Unit:***	
Addl Medium Info:	LAKE MICHIGAN	***Additional Info:***	THE CALLER STATED THAT THE FUEL IS STRONG ENOUGH THAT IT LEFT A HEAVY FILM ON HER DOG'S COAT AFTER A SWIM.

Site:

AMEROPAN BELL TERMINAL CHICAGO IL

ERNS

NRC Report No:	1064606	***Latitude Degrees:***	
Type of Incident:	UNKNOWN SHEEN	***Latitude Minutes:***	
Incident Cause:	UNKNOWN	***Latitude Seconds:***	
Incident Date:	01-Nov-2013 08:25:00	***Longitude Degrees:***	
Incident Location:	UNKNOWN SHEEN INCIDENT	***Longitude Minutes:***	
Incident Dtg:	OCCURRED	***Longitude Seconds:***	
Distance from City:		***Lat Quad:***	
Distance Units:		***Long Quad:***	
Direction from City:		***Location Section:***	
Location County:	COOK	***Location Township:***	
Potential Flag:	No	***Location Range:***	
Year:	Year 2013 Reports		

Description of Incident: CALLER IS REPORTING THAT WHEN THEY MOORED UP AT A TERMINAL THE PUSH BOAT T/V BEAU BLESSEY STIRRED UP SOME MATERIAL ON THE RIVER BOTTOM CAUSING A SHEEN. SOURCE AND MATERIAL IS UNKNOWN. BOAT WAS PUSHING BARGE NUMBER: 1224592 .

Material Spill Information

Chris Code:	OUN	***Unit of Measure:***	UNKNOWN AMOUNT
CAS No:	000000-00-0	***If Reached Water:***	YES
UN No:		***Amount in Water:***	0
Name of Material:	UNKNOWN OIL	***Unit Reach Water:***	UNKNOWN AMOUNT
Amount of Material:	0		

Calls Information

Date Time Received:	01-Nov-2013 13:13:35	***Responsible City:***	
Date Time Complete:	01-Nov-2013 13:28:59	***Responsible State:***	XX
Call Type:	INC	***Responsible Zip:***	
Resp Company:		***Source:***	TELEPHONE
Resp Org Type:	UNKNOWN		

Incident Information

Tank ID:		***Building ID:***	
Tank Regulated:	U	***Location Area ID:***	
Tank Regulated By:		***Location Block ID:***	
Capacity of Tank:		***OCSG No:***	
Capacity Tank Units:		***OCSP No:***	
Description of Tank:		***State Lease No:***	
Actual Amount:		***Pier Dock No:***	
Actual Amount Units:		***Berth Slip No:***	
Tank Above Ground:	ABOVE	***Brake Failure:***	U
NPDES:		***Airbag Deployed:***	U
NPDES Compliance:	U	***Transport Contain:***	U
Init Contin Rel No:		***Location Subdiv:***	
Contin Rel Permit:		***Platform Rig Name:***	
Contin Release Type:		***Platform Letter:***	
Aircraft ID:		***Allision:***	U
Aircraft Runway No:		***Type of Structure:***	
Aircraft Spot No:		***Structure Name:***	
Aircraft Type:		***Structure Oper:***	U
Aircraft Model:		***Transit Bus Flag:***	
Aircraft Fuel Cap:		***Date Time Norm Serv:***	
Aircraft Fuel Cap U:		***Serv Disrupt Time:***	
Aircraft Fuel on Brd:		***Serv Disrupt Units:***	
Aircraft Fuel OB U:		***CR Begin Date:***	
Aircraft Hanger:		***CR End Date:***	
Road Mile Marker:		***CR Change Date:***	
Power Gen Facility:	U	***FBI Contact:***	
Generating Capacity:		***FBI Contact Dt Tm:***	
Type of Fixed Obj:		***Passenger Handling:***	
Type of Fuel:		***Passenger Route:***	XXX
DOT Crossing No:		***Passenger Delay:***	XXX
DOT Regulated:	U	***Sub Part C Test Req:***	XXX
Pipeline Type:		***No of Conductor Tested:***	
Pipeline Abv Ground:	ABOVE	***No of Engineer***	

		Tested:	
Pipeline Covered:	U	***No of Trainman Tested:***	
Exposed Underwater:	N	***No of Yard Foreman Tested:***	
Railroad Hotline:		***No of RCL Operator Tested:***	
Railroad Milepost:		***No of Brakeman Tested:***	
Grade Crossing:	U	***No of Train Dispat Tested:***	
Crossing Device Ty:		***No of Signalman Tested:***	
Ty Vehicle Involved:		***No of Other Emp Tested:***	
Device Operational:	U	***No of Unknown Emp Tested:***	

Incident Details Information

Release Secured:	U	***State Agen Report No:***	
Release Rate:		***State Agen on Scene:***	
Release Rate Unit:		***State Agen Notified:***	
Release Rate Rate:		***Fed Agency Notified:***	USCG- MSU CHICAGO
Est Duration of Rel:		***Oth Agency Notified:***	
Desc Remedial Act:	NONE TAKEN, DISSIPATING NATURALLY	***Body of Water:***	ILLINOIS RIVER
Fire Involved:	N	***Tributary of:***	MISSISSIPPI
Fire Extinguished:	U	***Near River Mile Make:***	
Any Evacuations:	N	***Near River Mile Mark:***	
No Evacuated:		***Offshore:***	N
Who Evacuated:		***Weather Conditions:***	OVERCAST
Radius of Evac:		***Air Temperature:***	45
Any Injuries:	N	***Wind Direction:***	
No. Injured:		***Wind Speed:***	20
No. Hospitalized:		***Wind Speed Unit:***	MPH
No. Fatalities:		***Water Supp Contam:***	U
Any Fatalities:	N	***Water Temperature:***	
Any Damages:	N	***Wave Condition:***	
Damage Amount:		***Current Speed:***	
Air Corridor Closed:	N	***Current Direction:***	
Air Corridor Desc:		***Current Speed Unit:***	
Air Closure Time:		***EMPL Fatality:***	
Waterway Closed:	N	***Pass Fatality:***	
Waterway Desc:		***Community Impact:***	
Waterway Close Time:		***Passengers Transfer:***	NO
Road Closed:	N	***Passenger Injuries:***	
Road Desc:		***Employee Injuries:***	
Road Closure Time:		***Occupant Fatality:***	
Road Closure Units:		***Sheen Size:***	
Closure Direction:		***Sheen Size Units:***	
Major Artery:	No	***Sheen Size Length:***	300
Track Closed:	N	***Sheen Size Length U:***	FEET
Track Desc:		***Sheen Size Width:***	54
Track Closure Time:		***Sheen Size Width U:***	FEET
Track Closure Units:		***Sheen Color:***	RAINBOW
Track Close Dir:		***Dir of Sheen Travel:***	
Media Interest:	NONE	***Sheen Odor Desc:***	
Medium Desc:	WATER	***Duration Unit:***	
Addl Medium Info:	ILLINOIS RIVER	***Additional Info:***	

Site:

MP: DC19.00 SD: BLUE ISLAND CHICAGO IL

ERNS

NRC Report No:	1357755	***Latitude Degrees:***	
Type of Incident:	RAILROAD NON-RELEASE	***Latitude Minutes:***	
Incident Cause:	TRESPASSER	***Latitude Seconds:***	
Incident Date:	1/15/2023 16:59	***Longitude Degrees:***	
Incident Location:		***Longitude Minutes:***	

Incident Dtg:	DISCOVERED	***Longitude Seconds:***	
Distance from City:		***Lat Quad:***	
Distance Units:		***Long Quad:***	
Direction from City:		***Location Section:***	
Location County:	COOK	***Location Township:***	
Potential Flag:	No	***Location Range:***	
Year:	Year 2023 Reports		

Description of Incident: CALLER IS REPORTING A FREIGHT TRAIN STRIKING A TRESPASSER RESULTING IN A FATALITY.

Calls Information

Date Time Received:	1/15/2023 5:37:00 PM	***Responsible City:***	
Date Time Complete:	1/15/2023 5:44:00 PM	***Responsible State:***	XX
Call Type:	INC	***Responsible Zip:***	
Resp Company:		***Source:***	TELEPHONE
Resp Org Type:	UNKNOWN		

Incident Information

Tank ID:		***Building ID:***	
Tank Regulated:	U	***Location Area ID:***	
Tank Regulated By:		***Location Block ID:***	
Capacity of Tank:		***OCSG No:***	
Capacity Tank Units:		***OCSP No:***	
Description of Tank:		***State Lease No:***	
Actual Amount:		***Pier Dock No:***	
Actual Amount Units:		***Berth Slip No:***	
Tank Above Ground:	ABOVE	***Brake Failure:***	N
NPDES:		***Airbag Deployed:***	U
NPDES Compliance:	U	***Transport Contain:***	U
Init Contin Rel No:		***Location Subdiv:***	CHICAGO
Contin Rel Permit:		***Platform Rig Name:***	
Contin Release Type:		***Platform Letter:***	
Aircraft ID:		***Allision:***	N
Aircraft Runway No:		***Type of Structure:***	
Aircraft Spot No:		***Structure Name:***	
Aircraft Type:		***Structure Oper:***	U
Aircraft Model:		***Transit Bus Flag:***	
Aircraft Fuel Cap:		***Date Time Norm Serv:***	
Aircraft Fuel Cap U:		***Serv Disrupt Time:***	
Aircraft Fuel on Brd:		***Serv Disrupt Units:***	
Aircraft Fuel OB U:		***CR Begin Date:***	
Aircraft Hanger:		***CR End Date:***	
Road Mile Marker:		***CR Change Date:***	
Power Gen Facility:	U	***FBI Contact:***	
Generating Capacity:		***FBI Contact Dt Tm:***	
Type of Fixed Obj:		***Passenger Handling:***	
Type of Fuel:		***Passenger Route:***	NO
DOT Crossing No:		***Passenger Delay:***	NO
DOT Regulated:	U	***Sub Part C Test Req:***	UNK
Pipeline Type:		***No of Conductor Tested:***	
Pipeline Abv Ground:	ABOVE	***No of Engineer Tested:***	
Pipeline Covered:	U	***No of Trainman Tested:***	
Exposed Underwater:	N	***No of Yard Foreman Tested:***	
Railroad Hotline:		***No of RCL Operator Tested:***	
Railroad Milepost:	DC19.00	***No of Brakeman Tested:***	
Grade Crossing:	N	***No of Train Dispat Tested:***	
Crossing Device Ty:		***No of Signalman Tested:***	
Ty Vehicle Involved:		***No of Other Emp Tested:***	
Device Operational:	Y	***No of Unknown Emp***	

Tested:

Incident Details Information

Release Secured:	U	***State Agen Report No:***	
Release Rate:		***State Agen on Scene:***	LOCAL FIRST RESPONDERS
Release Rate Unit:		***State Agen Notified:***	
Release Rate Rate:		***Fed Agency Notified:***	
Est Duration of Rel:		***Oth Agency Notified:***	
Desc Remedial Act:	INVESTIGATION UNDERWAY	***Body of Water:***	
Fire Involved:	N	***Tributary of:***	
Fire Extinguished:	U	***Near River Mile Make:***	
Any Evacuations:	N	***Near River Mile Mark:***	
No Evacuated:		***Offshore:***	No
Who Evacuated:		***Weather Conditions:***	
Radius of Evac:		***Air Temperature:***	
Any Injuries:	N	***Wind Direction:***	
No. Injured:		***Wind Speed:***	
No. Hospitalized:		***Wind Speed Unit:***	
No. Fatalities:	1	***Water Supp Contam:***	U
Any Fatalities:	Y	***Water Temperature:***	
Any Damages:	N	***Wave Condition:***	
Damage Amount:		***Current Speed:***	
Air Corridor Closed:	N	***Current Direction:***	
Air Corridor Desc:		***Current Speed Unit:***	
Air Closure Time:		***EMPL Fatality:***	
Waterway Closed:	N	***Pass Fatality:***	
Waterway Desc:		***Community Impact:***	
Waterway Close Time:		***Passengers Transfer:***	NO
Road Closed:	N	***Passenger Injuries:***	
Road Desc:		***Employee Injuries:***	
Road Closure Time:		***Occupant Fatality:***	
Road Closure Units:		***Sheen Size:***	
Closure Direction:		***Sheen Size Units:***	
Major Artery:	No	***Sheen Size Length:***	
Track Closed:	Y	***Sheen Size Length U:***	
Track Desc:		***Sheen Size Width:***	
Track Closure Time:	0.5	***Sheen Size Width U:***	
Track Closure Units:		***Sheen Color:***	
Track Close Dir:	E/W	***Dir of Sheen Travel:***	
Media Interest:	UNKNOWN	***Sheen Odor Desc:***	
Medium Desc:	RAIL REPORT (N/A)	***Duration Unit:***	
Addl Medium Info:	TRESPASSER	***Additional Info:***	

Site:

MILE POST: DC29 TO DC12 SUB DIV: BLUE ISLAND & BARR CHICAGO IL ERNS

NRC Report No:	1081283	***Latitude Degrees:***	
Type of Incident:	RAILROAD	***Latitude Minutes:***	
Incident Cause:	EQUIPMENT FAILURE	***Latitude Seconds:***	
Incident Date:	30-Apr-2014 06:12:00	***Longitude Degrees:***	
Incident Location:		***Longitude Minutes:***	
Incident Dtg:	DISCOVERED	***Longitude Seconds:***	
Distance from City:		***Lat Quad:***	
Distance Units:		***Long Quad:***	
Direction from City:		***Location Section:***	
Location County:	COOK	***Location Township:***	
Potential Flag:	No	***Location Range:***	
Year:	Year 2014 Reports		

Description of Incident: CALLER IS REPORTING 1900 GALLONS OF DIESEL FUEL DISCHARGED ONTO THE TRACKS. THE DISCHARGE HAPPENED DUE TO AN EQUIPMENT FAILURE FROM A LOCOMOTIVE.

Material Spill Information

Chris Code:	ODS	***Unit of Measure:***	GALLON(S)
CAS No:	000000-00-0	***If Reached Water:***	NO
UN No:		***Amount in Water:***	
Name of Material:	OIL: DIESEL	***Unit Reach Water:***	

Amount of Material: 1900

Calls Information

Date Time Received: 30-Apr-2014 06:51:42
Date Time Complete: 30-Apr-2014 07:02:16
Call Type: INC
Resp Company: CSX TRANSPORTATION
Resp Org Type: PRIVATE ENTERPRISE
Responsible City: JACKSONVILLE
Responsible State: FL
Responsible Zip: 32202
Source: TELEPHONE

Incident Information

Tank ID:
Tank Regulated: U
Tank Regulated By:
Capacity of Tank:
Capacity Tank Units:
Description of Tank:
Actual Amount:
Actual Amount Units:
Tank Above Ground: ABOVE
NPDES:
NPDES Compliance: U
Init Contin Rel No:
Contin Rel Permit:
Contin Release Type:
Aircraft ID:
Aircraft Runway No:
Aircraft Spot No:
Aircraft Type:
Aircraft Model:
Aircraft Fuel Cap:
Aircraft Fuel Cap U:
Aircraft Fuel on Brd:
Aircraft Fuel OB U:
Aircraft Hanger:
Road Mile Marker:
Power Gen Facility: U
Generating Capacity:
Type of Fixed Obj:
Type of Fuel:
DOT Crossing No:
DOT Regulated: U
Pipeline Type:
Pipeline Abv Ground: ABOVE
Pipeline Covered: U
Exposed Underwater: N
Railroad Hotline:
Railroad Milepost: DC29&DC12
Grade Crossing: N
Crossing Device Ty:
Ty Vehicle Involved:
Device Operational: Y

Building ID:
Location Area ID:
Location Block ID:
OCSG No:
OCSP No:
State Lease No:
Pier Dock No:
Berth Slip No:
Brake Failure: N
Airbag Deployed: U
Transport Contain: U
Location Subdiv: BLUE ISLAND & BARR
Platform Rig Name:
Platform Letter:
Allision: N
Type of Structure:
Structure Name:
Structure Oper: U
Transit Bus Flag:
Date Time Norm Serv:
Serv Disrupt Time:
Serv Disrupt Units:
CR Begin Date:
CR End Date:
CR Change Date:
FBI Contact:
FBI Contact Dt Tm:
Passenger Handling:
Passenger Route: NO
Passenger Delay: NO
Sub Part C Test Req: NO
No of Conductor Tested:
No of Engineer Tested:
No of Trainman Tested:
No of Yard Foreman Tested:
No of RCL Operator Tested:
No of Brakeman Tested:
No of Train Dispat Tested:
No of Signalman Tested:
No of Other Emp Tested:
No of Unknown Emp Tested:

Incident Details Information

Release Secured: Y
Release Rate:
State Agen Report No:
State Agen on Scene: LOCAL POLICE & FIRE DEPT

Release Rate Unit:		***State Agen Notified:***	LOCAL POLICE & FIRE DEPT
Release Rate Rate:		***Fed Agency Notified:***	
Est Duration of Rel:		***Oth Agency Notified:***	
Desc Remedial Act:	CONTRACTOR HAS BEEN HIRED	***Body of Water:***	
Fire Involved:	N	***Tributary of:***	
Fire Extinguished:	U	***Near River Mile Make:***	
Any Evacuations:	N	***Near River Mile Mark:***	
No Evacuated:		***Offshore:***	N
Who Evacuated:		***Weather Conditions:***	PARTLY CLOUDY
Radius of Evac:		***Air Temperature:***	
Any Injuries:	N	***Wind Direction:***	
No. Injured:		***Wind Speed:***	
No. Hospitalized:		***Wind Speed Unit:***	
No. Fatalities:		***Water Supp Contam:***	U
Any Fatalities:	N	***Water Temperature:***	
Any Damages:	N	***Wave Condition:***	
Damage Amount:		***Current Speed:***	
Air Corridor Closed:	N	***Current Direction:***	
Air Corridor Desc:		***Current Speed Unit:***	
Air Closure Time:		***EMPL Fatality:***	
Waterway Closed:	N	***Pass Fatality:***	
Waterway Desc:		***Community Impact:***	
Waterway Close Time:		***Passengers Transfer:***	NO
Road Closed:	U	***Passenger Injuries:***	
Road Desc:		***Employee Injuries:***	
Road Closure Time:		***Occupant Fatality:***	
Road Closure Units:		***Sheen Size:***	
Closure Direction:		***Sheen Size Units:***	
Major Artery:	No	***Sheen Size Length:***	
Track Closed:	U	***Sheen Size Length U:***	
Track Desc:		***Sheen Size Width:***	
Track Closure Time:		***Sheen Size Width U:***	
Track Closure Units:		***Sheen Color:***	
Track Close Dir:		***Dir of Sheen Travel:***	
Media Interest:	UNKNOWN	***Sheen Odor Desc:***	
Medium Desc:	LAND	***Duration Unit:***	
Addl Medium Info:	TRACKS	***Additional Info:***	

Site:

ABOVE WESTERN AVE. CHICAGO IL ERNS

NRC Report No:	1190822	***Latitude Degrees:***	
Type of Incident:	VESSEL	***Latitude Minutes:***	
Incident Cause:	OTHER	***Latitude Seconds:***	
Incident Date:	9/19/2017 8:00	***Longitude Degrees:***	
Incident Location:	MILE 320; IL. RIVER	***Longitude Minutes:***	
Incident Dtg:	OCCURRED	***Longitude Seconds:***	
Distance from City:		***Lat Quad:***	
Distance Units:		***Long Quad:***	
Direction from City:		***Location Section:***	
Location County:	COOK	***Location Township:***	
Potential Flag:	No	***Location Range:***	
Year:	Year 2017 Reports		

Description of Incident: HYDRAULIC FLUID DISCHARGED FROM A VESSEL DUE TO EXCESS WATER IN THE SHAFT.

Material Spill Information

Chris Code:	OHY	***Unit of Measure:***	TEASPOON(S)
CAS No:	000000-00-0	***If Reached Water:***	YES
UN No:		***Amount in Water:***	2
Name of Material:	HYDRAULIC OIL	***Unit Reach Water:***	TEASPOON(S)
Amount of Material:	2		

Calls Information

Date Time Received:	19-Sep-2017 11:36:00	***Responsible City:***	
Date Time Complete:	19-Sep-2017 11:42:00	***Responsible State:***	XX
Call Type:	INC	***Responsible Zip:***	

Resp Company:	MIDDLE RIVER	***Source:***	TELEPHONE
Resp Org Type:	PRIVATE ENTERPRISE		

Incident Information

Tank ID:		***Building ID:***	
Tank Regulated:	U	***Location Area ID:***	
Tank Regulated By:		***Location Block ID:***	
Capacity of Tank:		***OCSG No:***	
Capacity Tank Units:		***OCSP No:***	
Description of Tank:		***State Lease No:***	
Actual Amount:		***Pier Dock No:***	
Actual Amount Units:		***Berth Slip No:***	
Tank Above Ground:	ABOVE	***Brake Failure:***	U
NPDES:		***Airbag Deployed:***	U
NPDES Compliance:	U	***Transport Contain:***	U
Init Contin Rel No:		***Location Subdiv:***	
Contin Rel Permit:		***Platform Rig Name:***	
Contin Release Type:		***Platform Letter:***	
Aircraft ID:		***Allision:***	U
Aircraft Runway No:		***Type of Structure:***	
Aircraft Spot No:		***Structure Name:***	
Aircraft Type:		***Structure Oper:***	U
Aircraft Model:		***Transit Bus Flag:***	
Aircraft Fuel Cap:		***Date Time Norm Serv:***	
Aircraft Fuel Cap U:		***Serv Disrupt Time:***	
Aircraft Fuel on Brd:		***Serv Disrupt Units:***	
Aircraft Fuel OB U:		***CR Begin Date:***	
Aircraft Hanger:		***CR End Date:***	
Road Mile Marker:		***CR Change Date:***	
Power Gen Facility:	U	***FBI Contact:***	
Generating Capacity:		***FBI Contact Dt Tm:***	
Type of Fixed Obj:		***Passenger Handling:***	
Type of Fuel:		***Passenger Route:***	XXX
DOT Crossing No:		***Passenger Delay:***	XXX
DOT Regulated:	U	***Sub Part C Test Req:***	XXX
Pipeline Type:		***No of Conductor Tested:***	
Pipeline Abv Ground:	ABOVE	***No of Engineer Tested:***	
Pipeline Covered:	U	***No of Trainman Tested:***	
Exposed Underwater:	N	***No of Yard Foreman Tested:***	
Railroad Hotline:		***No of RCL Operator Tested:***	
Railroad Milepost:		***No of Brakeman Tested:***	
Grade Crossing:	U	***No of Train Dispat Tested:***	
Crossing Device Ty:		***No of Signalman Tested:***	
Ty Vehicle Involved:		***No of Other Emp Tested:***	
Device Operational:	U	***No of Unknown Emp Tested:***	

Incident Details Information

Release Secured:	Y	***State Agen Report No:***	
Release Rate:		***State Agen on Scene:***	
Release Rate Unit:		***State Agen Notified:***	
Release Rate Rate:		***Fed Agency Notified:***	USCG
Est Duration of Rel:		***Oth Agency Notified:***	
Desc Remedial Act:	THEY SHUTDOWN THE PUMP AND CUT THE POWER.	***Body of Water:***	IL. RIVER
Fire Involved:	N	***Tributary of:***	
Fire Extinguished:	U	***Near River Mile Make:***	
Any Evacuations:	N	***Near River Mile Mark:***	320

No Evacuated:		***Offshore:***	N
Who Evacuated:		***Weather Conditions:***	PARTLY CLOUDY
Radius of Evac:		***Air Temperature:***	
Any Injuries:	N	***Wind Direction:***	
No. Injured:		***Wind Speed:***	
No. Hospitalized:		***Wind Speed Unit:***	
No. Fatalities:		***Water Supp Contam:***	U
Any Fatalities:	N	***Water Temperature:***	
Any Damages:	N	***Wave Condition:***	
Damage Amount:		***Current Speed:***	
Air Corridor Closed:	N	***Current Direction:***	
Air Corridor Desc:		***Current Speed Unit:***	
Air Closure Time:		***EMPL Fatality:***	
Waterway Closed:	N	***Pass Fatality:***	
Waterway Desc:		***Community Impact:***	
Waterway Close Time:		***Passengers Transfer:***	NO
Road Closed:	N	***Passenger Injuries:***	
Road Desc:		***Employee Injuries:***	
Road Closure Time:		***Occupant Fatality:***	
Road Closure Units:		***Sheen Size:***	
Closure Direction:		***Sheen Size Units:***	
Major Artery:	No	***Sheen Size Length:***	10
Track Closed:	N	***Sheen Size Length U:***	FEET
Track Desc:		***Sheen Size Width:***	5
Track Closure Time:		***Sheen Size Width U:***	FEET
Track Closure Units:		***Sheen Color:***	RAINBOW
Track Close Dir:		***Dir of Sheen Travel:***	
Media Interest:	UNKNOWN	***Sheen Odor Desc:***	
Medium Desc:	WATER	***Duration Unit:***	
Addl Medium Info:	IL. RIVER	***Additional Info:***	

Site:

WESTERN AVE. YARD CHICAGO IL

ERNS

NRC Report No:	1163677	***Latitude Degrees:***	
Type of Incident:	RAILROAD NON-RELEASE	***Latitude Minutes:***	
Incident Cause:	DERAILMENT	***Latitude Seconds:***	
Incident Date:	09-Nov-2016 11:15:00	***Longitude Degrees:***	
Incident Location:		***Longitude Minutes:***	
Incident Dtg:	OCCURRED	***Longitude Seconds:***	
Distance from City:		***Lat Quad:***	
Distance Units:		***Long Quad:***	
Direction from City:		***Location Section:***	
Location County:	COOK	***Location Township:***	
Potential Flag:	No	***Location Range:***	
Year:	Year 2016 Reports		

Description of Incident: THE RP IS REPORTING A COMMUTER TRAIN DERAILED INSIDE A RAILYARD. RP STATED THE TRAIN WAS NOT OCCUPIED WITH ANY PASSENGERS AT THE TIME OF THE DERAILMENT. RP STATED THAT THE CAUSE OF THE DERAILMENT IS BELIEVED TO BE DUE TO "WIDE GAUGE". RP STATED THAT THE LOCOMOTIVE HAS ONE WHEEL OFF THE TRACKS. NO REPORTED INJURIES AT THIS TIME.

Calls Information

Date Time Received:	09-Nov-2016 15:23:04	***Responsible City:***	
Date Time Complete:	09-Nov-2016 15:27:41	***Responsible State:***	XX
Call Type:	INC	***Responsible Zip:***	
Resp Company:		***Source:***	TELEPHONE
Resp Org Type:	UNKNOWN		

Incident Information

Tank ID:		***Building ID:***	
Tank Regulated:	U	***Location Area ID:***	
Tank Regulated By:		***Location Block ID:***	
Capacity of Tank:		***OCSG No:***	
Capacity Tank Units:		***OCSP No:***	
Description of Tank:		***State Lease No:***	
Actual Amount:		***Pier Dock No:***	

Actual Amount Units:		***Berth Slip No:***	
Tank Above Ground:	ABOVE	***Brake Failure:***	N
NPDES:		***Airbag Deployed:***	U
NPDES Compliance:	U	***Transport Contain:***	U
Init Contin Rel No:		***Location Subdiv:***	
Contin Rel Permit:		***Platform Rig Name:***	
Contin Release Type:		***Platform Letter:***	
Aircraft ID:		***Allision:***	N
Aircraft Runway No:		***Type of Structure:***	
Aircraft Spot No:		***Structure Name:***	
Aircraft Type:		***Structure Oper:***	U
Aircraft Model:		***Transit Bus Flag:***	
Aircraft Fuel Cap:		***Date Time Norm Serv:***	
Aircraft Fuel Cap U:		***Serv Disrupt Time:***	
Aircraft Fuel on Brd:		***Serv Disrupt Units:***	
Aircraft Fuel OB U:		***CR Begin Date:***	
Aircraft Hanger:		***CR End Date:***	
Road Mile Marker:		***CR Change Date:***	
Power Gen Facility:	U	***FBI Contact:***	
Generating Capacity:		***FBI Contact Dt Tm:***	
Type of Fixed Obj:		***Passenger Handling:***	
Type of Fuel:		***Passenger Route:***	YES
DOT Crossing No:		***Passenger Delay:***	NO
DOT Regulated:	U	***Sub Part C Test Req:***	NO
Pipeline Type:		***No of Conductor Tested:***	
Pipeline Abv Ground:	ABOVE	***No of Engineer Tested:***	
Pipeline Covered:	U	***No of Trainman Tested:***	
Exposed Underwater:	N	***No of Yard Foreman Tested:***	
Railroad Hotline:		***No of RCL Operator Tested:***	
Railroad Milepost:		***No of Brakeman Tested:***	
Grade Crossing:	N	***No of Train Dispat Tested:***	
Crossing Device Ty:		***No of Signalman Tested:***	
Ty Vehicle Involved:		***No of Other Emp Tested:***	
Device Operational:	Y	***No of Unknown Emp Tested:***	

Incident Details Information

Release Secured:	U	***State Agen Report No:***	RR2016-0092
Release Rate:		***State Agen on Scene:***	
Release Rate Unit:		***State Agen Notified:***	IEMA
Release Rate Rate:		***Fed Agency Notified:***	
Est Duration of Rel:		***Oth Agency Notified:***	
Desc Remedial Act:	THE TRAIN HAS BEEN RE-RAILED.	***Body of Water:***	
Fire Involved:	N	***Tributary of:***	
Fire Extinguished:	U	***Near River Mile Make:***	
Any Evacuations:	N	***Near River Mile Mark:***	
No Evacuated:		***Offshore:***	N
Who Evacuated:		***Weather Conditions:***	UNKNOWN
Radius of Evac:		***Air Temperature:***	
Any Injuries:	N	***Wind Direction:***	
No. Injured:		***Wind Speed:***	
No. Hospitalized:		***Wind Speed Unit:***	
No. Fatalities:		***Water Supp Contam:***	U
Any Fatalities:	N	***Water Temperature:***	
Any Damages:	N	***Wave Condition:***	
Damage Amount:		***Current Speed:***	
Air Corridor Closed:	N	***Current Direction:***	
Air Corridor Desc:		***Current Speed Unit:***	
Air Closure Time:		***EMPL Fatality:***	

Waterway Closed:	N	***Pass Fatality:***	
Waterway Desc:		***Community Impact:***	
Waterway Close Time:		***Passengers Transfer:***	NO
Road Closed:	N	***Passenger Injuries:***	
Road Desc:		***Employee Injuries:***	
Road Closure Time:		***Occupant Fatality:***	
Road Closure Units:		***Sheen Size:***	
Closure Direction:		***Sheen Size Units:***	
Major Artery:	No	***Sheen Size Length:***	
Track Closed:	N	***Sheen Size Length U:***	
Track Desc:		***Sheen Size Width:***	
Track Closure Time:		***Sheen Size Width U:***	
Track Closure Units:		***Sheen Color:***	
Track Close Dir:		***Dir of Sheen Travel:***	
Media Interest:	UNKNOWN	***Sheen Odor Desc:***	
Medium Desc:	RAIL REPORT (N/A)	***Duration Unit:***	
Addl Medium Info:	/TRAIN DERAILMENT	***Additional Info:***	

Site:

NEAR WESTERN STREET ON THE BLUE LINE CHICAGO IL ERNS

NRC Report No:	528773	***Latitude Degrees:***	
Type of Incident:	RAILROAD NON-RELEASE	***Latitude Minutes:***	
Incident Cause:	UNKNOWN	***Latitude Seconds:***	
Incident Date:	11-May-2000 22:25:00	***Longitude Degrees:***	
Incident Location:		***Longitude Minutes:***	
Incident Dtg:	OCCURRED	***Longitude Seconds:***	
Distance from City:		***Lat Quad:***	
Distance Units:		***Long Quad:***	
Direction from City:		***Location Section:***	
Location County:	COOK	***Location Township:***	
Potential Flag:		***Location Range:***	
Year:	Year 2000 Reports		

Description of Incident: PUBLIC TRANSIT TRAIN HAD TWO CARS DERAIL FOR UNKNOWN REASONS

Calls Information

Date Time Received:	12-May-2000 02:59:57	***Responsible City:***	
Date Time Complete:	12-May-2000 03:08:06	***Responsible State:***	XX
Call Type:	INC	***Responsible Zip:***	
Resp Company:		***Source:***	UNAVAILABLE
Resp Org Type:	N/A		

Incident Information

Tank ID:		***Building ID:***	
Tank Regulated:	U	***Location Area ID:***	
Tank Regulated By:		***Location Block ID:***	
Capacity of Tank:		***OCSG No:***	
Capacity Tank Units:		***OCSP No:***	
Description of Tank:		***State Lease No:***	
Actual Amount:		***Pier Dock No:***	
Actual Amount Units:		***Berth Slip No:***	
Tank Above Ground:	ABOVE	***Brake Failure:***	N
NPDES:		***Airbag Deployed:***	
NPDES Compliance:	U	***Transport Contain:***	U
Init Contin Rel No:		***Location Subdiv:***	
Contin Rel Permit:		***Platform Rig Name:***	
Contin Release Type:		***Platform Letter:***	
Aircraft ID:		***Allision:***	N
Aircraft Runway No:		***Type of Structure:***	
Aircraft Spot No:		***Structure Name:***	
Aircraft Type:	UNKNOWN	***Structure Oper:***	U
Aircraft Model:		***Transit Bus Flag:***	
Aircraft Fuel Cap:		***Date Time Norm Serv:***	
Aircraft Fuel Cap U:		***Serv Disrupt Time:***	
Aircraft Fuel on Brd:		***Serv Disrupt Units:***	
Aircraft Fuel OB U:		***CR Begin Date:***	

Aircraft Hanger:		***CR End Date:***	
Road Mile Marker:		***CR Change Date:***	
Power Gen Facility:	U	***FBI Contact:***	
Generating Capacity:		***FBI Contact Dt Tm:***	
Type of Fixed Obj:	UNKNOWN	***Passenger Handling:***	
Type of Fuel:		***Passenger Route:***	XXX
DOT Crossing No:		***Passenger Delay:***	XXX
DOT Regulated:	U	***Sub Part C Test Req:***	XXX
Pipeline Type:		***No of Conductor Tested:***	
Pipeline Abv Ground:	ABOVE	***No of Engineer Tested:***	
Pipeline Covered:	U	***No of Trainman Tested:***	
Exposed Underwater:	N	***No of Yard Foreman Tested:***	
Railroad Hotline:	No	***No of RCL Operator Tested:***	
Railroad Milepost:	N/A	***No of Brakeman Tested:***	
Grade Crossing:	N	***No of Train Dispat Tested:***	
Crossing Device Ty:		***No of Signalman Tested:***	
Ty Vehicle Involved:		***No of Other Emp Tested:***	
Device Operational:	Y	***No of Unknown Emp Tested:***	

Incident Details Information

Release Secured:	U	***State Agen Report No:***	
Release Rate:		***State Agen on Scene:***	
Release Rate Unit:		***State Agen Notified:***	
Release Rate Rate:		***Fed Agency Notified:***	
Est Duration of Rel:		***Oth Agency Notified:***	
Desc Remedial Act:		***Body of Water:***	
Fire Involved:	N	***Tributary of:***	
Fire Extinguished:	U	***Near River Mile Make:***	
Any Evacuations:	Y	***Near River Mile Mark:***	
No Evacuated:	30	***Offshore:***	N
Who Evacuated:	PRIVATE CITIZENS	***Weather Conditions:***	
Radius of Evac:		***Air Temperature:***	
Any Injuries:	N	***Wind Direction:***	
No. Injured:		***Wind Speed:***	
No. Hospitalized:		***Wind Speed Unit:***	
No. Fatalities:		***Water Supp Contam:***	U
Any Fatalities:	N	***Water Temperature:***	
Any Damages:	N	***Wave Condition:***	
Damage Amount:		***Current Speed:***	
Air Corridor Closed:	N	***Current Direction:***	
Air Corridor Desc:		***Current Speed Unit:***	MPH
Air Closure Time:		***EMPL Fatality:***	
Waterway Closed:	N	***Pass Fatality:***	
Waterway Desc:		***Community Impact:***	N
Waterway Close Time:		***Passengers Transfer:***	UNK
Road Closed:	N	***Passenger Injuries:***	
Road Desc:		***Employee Injuries:***	
Road Closure Time:		***Occupant Fatality:***	
Road Closure Units:		***Sheen Size:***	
Closure Direction:		***Sheen Size Units:***	
Major Artery:	No	***Sheen Size Length:***	
Track Closed:	Y	***Sheen Size Length U:***	
Track Desc:	BLUE LINE FROM WESTERN ST TO KADZIE ST	***Sheen Size Width:***	
Track Closure Time:	5	***Sheen Size Width U:***	
Track Closure Units:		***Sheen Color:***	
Track Close Dir:	N/S	***Dir of Sheen Travel:***	
Media Interest:	NONE	***Sheen Odor Desc:***	

Medium Desc:	RAIL REPORT (N/A)	***Duration Unit:***	
Addl Medium Info:		***Additional Info:***	CARS ARE UPRIGHT / APPROXIMATELY 30 PASSENGERS WERE EVACUATED FROM THE DERAILED CARS / NO ADDITIONAL INFORMATION

Site:

7600 SOUTHWESTERN AVE CHICAGO IL 60620

ERNS

NRC Report No:	1386177	***Latitude Degrees:***	
Type of Incident:	RAILROAD	***Latitude Minutes:***	
Incident Cause:	EQUIPMENT FAILURE	***Latitude Seconds:***	
Incident Date:	12/8/2023 5:30	***Longitude Degrees:***	
Incident Location:	LANDERS RAILYARD	***Longitude Minutes:***	
Incident Dtg:	OCCURRED	***Longitude Seconds:***	
Distance from City:		***Lat Quad:***	
Distance Units:		***Long Quad:***	
Direction from City:		***Location Section:***	
Location County:	COOK	***Location Township:***	
Potential Flag:	No	***Location Range:***	
Year:	Year 2023 Reports		

Description of Incident: CALLER STATES 200 GALLONS OF DIESEL WAS RELEASED ONTO RAILROAD TRACK BALLAST AND ASPHALT ROAD FROM A FUEL TRUCK THAT CAUGHT FIRE AT THE INCIDENT LOCATION. THE PTO OVERHEATED ON THE FUEL TRUCK, WHICH CAUSED THE FIRE AND THE RELEASE OF DIESEL. NO TRAINS WERE INVOLVED IN THIS INCIDENT. MILEPOST LISTED IS THE NEAREST.

Material Spill Information

Chris Code:	ODS	***Unit of Measure:***	GALLON(S)
CAS No:	000000-00-0	***If Reached Water:***	NO
UN No:		***Amount in Water:***	
Name of Material:	OIL: DIESEL	***Unit Reach Water:***	
Amount of Material:	200		

Calls Information

Date Time Received:	12/8/2023 8:42:00 AM	***Responsible City:***	
Date Time Complete:	12/8/2023 8:51:00 AM	***Responsible State:***	XX
Call Type:	INC	***Responsible Zip:***	
Resp Company:		***Source:***	TELEPHONE
Resp Org Type:	UNKNOWN		

Incident Information

Tank ID:		***Building ID:***	
Tank Regulated:	U	***Location Area ID:***	
Tank Regulated By:		***Location Block ID:***	
Capacity of Tank:		***OCSG No:***	
Capacity Tank Units:		***OCSP No:***	
Description of Tank:		***State Lease No:***	
Actual Amount:		***Pier Dock No:***	
Actual Amount Units:		***Berth Slip No:***	
Tank Above Ground:	ABOVE	***Brake Failure:***	N
NPDES:		***Airbag Deployed:***	U
NPDES Compliance:	U	***Transport Contain:***	U
Init Contin Rel No:		***Location Subdiv:***	SOUTHWEST SUB
Contin Rel Permit:		***Platform Rig Name:***	
Contin Release Type:		***Platform Letter:***	
Aircraft ID:		***Allision:***	U
Aircraft Runway No:		***Type of Structure:***	
Aircraft Spot No:		***Structure Name:***	
Aircraft Type:		***Structure Oper:***	U
Aircraft Model:		***Transit Bus Flag:***	
Aircraft Fuel Cap:		***Date Time Norm Serv:***	
Aircraft Fuel Cap U:		***Serv Disrupt Time:***	
Aircraft Fuel on Brd:		***Serv Disrupt Units:***	
Aircraft Fuel OB U:		***CR Begin Date:***	

Aircraft Hanger:		***CR End Date:***	
Road Mile Marker:		***CR Change Date:***	
Power Gen Facility:	U	***FBI Contact:***	
Generating Capacity:		***FBI Contact Dt Tm:***	
Type of Fixed Obj:		***Passenger Handling:***	
Type of Fuel:		***Passenger Route:***	NO
DOT Crossing No:		***Passenger Delay:***	NO
DOT Regulated:	U	***Sub Part C Test Req:***	UNK
Pipeline Type:		***No of Conductor Tested:***	
Pipeline Abv Ground:	ABOVE	***No of Engineer Tested:***	
Pipeline Covered:	U	***No of Trainman Tested:***	
Exposed Underwater:	N	***No of Yard Foreman Tested:***	
Railroad Hotline:		***No of RCL Operator Tested:***	
Railroad Milepost:	B519	***No of Brakeman Tested:***	
Grade Crossing:	N	***No of Train Dispat Tested:***	
Crossing Device Ty:		***No of Signalman Tested:***	
Ty Vehicle Involved:		***No of Other Emp Tested:***	
Device Operational:	Y	***No of Unknown Emp Tested:***	

Incident Details Information

Release Secured:	Y	***State Agen Report No:***	
Release Rate:		***State Agen on Scene:***	LOCAL AUTHORITIES
Release Rate Unit:		***State Agen Notified:***	LOCAL AUTHORITIES
Release Rate Rate:		***Fed Agency Notified:***	
Est Duration of Rel:		***Oth Agency Notified:***	
Desc Remedial Act:	NORFOLK SOUTHERN AND LOCAL FIRE WAS ON SCENE. CONTRACTOR RMS IS ENROUTE FOR CLEAN UP.	***Body of Water:***	
Fire Involved:	Y	***Tributary of:***	
Fire Extinguished:	Y	***Near River Mile Make:***	
Any Evacuations:	N	***Near River Mile Mark:***	
No Evacuated:		***Offshore:***	No
Who Evacuated:		***Weather Conditions:***	
Radius of Evac:		***Air Temperature:***	
Any Injuries:	N	***Wind Direction:***	
No. Injured:		***Wind Speed:***	
No. Hospitalized:		***Wind Speed Unit:***	
No. Fatalities:		***Water Supp Contam:***	U
Any Fatalities:	N	***Water Temperature:***	
Any Damages:	U	***Wave Condition:***	
Damage Amount:		***Current Speed:***	
Air Corridor Closed:	N	***Current Direction:***	
Air Corridor Desc:		***Current Speed Unit:***	
Air Closure Time:		***EMPL Fatality:***	
Waterway Closed:	N	***Pass Fatality:***	
Waterway Desc:		***Community Impact:***	
Waterway Close Time:		***Passengers Transfer:***	NO
Road Closed:	N	***Passenger Injuries:***	
Road Desc:		***Employee Injuries:***	
Road Closure Time:		***Occupant Fatality:***	
Road Closure Units:		***Sheen Size:***	
Closure Direction:		***Sheen Size Units:***	
Major Artery:	No	***Sheen Size Length:***	
Track Closed:	N	***Sheen Size Length U:***	
Track Desc:		***Sheen Size Width:***	
Track Closure Time:		***Sheen Size Width U:***	
Track Closure Units:		***Sheen Color:***	
Track Close Dir:		***Dir of Sheen Travel:***	

Media Interest:	UNKNOWN	***Sheen Odor Desc:***	
Medium Desc:	BALLAST	***Duration Unit:***	
Addl Medium Info:	ASPHALT ROAD	***Additional Info:***	

Site:

ALLEY NEAR HOLMAN AND 23RD STREET CHICAGO IL

ERNS

NRC Report No:	417233	***Latitude Degrees:***	
Type of Incident:	FIXED	***Latitude Minutes:***	
Incident Cause:	OTHER	***Latitude Seconds:***	
Incident Date:	26-Dec-1997 01:00:00	***Longitude Degrees:***	
Incident Location:		***Longitude Minutes:***	
Incident Dtg:	DISCOVERED	***Longitude Seconds:***	
Distance from City:		***Lat Quad:***	
Distance Units:		***Long Quad:***	
Direction from City:		***Location Section:***	
Location County:	COOK	***Location Township:***	
Potential Flag:		***Location Range:***	
Year:	Year 1997 Reports		
Description of Incident:	TRANSFORMER WAS SHOT BY UNKNOWN PERSON		

Material Spill Information

Chris Code:	OTF	***Unit of Measure:***	GALLON(S)
CAS No:		***If Reached Water:***	YES
UN No:		***Amount in Water:***	0
Name of Material:	OIL, MISC: TRANSFORMER	***Unit Reach Water:***	NONE
Amount of Material:	25		

Calls Information

Date Time Received:	26-Dec-1997 12:22:06	***Responsible City:***	CHICAGO
Date Time Complete:	26-Dec-1997 12:27:05	***Responsible State:***	IL
Call Type:	INC	***Responsible Zip:***	60603
Resp Company:	COMMONWEALTH EDISION	***Source:***	UNAVAILABLE
Resp Org Type:	PRIVATE ENTERPRISE		

Incident Information

Tank ID:		***Building ID:***	
Tank Regulated:	U	***Location Area ID:***	
Tank Regulated By:		***Location Block ID:***	
Capacity of Tank:		***OCSG No:***	
Capacity Tank Units:		***OCSP No:***	
Description of Tank:		***State Lease No:***	
Actual Amount:		***Pier Dock No:***	
Actual Amount Units:		***Berth Slip No:***	
Tank Above Ground:	ABOVE	***Brake Failure:***	N
NPDES:		***Airbag Deployed:***	
NPDES Compliance:	U	***Transport Contain:***	U
Init Contin Rel No:		***Location Subdiv:***	
Contin Rel Permit:		***Platform Rig Name:***	
Contin Release Type:		***Platform Letter:***	
Aircraft ID:		***Allision:***	N
Aircraft Runway No:		***Type of Structure:***	
Aircraft Spot No:		***Structure Name:***	
Aircraft Type:	UNKNOWN	***Structure Oper:***	Y
Aircraft Model:		***Transit Bus Flag:***	
Aircraft Fuel Cap:		***Date Time Norm Serv:***	
Aircraft Fuel Cap U:		***Serv Disrupt Time:***	
Aircraft Fuel on Brd:		***Serv Disrupt Units:***	
Aircraft Fuel OB U:		***CR Begin Date:***	
Aircraft Hanger:		***CR End Date:***	
Road Mile Marker:		***CR Change Date:***	
Power Gen Facility:	U	***FBI Contact:***	
Generating Capacity:		***FBI Contact Dt Tm:***	
Type of Fixed Obj:	UNKNOWN	***Passenger Handling:***	

Type of Fuel:		***Passenger Route:***	XXX
DOT Crossing No:		***Passenger Delay:***	XXX
DOT Regulated:	U	***Sub Part C Test Req:***	XXX
Pipeline Type:	UNKNOWN	***No of Conductor Tested:***	
Pipeline Abv Ground:	ABOVE	***No of Engineer Tested:***	
Pipeline Covered:	U	***No of Trainman Tested:***	
Exposed Underwater:	U	***No of Yard Foreman Tested:***	
Railroad Hotline:	No	***No of RCL Operator Tested:***	
Railroad Milepost:	UNKNOWN	***No of Brakeman Tested:***	
Grade Crossing:	N	***No of Train Dispat Tested:***	
Crossing Device Ty:		***No of Signalman Tested:***	
Ty Vehicle Involved:	UNKNOWN	***No of Other Emp Tested:***	
Device Operational:	Y	***No of Unknown Emp Tested:***	

Incident Details Information

Release Secured:	U	***State Agen Report No:***	
Release Rate:		***State Agen on Scene:***	
Release Rate Unit:		***State Agen Notified:***	
Release Rate Rate:		***Fed Agency Notified:***	
Est Duration of Rel:		***Oth Agency Notified:***	
Desc Remedial Act:	OIL DRY USED	***Body of Water:***	
Fire Involved:	N	***Tributary of:***	
Fire Extinguished:	U	***Near River Mile Make:***	
Any Evacuations:	N	***Near River Mile Mark:***	
No Evacuated:		***Offshore:***	N
Who Evacuated:		***Weather Conditions:***	
Radius of Evac:		***Air Temperature:***	
Any Injuries:	U	***Wind Direction:***	
No. Injured:		***Wind Speed:***	
No. Hospitalized:		***Wind Speed Unit:***	
No. Fatalities:		***Water Supp Contam:***	U
Any Fatalities:	U	***Water Temperature:***	
Any Damages:	N	***Wave Condition:***	
Damage Amount:		***Current Speed:***	
Air Corridor Closed:	N	***Current Direction:***	
Air Corridor Desc:		***Current Speed Unit:***	
Air Closure Time:		***EMPL Fatality:***	
Waterway Closed:	N	***Pass Fatality:***	
Waterway Desc:		***Community Impact:***	N
Waterway Close Time:		***Passengers Transfer:***	UNK
Road Closed:	N	***Passenger Injuries:***	
Road Desc:		***Employee Injuries:***	
Road Closure Time:		***Occupant Fatality:***	
Road Closure Units:		***Sheen Size:***	
Closure Direction:		***Sheen Size Units:***	
Major Artery:	No	***Sheen Size Length:***	
Track Closed:	N	***Sheen Size Length U:***	
Track Desc:		***Sheen Size Width:***	
Track Closure Time:		***Sheen Size Width U:***	
Track Closure Units:		***Sheen Color:***	
Track Close Dir:		***Dir of Sheen Travel:***	
Media Interest:		***Sheen Odor Desc:***	
Medium Desc:	LAND	***Duration Unit:***	
Addl Medium Info:	SOIL	***Additional Info:***	CALLER STATES MATERIAL IS CLEANED UP AT TIME OF CALLWILL NOTIFY: IL EMA

Site:

ERNS

CERMAK STATION CHICAGO IL 60680

NRC Report No:	841326	***Latitude Degrees:***	
Type of Incident:	RAILROAD NON-RELEASE	***Latitude Minutes:***	
Incident Cause:	OTHER	***Latitude Seconds:***	
Incident Date:	07-Jul-2007 22:17:00	***Longitude Degrees:***	
Incident Location:		***Longitude Minutes:***	
Incident Dtg:	OCCURRED	***Longitude Seconds:***	
Distance from City:		***Lat Quad:***	
Distance Units:		***Long Quad:***	
Direction from City:		***Location Section:***	
Location County:	COOK	***Location Township:***	
Potential Flag:	No	***Location Range:***	
Year:	Year 2007 Reports		

Description of Incident: THE CALLER STATED THAT THERE WAS AN EVACUATION OF PASSENGERS FROM A TRAIN DUE TO A PASSENGER WISHING TO TAKE HIS LIFE. THE PERSON WANTED TO JUMP FROM THE PLATFORM TO TAKE HIS LIFE. POWER WAS CUT OFF AND EVERYONE EVACUATED THE AREA.

Calls Information

Date Time Received:	08-Jul-2007 01:00:07	***Responsible City:***	
Date Time Complete:	08-Jul-2007 01:06:00	***Responsible State:***	XX
Call Type:	INC	***Responsible Zip:***	
Resp Company:		***Source:***	TELEPHONE
Resp Org Type:	UNKNOWN		

Incident Information

Tank ID:		***Building ID:***	
Tank Regulated:	U	***Location Area ID:***	
Tank Regulated By:		***Location Block ID:***	
Capacity of Tank:		***OCSG No:***	
Capacity Tank Units:		***OCSP No:***	
Description of Tank:		***State Lease No:***	
Actual Amount:		***Pier Dock No:***	
Actual Amount Units:		***Berth Slip No:***	
Tank Above Ground:	ABOVE	***Brake Failure:***	N
NPDES:		***Airbag Deployed:***	U
NPDES Compliance:	U	***Transport Contain:***	U
Init Contin Rel No:		***Location Subdiv:***	N/A
Contin Rel Permit:		***Platform Rig Name:***	
Contin Release Type:		***Platform Letter:***	
Aircraft ID:		***Allision:***	N
Aircraft Runway No:		***Type of Structure:***	
Aircraft Spot No:		***Structure Name:***	
Aircraft Type:		***Structure Oper:***	U
Aircraft Model:		***Transit Bus Flag:***	
Aircraft Fuel Cap:		***Date Time Norm Serv:***	
Aircraft Fuel Cap U:		***Serv Disrupt Time:***	
Aircraft Fuel on Brd:		***Serv Disrupt Units:***	
Aircraft Fuel OB U:		***CR Begin Date:***	
Aircraft Hanger:		***CR End Date:***	
Road Mile Marker:		***CR Change Date:***	
Power Gen Facility:	U	***FBI Contact:***	
Generating Capacity:		***FBI Contact Dt Tm:***	
Type of Fixed Obj:		***Passenger Handling:***	
Type of Fuel:		***Passenger Route:***	YES
DOT Crossing No:		***Passenger Delay:***	NO
DOT Regulated:	U	***Sub Part C Test Req:***	UNK
Pipeline Type:		***No of Conductor Tested:***	
Pipeline Abv Ground:	ABOVE	***No of Engineer Tested:***	
Pipeline Covered:	U	***No of Trainman Tested:***	
Exposed Underwater:	N	***No of Yard Foreman Tested:***	
Railroad Hotline:		***No of RCL Operator Tested:***	

Railroad Milepost:	N/A	***No of Brakeman Tested:***	
Grade Crossing:	N	***No of Train Dispat Tested:***	
Crossing Device Ty:		***No of Signalman Tested:***	
Ty Vehicle Involved:		***No of Other Emp Tested:***	
Device Operational:	Y	***No of Unknown Emp Tested:***	

Incident Details Information

Release Secured:	U	***State Agen Report No:***	NONE
Release Rate:		***State Agen on Scene:***	NONE
Release Rate Unit:		***State Agen Notified:***	REGIONAL TRANSIT AUTHORITY
Release Rate Rate:		***Fed Agency Notified:***	NONE
Est Duration of Rel:		***Oth Agency Notified:***	
Desc Remedial Act:		***Body of Water:***	
Fire Involved:	N	***Tributary of:***	
Fire Extinguished:	U	***Near River Mile Make:***	
Any Evacuations:	N	***Near River Mile Mark:***	
No Evacuated:		***Offshore:***	N
Who Evacuated:		***Weather Conditions:***	
Radius of Evac:		***Air Temperature:***	
Any Injuries:	N	***Wind Direction:***	
No. Injured:		***Wind Speed:***	
No. Hospitalized:		***Wind Speed Unit:***	
No. Fatalities:		***Water Supp Contam:***	U
Any Fatalities:	N	***Water Temperature:***	
Any Damages:	N	***Wave Condition:***	
Damage Amount:		***Current Speed:***	
Air Corridor Closed:	N	***Current Direction:***	
Air Corridor Desc:		***Current Speed Unit:***	
Air Closure Time:		***EMPL Fatality:***	
Waterway Closed:	N	***Pass Fatality:***	
Waterway Desc:		***Community Impact:***	
Waterway Close Time:		***Passengers Transfer:***	NO
Road Closed:	N	***Passenger Injuries:***	
Road Desc:		***Employee Injuries:***	
Road Closure Time:		***Occupant Fatality:***	
Road Closure Units:		***Sheen Size:***	
Closure Direction:		***Sheen Size Units:***	
Major Artery:	No	***Sheen Size Length:***	
Track Closed:	N	***Sheen Size Length U:***	
Track Desc:		***Sheen Size Width:***	
Track Closure Time:		***Sheen Size Width U:***	
Track Closure Units:		***Sheen Color:***	
Track Close Dir:		***Dir of Sheen Travel:***	
Media Interest:	NONE	***Sheen Odor Desc:***	
Medium Desc:	RAIL REPORT (N/A)	***Duration Unit:***	
Addl Medium Info:		***Additional Info:***	TWO TRAINS WERE AT THE LOCATION AND THEY WERE MOVING ON OPPOSITE DIRECTIONS. THEY WERE BOTH MOVING SLOWLY DUE TO BEING AT THE STATION.

Site:

MP DC 17.9 SD BLUE ISLAND CHICAGO IL

ERNS

NRC Report No:	1133874	***Latitude Degrees:***	
Type of Incident:	RAILROAD	***Latitude Minutes:***	
Incident Cause:	EQUIPMENT FAILURE	***Latitude Seconds:***	
Incident Date:	19-Nov-2015 15:42:00	***Longitude Degrees:***	
Incident Location:		***Longitude Minutes:***	
Incident Dtg:	OCCURRED	***Longitude Seconds:***	
Distance from City:		***Lat Quad:***	
Distance Units:		***Long Quad:***	
Direction from City:		***Location Section:***	
Location County:	COOK	***Location Township:***	

Potential Flag: No
Year: Year 2015 Reports
Location Range:
Description of Incident: CALLER IS REPORTING A PIECE OF ON RAIL EQUIPMENT CALLED A TAMPER DISCHARGED 50 GALLONS OF HYDRAULIC OIL FROM THE HYDRAULIC HOSE ONTO THE BALLAST AND CROSSTIES.

Material Spill Information

Chris Code: OHY
CAS No: 000000-00-0
UN No:
Name of Material: HYDRAULIC OIL
Amount of Material: 50
Unit of Measure: GALLON(S)
If Reached Water: NO
Amount in Water:
Unit Reach Water:

Calls Information

Date Time Received: 19-Nov-2015 16:12:34
Date Time Complete: 19-Nov-2015 16:19:57
Call Type: INC
Resp Company: CSX RAILROAD
Resp Org Type: PRIVATE ENTERPRISE
Responsible City: JACKSONVILLE
Responsible State: FL
Responsible Zip:
Source: TELEPHONE

Incident Information

Tank ID:
Tank Regulated: U
Tank Regulated By:
Capacity of Tank:
Capacity Tank Units:
Description of Tank:
Actual Amount:
Actual Amount Units:
Tank Above Ground: ABOVE
NPDES:
NPDES Compliance: U
Init Contin Rel No:
Contin Rel Permit:
Contin Release Type:
Aircraft ID:
Aircraft Runway No:
Aircraft Spot No:
Aircraft Type:
Aircraft Model:
Aircraft Fuel Cap:
Aircraft Fuel Cap U:
Aircraft Fuel on Brd:
Aircraft Fuel OB U:
Aircraft Hanger:
Road Mile Marker:
Power Gen Facility: U
Generating Capacity:
Type of Fixed Obj:
Type of Fuel:
DOT Crossing No:
DOT Regulated: U
Pipeline Type:
Pipeline Abv Ground: ABOVE
Pipeline Covered: U
Exposed Underwater: N
Railroad Hotline:
Railroad Milepost: DC 17.9
Grade Crossing: U
Building ID:
Location Area ID:
Location Block ID:
OCSG No:
OCSP No:
State Lease No:
Pier Dock No:
Berth Slip No:
Brake Failure: U
Airbag Deployed: U
Transport Contain: U
Location Subdiv: BLUE ISLAND
Platform Rig Name:
Platform Letter:
Allision: U
Type of Structure:
Structure Name:
Structure Oper: U
Transit Bus Flag:
Date Time Norm Serv:
Serv Disrupt Time:
Serv Disrupt Units:
CR Begin Date:
CR End Date:
CR Change Date:
FBI Contact:
FBI Contact Dt Tm:
Passenger Handling:
Passenger Route: NO
Passenger Delay: NO
Sub Part C Test Req: NO
No of Conductor Tested:
No of Engineer Tested:
No of Trainman Tested:
No of Yard Foreman Tested:
No of RCL Operator Tested:
No of Brakeman Tested:
No of Train Dispat Tested:

Crossing Device Ty:		***No of Signalman Tested:***	
Ty Vehicle Involved:		***No of Other Emp Tested:***	
Device Operational:	Y	***No of Unknown Emp Tested:***	

Incident Details Information

Release Secured:	Y	***State Agen Report No:***	
Release Rate:		***State Agen on Scene:***	
Release Rate Unit:		***State Agen Notified:***	CHICAGO OFFICE OF EMERG COMMUNICATIONS
Release Rate Rate:		***Fed Agency Notified:***	
Est Duration of Rel:		***Oth Agency Notified:***	
Desc Remedial Act:	CONTRACTOR HIRED AND RESPONDING TO SCENE FOR CLEAN UP.	***Body of Water:***	
Fire Involved:	N	***Tributary of:***	
Fire Extinguished:	U	***Near River Mile Make:***	
Any Evacuations:	N	***Near River Mile Mark:***	
No Evacuated:		***Offshore:***	N
Who Evacuated:		***Weather Conditions:***	UNKNOWN
Radius of Evac:		***Air Temperature:***	
Any Injuries:	N	***Wind Direction:***	
No. Injured:		***Wind Speed:***	
No. Hospitalized:		***Wind Speed Unit:***	
No. Fatalities:		***Water Supp Contam:***	U
Any Fatalities:	N	***Water Temperature:***	
Any Damages:	N	***Wave Condition:***	
Damage Amount:		***Current Speed:***	
Air Corridor Closed:	N	***Current Direction:***	
Air Corridor Desc:		***Current Speed Unit:***	
Air Closure Time:		***EMPL Fatality:***	
Waterway Closed:	N	***Pass Fatality:***	
Waterway Desc:		***Community Impact:***	
Waterway Close Time:		***Passengers Transfer:***	NO
Road Closed:	N	***Passenger Injuries:***	
Road Desc:		***Employee Injuries:***	
Road Closure Time:		***Occupant Fatality:***	
Road Closure Units:		***Sheen Size:***	
Closure Direction:		***Sheen Size Units:***	
Major Artery:	No	***Sheen Size Length:***	
Track Closed:	N	***Sheen Size Length U:***	
Track Desc:		***Sheen Size Width:***	
Track Closure Time:		***Sheen Size Width U:***	
Track Closure Units:		***Sheen Color:***	
Track Close Dir:		***Dir of Sheen Travel:***	
Media Interest:	UNKNOWN	***Sheen Odor Desc:***	
Medium Desc:	BALLAST	***Duration Unit:***	
Addl Medium Info:	BALLAST AND CROSSTIES	***Additional Info:***	

Site:

CANAL ORIGINS PARK CROSS STREETS ASHLAND AND CERMAK STREETS CHICAGO IL ERNS

NRC Report No:	1208957	***Latitude Degrees:***	
Type of Incident:	UNKNOWN SHEEN	***Latitude Minutes:***	
Incident Cause:	UNKNOWN	***Latitude Seconds:***	
Incident Date:	4/10/2018 12:00	***Longitude Degrees:***	
Incident Location:	UNKNOWN SHEEN INCIDENT	***Longitude Minutes:***	
Incident Dtg:	DISCOVERED	***Longitude Seconds:***	
Distance from City:		***Lat Quad:***	
Distance Units:		***Long Quad:***	
Direction from City:		***Location Section:***	
Location County:	COOK	***Location Township:***	
Potential Flag:	No	***Location Range:***	
Year:	Year 2018 Reports		

Description of Incident: CALLER IS REPORTING A UNKNOWN SHEEN DUE TO UNKNOWN CAUSES. CALLER STATED A BLACK FILM IS ALSO IN THE SOIL NEXT TO THE WATERWAY.

Material Spill Information

Chris Code:	OUN	***Unit of Measure:***	UNKNOWN AMOUNT
CAS No:	000000-00-0	***If Reached Water:***	YES
UN No:		***Amount in Water:***	0
Name of Material:	UNKNOWN OIL	***Unit Reach Water:***	UNKNOWN AMOUNT
Amount of Material:	0		

Calls Information

Date Time Received:	10-Apr-2018 13:37:00	***Responsible City:***	
Date Time Complete:	10-Apr-2018 13:43:00	***Responsible State:***	XX
Call Type:	INC	***Responsible Zip:***	
Resp Company:		***Source:***	TELEPHONE
Resp Org Type:	UNKNOWN		

Incident Information

Tank ID:		***Building ID:***	
Tank Regulated:	U	***Location Area ID:***	
Tank Regulated By:		***Location Block ID:***	
Capacity of Tank:		***OCSG No:***	
Capacity Tank Units:		***OCSP No:***	
Description of Tank:		***State Lease No:***	
Actual Amount:		***Pier Dock No:***	
Actual Amount Units:		***Berth Slip No:***	
Tank Above Ground:	ABOVE	***Brake Failure:***	U
NPDES:		***Airbag Deployed:***	U
NPDES Compliance:	U	***Transport Contain:***	U
Init Contin Rel No:		***Location Subdiv:***	
Contin Rel Permit:		***Platform Rig Name:***	
Contin Release Type:		***Platform Letter:***	
Aircraft ID:		***Allision:***	U
Aircraft Runway No:		***Type of Structure:***	
Aircraft Spot No:		***Structure Name:***	
Aircraft Type:		***Structure Oper:***	U
Aircraft Model:		***Transit Bus Flag:***	
Aircraft Fuel Cap:		***Date Time Norm Serv:***	
Aircraft Fuel Cap U:		***Serv Disrupt Time:***	
Aircraft Fuel on Brd:		***Serv Disrupt Units:***	
Aircraft Fuel OB U:		***CR Begin Date:***	
Aircraft Hanger:		***CR End Date:***	
Road Mile Marker:		***CR Change Date:***	
Power Gen Facility:	U	***FBI Contact:***	
Generating Capacity:		***FBI Contact Dt Tm:***	
Type of Fixed Obj:		***Passenger Handling:***	
Type of Fuel:		***Passenger Route:***	XXX
DOT Crossing No:		***Passenger Delay:***	XXX
DOT Regulated:	U	***Sub Part C Test Req:***	XXX
Pipeline Type:		***No of Conductor Tested:***	
Pipeline Abv Ground:	ABOVE	***No of Engineer Tested:***	
Pipeline Covered:	U	***No of Trainman Tested:***	
Exposed Underwater:	N	***No of Yard Foreman Tested:***	
Railroad Hotline:		***No of RCL Operator Tested:***	
Railroad Milepost:		***No of Brakeman Tested:***	
Grade Crossing:	U	***No of Train Dispat Tested:***	
Crossing Device Ty:		***No of Signalman Tested:***	
Ty Vehicle Involved:		***No of Other Emp Tested:***	
Device Operational:	U	***No of Unknown Emp***	

Tested:

Incident Details Information

Release Secured:	U	***State Agen Report No:***	
Release Rate:		***State Agen on Scene:***	
Release Rate Unit:		***State Agen Notified:***	
Release Rate Rate:		***Fed Agency Notified:***	
Est Duration of Rel:		***Oth Agency Notified:***	
Desc Remedial Act:	CALLER STATED THERE IS NOTHING BEING DONE AT THIS TIME.	***Body of Water:***	SANITARY AND SHIPPING CANAL
Fire Involved:	N	***Tributary of:***	CHICAGO RIVER
Fire Extinguished:	U	***Near River Mile Make:***	
Any Evacuations:	N	***Near River Mile Mark:***	
No Evacuated:		***Offshore:***	N
Who Evacuated:		***Weather Conditions:***	
Radius of Evac:		***Air Temperature:***	
Any Injuries:	N	***Wind Direction:***	
No. Injured:		***Wind Speed:***	
No. Hospitalized:		***Wind Speed Unit:***	
No. Fatalities:		***Water Supp Contam:***	U
Any Fatalities:	N	***Water Temperature:***	
Any Damages:	N	***Wave Condition:***	
Damage Amount:		***Current Speed:***	
Air Corridor Closed:	N	***Current Direction:***	
Air Corridor Desc:		***Current Speed Unit:***	
Air Closure Time:		***EMPL Fatality:***	
Waterway Closed:	N	***Pass Fatality:***	
Waterway Desc:		***Community Impact:***	
Waterway Close Time:		***Passengers Transfer:***	NO
Road Closed:	N	***Passenger Injuries:***	
Road Desc:		***Employee Injuries:***	
Road Closure Time:		***Occupant Fatality:***	
Road Closure Units:		***Sheen Size:***	
Closure Direction:		***Sheen Size Units:***	
Major Artery:	No	***Sheen Size Length:***	
Track Closed:	N	***Sheen Size Length U:***	
Track Desc:		***Sheen Size Width:***	
Track Closure Time:		***Sheen Size Width U:***	
Track Closure Units:		***Sheen Color:***	
Track Close Dir:		***Dir of Sheen Travel:***	
Media Interest:	UNKNOWN	***Sheen Odor Desc:***	
Medium Desc:	WATER	***Duration Unit:***	
Addl Medium Info:	SANITARY AND SHIPPING CANAL	***Additional Info:***	

Site:

MILE POST 2.9 NEAR WESTERN AVE STATION CHICAGO IL ERNS

NRC Report No:	124934	***Latitude Degrees:***	
Type of Incident:	RAILROAD	***Latitude Minutes:***	
Incident Cause:	UNKNOWN	***Latitude Seconds:***	
Incident Date:	03-Jul-1992 23:50:00	***Longitude Degrees:***	
Incident Location:		***Longitude Minutes:***	
Incident Dtg:	OCCURRED	***Longitude Seconds:***	
Distance from City:		***Lat Quad:***	
Distance Units:		***Long Quad:***	
Direction from City:		***Location Section:***	
Location County:	COOK	***Location Township:***	
Potential Flag:		***Location Range:***	
Year:	Year 1992 Reports		

Description of Incident: PASSENGER STUCK BODY OUT EMERGENCY WINDOW AND HIT SIGNAL BRIDGE

Calls Information

Date Time Received:	04-Jul-1992 04:33:48	***Responsible City:***	
Date Time Complete:	04-Jul-1992 04:40:56	***Responsible State:***	XX
Call Type:	INC	***Responsible Zip:***	
Resp Company:		***Source:***	UNAVAILABLE

Resp Org Type: UNKNOWN

Incident Information

Tank ID:		***Building ID:***	
Tank Regulated:	U	***Location Area ID:***	
Tank Regulated By:		***Location Block ID:***	
Capacity of Tank:		***OCSG No:***	
Capacity Tank Units:		***OCSP No:***	
Description of Tank:		***State Lease No:***	
Actual Amount:		***Pier Dock No:***	
Actual Amount Units:		***Berth Slip No:***	
Tank Above Ground:	ABOVE	***Brake Failure:***	N
NPDES:		***Airbag Deployed:***	
NPDES Compliance:	U	***Transport Contain:***	U
Init Contin Rel No:		***Location Subdiv:***	
Contin Rel Permit:		***Platform Rig Name:***	
Contin Release Type:		***Platform Letter:***	
Aircraft ID:		***Allision:***	N
Aircraft Runway No:		***Type of Structure:***	
Aircraft Spot No:		***Structure Name:***	
Aircraft Type:	UNKNOWN	***Structure Oper:***	Y
Aircraft Model:		***Transit Bus Flag:***	
Aircraft Fuel Cap:		***Date Time Norm Serv:***	
Aircraft Fuel Cap U:		***Serv Disrupt Time:***	
Aircraft Fuel on Brd:		***Serv Disrupt Units:***	
Aircraft Fuel OB U:		***CR Begin Date:***	
Aircraft Hanger:		***CR End Date:***	
Road Mile Marker:		***CR Change Date:***	
Power Gen Facility:	U	***FBI Contact:***	
Generating Capacity:		***FBI Contact Dt Tm:***	
Type of Fixed Obj:	UNKNOWN	***Passenger Handling:***	
Type of Fuel:		***Passenger Route:***	XXX
DOT Crossing No:		***Passenger Delay:***	XXX
DOT Regulated:	U	***Sub Part C Test Req:***	XXX
Pipeline Type:	UNKNOWN	***No of Conductor Tested:***	
Pipeline Abv Ground:	ABOVE	***No of Engineer Tested:***	
Pipeline Covered:	U	***No of Trainman Tested:***	
Exposed Underwater:	U	***No of Yard Foreman Tested:***	
Railroad Hotline:	No	***No of RCL Operator Tested:***	
Railroad Milepost:	2.9	***No of Brakeman Tested:***	
Grade Crossing:	N	***No of Train Dispat Tested:***	
Crossing Device Ty:		***No of Signalman Tested:***	
Ty Vehicle Involved:	UNKNOWN	***No of Other Emp Tested:***	
Device Operational:	Y	***No of Unknown Emp Tested:***	

Incident Details Information

Release Secured:		***State Agen Report No:***	
Release Rate:		***State Agen on Scene:***	
Release Rate Unit:		***State Agen Notified:***	
Release Rate Rate:		***Fed Agency Notified:***	
Est Duration of Rel:		***Oth Agency Notified:***	
Desc Remedial Act:	NONE	***Body of Water:***	
Fire Involved:	N	***Tributary of:***	
Fire Extinguished:		***Near River Mile Make:***	
Any Evacuations:	N	***Near River Mile Mark:***	
No Evacuated:		***Offshore:***	
Who Evacuated:		***Weather Conditions:***	

Radius of Evac:		***Air Temperature:***	
Any Injuries:	U	***Wind Direction:***	
No. Injured:		***Wind Speed:***	
No. Hospitalized:		***Wind Speed Unit:***	
No. Fatalities:	1	***Water Supp Contam:***	
Any Fatalities:	Y	***Water Temperature:***	
Any Damages:	N	***Wave Condition:***	
Damage Amount:		***Current Speed:***	
Air Corridor Closed:		***Current Direction:***	
Air Corridor Desc:		***Current Speed Unit:***	
Air Closure Time:		***EMPL Fatality:***	
Waterway Closed:		***Pass Fatality:***	
Waterway Desc:		***Community Impact:***	
Waterway Close Time:		***Passengers Transfer:***	UNK
Road Closed:		***Passenger Injuries:***	
Road Desc:		***Employee Injuries:***	
Road Closure Time:		***Occupant Fatality:***	
Road Closure Units:		***Sheen Size:***	
Closure Direction:		***Sheen Size Units:***	
Major Artery:		***Sheen Size Length:***	
Track Closed:		***Sheen Size Length U:***	
Track Desc:		***Sheen Size Width:***	
Track Closure Time:		***Sheen Size Width U:***	
Track Closure Units:		***Sheen Color:***	
Track Close Dir:		***Dir of Sheen Travel:***	
Media Interest:		***Sheen Odor Desc:***	
Medium Desc:	RAIL REPORT (N/A)	***Duration Unit:***	
Addl Medium Info:		***Additional Info:***	

Site:

426 WEST 25TH STREET CHICAGO IL ERNS

NRC Report No:	766788	***Latitude Degrees:***	
Type of Incident:	MOBILE	***Latitude Minutes:***	
Incident Cause:	EQUIPMENT FAILURE	***Latitude Seconds:***	
Incident Date:	25-Jul-2005 23:30:00	***Longitude Degrees:***	
Incident Location:	CANAL STREET RAILYARD	***Longitude Minutes:***	
Incident Dtg:	DISCOVERED	***Longitude Seconds:***	
Distance from City:		***Lat Quad:***	
Distance Units:		***Long Quad:***	
Direction from City:		***Location Section:***	
Location County:	COOK	***Location Township:***	
Potential Flag:		***Location Range:***	
Year:	Year 2005 Reports		

Description of Incident: CALLER REPORTING A VALVE ON A CONTRACTORS TRUCK WAS DISCOVERED LEAKING LUBE OIL

Material Spill Information

Chris Code:	OLB	***Unit of Measure:***	GALLON(S)
CAS No:	000000-00-0	***If Reached Water:***	NO
UN No:		***Amount in Water:***	
Name of Material:	OIL, MISC: LUBRICATING	***Unit Reach Water:***	
Amount of Material:	400		

Calls Information

Date Time Received:	26-Jul-2005 05:48:58	***Responsible City:***	OMAHA
Date Time Complete:	26-Jul-2005 05:53:55	***Responsible State:***	NE
Call Type:	INC	***Responsible Zip:***	68179
Resp Company:	UNION PACIFIC RAILROAD	***Source:***	TELEPHONE
Resp Org Type:	PRIVATE ENTERPRISE		

Incident Information

Tank ID:		***Building ID:***	
Tank Regulated:	U	***Location Area ID:***	
Tank Regulated By:		***Location Block ID:***	

Capacity of Tank:		***OCSG No:***	
Capacity Tank Units:		***OCSP No:***	
Description of Tank:		***State Lease No:***	
Actual Amount:		***Pier Dock No:***	
Actual Amount Units:		***Berth Slip No:***	
Tank Above Ground:	ABOVE	***Brake Failure:***	N
NPDES:		***Airbag Deployed:***	
NPDES Compliance:	U	***Transport Contain:***	U
Init Contin Rel No:		***Location Subdiv:***	
Contin Rel Permit:		***Platform Rig Name:***	
Contin Release Type:		***Platform Letter:***	
Aircraft ID:		***Allision:***	N
Aircraft Runway No:		***Type of Structure:***	
Aircraft Spot No:		***Structure Name:***	
Aircraft Type:		***Structure Oper:***	U
Aircraft Model:		***Transit Bus Flag:***	
Aircraft Fuel Cap:		***Date Time Norm Serv:***	
Aircraft Fuel Cap U:		***Serv Disrupt Time:***	
Aircraft Fuel on Brd:		***Serv Disrupt Units:***	
Aircraft Fuel OB U:		***CR Begin Date:***	
Aircraft Hanger:		***CR End Date:***	
Road Mile Marker:		***CR Change Date:***	
Power Gen Facility:	U	***FBI Contact:***	
Generating Capacity:		***FBI Contact Dt Tm:***	
Type of Fixed Obj:		***Passenger Handling:***	
Type of Fuel:		***Passenger Route:***	XXX
DOT Crossing No:		***Passenger Delay:***	XXX
DOT Regulated:	U	***Sub Part C Test Req:***	XXX
Pipeline Type:		***No of Conductor Tested:***	
Pipeline Abv Ground:	ABOVE	***No of Engineer Tested:***	
Pipeline Covered:	U	***No of Trainman Tested:***	
Exposed Underwater:	N	***No of Yard Foreman Tested:***	
Railroad Hotline:		***No of RCL Operator Tested:***	
Railroad Milepost:		***No of Brakeman Tested:***	
Grade Crossing:	N	***No of Train Dispat Tested:***	
Crossing Device Ty:		***No of Signalman Tested:***	
Ty Vehicle Involved:		***No of Other Emp Tested:***	
Device Operational:	Y	***No of Unknown Emp Tested:***	

Incident Details Information

Release Secured:	Y	***State Agen Report No:***	H20051030
Release Rate:		***State Agen on Scene:***	
Release Rate Unit:		***State Agen Notified:***	OEM, IL STATE COMMERCE COMMIOSSION
Release Rate Rate:		***Fed Agency Notified:***	
Est Duration of Rel:		***Oth Agency Notified:***	
Desc Remedial Act:	IN PROCESS OF REMEDIATION	***Body of Water:***	
Fire Involved:	N	***Tributary of:***	
Fire Extinguished:	U	***Near River Mile Make:***	
Any Evacuations:	N	***Near River Mile Mark:***	
No Evacuated:		***Offshore:***	N
Who Evacuated:		***Weather Conditions:***	CLEAR
Radius of Evac:		***Air Temperature:***	84
Any Injuries:	N	***Wind Direction:***	
No. Injured:		***Wind Speed:***	
No. Hospitalized:		***Wind Speed Unit:***	
No. Fatalities:		***Water Supp Contam:***	U
Any Fatalities:	N	***Water Temperature:***	
Any Damages:	N	***Wave Condition:***	

Damage Amount:		***Current Speed:***	
Air Corridor Closed:	N	***Current Direction:***	
Air Corridor Desc:		***Current Speed Unit:***	
Air Closure Time:		***EMPL Fatality:***	
Waterway Closed:	N	***Pass Fatality:***	
Waterway Desc:		***Community Impact:***	N
Waterway Close Time:		***Passengers Transfer:***	NO
Road Closed:	N	***Passenger Injuries:***	
Road Desc:		***Employee Injuries:***	
Road Closure Time:		***Occupant Fatality:***	
Road Closure Units:		***Sheen Size:***	
Closure Direction:		***Sheen Size Units:***	
Major Artery:	No	***Sheen Size Length:***	
Track Closed:	N	***Sheen Size Length U:***	
Track Desc:		***Sheen Size Width:***	
Track Closure Time:		***Sheen Size Width U:***	
Track Closure Units:		***Sheen Color:***	
Track Close Dir:		***Dir of Sheen Travel:***	
Media Interest:	NONE	***Sheen Odor Desc:***	
Medium Desc:	OTHER	***Duration Unit:***	
Addl Medium Info:	ASPHALT	***Additional Info:***	NONE FURTHER

Site:

1423 SOUTHWESTERN AVENUE MP 2.14,CHICAGO TERMINAL LOW LINE CHICAGO IL ERNS

NRC Report No:	1136537	***Latitude Degrees:***	
Type of Incident:	RAILROAD	***Latitude Minutes:***	
Incident Cause:	OTHER	***Latitude Seconds:***	
Incident Date:	23-Dec-2015 16:54:00	***Longitude Degrees:***	
Incident Location:	GLOBAL ONE RAIL YARD	***Longitude Minutes:***	
Incident Dtg:	DISCOVERED	***Longitude Seconds:***	
Distance from City:		***Lat Quad:***	
Distance Units:		***Long Quad:***	
Direction from City:		***Location Section:***	
Location County:	COOK	***Location Township:***	
Potential Flag:	No	***Location Range:***	
Year:	Year 2015 Reports		

Description of Incident: CALLER STATED THAT 3,000 GALLONS OF AN OILY WATER MIXTURE WAS RELEASED DUE TO A SEPARATOR OVERFLOW INSIDE THE RAILYARD.

Material Spill Information

Chris Code:	OTH	***Unit of Measure:***	GALLON(S)
CAS No:	000000-00-0	***If Reached Water:***	NO
UN No:		***Amount in Water:***	
Name of Material:	OILY WATER MIXTURE	***Unit Reach Water:***	
Amount of Material:	3000		

Calls Information

Date Time Received:	23-Dec-2015 18:24:28	***Responsible City:***	
Date Time Complete:	23-Dec-2015 18:31:23	***Responsible State:***	XX
Call Type:	INC	***Responsible Zip:***	
Resp Company:		***Source:***	TELEPHONE
Resp Org Type:	UNKNOWN		

Incident Information

Tank ID:		***Building ID:***	
Tank Regulated:	U	***Location Area ID:***	
Tank Regulated By:		***Location Block ID:***	
Capacity of Tank:		***OCSG No:***	
Capacity Tank Units:		***OCSP No:***	
Description of Tank:		***State Lease No:***	
Actual Amount:		***Pier Dock No:***	
Actual Amount Units:		***Berth Slip No:***	
Tank Above Ground:	ABOVE	***Brake Failure:***	N

NPDES:		***Airbag Deployed:***	U
NPDES Compliance:	U	***Transport Contain:***	U
Init Contin Rel No:		***Location Subdiv:***	CHICAGO TERMINAL LOW
Contin Rel Permit:		***Platform Rig Name:***	
Contin Release Type:		***Platform Letter:***	
Aircraft ID:		***Allision:***	N
Aircraft Runway No:		***Type of Structure:***	
Aircraft Spot No:		***Structure Name:***	
Aircraft Type:		***Structure Oper:***	U
Aircraft Model:		***Transit Bus Flag:***	
Aircraft Fuel Cap:		***Date Time Norm Serv:***	
Aircraft Fuel Cap U:		***Serv Disrupt Time:***	
Aircraft Fuel on Brd:		***Serv Disrupt Units:***	
Aircraft Fuel OB U:		***CR Begin Date:***	
Aircraft Hanger:		***CR End Date:***	
Road Mile Marker:		***CR Change Date:***	
Power Gen Facility:	U	***FBI Contact:***	
Generating Capacity:		***FBI Contact Dt Tm:***	
Type of Fixed Obj:		***Passenger Handling:***	
Type of Fuel:		***Passenger Route:***	NO
DOT Crossing No:		***Passenger Delay:***	NO
DOT Regulated:	U	***Sub Part C Test Req:***	NO
Pipeline Type:		***No of Conductor Tested:***	
Pipeline Abv Ground:	ABOVE	***No of Engineer Tested:***	
Pipeline Covered:	U	***No of Trainman Tested:***	
Exposed Underwater:	N	***No of Yard Foreman Tested:***	
Railroad Hotline:		***No of RCL Operator Tested:***	
Railroad Milepost:	2.14	***No of Brakeman Tested:***	
Grade Crossing:	N	***No of Train Dispat Tested:***	
Crossing Device Ty:		***No of Signalman Tested:***	
Ty Vehicle Involved:		***No of Other Emp Tested:***	
Device Operational:	Y	***No of Unknown Emp Tested:***	

Incident Details Information

Release Secured:	Y	***State Agen Report No:***	H2015-1323
Release Rate:		***State Agen on Scene:***	
Release Rate Unit:		***State Agen Notified:***	IL MET WATER REC DIS, IL OEM
Release Rate Rate:		***Fed Agency Notified:***	
Est Duration of Rel:		***Oth Agency Notified:***	
Desc Remedial Act:	RELEASE WAS SECURED, CLEAN UP SHOULD BE COMPLETED BY SATURDAY.	***Body of Water:***	
Fire Involved:	N	***Tributary of:***	
Fire Extinguished:	U	***Near River Mile Make:***	
Any Evacuations:	N	***Near River Mile Mark:***	
No Evacuated:		***Offshore:***	N
Who Evacuated:		***Weather Conditions:***	UNKNOWN
Radius of Evac:		***Air Temperature:***	
Any Injuries:	N	***Wind Direction:***	
No. Injured:		***Wind Speed:***	
No. Hospitalized:		***Wind Speed Unit:***	
No. Fatalities:		***Water Supp Contam:***	U
Any Fatalities:	N	***Water Temperature:***	
Any Damages:	N	***Wave Condition:***	
Damage Amount:		***Current Speed:***	
Air Corridor Closed:	N	***Current Direction:***	
Air Corridor Desc:		***Current Speed Unit:***	
Air Closure Time:		***EMPL Fatality:***	
Waterway Closed:	N	***Pass Fatality:***	

Waterway Desc:		***Community Impact:***	
Waterway Close Time:		***Passengers Transfer:***	NO
Road Closed:	N	***Passenger Injuries:***	
Road Desc:		***Employee Injuries:***	
Road Closure Time:		***Occupant Fatality:***	
Road Closure Units:		***Sheen Size:***	
Closure Direction:		***Sheen Size Units:***	
Major Artery:	No	***Sheen Size Length:***	
Track Closed:	N	***Sheen Size Length U:***	
Track Desc:		***Sheen Size Width:***	
Track Closure Time:		***Sheen Size Width U:***	
Track Closure Units:		***Sheen Color:***	
Track Close Dir:		***Dir of Sheen Travel:***	
Media Interest:	UNKNOWN	***Sheen Odor Desc:***	
Medium Desc:	LAND	***Duration Unit:***	
Addl Medium Info:	LAND SPILL	***Additional Info:***	

Site:

BELLMONT RD CHICAGO IL 60690

ERNS

NRC Report No:	349593	***Latitude Degrees:***	
Type of Incident:	FIXED	***Latitude Minutes:***	
Incident Cause:	OTHER	***Latitude Seconds:***	
Incident Date:	28-Jun-1996 14:00:00	***Longitude Degrees:***	
Incident Location:		***Longitude Minutes:***	
Incident Dtg:	OCCURRED	***Longitude Seconds:***	
Distance from City:		***Lat Quad:***	
Distance Units:		***Long Quad:***	
Direction from City:		***Location Section:***	
Location County:	COOK	***Location Township:***	
Potential Flag:		***Location Range:***	
Year:	Year 1996 Reports		
Description of Incident:	TRANSFORMER / POLE FELL OVER		

Material Spill Information

Chris Code:	OTF	***Unit of Measure:***	GALLON(S)
CAS No:		***If Reached Water:***	YES
UN No:		***Amount in Water:***	0
Name of Material:	OIL, MISC: TRANSFORMER (NON PCB)	***Unit Reach Water:***	NONE
Amount of Material:	30		

Calls Information

Date Time Received:	28-Jun-1996 16:49:24	***Responsible City:***	CHICAGO
Date Time Complete:	28-Jun-1996 16:51:58	***Responsible State:***	IL
Call Type:	INC	***Responsible Zip:***	60690
Resp Company:	COMMONWEALTH EDISON CO	***Source:***	UNAVAILABLE
Resp Org Type:	PUBLIC UTILITY		

Incident Information

Tank ID:		***Building ID:***	
Tank Regulated:	U	***Location Area ID:***	
Tank Regulated By:		***Location Block ID:***	
Capacity of Tank:		***OCSG No:***	
Capacity Tank Units:		***OCSP No:***	
Description of Tank:		***State Lease No:***	
Actual Amount:		***Pier Dock No:***	
Actual Amount Units:		***Berth Slip No:***	
Tank Above Ground:	ABOVE	***Brake Failure:***	N
NPDES:		***Airbag Deployed:***	
NPDES Compliance:	U	***Transport Contain:***	U
Init Contin Rel No:		***Location Subdiv:***	
Contin Rel Permit:		***Platform Rig Name:***	
Contin Release Type:		***Platform Letter:***	
Aircraft ID:		***Allision:***	N

Aircraft Runway No:		***Type of Structure:***	
Aircraft Spot No:		***Structure Name:***	
Aircraft Type:	UNKNOWN	***Structure Oper:***	Y
Aircraft Model:		***Transit Bus Flag:***	
Aircraft Fuel Cap:		***Date Time Norm Serv:***	
Aircraft Fuel Cap U:		***Serv Disrupt Time:***	
Aircraft Fuel on Brd:		***Serv Disrupt Units:***	
Aircraft Fuel OB U:		***CR Begin Date:***	
Aircraft Hanger:		***CR End Date:***	
Road Mile Marker:		***CR Change Date:***	
Power Gen Facility:	U	***FBI Contact:***	
Generating Capacity:		***FBI Contact Dt Tm:***	
Type of Fixed Obj:	UNKNOWN	***Passenger Handling:***	
Type of Fuel:		***Passenger Route:***	XXX
DOT Crossing No:		***Passenger Delay:***	XXX
DOT Regulated:	U	***Sub Part C Test Req:***	XXX
Pipeline Type:	UNKNOWN	***No of Conductor Tested:***	
Pipeline Abv Ground:	ABOVE	***No of Engineer Tested:***	
Pipeline Covered:	U	***No of Trainman Tested:***	
Exposed Underwater:	U	***No of Yard Foreman Tested:***	
Railroad Hotline:	No	***No of RCL Operator Tested:***	
Railroad Milepost:	UNKNOWN	***No of Brakeman Tested:***	
Grade Crossing:	N	***No of Train Dispat Tested:***	
Crossing Device Ty:		***No of Signalman Tested:***	
Ty Vehicle Involved:	UNKNOWN	***No of Other Emp Tested:***	
Device Operational:	Y	***No of Unknown Emp Tested:***	

Incident Details Information

Release Secured:		***State Agen Report No:***	
Release Rate:		***State Agen on Scene:***	
Release Rate Unit:		***State Agen Notified:***	
Release Rate Rate:		***Fed Agency Notified:***	
Est Duration of Rel:		***Oth Agency Notified:***	
Desc Remedial Act:	LEAK WAS SECURED / USED SORBS TO RECOVER	***Body of Water:***	
Fire Involved:	N	***Tributary of:***	
Fire Extinguished:		***Near River Mile Make:***	
Any Evacuations:	N	***Near River Mile Mark:***	
No Evacuated:		***Offshore:***	
Who Evacuated:		***Weather Conditions:***	
Radius of Evac:		***Air Temperature:***	
Any Injuries:	U	***Wind Direction:***	
No. Injured:		***Wind Speed:***	
No. Hospitalized:		***Wind Speed Unit:***	
No. Fatalities:		***Water Supp Contam:***	
Any Fatalities:	U	***Water Temperature:***	
Any Damages:	N	***Wave Condition:***	
Damage Amount:		***Current Speed:***	
Air Corridor Closed:	N	***Current Direction:***	
Air Corridor Desc:		***Current Speed Unit:***	
Air Closure Time:		***EMPL Fatality:***	
Waterway Closed:		***Pass Fatality:***	
Waterway Desc:		***Community Impact:***	
Waterway Close Time:		***Passengers Transfer:***	UNK
Road Closed:	N	***Passenger Injuries:***	
Road Desc:		***Employee Injuries:***	
Road Closure Time:		***Occupant Fatality:***	
Road Closure Units:		***Sheen Size:***	

Closure Direction:		***Sheen Size Units:***	
Major Artery:		***Sheen Size Length:***	
Track Closed:		***Sheen Size Length U:***	
Track Desc:		***Sheen Size Width:***	
Track Closure Time:		***Sheen Size Width U:***	
Track Closure Units:		***Sheen Color:***	
Track Close Dir:		***Dir of Sheen Travel:***	
Media Interest:		***Sheen Odor Desc:***	
Medium Desc:	LAND	***Duration Unit:***	
Addl Medium Info:	COCRETE	***Additional Info:***	

Site:

CHATHAM STREET BLUE ISLAND IL

ERNS

NRC Report No:	1029299	***Latitude Degrees:***	
Type of Incident:	FIXED	***Latitude Minutes:***	
Incident Cause:	DUMPING	***Latitude Seconds:***	
Incident Date:	02-Nov-2012 09:31:00	***Longitude Degrees:***	
Incident Location:	ADJACENT TO THE TRACKS JUST SOUTH OF CHATHAM STREET	***Longitude Minutes:***	
Incident Dtg:	OCCURRED	***Longitude Seconds:***	
Distance from City:		***Lat Quad:***	
Distance Units:		***Long Quad:***	
Direction from City:		***Location Section:***	
Location County:	COOK	***Location Township:***	
Potential Flag:	No	***Location Range:***	
Year:	Year 2012 Reports		

Description of Incident: ****WEB REPORT**** RECEIVED A REPORT OF AN OUTSIDE PARTY IN A PICK-UP TRUCK WITH A TANK IN THE BACK, DUMPED A TAR LIKE SUBSTANCE ON THE GROUND ADJACENT TO THE TRACKS IN THE DITCH. ALSO COVERING A MANHOLE COVER. THE SPILL COVERED A 20FT LENGTH BY 10 FT WIDE AREA.

Material Spill Information

Chris Code:	OUN	***Unit of Measure:***	UNKNOWN AMOUNT
CAS No:	000000-00-0	***If Reached Water:***	UNK
UN No:		***Amount in Water:***	0
Name of Material:	UNKNOWN OIL	***Unit Reach Water:***	UNKNOWN AMOUNT
Amount of Material:	0		

Calls Information

Date Time Received:	02-Nov-2012 10:49:13	***Responsible City:***	JACKSONVILLE
Date Time Complete:	02-Nov-2012 11:02:16	***Responsible State:***	FL
Call Type:	INC	***Responsible Zip:***	32202
Resp Company:	CSX	***Source:***	WEB REPORT
Resp Org Type:	PRIVATE ENTERPRISE		

Incident Information

Tank ID:		***Building ID:***	
Tank Regulated:	U	***Location Area ID:***	
Tank Regulated By:		***Location Block ID:***	
Capacity of Tank:		***OCSG No:***	
Capacity Tank Units:		***OCSP No:***	
Description of Tank:		***State Lease No:***	
Actual Amount:		***Pier Dock No:***	
Actual Amount Units:		***Berth Slip No:***	
Tank Above Ground:		***Brake Failure:***	U
NPDES:		***Airbag Deployed:***	
NPDES Compliance:	U	***Transport Contain:***	U
Init Contin Rel No:		***Location Subdiv:***	
Contin Rel Permit:		***Platform Rig Name:***	
Contin Release Type:		***Platform Letter:***	
Aircraft ID:		***Allision:***	U
Aircraft Runway No:		***Type of Structure:***	
Aircraft Spot No:		***Structure Name:***	

Aircraft Type:		***Structure Oper:***	U
Aircraft Model:		***Transit Bus Flag:***	
Aircraft Fuel Cap:		***Date Time Norm Serv:***	
Aircraft Fuel Cap U:		***Serv Disrupt Time:***	
Aircraft Fuel on Brd:		***Serv Disrupt Units:***	
Aircraft Fuel OB U:		***CR Begin Date:***	
Aircraft Hanger:		***CR End Date:***	
Road Mile Marker:		***CR Change Date:***	
Power Gen Facility:	U	***FBI Contact:***	
Generating Capacity:		***FBI Contact Dt Tm:***	
Type of Fixed Obj:	RAILWAY FACILITY	***Passenger Handling:***	
Type of Fuel:		***Passenger Route:***	XXX
DOT Crossing No:		***Passenger Delay:***	XXX
DOT Regulated:	U	***Sub Part C Test Req:***	XXX
Pipeline Type:		***No of Conductor Tested:***	
Pipeline Abv Ground:	ABOVE	***No of Engineer Tested:***	
Pipeline Covered:	N	***No of Trainman Tested:***	
Exposed Underwater:	U	***No of Yard Foreman Tested:***	
Railroad Hotline:		***No of RCL Operator Tested:***	
Railroad Milepost:		***No of Brakeman Tested:***	
Grade Crossing:	U	***No of Train Dispat Tested:***	
Crossing Device Ty:		***No of Signalman Tested:***	
Ty Vehicle Involved:		***No of Other Emp Tested:***	
Device Operational:	U	***No of Unknown Emp Tested:***	

Incident Details Information

Release Secured:	U	***State Agen Report No:***	
Release Rate:		***State Agen on Scene:***	
Release Rate Unit:		***State Agen Notified:***	
Release Rate Rate:		***Fed Agency Notified:***	
Est Duration of Rel:		***Oth Agency Notified:***	
Desc Remedial Act:	CSX SPECIAL AGENT IS INVESTIGATING THE VEHICLE THAT DUMPED THE UNKNOWN PRODUCT. REMEDIATION FOR THE SPILL IS PENDING.	***Body of Water:***	
Fire Involved:	N	***Tributary of:***	
Fire Extinguished:	U	***Near River Mile Make:***	
Any Evacuations:	N	***Near River Mile Mark:***	
No Evacuated:		***Offshore:***	N
Who Evacuated:		***Weather Conditions:***	CLEAR
Radius of Evac:		***Air Temperature:***	40
Any Injuries:	N	***Wind Direction:***	
No. Injured:		***Wind Speed:***	
No. Hospitalized:		***Wind Speed Unit:***	
No. Fatalities:		***Water Supp Contam:***	U
Any Fatalities:	N	***Water Temperature:***	
Any Damages:	N	***Wave Condition:***	
Damage Amount:		***Current Speed:***	
Air Corridor Closed:	N	***Current Direction:***	
Air Corridor Desc:		***Current Speed Unit:***	
Air Closure Time:		***EMPL Fatality:***	
Waterway Closed:	N	***Pass Fatality:***	
Waterway Desc:		***Community Impact:***	
Waterway Close Time:		***Passengers Transfer:***	NO
Road Closed:	N	***Passenger Injuries:***	
Road Desc:		***Employee Injuries:***	
Road Closure Time:		***Occupant Fatality:***	
Road Closure Units:		***Sheen Size:***	

Closure Direction:		***Sheen Size Units:***	
Major Artery:	No	***Sheen Size Length:***	
Track Closed:	N	***Sheen Size Length U:***	
Track Desc:		***Sheen Size Width:***	
Track Closure Time:		***Sheen Size Width U:***	
Track Closure Units:		***Sheen Color:***	
Track Close Dir:		***Dir of Sheen Travel:***	
Media Interest:	NONE	***Sheen Odor Desc:***	
Medium Desc:	LAND	***Duration Unit:***	
Addl Medium Info:	GROUND	***Additional Info:***	****WEB REPORT****

Site:

WESTERN AVENUE CHICAGO IL ERNS

NRC Report No:	909153	***Latitude Degrees:***	
Type of Incident:	RAILROAD	***Latitude Minutes:***	
Incident Cause:	OPERATOR ERROR	***Latitude Seconds:***	
Incident Date:	19-Jun-2009 14:20:00	***Longitude Degrees:***	
Incident Location:	RAIL YARD	***Longitude Minutes:***	
Incident Dtg:	OCCURRED	***Longitude Seconds:***	
Distance from City:		***Lat Quad:***	
Distance Units:		***Long Quad:***	
Direction from City:		***Location Section:***	
Location County:	COOK	***Location Township:***	
Potential Flag:	No	***Location Range:***	
Year:	Year 2009 Reports		

Description of Incident: A LOCOMOTIVE DERAILED DURING SHOVING OPERATIONS DUE TO A MISCOMMUNICATION. AS A RESULT, DIESEL FUEL SPILLED FROM THE LOCOMOTIVE.

Material Spill Information

Chris Code:	ODS	***Unit of Measure:***	GALLON(S)
CAS No:	000000-00-0	***If Reached Water:***	NO
UN No:		***Amount in Water:***	
Name of Material:	OIL: DIESEL	***Unit Reach Water:***	
Amount of Material:	1500		

Calls Information

Date Time Received:	19-Jun-2009 18:36:00	***Responsible City:***	CHICAGO
Date Time Complete:	19-Jun-2009 18:44:03	***Responsible State:***	IL
Call Type:	INC	***Responsible Zip:***	60661
Resp Company:	METRA RAILROAD	***Source:***	TELEPHONE
Resp Org Type:	PRIVATE ENTERPRISE		

Incident Information

Tank ID:		***Building ID:***	
Tank Regulated:	U	***Location Area ID:***	
Tank Regulated By:		***Location Block ID:***	
Capacity of Tank:		***OCSG No:***	
Capacity Tank Units:		***OCSP No:***	
Description of Tank:		***State Lease No:***	
Actual Amount:		***Pier Dock No:***	
Actual Amount Units:		***Berth Slip No:***	
Tank Above Ground:	ABOVE	***Brake Failure:***	N
NPDES:		***Airbag Deployed:***	U
NPDES Compliance:	U	***Transport Contain:***	U
Init Contin Rel No:		***Location Subdiv:***	NO SUB
Contin Rel Permit:		***Platform Rig Name:***	
Contin Release Type:		***Platform Letter:***	
Aircraft ID:		***Allision:***	N
Aircraft Runway No:		***Type of Structure:***	
Aircraft Spot No:		***Structure Name:***	
Aircraft Type:		***Structure Oper:***	U
Aircraft Model:		***Transit Bus Flag:***	
Aircraft Fuel Cap:		***Date Time Norm Serv:***	

Aircraft Fuel Cap U:		***Serv Disrupt Time:***	
Aircraft Fuel on Brd:		***Serv Disrupt Units:***	
Aircraft Fuel OB U:		***CR Begin Date:***	
Aircraft Hanger:		***CR End Date:***	
Road Mile Marker:		***CR Change Date:***	
Power Gen Facility:	U	***FBI Contact:***	
Generating Capacity:		***FBI Contact Dt Tm:***	
Type of Fixed Obj:		***Passenger Handling:***	
Type of Fuel:		***Passenger Route:***	YES
DOT Crossing No:		***Passenger Delay:***	NO
DOT Regulated:	U	***Sub Part C Test Req:***	YES
Pipeline Type:		***No of Conductor Tested:***	1
Pipeline Abv Ground:	ABOVE	***No of Engineer Tested:***	1
Pipeline Covered:	U	***No of Trainman Tested:***	
Exposed Underwater:	N	***No of Yard Foreman Tested:***	
Railroad Hotline:		***No of RCL Operator Tested:***	
Railroad Milepost:	2.5	***No of Brakeman Tested:***	
Grade Crossing:	N	***No of Train Dispat Tested:***	
Crossing Device Ty:		***No of Signalman Tested:***	
Ty Vehicle Involved:		***No of Other Emp Tested:***	
Device Operational:	Y	***No of Unknown Emp Tested:***	

Incident Details Information

Release Secured:	Y	***State Agen Report No:***	SEE ADD'L INFO
Release Rate:		***State Agen on Scene:***	NONE
Release Rate Unit:		***State Agen Notified:***	IL COMMERCE COMMISSION
Release Rate Rate:		***Fed Agency Notified:***	NONE
Est Duration of Rel:		***Oth Agency Notified:***	
Desc Remedial Act:	CONTRACTOR HAS BEEN HIRED FOR CLEANUP	***Body of Water:***	
Fire Involved:	N	***Tributary of:***	
Fire Extinguished:	U	***Near River Mile Make:***	
Any Evacuations:	N	***Near River Mile Mark:***	
No Evacuated:		***Offshore:***	N
Who Evacuated:		***Weather Conditions:***	SUNNY
Radius of Evac:		***Air Temperature:***	90
Any Injuries:	N	***Wind Direction:***	
No. Injured:		***Wind Speed:***	
No. Hospitalized:		***Wind Speed Unit:***	
No. Fatalities:		***Water Supp Contam:***	U
Any Fatalities:	N	***Water Temperature:***	
Any Damages:	N	***Wave Condition:***	
Damage Amount:		***Current Speed:***	
Air Corridor Closed:	N	***Current Direction:***	
Air Corridor Desc:		***Current Speed Unit:***	
Air Closure Time:		***EMPL Fatality:***	
Waterway Closed:	N	***Pass Fatality:***	
Waterway Desc:		***Community Impact:***	
Waterway Close Time:		***Passengers Transfer:***	NO
Road Closed:	N	***Passenger Injuries:***	
Road Desc:		***Employee Injuries:***	
Road Closure Time:		***Occupant Fatality:***	
Road Closure Units:		***Sheen Size:***	
Closure Direction:		***Sheen Size Units:***	
Major Artery:	No	***Sheen Size Length:***	
Track Closed:	N	***Sheen Size Length U:***	
Track Desc:		***Sheen Size Width:***	
Track Closure Time:		***Sheen Size Width U:***	

Track Closure Units:		***Sheen Color:***	
Track Close Dir:		***Dir of Sheen Travel:***	
Media Interest:	NONE	***Sheen Odor Desc:***	
Medium Desc:	BALLAST	***Duration Unit:***	
Addl Medium Info:		***Additional Info:***	THE COMMERCE COMMISSION ISSUED TWO INCIDENT NUMBERS. THE INCIDENT NUMBER FOR THE SPILL WAS: H200900666; THE INCIDENT NUMBER FOR THE DERAILMENT WAS: RC2009-0035.

Site:

COLUMBUS AVENUE NEAR WESTERN AVENUE CHICAGO IL 60604 ERNS

NRC Report No:	247143	***Latitude Degrees:***	
Type of Incident:	UNKNOWN SHEEN	***Latitude Minutes:***	
Incident Cause:	DUMPING	***Latitude Seconds:***	
Incident Date:	30-Jun-1994 07:10:00	***Longitude Degrees:***	
Incident Location:		***Longitude Minutes:***	
Incident Dtg:	DISCOVERED	***Longitude Seconds:***	
Distance from City:		***Lat Quad:***	
Distance Units:		***Long Quad:***	
Direction from City:		***Location Section:***	
Location County:	COOK	***Location Township:***	
Potential Flag:		***Location Range:***	
Year:	Year 1994 Reports		
Description of Incident:	3 55 GALLON DRUMS WERE DISCOVERED DUMPED IN A PARKING LOT		

Material Spill Information

Chris Code:	UNK	***Unit of Measure:***	UNKNOWN AMOUNT
CAS No:		***If Reached Water:***	YES
UN No:		***Amount in Water:***	0
Name of Material:	UNKNOWN MATERIAL	***Unit Reach Water:***	UNKNOWN AMOUNT
Amount of Material:	0		

Calls Information

Date Time Received:	01-Jul-1994 16:53:49	***Responsible City:***	
Date Time Complete:	01-Jul-1994 16:58:52	***Responsible State:***	XX
Call Type:	INC	***Responsible Zip:***	
Resp Company:		***Source:***	UNAVAILABLE
Resp Org Type:	UNKNOWN		

Incident Information

Tank ID:		***Building ID:***	
Tank Regulated:	U	***Location Area ID:***	
Tank Regulated By:		***Location Block ID:***	
Capacity of Tank:		***OCSG No:***	
Capacity Tank Units:		***OCSP No:***	
Description of Tank:		***State Lease No:***	
Actual Amount:		***Pier Dock No:***	
Actual Amount Units:		***Berth Slip No:***	
Tank Above Ground:	ABOVE	***Brake Failure:***	N
NPDES:		***Airbag Deployed:***	
NPDES Compliance:	U	***Transport Contain:***	U
Init Contin Rel No:		***Location Subdiv:***	
Contin Rel Permit:		***Platform Rig Name:***	
Contin Release Type:		***Platform Letter:***	
Aircraft ID:		***Allision:***	N
Aircraft Runway No:		***Type of Structure:***	
Aircraft Spot No:		***Structure Name:***	
Aircraft Type:	UNKNOWN	***Structure Oper:***	Y
Aircraft Model:		***Transit Bus Flag:***	
Aircraft Fuel Cap:		***Date Time Norm Serv:***	
Aircraft Fuel Cap U:		***Serv Disrupt Time:***	
Aircraft Fuel on Brd:		***Serv Disrupt Units:***	

Aircraft Fuel OB U:		***CR Begin Date:***	
Aircraft Hanger:		***CR End Date:***	
Road Mile Marker:		***CR Change Date:***	
Power Gen Facility:	U	***FBI Contact:***	
Generating Capacity:		***FBI Contact Dt Tm:***	
Type of Fixed Obj:	UNKNOWN	***Passenger Handling:***	
Type of Fuel:		***Passenger Route:***	XXX
DOT Crossing No:		***Passenger Delay:***	XXX
DOT Regulated:	U	***Sub Part C Test Req:***	XXX
Pipeline Type:	UNKNOWN	***No of Conductor Tested:***	
Pipeline Abv Ground:	ABOVE	***No of Engineer Tested:***	
Pipeline Covered:	U	***No of Trainman Tested:***	
Exposed Underwater:	U	***No of Yard Foreman Tested:***	
Railroad Hotline:	No	***No of RCL Operator Tested:***	
Railroad Milepost:	UNKNOWN	***No of Brakeman Tested:***	
Grade Crossing:	N	***No of Train Dispat Tested:***	
Crossing Device Ty:		***No of Signalman Tested:***	
Ty Vehicle Involved:	UNKNOWN	***No of Other Emp Tested:***	
Device Operational:	Y	***No of Unknown Emp Tested:***	

Incident Details Information

Release Secured:		***State Agen Report No:***	
Release Rate:		***State Agen on Scene:***	
Release Rate Unit:		***State Agen Notified:***	
Release Rate Rate:		***Fed Agency Notified:***	
Est Duration of Rel:		***Oth Agency Notified:***	
Desc Remedial Act:	NONE	***Body of Water:***	
Fire Involved:	N	***Tributary of:***	
Fire Extinguished:		***Near River Mile Make:***	
Any Evacuations:	N	***Near River Mile Mark:***	
No Evacuated:		***Offshore:***	
Who Evacuated:		***Weather Conditions:***	
Radius of Evac:		***Air Temperature:***	
Any Injuries:	U	***Wind Direction:***	
No. Injured:		***Wind Speed:***	
No. Hospitalized:		***Wind Speed Unit:***	
No. Fatalities:		***Water Supp Contam:***	
Any Fatalities:	U	***Water Temperature:***	
Any Damages:	N	***Wave Condition:***	
Damage Amount:		***Current Speed:***	
Air Corridor Closed:		***Current Direction:***	
Air Corridor Desc:		***Current Speed Unit:***	
Air Closure Time:		***EMPL Fatality:***	
Waterway Closed:		***Pass Fatality:***	
Waterway Desc:		***Community Impact:***	
Waterway Close Time:		***Passengers Transfer:***	UNK
Road Closed:		***Passenger Injuries:***	
Road Desc:		***Employee Injuries:***	
Road Closure Time:		***Occupant Fatality:***	
Road Closure Units:		***Sheen Size:***	
Closure Direction:		***Sheen Size Units:***	
Major Artery:		***Sheen Size Length:***	
Track Closed:		***Sheen Size Length U:***	
Track Desc:		***Sheen Size Width:***	
Track Closure Time:		***Sheen Size Width U:***	
Track Closure Units:		***Sheen Color:***	
Track Close Dir:		***Dir of Sheen Travel:***	
Media Interest:		***Sheen Odor Desc:***	

Medium Desc:	LAND	***Duration Unit:***	
Addl Medium Info:	ASPHALT	***Additional Info:***	

Site:

3150 SOUTHWESTERN AVE CHICAGO IL 60608

ERNS

NRC Report No:	1370646	***Latitude Degrees:***	
Type of Incident:	VESSEL	***Latitude Minutes:***	
Incident Cause:	UNKNOWN	***Latitude Seconds:***	
Incident Date:	6/20/2023 12:44	***Longitude Degrees:***	
Incident Location:		***Longitude Minutes:***	
Incident Dtg:	DISCOVERED	***Longitude Seconds:***	
Distance from City:		***Lat Quad:***	
Distance Units:		***Long Quad:***	
Direction from City:		***Location Section:***	
Location County:	COOK	***Location Township:***	
Potential Flag:	Yes	***Location Range:***	
Year:	Year 2023 Reports		

Description of Incident: CALLER REPORTED A DERELICT VESSEL TIED TO A DOCK WITH AN UNKNOWN AMOUNT OF FUEL ONBOARD, IF ANY.

Material Spill Information

Chris Code:	UNK	***Unit of Measure:***	UNKNOWN AMOUNT
CAS No:	000000-00-0	***If Reached Water:***	UNKNOWN
UN No:		***Amount in Water:***	0
Name of Material:	UNKNOWN MATERIAL	***Unit Reach Water:***	UNKNOWN AMOUNT
Amount of Material:	0		

Chris Code:	OUN	***Unit of Measure:***	UNKNOWN AMOUNT
CAS No:	000000-00-0	***If Reached Water:***	UNKNOWN
UN No:		***Amount in Water:***	0
Name of Material:	UNKNOWN OIL	***Unit Reach Water:***	UNKNOWN AMOUNT
Amount of Material:	0		

Calls Information

Date Time Received:	6/20/2023 2:07:00 PM	***Responsible City:***	
Date Time Complete:	6/20/2023 2:10:00 PM	***Responsible State:***	XX
Call Type:	INC	***Responsible Zip:***	
Resp Company:		***Source:***	TELEPHONE
Resp Org Type:	UNKNOWN		

Incident Information

Tank ID:		***Building ID:***	
Tank Regulated:	U	***Location Area ID:***	
Tank Regulated By:		***Location Block ID:***	
Capacity of Tank:		***OCSG No:***	
Capacity Tank Units:		***OCSP No:***	
Description of Tank:		***State Lease No:***	
Actual Amount:		***Pier Dock No:***	
Actual Amount Units:		***Berth Slip No:***	
Tank Above Ground:	ABOVE	***Brake Failure:***	U
NPDES:		***Airbag Deployed:***	U
NPDES Compliance:	U	***Transport Contain:***	U
Init Contin Rel No:		***Location Subdiv:***	
Contin Rel Permit:		***Platform Rig Name:***	
Contin Release Type:		***Platform Letter:***	
Aircraft ID:		***Allision:***	U
Aircraft Runway No:		***Type of Structure:***	
Aircraft Spot No:		***Structure Name:***	
Aircraft Type:		***Structure Oper:***	U
Aircraft Model:		***Transit Bus Flag:***	
Aircraft Fuel Cap:		***Date Time Norm Serv:***	
Aircraft Fuel Cap U:		***Serv Disrupt Time:***	
Aircraft Fuel on Brd:		***Serv Disrupt Units:***	

Aircraft Fuel OB U:		***CR Begin Date:***	
Aircraft Hanger:		***CR End Date:***	
Road Mile Marker:		***CR Change Date:***	
Power Gen Facility:	U	***FBI Contact:***	
Generating Capacity:		***FBI Contact Dt Tm:***	
Type of Fixed Obj:		***Passenger Handling:***	
Type of Fuel:		***Passenger Route:***	XXX
DOT Crossing No:		***Passenger Delay:***	XXX
DOT Regulated:	U	***Sub Part C Test Req:***	XXX
Pipeline Type:		***No of Conductor Tested:***	
Pipeline Abv Ground:	ABOVE	***No of Engineer Tested:***	
Pipeline Covered:	U	***No of Trainman Tested:***	
Exposed Underwater:	N	***No of Yard Foreman Tested:***	
Railroad Hotline:		***No of RCL Operator Tested:***	
Railroad Milepost:		***No of Brakeman Tested:***	
Grade Crossing:	U	***No of Train Dispat Tested:***	
Crossing Device Ty:		***No of Signalman Tested:***	
Ty Vehicle Involved:		***No of Other Emp Tested:***	
Device Operational:	U	***No of Unknown Emp Tested:***	

Incident Details Information

Release Secured:	U	***State Agen Report No:***	
Release Rate:		***State Agen on Scene:***	
Release Rate Unit:		***State Agen Notified:***	
Release Rate Rate:		***Fed Agency Notified:***	
Est Duration of Rel:		***Oth Agency Notified:***	
Desc Remedial Act:	INVESTIGATION UNDERWAY	***Body of Water:***	
Fire Involved:	N	***Tributary of:***	
Fire Extinguished:	U	***Near River Mile Make:***	
Any Evacuations:	N	***Near River Mile Mark:***	
No Evacuated:		***Offshore:***	No
Who Evacuated:		***Weather Conditions:***	
Radius of Evac:		***Air Temperature:***	
Any Injuries:	N	***Wind Direction:***	
No. Injured:		***Wind Speed:***	
No. Hospitalized:		***Wind Speed Unit:***	
No. Fatalities:		***Water Supp Contam:***	U
Any Fatalities:	N	***Water Temperature:***	
Any Damages:	N	***Wave Condition:***	
Damage Amount:		***Current Speed:***	
Air Corridor Closed:	N	***Current Direction:***	
Air Corridor Desc:		***Current Speed Unit:***	
Air Closure Time:		***EMPL Fatality:***	
Waterway Closed:	N	***Pass Fatality:***	
Waterway Desc:		***Community Impact:***	
Waterway Close Time:		***Passengers Transfer:***	NO
Road Closed:	N	***Passenger Injuries:***	
Road Desc:		***Employee Injuries:***	
Road Closure Time:		***Occupant Fatality:***	
Road Closure Units:		***Sheen Size:***	
Closure Direction:		***Sheen Size Units:***	
Major Artery:	No	***Sheen Size Length:***	
Track Closed:	N	***Sheen Size Length U:***	
Track Desc:		***Sheen Size Width:***	
Track Closure Time:		***Sheen Size Width U:***	
Track Closure Units:		***Sheen Color:***	
Track Close Dir:		***Dir of Sheen Travel:***	
Media Interest:	UNKNOWN	***Sheen Odor Desc:***	

Medium Desc:	UNKNOWN	***Duration Unit:***	
Addl Medium Info:	CHICAGO SANITARY AND SHIP CANAL	***Additional Info:***	

Site:

SH BELL OLD DRY DOCK SLIP 101 ST ON EAST BANK OF,CALUMET RIVER CHICAGO IL ERNS

NRC Report No:	552751	***Latitude Degrees:***	
Type of Incident:	VESSEL	***Latitude Minutes:***	
Incident Cause:	UNKNOWN	***Latitude Seconds:***	
Incident Date:	06-Jan-2001 07:00:00	***Longitude Degrees:***	
Incident Location:		***Longitude Minutes:***	
Incident Dtg:	DISCOVERED	***Longitude Seconds:***	
Distance from City:		***Lat Quad:***	
Distance Units:		***Long Quad:***	
Direction from City:		***Location Section:***	
Location County:	COOK	***Location Township:***	
Potential Flag:		***Location Range:***	
Year:	Year 2001 Reports		
Description of Incident:	SMALL ASSIST TOW BOAT SANK AT DOCK		

Material Spill Information

Chris Code:	ODS	***Unit of Measure:***	UNKNOWN AMOUNT
CAS No:	000000-00-0	***If Reached Water:***	YES
UN No:		***Amount in Water:***	0
Name of Material:	OIL: DIESEL	***Unit Reach Water:***	UNKNOWN AMOUNT
Amount of Material:	0		

Calls Information

Date Time Received:	06-Jan-2001 08:18:37	***Responsible City:***	CHICAGO
Date Time Complete:	06-Jan-2001 08:26:32	***Responsible State:***	IL
Call Type:	INC	***Responsible Zip:***	
Resp Company:	MARINE MANAGEMENT	***Source:***	TELEPHONE
Resp Org Type:	PRIVATE ENTERPRISE		

Incident Information

Tank ID:		***Building ID:***	
Tank Regulated:		***Location Area ID:***	
Tank Regulated By:		***Location Block ID:***	
Capacity of Tank:		***OCSG No:***	
Capacity Tank Units:		***OCSP No:***	
Description of Tank:		***State Lease No:***	
Actual Amount:		***Pier Dock No:***	
Actual Amount Units:		***Berth Slip No:***	
Tank Above Ground:		***Brake Failure:***	
NPDES:		***Airbag Deployed:***	
NPDES Compliance:		***Transport Contain:***	
Init Contin Rel No:		***Location Subdiv:***	
Contin Rel Permit:		***Platform Rig Name:***	
Contin Release Type:		***Platform Letter:***	
Aircraft ID:		***Allision:***	
Aircraft Runway No:		***Type of Structure:***	
Aircraft Spot No:		***Structure Name:***	
Aircraft Type:	UNKNOWN	***Structure Oper:***	
Aircraft Model:		***Transit Bus Flag:***	
Aircraft Fuel Cap:		***Date Time Norm Serv:***	
Aircraft Fuel Cap U:		***Serv Disrupt Time:***	
Aircraft Fuel on Brd:		***Serv Disrupt Units:***	
Aircraft Fuel OB U:		***CR Begin Date:***	
Aircraft Hanger:		***CR End Date:***	
Road Mile Marker:		***CR Change Date:***	
Power Gen Facility:		***FBI Contact:***	
Generating Capacity:		***FBI Contact Dt Tm:***	
Type of Fixed Obj:	UNKNOWN	***Passenger Handling:***	
Type of Fuel:		***Passenger Route:***	XXX

DOT Crossing No:		***Passenger Delay:***	XXX
DOT Regulated:		***Sub Part C Test Req:***	XXX
Pipeline Type:		***No of Conductor Tested:***	
Pipeline Abv Ground:		***No of Engineer Tested:***	
Pipeline Covered:		***No of Trainman Tested:***	
Exposed Underwater:		***No of Yard Foreman Tested:***	
Railroad Hotline:		***No of RCL Operator Tested:***	
Railroad Milepost:		***No of Brakeman Tested:***	
Grade Crossing:		***No of Train Dispat Tested:***	
Crossing Device Ty:		***No of Signalman Tested:***	
Ty Vehicle Involved:		***No of Other Emp Tested:***	
Device Operational:		***No of Unknown Emp Tested:***	

Incident Details Information

Release Secured:	U	***State Agen Report No:***	
Release Rate:		***State Agen on Scene:***	
Release Rate Unit:		***State Agen Notified:***	
Release Rate Rate:		***Fed Agency Notified:***	
Est Duration of Rel:		***Oth Agency Notified:***	
Desc Remedial Act:	SLIP IS BOOMED OFF	***Body of Water:***	BH OLD DRY DOCK SLIP
Fire Involved:	N	***Tributary of:***	CALUMET
Fire Extinguished:	U	***Near River Mile Make:***	
Any Evacuations:	N	***Near River Mile Mark:***	331.4
No Evacuated:		***Offshore:***	N
Who Evacuated:		***Weather Conditions:***	OVERCAST
Radius of Evac:		***Air Temperature:***	30
Any Injuries:	N	***Wind Direction:***	
No. Injured:		***Wind Speed:***	
No. Hospitalized:		***Wind Speed Unit:***	
No. Fatalities:		***Water Supp Contam:***	U
Any Fatalities:	N	***Water Temperature:***	
Any Damages:	N	***Wave Condition:***	
Damage Amount:		***Current Speed:***	
Air Corridor Closed:	N	***Current Direction:***	
Air Corridor Desc:		***Current Speed Unit:***	
Air Closure Time:		***EMPL Fatality:***	
Waterway Closed:	N	***Pass Fatality:***	
Waterway Desc:		***Community Impact:***	N
Waterway Close Time:		***Passengers Transfer:***	UNK
Road Closed:	N	***Passenger Injuries:***	
Road Desc:		***Employee Injuries:***	
Road Closure Time:		***Occupant Fatality:***	
Road Closure Units:		***Sheen Size:***	
Closure Direction:		***Sheen Size Units:***	
Major Artery:	No	***Sheen Size Length:***	
Track Closed:	N	***Sheen Size Length U:***	
Track Desc:		***Sheen Size Width:***	
Track Closure Time:		***Sheen Size Width U:***	
Track Closure Units:		***Sheen Color:***	
Track Close Dir:		***Dir of Sheen Travel:***	
Media Interest:	NONE	***Sheen Odor Desc:***	
Medium Desc:	WATER	***Duration Unit:***	
Addl Medium Info:		***Additional Info:***	SHEEN SIZE AND COLOR CAN NOT BE DETERMINED DUE TO ICE AND DARKNESS / THE AMOUNT OF FUEL ON THE BOAT IS UNKNOWN

Site:

NRC Report No:	1257404	***Latitude Degrees:***	
Type of Incident:	FIXED	***Latitude Minutes:***	
Incident Cause:	OTHER	***Latitude Seconds:***	
Incident Date:	9/6/2019 2:28	***Longitude Degrees:***	
Incident Location:		***Longitude Minutes:***	
Incident Dtg:	OCCURRED	***Longitude Seconds:***	
Distance from City:		***Lat Quad:***	
Distance Units:		***Long Quad:***	
Direction from City:		***Location Section:***	
Location County:	COOK	***Location Township:***	
Potential Flag:	No	***Location Range:***	
Year:	Year 2019 Reports		

Description of Incident: CALLER REPORTED TWO PIECES OF EQUIPMENT COLLIDED DURING ROADWAY OPERATIONS. THIS RESULTED IN THREE INJURIES AND NO FATALITIES. NO RELEASE OF MATERIALS. THE TWO PIECES OF EQUIPMENT: ONE, CRUSHES THE GRAVEL AND THE OTHER SMOOTHS IT OUT.

Calls Information

Date Time Received:	06-Sep-2019 04:49:00	***Responsible City:***	
Date Time Complete:	06-Sep-2019 04:59:00	***Responsible State:***	XX
Call Type:	INC	***Responsible Zip:***	
Resp Company:		***Source:***	TELEPHONE
Resp Org Type:	UNKNOWN		

Incident Information

Tank ID:		***Building ID:***	
Tank Regulated:	U	***Location Area ID:***	
Tank Regulated By:		***Location Block ID:***	
Capacity of Tank:		***OCSG No:***	
Capacity Tank Units:		***OCSP No:***	
Description of Tank:		***State Lease No:***	
Actual Amount:		***Pier Dock No:***	
Actual Amount Units:		***Berth Slip No:***	
Tank Above Ground:	ABOVE	***Brake Failure:***	U
NPDES:		***Airbag Deployed:***	U
NPDES Compliance:	U	***Transport Contain:***	U
Init Contin Rel No:		***Location Subdiv:***	
Contin Rel Permit:		***Platform Rig Name:***	
Contin Release Type:		***Platform Letter:***	
Aircraft ID:		***Allision:***	U
Aircraft Runway No:		***Type of Structure:***	
Aircraft Spot No:		***Structure Name:***	
Aircraft Type:		***Structure Oper:***	U
Aircraft Model:		***Transit Bus Flag:***	
Aircraft Fuel Cap:		***Date Time Norm Serv:***	
Aircraft Fuel Cap U:		***Serv Disrupt Time:***	
Aircraft Fuel on Brd:		***Serv Disrupt Units:***	
Aircraft Fuel OB U:		***CR Begin Date:***	
Aircraft Hanger:		***CR End Date:***	
Road Mile Marker:		***CR Change Date:***	
Power Gen Facility:	U	***FBI Contact:***	
Generating Capacity:		***FBI Contact Dt Tm:***	
Type of Fixed Obj:	OTHER	***Passenger Handling:***	
Type of Fuel:		***Passenger Route:***	XXX
DOT Crossing No:		***Passenger Delay:***	XXX
DOT Regulated:	U	***Sub Part C Test Req:***	XXX
Pipeline Type:		***No of Conductor Tested:***	
Pipeline Abv Ground:	ABOVE	***No of Engineer Tested:***	
Pipeline Covered:	U	***No of Trainman Tested:***	
Exposed Underwater:	N	***No of Yard Foreman Tested:***	
Railroad Hotline:		***No of RCL Operator Tested:***	

Railroad Milepost:		***No of Brakeman Tested:***	
Grade Crossing:	U	***No of Train Dispat Tested:***	
Crossing Device Ty:		***No of Signalman Tested:***	
Ty Vehicle Involved:		***No of Other Emp Tested:***	
Device Operational:	U	***No of Unknown Emp Tested:***	

Incident Details Information

Release Secured:	U	***State Agen Report No:***	
Release Rate:		***State Agen on Scene:***	
Release Rate Unit:		***State Agen Notified:***	ILDOT
Release Rate Rate:		***Fed Agency Notified:***	
Est Duration of Rel:		***Oth Agency Notified:***	
Desc Remedial Act:	NONE	***Body of Water:***	
Fire Involved:	N	***Tributary of:***	
Fire Extinguished:	U	***Near River Mile Make:***	
Any Evacuations:	N	***Near River Mile Mark:***	
No Evacuated:		***Offshore:***	N
Who Evacuated:		***Weather Conditions:***	PARTLY CLOUDY
Radius of Evac:		***Air Temperature:***	
Any Injuries:	Y	***Wind Direction:***	
No. Injured:	3	***Wind Speed:***	
No. Hospitalized:	3	***Wind Speed Unit:***	
No. Fatalities:		***Water Supp Contam:***	U
Any Fatalities:	N	***Water Temperature:***	
Any Damages:	N	***Wave Condition:***	
Damage Amount:		***Current Speed:***	
Air Corridor Closed:	N	***Current Direction:***	
Air Corridor Desc:		***Current Speed Unit:***	
Air Closure Time:		***EMPL Fatality:***	
Waterway Closed:	N	***Pass Fatality:***	
Waterway Desc:		***Community Impact:***	
Waterway Close Time:		***Passengers Transfer:***	NO
Road Closed:	N	***Passenger Injuries:***	
Road Desc:		***Employee Injuries:***	
Road Closure Time:		***Occupant Fatality:***	
Road Closure Units:		***Sheen Size:***	
Closure Direction:		***Sheen Size Units:***	
Major Artery:	No	***Sheen Size Length:***	
Track Closed:	N	***Sheen Size Length U:***	
Track Desc:		***Sheen Size Width:***	
Track Closure Time:		***Sheen Size Width U:***	
Track Closure Units:		***Sheen Color:***	
Track Close Dir:		***Dir of Sheen Travel:***	
Media Interest:	UNKNOWN	***Sheen Odor Desc:***	
Medium Desc:	NON-RELEASE (N/A)	***Duration Unit:***	
Addl Medium Info:		***Additional Info:***	

Site:

CLARK OIL BLUE ISLAND//CAL SAG CHICAGO IL

ERNS

NRC Report No:	274268	***Latitude Degrees:***	
Type of Incident:	VESSEL	***Latitude Minutes:***	
Incident Cause:	OTHER	***Latitude Seconds:***	
Incident Date:	24-Dec-1994 19:10:00	***Longitude Degrees:***	
Incident Location:		***Longitude Minutes:***	
Incident Dtg:	OCCURRED	***Longitude Seconds:***	
Distance from City:		***Lat Quad:***	
Distance Units:		***Long Quad:***	
Direction from City:		***Location Section:***	
Location County:	COOK	***Location Township:***	
Potential Flag:		***Location Range:***	
Year:	Year 1994 Reports		

Description of Incident: TRANSFERRING FUEL //SPILLED FROM BENT PIPE

Material Spill Information

Chris Code:	ODS	***Unit of Measure:***	GALLON(S)
CAS No:		***If Reached Water:***	YES
UN No:		***Amount in Water:***	3
Name of Material:	OIL: DIESEL	***Unit Reach Water:***	GALLON(S)
Amount of Material:	3		

Calls Information

Date Time Received:	24-Dec-1994 20:33:40	***Responsible City:***	VICKSBURGH
Date Time Complete:	24-Dec-1994 20:43:00	***Responsible State:***	MS
Call Type:	INC	***Responsible Zip:***	
Resp Company:	TUG ROBERT Y LOVE	***Source:***	UNAVAILABLE
Resp Org Type:	PRIVATE ENTERPRISE		

Incident Information

Tank ID:		***Building ID:***	
Tank Regulated:	U	***Location Area ID:***	
Tank Regulated By:		***Location Block ID:***	
Capacity of Tank:		***OCSG No:***	
Capacity Tank Units:		***OCSP No:***	
Description of Tank:		***State Lease No:***	
Actual Amount:		***Pier Dock No:***	
Actual Amount Units:		***Berth Slip No:***	
Tank Above Ground:	ABOVE	***Brake Failure:***	N
NPDES:		***Airbag Deployed:***	
NPDES Compliance:	U	***Transport Contain:***	U
Init Contin Rel No:		***Location Subdiv:***	
Contin Rel Permit:		***Platform Rig Name:***	
Contin Release Type:		***Platform Letter:***	
Aircraft ID:		***Allision:***	N
Aircraft Runway No:		***Type of Structure:***	
Aircraft Spot No:		***Structure Name:***	
Aircraft Type:	UNKNOWN	***Structure Oper:***	Y
Aircraft Model:		***Transit Bus Flag:***	
Aircraft Fuel Cap:		***Date Time Norm Serv:***	
Aircraft Fuel Cap U:		***Serv Disrupt Time:***	
Aircraft Fuel on Brd:		***Serv Disrupt Units:***	
Aircraft Fuel OB U:		***CR Begin Date:***	
Aircraft Hanger:		***CR End Date:***	
Road Mile Marker:		***CR Change Date:***	
Power Gen Facility:	U	***FBI Contact:***	
Generating Capacity:		***FBI Contact Dt Tm:***	
Type of Fixed Obj:	UNKNOWN	***Passenger Handling:***	
Type of Fuel:		***Passenger Route:***	XXX
DOT Crossing No:		***Passenger Delay:***	XXX
DOT Regulated:	U	***Sub Part C Test Req:***	XXX
Pipeline Type:	UNKNOWN	***No of Conductor Tested:***	
Pipeline Abv Ground:	ABOVE	***No of Engineer Tested:***	
Pipeline Covered:	U	***No of Trainman Tested:***	
Exposed Underwater:	U	***No of Yard Foreman Tested:***	
Railroad Hotline:	No	***No of RCL Operator Tested:***	
Railroad Milepost:	UNKNOWN	***No of Brakeman Tested:***	
Grade Crossing:	N	***No of Train Dispat Tested:***	
Crossing Device Ty:		***No of Signalman Tested:***	
Ty Vehicle Involved:	UNKNOWN	***No of Other Emp***	

Device Operational:	Y	***Tested:***	
		No of Unknown Emp Tested:	

Incident Details Information

Release Secured:	U	***State Agen Report No:***	
Release Rate:		***State Agen on Scene:***	
Release Rate Unit:		***State Agen Notified:***	
Release Rate Rate:		***Fed Agency Notified:***	
Est Duration of Rel:		***Oth Agency Notified:***	
Desc Remedial Act:	USED ABSORBENT PADS	***Body of Water:***	
Fire Involved:	N	***Tributary of:***	
Fire Extinguished:	U	***Near River Mile Make:***	
Any Evacuations:	N	***Near River Mile Mark:***	
No Evacuated:		***Offshore:***	N
Who Evacuated:		***Weather Conditions:***	
Radius of Evac:		***Air Temperature:***	
Any Injuries:	U	***Wind Direction:***	
No. Injured:		***Wind Speed:***	
No. Hospitalized:		***Wind Speed Unit:***	
No. Fatalities:		***Water Supp Contam:***	U
Any Fatalities:	U	***Water Temperature:***	
Any Damages:	N	***Wave Condition:***	
Damage Amount:		***Current Speed:***	
Air Corridor Closed:	N	***Current Direction:***	
Air Corridor Desc:		***Current Speed Unit:***	
Air Closure Time:		***EMPL Fatality:***	
Waterway Closed:	N	***Pass Fatality:***	
Waterway Desc:		***Community Impact:***	N
Waterway Close Time:		***Passengers Transfer:***	UNK
Road Closed:	N	***Passenger Injuries:***	
Road Desc:		***Employee Injuries:***	
Road Closure Time:		***Occupant Fatality:***	
Road Closure Units:		***Sheen Size:***	
Closure Direction:		***Sheen Size Units:***	
Major Artery:	No	***Sheen Size Length:***	
Track Closed:	N	***Sheen Size Length U:***	
Track Desc:		***Sheen Size Width:***	
Track Closure Time:		***Sheen Size Width U:***	
Track Closure Units:		***Sheen Color:***	
Track Close Dir:		***Dir of Sheen Travel:***	
Media Interest:		***Sheen Odor Desc:***	
Medium Desc:	WATER	***Duration Unit:***	
Addl Medium Info:	CAL SAG	***Additional Info:***	SHEEN SIZE:FOG ON TOP OF WATER

Site:

WESTERN STATION BLUE LINE CHICAGO IL ERNS

NRC Report No:	877190	***Latitude Degrees:***	
Type of Incident:	RAILROAD NON-RELEASE	***Latitude Minutes:***	
Incident Cause:	SUICIDE	***Latitude Seconds:***	
Incident Date:	14-Jul-2008 08:46:00	***Longitude Degrees:***	
Incident Location:		***Longitude Minutes:***	
Incident Dtg:	OCCURRED	***Longitude Seconds:***	
Distance from City:		***Lat Quad:***	
Distance Units:		***Long Quad:***	
Direction from City:		***Location Section:***	
Location County:	COOK	***Location Township:***	
Potential Flag:	No	***Location Range:***	
Year:	Year 2008 Reports		

Description of Incident: CALLER STATED THERE WAS A SUICIDE AS A PASSENGER WAS STRUCK BY THE BLUE LINE TRANSIT TRAIN AT THE STATION. THE PERSON JUMPED OUT IN FRONT OF THE TRAIN TO ATTEMPT SUICIDE AND WAS BOUNCED BACK ONTO THE PLATFORM. CALLER STATED THE PERSON DIED TWENTY MINUTES LATER.

Calls Information

Date Time Received:	14-Jul-2008 10:41:07	***Responsible City:***	
Date Time Complete:	14-Jul-2008 10:51:05	***Responsible State:***	XX
Call Type:	INC	***Responsible Zip:***	
Resp Company:		***Source:***	TELEPHONE
Resp Org Type:	UNKNOWN		

Incident Information

Tank ID:		***Building ID:***	
Tank Regulated:	U	***Location Area ID:***	
Tank Regulated By:		***Location Block ID:***	
Capacity of Tank:		***OCSG No:***	
Capacity Tank Units:		***OCSP No:***	
Description of Tank:		***State Lease No:***	
Actual Amount:		***Pier Dock No:***	
Actual Amount Units:		***Berth Slip No:***	
Tank Above Ground:	ABOVE	***Brake Failure:***	U
NPDES:		***Airbag Deployed:***	U
NPDES Compliance:	U	***Transport Contain:***	U
Init Contin Rel No:		***Location Subdiv:***	
Contin Rel Permit:		***Platform Rig Name:***	
Contin Release Type:		***Platform Letter:***	
Aircraft ID:		***Allision:***	U
Aircraft Runway No:		***Type of Structure:***	
Aircraft Spot No:		***Structure Name:***	
Aircraft Type:		***Structure Oper:***	U
Aircraft Model:		***Transit Bus Flag:***	
Aircraft Fuel Cap:		***Date Time Norm Serv:***	
Aircraft Fuel Cap U:		***Serv Disrupt Time:***	
Aircraft Fuel on Brd:		***Serv Disrupt Units:***	
Aircraft Fuel OB U:		***CR Begin Date:***	
Aircraft Hanger:		***CR End Date:***	
Road Mile Marker:		***CR Change Date:***	
Power Gen Facility:	U	***FBI Contact:***	
Generating Capacity:		***FBI Contact Dt Tm:***	
Type of Fixed Obj:		***Passenger Handling:***	THE PASSENGERS HAVE BEEN TAKEN OFF THE TRAIN AND A BUS LINK IS IN PLACE TO TAKE THE PASSENGER TO THE NEXT STATION.
Type of Fuel:		***Passenger Route:***	YES
DOT Crossing No:		***Passenger Delay:***	YES
DOT Regulated:	U	***Sub Part C Test Req:***	YES
Pipeline Type:		***No of Conductor Tested:***	1
Pipeline Abv Ground:	ABOVE	***No of Engineer Tested:***	
Pipeline Covered:	U	***No of Trainman Tested:***	
Exposed Underwater:	N	***No of Yard Foreman Tested:***	
Railroad Hotline:		***No of RCL Operator Tested:***	
Railroad Milepost:		***No of Brakeman Tested:***	
Grade Crossing:	N	***No of Train Dispat Tested:***	
Crossing Device Ty:		***No of Signalman Tested:***	
Ty Vehicle Involved:		***No of Other Emp Tested:***	
Device Operational:	Y	***No of Unknown Emp Tested:***	

Incident Details Information

Release Secured:	Y	***State Agen Report No:***	NONE
Release Rate:		***State Agen on Scene:***	FIRE DEPT, POLICE DEPARTMENT
Release Rate Unit:		***State Agen Notified:***	REGION TRANSPORTATION AUTH, FD, PD
Release Rate Rate:		***Fed Agency Notified:***	NONE

Est Duration of Rel:		***Oth Agency Notified:***	
Desc Remedial Act:	CALLER STATED THE BODY HAS NOT BEEN REMOVED AT THIS POINT.	***Body of Water:***	
Fire Involved:	N	***Tributary of:***	
Fire Extinguished:	U	***Near River Mile Make:***	
Any Evacuations:	N	***Near River Mile Mark:***	
No Evacuated:		***Offshore:***	N
Who Evacuated:		***Weather Conditions:***	OTHER
Radius of Evac:		***Air Temperature:***	
Any Injuries:	N	***Wind Direction:***	
No. Injured:		***Wind Speed:***	
No. Hospitalized:		***Wind Speed Unit:***	
No. Fatalities:	1	***Water Supp Contam:***	U
Any Fatalities:	Y	***Water Temperature:***	
Any Damages:	N	***Wave Condition:***	
Damage Amount:		***Current Speed:***	
Air Corridor Closed:	N	***Current Direction:***	
Air Corridor Desc:		***Current Speed Unit:***	
Air Closure Time:		***EMPL Fatality:***	
Waterway Closed:	N	***Pass Fatality:***	1
Waterway Desc:		***Community Impact:***	
Waterway Close Time:		***Passengers Transfer:***	NO
Road Closed:	N	***Passenger Injuries:***	
Road Desc:		***Employee Injuries:***	
Road Closure Time:		***Occupant Fatality:***	
Road Closure Units:		***Sheen Size:***	
Closure Direction:		***Sheen Size Units:***	
Major Artery:	No	***Sheen Size Length:***	
Track Closed:	Y	***Sheen Size Length U:***	
Track Desc:	MAIN TRACK	***Sheen Size Width:***	
Track Closure Time:	1	***Sheen Size Width U:***	
Track Closure Units:		***Sheen Color:***	
Track Close Dir:	N/S	***Dir of Sheen Travel:***	
Media Interest:	NONE	***Sheen Odor Desc:***	
Medium Desc:	NON-RELEASE (N/A)	***Duration Unit:***	
Addl Medium Info:	SUICIDE	***Additional Info:***	NO ADDITIONAL INFORMATION.

Site:

5643 SOUTHWESTERN CHICAGO IL 60636

ERNS

NRC Report No:	175320	***Latitude Degrees:***	
Type of Incident:	FIXED	***Latitude Minutes:***	
Incident Cause:	DUMPING	***Latitude Seconds:***	
Incident Date:	21-May-1993 12:00:00	***Longitude Degrees:***	
Incident Location:		***Longitude Minutes:***	
Incident Dtg:	OCCURRED	***Longitude Seconds:***	
Distance from City:		***Lat Quad:***	
Distance Units:		***Long Quad:***	
Direction from City:		***Location Section:***	
Location County:	COOK	***Location Township:***	
Potential Flag:		***Location Range:***	
Year:	Year 1993 Reports		

Description of Incident: DRAINING OIL AND DUMPING IT BEHIND TRAILER SHED AND IT IS RUNNINGINTO CALLERS PROPERTY

Material Spill Information

Chris Code:	OWA	***Unit of Measure:***	UNKNOWN AMOUNT
CAS No:		***If Reached Water:***	YES
UN No:		***Amount in Water:***	0
Name of Material:	WASTE OIL	***Unit Reach Water:***	NONE
Amount of Material:	0		

Chris Code:	EGL	***Unit of Measure:***	UNKNOWN AMOUNT
CAS No:		***If Reached Water:***	YES
UN No:		***Amount in Water:***	0
Name of Material:	ETHYLENE GLYCOL	***Unit Reach Water:***	NONE
Amount of Material:	0		

Calls Information

Date Time Received:	21-May-1993 12:56:24	***Responsible City:***	CHICAGO
Date Time Complete:	21-May-1993 13:01:02	***Responsible State:***	IL
Call Type:	INC	***Responsible Zip:***	60636
Resp Company:	ROCKE AUTO SALES	***Source:***	UNAVAILABLE
Resp Org Type:	PRIVATE ENTERPRISE		

Incident Information

Tank ID:		***Building ID:***	
Tank Regulated:	U	***Location Area ID:***	
Tank Regulated By:		***Location Block ID:***	
Capacity of Tank:		***OCSG No:***	
Capacity Tank Units:		***OCSP No:***	
Description of Tank:		***State Lease No:***	
Actual Amount:		***Pier Dock No:***	
Actual Amount Units:		***Berth Slip No:***	
Tank Above Ground:	ABOVE	***Brake Failure:***	N
NPDES:		***Airbag Deployed:***	
NPDES Compliance:	U	***Transport Contain:***	U
Init Contin Rel No:		***Location Subdiv:***	
Contin Rel Permit:		***Platform Rig Name:***	
Contin Release Type:		***Platform Letter:***	
Aircraft ID:		***Allision:***	N
Aircraft Runway No:		***Type of Structure:***	
Aircraft Spot No:		***Structure Name:***	
Aircraft Type:	UNKNOWN	***Structure Oper:***	Y
Aircraft Model:		***Transit Bus Flag:***	
Aircraft Fuel Cap:		***Date Time Norm Serv:***	
Aircraft Fuel Cap U:		***Serv Disrupt Time:***	
Aircraft Fuel on Brd:		***Serv Disrupt Units:***	
Aircraft Fuel OB U:		***CR Begin Date:***	
Aircraft Hanger:		***CR End Date:***	
Road Mile Marker:		***CR Change Date:***	
Power Gen Facility:	U	***FBI Contact:***	
Generating Capacity:		***FBI Contact Dt Tm:***	
Type of Fixed Obj:	UNKNOWN	***Passenger Handling:***	
Type of Fuel:		***Passenger Route:***	XXX
DOT Crossing No:		***Passenger Delay:***	XXX
DOT Regulated:	U	***Sub Part C Test Req:***	XXX
Pipeline Type:	UNKNOWN	***No of Conductor Tested:***	
Pipeline Abv Ground:	ABOVE	***No of Engineer Tested:***	
Pipeline Covered:	U	***No of Trainman Tested:***	
Exposed Underwater:	U	***No of Yard Foreman Tested:***	
Railroad Hotline:	No	***No of RCL Operator Tested:***	
Railroad Milepost:	UNKNOWN	***No of Brakeman Tested:***	
Grade Crossing:	N	***No of Train Dispat Tested:***	
Crossing Device Ty:		***No of Signalman Tested:***	
Ty Vehicle Involved:	UNKNOWN	***No of Other Emp Tested:***	
Device Operational:	Y	***No of Unknown Emp Tested:***	

Incident Details Information

Release Secured:		***State Agen Report No:***	
Release Rate:		***State Agen on Scene:***	
Release Rate Unit:		***State Agen Notified:***	
Release Rate Rate:		***Fed Agency Notified:***	
Est Duration of Rel:		***Oth Agency Notified:***	

Desc Remedial Act:	NONE	***Body of Water:***	
Fire Involved:	N	***Tributary of:***	
Fire Extinguished:		***Near River Mile Make:***	
Any Evacuations:	N	***Near River Mile Mark:***	
No Evacuated:		***Offshore:***	
Who Evacuated:		***Weather Conditions:***	
Radius of Evac:		***Air Temperature:***	
Any Injuries:	U	***Wind Direction:***	
No. Injured:		***Wind Speed:***	
No. Hospitalized:		***Wind Speed Unit:***	
No. Fatalities:		***Water Supp Contam:***	
Any Fatalities:	U	***Water Temperature:***	
Any Damages:	N	***Wave Condition:***	
Damage Amount:		***Current Speed:***	
Air Corridor Closed:		***Current Direction:***	
Air Corridor Desc:		***Current Speed Unit:***	
Air Closure Time:		***EMPL Fatality:***	
Waterway Closed:		***Pass Fatality:***	
Waterway Desc:		***Community Impact:***	
Waterway Close Time:		***Passengers Transfer:***	UNK
Road Closed:		***Passenger Injuries:***	
Road Desc:		***Employee Injuries:***	
Road Closure Time:		***Occupant Fatality:***	
Road Closure Units:		***Sheen Size:***	
Closure Direction:		***Sheen Size Units:***	
Major Artery:		***Sheen Size Length:***	
Track Closed:		***Sheen Size Length U:***	
Track Desc:		***Sheen Size Width:***	
Track Closure Time:		***Sheen Size Width U:***	
Track Closure Units:		***Sheen Color:***	
Track Close Dir:		***Dir of Sheen Travel:***	
Media Interest:		***Sheen Odor Desc:***	
Medium Desc:	LAND	***Duration Unit:***	
Addl Medium Info:	SOIL	***Additional Info:***	

Site:

WESTERN AVE BETWEEN 26TH AND 31ST STS AT THE RAIL,YARD CHICAGO IL ERNS

NRC Report No:	188222	***Latitude Degrees:***	
Type of Incident:	RAILROAD	***Latitude Minutes:***	
Incident Cause:	UNKNOWN	***Latitude Seconds:***	
Incident Date:	23-Jul-1993 10:30:00	***Longitude Degrees:***	
Incident Location:		***Longitude Minutes:***	
Incident Dtg:	OCCURRED	***Longitude Seconds:***	
Distance from City:		***Lat Quad:***	
Distance Units:		***Long Quad:***	
Direction from City:		***Location Section:***	
Location County:	COOK	***Location Township:***	
Potential Flag:		***Location Range:***	
Year:	Year 1993 Reports		
Description of Incident:	55 GAL DRUM/LEAKING DUE TO UNKNOWN CAUSE		

Material Spill Information

Chris Code:	NCC	***Unit of Measure:***	GALLON(S)
CAS No:		***If Reached Water:***	YES
UN No:		***Amount in Water:***	0
Name of Material:	HAZARDOUS FLAMMABLE LIQUID, UN 1993	***Unit Reach Water:***	NONE
Amount of Material:	15		

Calls Information

Date Time Received:	23-Jul-1993 14:08:56	***Responsible City:***	DENVER
Date Time Complete:	23-Jul-1993 14:14:59	***Responsible State:***	CO
Call Type:	INC	***Responsible Zip:***	80202
Resp Company:	SOUTHERN PACIFIC LINES	***Source:***	UNAVAILABLE
Resp Org Type:	PRIVATE ENTERPRISE		

Incident Information

Tank ID:		***Building ID:***	
Tank Regulated:	U	***Location Area ID:***	
Tank Regulated By:		***Location Block ID:***	
Capacity of Tank:		***OCSG No:***	
Capacity Tank Units:		***OCSP No:***	
Description of Tank:		***State Lease No:***	
Actual Amount:		***Pier Dock No:***	
Actual Amount Units:		***Berth Slip No:***	
Tank Above Ground:	ABOVE	***Brake Failure:***	N
NPDES:		***Airbag Deployed:***	
NPDES Compliance:	U	***Transport Contain:***	U
Init Contin Rel No:		***Location Subdiv:***	
Contin Rel Permit:		***Platform Rig Name:***	
Contin Release Type:		***Platform Letter:***	
Aircraft ID:		***Allision:***	N
Aircraft Runway No:		***Type of Structure:***	
Aircraft Spot No:		***Structure Name:***	
Aircraft Type:	UNKNOWN	***Structure Oper:***	Y
Aircraft Model:		***Transit Bus Flag:***	
Aircraft Fuel Cap:		***Date Time Norm Serv:***	
Aircraft Fuel Cap U:		***Serv Disrupt Time:***	
Aircraft Fuel on Brd:		***Serv Disrupt Units:***	
Aircraft Fuel OB U:		***CR Begin Date:***	
Aircraft Hanger:		***CR End Date:***	
Road Mile Marker:		***CR Change Date:***	
Power Gen Facility:	U	***FBI Contact:***	
Generating Capacity:		***FBI Contact Dt Tm:***	
Type of Fixed Obj:	UNKNOWN	***Passenger Handling:***	
Type of Fuel:		***Passenger Route:***	XXX
DOT Crossing No:		***Passenger Delay:***	XXX
DOT Regulated:	U	***Sub Part C Test Req:***	XXX
Pipeline Type:	UNKNOWN	***No of Conductor Tested:***	
Pipeline Abv Ground:	ABOVE	***No of Engineer Tested:***	
Pipeline Covered:	U	***No of Trainman Tested:***	
Exposed Underwater:	U	***No of Yard Foreman Tested:***	
Railroad Hotline:	No	***No of RCL Operator Tested:***	
Railroad Milepost:	UNKNOWN	***No of Brakeman Tested:***	
Grade Crossing:	N	***No of Train Dispat Tested:***	
Crossing Device Ty:		***No of Signalman Tested:***	
Ty Vehicle Involved:	UNKNOWN	***No of Other Emp Tested:***	
Device Operational:	Y	***No of Unknown Emp Tested:***	

Incident Details Information

Release Secured:	U	***State Agen Report No:***	
Release Rate:		***State Agen on Scene:***	
Release Rate Unit:		***State Agen Notified:***	
Release Rate Rate:		***Fed Agency Notified:***	
Est Duration of Rel:		***Oth Agency Notified:***	
Desc Remedial Act:	FIRE DEPT AND HAZMAT TEAM ON SCENE, WILL PLACE DRUM IN OVERSIZE DRUMAND CONDUCT CLEANUP	***Body of Water:***	
Fire Involved:	N	***Tributary of:***	
Fire Extinguished:	U	***Near River Mile Make:***	
Any Evacuations:	N	***Near River Mile Mark:***	
No Evacuated:		***Offshore:***	N
Who Evacuated:		***Weather Conditions:***	

Radius of Evac:		***Air Temperature:***	
Any Injuries:	U	***Wind Direction:***	
No. Injured:		***Wind Speed:***	
No. Hospitalized:		***Wind Speed Unit:***	
No. Fatalities:		***Water Supp Contam:***	U
Any Fatalities:	U	***Water Temperature:***	
Any Damages:	N	***Wave Condition:***	
Damage Amount:		***Current Speed:***	
Air Corridor Closed:	N	***Current Direction:***	
Air Corridor Desc:		***Current Speed Unit:***	
Air Closure Time:		***EMPL Fatality:***	
Waterway Closed:	N	***Pass Fatality:***	
Waterway Desc:		***Community Impact:***	N
Waterway Close Time:		***Passengers Transfer:***	UNK
Road Closed:	N	***Passenger Injuries:***	
Road Desc:		***Employee Injuries:***	
Road Closure Time:		***Occupant Fatality:***	
Road Closure Units:		***Sheen Size:***	
Closure Direction:		***Sheen Size Units:***	
Major Artery:	No	***Sheen Size Length:***	
Track Closed:	N	***Sheen Size Length U:***	
Track Desc:		***Sheen Size Width:***	
Track Closure Time:		***Sheen Size Width U:***	
Track Closure Units:		***Sheen Color:***	
Track Close Dir:		***Dir of Sheen Travel:***	
Media Interest:		***Sheen Odor Desc:***	
Medium Desc:	WATER	***Duration Unit:***	
Addl Medium Info:	ASPHALT AND/OR TRACK BALLAST	***Additional Info:***	

Site:

10222 SOUTHWESTERN AVE CHICAGO IL ERNS

NRC Report No:	988534	***Latitude Degrees:***	
Type of Incident:	FIXED	***Latitude Minutes:***	
Incident Cause:	UNKNOWN	***Latitude Seconds:***	
Incident Date:	05-Sep-2011 00:16:00	***Longitude Degrees:***	
Incident Location:		***Longitude Minutes:***	
Incident Dtg:	OCCURRED	***Longitude Seconds:***	
Distance from City:		***Lat Quad:***	
Distance Units:		***Long Quad:***	
Direction from City:		***Location Section:***	
Location County:	COOK	***Location Township:***	
Potential Flag:	No	***Location Range:***	
Year:	Year 2011 Reports		

Description of Incident: CALLER REPORTED THAT FIRE AT A RESTAURANT MAY HAVE CAUSED AN EXPLOSION RELEASING NATURAL GAS INTO THE ATMOSPHERE.

Material Spill Information

Chris Code:	ONG	***Unit of Measure:***	UNKNOWN AMOUNT
CAS No:	000000-00-0	***If Reached Water:***	NO
UN No:		***Amount in Water:***	
Name of Material:	NATURAL GAS	***Unit Reach Water:***	
Amount of Material:	0		

Calls Information

Date Time Received:	06-Sep-2011 10:32:54	***Responsible City:***	
Date Time Complete:	06-Sep-2011 10:42:25	***Responsible State:***	XX
Call Type:	INC	***Responsible Zip:***	
Resp Company:		***Source:***	TELEPHONE
Resp Org Type:	UNKNOWN		

Incident Information

Tank ID:		***Building ID:***	
Tank Regulated:	U	***Location Area ID:***	

Tank Regulated By:		***Location Block ID:***	
Capacity of Tank:		***OCSG No:***	
Capacity Tank Units:		***OCSP No:***	
Description of Tank:		***State Lease No:***	
Actual Amount:		***Pier Dock No:***	
Actual Amount Units:		***Berth Slip No:***	
Tank Above Ground:	ABOVE	***Brake Failure:***	U
NPDES:		***Airbag Deployed:***	U
NPDES Compliance:	U	***Transport Contain:***	U
Init Contin Rel No:		***Location Subdiv:***	
Contin Rel Permit:		***Platform Rig Name:***	
Contin Release Type:		***Platform Letter:***	
Aircraft ID:		***Allision:***	U
Aircraft Runway No:		***Type of Structure:***	
Aircraft Spot No:		***Structure Name:***	
Aircraft Type:		***Structure Oper:***	U
Aircraft Model:		***Transit Bus Flag:***	
Aircraft Fuel Cap:		***Date Time Norm Serv:***	
Aircraft Fuel Cap U:		***Serv Disrupt Time:***	
Aircraft Fuel on Brd:		***Serv Disrupt Units:***	
Aircraft Fuel OB U:		***CR Begin Date:***	
Aircraft Hanger:		***CR End Date:***	
Road Mile Marker:		***CR Change Date:***	
Power Gen Facility:	N	***FBI Contact:***	
Generating Capacity:		***FBI Contact Dt Tm:***	
Type of Fixed Obj:	PRIVATE RESIDENCE	***Passenger Handling:***	
Type of Fuel:		***Passenger Route:***	XXX
DOT Crossing No:		***Passenger Delay:***	XXX
DOT Regulated:	U	***Sub Part C Test Req:***	XXX
Pipeline Type:		***No of Conductor Tested:***	
Pipeline Abv Ground:	ABOVE	***No of Engineer Tested:***	
Pipeline Covered:	U	***No of Trainman Tested:***	
Exposed Underwater:	N	***No of Yard Foreman Tested:***	
Railroad Hotline:		***No of RCL Operator Tested:***	
Railroad Milepost:		***No of Brakeman Tested:***	
Grade Crossing:	U	***No of Train Dispat Tested:***	
Crossing Device Ty:		***No of Signalman Tested:***	
Ty Vehicle Involved:		***No of Other Emp Tested:***	
Device Operational:	U	***No of Unknown Emp Tested:***	

Incident Details Information

Release Secured:	Y	***State Agen Report No:***	NONE
Release Rate:		***State Agen on Scene:***	LOCAL AUTHORITIES
Release Rate Unit:		***State Agen Notified:***	LOCAL AUTHORITIES
Release Rate Rate:		***Fed Agency Notified:***	NONE
Est Duration of Rel:		***Oth Agency Notified:***	
Desc Remedial Act:	SHUT OFF GAS TO THE RESTAURANT.	***Body of Water:***	
Fire Involved:	Y	***Tributary of:***	
Fire Extinguished:	Y	***Near River Mile Make:***	
Any Evacuations:	N	***Near River Mile Mark:***	
No Evacuated:		***Offshore:***	N
Who Evacuated:		***Weather Conditions:***	CLEAR
Radius of Evac:		***Air Temperature:***	
Any Injuries:	N	***Wind Direction:***	
No. Injured:		***Wind Speed:***	
No. Hospitalized:		***Wind Speed Unit:***	
No. Fatalities:		***Water Supp Contam:***	U
Any Fatalities:	N	***Water Temperature:***	

Any Damages:	Y	***Wave Condition:***	
Damage Amount:	50000	***Current Speed:***	
Air Corridor Closed:	N	***Current Direction:***	
Air Corridor Desc:		***Current Speed Unit:***	
Air Closure Time:		***EMPL Fatality:***	
Waterway Closed:	N	***Pass Fatality:***	
Waterway Desc:		***Community Impact:***	
Waterway Close Time:		***Passengers Transfer:***	NO
Road Closed:	N	***Passenger Injuries:***	
Road Desc:		***Employee Injuries:***	
Road Closure Time:		***Occupant Fatality:***	
Road Closure Units:		***Sheen Size:***	
Closure Direction:		***Sheen Size Units:***	
Major Artery:	No	***Sheen Size Length:***	
Track Closed:	N	***Sheen Size Length U:***	
Track Desc:		***Sheen Size Width:***	
Track Closure Time:		***Sheen Size Width U:***	
Track Closure Units:		***Sheen Color:***	
Track Close Dir:		***Dir of Sheen Travel:***	
Media Interest:	NONE	***Sheen Odor Desc:***	
Medium Desc:	AIR	***Duration Unit:***	
Addl Medium Info:	ATMOSPHERE	***Additional Info:***	CALLER HAD NO ADDITIONAL INFORMATION.

Site:

MM: C10 NORFOLK SOUTHERN YARD,WESTERN AVE CHICAGO IL 30303 ERNS

NRC Report No:	372250	***Latitude Degrees:***	
Type of Incident:	RAILROAD	***Latitude Minutes:***	
Incident Cause:	OPERATOR ERROR	***Latitude Seconds:***	
Incident Date:	05-Jan-1997 02:30:00	***Longitude Degrees:***	
Incident Location:		***Longitude Minutes:***	
Incident Dtg:	OCCURRED	***Longitude Seconds:***	
Distance from City:		***Lat Quad:***	
Distance Units:		***Long Quad:***	
Direction from City:		***Location Section:***	
Location County:	COOK	***Location Township:***	
Potential Flag:		***Location Range:***	
Year:	Year 1997 Reports		

Description of Incident: LOCOMOTIVE ENGINE / ENGINE DERAILED / RUPTURED FUEL TANK /ENGINE RAN OVER THE DERAIL / ENGINE WAS A YARD ENGINE

Material Spill Information

Chris Code:	OTD	***Unit of Measure:***	GALLON(S)
CAS No:		***If Reached Water:***	YES
UN No:		***Amount in Water:***	0
Name of Material:	OIL, FUEL: NO. 2-D	***Unit Reach Water:***	NONE
Amount of Material:	300		

Calls Information

Date Time Received:	05-Jan-1997 04:37:30	***Responsible City:***	ATLANTA
Date Time Complete:	05-Jan-1997 04:43:00	***Responsible State:***	GA
Call Type:	INC	***Responsible Zip:***	30303
Resp Company:	NORFOLK SOUTHERN	***Source:***	UNAVAILABLE
Resp Org Type:	PRIVATE ENTERPRISE		

Incident Information

Tank ID:		***Building ID:***	
Tank Regulated:	U	***Location Area ID:***	
Tank Regulated By:		***Location Block ID:***	
Capacity of Tank:		***OCSG No:***	
Capacity Tank Units:		***OCSP No:***	
Description of Tank:		***State Lease No:***	
Actual Amount:		***Pier Dock No:***	

Actual Amount Units:		***Berth Slip No:***	
Tank Above Ground:	ABOVE	***Brake Failure:***	N
NPDES:		***Airbag Deployed:***	
NPDES Compliance:	U	***Transport Contain:***	U
Init Contin Rel No:		***Location Subdiv:***	
Contin Rel Permit:		***Platform Rig Name:***	
Contin Release Type:		***Platform Letter:***	
Aircraft ID:		***Allision:***	N
Aircraft Runway No:		***Type of Structure:***	
Aircraft Spot No:		***Structure Name:***	
Aircraft Type:	UNKNOWN	***Structure Oper:***	Y
Aircraft Model:		***Transit Bus Flag:***	
Aircraft Fuel Cap:		***Date Time Norm Serv:***	
Aircraft Fuel Cap U:		***Serv Disrupt Time:***	
Aircraft Fuel on Brd:		***Serv Disrupt Units:***	
Aircraft Fuel OB U:		***CR Begin Date:***	
Aircraft Hanger:		***CR End Date:***	
Road Mile Marker:		***CR Change Date:***	
Power Gen Facility:	U	***FBI Contact:***	
Generating Capacity:		***FBI Contact Dt Tm:***	
Type of Fixed Obj:	UNKNOWN	***Passenger Handling:***	
Type of Fuel:		***Passenger Route:***	XXX
DOT Crossing No:		***Passenger Delay:***	XXX
DOT Regulated:	U	***Sub Part C Test Req:***	XXX
Pipeline Type:	UNKNOWN	***No of Conductor Tested:***	
Pipeline Abv Ground:	ABOVE	***No of Engineer Tested:***	
Pipeline Covered:	U	***No of Trainman Tested:***	
Exposed Underwater:	U	***No of Yard Foreman Tested:***	
Railroad Hotline:	No	***No of RCL Operator Tested:***	
Railroad Milepost:	UNKNOWN	***No of Brakeman Tested:***	
Grade Crossing:	N	***No of Train Dispat Tested:***	
Crossing Device Ty:		***No of Signalman Tested:***	
Ty Vehicle Involved:	UNKNOWN	***No of Other Emp Tested:***	
Device Operational:	Y	***No of Unknown Emp Tested:***	

Incident Details Information

Release Secured:	U	***State Agen Report No:***	
Release Rate:		***State Agen on Scene:***	
Release Rate Unit:		***State Agen Notified:***	
Release Rate Rate:		***Fed Agency Notified:***	
Est Duration of Rel:		***Oth Agency Notified:***	
Desc Remedial Act:	RELEASE IS SECURED / ABSORBENT HAS BEEN APPLIED / UNKNOWN WHAT ELSEIS BEING DONE OR WHAT WILL BE DONE	***Body of Water:***	
Fire Involved:	N	***Tributary of:***	
Fire Extinguished:	U	***Near River Mile Make:***	
Any Evacuations:	N	***Near River Mile Mark:***	
No Evacuated:		***Offshore:***	N
Who Evacuated:		***Weather Conditions:***	
Radius of Evac:		***Air Temperature:***	
Any Injuries:	U	***Wind Direction:***	
No. Injured:		***Wind Speed:***	
No. Hospitalized:		***Wind Speed Unit:***	
No. Fatalities:		***Water Supp Contam:***	U
Any Fatalities:	U	***Water Temperature:***	
Any Damages:	N	***Wave Condition:***	
Damage Amount:		***Current Speed:***	
Air Corridor Closed:	N	***Current Direction:***	

Air Corridor Desc:		***Current Speed Unit:***	
Air Closure Time:		***EMPL Fatality:***	
Waterway Closed:	N	***Pass Fatality:***	
Waterway Desc:		***Community Impact:***	N
Waterway Close Time:		***Passengers Transfer:***	UNK
Road Closed:	N	***Passenger Injuries:***	
Road Desc:		***Employee Injuries:***	
Road Closure Time:		***Occupant Fatality:***	
Road Closure Units:		***Sheen Size:***	
Closure Direction:		***Sheen Size Units:***	
Major Artery:	No	***Sheen Size Length:***	
Track Closed:	N	***Sheen Size Length U:***	
Track Desc:		***Sheen Size Width:***	
Track Closure Time:		***Sheen Size Width U:***	
Track Closure Units:		***Sheen Color:***	
Track Close Dir:		***Dir of Sheen Travel:***	
Media Interest:		***Sheen Odor Desc:***	
Medium Desc:	LAND	***Duration Unit:***	
Addl Medium Info:	BALLAST AND SOIL	***Additional Info:***	

Site:

MICKE'S DRIVE INN 7829 SOUTHWESTERN AVE CHICAGO IL ERNS

NRC Report No:	491580	***Latitude Degrees:***	
Type of Incident:	PIPELINE	***Latitude Minutes:***	
Incident Cause:	OPERATOR ERROR	***Latitude Seconds:***	
Incident Date:	16-Jul-1999 09:45:00	***Longitude Degrees:***	
Incident Location:		***Longitude Minutes:***	
Incident Dtg:	OCCURRED	***Longitude Seconds:***	
Distance from City:		***Lat Quad:***	
Distance Units:		***Long Quad:***	
Direction from City:		***Location Section:***	
Location County:	COOK	***Location Township:***	
Potential Flag:		***Location Range:***	
Year:	Year 1999 Reports		
Description of Incident:	SERVICEMAN RESPONDED TO A NO GAS CALL AT MICKEY'S RESTAURANT/WHILEPRESSURE TESTING THE LINE/SOME ERRANT GAS WAS IGNIGHTED BY A BURNER		

Material Spill Information

Chris Code:	ONG	***Unit of Measure:***	UNKNOWN AMOUNT
CAS No:		***If Reached Water:***	YES
UN No:		***Amount in Water:***	0
Name of Material:	NATURAL GAS	***Unit Reach Water:***	UNKNOWN AMOUNT
Amount of Material:	0		

Calls Information

Date Time Received:	16-Jul-1999 12:52:01	***Responsible City:***	CHICAGO
Date Time Complete:	16-Jul-1999 13:00:08	***Responsible State:***	IL
Call Type:	INC	***Responsible Zip:***	60601
Resp Company:	THE PEOPLES GAS LIGHT	***Source:***	UNAVAILABLE
Resp Org Type:	PUBLIC UTILITY		

Incident Information

Tank ID:		***Building ID:***	
Tank Regulated:	U	***Location Area ID:***	
Tank Regulated By:		***Location Block ID:***	
Capacity of Tank:		***OCSG No:***	
Capacity Tank Units:		***OCSP No:***	
Description of Tank:		***State Lease No:***	
Actual Amount:		***Pier Dock No:***	
Actual Amount Units:		***Berth Slip No:***	
Tank Above Ground:	ABOVE	***Brake Failure:***	N
NPDES:		***Airbag Deployed:***	
NPDES Compliance:	U	***Transport Contain:***	U

Init Contin Rel No:		***Location Subdiv:***	
Contin Rel Permit:		***Platform Rig Name:***	
Contin Release Type:		***Platform Letter:***	
Aircraft ID:		***Allision:***	N
Aircraft Runway No:		***Type of Structure:***	
Aircraft Spot No:		***Structure Name:***	
Aircraft Type:	UNKNOWN	***Structure Oper:***	Y
Aircraft Model:		***Transit Bus Flag:***	
Aircraft Fuel Cap:		***Date Time Norm Serv:***	
Aircraft Fuel Cap U:		***Serv Disrupt Time:***	
Aircraft Fuel on Brd:		***Serv Disrupt Units:***	
Aircraft Fuel OB U:		***CR Begin Date:***	
Aircraft Hanger:		***CR End Date:***	
Road Mile Marker:		***CR Change Date:***	
Power Gen Facility:	U	***FBI Contact:***	
Generating Capacity:		***FBI Contact Dt Tm:***	
Type of Fixed Obj:	UNKNOWN	***Passenger Handling:***	
Type of Fuel:		***Passenger Route:***	XXX
DOT Crossing No:		***Passenger Delay:***	XXX
DOT Regulated:	U	***Sub Part C Test Req:***	XXX
Pipeline Type:	UNKNOWN	***No of Conductor Tested:***	
Pipeline Abv Ground:	ABOVE	***No of Engineer Tested:***	
Pipeline Covered:	U	***No of Trainman Tested:***	
Exposed Underwater:	U	***No of Yard Foreman Tested:***	
Railroad Hotline:	No	***No of RCL Operator Tested:***	
Railroad Milepost:	UNKNOWN	***No of Brakeman Tested:***	
Grade Crossing:	N	***No of Train Dispat Tested:***	
Crossing Device Ty:		***No of Signalman Tested:***	
Ty Vehicle Involved:	UNKNOWN	***No of Other Emp Tested:***	
Device Operational:	Y	***No of Unknown Emp Tested:***	

Incident Details Information

Release Secured:	U	***State Agen Report No:***	
Release Rate:		***State Agen on Scene:***	
Release Rate Unit:		***State Agen Notified:***	
Release Rate Rate:		***Fed Agency Notified:***	
Est Duration of Rel:		***Oth Agency Notified:***	
Desc Remedial Act:	FD RESPONDED/FIRE OUT	***Body of Water:***	
Fire Involved:	N	***Tributary of:***	
Fire Extinguished:	U	***Near River Mile Make:***	
Any Evacuations:	N	***Near River Mile Mark:***	
No Evacuated:		***Offshore:***	N
Who Evacuated:		***Weather Conditions:***	
Radius of Evac:		***Air Temperature:***	
Any Injuries:	N	***Wind Direction:***	
No. Injured:	0	***Wind Speed:***	
No. Hospitalized:		***Wind Speed Unit:***	
No. Fatalities:	0	***Water Supp Contam:***	U
Any Fatalities:	N	***Water Temperature:***	
Any Damages:	Y	***Wave Condition:***	
Damage Amount:	50000	***Current Speed:***	
Air Corridor Closed:	N	***Current Direction:***	
Air Corridor Desc:		***Current Speed Unit:***	
Air Closure Time:		***EMPL Fatality:***	
Waterway Closed:	N	***Pass Fatality:***	
Waterway Desc:		***Community Impact:***	N
Waterway Close Time:		***Passengers Transfer:***	UNK
Road Closed:	N	***Passenger Injuries:***	

Road Desc:		***Employee Injuries:***	
Road Closure Time:		***Occupant Fatality:***	
Road Closure Units:		***Sheen Size:***	
Closure Direction:		***Sheen Size Units:***	
Major Artery:	No	***Sheen Size Length:***	
Track Closed:	N	***Sheen Size Length U:***	
Track Desc:		***Sheen Size Width:***	
Track Closure Time:		***Sheen Size Width U:***	
Track Closure Units:		***Sheen Color:***	
Track Close Dir:		***Dir of Sheen Travel:***	
Media Interest:		***Sheen Odor Desc:***	
Medium Desc:	AIR	***Duration Unit:***	
Addl Medium Info:	ATMOSPHERE	***Additional Info:***	PROPERTY DAMAGE ONLY/ LINE WAS A 2 INCH SERVICE LINE/FIRE IN RESTAURANT

Site:

MP: 16.92 SUB: BLUE ISLAND CHICAGO IL

ERNS

NRC Report No:	1312906	***Latitude Degrees:***	
Type of Incident:	RAILROAD	***Latitude Minutes:***	
Incident Cause:	DERAILMENT	***Latitude Seconds:***	
Incident Date:	8/5/2021 11:06	***Longitude Degrees:***	
Incident Location:	MAIN LINE	***Longitude Minutes:***	
Incident Dtg:	OCCURRED	***Longitude Seconds:***	
Distance from City:		***Lat Quad:***	
Distance Units:		***Long Quad:***	
Direction from City:		***Location Section:***	
Location County:	COOK	***Location Township:***	
Potential Flag:	Yes	***Location Range:***	
Year:	Year 2021 Reports		

Description of Incident: /// POTENTIAL RELEASE ///

CALLER STATED A BRANDT TRUCK WITH 4 LOADS OF BALLAST CARS WERE HEADING NORTHBOUND ON THE BLUE ISLAND MAIN. CALLER STATED THE TRUCK STALLED WITH THE WEIGHT OF THE BALLAST. THE OPERATOR TRIED TO CREATED MOMENTUM BY REVERSING AND MOVING OVER A SPRING, WHICH CREATED A DERAILMENT. THIS OCCURRED WHEN THE OPERATOR DECIDED TO MOVE FORWARD CAUSING 2 RAIL CARS TO DERAILED UPRIGHT (METX 2540 & 2542). THERE WAS NO RELEASE OF MATERIAL OR INJURY REPORTED.

Material Spill Information

Chris Code:	NCC	***Unit of Measure:***	UNKNOWN AMOUNT
CAS No:	000000-00-0	***If Reached Water:***	NO
UN No:		***Amount in Water:***	
Name of Material:	BALLAST	***Unit Reach Water:***	
Amount of Material:	0		

Calls Information

Date Time Received:	8/5/2021 1:32:00 PM	***Responsible City:***	CHICAGO
Date Time Complete:	8/5/2021 1:57:00 PM	***Responsible State:***	IL
Call Type:	INC	***Responsible Zip:***	60661
Resp Company:	METRA	***Source:***	TELEPHONE
Resp Org Type:	STATE GOVERNMENT		

Incident Information

Tank ID:		***Building ID:***	
Tank Regulated:	U	***Location Area ID:***	
Tank Regulated By:		***Location Block ID:***	
Capacity of Tank:		***OCSG No:***	
Capacity Tank Units:		***OCSP No:***	
Description of Tank:		***State Lease No:***	
Actual Amount:		***Pier Dock No:***	
Actual Amount Units:		***Berth Slip No:***	
Tank Above Ground:	ABOVE	***Brake Failure:***	N
NPDES:		***Airbag Deployed:***	U

NPDES Compliance:	U	***Transport Contain:***	U
Init Contin Rel No:		***Location Subdiv:***	BLUE ISLAND
Contin Rel Permit:		***Platform Rig Name:***	
Contin Release Type:		***Platform Letter:***	
Aircraft ID:		***Allision:***	N
Aircraft Runway No:		***Type of Structure:***	
Aircraft Spot No:		***Structure Name:***	
Aircraft Type:		***Structure Oper:***	U
Aircraft Model:		***Transit Bus Flag:***	
Aircraft Fuel Cap:		***Date Time Norm Serv:***	
Aircraft Fuel Cap U:		***Serv Disrupt Time:***	
Aircraft Fuel on Brd:		***Serv Disrupt Units:***	
Aircraft Fuel OB U:		***CR Begin Date:***	
Aircraft Hanger:		***CR End Date:***	
Road Mile Marker:		***CR Change Date:***	
Power Gen Facility:	U	***FBI Contact:***	
Generating Capacity:		***FBI Contact Dt Tm:***	
Type of Fixed Obj:		***Passenger Handling:***	
Type of Fuel:		***Passenger Route:***	YES
DOT Crossing No:		***Passenger Delay:***	NO
DOT Regulated:	U	***Sub Part C Test Req:***	UNK
Pipeline Type:		***No of Conductor Tested:***	
Pipeline Abv Ground:	ABOVE	***No of Engineer Tested:***	
Pipeline Covered:	U	***No of Trainman Tested:***	
Exposed Underwater:	N	***No of Yard Foreman Tested:***	
Railroad Hotline:		***No of RCL Operator Tested:***	
Railroad Milepost:	16.92	***No of Brakeman Tested:***	
Grade Crossing:	N	***No of Train Dispat Tested:***	
Crossing Device Ty:		***No of Signalman Tested:***	
Ty Vehicle Involved:		***No of Other Emp Tested:***	
Device Operational:	Y	***No of Unknown Emp Tested:***	

Incident Details Information

Release Secured:	U	***State Agen Report No:***	RR-2021-0075
Release Rate:		***State Agen on Scene:***	
Release Rate Unit:		***State Agen Notified:***	IEMA
Release Rate Rate:		***Fed Agency Notified:***	
Est Duration of Rel:		***Oth Agency Notified:***	
Desc Remedial Act:	WAITING FOR RR PERSONNEL TO RE-RAIL CARS AND REPAIR THE TRACKS.	***Body of Water:***	
Fire Involved:	N	***Tributary of:***	
Fire Extinguished:	U	***Near River Mile Make:***	
Any Evacuations:	N	***Near River Mile Mark:***	
No Evacuated:		***Offshore:***	No
Who Evacuated:		***Weather Conditions:***	
Radius of Evac:		***Air Temperature:***	
Any Injuries:	N	***Wind Direction:***	
No. Injured:		***Wind Speed:***	
No. Hospitalized:		***Wind Speed Unit:***	
No. Fatalities:		***Water Supp Contam:***	U
Any Fatalities:	N	***Water Temperature:***	
Any Damages:	U	***Wave Condition:***	
Damage Amount:		***Current Speed:***	
Air Corridor Closed:	N	***Current Direction:***	
Air Corridor Desc:		***Current Speed Unit:***	
Air Closure Time:		***EMPL Fatality:***	
Waterway Closed:	N	***Pass Fatality:***	
Waterway Desc:		***Community Impact:***	

Waterway Close Time:		***Passengers Transfer:***	NO
Road Closed:	N	***Passenger Injuries:***	
Road Desc:		***Employee Injuries:***	
Road Closure Time:		***Occupant Fatality:***	
Road Closure Units:		***Sheen Size:***	
Closure Direction:		***Sheen Size Units:***	
Major Artery:	No	***Sheen Size Length:***	
Track Closed:	N	***Sheen Size Length U:***	
Track Desc:		***Sheen Size Width:***	
Track Closure Time:		***Sheen Size Width U:***	
Track Closure Units:		***Sheen Color:***	
Track Close Dir:		***Dir of Sheen Travel:***	
Media Interest:	NONE	***Sheen Odor Desc:***	
Medium Desc:	NON-RELEASE (N/A)	***Duration Unit:***	
Addl Medium Info:	POTENTIAL RELEASE	***Additional Info:***	

Site:

MP DC27.5 BLUE ISLAND SUB CHICAGO IL

ERNS

NRC Report No:	1104140	***Latitude Degrees:***	
Type of Incident:	RAILROAD	***Latitude Minutes:***	
Incident Cause:	OTHER	***Latitude Seconds:***	
Incident Date:	23-Dec-2014 11:24:00	***Longitude Degrees:***	
Incident Location:		***Longitude Minutes:***	
Incident Dtg:	DISCOVERED	***Longitude Seconds:***	
Distance from City:		***Lat Quad:***	
Distance Units:		***Long Quad:***	
Direction from City:		***Location Section:***	
Location County:	COOK	***Location Township:***	
Potential Flag:	No	***Location Range:***	
Year:	Year 2014 Reports		

Description of Incident: CALLER STATED THAT A RAIL CAR IS LEAKING CRUDE OIL ONTO THE GROUND AT THE INTERCHANGE OF BNSF AND CSX. NO WATERWAYS HAVE BEEN IMPACTED. THIS INCIDENT WAS CAUSED DUE TO THE SEAL AND FLANGE BEING UNSECURED.

Material Spill Information

Chris Code:	OIL	***Unit of Measure:***	GALLON(S)
CAS No:	000000-00-0	***If Reached Water:***	NO
UN No:		***Amount in Water:***	
Name of Material:	OIL: CRUDE	***Unit Reach Water:***	
Amount of Material:	3		

Calls Information

Date Time Received:	23-Dec-2014 13:27:18	***Responsible City:***	
Date Time Complete:	23-Dec-2014 13:33:34	***Responsible State:***	XX
Call Type:	INC	***Responsible Zip:***	
Resp Company:		***Source:***	TELEPHONE
Resp Org Type:	UNKNOWN		

Incident Information

Tank ID:		***Building ID:***	
Tank Regulated:	U	***Location Area ID:***	
Tank Regulated By:		***Location Block ID:***	
Capacity of Tank:		***OCSG No:***	
Capacity Tank Units:		***OCSP No:***	
Description of Tank:		***State Lease No:***	
Actual Amount:		***Pier Dock No:***	
Actual Amount Units:		***Berth Slip No:***	
Tank Above Ground:	ABOVE	***Brake Failure:***	N
NPDES:		***Airbag Deployed:***	U
NPDES Compliance:	U	***Transport Contain:***	U
Init Contin Rel No:		***Location Subdiv:***	BLUE ISLAND SUB
Contin Rel Permit:		***Platform Rig Name:***	
Contin Release Type:		***Platform Letter:***	

Aircraft ID:		***Allision:***	N
Aircraft Runway No:		***Type of Structure:***	
Aircraft Spot No:		***Structure Name:***	
Aircraft Type:		***Structure Oper:***	U
Aircraft Model:		***Transit Bus Flag:***	
Aircraft Fuel Cap:		***Date Time Norm Serv:***	
Aircraft Fuel Cap U:		***Serv Disrupt Time:***	
Aircraft Fuel on Brd:		***Serv Disrupt Units:***	
Aircraft Fuel OB U:		***CR Begin Date:***	
Aircraft Hanger:		***CR End Date:***	
Road Mile Marker:		***CR Change Date:***	
Power Gen Facility:	U	***FBI Contact:***	
Generating Capacity:		***FBI Contact Dt Tm:***	
Type of Fixed Obj:		***Passenger Handling:***	
Type of Fuel:		***Passenger Route:***	NO
DOT Crossing No:		***Passenger Delay:***	NO
DOT Regulated:	U	***Sub Part C Test Req:***	NO
Pipeline Type:		***No of Conductor Tested:***	
Pipeline Abv Ground:	ABOVE	***No of Engineer Tested:***	
Pipeline Covered:	U	***No of Trainman Tested:***	
Exposed Underwater:	N	***No of Yard Foreman Tested:***	
Railroad Hotline:		***No of RCL Operator Tested:***	
Railroad Milepost:	DC27.5	***No of Brakeman Tested:***	
Grade Crossing:	N	***No of Train Dispat Tested:***	
Crossing Device Ty:		***No of Signalman Tested:***	
Ty Vehicle Involved:		***No of Other Emp Tested:***	
Device Operational:	Y	***No of Unknown Emp Tested:***	

Incident Details Information

Release Secured:	N	***State Agen Report No:***	
Release Rate:		***State Agen on Scene:***	LOCAL FIRE
Release Rate Unit:		***State Agen Notified:***	
Release Rate Rate:		***Fed Agency Notified:***	
Est Duration of Rel:		***Oth Agency Notified:***	
Desc Remedial Act:	CONTRACTOR IS ENROUTE. LOCAL FIRE IS TRYING TO SEAL THE FLANGE.	***Body of Water:***	
Fire Involved:	N	***Tributary of:***	
Fire Extinguished:	U	***Near River Mile Make:***	
Any Evacuations:	N	***Near River Mile Mark:***	
No Evacuated:		***Offshore:***	N
Who Evacuated:		***Weather Conditions:***	UNKNOWN
Radius of Evac:		***Air Temperature:***	
Any Injuries:	N	***Wind Direction:***	
No. Injured:		***Wind Speed:***	
No. Hospitalized:		***Wind Speed Unit:***	
No. Fatalities:		***Water Supp Contam:***	U
Any Fatalities:	N	***Water Temperature:***	
Any Damages:	N	***Wave Condition:***	
Damage Amount:		***Current Speed:***	
Air Corridor Closed:	N	***Current Direction:***	
Air Corridor Desc:		***Current Speed Unit:***	
Air Closure Time:		***EMPL Fatality:***	
Waterway Closed:	N	***Pass Fatality:***	
Waterway Desc:		***Community Impact:***	
Waterway Close Time:		***Passengers Transfer:***	NO
Road Closed:	N	***Passenger Injuries:***	
Road Desc:		***Employee Injuries:***	
Road Closure Time:		***Occupant Fatality:***	

Road Closure Units:		***Sheen Size:***	
Closure Direction:		***Sheen Size Units:***	
Major Artery:	No	***Sheen Size Length:***	
Track Closed:	U	***Sheen Size Length U:***	
Track Desc:		***Sheen Size Width:***	
Track Closure Time:		***Sheen Size Width U:***	
Track Closure Units:		***Sheen Color:***	
Track Close Dir:		***Dir of Sheen Travel:***	
Media Interest:	UNKNOWN	***Sheen Odor Desc:***	
Medium Desc:	RAIL REPORT (N/A)	***Duration Unit:***	
Addl Medium Info:	RAIL CAR DISCHARGE	***Additional Info:***	CALLER ALSO STATED THAT THE SYSTEM IS SHOWING THE RAIL CAR TO BE EMPTY WITH SOME RESIDUAL IN IT.

Site:

CLARK BLUE ISLAND CHICAGO IL

ERNS

NRC Report No:	367021	***Latitude Degrees:***	
Type of Incident:	VESSEL	***Latitude Minutes:***	
Incident Cause:	OPERATOR ERROR	***Latitude Seconds:***	
Incident Date:	07-Nov-1996 23:45:00	***Longitude Degrees:***	
Incident Location:		***Longitude Minutes:***	
Incident Dtg:	OCCURRED	***Longitude Seconds:***	
Distance from City:		***Lat Quad:***	
Distance Units:		***Long Quad:***	
Direction from City:		***Location Section:***	
Location County:	COOK	***Location Township:***	
Potential Flag:		***Location Range:***	
Year:	Year 1996 Reports		
Description of Incident:	T/B MM7 / TANK RUNOVER DUE TO A VALVE BEING CLOSED		

Material Spill Information

Chris Code:	ODS	***Unit of Measure:***	GALLON(S)
CAS No:		***If Reached Water:***	YES
UN No:		***Amount in Water:***	1
Name of Material:	OIL: DIESEL	***Unit Reach Water:***	GALLON(S)
Amount of Material:	7		

Calls Information

Date Time Received:	08-Nov-1996 00:57:45	***Responsible City:***	VICKSBURG
Date Time Complete:	08-Nov-1996 01:03:24	***Responsible State:***	MS
Call Type:	INC	***Responsible Zip:***	39181
Resp Company:	MAGNOLIA MARINE TRANS	***Source:***	UNAVAILABLE
Resp Org Type:	PRIVATE ENTERPRISE		

Incident Information

Tank ID:		***Building ID:***	
Tank Regulated:	U	***Location Area ID:***	
Tank Regulated By:		***Location Block ID:***	
Capacity of Tank:		***OCSG No:***	
Capacity Tank Units:		***OCSP No:***	
Description of Tank:		***State Lease No:***	
Actual Amount:		***Pier Dock No:***	
Actual Amount Units:		***Berth Slip No:***	
Tank Above Ground:	ABOVE	***Brake Failure:***	N
NPDES:		***Airbag Deployed:***	
NPDES Compliance:	U	***Transport Contain:***	U
Init Contin Rel No:		***Location Subdiv:***	
Contin Rel Permit:		***Platform Rig Name:***	
Contin Release Type:		***Platform Letter:***	
Aircraft ID:		***Allision:***	N
Aircraft Runway No:		***Type of Structure:***	
Aircraft Spot No:		***Structure Name:***	
Aircraft Type:	UNKNOWN	***Structure Oper:***	Y

Aircraft Model:		***Transit Bus Flag:***	
Aircraft Fuel Cap:		***Date Time Norm Serv:***	
Aircraft Fuel Cap U:		***Serv Disrupt Time:***	
Aircraft Fuel on Brd:		***Serv Disrupt Units:***	
Aircraft Fuel OB U:		***CR Begin Date:***	
Aircraft Hanger:		***CR End Date:***	
Road Mile Marker:		***CR Change Date:***	
Power Gen Facility:	U	***FBI Contact:***	
Generating Capacity:		***FBI Contact Dt Tm:***	
Type of Fixed Obj:	UNKNOWN	***Passenger Handling:***	
Type of Fuel:		***Passenger Route:***	XXX
DOT Crossing No:		***Passenger Delay:***	XXX
DOT Regulated:	U	***Sub Part C Test Req:***	XXX
Pipeline Type:	UNKNOWN	***No of Conductor Tested:***	
Pipeline Abv Ground:	ABOVE	***No of Engineer Tested:***	
Pipeline Covered:	U	***No of Trainman Tested:***	
Exposed Underwater:	U	***No of Yard Foreman Tested:***	
Railroad Hotline:	No	***No of RCL Operator Tested:***	
Railroad Milepost:	UNKNOWN	***No of Brakeman Tested:***	
Grade Crossing:	N	***No of Train Dispat Tested:***	
Crossing Device Ty:		***No of Signalman Tested:***	
Ty Vehicle Involved:	UNKNOWN	***No of Other Emp Tested:***	
Device Operational:	Y	***No of Unknown Emp Tested:***	

Incident Details Information

Release Secured:		***State Agen Report No:***	
Release Rate:		***State Agen on Scene:***	
Release Rate Unit:		***State Agen Notified:***	
Release Rate Rate:		***Fed Agency Notified:***	
Est Duration of Rel:		***Oth Agency Notified:***	
Desc Remedial Act:		***Body of Water:***	
Fire Involved:	N	***Tributary of:***	
Fire Extinguished:		***Near River Mile Make:***	
Any Evacuations:	N	***Near River Mile Mark:***	
No Evacuated:		***Offshore:***	
Who Evacuated:		***Weather Conditions:***	
Radius of Evac:		***Air Temperature:***	
Any Injuries:	U	***Wind Direction:***	
No. Injured:		***Wind Speed:***	
No. Hospitalized:		***Wind Speed Unit:***	
No. Fatalities:		***Water Supp Contam:***	
Any Fatalities:	U	***Water Temperature:***	
Any Damages:	N	***Wave Condition:***	
Damage Amount:		***Current Speed:***	
Air Corridor Closed:	N	***Current Direction:***	
Air Corridor Desc:		***Current Speed Unit:***	
Air Closure Time:		***EMPL Fatality:***	
Waterway Closed:		***Pass Fatality:***	
Waterway Desc:		***Community Impact:***	
Waterway Close Time:		***Passengers Transfer:***	UNK
Road Closed:	N	***Passenger Injuries:***	
Road Desc:		***Employee Injuries:***	
Road Closure Time:		***Occupant Fatality:***	
Road Closure Units:		***Sheen Size:***	
Closure Direction:		***Sheen Size Units:***	
Major Artery:		***Sheen Size Length:***	
Track Closed:		***Sheen Size Length U:***	
Track Desc:		***Sheen Size Width:***	

Track Closure Time:		***Sheen Size Width U:***	
Track Closure Units:		***Sheen Color:***	
Track Close Dir:		***Dir of Sheen Travel:***	
Media Interest:		***Sheen Odor Desc:***	
Medium Desc:	WATER	***Duration Unit:***	
Addl Medium Info:	ILLINOIS RIVER	***Additional Info:***	

Site:

WESTERN AVE COACH YARD CHICAGO IL ERNS

NRC Report No:	1170555	***Latitude Degrees:***	
Type of Incident:	RAILROAD	***Latitude Minutes:***	
Incident Cause:	DERAILMENT	***Latitude Seconds:***	
Incident Date:	2/8/2017 9:05	***Longitude Degrees:***	
Incident Location:		***Longitude Minutes:***	
Incident Dtg:	OCCURRED	***Longitude Seconds:***	
Distance from City:		***Lat Quad:***	
Distance Units:		***Long Quad:***	
Direction from City:		***Location Section:***	
Location County:	COOK	***Location Township:***	
Potential Flag:	No	***Location Range:***	
Year:	Year 2017 Reports		

Description of Incident: CALLER STATED THAT LIGHT ENGINE 100 PULLED OFF TRACK 5 AND STOPPED AT THE 5-6 SWITCH. THEN CONTINUED INTO TRACK 6 AND DERAILED. THIS CAUSED A PUNCTURE IN THE FUEL TANK RESULTING IN A RELEASE OF 1200 GALLONS OF DIESEL FUEL TO THE BALLAST. NO IMPACT TO A WATERWAY.

Material Spill Information

Chris Code:	ODS	***Unit of Measure:***	GALLON(S)
CAS No:	000000-00-0	***If Reached Water:***	NO
UN No:		***Amount in Water:***	
Name of Material:	OIL: DIESEL	***Unit Reach Water:***	
Amount of Material:	1200		

Calls Information

Date Time Received:	08-Feb-2017 12:20:00	***Responsible City:***	CHICAGO
Date Time Complete:	08-Feb-2017 12:27:00	***Responsible State:***	IL
Call Type:	INC	***Responsible Zip:***	60661
Resp Company:	CHICAGO METRA	***Source:***	TELEPHONE
Resp Org Type:	OTHER		

Incident Information

Tank ID:		***Building ID:***	
Tank Regulated:	U	***Location Area ID:***	
Tank Regulated By:		***Location Block ID:***	
Capacity of Tank:		***OCSG No:***	
Capacity Tank Units:		***OCSP No:***	
Description of Tank:		***State Lease No:***	
Actual Amount:		***Pier Dock No:***	
Actual Amount Units:		***Berth Slip No:***	
Tank Above Ground:	ABOVE	***Brake Failure:***	N
NPDES:		***Airbag Deployed:***	U
NPDES Compliance:	U	***Transport Contain:***	U
Init Contin Rel No:		***Location Subdiv:***	
Contin Rel Permit:		***Platform Rig Name:***	
Contin Release Type:		***Platform Letter:***	
Aircraft ID:		***Allision:***	N
Aircraft Runway No:		***Type of Structure:***	
Aircraft Spot No:		***Structure Name:***	
Aircraft Type:		***Structure Oper:***	U
Aircraft Model:		***Transit Bus Flag:***	
Aircraft Fuel Cap:		***Date Time Norm Serv:***	
Aircraft Fuel Cap U:		***Serv Disrupt Time:***	
Aircraft Fuel on Brd:		***Serv Disrupt Units:***	

Aircraft Fuel OB U:		***CR Begin Date:***	
Aircraft Hanger:		***CR End Date:***	
Road Mile Marker:		***CR Change Date:***	
Power Gen Facility:	U	***FBI Contact:***	
Generating Capacity:		***FBI Contact Dt Tm:***	
Type of Fixed Obj:		***Passenger Handling:***	
Type of Fuel:		***Passenger Route:***	NO
DOT Crossing No:		***Passenger Delay:***	NO
DOT Regulated:	U	***Sub Part C Test Req:***	NO
Pipeline Type:		***No of Conductor Tested:***	
Pipeline Abv Ground:	ABOVE	***No of Engineer Tested:***	
Pipeline Covered:	U	***No of Trainman Tested:***	
Exposed Underwater:	N	***No of Yard Foreman Tested:***	
Railroad Hotline:		***No of RCL Operator Tested:***	
Railroad Milepost:	3.2	***No of Brakeman Tested:***	
Grade Crossing:	N	***No of Train Dispat Tested:***	
Crossing Device Ty:		***No of Signalman Tested:***	
Ty Vehicle Involved:		***No of Other Emp Tested:***	
Device Operational:	Y	***No of Unknown Emp Tested:***	

Incident Details Information

Release Secured:	U	***State Agen Report No:***	
Release Rate:		***State Agen on Scene:***	
Release Rate Unit:		***State Agen Notified:***	
Release Rate Rate:		***Fed Agency Notified:***	
Est Duration of Rel:		***Oth Agency Notified:***	
Desc Remedial Act:	TRAIN BACK ON RAIL. BALLAST WILL BE REPLACED, REPLACE TRACK.	***Body of Water:***	
Fire Involved:	N	***Tributary of:***	
Fire Extinguished:	U	***Near River Mile Make:***	
Any Evacuations:	N	***Near River Mile Mark:***	
No Evacuated:		***Offshore:***	N
Who Evacuated:		***Weather Conditions:***	OVERCAST
Radius of Evac:		***Air Temperature:***	28
Any Injuries:	N	***Wind Direction:***	
No. Injured:		***Wind Speed:***	
No. Hospitalized:		***Wind Speed Unit:***	
No. Fatalities:		***Water Supp Contam:***	U
Any Fatalities:	N	***Water Temperature:***	
Any Damages:	U	***Wave Condition:***	
Damage Amount:		***Current Speed:***	
Air Corridor Closed:	N	***Current Direction:***	
Air Corridor Desc:		***Current Speed Unit:***	
Air Closure Time:		***EMPL Fatality:***	
Waterway Closed:	N	***Pass Fatality:***	
Waterway Desc:		***Community Impact:***	
Waterway Close Time:		***Passengers Transfer:***	NO
Road Closed:	N	***Passenger Injuries:***	
Road Desc:		***Employee Injuries:***	
Road Closure Time:		***Occupant Fatality:***	
Road Closure Units:		***Sheen Size:***	
Closure Direction:		***Sheen Size Units:***	
Major Artery:	No	***Sheen Size Length:***	
Track Closed:	Y	***Sheen Size Length U:***	
Track Desc:	6	***Sheen Size Width:***	
Track Closure Time:		***Sheen Size Width U:***	
Track Closure Units:		***Sheen Color:***	
Track Close Dir:	W	***Dir of Sheen Travel:***	

Media Interest:	NONE	***Sheen Odor Desc:***	
Medium Desc:	BALLAST	***Duration Unit:***	
Addl Medium Info:		***Additional Info:***	

Site:

LANDERS RAILYARD 7600 SOUTHWESTERN AVE,MP: MPB519 SD: GREAT LAKES CHICAGO IL ERNS

NRC Report No:	1325906	***Latitude Degrees:***	
Type of Incident:	RAILROAD	***Latitude Minutes:***	
Incident Cause:	EQUIPMENT FAILURE	***Latitude Seconds:***	
Incident Date:	1/5/2022 4:25	***Longitude Degrees:***	
Incident Location:		***Longitude Minutes:***	
Incident Dtg:	OCCURRED	***Longitude Seconds:***	
Distance from City:		***Lat Quad:***	
Distance Units:		***Long Quad:***	
Direction from City:		***Location Section:***	
Location County:	COOK	***Location Township:***	
Potential Flag:	No	***Location Range:***	
Year:	Year 2022 Reports		

Description of Incident: CALLER IS REPORTING A SPILL FROM A CONTAINER TRAILER (RFCU821805) DUE TO A CHASSIS FAILURE IN A RAIL YARD. CALLER STATED 600 GALLONS OF PICOLINES UN NUMBER 2313/ HAZMAT CLASS STTC CODE 4909194 SPILLED ONTO THE GROUND.

Material Spill Information

Chris Code:	NCC	***Unit of Measure:***	GALLON(S)
CAS No:	000000-00-0	***If Reached Water:***	NO
UN No:		***Amount in Water:***	
Name of Material:	PICOLINES UN NUMBER 2313	***Unit Reach Water:***	
Amount of Material:	600		

Calls Information

Date Time Received:	1/5/2022 4:47:00 AM	***Responsible City:***	ATLANTA
Date Time Complete:	1/5/2022 5:02:00 AM	***Responsible State:***	GA
Call Type:	INC	***Responsible Zip:***	30308
Resp Company:	NORFOLK SOUTHERN	***Source:***	TELEPHONE
Resp Org Type:	PRIVATE ENTERPRISE		

Incident Information

Tank ID:		***Building ID:***	
Tank Regulated:	U	***Location Area ID:***	
Tank Regulated By:		***Location Block ID:***	
Capacity of Tank:		***OCSG No:***	
Capacity Tank Units:		***OCSP No:***	
Description of Tank:		***State Lease No:***	
Actual Amount:		***Pier Dock No:***	
Actual Amount Units:		***Berth Slip No:***	
Tank Above Ground:	ABOVE	***Brake Failure:***	U
NPDES:		***Airbag Deployed:***	U
NPDES Compliance:	U	***Transport Contain:***	U
Init Contin Rel No:		***Location Subdiv:***	GREAT LAKES
Contin Rel Permit:		***Platform Rig Name:***	
Contin Release Type:		***Platform Letter:***	
Aircraft ID:		***Allision:***	U
Aircraft Runway No:		***Type of Structure:***	
Aircraft Spot No:		***Structure Name:***	
Aircraft Type:		***Structure Oper:***	U
Aircraft Model:		***Transit Bus Flag:***	
Aircraft Fuel Cap:		***Date Time Norm Serv:***	
Aircraft Fuel Cap U:		***Serv Disrupt Time:***	
Aircraft Fuel on Brd:		***Serv Disrupt Units:***	
Aircraft Fuel OB U:		***CR Begin Date:***	
Aircraft Hanger:		***CR End Date:***	
Road Mile Marker:		***CR Change Date:***	
Power Gen Facility:	U	***FBI Contact:***	

Generating Capacity:		***FBI Contact Dt Tm:***	
Type of Fixed Obj:		***Passenger Handling:***	
Type of Fuel:		***Passenger Route:***	NO
DOT Crossing No:		***Passenger Delay:***	NO
DOT Regulated:	U	***Sub Part C Test Req:***	NO
Pipeline Type:		***No of Conductor Tested:***	
Pipeline Abv Ground:	ABOVE	***No of Engineer Tested:***	
Pipeline Covered:	U	***No of Trainman Tested:***	
Exposed Underwater:	N	***No of Yard Foreman Tested:***	
Railroad Hotline:		***No of RCL Operator Tested:***	
Railroad Milepost:	MPB519	***No of Brakeman Tested:***	
Grade Crossing:	N	***No of Train Dispat Tested:***	
Crossing Device Ty:		***No of Signalman Tested:***	
Ty Vehicle Involved:		***No of Other Emp Tested:***	
Device Operational:	Y	***No of Unknown Emp Tested:***	

Incident Details Information

Release Secured:	Y	***State Agen Report No:***	
Release Rate:		***State Agen on Scene:***	
Release Rate Unit:		***State Agen Notified:***	
Release Rate Rate:		***Fed Agency Notified:***	
Est Duration of Rel:		***Oth Agency Notified:***	
Desc Remedial Act:	CLEAN UP CREW ENROUTE, CONTRACTOR HAS BEEN HIRED (SUNPRO) ALONG WITH NORFOLK SOUTHERN HAZMAT TEAM.	***Body of Water:***	
Fire Involved:	N	***Tributary of:***	
Fire Extinguished:	U	***Near River Mile Make:***	
Any Evacuations:	N	***Near River Mile Mark:***	
No Evacuated:		***Offshore:***	No
Who Evacuated:		***Weather Conditions:***	
Radius of Evac:		***Air Temperature:***	
Any Injuries:	N	***Wind Direction:***	
No. Injured:		***Wind Speed:***	
No. Hospitalized:		***Wind Speed Unit:***	
No. Fatalities:		***Water Supp Contam:***	U
Any Fatalities:	N	***Water Temperature:***	
Any Damages:	N	***Wave Condition:***	
Damage Amount:		***Current Speed:***	
Air Corridor Closed:	N	***Current Direction:***	
Air Corridor Desc:		***Current Speed Unit:***	
Air Closure Time:		***EMPL Fatality:***	
Waterway Closed:	N	***Pass Fatality:***	
Waterway Desc:		***Community Impact:***	
Waterway Close Time:		***Passengers Transfer:***	NO
Road Closed:	N	***Passenger Injuries:***	
Road Desc:		***Employee Injuries:***	
Road Closure Time:		***Occupant Fatality:***	
Road Closure Units:		***Sheen Size:***	
Closure Direction:		***Sheen Size Units:***	
Major Artery:	No	***Sheen Size Length:***	
Track Closed:	N	***Sheen Size Length U:***	
Track Desc:		***Sheen Size Width:***	
Track Closure Time:		***Sheen Size Width U:***	
Track Closure Units:		***Sheen Color:***	
Track Close Dir:		***Dir of Sheen Travel:***	
Media Interest:	NONE	***Sheen Odor Desc:***	
Medium Desc:	LAND	***Duration Unit:***	

Addl Medium Info:	GROUND	***Additional Info:***	

Site:

WESTERN STATION RAVENSWOOD ROUTE CHICAGO IL ERNS

NRC Report No:	75694	***Latitude Degrees:***	
Type of Incident:	RAILROAD	***Latitude Minutes:***	
Incident Cause:	UNKNOWN	***Latitude Seconds:***	
Incident Date:	14-Jun-1991 20:25:00	***Longitude Degrees:***	
Incident Location:		***Longitude Minutes:***	
Incident Dtg:	OCCURRED	***Longitude Seconds:***	
Distance from City:		***Lat Quad:***	
Distance Units:		***Long Quad:***	
Direction from City:		***Location Section:***	
Location County:	COOK	***Location Township:***	
Potential Flag:		***Location Range:***	
Year:	Year 1991 Reports		

Description of Incident: TRAIN 418 EVACUATED DUE TO POWER OUTAGEDERAILMENT OF NON-REVENUE TRAIN WITH CARS 2725 2726 2727 2728 2722 2721

Calls Information

Date Time Received:	15-Jun-1991 01:44:47	***Responsible City:***	
Date Time Complete:	15-Jun-1991 01:59:12	***Responsible State:***	XX
Call Type:	INC	***Responsible Zip:***	
Resp Company:		***Source:***	UNAVAILABLE
Resp Org Type:	UNKNOWN		

Incident Information

Tank ID:		***Building ID:***	
Tank Regulated:	U	***Location Area ID:***	
Tank Regulated By:		***Location Block ID:***	
Capacity of Tank:		***OCSG No:***	
Capacity Tank Units:		***OCSP No:***	
Description of Tank:		***State Lease No:***	
Actual Amount:		***Pier Dock No:***	
Actual Amount Units:		***Berth Slip No:***	
Tank Above Ground:	ABOVE	***Brake Failure:***	N
NPDES:		***Airbag Deployed:***	
NPDES Compliance:	U	***Transport Contain:***	U
Init Contin Rel No:		***Location Subdiv:***	
Contin Rel Permit:		***Platform Rig Name:***	
Contin Release Type:		***Platform Letter:***	
Aircraft ID:		***Allision:***	N
Aircraft Runway No:		***Type of Structure:***	
Aircraft Spot No:		***Structure Name:***	
Aircraft Type:	UNKNOWN	***Structure Oper:***	Y
Aircraft Model:		***Transit Bus Flag:***	
Aircraft Fuel Cap:		***Date Time Norm Serv:***	
Aircraft Fuel Cap U:		***Serv Disrupt Time:***	
Aircraft Fuel on Brd:		***Serv Disrupt Units:***	
Aircraft Fuel OB U:		***CR Begin Date:***	
Aircraft Hanger:		***CR End Date:***	
Road Mile Marker:		***CR Change Date:***	
Power Gen Facility:	U	***FBI Contact:***	
Generating Capacity:		***FBI Contact Dt Tm:***	
Type of Fixed Obj:	UNKNOWN	***Passenger Handling:***	
Type of Fuel:		***Passenger Route:***	XXX
DOT Crossing No:		***Passenger Delay:***	XXX
DOT Regulated:	U	***Sub Part C Test Req:***	XXX
Pipeline Type:	UNKNOWN	***No of Conductor Tested:***	
Pipeline Abv Ground:	ABOVE	***No of Engineer Tested:***	
Pipeline Covered:	U	***No of Trainman Tested:***	
Exposed Underwater:	U	***No of Yard Foreman***	

		Tested:	
Railroad Hotline:	No	***No of RCL Operator Tested:***	
Railroad Milepost:	UNKNOWN	***No of Brakeman Tested:***	
Grade Crossing:	N	***No of Train Dispat Tested:***	
Crossing Device Ty:		***No of Signalman Tested:***	
Ty Vehicle Involved:	UNKNOWN	***No of Other Emp Tested:***	
Device Operational:	Y	***No of Unknown Emp Tested:***	

Incident Details Information

Release Secured:	U	***State Agen Report No:***	
Release Rate:		***State Agen on Scene:***	
Release Rate Unit:		***State Agen Notified:***	
Release Rate Rate:		***Fed Agency Notified:***	
Est Duration of Rel:		***Oth Agency Notified:***	
Desc Remedial Act:	NONE	***Body of Water:***	
Fire Involved:	N	***Tributary of:***	
Fire Extinguished:	U	***Near River Mile Make:***	
Any Evacuations:	Y	***Near River Mile Mark:***	
No Evacuated:	60	***Offshore:***	N
Who Evacuated:		***Weather Conditions:***	
Radius of Evac:		***Air Temperature:***	
Any Injuries:	U	***Wind Direction:***	
No. Injured:		***Wind Speed:***	
No. Hospitalized:		***Wind Speed Unit:***	
No. Fatalities:		***Water Supp Contam:***	U
Any Fatalities:	U	***Water Temperature:***	
Any Damages:	U	***Wave Condition:***	
Damage Amount:		***Current Speed:***	
Air Corridor Closed:	N	***Current Direction:***	
Air Corridor Desc:		***Current Speed Unit:***	
Air Closure Time:		***EMPL Fatality:***	
Waterway Closed:	N	***Pass Fatality:***	
Waterway Desc:		***Community Impact:***	N
Waterway Close Time:		***Passengers Transfer:***	UNK
Road Closed:	N	***Passenger Injuries:***	
Road Desc:		***Employee Injuries:***	
Road Closure Time:		***Occupant Fatality:***	
Road Closure Units:		***Sheen Size:***	
Closure Direction:		***Sheen Size Units:***	
Major Artery:	No	***Sheen Size Length:***	
Track Closed:	N	***Sheen Size Length U:***	
Track Desc:		***Sheen Size Width:***	
Track Closure Time:		***Sheen Size Width U:***	
Track Closure Units:		***Sheen Color:***	
Track Close Dir:		***Dir of Sheen Travel:***	
Media Interest:		***Sheen Odor Desc:***	
Medium Desc:	RAIL REPORT (N/A)	***Duration Unit:***	
Addl Medium Info:		***Additional Info:***	TWO EVENTS WERE UNRELATED

Site:

2929 LARGE WESTERN AVE CHICAGO IL

ERNS

NRC Report No:	471955	***Latitude Degrees:***	
Type of Incident:	FIXED	***Latitude Minutes:***	
Incident Cause:	OTHER	***Latitude Seconds:***	
Incident Date:	22-Jan-1999 15:00:00	***Longitude Degrees:***	
Incident Location:		***Longitude Minutes:***	
Incident Dtg:	DISCOVERED	***Longitude Seconds:***	
Distance from City:		***Lat Quad:***	
Distance Units:		***Long Quad:***	
Direction from City:		***Location Section:***	

Location County:	COOK	***Location Township:***	
Potential Flag:		***Location Range:***	
Year:	Year 1999 Reports		
Description of Incident:	STORAGE TANK / UNKNOWN....TANK DEVELOPED A LEAK		

Material Spill Information

Chris Code:	OOD	***Unit of Measure:***	UNKNOWN AMOUNT
CAS No:		***If Reached Water:***	YES
UN No:		***Amount in Water:***	0
Name of Material:	OIL, FUEL: NO. 1-D	***Unit Reach Water:***	UNKNOWN AMOUNT
Amount of Material:	0		

Calls Information

Date Time Received:	26-Jan-1999 20:44:50	***Responsible City:***	CHICAGO
Date Time Complete:	26-Jan-1999 20:49:50	***Responsible State:***	IL
Call Type:	INC	***Responsible Zip:***	
Resp Company:	REZMAR CORP	***Source:***	UNAVAILABLE
Resp Org Type:	PRIVATE ENTERPRISE		

Incident Information

Tank ID:		***Building ID:***	
Tank Regulated:	U	***Location Area ID:***	
Tank Regulated By:		***Location Block ID:***	
Capacity of Tank:		***OCSG No:***	
Capacity Tank Units:		***OCSP No:***	
Description of Tank:		***State Lease No:***	
Actual Amount:		***Pier Dock No:***	
Actual Amount Units:		***Berth Slip No:***	
Tank Above Ground:	ABOVE	***Brake Failure:***	N
NPDES:		***Airbag Deployed:***	
NPDES Compliance:	U	***Transport Contain:***	U
Init Contin Rel No:		***Location Subdiv:***	
Contin Rel Permit:		***Platform Rig Name:***	
Contin Release Type:		***Platform Letter:***	
Aircraft ID:		***Allision:***	N
Aircraft Runway No:		***Type of Structure:***	
Aircraft Spot No:		***Structure Name:***	
Aircraft Type:	UNKNOWN	***Structure Oper:***	Y
Aircraft Model:		***Transit Bus Flag:***	
Aircraft Fuel Cap:		***Date Time Norm Serv:***	
Aircraft Fuel Cap U:		***Serv Disrupt Time:***	
Aircraft Fuel on Brd:		***Serv Disrupt Units:***	
Aircraft Fuel OB U:		***CR Begin Date:***	
Aircraft Hanger:		***CR End Date:***	
Road Mile Marker:		***CR Change Date:***	
Power Gen Facility:	U	***FBI Contact:***	
Generating Capacity:		***FBI Contact Dt Tm:***	
Type of Fixed Obj:	UNKNOWN	***Passenger Handling:***	
Type of Fuel:		***Passenger Route:***	XXX
DOT Crossing No:		***Passenger Delay:***	XXX
DOT Regulated:	U	***Sub Part C Test Req:***	XXX
Pipeline Type:	UNKNOWN	***No of Conductor Tested:***	
Pipeline Abv Ground:	ABOVE	***No of Engineer Tested:***	
Pipeline Covered:	U	***No of Trainman Tested:***	
Exposed Underwater:	U	***No of Yard Foreman Tested:***	
Railroad Hotline:	No	***No of RCL Operator Tested:***	
Railroad Milepost:	UNKNOWN	***No of Brakeman Tested:***	
Grade Crossing:	N	***No of Train Dispat Tested:***	

Crossing Device Ty:		***No of Signalman Tested:***	
Ty Vehicle Involved:	UNKNOWN	***No of Other Emp Tested:***	
Device Operational:	Y	***No of Unknown Emp Tested:***	

Incident Details Information

Release Secured:	U	***State Agen Report No:***	
Release Rate:		***State Agen on Scene:***	
Release Rate Unit:		***State Agen Notified:***	
Release Rate Rate:		***Fed Agency Notified:***	
Est Duration of Rel:		***Oth Agency Notified:***	
Desc Remedial Act:	RELEASE WAS SECURED / A CONTRACTOR WAS HIRED TO MITIGATE	***Body of Water:***	
Fire Involved:	N	***Tributary of:***	
Fire Extinguished:	U	***Near River Mile Make:***	
Any Evacuations:	N	***Near River Mile Mark:***	
No Evacuated:		***Offshore:***	N
Who Evacuated:		***Weather Conditions:***	
Radius of Evac:		***Air Temperature:***	
Any Injuries:	U	***Wind Direction:***	
No. Injured:		***Wind Speed:***	
No. Hospitalized:		***Wind Speed Unit:***	
No. Fatalities:		***Water Supp Contam:***	U
Any Fatalities:	U	***Water Temperature:***	
Any Damages:	N	***Wave Condition:***	
Damage Amount:		***Current Speed:***	
Air Corridor Closed:	N	***Current Direction:***	
Air Corridor Desc:		***Current Speed Unit:***	
Air Closure Time:		***EMPL Fatality:***	
Waterway Closed:	N	***Pass Fatality:***	
Waterway Desc:		***Community Impact:***	N
Waterway Close Time:		***Passengers Transfer:***	UNK
Road Closed:	N	***Passenger Injuries:***	
Road Desc:		***Employee Injuries:***	
Road Closure Time:		***Occupant Fatality:***	
Road Closure Units:		***Sheen Size:***	
Closure Direction:		***Sheen Size Units:***	
Major Artery:	No	***Sheen Size Length:***	
Track Closed:	N	***Sheen Size Length U:***	
Track Desc:		***Sheen Size Width:***	
Track Closure Time:		***Sheen Size Width U:***	
Track Closure Units:		***Sheen Color:***	
Track Close Dir:		***Dir of Sheen Travel:***	
Media Interest:		***Sheen Odor Desc:***	
Medium Desc:	WATER	***Duration Unit:***	
Addl Medium Info:	CHICAGO RIVER	***Additional Info:***	SHEEN SIZE:10 FT X 200 FT / COLOR: RAINBOWWILL NOTIFY:IEMA, LEPC

Site:

MILE 318.8 CHICAGO SANITARY CANAL,BELL RIVER TERMINAL CHICAGO IL ERNS

NRC Report No:	190320	***Latitude Degrees:***	
Type of Incident:	VESSEL	***Latitude Minutes:***	
Incident Cause:	EQUIPMENT FAILURE	***Latitude Seconds:***	
Incident Date:	03-Aug-1993 06:10:00	***Longitude Degrees:***	
Incident Location:		***Longitude Minutes:***	
Incident Dtg:	OCCURRED	***Longitude Seconds:***	
Distance from City:		***Lat Quad:***	
Distance Units:		***Long Quad:***	
Direction from City:		***Location Section:***	
Location County:	COOK	***Location Township:***	
Potential Flag:		***Location Range:***	
Year:	Year 1993 Reports		

Description of Incident: PAN USED TO CATCH SLURRY OIL OVERFLOWED

Material Spill Information

Chris Code:	NCC	***Unit of Measure:***	GALLON(S)
CAS No:		***If Reached Water:***	YES
UN No:		***Amount in Water:***	0.12
Name of Material:	SLURRY OIL	***Unit Reach Water:***	GALLON(S)
Amount of Material:	5		

Calls Information

Date Time Received:	03-Aug-1993 07:25:33	***Responsible City:***	CHICAGO
Date Time Complete:	03-Aug-1993 07:40:15	***Responsible State:***	IL
Call Type:	INC	***Responsible Zip:***	
Resp Company:	MIDWEST TANKERMEN	***Source:***	UNAVAILABLE
Resp Org Type:	PRIVATE ENTERPRISE		

Incident Information

Tank ID:		***Building ID:***	
Tank Regulated:	U	***Location Area ID:***	
Tank Regulated By:		***Location Block ID:***	
Capacity of Tank:		***OCSG No:***	
Capacity Tank Units:		***OCSP No:***	
Description of Tank:		***State Lease No:***	
Actual Amount:		***Pier Dock No:***	
Actual Amount Units:		***Berth Slip No:***	
Tank Above Ground:	ABOVE	***Brake Failure:***	N
NPDES:		***Airbag Deployed:***	
NPDES Compliance:	U	***Transport Contain:***	U
Init Contin Rel No:		***Location Subdiv:***	
Contin Rel Permit:		***Platform Rig Name:***	
Contin Release Type:		***Platform Letter:***	
Aircraft ID:		***Allision:***	N
Aircraft Runway No:		***Type of Structure:***	
Aircraft Spot No:		***Structure Name:***	
Aircraft Type:	UNKNOWN	***Structure Oper:***	Y
Aircraft Model:		***Transit Bus Flag:***	
Aircraft Fuel Cap:		***Date Time Norm Serv:***	
Aircraft Fuel Cap U:		***Serv Disrupt Time:***	
Aircraft Fuel on Brd:		***Serv Disrupt Units:***	
Aircraft Fuel OB U:		***CR Begin Date:***	
Aircraft Hanger:		***CR End Date:***	
Road Mile Marker:		***CR Change Date:***	
Power Gen Facility:	U	***FBI Contact:***	
Generating Capacity:		***FBI Contact Dt Tm:***	
Type of Fixed Obj:	UNKNOWN	***Passenger Handling:***	
Type of Fuel:		***Passenger Route:***	XXX
DOT Crossing No:		***Passenger Delay:***	XXX
DOT Regulated:	U	***Sub Part C Test Req:***	XXX
Pipeline Type:	UNKNOWN	***No of Conductor Tested:***	
Pipeline Abv Ground:	ABOVE	***No of Engineer Tested:***	
Pipeline Covered:	U	***No of Trainman Tested:***	
Exposed Underwater:	U	***No of Yard Foreman Tested:***	
Railroad Hotline:	No	***No of RCL Operator Tested:***	
Railroad Milepost:	318.8	***No of Brakeman Tested:***	
Grade Crossing:	N	***No of Train Dispat Tested:***	
Crossing Device Ty:		***No of Signalman Tested:***	
Ty Vehicle Involved:	UNKNOWN	***No of Other Emp Tested:***	
Device Operational:	Y	***No of Unknown Emp Tested:***	

Incident Details Information

Release Secured:	U	***State Agen Report No:***	
Release Rate:		***State Agen on Scene:***	
Release Rate Unit:		***State Agen Notified:***	
Release Rate Rate:		***Fed Agency Notified:***	
Est Duration of Rel:		***Oth Agency Notified:***	
Desc Remedial Act:	OIL PADS/ OIL DRY	***Body of Water:***	
Fire Involved:	N	***Tributary of:***	
Fire Extinguished:	U	***Near River Mile Make:***	
Any Evacuations:	N	***Near River Mile Mark:***	
No Evacuated:		***Offshore:***	N
Who Evacuated:		***Weather Conditions:***	
Radius of Evac:		***Air Temperature:***	
Any Injuries:	U	***Wind Direction:***	
No. Injured:		***Wind Speed:***	
No. Hospitalized:		***Wind Speed Unit:***	
No. Fatalities:		***Water Supp Contam:***	U
Any Fatalities:	U	***Water Temperature:***	
Any Damages:	N	***Wave Condition:***	
Damage Amount:		***Current Speed:***	
Air Corridor Closed:	N	***Current Direction:***	
Air Corridor Desc:		***Current Speed Unit:***	
Air Closure Time:		***EMPL Fatality:***	
Waterway Closed:	N	***Pass Fatality:***	
Waterway Desc:		***Community Impact:***	N
Waterway Close Time:		***Passengers Transfer:***	UNK
Road Closed:	N	***Passenger Injuries:***	
Road Desc:		***Employee Injuries:***	
Road Closure Time:		***Occupant Fatality:***	
Road Closure Units:		***Sheen Size:***	
Closure Direction:		***Sheen Size Units:***	
Major Artery:	No	***Sheen Size Length:***	
Track Closed:	N	***Sheen Size Length U:***	
Track Desc:		***Sheen Size Width:***	
Track Closure Time:		***Sheen Size Width U:***	
Track Closure Units:		***Sheen Color:***	
Track Close Dir:		***Dir of Sheen Travel:***	
Media Interest:		***Sheen Odor Desc:***	
Medium Desc:	WATER	***Duration Unit:***	
Addl Medium Info:	CHICAGO SANITARY CANAL	***Additional Info:***	

Site:

BLUE ISLAND SUBDIVISON MP: DC 21.3 CHICAGO IL ERNS

NRC Report No:	1022974	***Latitude Degrees:***	
Type of Incident:	RAILROAD	***Latitude Minutes:***	
Incident Cause:	UNKNOWN	***Latitude Seconds:***	
Incident Date:	02-Sep-2012 03:07:00	***Longitude Degrees:***	
Incident Location:		***Longitude Minutes:***	
Incident Dtg:	OCCURRED	***Longitude Seconds:***	
Distance from City:		***Lat Quad:***	
Distance Units:		***Long Quad:***	
Direction from City:		***Location Section:***	
Location County:	COOK	***Location Township:***	
Potential Flag:	Yes	***Location Range:***	
Year:	Year 2012 Reports		

Description of Incident: THE CALLER REPORTED THAT A TRAIN HAD COLLIDED WITH ANOTHER. NO INJURIES OR SPILLS REPORTED. AT LEAST 10 CARS HAD BEEN DERAILED.

Material Spill Information

Chris Code:	NCC	***Unit of Measure:***	UNKNOWN AMOUNT
CAS No:	000000-00-0	***If Reached Water:***	NO
UN No:		***Amount in Water:***	
Name of Material:	WASTE POLYCHLORINATED	***Unit Reach Water:***	
Amount of Material:	0		

Chris Code:	NCC	***Unit of Measure:***	UNKNOWN AMOUNT
CAS No:	000000-00-0	***If Reached Water:***	NO
UN No:		***Amount in Water:***	
Name of Material:	FRIEGHT OF ALL KIND	***Unit Reach Water:***	
Amount of Material:	0		

Calls Information

Date Time Received:	02-Sep-2012 04:22:17	***Responsible City:***	
Date Time Complete:	02-Sep-2012 04:31:30	***Responsible State:***	XX
Call Type:	INC	***Responsible Zip:***	
Resp Company:		***Source:***	TELEPHONE
Resp Org Type:	UNKNOWN		

Incident Information

Tank ID:		***Building ID:***	
Tank Regulated:	U	***Location Area ID:***	
Tank Regulated By:		***Location Block ID:***	
Capacity of Tank:		***OCSG No:***	
Capacity Tank Units:		***OCSP No:***	
Description of Tank:		***State Lease No:***	
Actual Amount:		***Pier Dock No:***	
Actual Amount Units:		***Berth Slip No:***	
Tank Above Ground:	ABOVE	***Brake Failure:***	U
NPDES:		***Airbag Deployed:***	U
NPDES Compliance:	U	***Transport Contain:***	U
Init Contin Rel No:		***Location Subdiv:***	BLUE ISLAND
Contin Rel Permit:		***Platform Rig Name:***	
Contin Release Type:		***Platform Letter:***	
Aircraft ID:		***Allision:***	U
Aircraft Runway No:		***Type of Structure:***	
Aircraft Spot No:		***Structure Name:***	
Aircraft Type:		***Structure Oper:***	U
Aircraft Model:		***Transit Bus Flag:***	
Aircraft Fuel Cap:		***Date Time Norm Serv:***	
Aircraft Fuel Cap U:		***Serv Disrupt Time:***	
Aircraft Fuel on Brd:		***Serv Disrupt Units:***	
Aircraft Fuel OB U:		***CR Begin Date:***	
Aircraft Hanger:		***CR End Date:***	
Road Mile Marker:		***CR Change Date:***	
Power Gen Facility:	U	***FBI Contact:***	
Generating Capacity:		***FBI Contact Dt Tm:***	
Type of Fixed Obj:		***Passenger Handling:***	
Type of Fuel:		***Passenger Route:***	NO
DOT Crossing No:		***Passenger Delay:***	NO
DOT Regulated:	U	***Sub Part C Test Req:***	UNK
Pipeline Type:		***No of Conductor Tested:***	
Pipeline Abv Ground:	ABOVE	***No of Engineer Tested:***	
Pipeline Covered:	U	***No of Trainman Tested:***	
Exposed Underwater:	N	***No of Yard Foreman Tested:***	
Railroad Hotline:		***No of RCL Operator Tested:***	
Railroad Milepost:	DC 21.3	***No of Brakeman Tested:***	
Grade Crossing:	U	***No of Train Dispat Tested:***	
Crossing Device Ty:		***No of Signalman Tested:***	
Ty Vehicle Involved:		***No of Other Emp Tested:***	
Device Operational:	U	***No of Unknown Emp Tested:***	

Incident Details Information

Release Secured:	U	***State Agen Report No:***	RR20120062
Release Rate:		***State Agen on Scene:***	FIRE DEPT
Release Rate Unit:		***State Agen Notified:***	IL EMA
Release Rate Rate:		***Fed Agency Notified:***	
Est Duration of Rel:		***Oth Agency Notified:***	
Desc Remedial Act:	FIRE DEPT ON SCENE/ CSX HAS PERSONNEL ON SITE	***Body of Water:***	
Fire Involved:	N	***Tributary of:***	
Fire Extinguished:	U	***Near River Mile Make:***	
Any Evacuations:	N	***Near River Mile Mark:***	
No Evacuated:		***Offshore:***	N
Who Evacuated:		***Weather Conditions:***	UNKNOWN
Radius of Evac:		***Air Temperature:***	
Any Injuries:	N	***Wind Direction:***	
No. Injured:		***Wind Speed:***	
No. Hospitalized:		***Wind Speed Unit:***	
No. Fatalities:		***Water Supp Contam:***	U
Any Fatalities:	N	***Water Temperature:***	
Any Damages:	N	***Wave Condition:***	
Damage Amount:		***Current Speed:***	
Air Corridor Closed:	N	***Current Direction:***	
Air Corridor Desc:		***Current Speed Unit:***	
Air Closure Time:		***EMPL Fatality:***	
Waterway Closed:	N	***Pass Fatality:***	
Waterway Desc:		***Community Impact:***	
Waterway Close Time:		***Passengers Transfer:***	NO
Road Closed:	N	***Passenger Injuries:***	
Road Desc:		***Employee Injuries:***	
Road Closure Time:		***Occupant Fatality:***	
Road Closure Units:		***Sheen Size:***	
Closure Direction:		***Sheen Size Units:***	
Major Artery:	No	***Sheen Size Length:***	
Track Closed:	Y	***Sheen Size Length U:***	
Track Desc:	DBL MAIN LINE	***Sheen Size Width:***	
Track Closure Time:		***Sheen Size Width U:***	
Track Closure Units:		***Sheen Color:***	
Track Close Dir:	ALL	***Dir of Sheen Travel:***	
Media Interest:	NONE	***Sheen Odor Desc:***	
Medium Desc:	RAIL REPORT (N/A)	***Duration Unit:***	
Addl Medium Info:	COLLISON / DERAILMENT	***Additional Info:***	

Site: ***AMOCO OIL CO***
103900 S WESTERN CHICAGO IL 60643

FINDS/FRS

Registry ID:	110018220441
FIPS Code:	17031
HUC Code:	
Site Type Name:	STATIONARY
Location Description:	
Supplemental Location:	
Create Date:	19-OCT-04
Update Date:	17-MAR-06
Interest Types:	STATE MASTER
SIC Codes:	
SIC Code Descriptions:	
NAICS Codes:	
NAICS Code Descriptions:	
Conveyor:	
Federal Facility Code:	
Federal Agency Name:	
Tribal Land Code:	
Tribal Land Name:	
Congressional Dist No:	
Census Block Code:	
EPA Region Code:	05
County Name:	COOK
US/Mexico Border Ind:	

Latitude:
Longitude:
Reference Point:
Coord Collection Method:
Accuracy Value:
Datum: NAD83
Source:
Facility Detail Rprt URL: https://ofmpub.epa.gov/frs_public2/fii_query_detail.disp_program_facility?p_registry_id=110018220441
Program Acronyms:

ACES:170000539978

Site: ***MCCORMICK PL***
300 E CERMAK 2100 -28 S CALUMET CHICAGO IL 60616 FINDS/FRS

Registry ID: 110060382562
FIPS Code: 17031
HUC Code:
Site Type Name: STATIONARY
Location Description:
Supplemental Location:
Create Date: 16-SEP-14
Update Date:
Interest Types: STATE MASTER
SIC Codes:
SIC Code Descriptions:
NAICS Codes:
NAICS Code Descriptions:
Conveyor:
Federal Facility Code:
Federal Agency Name:
Tribal Land Code:
Tribal Land Name:
Congressional Dist No:
Census Block Code:
EPA Region Code: 05
County Name: COOK
US/Mexico Border Ind:
Latitude:
Longitude:
Reference Point:
Coord Collection Method:
Accuracy Value:
Datum: NAD83
Source:
Facility Detail Rprt URL: https://ofmpub.epa.gov/frs_public2/fii_query_detail.disp_program_facility?p_registry_id=110060382562
Program Acronyms:

ACES:170002052962

Site: ***SECURITY SAVINGS***
10659 S WESTERN-B CHICAGO IL 60643 FINDS/FRS

Registry ID: 110018357339
FIPS Code: 17031
HUC Code: 07120003
Site Type Name: STATIONARY
Location Description:
Supplemental Location:
Create Date: 19-OCT-04
Update Date: 29-DEC-14
Interest Types: STATE MASTER
SIC Codes:
SIC Code Descriptions:
NAICS Codes:

NAICS Code Descriptions:
Conveyor: FRS-GEOCODE
Federal Facility Code:
Federal Agency Name:
Tribal Land Code:
Tribal Land Name:
Congressional Dist No: 03
Census Block Code: 170317206002030
EPA Region Code: 05
County Name: COOK
US/Mexico Border Ind:
Latitude: 41.699473
Longitude: -87.681398
Reference Point: ENTRANCE POINT OF A FACILITY OR STATION
Coord Collection Method: ADDRESS MATCHING-HOUSE NUMBER
Accuracy Value: 50
Datum: NAD83
Source:
Facility Detail Rprt URL: https://ofmpub.epa.gov/frs_public2/fii_query_detail.disp_program_facility?p_registry_id=110018357339
Program Acronyms:

ACES:170000539987

Site: ***CHICAGOLAND COATINGS, LLC***
1439 WEST BELLE PLATE AVENUE UNIT #2 CHICAGO IL 60613 FINDS/FRS

Registry ID: 110055212899
FIPS Code:
HUC Code: 07120003
Site Type Name: STATIONARY
Location Description:
Supplemental Location:
Create Date: 12-JUN-13
Update Date: 03-MAY-15
Interest Types: ENFORCEMENT/COMPLIANCE ACTIVITY
SIC Codes:
SIC Code Descriptions:
NAICS Codes:
NAICS Code Descriptions:
Conveyor: FRS-GEOCODE
Federal Facility Code:
Federal Agency Name:
Tribal Land Code:
Tribal Land Name:
Congressional Dist No: 05
Census Block Code: 170310601002004
EPA Region Code: 05
County Name: COOK
US/Mexico Border Ind:
Latitude: 41.95616
Longitude: -87.66579
Reference Point: CENTER OF A FACILITY OR STATION
Coord Collection Method: ADDRESS MATCHING-HOUSE NUMBER
Accuracy Value: 30
Datum: NAD83
Source:
Facility Detail Rprt URL: https://ofmpub.epa.gov/frs_public2/fii_query_detail.disp_program_facility?p_registry_id=110055212899
Program Acronyms:

ICIS:3400035650

Site: ***MSDGC DIST 3***
125TH ST & DOTY AVE CHICAGO IL 60628 FINDS/FRS

Registry ID: 110010737747

FIPS Code: 17031
HUC Code: 07120003
Site Type Name: STATIONARY
Location Description:
Supplemental Location:
Create Date: 01-MAR-00
Update Date: 05-MAR-13
Interest Types: FORMAL ENFORCEMENT ACTION
SIC Codes:
SIC Code Descriptions:
NAICS Codes:
NAICS Code Descriptions:
Conveyor: ICIS
Federal Facility Code:
Federal Agency Name:
Tribal Land Code:
Tribal Land Name:
Congressional Dist No: 02
Census Block Code: 170315305032013
EPA Region Code: 05
County Name: COOK
US/Mexico Border Ind:
Latitude: 41.66701
Longitude: -87.63311
Reference Point:
Coord Collection Method:
Accuracy Value:
Datum: NAD83
Source:
Facility Detail Rprt URL: https://ofmpub.epa.gov/frs_public2/fii_query_detail.disp_program_facility?p_registry_id=110010737747
Program Acronyms:

ICIS:4807

Site: ***PENSKE TRUCK LEASING***
265 N WESTERN AVE-B CHICAGO IL 60612-2249

FINDS/FRS

Registry ID: 110036145132
FIPS Code: 17031
HUC Code: 07120003
Site Type Name: STATIONARY
Location Description:
Supplemental Location:
Create Date: 18-JUN-08
Update Date: 30-JUN-14
Interest Types: STATE MASTER, VSQG
SIC Codes:
SIC Code Descriptions:
NAICS Codes:
NAICS Code Descriptions:
Conveyor: FRS-GEOCODE
Federal Facility Code:
Federal Agency Name:
Tribal Land Code:
Tribal Land Name:
Congressional Dist No: 07
Census Block Code: 170318378001003
EPA Region Code: 05
County Name: COOK
US/Mexico Border Ind:
Latitude: 41.886132
Longitude: -87.686564
Reference Point: ENTRANCE POINT OF A FACILITY OR STATION
Coord Collection Method: ADDRESS MATCHING-HOUSE NUMBER
Accuracy Value: 50
Datum: NAD83
Source:
Facility Detail Rprt URL: https://ofmpub.epa.gov/frs_public2/fii_query_detail.disp_program_facility?p_registry_id=110036145132

Program Acronyms:

ACES:170001768674, RCRAINFO:ILR000153627

Site: ***CSX TRANSPORTATION INC***
47TH & BELL AVE CHICAGO IL 60601

FINDS/FRS

Registry ID:	110018209703
FIPS Code:	17031
HUC Code:	
Site Type Name:	STATIONARY
Location Description:	
Supplemental Location:	
Create Date:	19-OCT-04
Update Date:	21-OCT-11
Interest Types:	STATE MASTER
SIC Codes:	
SIC Code Descriptions:	
NAICS Codes:	
NAICS Code Descriptions:	
Conveyor:	
Federal Facility Code:	
Federal Agency Name:	
Tribal Land Code:	
Tribal Land Name:	
Congressional Dist No:	
Census Block Code:	
EPA Region Code:	05
County Name:	COOK
US/Mexico Border Ind:	
Latitude:	
Longitude:	
Reference Point:	
Coord Collection Method:	
Accuracy Value:	
Datum:	NAD83
Source:	
Facility Detail Rprt URL:	https://ofmpub.epa.gov/frs_public2/fii_query_detail.disp_program_facility?p_registry_id=110018209703
Program Acronyms:	

ACES:170000522708

Site: ***DOMBROWSKI & HOLMES INC***
5051 S WESTERN BLVD-B CHICAGO IL 60609-4795

FINDS/FRS

Registry ID:	110018123804
FIPS Code:	17031
HUC Code:	07120003
Site Type Name:	STATIONARY
Location Description:	
Supplemental Location:	
Create Date:	19-OCT-04
Update Date:	26-JAN-12
Interest Types:	STATE MASTER, UNSPECIFIED UNIVERSE
SIC Codes:	
SIC Code Descriptions:	
NAICS Codes:	
NAICS Code Descriptions:	
Conveyor:	FRS-GEOCODE
Federal Facility Code:	
Federal Agency Name:	
Tribal Land Code:	
Tribal Land Name:	
Congressional Dist No:	03
Census Block Code:	170316301001012

EPA Region Code: 05
County Name: COOK
US/Mexico Border Ind:
Latitude: 41.8015
Longitude: -87.68367
Reference Point: CENTER OF A FACILITY OR STATION
Coord Collection Method: ADDRESS MATCHING-HOUSE NUMBER
Accuracy Value: 30
Datum: NAD83
Source:
Facility Detail Rprt URL: https://ofmpub.epa.gov/frs_public2/fii_query_detail.disp_program_facility?p_registry_id=110018123804
Program Acronyms:

ACES:170000225673, RCRAINFO:ILD056622657

Site: ***PEOPLES GAS LIGHT & COKE CO***
124TH ST @ CALUMET RIVER CROSSING CHICAGO IL 60601

FINDS/FRS

Registry ID: 110059727791
FIPS Code: 17031
HUC Code:
Site Type Name: STATIONARY
Location Description:
Supplemental Location:
Create Date: 26-JUN-14
Update Date:
Interest Types: STATE MASTER
SIC Codes:
SIC Code Descriptions:
NAICS Codes:
NAICS Code Descriptions:
Conveyor:
Federal Facility Code:
Federal Agency Name:
Tribal Land Code:
Tribal Land Name:
Congressional Dist No:
Census Block Code:
EPA Region Code: 05
County Name: COOK
US/Mexico Border Ind:
Latitude:
Longitude:
Reference Point:
Coord Collection Method:
Accuracy Value:
Datum: NAD83
Source:
Facility Detail Rprt URL: https://ofmpub.epa.gov/frs_public2/fii_query_detail.disp_program_facility?p_registry_id=110059727791
Program Acronyms:

ACES:170002038907

Site: ***IDOT-GRECO CONTACTORS I-55***
I-55 WESTERN AVE TO DAMEN AVE CHICAGO IL 60606

FINDS/FRS

Registry ID: 110055413253
FIPS Code: 17031
HUC Code:
Site Type Name: STATIONARY
Location Description:
Supplemental Location:
Create Date: 30-JUL-13
Update Date:
Interest Types: STATE MASTER

SIC Codes:
SIC Code Descriptions:
NAICS Codes:
NAICS Code Descriptions:
Conveyor:
Federal Facility Code:
Federal Agency Name:
Tribal Land Code:
Tribal Land Name:
Congressional Dist No:
Census Block Code:
EPA Region Code: 05
County Name: COOK
US/Mexico Border Ind:
Latitude:
Longitude:
Reference Point:
Coord Collection Method:
Accuracy Value:
Datum: NAD83
Source:
Facility Detail Rprt URL: https://ofmpub.epa.gov/frs_public2/fii_query_detail.disp_program_facility?p_registry_id=110055413253
Program Acronyms:

ACES:170001983502

Site: ***IEPA***
LEAVITT ST CHICAGO IL 60618 FINDS/FRS

Registry ID: 110018299900
FIPS Code: 17031
HUC Code:
Site Type Name: STATIONARY
Location Description:
Supplemental Location:
Create Date: 19-OCT-04
Update Date: 11-MAR-09
Interest Types: STATE MASTER
SIC Codes:
SIC Code Descriptions:
NAICS Codes:
NAICS Code Descriptions:
Conveyor:
Federal Facility Code:
Federal Agency Name:
Tribal Land Code:
Tribal Land Name:
Congressional Dist No:
Census Block Code:
EPA Region Code: 05
County Name: COOK
US/Mexico Border Ind:
Latitude:
Longitude:
Reference Point:
Coord Collection Method:
Accuracy Value:
Datum: NAD83
Source:
Facility Detail Rprt URL: https://ofmpub.epa.gov/frs_public2/fii_query_detail.disp_program_facility?p_registry_id=110018299900
Program Acronyms:

ACES:170000510579

Site: ***CHICAGO DOT ALLEY 21-CP#27***

PUBLIC ALLEY NE OF RUSH & BELLEVUE CHICAGO IL 60611 FINDS/FRS

Registry ID:	110071414007
FIPS Code:	17031
HUC Code:	04040002
Site Type Name:	STATIONARY
Location Description:	
Supplemental Location:	
Create Date:	12-MAY-23
Update Date:	
Interest Types:	LQG
SIC Codes:	
SIC Code Descriptions:	
NAICS Codes:	
NAICS Code Descriptions:	
Conveyor:	RCRAINFO
Federal Facility Code:	
Federal Agency Name:	
Tribal Land Code:	
Tribal Land Name:	
Congressional Dist No:	07
Census Block Code:	170310812022004
EPA Region Code:	05
County Name:	COOK
US/Mexico Border Ind:	
Latitude:	41.90157
Longitude:	-87.62791
Reference Point:	ENTRANCE POINT OF A FACILITY OR STATION
Coord Collection Method:	GDT-ADDRESS MATCHING (GEOCODING)
Accuracy Value:	
Datum:	NAD83
Source:	
Facility Detail Rprt URL:	https://ofmpub.epa.gov/frs_public2/fii_query_detail.disp_program_facility?p_registry_id=110071414007
Program Acronyms:	

RCRAINFO:ILR000213942

Site: ***FRANKLIN CERMAK TRANSFER***
100 FT SW OF CERMAK-FEDRL CHICAGO IL 60616 FINDS/FRS

Registry ID:	110018327997
FIPS Code:	17031
HUC Code:	
Site Type Name:	STATIONARY
Location Description:	
Supplemental Location:	
Create Date:	19-OCT-04
Update Date:	18-MAR-06
Interest Types:	STATE MASTER
SIC Codes:	
SIC Code Descriptions:	
NAICS Codes:	
NAICS Code Descriptions:	
Conveyor:	
Federal Facility Code:	
Federal Agency Name:	
Tribal Land Code:	
Tribal Land Name:	
Congressional Dist No:	
Census Block Code:	
EPA Region Code:	05
County Name:	COOK
US/Mexico Border Ind:	
Latitude:	
Longitude:	
Reference Point:	
Coord Collection Method:	
Accuracy Value:	

Datum: NAD83
Source:
Facility Detail Rprt URL: https://ofmpub.epa.gov/frs_public2/fii_query_detail.disp_program_facility?p_registry_id=110018327997
Program Acronyms:

ACES:170000523958

Site: ***FRANKLIN/CERMAK TRANSFER***
CERMAK RD CHICAGO IL 60607

FINDS/FRS

Registry ID: 110007051965
FIPS Code: 17031
HUC Code:
Site Type Name: STATIONARY
Location Description:
Supplemental Location:
Create Date: 01-MAR-00
Update Date: 09-JAN-15
Interest Types: AIR MINOR, STATE MASTER
SIC Codes: 9999
SIC Code Descriptions: NONCLASSIFIABLE ESTABLISHMENTS
NAICS Codes: 339999
NAICS Code Descriptions: ALL OTHER MISCELLANEOUS MANUFACTURING.
Conveyor:
Federal Facility Code:
Federal Agency Name:
Tribal Land Code:
Tribal Land Name:
Congressional Dist No:
Census Block Code:
EPA Region Code: 05
County Name: COOK
US/Mexico Border Ind:
Latitude:
Longitude:
Reference Point:
Coord Collection Method:
Accuracy Value:
Datum: NAD83
Source:
Facility Detail Rprt URL: https://ofmpub.epa.gov/frs_public2/fii_query_detail.disp_program_facility?p_registry_id=110007051965
Program Acronyms:

ACES:170000058336, AIR:IL000031600FSX, AIRS/AFS:1703104718

Site: ***CSX TRANSPORTATION INC***
75TH & BELL AVE CHICAGO IL 60601

FINDS/FRS

Registry ID: 110018209712
FIPS Code: 17031
HUC Code:
Site Type Name: STATIONARY
Location Description:
Supplemental Location:
Create Date: 19-OCT-04
Update Date: 21-OCT-11
Interest Types: STATE MASTER
SIC Codes:
SIC Code Descriptions:
NAICS Codes:
NAICS Code Descriptions:
Conveyor:
Federal Facility Code:
Federal Agency Name:
Tribal Land Code:

Tribal Land Name:
Congressional Dist No:
Census Block Code:
EPA Region Code: 05
County Name: COOK
US/Mexico Border Ind:
Latitude:
Longitude:
Reference Point:
Coord Collection Method:
Accuracy Value:
Datum: NAD83
Source:
Facility Detail Rprt URL: https://ofmpub.epa.gov/frs_public2/fii_query_detail.disp_program_facility?p_registry_id=110018209712
Program Acronyms:

ACES:170000522717

Site: ***CSX TRANSPORTATION INC***
MP DC-21.36 BLUE ISLAND CHICAGO IL 60652

FINDS/FRS

Registry ID: 110070737722
FIPS Code: 17031
HUC Code:
Site Type Name: STATIONARY
Location Description:
Supplemental Location:
Create Date: 04-MAY-20
Update Date:
Interest Types: HAZARDOUS WASTE BIENNIAL REPORTER
SIC Codes:
SIC Code Descriptions:
NAICS Codes:
NAICS Code Descriptions:
Conveyor:
Federal Facility Code:
Federal Agency Name:
Tribal Land Code:
Tribal Land Name:
Congressional Dist No:
Census Block Code:
EPA Region Code: 05
County Name: COOK
US/Mexico Border Ind:
Latitude:
Longitude:
Reference Point:
Coord Collection Method:
Accuracy Value:
Datum: NAD83
Source:
Facility Detail Rprt URL: https://ofmpub.epa.gov/frs_public2/fii_query_detail.disp_program_facility?p_registry_id=110070737722
Program Acronyms:

BR:ILR000174938

Site: ***CHGO DEPT OF TRANS/BRIDGES***
CERMAK BRIDGE-(S4.05) CHICAGO IL 60616

FINDS/FRS

Registry ID: 110007556607
FIPS Code: 17031
HUC Code:
Site Type Name: STATIONARY
Location Description:
Supplemental Location: 499 W CERMAK

Create Date: 01-MAR-00
Update Date: 26-JAN-12
Interest Types: HAZARDOUS WASTE BIENNIAL REPORTER, UNSPECIFIED UNIVERSE
SIC Codes:
SIC Code Descriptions:
NAICS Codes:
NAICS Code Descriptions:
Conveyor:
Federal Facility Code:
Federal Agency Name:
Tribal Land Code:
Tribal Land Name:
Congressional Dist No:
Census Block Code:
EPA Region Code: 05
County Name: COOK
US/Mexico Border Ind:
Latitude:
Longitude:
Reference Point:
Coord Collection Method:
Accuracy Value:
Datum: NAD83
Source:
Facility Detail Rprt URL: https://ofmpub.epa.gov/frs_public2/fii_query_detail.disp_program_facility?p_registry_id=110007556607
Program Acronyms:

BR:ILR000036830, RCRAINFO:ILR000036830

Site: ***CSX INTERMODAL***
59TH ST BRIDGE & BELL ST CHICAGO IL 60629

FINDS/FRS

Registry ID: 110021071196
FIPS Code: 17031
HUC Code:
Site Type Name: STATIONARY
Location Description:
Supplemental Location:
Create Date: 12-MAY-05
Update Date: 28-MAR-14
Interest Types: HAZARDOUS WASTE BIENNIAL REPORTER, STATE MASTER, UNSPECIFIED UNIVERSE
SIC Codes:
SIC Code Descriptions:
NAICS Codes: 482111
NAICS Code Descriptions: LINE-HAUL RAILROADS.
Conveyor:
Federal Facility Code:
Federal Agency Name:
Tribal Land Code:
Tribal Land Name:
Congressional Dist No:
Census Block Code:
EPA Region Code: 05
County Name: COOK
US/Mexico Border Ind:
Latitude:
Longitude:
Reference Point:
Coord Collection Method:
Accuracy Value:
Datum: NAD83
Source:
Facility Detail Rprt URL: https://ofmpub.epa.gov/frs_public2/fii_query_detail.disp_program_facility?p_registry_id=110021071196
Program Acronyms:

ACES:170001596994, BR:ILR000134593, RCRAINFO:ILR000134593

Site: ***4825 S ROCKWELL 4818 S CAMPBELL 2519 2601 2547 2633-35 W 48T***
4825 S ROCKWELL 4818 S CAMPBELL CHICAGO IL 60615

FINDS/FRS

Registry ID:	110037159552
FIPS Code:	17031
HUC Code:	
Site Type Name:	STATIONARY
Location Description:	
Supplemental Location:	
Create Date:	23-OCT-08
Update Date:	
Interest Types:	STATE MASTER
SIC Codes:	
SIC Code Descriptions:	
NAICS Codes:	
NAICS Code Descriptions:	
Conveyor:	
Federal Facility Code:	
Federal Agency Name:	
Tribal Land Code:	
Tribal Land Name:	
Congressional Dist No:	
Census Block Code:	
EPA Region Code:	05
County Name:	COOK
US/Mexico Border Ind:	
Latitude:	
Longitude:	
Reference Point:	
Coord Collection Method:	
Accuracy Value:	
Datum:	NAD83
Source:	
Facility Detail Rprt URL:	https://ofmpub.epa.gov/frs_public2/fii_query_detail.disp_program_facility?p_registry_id=110037159552
Program Acronyms:	

ACES:170001781659

Site: ***Cities Service Oil Co.***
100th & Western Chicago IL

HIST GAS STATIONS

Station:	Cities Service Oil Co.
Fac Name:	
County:	

Site:
124TH ST & COTTAGE GROVE AVE CHICAGO IL

HMIRS

Incident County: COOK

HMIR Historical Reports

Report No:	I-1992080639	***Fed DOT Agency Nm:***	
Report Type:	A hazardous material incident	***Fed DOT Report No:***	
Date of Incident:	1992-08-06	***Report Submit Src:***	Paper
Time of Incident:	2350	***Inc Multiple Rows:***	No
Haz Class Code:		***Inc Non US State:***	
Hazardous Class:	8	***Mode Transport:***	Rail
Commodity Short Nm:	HYDROCHLORIC ACID, SOLUT	***Transport Phase:***	In Transit
Commodity Long Nm:	HYDROCHLORIC ACID, SOLUTION	***Incident Occrrnce:***	
Trade Name:	HYDACID	***Mat Ship Approval?:***	No
ID No:	UN1789	***Mat Ship Approv No:***	
Haz Waste Ind:	No	***Undecl Hazmat Ship?:***	No

Haz Waste EPA No:		***Packaging Type:***	Tank Car
HMIS Tox Inhalation?:	No	***Packing Group:***	
TIH Hazard Zone:		***Carrier Reporter:***	CHICAGO SOUTHSHORE & SOUTHBEND
Qty Released:	0	***CR Street Name:***	505 NORTH CARROLL AVENUE
Unit of Measure:		***CR City:***	MICHIGAN CITY
What Failed:	102; 141; 158	***CR State:***	IN
What Failed Desc:	Auxiliary Valve; Piping or Fittings; Vapor Valve	***CR Postal Code:***	46360
How Failed Code:	303; ;	***CR Non US State:***	
How Failed Desc:	Burst or Ruptured; ;	***CR Fed DOT ID:***	427577
Failure Cause Code:	530; ;	***CR Hazmat Reg ID:***	
Failure Cause Desc:	Over-pressurized; ;	***CR Country:***	US
Ident. Markings:		***Shipper Name:***	MIDWEST STEEL CONTAINER CO
Cont1 Pkging Type:		***Shipper Street Name:***	U S ROUTE 12
Cont1 Const Mat:		***Shipper City:***	PORTAGE
Cont1 Head Type:		***Shipper State:***	IN
Cont1 Pkg Capacity:	0	***Shipper Postal:***	46368
C1 Capacity UOM:		***Shipper Non US St:***	
Cont1 Pkg Amt:	0	***Shipper Country:***	US
C1 Pkg Amt UOM:		***Shipper Waybill:***	500 8-5-92
Cont1 Pkg No:	1	***Ship Hazmat Reg ID:***	
C1 Pkg NO Failed:	1	***Origin City:***	
Cont1 Pkg Mnfctr:	NOT REPORTED BY CARRIER	***Origin State:***	
Cont1 Pkg Mnfct Dt:	0-00-00 00:00:00	***Origin Postal:***	
Cont1 Pkg Serial NO:	RCRX1233	***Origin Non US St:***	
C1 Pkg Last Test Dt:	0-00-00 00:00:00	***Origin Country:***	US
C1 Test Const Mat:		***Destination City:***	GEISMAR
C1 Pkg Dsign Pres.:	0	***Destination State:***	LOUISIANA
C1 Dsign Press UOM:		***Destination Postal:***	
C1 Pkg Shell Thick:	0	***Destination Non US:***	
C1 Shell Thick UOM:		***Destination Country:***	US
C1 Head Thickness:	0	***Cont2 Package Type:***	
C1 Head Thick UOM:		***Cont2 Const Mat:***	
C1 Pkg Srvc Pres.:	0	***Cont2 Pkg Capacity:***	0
C1 Srvc Press UOM:		***Cont2 Capacity UOM:***	
C1 Valve/Device Fail?:	No	***Cont2 Pkg Amount:***	0
C1 Device Type:		***Cont2 Pkg Amt UOM:***	
C1 Device Mnfctr:		***Cont2 Pkg No:***	0
C1 Device Model:		***Cont2 Pkg No Failed:***	0
NRC No:			

RAM Pkg Category:		***Haz NonHosp Public:***	0
RAM Pkg Cert.:	FALSE	***Haz NonHosp Old:***	
RAM Pkg Cert. NBR:		***Tot Haz Non Hosp Inj:***	
RAM Nuclide S:		***Total Hazmat Injuries:***	1
RAM Transport Index:		***Evacuation Indicator:***	No
RAM UOM:		***Public Evacuated:***	0
RAM Activity Rpted:	0	***Employees Evac:***	0
RAM UOM Rpted:		***Total Evacuated:***	0
RAM Activity:	0	***Total Evacuation Hrs:***	0
RAM Activity UOM:		***Major Artery Closed:***	No
RAM Mat Safety:		***Mjr Artery Hrs Closed:***	0
Spillage Result:	Yes	***Material Involved:***	No
Fire Result:	No	***Estimated Speed:***	0
Explosion Result:	No	***Weather Conditions:***	
Water Sewer Result:	No	***Vehicle Overturn:***	No
Gas Dispersion:	Yes	***Vehicle Left Roadway:***	No
Environment Damage:	No	***Passenger Aircraft:***	No
No Release Result:	No	***Cargo Baggage:***	
Fire EMS Report:	No	***Ship Non Transport:***	No
Fire EMS EMS Report:		***Ship Air First Flight:***	No
Police Report:	No	***Ship Air Subflight:***	No
Police Report No:		***Ship Init Transport:***	No
In House Cleanup:	No	***Ship Phase Transfer:***	No
Other Cleanup:	No	***Contact Name:***	JOE T. UNDERWOOD
Damage > 500:	No	***Contact Title:***	GENERAL SUPERINTENDENT
Material Loss:	0	***Contact Business:***	
Carrier Damage:	0	***Contact Street:***	
Property Damage:	0	***Contact City:***	
Response Cost:	0	***Contact State:***	
Remediation Cost:	0	***Contact Postal:***	

Damage Old Form:	0	***Contact Non US St:***	
Total Damages Amt:	0	***Contact Country:***	US
Hazmat Fatality:	No	***Inc. Report Prepared:***	
Haz Fatal Employees:	0	***HMIS Serious Incidnt:***	No
Haz Fatal Respndrs:	0	***HMIS Serious Fatality:***	No
Haz Fatal Gen Public:	0	***HMIS Serious Injury:***	No
Tot Hazmat Fatalities:	0	***HMIS Flight Plan:***	No
Non Hazmat Fatality:	No	***HMIS Serious Evacs:***	No
Non Hazmat Fatals:	0	***HMIS Major Artery:***	No
Hazmat Injury:	Yes	***HMIS Bulk Release:***	No
Haz Hospital Empl:	0	***HMIS Marine Pollutnt:***	No
Haz Hospital Resp:	0	***HMIS Radioactive:***	No
Haz Hosp Gen Public:	0	***HMIS Gen Pkg Type:***	TANK CAR
Haz Hosp Old Form:	0	***HMIS Container Code:***	TANK CAR
Total Haz Hosp Inj:	0	***HMIS Container Desc:***	Railroad tank car
Haz Non Hosp Empl:	1	***HMIS Bulk Incident:***	Yes
Haz Non Hosp Resp:	0	***Undeclared Shipment:***	No

Description of Events: AT 2350 HOURS, 8/6/92, SOUTHSHORE FREIGHT CREW PF-22 REPORTED TO NICTD DISPATCHER VIA RADIO THAT THE TANK CAR THEY HAD JUST SET OUT ON SIDING AND CUT AWAY FROM HAD A VAPOR CLOUD AROUND THE DOME AREA. THE BRAKEMAN RIDING POINT ON CUT OF CARS SHOVING BY THE CAR HAD COME IN CONTACT WITH THE VAPOR CLOUD CAUSING EYE IRRITATION. TWENTY TO THIRTY MINUTES LATER, THE CREW PASSED DOWNWIND AND THE VAPOR CLOUD WAS GONE.

Recommend Actions Taken:

Site:

7600 Western Ave CHICAGO IL

HMIRS

Incident County: COOK

HMIR Historical Reports

Report No:	X-2022010480	***Fed DOT Agency Nm:***	
Report Type:	A hazardous material incident	***Fed DOT Report No:***	
Date of Incident:	2022-01-05	***Report Submit Src:***	XML
Time of Incident:	0425	***Inc Multiple Rows:***	No
Haz Class Code:		***Inc Non US State:***	
Hazardous Class:	3	***Mode Transport:***	Rail
Commodity Short Nm:	PICOLINES	***Transport Phase:***	In Transit
Commodity Long Nm:	PICOLINES	***Incident Occrrnce:***	
Trade Name:	PICOLINES	***Mat Ship Approval?:***	No
ID No:	UN2313	***Mat Ship Approv No:***	
Haz Waste Ind:	No	***Undecl Hazmat Ship?:***	No
Haz Waste EPA No:		***Packaging Type:***	Portable Tank
HMIS Tox Inhalation?:	No	***Packing Group:***	III
TIH Hazard Zone:		***Carrier Reporter:***	Norfolk Southern
Qty Released:	25	***CR Street Name:***	650 West Peachtree St, NW
Unit of Measure:	Liquid - Gallon	***CR City:***	ATLANTA
What Failed:	137	***CR State:***	GA
What Failed Desc:	Manway or Dome Cover	***CR Postal Code:***	30308
How Failed Code:	308	***CR Non US State:***	
How Failed Desc:	Leaked	***CR Fed DOT ID:***	
Failure Cause Code:	531	***CR Hazmat Reg ID:***	
Failure Cause Desc:	Rollover Accident	***CR Country:***	US
Ident. Markings:	IM101	***Shipper Name:***	Interdom
Cont1 Pkging Type:		***Shipper Street Name:***	11800 S 75th St
Cont1 Const Mat:		***Shipper City:***	PALOS HEIGHTS
Cont1 Head Type:		***Shipper State:***	IL
Cont1 Pkg Capacity:	6340.32	***Shipper Postal:***	60463
C1 Capacity UOM:	LGA	***Shipper Non US St:***	
Cont1 Pkg Amt:	5500	***Shipper Country:***	US
C1 Pkg Amt UOM:	LGA	***Shipper Waybill:***	6839521683
Cont1 Pkg No:	1	***Ship Hazmat Reg ID:***	
C1 Pkg NO Failed:	1	***Origin City:***	
Cont1 Pkg Mnfctr:		***Origin State:***	
Cont1 Pkg Mnfct Dt:	0-00-00 00:00:00	***Origin Postal:***	
Cont1 Pkg Serial NO:		***Origin Non US St:***	
C1 Pkg Last Test Dt:	0-00-00 00:00:00	***Origin Country:***	US
C1 Test Const Mat:		***Destination City:***	ELIZABETH
C1 Pkg Dsign Pres.:	0	***Destination State:***	NEW JERSEY

C1 Dsign Press UOM:		***Destination Postal:***	07201
C1 Pkg Shell Thick:	0	***Destination Non US:***	
C1 Shell Thick UOM:		***Destination Country:***	US
C1 Head Thickness:	0	***Cont2 Package Type:***	
C1 Head Thick UOM:		***Cont2 Const Mat:***	
C1 Pkg Srvc Pres.:	0	***Cont2 Pkg Capacity:***	0
C1 Srvc Press UOM:		***Cont2 Capacity UOM:***	
C1 Valve/Device Fail?:	No	***Cont2 Pkg Amount:***	0
C1 Device Type:		***Cont2 Pkg Amt UOM:***	
C1 Device Mnfctr:		***Cont2 Pkg No:***	0
C1 Device Model:		***Cont2 Pkg No Failed:***	0
NRC No:	1325906		
RAM Pkg Category:		***Haz NonHosp Public:***	0
RAM Pkg Cert.:	FALSE	***Haz NonHosp Old:***	
RAM Pkg Cert. NBR:		***Tot Haz Non Hosp Inj:***	
RAM Nuclide S:		***Total Hazmat Injuries:***	0
RAM Transport Index:		***Evacuation Indicator:***	No
RAM UOM:		***Public Evacuated:***	0
RAM Activity Rpted:	0	***Employees Evac:***	0
RAM UOM Rpted:		***Total Evacuated:***	0
RAM Activity:	0	***Total Evacuation Hrs:***	0
RAM Activity UOM:		***Major Artery Closed:***	No
RAM Mat Safety:		***Mjr Artery Hrs Closed:***	0
Spillage Result:	Yes	***Material Involved:***	Yes
Fire Result:	No	***Estimated Speed:***	0
Explosion Result:	No	***Weather Conditions:***	
Water Sewer Result:	No	***Vehicle Overturn:***	No
Gas Dispersion:	No	***Vehicle Left Roadway:***	No
Environment Damage:	No	***Passenger Aircraft:***	No
No Release Result:	No	***Cargo Baggage:***	
Fire EMS Report:	No	***Ship Non Transport:***	No
Fire EMS EMS Report:		***Ship Air First Flight:***	No
Police Report:	No	***Ship Air Subflight:***	No
Police Report No:		***Ship Init Transport:***	No
In House Cleanup:	No	***Ship Phase Transfer:***	No
Other Cleanup:	No	***Contact Name:***	BRIAN SHANKS
Damage > 500:	Yes	***Contact Title:***	MANAGER HAZARDOUS MATERIALS
Material Loss:	0	***Contact Business:***	Norfolk Southern
Carrier Damage:	0	***Contact Street:***	650 West Peachtree St, NW
Property Damage:	0	***Contact City:***	ATLANTA
Response Cost:	4000	***Contact State:***	GA
Remediation Cost:	0	***Contact Postal:***	30308
Damage Old Form:	0	***Contact Non US St:***	
Total Damages Amt:	4000	***Contact Country:***	US
Hazmat Fatality:	No	***Inc. Report Prepared:***	Carrier
Haz Fatal Employees:	0	***HMIS Serious Incidnt:***	No
Haz Fatal Respndrs:	0	***HMIS Serious Fatality:***	No
Haz Fatal Gen Public:	0	***HMIS Serious Injury:***	No
Tot Hazmat Fatalities:	0	***HMIS Flight Plan:***	No
Non Hazmat Fatality:	No	***HMIS Serious Evacs:***	No
Non Hazmat Fatals:	0	***HMIS Major Artery:***	No
Hazmat Injury:	No	***HMIS Bulk Release:***	No
Haz Hospital Empl:	0	***HMIS Marine Pollutnt:***	No
Haz Hospital Resp:	0	***HMIS Radioactive:***	No
Haz Hosp Gen Public:	0	***HMIS Gen Pkg Type:***	TANK INTERMODAL
Haz Hosp Old Form:	0	***HMIS Container Code:***	IM101
Total Haz Hosp Inj:	0	***HMIS Container Desc:***	Steel portable tank
Haz Non Hosp Empl:	0	***HMIS Bulk Incident:***	Yes
Haz Non Hosp Resp:	0	***Undeclared Shipment:***	No

Description of Events: Trailer the IM Tank was on had a failure of the King Pin resulting in the IM Tank falling on its side damaging the superstructure and jostling the manway loose, this allowed roughly 25 gal of product to be released.

Recommend Actions Taken: NO COMMENTS PROVIDED.

Site:

124TH ST & COTTAGE GROVE AVE CHICAGO IL

HMIRS

Incident County: COOK

Site:

124TH ST & COTTAGE GROVE AVE CHICAGO IL

HMIRS

Incident County: COOK

HMIR Historical Reports

Report No:	I-1991070002	***Fed DOT Agency Nm:***	
Report Type:	A hazardous material incident	***Fed DOT Report No:***	
Date of Incident:	1991-06-28	***Report Submit Src:***	Paper
Time of Incident:	0445	***Inc Multiple Rows:***	No
Haz Class Code:		***Inc Non US State:***	
Hazardous Class:	8	***Mode Transport:***	Rail
Commodity Short Nm:	HYDROCHLORIC ACID, SOLUT	***Transport Phase:***	In Transit Storage
Commodity Long Nm:	HYDROCHLORIC ACID, SOLUTION	***Incident Occrrnce:***	
Trade Name:		***Mat Ship Approval?:***	No
ID No:	UN1789	***Mat Ship Approv No:***	
Haz Waste Ind:	No	***Undecl Hazmat Ship?:***	No
Haz Waste EPA No:		***Packaging Type:***	Tank Car
HMIS Tox Inhalation?:	No	***Packing Group:***	
TIH Hazard Zone:		***Carrier Reporter:***	CHICAGO SOUTHSHORE & SOUTHBEND
Qty Released:	0	***CR Street Name:***	505 NORTH CARROLL AVENUE
Unit of Measure:		***CR City:***	MICHIGAN CITY
What Failed:	102; 141; 158	***CR State:***	IN
What Failed Desc:	Auxiliary Valve; Piping or Fittings; Vapor Valve	***CR Postal Code:***	46360
How Failed Code:	303; ;	***CR Non US State:***	
How Failed Desc:	Burst or Ruptured; ;	***CR Fed DOT ID:***	427577
Failure Cause Code:	526; 530;	***CR Hazmat Reg ID:***	
Failure Cause Desc:	Loose Closure, Component, or Device; Over-pressurized;	***CR Country:***	US
Ident. Markings:		***Shipper Name:***	MIDWEST STEEL CONTAINER CO
Cont1 Pkging Type:		***Shipper Street Name:***	US ROUTE 12
Cont1 Const Mat:		***Shipper City:***	PORTAGE
Cont1 Head Type:		***Shipper State:***	IN
Cont1 Pkg Capacity:	0	***Shipper Postal:***	46368287
C1 Capacity UOM:		***Shipper Non US St:***	
Cont1 Pkg Amt:	0	***Shipper Country:***	US
C1 Pkg Amt UOM:		***Shipper Waybill:***	
Cont1 Pkg No:	1	***Ship Hazmat Reg ID:***	
C1 Pkg NO Failed:	1	***Origin City:***	
Cont1 Pkg Mnfctr:	NOT REPORTED BY CARRIER	***Origin State:***	
Cont1 Pkg Mnfct Dt:	0-00-00 00:00:00	***Origin Postal:***	
Cont1 Pkg Serial NO:	RCRX 1068	***Origin Non US St:***	
C1 Pkg Last Test Dt:	0-00-00 00:00:00	***Origin Country:***	US
C1 Test Const Mat:		***Destination City:***	GEISMAR
C1 Pkg Dsign Pres.:	0	***Destination State:***	LOUISIANA
C1 Dsign Press UOM:		***Destination Postal:***	
C1 Pkg Shell Thick:	0	***Destination Non US:***	
C1 Shell Thick UOM:		***Destination Country:***	US
C1 Head Thickness:	0	***Cont2 Package Type:***	
C1 Head Thick UOM:		***Cont2 Const Mat:***	
C1 Pkg Srvc Pres.:	0	***Cont2 Pkg Capacity:***	0
C1 Srvc Press UOM:		***Cont2 Capacity UOM:***	
C1 Valve/Device Fail?:	No	***Cont2 Pkg Amount:***	0
C1 Device Type:		***Cont2 Pkg Amt UOM:***	
C1 Device Mnfctr:		***Cont2 Pkg No:***	0
C1 Device Model:		***Cont2 Pkg No Failed:***	0
NRC No:			

RAM Pkg Category:		***Haz NonHosp Public:***	0
RAM Pkg Cert.:	FALSE	***Haz NonHosp Old:***	
RAM Pkg Cert. NBR:		***Tot Haz Non Hosp Inj:***	
RAM Nuclide S:		***Total Hazmat Injuries:***	2
RAM Transport Index:		***Evacuation Indicator:***	No
RAM UOM:		***Public Evacuated:***	0
RAM Activity Rpted:	0	***Employees Evac:***	0
RAM UOM Rpted:		***Total Evacuated:***	0
RAM Activity:	0	***Total Evacuation Hrs:***	0

RAM Activity UOM:		***Major Artery Closed:***	No
RAM Mat Safety:		***Mjr Artery Hrs Closed:***	0
Spillage Result:	Yes	***Material Involved:***	No
Fire Result:	No	***Estimated Speed:***	0
Explosion Result:	No	***Weather Conditions:***	
Water Sewer Result:	No	***Vehicle Overturn:***	No
Gas Dispersion:	Yes	***Vehicle Left Roadway:***	No
Environment Damage:	No	***Passenger Aircraft:***	No
No Release Result:	No	***Cargo Baggage:***	
Fire EMS Report:	No	***Ship Non Transport:***	No
Fire EMS EMS Report:		***Ship Air First Flight:***	No
Police Report:	No	***Ship Air Subflight:***	No
Police Report No:		***Ship Init Transport:***	No
In House Cleanup:	No	***Ship Phase Transfer:***	No
Other Cleanup:	No	***Contact Name:***	S L POLLOCK
Damage > 500:	No	***Contact Title:***	TRANSPORTATION COORDINATR
Material Loss:	0	***Contact Business:***	
Carrier Damage:	0	***Contact Street:***	
Property Damage:	0	***Contact City:***	
Response Cost:	0	***Contact State:***	
Remediation Cost:	0	***Contact Postal:***	
Damage Old Form:	0	***Contact Non US St:***	
Total Damages Amt:	0	***Contact Country:***	US
Hazmat Fatality:	No	***Inc. Report Prepared:***	
Haz Fatal Employees:	0	***HMIS Serious Incidnt:***	No
Haz Fatal Respndrs:	0	***HMIS Serious Fatality:***	No
Haz Fatal Gen Public:	0	***HMIS Serious Injury:***	No
Tot Hazmat Fatalities:	0	***HMIS Flight Plan:***	No
Non Hazmat Fatality:	No	***HMIS Serious Evacs:***	No
Non Hazmat Fatals:	0	***HMIS Major Artery:***	No
Hazmat Injury:	Yes	***HMIS Bulk Release:***	No
Haz Hospital Empl:	0	***HMIS Marine Pollutnt:***	No
Haz Hospital Resp:	0	***HMIS Radioactive:***	No
Haz Hosp Gen Public:	0	***HMIS Gen Pkg Type:***	TANK CAR
Haz Hosp Old Form:	0	***HMIS Container Code:***	TANK CAR
Total Haz Hosp Inj:	0	***HMIS Container Desc:***	Railroad tank car
Haz Non Hosp Empl:	2	***HMIS Bulk Incident:***	Yes
Haz Non Hosp Resp:	0	***Undeclared Shipment:***	No

Description of Events: AT 0445 HOURS ON 6/28/91, SOUTHSHORE FREIGHT CREW PF-27 REPORTED TO NICTD DISPATCHER VIA RADIO THEY HAD GONE THROUGH WHAT AT FIRST APPEARED AS GROUND FOG, BUT TURNED OUT TO BE A VAPOR DISCHARGE FROM AN EMPTY TANK CAR. TWENTY MINUTES LATER, THE CONDUCTOR OF FREIGHT CREW PF-27 REQUESTED MEDICAL ASSISTANCE FOR DIFFICULTY BREATHING. THE FIRST PERSON ON SCENE AFTER THE REPORT ARRIVED AT 0635 HOURS. VAPORS COULD BE SEEN ABOVE CAR, BUT AS DAY PROGESSED, THEY DISAPPERED. THE OWNER OF THE CAR SENT A REPAIRMAN TO SCENE AND FOUND LOOSE BOLTS ON FLANGE OF RELEASE AIR VALVE. BOLTS TIGHTENED AND CAR WAS OKAYED TO DESTINATION.

Recommend Actions Taken:

Site: ***MSDGC DIST 3***
125TH ST & DOTY AVE CHICAGO IL 60628

ICIS

EPA Region:	05	***Federal Fac ID:***	
Registry ID:	110010737747	***Tribal Land Code:***	
Pgm Sys ID:	4807	***County:***	COOK
Pgm Sys Acrnm:	ICIS	***Latitude 83:***	41.66701
Permit Type:		***Longitude 83:***	-87.63311

Details

Interest Type:	FORMAL ENFORCEMENT ACTION	***FIPS Code:***	17031
Active Status:		***HUC 8 Code:***	07120003
Accuracy Value:		***HUC 12:***	
Pgm Report URL:	no data yet	***Point X:***	-87.63310999999999
Public Ind:	Yes	***Point Y:***	41.66701000000006
Federal Agency Name:			
Federal Land Ind:			
Fed Facility Code:			
Collect Mth Desc:			
Ref Point Desc:			

Fac URL: https://ofmpub.epa.gov/frs_public2/fii_query_detail.disp_program_facility?p_registry_id=110010737747
Program URL:
Create Date: 6/14/2002, 10:16 PM
Update Date: 6/9/2003, 7:00 PM
Last Reported Date: 12/11/1997, 5:01 AM

Details

Interest Type:	FORMAL ENFORCEMENT ACTION	***FIPS Code:***	17031
Active Status:		***HUC 8 Code:***	07120003
Accuracy Value:		***HUC 12:***	
Pgm Report URL:	no data yet	***Point X:***	-87.63310999999999
Public Ind:	Yes	***Point Y:***	41.66701000000006
Federal Agency Name:			
Federal Land Ind:			
Fed Facility Code:			
Collect Mth Desc:			
Ref Point Desc:			

Fac URL: https://ofmpub.epa.gov/frs_public2/fii_query_detail.disp_program_facility?p_registry_id=110010737747
Program URL:
Create Date: 6/14/2002, 10:16 PM
Update Date: 6/9/2003, 7:00 PM
Last Reported Date: 12/11/1997, 5:01 AM

Site: ***Pontarelli Builders Inc***
6550-60 W Bellmont Ave Chicago IL 60634

IEPA DOCS

Note: Documents related to facilities in Illinois can be searched on the Illinois Environmental Protection Agency (IEPA) Document Explorer: https://external.epa.illinois.gov/DocumentExplorer

IEPA Source Water Assessment Program (SWAP) & Mapping Tool

Name: Pontarelli Builders Inc
Location Addr 3: 6550-60 W Bellmont Ave
City Name: Chicago
State Code: IL
Postal Code: 60634

Details

Indicator:	No	***Latitude Measure:***	41.93817
Site ID:	170000508421	***Longitude Measure:***	-87.78991
System ID:	0316170017	***Point X:***	-87.78990999999996
Collection Dt:	08/01/2001	***Point Y:***	41.93817000000007
Revision Dt Time:	06/30/2003		
Interest Type:	BOL		
Media Code:	LAND		

Site: ***CTA Red Line (Spill)***
Cermak & Chinatown Sta Chicago IL 60607

IEPA DOCS

Note: Documents related to facilities in Illinois can be searched on the Illinois Environmental Protection Agency (IEPA) Document Explorer: https://external.epa.illinois.gov/DocumentExplorer

IEPA Source Water Assessment Program (SWAP) & Mapping Tool

Name: CTA Red Line (Spill)
Location Addr 3: Cermak & Chinatown Sta
City Name: Chicago
State Code: IL
Postal Code: 60607

Details

Indicator:	No	***Latitude Measure:***	41.852829
Site ID:	170001765123	***Longitude Measure:***	-87.630796
System ID:	0316375053	***Point X:***	-87.63079599999998
Collection Dt:	02/10/2010	***Point Y:***	41.85282900000004
Revision Dt Time:	02/10/2010		
Interest Type:	BOL		
Media Code:	LAND		

Site: ***Amoco Oil Co***
103900 S Western Chicago IL 60643

IEPA DOCS

Note: Documents related to facilities in Illinois can be searched on the Illinois Environmental Protection Agency (IEPA) Document Explorer: https://external.epa.illinois.gov/DocumentExplorer

IEPA Source Water Assessment Program (SWAP) & Mapping Tool

Name:	Amoco Oil Co
Location Addr 3:	103900 S Western
City Name:	Chicago
State Code:	IL
Postal Code:	60643

Details

Indicator:	No	***Latitude Measure:***	41.70489
Site ID:	170000539978	***Longitude Measure:***	-87.6817
System ID:	0316755034	***Point X:***	-87.68169999999998
Collection Dt:	10/01/1998	***Point Y:***	41.704890000000034
Revision Dt Time:	06/30/2003		
Interest Type:	BOL		
Media Code:	LAND		

Site: ***Chicago, City of-formerly***
3918 S Western-Spill Chicago IL 60609

IEPA DOCS

Note: Documents related to facilities in Illinois can be searched on the Illinois Environmental Protection Agency (IEPA) Document Explorer: https://external.epa.illinois.gov/DocumentExplorer

IEPA Source Water Assessment Program (SWAP) & Mapping Tool

Name:	Chicago, City of-formerly
Location Addr 3:	3918 S Western-Spill
City Name:	Chicago
State Code:	IL
Postal Code:	60609

Details

Indicator:	No	***Latitude Measure:***	41.952831
Site ID:	170001773301	***Longitude Measure:***	-87.688439
System ID:	0316616477	***Point X:***	-87.68843899999996
Collection Dt:	02/10/2010	***Point Y:***	41.95283100000006
Revision Dt Time:	03/02/2010		
Interest Type:	BOL		
Media Code:	LAND		

Site: ***City Colleges Of Chicago Marlb***
28th & Western Chicago IL 60608

IEPA DOCS

Note: Documents related to facilities in Illinois can be searched on the Illinois Environmental Protection Agency (IEPA) Document Explorer: https://external.epa.illinois.gov/DocumentExplorer

IEPA Source Water Assessment Program (SWAP) & Mapping Tool

Name: City Colleges Of Chicago Marlb
Location Addr 3: 28th & Western
City Name: Chicago
State Code: IL
Postal Code: 60608

Details

Indicator: No
Site ID: 170000520657
System ID: 0316310048
Collection Dt: 10/01/1998
Revision Dt Time: 06/30/2003
Interest Type: BOL
Media Code: LAND

Latitude Measure: 41.8401
Longitude Measure: -87.68529
Point X: -87.68528999999995
Point Y: 41.840100000000064

Site: ***Hi Tec Environmental Inc***
2201 W Campbell Dr Ste 315 Chicago IL 60612

IEPA DOCS

Note: Documents related to facilities in Illinois can be searched on the Illinois Environmental Protection Agency (IEPA) Document Explorer: https://external.epa.illinois.gov/DocumentExplorer

IEPA Source Water Assessment Program (SWAP) & Mapping Tool

Name: Hi Tec Environmental Inc
Location Addr 3: 2201 W Campbell Dr Ste 315
City Name: Chicago
State Code: IL
Postal Code: 60612

Details

Indicator: No
Site ID: 170000396337
System ID: 0316275084
Collection Dt: 10/01/1998
Revision Dt Time: 12/13/2005
Interest Type: BOL
Media Code: LAND

Latitude Measure: 41.87249
Longitude Measure: -87.6815
Point X: -87.68149999999997
Point Y: 41.87249000000003

Site: ***Wesley-jessen Corp-formerly***
2201 W Campbell Dr Rm 227 Chicago IL 60612

IEPA DOCS

Note: Documents related to facilities in Illinois can be searched on the Illinois Environmental Protection Agency (IEPA) Document Explorer: https://external.epa.illinois.gov/DocumentExplorer

IEPA Source Water Assessment Program (SWAP) & Mapping Tool

Name: Wesley-jessen Corp-formerly
Location Addr 3: 2201 W Campbell Dr Rm 227
City Name: Chicago
State Code: IL
Postal Code: 60612

Details

Indicator: No
Site ID: 170000253936
System ID: 0316275026
Collection Dt: 12/30/2003
Revision Dt Time: 08/21/2006
Interest Type: BOL
Media Code: LAND

Latitude Measure: 41.87236
Longitude Measure: -87.68125
Point X: -87.68124999999998
Point Y: 41.87236000000007

Site: ***American Lube Plus***
3455-57 N Western Ave Chicago IL 60618

IEPA DOCS

Note: Documents related to facilities in Illinois can be searched on the Illinois Environmental Protection Agency (IEPA) Document Explorer: https://external.epa.illinois.gov/DocumentExplorer

IEPA Source Water Assessment Program (SWAP) & Mapping Tool

Name:	American Lube Plus
Location Addr 3:	3455-57 N Western Ave
City Name:	Chicago
State Code:	IL
Postal Code:	60618

Details

Indicator:	No	***Latitude Measure:***	41.94409
Site ID:	170000500205	***Longitude Measure:***	-87.68819
System ID:	0316055111	***Point X:***	-87.68818999999996
Collection Dt:	12/14/2011	***Point Y:***	41.944090000000074
Revision Dt Time:	06/30/2003		
Interest Type:	BOL		
Media Code:	LAND		

Site: ***Wing, Sheldon***
10338-48 S Western Ave Chicago IL 60620

IEPA DOCS

Note: Documents related to facilities in Illinois can be searched on the Illinois Environmental Protection Agency (IEPA) Document Explorer: https://external.epa.illinois.gov/DocumentExplorer

IEPA Source Water Assessment Program (SWAP) & Mapping Tool

Name:	Wing, Sheldon
Location Addr 3:	10338-48 S Western Ave
City Name:	Chicago
State Code:	IL
Postal Code:	60620

Details

Indicator:	Yes	***Latitude Measure:***	41.70564
Site ID:	170000538764	***Longitude Measure:***	-87.6817
System ID:	0316715081	***Point X:***	-87.68169999999998
Collection Dt:	10/01/1998	***Point Y:***	41.70564000000007
Revision Dt Time:	06/30/2003		
Interest Type:	BOL		
Media Code:	LAND		

Site: ***Badger Murphy***
648-50 North Western Ave. Chicago IL 60612

LUST

Incident No:	981577	***LPC No:***	0316125046
Incidents ID:	22090	***IEMA Date:***	06/30/1998
NFR Date:		***Regulation:***	732
Gasoline:	False	***C 20 Day Report Date:***	
Unleaded:	False	***C 45 Day Report Date:***	
Diesel:	False	***NFR Recorded Date:***	
Fuel Oil:	False	***Pre 74 Date:***	
Jet Fuel:	False	***Proj Manager Phone:***	
Used Oil:	False	***Proj Mngr First Nm:***	
Non Petroleum Prod:	False	***Proj Mngr Last Nm:***	Eppley
Other Petroleum:	True	***Proj Manager Email:***	
Non LUST Date:		***Site County:***	Cook

Non LUST Letter Dt:
Heating Oil Letter Date: 12/11/1998
Free Product Discovery Date:
Primary Resp Party Name: Badger Murphy
Primary Resp Party Address: 648-50 North Western Ave.
Primary Resp Party City: Chicago
Primary Resp Party State: IL
Primary Resp Party ZIP: 60612
Primary Resp Party Phone: 7732789100
Primary Resp Party Contact: John Nichols

Site: ***Jennifer William***
8941-43 S Western Avenue Chicago IL 60643

LUST

Incident No: 20240635
Incidents ID: 30855
NFR Date: 01/03/2025
Gasoline: False
Unleaded: False
Diesel: False
Fuel Oil: True
Jet Fuel: False
Used Oil: False
Non Petroleum Prod: False
Other Petroleum: False
Non LUST Date:
Non LUST Letter Dt:
Heating Oil Letter Date:
Free Product Discovery Date:
Primary Resp Party Name: Jennifer William
Primary Resp Party Address: 8401 S Walcott Avenue
Primary Resp Party City: Chicago
Primary Resp Party State: IL
Primary Resp Party ZIP: 60620
Primary Resp Party Phone: (312) 833-3791
Primary Resp Party Contact: Jennifer William

LPC No: 0316725187
IEMA Date: 08/16/2024
Regulation: 734
C 20 Day Report Date: 09/18/2024
C 45 Day Report Date: 09/18/2024
NFR Recorded Date:
Pre 74 Date:
Proj Manager Phone: (217) 557-4031
Proj Mngr First Nm: Hyler
Proj Mngr Last Nm: Pence
Proj Manager Email: hyler.w.pence@illinois.gov
Site County: Cook

Site: ***Chicago Transit Authority***
Lawndale Garage on Cermak Rd. Chicago IL 60654

LUST

Incident No: 903531
Incidents ID: 9730
NFR Date:
Gasoline: False
Unleaded: False
Diesel: True
Fuel Oil: False
Jet Fuel: False
Used Oil: False
Non Petroleum Prod: False
Other Petroleum: False
Non LUST Date:
Non LUST Letter Dt:
Heating Oil Letter Date:
Free Product Discovery Date:
Primary Resp Party Name: Chicago Transit Authority
Primary Resp Party Address: 567 West Lake Street, 5th Floor
Primary Resp Party City: Chicago
Primary Resp Party State: IL
Primary Resp Party ZIP: 60661
Primary Resp Party Phone: (312) 681-2778
Primary Resp Party Contact: Lora Marie Lantgen

LPC No: 0316005915
IEMA Date: 11/28/1990
Regulation: 734
C 20 Day Report Date:
C 45 Day Report Date:
NFR Recorded Date:
Pre 74 Date:
Proj Manager Phone: (217) 524-4647
Proj Mngr First Nm: Melinda
Proj Mngr Last Nm: Weller
Proj Manager Email: Melinda.Weller@illinois.gov
Site County: Cook

Site: ***Wing, Sheldon***

LUST DOCUMENT

10338-48 S Western Ave Chicago IL 60620

Site ID (Map):	170000538764	***Orig Bureau (Web):***	Bureau of Land
System ID (Map):	0316715081	***City (Web):***	Chicago
Program ID (Web):	0316715081	***State (Web):***	IL
Interest Type (Map):	LUST	***Zip (Web):***	60620
Media Code (Map):	LAND	***City (Map):***	Chicago
Category (Web):	Leaking UST Technical	***State (Map):***	IL
Doc Indicator (Map):	Yes	***Zip (Map):***	60620
Doc Count (Web):	6	***Latitude (Map):***	41.70564
Total Pages (Web):	12	***Longitude (Map):***	-87.6817
Rev Dt Time (Map):	06/30/2003	***X (Map):***	-87.68169999999998
Collection Date (Map):	01/01/2001	***Y (Map):***	41.70564000000007

Name (Web): Wing, Sheldon - 170000538764
Address (Web): 10338-48 S Western Ave
Name (Map): Wing, Sheldon
Address (Map): 10338-48 S Western Ave
Category URL (Web): https://docuware67.illinois.gov/DocuWare/PlatformRO/WebClient/3/Integration?lc=VXNlcj1kd3B1YmxpY1xuUHdkPU4xbWRhJHRyYXRvclBANTU1&p=RLV&rl=ce728c9a-11c1-4ddf-9003-314169ab1943&tw=Results&q=W0lFUEFJRF09IjE3MDAwMDUzODc2NCIgQU5EIFtDQVRFR09SWV09IjIxQSI1
Data Source: IEPA Source Water Assessment Program (SWAP) & Mapping Tool (Map); IEPA Document Explorer - Facility/Site Search (Web) (as of 17 Mar 2025)
Note: Documents related to facilities in Illinois can be searched on the Illinois Environmental Protection Agency (IEPA) Document Explorer: https://external.epa.illinois.gov/DocumentExplorer

---

Site: ***Williams Jennifer - 170002667978***
8941-43 S Western Ave Chicago IL 60643

LUST DOCUMENT

Site ID (Map):		***Orig Bureau (Web):***	Bureau of Land
System ID (Map):		***City (Web):***	Chicago
Program ID (Web):	0316725187	***State (Web):***	IL
Interest Type (Map):		***Zip (Web):***	60643
Media Code (Map):		***City (Map):***	
Category (Web):	Leaking UST Technical	***State (Map):***	
Doc Indicator (Map):		***Zip (Map):***	
Doc Count (Web):	8	***Latitude (Map):***	
Total Pages (Web):	130	***Longitude (Map):***	
Rev Dt Time (Map):		***X (Map):***	
Collection Date (Map):		***Y (Map):***	

Name (Web): Williams Jennifer - 170002667978
Address (Web): 8941-43 S Western Ave
Name (Map):
Address (Map):
Category URL (Web): https://docuware67.illinois.gov/DocuWare/PlatformRO/WebClient/3/Integration?lc=VXNlcj1kd3B1YmxpY1xuUHdkPU4xbWRhJHRyYXRvclBANTU1&p=RLV&rl=ce728c9a-11c1-4ddf-9003-314169ab1943&tw=Results&q=W0lFUEFJRF09IjE3MDAwMjY2Nzk3OCIgQU5EIFtDQVRFR09SWV09IjIxQSI1
Data Source: IEPA Document Explorer - Facility/Site Search (Web) (as of 17 Mar 2025)
Note: Documents related to facilities in Illinois can be searched on the Illinois Environmental Protection Agency (IEPA) Document Explorer: https://external.epa.illinois.gov/DocumentExplorer

---

Site: ***Pontarelli Builders Inc***
6550-60 W Bellmont Ave Chicago IL 60634

LUST DOCUMENT

Site ID (Map):	170000508421	***Orig Bureau (Web):***	
System ID (Map):	0316170017	***City (Web):***	
Program ID (Web):		***State (Web):***	
Interest Type (Map):	LUST	***Zip (Web):***	
Media Code (Map):	LAND	***City (Map):***	Chicago
Category (Web):		***State (Map):***	IL
Doc Indicator (Map):	No	***Zip (Map):***	60634
Doc Count (Web):		***Latitude (Map):***	41.93817
Total Pages (Web):		***Longitude (Map):***	-87.78991
Rev Dt Time (Map):	06/30/2003	***X (Map):***	-87.78990999999996
Collection Date (Map):	01/01/2001	***Y (Map):***	41.93817000000007

Name (Web):
Address (Web):
Name (Map): Pontarelli Builders Inc

Address (Map): 6550-60 W Bellmont Ave
Category URL (Web):
Data Source: IEPA Source Water Assessment Program (SWAP) & Mapping Tool (Map)
Note: Documents related to facilities in Illinois can be searched on the Illinois Environmental Protection Agency (IEPA) Document Explorer: https://external.epa.illinois.gov/DocumentExplorer

---

Site: ***LAKESIDE COMMUNITY HOSPITAL, INC.***
255 255 W.CERMAK RD. CHICAGO IL

MLTS

Docket No: 3029192
LICENSE No:
Institution Code:
Status:
Date Org Lic:
License Dt:
Expiration Dt:
Authorized for Burial:
Approved for Storage Flag:
Approved for Redistrib Flag:
Approved for Incineration:
Licensee: LAKESIDE COMMUNITY HOSPITAL, INC.
Licensee Contact Last Name:
Licensee Line 2:
License Contact Street 1: 225 W. CERMAK RD.
License Contact Street 2:
License Contact Street 3:
License Contact City: CHICAGO
State: IL
License Contact Zip: 60616
License Location Zip: 60616

Agency Code:
Auth States:
Contact Name:
Contact Phone:
Last Inspection Dt:
Nest Inspectn Date:
Primry Rso Full Nme:

Site: ***LITHOLINK***
2201 S CAMPBELL AVE, CHICAGO, IL IL

PERMITS CHICAGO

Application ID: DOEAIR7538
Issue or Entry Date: 09/18/2000

Application Type: AIR POLLUTION CONTROL PERMIT
Application Subtype: EQUIPMENT INSTALLATION

CDPH Environmental Permit Details

Status: CLOSED
Applicant:
Expiration Date: 03/17/2001
Data Source: HISTORIC DEPT. OF ENVIRONMENT
Street No from: 2201
Location: POINT (-87.68929 41.92177)
Comment:

Street No to:
Direction: S
Street Name: CAMPBELL
Street Type: AVE

QTY: 1.0 FURNACE - TRANE MODEL: YCD036 MAX BTU'S: 120,000,QTY: 1.0 FURNACE - TRANE MODEL: YCD090C3H MAX BTU'S: 205,000, QTY: 1.0 FURNACE - TRANE MODEL: YCD060C3H MAX BTU'S: 135,000,QTY: 1.0 FURNACE - TRANE MODEL: YCD120C3M MAX BTU'S: 205,000, QTY: 2.0 FURNACE - TRANE MODEL: YCD075C3H MAX BTU'S: 205,000**Note: Many records provided by the department have a truncated Comment field.

Site: ***CHICAGO & NORTH WESTERN***
TRANSPORTATION CO. ONE N. WESTERN CTR. CHICAGO IL 60606

PRP

Site EPA ID: MND022949192
Party Name: CHICAGO & NORTH WESTERN
Party Street Address: TRANSPORTATION CO. ONE N. WESTERN CTR.
Party Street Addr2:
Party Street Addr3:
Party City: CHICAGO
Party State: IL
Party Zip: 60606
Site Name: UNION SCRAP IRON & METAL CO.

Site NPL Status:	Deleted from the Final NPL
Site Non NPL Status:	
Site Address:	1608 WASHINGTON AVENUE
Site City:	MINNEAPOLIS
Site State:	MN
Site Zip:	55411
Site Primary Latitude:	44.995561
Site Primary Longitude:	-93.280561

Noticed Party Action Information

Action Type Seq:	NJ-11
Action Abbrev:	Not Ltrs
Action Date:	GENERAL NOTICE 4/20/1990 4:00:00 AM

Site: ***SHELL OIL CO SERVICE STA***
11445-55 S WESTERN AVE CHICAGO IL 60643

RCRA NON GEN

Handler ID:	ILD980996755
Generator Status:	N
Recycler Activity?:	NO
Recycler Activity Note:	This facility has not been identified as a Recycler Facility from both the RCRA Handler and Biennial Report Modules.

Violation/Evaluation Summary

Note:	NO RECORDS: As of Jan 2025, there are no Compliance Monitoring and Enforcement (violation) records associated with this facility (EPA ID).

Handler Summary

Importer:	No	***Used Oil Transpor:***	No
Mixed Waste Gen:	No	***Used Oil Trans Fac:***	No
Transporter:	No	***Used Oil Processor:***	No
Transfer Facility:	No	***Used Oil Refiner:***	No
Recycler:	No	***Used Oil Burner:***	No
Onsite Burner Exem:	No	***Commercial TSD:***	No
Furnace Exemption:	No	***Recycl Nonstorage:***	No
Underground Injec:	No		
Used Oil Market Burner:	No		
Used Oil Spec Marketer:	No		

Additional Handler Summary Details

Source Type:	N	***NAIC 1:***	
Seq No:	1	***NAIC 2:***	
Non Notifier:		***NAIC 3:***	
Receive Date:	19841207	***NAIC 4:***	
Active Site:	-----	***State:***	IL
Land Type:		***Location Latitude:***	
In Handler Univ:	N	***Location Longitude:***	
In A Universe:	N	***Loc GIS Primary:***	N
Gen Status:	N	***Loc GIS Origin:***	
Report Cycle:		***State District Owner:***	
Accessibility:		***State District:***	DESPLAINES
Region:	05		
Fed Waste Gen Owner:	HQ		
State Waste Generator Owner:	IL		
State Waste Generator:	S		
Short Term Generator:	N		
Uni Waste:	N		
Universal Waste Dest Facility:	N		
Federal Universal Waste:	N		
As Federally Regulated Tsdf:	------		
As Converter Tsdf:	------		
As State Regulated Tsdf:	------		

As State Regulated Handler: ---
Federal Indicator: ---
Hsm: N
Subpart K: ----
GPRA Permit: N
GPRA Renewal: N
Permit Renewal Wrkld: ------
Permwrk ID: ------
Perm Prog: ------
Pcwrkld: ------
Closwrkld: ------
GPRA Ca: N
Cawrkld: N
Subjca Tsd Discretion: N
NCAPS: N
EC Indicator: N
Ca725 Indicator: N
Ca750 Indicator: N
Operating Tsdf: ------
Full Enforcement: ------
Snc: N
Unaddressed Snc: N
Addressed Snc: N
Snc With Comp Sched: N
Fa Required: -----
Hhandler Last Change: 20150414
Recognized Trader Importer: N
Recognized Trader Exporter: N
Slab Importer: N
Slab Exporter: N
Manifest Broker: N
Subpart P: N
Contact Language: EN
Handler Name: SHELL OIL CO SERVICE STA
Location Street No:
Location Street1: 11445-55 S WESTERN AVE
Location Street2:
Location City: CHICAGO
Location State: IL
Location Zip: 60643
Location County Code: IL031
Location County Name: COOK
Location Country: US
Contact Name: STEVE LEWIS
Contact Street No:
Contact Street1: 11445-55 S WESTERN AVE
Contact Street2:
Contact City: CHICAGO
Contact State: IL
Contact Zip: 60643
Contact Country: US
Contact Phone And Ext: 312-887-5737
Contact Fax:
Contact Email Address:
Contact Title:
Owner Name: NAME NOT REPORTED
Owner Type: P
Owner Seq: 1
Operator Name: NAME NOT REPORTED
Operator Type: P
Operator Seq: 2
Public Notes:

Hazardous Waste Handler Details

Seq No: 1
Receive Date: 19841207
Handler Name: SHELL OIL CO SERVICE STA
Fed Waste Generator: N

Generator Code Description: Not a Generator, Verified
Source Type: Notification

Waste Code Details

Waste Code: D000
Waste Code Desc: DESCRIPTION

Waste Code: D008
Waste Code Desc: LEAD

Owner/Operator Details

Owner/Operator Ind: Current Owner
Type: Private
Name: NAME NOT REPORTED
Dt Became Current:
Dt Ended Current:
Phone: 312-555-1212
Source Type: Notification

Street No:
Street1: ADDRESS NOT REPORTED
Street2:
City: CITY NOT REPORTED
State: AK
Country:
Zip: 99998

Owner/Operator Ind: Current Operator
Type: Private
Name: NAME NOT REPORTED
Dt Became Current:
Dt Ended Current:
Phone: 312-555-1212
Source Type: Notification

Street No:
Street1: ADDRESS NOT REPORTED
Street2:
City: CITY NOT REPORTED
State: AK
Country:
Zip: 99998

Site: ***CHICAGO DOT***
WESTERN AVE BRIG CHIG RIV CHICAGO IL 60647

RCRA NON GEN

Handler ID: ILR000169235
Generator Status: N
Recycler Activity?: NO
Recycler Activity Note: This facility has not been identified as a Recycler Facility from both the RCRA Handler and Biennial Report Modules.

Violation/Evaluation Summary

Note: NO RECORDS: As of Jan 2025, there are no Compliance Monitoring and Enforcement (violation) records associated with this facility (EPA ID).

Handler Summary

Importer: No
Mixed Waste Gen: No
Transporter: No
Transfer Facility: No
Recycler: No
Onsite Burner Exem: No
Furnace Exemption: No
Underground Injec: No
Used Oil Market Burner: No
Used Oil Spec Marketer: No

Used Oil Transpor: No
Used Oil Trans Fac: No
Used Oil Processor: No
Used Oil Refiner: No
Used Oil Burner: No
Commercial TSD: No
Recycl Nonstorage: No

Additional Handler Summary Details

Source Type: B
Seq No: 2
Non Notifier:
Receive Date: 20130301
Active Site: -----
Land Type: M
In Handler Univ: N

NAIC 1: 23731
NAIC 2:
NAIC 3:
NAIC 4:
State: IL
Location Latitude:
Location Longitude:

In A Universe:	N	***Loc GIS Primary:***	N
Gen Status:	N	***Loc GIS Origin:***	
Report Cycle:	2013	***State District Owner:***	
Accessibility:		***State District:***	DESPLAINES
Region:	05		

Fed Waste Gen Owner:	HQ
State Waste Generator Owner:	IL
State Waste Generator:	S
Short Term Generator:	N
Uni Waste:	N
Universal Waste Dest Facility:	N
Federal Universal Waste:	N
As Federally Regulated Tsdf:	------
As Converter Tsdf:	------
As State Regulated Tsdf:	------
As State Regulated Handler:	---
Federal Indicator:	---
Hsm:	N
Subpart K:	----
GPRA Permit:	N
GPRA Renewal:	N
Permit Renewal Wrkld:	------
Permwrk ID:	------
Perm Prog:	------
Pcwrkld:	------
Closwrkld:	------
GPRA Ca:	N
Cawrkld:	N
Subjca Tsd Discretion:	N
NCAPS:	N
EC Indicator:	N
Ca725 Indicator:	N
Ca750 Indicator:	N
Operating Tsdf:	------
Full Enforcement:	------
Snc:	N
Unaddressed Snc:	N
Addressed Snc:	N
Snc With Comp Sched:	N
Fa Required:	-----
Hhandler Last Change:	20150414
Recognized Trader Importer:	N
Recognized Trader Exporter:	N
Slab Importer:	N
Slab Exporter:	N
Manifest Broker:	N
Subpart P:	N
Contact Language:	EN
Handler Name:	CHICAGO DOT
Location Street No:	
Location Street1:	WESTERN AVE BRIG CHIG RIV
Location Street2:	
Location City:	CHICAGO
Location State:	IL
Location Zip:	60647
Location County Code:	IL031
Location County Name:	COOK
Location Country:	US
Contact Name:	CHRIS KENT
Contact Street No:	
Contact Street1:	
Contact Street2:	
Contact City:	
Contact State:	
Contact Zip:	
Contact Country:	
Contact Phone And Ext:	312-744-3613
Contact Fax:	
Contact Email Address:	
Contact Title:	

Owner Name: CHICAGO DEPT OF TRANSPORTATION
Owner Type: M
Owner Seq: 1
Operator Name: CHICAGO DEPT OF TRANSPORTATION
Operator Type: M
Operator Seq: 2
Public Notes:

Hazardous Waste Handler Details

Seq No: 1
Receive Date: 20120301
Handler Name: CHICAGO DOT
Fed Waste Generator: 1
Generator Code Description: Large Quantity Generator
Source Type: Annual/Biennial Report update with Notification

Waste Code Details

Waste Code: D008
Waste Code Desc: LEAD

Hazardous Waste Handler Details

Seq No: 1
Receive Date: 20120403
Handler Name: CHICAGO DOT BRIDGES
Fed Waste Generator: 1
Generator Code Description: Large Quantity Generator
Source Type: Notification

Waste Code Details

Waste Code: D008
Waste Code Desc: LEAD

Hazardous Waste Handler Details

Seq No: 2
Receive Date: 20130301
Handler Name: CHICAGO DOT
Fed Waste Generator: N
Generator Code Description: Not a Generator, Verified
Source Type: Annual/Biennial Report update with Notification

Waste Code Details

Waste Code: D001
Waste Code Desc: IGNITABLE WASTE

Owner/Operator Details

Owner/Operator Ind: Current Operator
Type: Municipal
Name: CHICAGO DEPT OF TRANSPORTATION
Dt Became Current: 19000101
Dt Ended Current:
Phone:
Source Type: Annual/Biennial Report update with Notification
Street No:
Street1: 30 N LASALLE RM 400
Street2:
City: CHICAGO
State: IL
Country: US
Zip: 60602-2570

Owner/Operator Ind: Current Operator
Type: Municipal
Name: CHICAGO DOT
Street No:
Street1:
Street2:

Dt Became Current:	20120403	***City:***	
Dt Ended Current:		***State:***	
Phone:		***Country:***	US
Source Type:	Notification	***Zip:***	
Owner/Operator Ind:	Current Owner	***Street No:***	
Type:	Municipal	***Street1:***	
Name:	CHICAGO DOT	***Street2:***	
Dt Became Current:	20120403	***City:***	
Dt Ended Current:		***State:***	
Phone:		***Country:***	US
Source Type:	Notification	***Zip:***	
Owner/Operator Ind:	Current Owner	***Street No:***	
Type:	Municipal	***Street1:***	30 N LASALLE RM 400
Name:	CHICAGO DEPT OF TRANSPORTATION	***Street2:***	
Dt Became Current:	19000101	***City:***	CHICAGO
Dt Ended Current:		***State:***	IL
Phone:		***Country:***	US
Source Type:	Annual/Biennial Report update with Notification	***Zip:***	60602

Historical Handler Details

Receive Dt:	20120403
Generator Code Description:	Large Quantity Generator
Handler Name:	CHICAGO DOT BRIDGES
Receive Dt:	20120301
Generator Code Description:	Large Quantity Generator
Handler Name:	CHICAGO DOT

Site: ***CSX INTERMODAL***
59TH ST BRIDGE & BELL ST CHICAGO IL 60629

RCRA NON GEN

Handler ID:	ILR000134593
Generator Status:	N
Recycler Activity?:	NO
Recycler Activity Note:	This facility has not been identified as a Recycler Facility from both the RCRA Handler and Biennial Report Modules.

Violation/Evaluation Summary

Note:	NO RECORDS: As of Jan 2025, there are no Compliance Monitoring and Enforcement (violation) records associated with this facility (EPA ID).

Handler Summary

Importer:	No	***Used Oil Transpor:***	No
Mixed Waste Gen:	No	***Used Oil Trans Fac:***	No
Transporter:	No	***Used Oil Processor:***	No
Transfer Facility:	No	***Used Oil Refiner:***	No
Recycler:	No	***Used Oil Burner:***	No
Onsite Burner Exem:	No	***Commercial TSD:***	No
Furnace Exemption:	No	***Recycl Nonstorage:***	No
Underground Injec:	No		
Used Oil Market Burner:	No		
Used Oil Spec Marketer:	No		

Additional Handler Summary Details

Source Type:	I	***NAIC 1:***	482111
Seq No:	1	***NAIC 2:***	
Non Notifier:		***NAIC 3:***	
Receive Date:	20101210	***NAIC 4:***	
Active Site:	-----	***State:***	IL
Land Type:	P	***Location Latitude:***	

In Handler Univ:	N	***Location Longitude:***	
In A Universe:	N	***Loc GIS Primary:***	N
Gen Status:	N	***Loc GIS Origin:***	
Report Cycle:		***State District Owner:***	
Accessibility:		***State District:***	DESPLAINES
Region:	05		

Fed Waste Gen Owner:	HQ
State Waste Generator Owner:	IL
State Waste Generator:	S
Short Term Generator:	N
Uni Waste:	N
Universal Waste Dest Facility:	N
Federal Universal Waste:	N
As Federally Regulated Tsdf:	------
As Converter Tsdf:	------
As State Regulated Tsdf:	------
As State Regulated Handler:	---
Federal Indicator:	---
Hsm:	N
Subpart K:	----
GPRA Permit:	N
GPRA Renewal:	N
Permit Renewal Wrkld:	------
Permwrk ID:	------
Perm Prog:	------
Pcwrkld:	------
Closwrkld:	------
GPRA Ca:	N
Cawrkld:	N
Subjca Tsd Discretion:	N
NCAPS:	N
EC Indicator:	N
Ca725 Indicator:	N
Ca750 Indicator:	N
Operating Tsdf:	------
Full Enforcement:	------
Snc:	N
Unaddressed Snc:	N
Addressed Snc:	N
Snc With Comp Sched:	N
Fa Required:	-----
Hhandler Last Change:	20150414
Recognized Trader Importer:	N
Recognized Trader Exporter:	N
Slab Importer:	N
Slab Exporter:	N
Manifest Broker:	N
Subpart P:	N
Contact Language:	EN
Handler Name:	CSX INTERMODAL
Location Street No:	
Location Street1:	59TH ST BRIDGE & BELL ST
Location Street2:	
Location City:	CHICAGO
Location State:	IL
Location Zip:	60629
Location County Code:	IL031
Location County Name:	COOK
Location Country:	US
Contact Name:	ENV COORDINATOR
Contact Street No:	
Contact Street1:	
Contact Street2:	
Contact City:	
Contact State:	
Contact Zip:	
Contact Country:	US
Contact Phone And Ext:	773-721-9350
Contact Fax:	
Contact Email Address:	

Contact Title:
Owner Name: CSX RAILROAD INC
Owner Type: P
Owner Seq: 1
Operator Name: CSX RAILROAD INC
Operator Type: P
Operator Seq: 2
Public Notes:

Hazardous Waste Handler Details

Seq No: 1
Receive Date: 20050404
Handler Name: CSX RAILROAD INC
Fed Waste Generator: 1
Generator Code Description: Large Quantity Generator
Source Type: Notification

Waste Code Details

Waste Code: D008
Waste Code Desc: LEAD

Hazardous Waste Handler Details

Seq No: 1
Receive Date: 20060301
Handler Name: CSX RAILROAD INC
Fed Waste Generator: N
Generator Code Description: Not a Generator, Verified
Source Type: Annual/Biennial Report

Hazardous Waste Handler Details

Seq No: 2
Receive Date: 20090730
Handler Name: CSX INTERMODAL
Fed Waste Generator: 1
Generator Code Description: Large Quantity Generator
Source Type: Notification

Waste Code Details

Waste Code: D008
Waste Code Desc: LEAD

Hazardous Waste Handler Details

Seq No: 1
Receive Date: 20100301
Handler Name: CSX INTERMODAL
Fed Waste Generator: 3
Generator Code Description: Very Small Quantity Generator
Source Type: Annual/Biennial Report update with Notification

Waste Code Details

Waste Code: D008
Waste Code Desc: LEAD

Hazardous Waste Handler Details

Seq No: 1

Receive Date: 20101210
Handler Name: CSX INTERMODAL
Fed Waste Generator: N
Generator Code Description: Not a Generator, Verified
Source Type: Implementer

Owner/Operator Details

Owner/Operator Ind:	Current Operator	***Street No:***	
Type:	Private	***Street1:***	301 W BAY RD
Name:	CSX RAILROAD INC	***Street2:***	
Dt Became Current:	19000101	***City:***	JACKSONVILLE
Dt Ended Current:		***State:***	FL
Phone:		***Country:***	US
Source Type:	Annual/Biennial Report	***Zip:***	32202

Owner/Operator Ind:	Current Operator	***Street No:***	
Type:	Private	***Street1:***	301 W BAY RD
Name:	CSX RAILROAD INC	***Street2:***	
Dt Became Current:	19000101	***City:***	JACKSONVILLE
Dt Ended Current:		***State:***	FL
Phone:		***Country:***	US
Source Type:	Annual/Biennial Report update with Notification	***Zip:***	32202

Owner/Operator Ind:	Current Operator	***Street No:***	
Type:	Private	***Street1:***	301 BAY RD
Name:	CSX RAILROAD INC	***Street2:***	
Dt Became Current:	20050404	***City:***	JACKSONVILLE
Dt Ended Current:		***State:***	FL
Phone:	630-232-7280	***Country:***	US
Source Type:	Notification	***Zip:***	32202

Owner/Operator Ind:	Current Owner	***Street No:***	
Type:	Private	***Street1:***	301 W BAY RD
Name:	CSX INTERMODAL	***Street2:***	
Dt Became Current:	19000101	***City:***	JACKSONVILLE
Dt Ended Current:		***State:***	FL
Phone:		***Country:***	US
Source Type:	Notification	***Zip:***	32202

Owner/Operator Ind:	Current Owner	***Street No:***	
Type:	Private	***Street1:***	301 W BAY RD
Name:	CSX RAILROAD INC	***Street2:***	
Dt Became Current:	19000101	***City:***	JACKSONVILLE
Dt Ended Current:		***State:***	FL
Phone:		***Country:***	US
Source Type:	Implementer	***Zip:***	32202

Owner/Operator Ind:	Current Operator	***Street No:***	
Type:	Private	***Street1:***	301 W BAY RD
Name:	CSX RAILROAD INC	***Street2:***	
Dt Became Current:	19000101	***City:***	JACKSONVILLE
Dt Ended Current:		***State:***	FL
Phone:		***Country:***	US
Source Type:	Implementer	***Zip:***	32202

Owner/Operator Ind:	Current Owner	***Street No:***	
Type:	Private	***Street1:***	301 W BAY RD
Name:	CSX RAILROAD INC	***Street2:***	
Dt Became Current:	19000101	***City:***	JACKSONVILLE
Dt Ended Current:		***State:***	FL
Phone:		***Country:***	US
Source Type:	Annual/Biennial Report update with Notification	***Zip:***	32202

Owner/Operator Ind:	Current Owner	***Street No:***	
Type:	Private	***Street1:***	301 W BAY RD
Name:	CSX RAILROAD INC	***Street2:***	
Dt Became Current:	19000101	***City:***	JACKSONVILLE
Dt Ended Current:		***State:***	FL

Phone:		***Country:***	US
Source Type:	Annual/Biennial Report	***Zip:***	32202
Owner/Operator Ind:	Current Operator	***Street No:***	
Type:	Private	***Street1:***	301 W BAY RD
Name:	CSX INTERMODAL	***Street2:***	
Dt Became Current:	19000101	***City:***	JACKSONVILLE
Dt Ended Current:		***State:***	FL
Phone:		***Country:***	US
Source Type:	Notification	***Zip:***	32202
Owner/Operator Ind:	Current Owner	***Street No:***	
Type:	Private	***Street1:***	301 BAY RD
Name:	CSX RAILROAD INC	***Street2:***	
Dt Became Current:	20050404	***City:***	JACKSONVILLE
Dt Ended Current:		***State:***	FL
Phone:	630-232-7280	***Country:***	US
Source Type:	Notification	***Zip:***	32202

Historical Handler Details

Receive Dt:	20100301
Generator Code Description:	Very Small Quantity Generator
Handler Name:	CSX INTERMODAL
Receive Dt:	20090730
Generator Code Description:	Large Quantity Generator
Handler Name:	CSX INTERMODAL
Receive Dt:	20060301
Generator Code Description:	Not a Generator, Verified
Handler Name:	CSX RAILROAD INC
Receive Dt:	20050404
Generator Code Description:	Large Quantity Generator
Handler Name:	CSX RAILROAD INC

Site: ***CSX TRANSPORTATION INC***
MP DC-21.36 BLUE ISLAND CHICAGO IL 60652

RCRA NON GEN

Handler ID:	ILR000174938
Generator Status:	N
Recycler Activity?:	NO
Recycler Activity Note:	This facility has not been identified as a Recycler Facility from both the RCRA Handler and Biennial Report Modules.

Violation/Evaluation Summary

Note:	NO RECORDS: As of Jan 2025, there are no Compliance Monitoring and Enforcement (violation) records associated with this facility (EPA ID).

Handler Summary

Importer:	No	***Used Oil Transpor:***	No
Mixed Waste Gen:	No	***Used Oil Trans Fac:***	No
Transporter:	No	***Used Oil Processor:***	No
Transfer Facility:	No	***Used Oil Refiner:***	No
Recycler:	No	***Used Oil Burner:***	No
Onsite Burner Exem:	No	***Commercial TSD:***	No
Furnace Exemption:	No	***Recycl Nonstorage:***	No
Underground Injec:	No		
Used Oil Market Burner:	No		
Used Oil Spec Marketer:	No		

Additional Handler Summary Details

Source Type:	B	***NAIC 1:***	482111
Seq No:	3	***NAIC 2:***	
Non Notifier:		***NAIC 3:***	
Receive Date:	20180301	***NAIC 4:***	
Active Site:	-----	***State:***	IL
Land Type:	P	***Location Latitude:***	
In Handler Univ:	N	***Location Longitude:***	
In A Universe:	N	***Loc GIS Primary:***	N
Gen Status:	N	***Loc GIS Origin:***	
Report Cycle:	2017	***State District Owner:***	
Accessibility:		***State District:***	DESPLAINES
Region:	05		

Fed Waste Gen Owner:	HQ
State Waste Generator Owner:	IL
State Waste Generator:	N
Short Term Generator:	N
Uni Waste:	N
Universal Waste Dest Facility:	N
Federal Universal Waste:	N
As Federally Regulated Tsdf:	------
As Converter Tsdf:	------
As State Regulated Tsdf:	------
As State Regulated Handler:	---
Federal Indicator:	---
Hsm:	N
Subpart K:	----
GPRA Permit:	N
GPRA Renewal:	N
Permit Renewal Wrkld:	------
Permwrk ID:	------
Perm Prog:	------
Pcwrkld:	------
Closwrkld:	------
GPRA Ca:	N
Cawrkld:	N
Subjca Tsd Discretion:	N
NCAPS:	N
EC Indicator:	N
Ca725 Indicator:	N
Ca750 Indicator:	N
Operating Tsdf:	------
Full Enforcement:	------
Snc:	N
Unaddressed Snc:	N
Addressed Snc:	N
Snc With Comp Sched:	N
Fa Required:	-----
Hhandler Last Change:	20181107
Recognized Trader Importer:	N
Recognized Trader Exporter:	N
Slab Importer:	N
Slab Exporter:	N
Manifest Broker:	N
Subpart P:	N
Contact Language:	EN
Handler Name:	CSX TRANSPORTATION INC
Location Street No:	
Location Street1:	MP DC-21.36 BLUE ISLAND
Location Street2:	
Location City:	CHICAGO
Location State:	IL
Location Zip:	60652
Location County Code:	IL031
Location County Name:	COOK
Location Country:	US
Contact Name:	KIMBERLY R VAUGHN
Contact Street No:	
Contact Street1:	
Contact Street2:	
Contact City:	

Contact State:
Contact Zip:
Contact Country:
Contact Phone And Ext: 907-366-4174
Contact Fax:
Contact Email Address:
Contact Title:
Owner Name: CSX TRANSPORTATION INC
Owner Type: P
Owner Seq: 1
Operator Name: CSX TRANSPORTATION INC
Operator Type: P
Operator Seq: 2
Public Notes:

Hazardous Waste Handler Details

Seq No: 1
Receive Date: 20120301
Handler Name: CSX TRANSPORTATION INC
Fed Waste Generator: N
Generator Code Description: Not a Generator, Verified
Source Type: Annual/Biennial Report update with Notification

Waste Code Details

Waste Code: D001
Waste Code Desc: IGNITABLE WASTE

Hazardous Waste Handler Details

Seq No: 1
Receive Date: 20121015
Handler Name: CSX TRANSPORTATION INC
Fed Waste Generator: 2
Generator Code Description: Small Quantity Generator
Source Type: Notification

Waste Code Details

Waste Code: D001
Waste Code Desc: IGNITABLE WASTE

Hazardous Waste Handler Details

Seq No: 2
Receive Date: 20160301
Handler Name: CSX TRANSPORTATION INC
Fed Waste Generator: 3
Generator Code Description: Very Small Quantity Generator
Source Type: Annual/Biennial Report update with Notification

Waste Code Details

Waste Code: D001
Waste Code Desc: IGNITABLE WASTE

Hazardous Waste Handler Details

Seq No: 3
Receive Date: 20180301
Handler Name: CSX TRANSPORTATION INC
Fed Waste Generator: N

Generator Code Description: Not a Generator, Verified
Source Type: Annual/Biennial Report update with Notification

Waste Code Details

Waste Code: D001
Waste Code Desc: IGNITABLE WASTE

Owner/Operator Details

Owner/Operator Ind:	Current Operator	***Street No:***	
Type:	Private	***Street1:***	500 WATER ST J-275
Name:	CSX TRANSPORTATION INC	***Street2:***	
Dt Became Current:	19900101	***City:***	JACKSONVILLE
Dt Ended Current:		***State:***	FL
Phone:		***Country:***	US
Source Type:	Annual/Biennial Report update with Notification	***Zip:***	32202

Owner/Operator Ind:	Current Owner	***Street No:***	
Type:	Private	***Street1:***	500 WATER ST J-275
Name:	CSX TRANSPORTATION INC	***Street2:***	
Dt Became Current:	19000101	***City:***	JACKSONVILLE
Dt Ended Current:		***State:***	FL
Phone:		***Country:***	US
Source Type:	Annual/Biennial Report update with Notification	***Zip:***	32202

Owner/Operator Ind:	Current Operator	***Street No:***	
Type:	Private	***Street1:***	
Name:	CSX TRANSPORTATION INC	***Street2:***	
Dt Became Current:	19840801	***City:***	
Dt Ended Current:		***State:***	
Phone:		***Country:***	US
Source Type:	Notification	***Zip:***	

Owner/Operator Ind:	Current Owner	***Street No:***	
Type:	Private	***Street1:***	500 WATER ST J-275
Name:	CSX TRANSPORTATION INC	***Street2:***	
Dt Became Current:	19900101	***City:***	JACKSONVILLE
Dt Ended Current:		***State:***	FL
Phone:		***Country:***	US
Source Type:	Annual/Biennial Report update with Notification	***Zip:***	32202

Owner/Operator Ind:	Current Operator	***Street No:***	
Type:	Private	***Street1:***	500 WATER ST J-275
Name:	CSX TRANSPORTATION INC	***Street2:***	
Dt Became Current:	19860801	***City:***	JACKSONVILLE
Dt Ended Current:		***State:***	FL
Phone:		***Country:***	US
Source Type:	Annual/Biennial Report update with Notification	***Zip:***	32202

Owner/Operator Ind:	Current Operator	***Street No:***	
Type:	Private	***Street1:***	500 WATER ST J-275
Name:	CSX TRANSPORTATION INC	***Street2:***	
Dt Became Current:	19000101	***City:***	JACKSONVILLE
Dt Ended Current:		***State:***	FL
Phone:		***Country:***	US
Source Type:	Annual/Biennial Report update with Notification	***Zip:***	32202

Owner/Operator Ind:	Current Owner	***Street No:***	
Type:	Private	***Street1:***	500 WATER ST J-275
Name:	CSX TRANSPORTATION INC	***Street2:***	
Dt Became Current:	19860801	***City:***	JACKSONVILLE
Dt Ended Current:		***State:***	FL
Phone:		***Country:***	US
Source Type:	Annual/Biennial Report update with Notification	***Zip:***	32202

Owner/Operator Ind:	Current Owner	***Street No:***	
Type:	Private	***Street1:***	
Name:	CSX TRANSPORTATION INC	***Street2:***	

Dt Became Current:	19840801	***City:***	
Dt Ended Current:		***State:***	
Phone:		***Country:***	US
Source Type:	Notification	***Zip:***	

Historical Handler Details

Receive Dt:	20160301
Generator Code Description:	Very Small Quantity Generator
Handler Name:	CSX TRANSPORTATION INC
Receive Dt:	20121015
Generator Code Description:	Small Quantity Generator
Handler Name:	CSX TRANSPORTATION INC
Receive Dt:	20120301
Generator Code Description:	Not a Generator, Verified
Handler Name:	CSX TRANSPORTATION INC

Site: ***Us Scrap Site Cleanup - 170000496069***
123rd St & Cottage Grove Chicago IL 60628

REM ASSESS

Note:	Documents related to facilities in Illinois can be searched on the Illinois Environmental Protection Agency (IEPA) Document Explorer: https://external.epa.illinois.gov/DocumentExplorer
Data Source:	IEPA Document Explorer - Facility/Site Search (Web) (as of 17 Mar 2025)

IEPA Document Explorer

Name:	Us Scrap Site Cleanup - 170000496069
Address:	123rd St & Cottage Grove
City:	Chicago
State:	IL
Zip Code:	60628

Details

Program ID:	0316005560	***Total Pages:***	3
Document Count:	1		
Category:	Superfund Technical		
Originating Bureau:	Bureau of Land		
Category URL:	https://docuware67.illinois.gov/DocuWare/PlatformRO/WebClient/3/Integration?lc=VXNlcj1kd3B1YmxpY1xuUHdkPU4xbWRhJHRyYXRvclBANTU1&p=RLV&rl=ce728c9a-11c1-4ddf-9003-314169ab1943&tw=Results&q=W0lFUEFJRF09IjE3MDAwMDQ5NjA2OSIgQU5EIFtDQVRFR09SWV09IjE5QyI1		

Site: ***METRO SANITARY DISTRICT #3***
125TH STREET & DOTY AVENUE CHICAGO IL 60628

SEMS ARCHIVE

Site ID:	0501059	***FIPS Code:***	17031
EPA ID:	ILD981194111	***Cong District:***	01
Superfund Alte Agr:	No	***Region:***	05
Federal Facility:	No	***County:***	COOK
FF Docket:	No		
NPL:	Not on the NPL		
Non NPL Status:	NFRAP-Site does not qualify for the NPL based on existing information		

Action Information

Operable Units:	00	***Qual:***	L
Action Code:	PA	***SEQ:***	1
Action Name:	PA	***FF:***	No
Start Actual:		***FF Docket:***	No
Finish Actual:	3/11/1986 5:00:00 AM	***Region:***	05
Curr Action Lead:	EPA Perf		
NPL:	N		

Operable Units:	00	***Qual:***	N
Action Code:	HR	***SEQ:***	1
Action Name:	HAZRANK	***FF:***	No
Start Actual:		***FF Docket:***	No
Finish Actual:	4/23/1987 4:00:00 AM	***Region:***	05
Curr Action Lead:	EPA Perf		
NPL:	N		

Operable Units:	00	***Qual:***	N
Action Code:	SI	***SEQ:***	1
Action Name:	SI	***FF:***	No
Start Actual:		***FF Docket:***	No
Finish Actual:	10/6/1986 4:00:00 AM	***Region:***	05
Curr Action Lead:	EPA Perf		
NPL:	N		

Operable Units:	00	***Qual:***	
Action Code:	VS	***SEQ:***	1
Action Name:	ARCH SITE	***FF:***	No
Start Actual:		***FF Docket:***	No
Finish Actual:	10/31/1991 5:00:00 AM	***Region:***	05
Curr Action Lead:	EPA Perf In-Hse		
NPL:	N		

Operable Units:	00	***Qual:***	
Action Code:	DS	***SEQ:***	1
Action Name:	DISCVRY	***FF:***	No
Start Actual:	3/4/1986 5:00:00 AM	***FF Docket:***	No
Finish Actual:	3/4/1986 5:00:00 AM	***Region:***	05
Curr Action Lead:	EPA Perf		
NPL:	N		

Site: ***UNKNOWN***
W. OF WESTERN ON 14TH STREET CHICAGO IL

SPILL OER

Incident ID: NL841075

Spill Detail(s)

Incident LUST:		***Received Date:***	11/7/1984
Occured Date:			
PRP Name:	UNKNOWN		
Incident Street:	W. OF WESTERN ON 14TH STREET		
Incident City:	CHICAGO		
Incident County:	COOK		
Action:			
Description of Action:			

Site: ***MOTOR EXPRESS INC. OF INDIANNA***
WESTERN AVE. BETWEEN ROOSEVELT & FULTON CHICAGO IL

SPILL OER

Incident ID: NL860772

Spill Detail(s)

Incident LUST:		***Received Date:***	7/9/1986
Occured Date:			
PRP Name:	MOTOR EXPRESS INC. OF INDIANNA		
Incident Street:	WESTERN AVE. BETWEEN ROOSEVELT & FULTON		
Incident City:	CHICAGO		
Incident County:	COOK		
Action:			
Description of Action:			

Site: ***COMMONWEALTH EDISON***
HOYNE AND GUBARD IN AN ALLEY CHICAGO IL

SPILL OER

Incident ID: NL840691

Spill Detail(s)

Incident LUST: ***Received Date:*** 7/12/1984
Occured Date:
PRP Name: COMMONWEALTH EDISON
Incident Street: HOYNE AND GUBARD IN AN ALLEY
Incident City: CHICAGO
Incident County: COOK
Action:
Description of Action:

Site: ***Jennifer Wiliam***
8941-43 South Western Avenue Chicago IL SPILL OER

Incident ID: 20240635

Spill Detail(s)

Incident LUST: -1 ***Received Date:***
Occured Date: 8/16/2024
PRP Name: Jennifer Wiliam
Incident Street: 8941-43 South Western Avenue
Incident City: Chicago
Incident County: Cook
Action:
Description of Action:

Site: ***WILSON***
WILSON STEEL & WIRE S. WESTERN CHICAGO IL SPILL OER

Incident ID: NL810299

Spill Detail(s)

Incident LUST: ***Received Date:*** 5/21/1981
Occured Date:
PRP Name: WILSON
Incident Street: WILSON STEEL & WIRE S. WESTERN
Incident City: CHICAGO
Incident County: COOK
Action:
Description of Action:

Site: ***RAMIRO GUERRA***
10200 SOUTH CAMPBELL CHICAGO IL SPILLS

Incident No: 950197 ***County:*** COOK
Date/Time Occurred: 1/26/1995 3:18:00 PM ***Latitude:***
Media Release: ***Longutude:***
Facility Manager:
Fac Manager Phone:
Responsible Party Street:
Area Involved: OTHER/VACANT LOT
Milepost:
Section:
Township:
Range:

Hazardous Materials Incident Report

Incident Report Dt: 1/26/1995 3:18:00 PM ***County:*** COOK

Data Input Status: CLOSED
Entered by:
LUST?:
Date Entered:
Hazmat Incident Type: OTHER/ABANDONED DRUMS
Caller: JOE SCHUESSLER
Caller Represents: CHICAGO DEPT. OF ENVIRONM
Street Address: 10200 SOUTH CAMPBELL
City: CHICAGO
URL: https://public.iema.state.il.us/FOIAHazmatSearch/HazmatDetails.aspx?RptNum=950197
Narrative:

Follow Up Information:

Materials Involved

Name: UNKNOWN
Type: UNKNOWN
CHRIS CODE:
CAS No:
UN/NA No:
Container Type: DRUM
Container Size: DRUM
Amount Released: NOTHING
Rate of Release Min:
Duration of Release:
Cause of Release: ABANDONED
Est Spill Extent:
Spill Extent Units:
Date/Time Inc Occur:
Unknown Occurr:
Date/Time Discov: 01/20/95 1055
Unknown Discovered:
Where Taken: -0-
On Scene Contact:
No of People Evacuat: -0-
A 302(a) Extremely Haz Sub?:
A RCRA Hazardous Waste?:
A RCRA Regulated Facility?:
Proper Safety Precautions: NONE
State Agency Assistance:
Containment/Cleanup Plans:

Site: ***GARY LEE***
10402 SOUTHWESTERN AVE. CHICAGO IL

SPILLS

Incident No: 952445
County: COOK
Date/Time Occurred: 12/2/1995 8:43:00 AM
Latitude:
Media Release:
Longutude:
Facility Manager:
Fac Manager Phone:
Responsible Party Street: 8434 MCVICKER STREET, MORTON GROVE, IL 60053-3231
Area Involved: FIXED FACILITY
Milepost:
Section:
Township:
Range:

Hazardous Materials Incident Report

Incident Report Dt: 12/2/1995 8:43:00 AM
County: COOK
Data Input Status: CLOSED
Entered by:
LUST?:
Date Entered:
Hazmat Incident Type: LEAK
Caller: GARY LEE
Caller Represents: SELF-OWNER OF BLDG.
Street Address: 10402 SOUTHWESTERN AVE.
City: CHICAGO
URL: https://public.iema.state.il.us/FOIAHazmatSearch/HazmatDetails.aspx?RptNum=952445

Narrative:

Follow Up Information:

Materials Involved

Name:	HEATING OIL
Type:	UNKNOWN
CHRIS CODE:	
CAS No:	
UN/NA No:	
Container Type:	UNDERGROUND TANK
Container Size:	UNDERGROUND TANK
Amount Released:	LESS THAN 5 GALLONS
Rate of Release Min:	
Duration of Release:	
Cause of Release:	UNKNOWN
Est Spill Extent:	
Spill Extent Units:	
Date/Time Inc Occur:	
Unknown Occurr:	
Date/Time Discov:	12/01/95 1200
Unknown Discovered:	
Where Taken:	-0-
On Scene Contact:	
No of People Evacuat:	-0-
A 302(a) Extremely Haz Sub?:	
A RCRA Hazardous Waste?:	
A RCRA Regulated Facility?:	
Proper Safety Precautions:	NONE
State Agency Assistance:	
Containment/Cleanup Plans:	

Site: ***CSX TRANSPORTATION***
59TH ST. BETWEEN DAMON AND WESTERN CHICAGO IL

SPILLS

Incident No:	H 2000 2178	***County:***	COOK
Date/Time Occurred:	11/13/00 @ 17:30	***Latitude:***	
Media Release:		***Longutude:***	
Facility Manager:			
Fac Manager Phone:			
Responsible Party Street:	UNK		
Area Involved:	RAIL YARD/ASPHALT/SEWER DRAIN		
Milepost:			
Section:			
Township:			
Range:			

Hazardous Materials Incident Report

Incident Report Dt:	11/13/2000 12:00:00 AM	***County:***	COOK
Data Input Status:	CLOSED	***Entered by:***	
LUST?:		***Date Entered:***	
Hazmat Incident Type:	LEAK OR SPILL		
Caller:	ENVIRONMENTAL MANAGEMENT INC.		
Caller Represents:	ENVIRONMENTAL MANAGEMENT INC.		
Street Address:	59TH ST. BETWEEN DAMON AND WESTERN		
City:	CHICAGO		
URL:	https://public.iema.state.il.us/FOIAHazmatSearch/HazmatDetails.aspx?RptNum=H 2000 2178		
Narrative:			

IEPA, SFM, CFD, AND REG 4 2106 ANGELA TIN ADV 2110 BILL ALDERSON SFM ADV **Note: Many records provided by the department have a truncated [Narrative] field.

Follow Up Information:

Materials Involved

Name:	DIESEL AND HYDRAULIC OIL
Type:	LIQUID
CHRIS CODE:	
CAS No:	
UN/NA No:	UNK
Container Type:	2 SADDLE TANKS OFF OF A CRANE
Container Size:	DIESEL TANK UNK HYDRAULIC OIL UNK
Amount Released:	EST 200 GAL COMBINED TOTAL MAYBE 150 DIESEL AND 50 OIL BUT REALLY UNK
Rate of Release Min:	LOST AT ONCE
Duration of Release:	
Cause of Release:	UNK
Est Spill Extent:	1500
Spill Extent Units:	SQUARE FEET
Date/Time Inc Occur:	11/13/00 @ 17:30
Unknown Occurr:	
Date/Time Discov:	Same as Occurred
Unknown Discovered:	
Where Taken:	
On Scene Contact:	SCOTT MARICICH/HAZ CHEM
No of People Evacuat:	NONE
A 302(a) Extremely Haz Sub?:	
A RCRA Hazardous Waste?:	
A RCRA Regulated Facility?:	
Proper Safety Precautions:	NONE
State Agency Assistance:	NONE
Containment/Cleanup Plans:	HAZ CHEM. HAS BEEN HIRED TO DO THE CLEAN-UP/THEY WILL BE CALLING WATER RECLAMATION

Site: ***UNKNOWN***
GLOBAL 1- 14625 SOUTH WESTERN CHICAGO IL

SPILLS

Incident No:	H-2006-0446	***County:***	Cook
Date/Time Occurred:	4/13/2006 12:02:00 PM	***Latitude:***	
Media Release:		***Longutude:***	
Facility Manager:			
Fac Manager Phone:			
Responsible Party Street:			
Area Involved:	Fixed Facility		
Milepost:			
Section:			
Township:			
Range:			

Hazardous Materials Incident Report

Incident Report Dt:	4/13/2006 12:02:00 PM	***County:***	Cook
Data Input Status:	Closed	***Entered by:***	Jeffers, Lisa/Comm Center/IEMA
LUST?:		***Date Entered:***	
Hazmat Incident Type:	Leak or Spill		
Caller:	JANET HIMES		
Caller Represents:	UNION PACIFIC		
Street Address:	GLOBAL 1- 14625 SOUTH WESTERN		
City:	CHICAGO		
URL:	https://public.iema.state.il.us/FOIAHazmatSearch/HazmatDetails.aspx?RptNum=H-2006-0446		
Narrative:			

12:05 FAXED TO IEPA, NRTP, OSFM, ICC, ISP,IDOT AND REGION 4 13:10 (HS)JANET HIMES /UNION PACIFIC AT 888/877-7267 CALLED AND ADVISED SPILL WAS LESS THEN 1 GALLON 13:15 REFAXED TO IEPA/NRTP/OSFM/ICC/ISP/IDOT AND REGION 4 **Note: Many records provided by the department have a truncated [Narrative] field.

Follow Up Information:

Weather Information

Temp: N/A

Wind: N/A

Materials Involved

Name: OIL
Type: Liquid
CHRIS CODE: UNK
CAS No: UNKNOWN
UN/NA No: UNKNOWN
Container Type: UNKNOWN
Container Size: UNKNOWN
Amount Released: UNKNOWN
Rate of Release Min:
Duration of Release:
Cause of Release: UNKNOWN
Est Spill Extent: UNKNOWN
Spill Extent Units:
Date/Time Inc Occur:
Unknown Occurr:
Date/Time Discov: 4/13/2006 12:00
Unknown Discovered:
Where Taken:
On Scene Contact: JANET HIMES
No of People Evacuat:
A 302(a) Extremely Haz Sub?: No
A RCRA Hazardous Waste?: No
A RCRA Regulated Facility?: Unknown
Proper Safety Precautions: NONE
State Agency Assistance: NONE
Containment/Cleanup Plans: UNDER INVESTIGATION

Agency or Persons Notified

Agency:
Date/Time: Jan 27 2010 4:50PM
Name of Person:
Notification Action: Contacted

Site:
8941 -43 South Western Avenue Chicago IL

SPILLS

Incident No: H-2024-0635
Date/Time Occurred: 2024-08-16 11:00
Media Release: Ground
Facility Manager: n/a
Fac Manager Phone: n/a
Responsible Party Street: 8941-43 Southwestern Avenue
Area Involved: Fixed Facility
Milepost:
Section:
Township:
Range:
County: Cook
Latitude: 41.73068
Longutude: -87.68231

Hazardous Materials Incident Report

Incident Report Dt: 8/16/2024 3:24:06 PM
Data Input Status: Closed
LUST?: Yes
Hazmat Incident Type: Leak or spill
Caller: David Streich
Caller Represents: Chicago Tank Rmovale
Street Address: 8941 -43 South Western Avenue
City: Chicago
URL: https://public.iema.state.il.us/FOIAHazmatSearch/HazmatDetails.aspx?RptNum=H-2024-0635
Narrative:
County: Cook
Entered by: Damico, Patrick (IEMA)
Date Entered:

Follow Up Information:

Weather Information

Temp:	87
Wind:	5mph southwest

Materials Involved

Name:	heating oil
Type:	Liquid
CHRIS CODE:	Unknown
CAS No:	Unknown
UN/NA No:	Unknown
Container Type:	Under ground storage tank
Container Size:	1000 gallons
Amount Released:	unknown
Rate of Release Min:	unknown
Duration of Release:	unknown
Cause of Release:	tank failure do to corison
Est Spill Extent:	unknown
Spill Extent Units:	
Date/Time Inc Occur:	2024-08-16 11:00
Unknown Occurr:	
Date/Time Discov:	2024-08-16 11:00
Unknown Discovered:	
Where Taken:	n/a
On Scene Contact:	David Steich
No of People Evacuat:	None
A 302(a) Extremely Haz Sub?:	No
A RCRA Hazardous Waste?:	No
A RCRA Regulated Facility?:	No
Proper Safety Precautions:	planned tank removal with City of Chicago inspector onsite
State Agency Assistance:	none
Containment/Cleanup Plans:	Chicago tank removal will clean

Emergency Units Contacted

Contacted ESDA?:	
ESDA on Scene?:	
Spec ESDA Agency:	none
Contacted Fire Dep?:	
Fire Dep on Scene?:	
Name of Fire Dep:	none
Police Dep Contact?:	
Police Dep on Scene:	
Name of Police Dep:	none
Sheriff Police Dep?:	
Sheriff Dep on Scene:	
Name of Sheriff Dep:	none
Other Agency?:	
Agency on Scene?:	Yes
Name of Agency:	City of Chicago health inspector

Agency or Persons Notified

Agency:	Chicago Fire Department
Date/Time:	2024-08-16 15:32
Name of Person:	Emailed
Notification Action:	Report Sent
Agency:	City of Chicago LEPC
Date/Time:	2024-08-16 15:32
Name of Person:	Emailed
Notification Action:	Report Sent
Agency:	IEMA REGION 4

Date/Time: 2024-08-16 15:32
Name of Person: Emailed
Notification Action: Report Sent

Agency: IEPA,NRTP,OSFM,
Date/Time: 2024-08-16 15:32
Name of Person: Emailed
Notification Action: Report Sent

Site: ***UNKNOWN***
Courtland & Campbell Sts. CHICAGO IL

SPILLS

Incident No: 871083
Date/Time Occurred: 6/25/1987 10:50:00 PM
Media Release:
Facility Manager:
Fac Manager Phone:
Responsible Party Street: (24C) (24C)
Area Involved:
Milepost:
Section:
Township:
Range:
County: COOK
Latitude:
Longutude:

Hazardous Materials Incident Report

Incident Report Dt: 6/25/1987 10:50:00 PM
Data Input Status: CLOSED
LUST?:
County: COOK
Entered by:
Date Entered:
Hazmat Incident Type: SPILL
Caller: LT. SUBCZAK
Caller Represents: CHICAGO FIRE DEPT.HAZ MAT
Street Address: Courtland & Campbell Sts.
City: CHICAGO
URL: https://public.iema.state.il.us/FOIAHazmatSearch/HazmatDetails.aspx?RptNum=871083
Narrative:

Follow Up Information:

Weather Information

Temp: -21
Wind: -21

Materials Involved

Name: HYDROCHLORIC ACID AND HLYCOLIC ACID IN LIQUID FORM
Type: UNKNOWN
CHRIS CODE:
CAS No:
UN/NA No:
Container Type: 55 GALLON DRUM
Container Size: 55 GALLON DRUM
Amount Released: UNKNOWN
Rate of Release Min: UNKNOWN
Duration of Release:
Cause of Release: DRUM FELL OFF TRUCK
Est Spill Extent:
Spill Extent Units:
Date/Time Inc Occur:
Unknown Occurr:
Date/Time Discov:
Unknown Discovered:
Where Taken: NONE
On Scene Contact: LT. SUBCZAK
No of People Evacuat: NONE

A 302(a) Extremely Haz Sub?:
A RCRA Hazardous Waste?:
A RCRA Regulated Facility?:
Proper Safety Precautions:
State Agency Assistance:
Containment/Cleanup Plans: IEPA TO HIRE CONTRACTOR

Agency or Persons Notified

Agency: CHICAGO F.D.
Date/Time:
Name of Person:
Notification Action: Contacted

Site: ***RECEPTOR LABORATORY***
2200 W.CAMPBELL PARKWAY CHICAGO IL

SPILLS

Incident No: 923601
Date/Time Occurred: 12/18/92 1730
Media Release:
Facility Manager:
Fac Manager Phone:
Responsible Party Street:
Area Involved: FIXED FACILITY/WATERWAY
Milepost:
Section:
Township:
Range:
County: COOK
Latitude:
Longutude:

Hazardous Materials Incident Report

Incident Report Dt: 12/18/1992 7:28:00 PM
Data Input Status: CLOSED
LUST?:
Hazmat Incident Type: FIRE/EXPLOSION/WATER INVOLVE
Caller: ENGINEER DRENNAN
Caller Represents: CHICAGO FD.HAZ.MAT. TEAM
Street Address: 2200 W.CAMPBELL PARKWAY
City: CHICAGO
URL: https://public.iema.state.il.us/FOIAHazmatSearch/HazmatDetails.aspx?RptNum=923601
Narrative:
County: COOK
Entered by:
Date Entered:

12/19/92 1323 JW: RESPONSIBLE PARTY REP ROBERT MORIARTY CALLED IN REPORT, STEROIDS LTD. IS RESPONSIBLE PARTY AT 2201 W. CAMPBELL PARK DRIVE, AMOUNT RELEASED IS 20 ML FROM A GLASS FLASK, WHICH WAS CAUSED BY A FLASH FIRE DUE TO STIRRING MOTOR SEIZING, THERE **Note: Many records provided by the department have a truncated [Narrative] field.

Follow Up Information:

Materials Involved

Name: LIQUID TETRAHYDROFURAN
Type: UNKNOWN
CHRIS CODE:
CAS No:
UN/NA No:
Container Type: OTHER/CONTAINER
Container Size: OTHER/CONTAINER
Amount Released: 42 LBS.
Rate of Release Min:
Duration of Release:
Cause of Release: MALFUNCTION OF EQUIPMENT
Est Spill Extent:
Spill Extent Units:
Date/Time Inc Occur: 12/18/92 1730
Unknown Occurr:
Date/Time Discov: 12/18/92 1730

Unknown Discovered:
Where Taken: 5/COOK COL.HOSP.&ST.LUKES
On Scene Contact:
No of People Evacuat: 5/COOK COL.HOSP.&ST.LUKES
A 302(a) Extremely Haz Sub?:
A RCRA Hazardous Waste?:
A RCRA Regulated Facility?:
Proper Safety Precautions: NONE
State Agency Assistance:
Containment/Cleanup Plans:

Site: ***METRA COMMUNTER CONTROL***
WESTERN AVENUE CHICAGO IL

SPILLS

Incident No: 992736
Date/Time Occurred: 12/12/99 0455
Media Release:
Facility Manager:
Fac Manager Phone:
Responsible Party Street:
Area Involved: RAIL
Milepost:
Section:
Township:
Range:
County: COOK
Latitude:
Longutude:

Hazardous Materials Incident Report

Incident Report Dt: 12/12/1999 7:52:00 AM
Data Input Status: CLOSED
LUST?:
Hazmat Incident Type: SPILL
Caller: JAQUELINE CANNON
Caller Represents: UNION PACIFIC
Street Address: WESTERN AVENUE
City: CHICAGO
URL: https://public.iema.state.il.us/FOIAHazmatSearch/HazmatDetails.aspx?RptNum=992736
Narrative:
County: COOK
Entered by:
Date Entered:

UPDATE 12/12 0936: NOW BELIEVED TO BE 30/50 GALLONS HYDRAULIC OIL, NO DIESEL FUEL //// ON 12/13/99 THE NUMBER WAS CHANGED FROM 992733 TO 992736 DUE TO THERE BEING A DUPLICATE # **Note: Many records provided by the department have a truncated [Narrative] field.

Follow Up Information:

Materials Involved

Name: DIESEL FUEL & HYDRAULIC OIL
Type: UNKNOWN
CHRIS CODE:
CAS No:
UN/NA No:
Container Type: OTHER/RAIL GRINDER
Container Size: OTHER/RAIL GRINDER
Amount Released: UNKNOWN
Rate of Release Min:
Duration of Release:
Cause of Release: PICKED A SWITCH
Est Spill Extent:
Spill Extent Units:
Date/Time Inc Occur: 12/12/99 0455
Unknown Occurr:
Date/Time Discov:
Unknown Discovered:
Where Taken: -0-
On Scene Contact:
No of People Evacuat: -0-

A 302(a) Extremely Haz Sub?:
A RCRA Hazardous Waste?:
A RCRA Regulated Facility?:
Proper Safety Precautions: -0-
State Agency Assistance:
Containment/Cleanup Plans:

Site: ***Metra Rail***
Western & Sacramento Chicago IL

SPILLS

Incident No:	H-2015-0182	***County:***	Cook
Date/Time Occurred:	2015-02-20 20:00	***Latitude:***	41.883229
Media Release:	Ground	***Longutude:***	-87.632398
Facility Manager:	Art Olsen		
Fac Manager Phone:	773/312-4895		
Responsible Party Street:	2741 W. Grand Ave.		
Area Involved:	Fixed Facility		
Milepost:	n/a		
Section:	n/a		
Township:	n/a		
Range:	n/a		

Hazardous Materials Incident Report

Incident Report Dt:	2/21/2015 8:57:31 AM	***County:***	Cook
Data Input Status:	Closed	***Entered by:***	Vala, Jeni (IEMA)
LUST?:	No	***Date Entered:***	
Hazmat Incident Type:	Leak or spill		
Caller:	Todd Cabonor		
Caller Represents:	Metra Rail		
Street Address:	Western & Sacramento		
City:	Chicago		
URL:	https://public.iema.state.il.us/FOIAHazmatSearch/HazmatDetails.aspx?RptNum=H-2015-0182		
Narrative:			

Release occurred on a ballast inside the Coach Yard. No waterways affected.

Corresponding RR Derailment Report # RR-2015-0015.

Follow Up Information:

Weather Information

Temp:	n/a
Wind:	n/a

Materials Involved

Name:	Diesel Fuel
Type:	Liquid
CHRIS CODE:	Unknown
CAS No:	Unknown
UN/NA No:	Unknown
Container Type:	Railcar
Container Size:	1-2500 gallons
Amount Released:	1500 gallons
Rate of Release Min:	Unknown
Duration of Release:	2 hours
Cause of Release:	Train derailment and tank puncturing
Est Spill Extent:	10'x30'
Spill Extent Units:	Square feet
Date/Time Inc Occur:	2015-02-20 20:00
Unknown Occurr:	
Date/Time Discov:	2015-02-20 20:00
Unknown Discovered:	
Where Taken:	n/a

On Scene Contact: Todd Cabonor
No of People Evacuat: None
A 302(a) Extremely Haz Sub?: No
A RCRA Hazardous Waste?: Unknown
A RCRA Regulated Facility?: Yes
Proper Safety Precautions: None
State Agency Assistance: None
Containment/Cleanup Plans: Northbranch has been hired to come out today to perform the cleanup.

Emergency Units Contacted

Contacted ESDA?:
ESDA on Scene?:
Spec ESDA Agency: None
Contacted Fire Dep?:
Fire Dep on Scene?:
Name of Fire Dep: None
Police Dep Contact?:
Police Dep on Scene:
Name of Police Dep: None
Sheriff Police Dep?:
Sheriff Dep on Scene:
Name of Sheriff Dep: None
Other Agency?:
Agency on Scene?:
Name of Agency: None

Agency or Persons Notified

Agency: ICC, ISPCC
Date/Time: 2015-02-21 09:28
Name of Person: Emailed
Notification Action: Report Sent

Agency: IEPA, NRTP, OSFM, Region 4, Chicago FD
Date/Time: 2015-02-21 09:28
Name of Person: Emailed
Notification Action: Report Sent

Agency: IEPA
Date/Time: 2015-02-21 09:18
Name of Person: Ron Robeen
Notification Action: Contacted

Agency: ICC
Date/Time: 2015-02-21 09:21
Name of Person: John Saladino
Notification Action: Contacted

Site: ***SOUTHERN PACIFIC RAILROAD***
IMX RAIL YARD/WESTERN AVE CHICAGO IL

SPILLS

Incident No: 931975
Date/Time Occurred: 7/23/1993 12:54:00 PM
Media Release:
Facility Manager:
Fac Manager Phone:
Responsible Party Street:
Area Involved: OTHER/RAIL YARD
Milepost:
Section:
Township:
Range:
County: COOK
Latitude:
Longutude:

Hazardous Materials Incident Report

Incident Report Dt: 7/23/1993 12:54:00 PM
County: COOK

Data Input Status: CLOSED
Entered by:
LUST?:
Date Entered:
Hazmat Incident Type: LEAK
Caller: HAL PARKINS
Caller Represents: SOUTHERN PACIFIC RAILROAD
Street Address: IMX RAIL YARD/WESTERN AVE
City: CHICAGO
URL: https://public.iema.state.il.us/FOIAHazmatSearch/HazmatDetails.aspx?RptNum=931975
Narrative:

Follow Up Information:

Materials Involved

Name: XYLENE PAINT THINNER
Type: UNKNOWN
CHRIS CODE:
CAS No:
UN/NA No:
Container Type: DRUM
Container Size: DRUM
Amount Released:
Rate of Release Min:
Duration of Release:
Cause of Release: HOLE OR CREASE IN DRUM
Est Spill Extent:
Spill Extent Units:
Date/Time Inc Occur:
Unknown Occurr:
Date/Time Discov: 07/23/93 1030
Unknown Discovered:
Where Taken:
On Scene Contact:
No of People Evacuat:
A 302(a) Extremely Haz Sub?:
A RCRA Hazardous Waste?:
A RCRA Regulated Facility?:
Proper Safety Precautions:
State Agency Assistance:
Containment/Cleanup Plans:

Site: ***REFINERY TRANSPORT & TERM***
I94 northbound at 125th Street CHICAGO IL

SPILLS

Incident No: 891638
County: COOK
Date/Time Occurred: 08/29/89 0015
Latitude:
Media Release:
Longutude:
Facility Manager:
Fac Manager Phone:
Responsible Party Street: TERMINAL CORP., 1101 31ST ST., CHICAGO, IL 60515
Area Involved:
Milepost:
Section:
Township:
Range:

Hazardous Materials Incident Report

Incident Report Dt: 8/29/1989 3:36:00 AM
County: COOK
Data Input Status: CLOSED
Entered by:
LUST?:
Date Entered:
Hazmat Incident Type: LEAK
Caller: TR. ATKINS
Caller Represents: ISPCC
Street Address: I94 northbound at 125th Street
City: CHICAGO
URL: https://public.iema.state.il.us/FOIAHazmatSearch/HazmatDetails.aspx?RptNum=891638

Narrative:

Follow Up Information:

Materials Involved

Name:	FUEL OIL
Type:	UNKNOWN
CHRIS CODE:	
CAS No:	
UN/NA No:	
Container Type:	TRUCK
Container Size:	TRUCK
Amount Released:	5 GAL.
Rate of Release Min:	
Duration of Release:	
Cause of Release:	
Est Spill Extent:	
Spill Extent Units:	
Date/Time Inc Occur:	08/29/89 0015
Unknown Occurr:	
Date/Time Discov:	
Unknown Discovered:	
Where Taken:	
On Scene Contact:	
No of People Evacuat:	
A 302(a) Extremely Haz Sub?:	
A RCRA Hazardous Waste?:	
A RCRA Regulated Facility?:	
Proper Safety Precautions:	
State Agency Assistance:	
Containment/Cleanup Plans:	PLUGGED LEAK

Site: ***CSX Transportation***
73rd & Bell (between the Union Pacific & CSX diamonds. Chicago IL

SPILLS

Incident No:	H-2008-0379	***County:***	Cook
Date/Time Occurred:	3/23/2008 11:55:00 AM	***Latitude:***	
Media Release:		***Longutude:***	
Facility Manager:			
Fac Manager Phone:			
Responsible Party Street:	500 Water St, Jacksonville, FL 32202		
Area Involved:	Rail		
Milepost:	DC23.3 on the Blue Island Sub		
Section:			
Township:			
Range:			

Hazardous Materials Incident Report

Incident Report Dt:	3/23/2008 11:55:00 AM	***County:***	Cook
Data Input Status:	Closed	***Entered by:***	Kattner, Paul/Comm Center/IEMA
LUST?:		***Date Entered:***	
Hazmat Incident Type:	Leak or Spill		
Caller:	Virgil Adkins		
Caller Represents:	CSX Railroad Police		
Street Address:	73rd & Bell (between the Union Pacific & CSX diamonds.		
City:	Chicago		
URL:	https://public.iema.state.il.us/FOIAHazmatSearch/HazmatDetails.aspx?RptNum=H-2008-0379		
Narrative:			

Virgil Adkins/CSX Railroad Police called and updated report. He advised that the derailment had impacted a switch heater which was caused a load of coal to ignite in one car. Cars involved are PNJX 50134 (upright), PRIX 44456 NCUX 11657, NCUX 12132, NCUX 11414 (on fire), HIPX 24159 (upright).....CSX Incident # is 20938955. See reports #H 2008 0378 and # RR 2008 0025. 03/23/3008 12:10 (PBK) Advised IEMA SEOC Manager Gauvin of update. 03/23/2008 12:14 (PBK) IEPA D/O Kinsley called and advised that he had spoken to CSX and received an update from them. 03/23/2008 12:18 (PBK) Advised ICC D/O Blair of the responsible party report. 03/23/2008 12:25 (PBK) E-mailed report to IEPA, OSFM, ICC, ISPCC, IDOT Station #1, NRTP, & IEMA Region #4/IEMA Region #3 **Note: Many records provided by the department have a truncated [Narrative] field.

Follow Up Information:

Weather Information

Temp:	unknown
Wind:	unknown

Materials Involved

Name:	Coal & unknown flammable gas
Type:	solid & gas
CHRIS CODE:	unk
CAS No:	unknown
UN/NA No:	unknown
Container Type:	Railcar
Container Size:	unknown
Amount Released:	unknown
Rate of Release Min:	unknown
Duration of Release:	
Cause of Release:	Train derailment caused damage to switch heater.
Est Spill Extent:	unknowbn
Spill Extent Units:	
Date/Time Inc Occur:	
Unknown Occurr:	
Date/Time Discov:	3/23/2008 11:38
Unknown Discovered:	
Where Taken:	n/a
On Scene Contact:	Bob Mayham
No of People Evacuat:	
A 302(a) Extremely Haz Sub?:	No
A RCRA Hazardous Waste?:	No
A RCRA Regulated Facility?:	No
Proper Safety Precautions:	None.....caller does not known if Metra or Amtrak service has been impacted
State Agency Assistance:	None
Containment/Cleanup Plans:	Under development at this

Emergency Units Contacted

Contacted ESDA?:	
ESDA on Scene?:	
Spec ESDA Agency:	
Contacted Fire Dep?:	TRUE
Fire Dep on Scene?:	TRUE
Name of Fire Dep:	Chicago Fire
Police Dep Contact?:	TRUE
Police Dep on Scene:	TRUE
Name of Police Dep:	CSX PD, Chicago PD
Sheriff Police Dep?:	
Sheriff Dep on Scene:	
Name of Sheriff Dep:	
Other Agency?:	
Agency on Scene?:	
Name of Agency:	

Agency or Persons Notified

Agency:	
Date/Time:	Jan 27 2010 5:25PM
Name of Person:	Virgil Adkins
Notification Action:	Contacted

Site: ***UNKNOWN***
WESTERN & ROCKWELL CHICAGO IL

SPILLS

Incident No: H 2003 0503
Date/Time Occurred: 04/09/2003 @ 12:50 EDT
Media Release:
Facility Manager:
Fac Manager Phone:
Responsible Party Street: 500 WATER STREET, JACKSONVILLE, FL 32202
Area Involved: RAIL
Milepost: RR
Section:
Township:
Range:
County: COOK
Latitude:
Longutude:

Hazardous Materials Incident Report

Incident Report Dt: 4/9/2003 12:00:00 AM
Data Input Status: CLOSED
LUST?:
Hazmat Incident Type: LEAK OR SPILL
Caller:
Caller Represents:
Street Address: WESTERN & ROCKWELL
City: CHICAGO
URL: https://public.iema.state.il.us/FOIAHazmatSearch/HazmatDetails.aspx?RptNum=H 2003 0503
Narrative:
County: COOK
Entered by:
Date Entered:

IEPA/OSFM/NRTP/ICC-RR/CHICAGO FIRE/REGION 4 **Note: Many records provided by the department have a truncated [Narrative] field.

Follow Up Information:

Weather Information

Temp:
Wind: UNK UNK

Materials Involved

Name: DIESEL FUEL
Type: LIQUID
CHRIS CODE:
CAS No: UNK
UN/NA No: UNK
Container Type: LOCOMOTIVE FUEL TANK
Container Size: 4900 GALS.
Amount Released: EST 5 GALS.
Rate of Release Min:
Duration of Release:
Cause of Release: 500 WATER STREET, JACKSONVILLE, FL 32202
Est Spill Extent: UNK
Spill Extent Units:
Date/Time Inc Occur: 04/09/2003 @ 12:50 EDT
Unknown Occurr:
Date/Time Discov: 04/09/2003 @ 12:50 EDT
Unknown Discovered:
Where Taken:
On Scene Contact: N/A
No of People Evacuat: NONE
A 302(a) Extremely Haz Sub?: NO
A RCRA Hazardous Waste?:
A RCRA Regulated Facility?: NO
Proper Safety Precautions: NONE
State Agency Assistance: NONE
Containment/Cleanup Plans: CONTRACTOR HIRED: HTTC ENVIRONMENTAL SERVICE

Site: ***UNKNOWN***
10158 Southwestern Avenue CHICAGO IL

SPILLS

Incident No: 890055
Date/Time Occurred: 1/10/1989 7:40:00 PM
Media Release:
Facility Manager:
Fac Manager Phone:
Responsible Party Street:
Area Involved:
Milepost:
Section:
Township:
Range:
County: COOK
Latitude:
Longutude:

Hazardous Materials Incident Report

Incident Report Dt: 1/10/1989 7:40:00 PM
Data Input Status: CLOSED
LUST?:
County: COOK
Entered by:
Date Entered:
Hazmat Incident Type: SPILL
Caller: MIKE SHANAHAN,CITIZEN
Caller Represents: PRIVATE CITIZEN
Street Address: 10158 Southwestern Avenue
City: CHICAGO
URL: https://public.iema.state.il.us/FOIAHazmatSearch/HazmatDetails.aspx?RptNum=890055
Narrative:

Follow Up Information:

Weather Information

Temp: 20,CALM,CLEAR,WINDY
Wind: 20,CALM,CLEAR,WINDY

Materials Involved

Name: UNKNOWN TYPE OF LIQUID OIL
Type: UNKNOWN
CHRIS CODE:
CAS No:
UN/NA No:
Container Type: ABOVEGROUND TANK
Container Size: ABOVEGROUND TANK
Amount Released: UNKNOWN
Rate of Release Min:
Duration of Release:
Cause of Release: UNKNOWN
Est Spill Extent:
Spill Extent Units:
Date/Time Inc Occur:
Unknown Occurr:
Date/Time Discov: 01/10/89 1900
Unknown Discovered:
Where Taken: NONE
On Scene Contact: MIKE SHANAHAN
No of People Evacuat: NONE
A 302(a) Extremely Haz Sub?:
A RCRA Hazardous Waste?:
A RCRA Regulated Facility?:
Proper Safety Precautions:
State Agency Assistance:
Containment/Cleanup Plans: NOTHING AT THIS TIME

Site: ***WESTERN CAR WASH ASSOCIATES***
3636 WESTERN AVENUE CHICAGO IL

SPILLS

Incident No: 912383
Date/Time Occurred: 8/23/1991 2:57:00 PM
County: COOK
Latitude:

Media Release: ***Longitude:***
Facility Manager:
Fac Manager Phone:
Responsible Party Street:
Area Involved: FIXED FACILITY
Milepost:
Section:
Township:
Range:

Hazardous Materials Incident Report

Incident Report Dt: 8/23/1991 2:57:00 PM ***County:*** COOK
Data Input Status: CLOSED ***Entered by:***
LUST?: ***Date Entered:***
Hazmat Incident Type: LEAK
Caller: STEVEN ROSENFIELD
Caller Represents: WESTERN CAR WASH ASST.
Street Address: 3636 WESTERN AVENUE
City: CHICAGO
URL: https://public.iema.state.il.us/FOIAHazmatSearch/HazmatDetails.aspx?RptNum=912383
Narrative:

Follow Up Information:

Materials Involved

Name: SUSP. GASOLINE
Type: UNKNOWN
CHRIS CODE:
CAS No:
UN/NA No:
Container Type: UNDERGROUND TANK
Container Size: UNDERGROUND TANK
Amount Released: UNK
Rate of Release Min:
Duration of Release:
Cause of Release: UNK
Est Spill Extent:
Spill Extent Units:
Date/Time Inc Occur:
Unknown Occurr:
Date/Time Discov: 08/22/91 PM
Unknown Discovered:
Where Taken: -0-
On Scene Contact:
No of People Evacuat: -0-
A 302(a) Extremely Haz Sub?:
A RCRA Hazardous Waste?:
A RCRA Regulated Facility?:
Proper Safety Precautions: NO
State Agency Assistance:
Containment/Cleanup Plans:

Site: ***COMMONWEALTH EDISON***
HOLMAN & 23RD ST. CHICAGO IL SPILLS

Incident No: 972486 ***County:*** COOK
Date/Time Occurred: 12/26/1997 11:33:00 AM ***Latitude:***
Media Release: ***Longitude:***
Facility Manager:
Fac Manager Phone:
Responsible Party Street: 10 S. DEERBORN, RM. 35FNS, CHICAGO, IL 60603
Area Involved: OTHER:ALLEY
Milepost:
Section:
Township:

Range:

Hazardous Materials Incident Report

Incident Report Dt:	12/26/1997 11:33:00 AM	***County:***	COOK
Data Input Status:	CLOSED	***Entered by:***	
LUST?:		***Date Entered:***	
Hazmat Incident Type:	LEAK		
Caller:	GRACE MAJEWSKI		
Caller Represents:	COMMONWEALTH EDISON		
Street Address:	HOLMAN & 23RD ST.		
City:	CHICAGO		
URL:	https://public.iema.state.il.us/FOIAHazmatSearch/HazmatDetails.aspx?RptNum=972486		
Narrative:			

Follow Up Information:

Materials Involved

Name:	MINERAL OIL
Type:	UNKNOWN
CHRIS CODE:	
CAS No:	
UN/NA No:	
Container Type:	OTHER:TRANSFORMER
Container Size:	OTHER:TRANSFORMER
Amount Released:	APPROX. 40 GAL.
Rate of Release Min:	
Duration of Release:	
Cause of Release:	SOMEONE SHOT IT
Est Spill Extent:	
Spill Extent Units:	
Date/Time Inc Occur:	
Unknown Occurr:	
Date/Time Discov:	12/26/97 0100
Unknown Discovered:	
Where Taken:	
On Scene Contact:	
No of People Evacuat:	
A 302(a) Extremely Haz Sub?:	
A RCRA Hazardous Waste?:	
A RCRA Regulated Facility?:	
Proper Safety Precautions:	
State Agency Assistance:	
Containment/Cleanup Plans:	

Site: ***BADGER MURPHY***
648-50 NORTH WESTERN AVE. CHICAGO IL

SPILLS

Incident No:	981577	***County:***	COOK
Date/Time Occurred:	6/30/1998 10:49:00 AM	***Latitude:***	
Media Release:		***Longutude:***	
Facility Manager:			
Fac Manager Phone:			
Responsible Party Street:	648-50 NORTH WESTERN AVENUE, CHICAGO,IL 60612		
Area Involved:	FIXED FACILITY		
Milepost:			
Section:			
Township:			
Range:			

Hazardous Materials Incident Report

Incident Report Dt:	6/30/1998 10:49:00 AM	***County:***	COOK
Data Input Status:	CLOSED	***Entered by:***	
LUST?:		***Date Entered:***	

Hazmat Incident Type: LEAK
Caller: TIM THIEBAUD
Caller Represents: RAMSCO
Street Address: 648-50 NORTH WESTERN AVE.
City: CHICAGO
URL: https://public.iema.state.il.us/FOIAHazmatSearch/HazmatDetails.aspx?RptNum=981577
Narrative:

Follow Up Information:

Materials Involved

Name: HEATING OIL
Type: UNKNOWN
CHRIS CODE:
CAS No:
UN/NA No:
Container Type: UNDERGROUND TANK
Container Size: UNDERGROUND TANK
Amount Released: UNKNOWN
Rate of Release Min:
Duration of Release:
Cause of Release: HOLES IN TANK
Est Spill Extent:
Spill Extent Units:
Date/Time Inc Occur:
Unknown Occurr:
Date/Time Discov: 06/29/98 1130
Unknown Discovered:
Where Taken: -0-
On Scene Contact:
No of People Evacuat: -0-
A 302(a) Extremely Haz Sub?:
A RCRA Hazardous Waste?:
A RCRA Regulated Facility?:
Proper Safety Precautions: NONE
State Agency Assistance:
Containment/Cleanup Plans:

Site: ***#3***
4338-48 NORTH LEAVITT STREET CHICAGO IL

SPILLS

Incident No: H 2000 1967
Date/Time Occurred: Unknown @
Media Release:
Facility Manager:
Fac Manager Phone:
Responsible Party Street: 2427 NORTH GREENVIEW AVENUE, CHICAGO, ILLINOIS, 60614
Area Involved: FIXED FACILITY
Milepost:
Section:
Township:
Range:
County: COOK
Latitude:
Longutude:

Hazardous Materials Incident Report

Incident Report Dt: 6/15/2000 12:00:00 AM
Data Input Status: CLOSED
LUST?:
Hazmat Incident Type: LEAK OR SPILL
Caller:
Caller Represents:
Street Address: 4338-48 NORTH LEAVITT STREET
City: CHICAGO
URL: https://public.iema.state.il.us/FOIAHazmatSearch/HazmatDetails.aspx?RptNum=H 2000 1967
Narrative:
County: COOK
Entered by:
Date Entered:

IEPA, OSFM, CFD, REGION 4 **Note: Many records provided by the department have a truncated [Narrative] field.

Follow Up Information:

Materials Involved

Name:	GASOLINE
Type:	LIQUID
CHRIS CODE:	
CAS No:	
UN/NA No:	
Container Type:	UNDERGROUND TANK
Container Size:	1,000 GALLONS
Amount Released:	UNK
Rate of Release Min:	UNK
Duration of Release:	
Cause of Release:	2427 NORTH GREENVIEW AVENUE, CHICAGO, ILLINOIS, 60614
Est Spill Extent:	300
Spill Extent Units:	SQUARE FEET
Date/Time Inc Occur:	Unknown @
Unknown Occurr:	
Date/Time Discov:	06/15/2000 @ Unknown
Unknown Discovered:	
Where Taken:	DNA
On Scene Contact:	#1
No of People Evacuat:	NONE
A 302(a) Extremely Haz Sub?:	
A RCRA Hazardous Waste?:	
A RCRA Regulated Facility?:	
Proper Safety Precautions:	NONE
State Agency Assistance:	NONE
Containment/Cleanup Plans:	R. W. COLLINS HAS BEEN HIRED TO REMOVE TANK; PIONEER ENVIRONMENTAL GROUP WILL BE CONDUCTING NECESSARY SITE ANALYSIS AND

Site: ***A..D. CONNER***
GLOBAL TWO /RR FACILITY / SOUTHWESTERN AVE CHICAGO IL

SPILLS

Incident No:	H 2003 0886	***County:***	COOK
Date/Time Occurred:	06/17/2003 @ 03:00	***Latitude:***	
Media Release:		***Longutude:***	
Facility Manager:			
Fac Manager Phone:			
Responsible Party Street:	CHICAGO,IL.		
Area Involved:	FIXED FACILITY		
Milepost:			
Section:			
Township:			
Range:			

Hazardous Materials Incident Report

Incident Report Dt:	6/17/2003 12:00:00 AM	***County:***	COOK
Data Input Status:	CLOSED	***Entered by:***	
LUST?:		***Date Entered:***	
Hazmat Incident Type:	LEAK OR SPILL		
Caller:			
Caller Represents:			
Street Address:	GLOBAL TWO /RR FACILITY / SOUTHWESTERN AVE		
City:	CHICAGO		
URL:	https://public.iema.state.il.us/FOIAHazmatSearch/HazmatDetails.aspx?RptNum=H 2003 0886		
Narrative:			

ADV. IEPA DO: TIN, FAX TO IEPA, ICC, NRTP, REG. 4, CHIC. F.D.

Follow Up Information:

Materials Involved

Name:	DIESEL FUEL
Type:	LIQUID
CHRIS CODE:	
CAS No:	
UN/NA No:	
Container Type:	TRAIN ENGINE
Container Size:	UNK
Amount Released:	100 GALS
Rate of Release Min:	
Duration of Release:	
Cause of Release:	CHICAGO,IL.
Est Spill Extent:	UNK
Spill Extent Units:	
Date/Time Inc Occur:	06/17/2003 @ 03:00
Unknown Occurr:	
Date/Time Discov:	
Unknown Discovered:	
Where Taken:	
On Scene Contact:	
No of People Evacuat:	NONE
A 302(a) Extremely Haz Sub?:	NO
A RCRA Hazardous Waste?:	
A RCRA Regulated Facility?:	
Proper Safety Precautions:	NONE
State Agency Assistance:	NONE
Containment/Cleanup Plans:	HAZ CHEM ENVIRONMENTAL

Site: ***CITY OF CHICAGO***
Archer east of Oakley CHICAGO IL

SPILLS

Incident No:	890176	***County:***	COOK
Date/Time Occurred:	2/1/1989 2:18:00 PM	***Latitude:***	
Media Release:		***Longutude:***	
Facility Manager:			
Fac Manager Phone:			
Responsible Party Street:	500 N AHSTEGO CT. CHICAGO,IL 60611		
Area Involved:			
Milepost:			
Section:			
Township:			
Range:			

Hazardous Materials Incident Report

Incident Report Dt:	2/1/1989 2:18:00 PM	***County:***	COOK
Data Input Status:	CLOSED	***Entered by:***	
LUST?:		***Date Entered:***	
Hazmat Incident Type:	LEAK		
Caller:	DICK NARVA		
Caller Represents:	SOUTHWEST TRANSIT GROUP		
Street Address:	Archer east of Oakley		
City:	CHICAGO		
URL:	https://public.iema.state.il.us/FOIAHazmatSearch/HazmatDetails.aspx?RptNum=890176		
Narrative:			

Follow Up Information:

Materials Involved

Name:	TETROCHLOROETHENE
Type:	UNKNOWN
CHRIS CODE:	
CAS No:	
UN/NA No:	
Container Type:	UNDERGROUND TANK

Container Size: UNDERGROUND TANK
Amount Released: UNKNOWN
Rate of Release Min:
Duration of Release:
Cause of Release: UNKNOWN
Est Spill Extent:
Spill Extent Units:
Date/Time Inc Occur:
Unknown Occurr:
Date/Time Discov: LAST SUMMER
Unknown Discovered:
Where Taken: NONE
On Scene Contact:
No of People Evacuat: NONE
A 302(a) Extremely Haz Sub?:
A RCRA Hazardous Waste?:
A RCRA Regulated Facility?:
Proper Safety Precautions:
State Agency Assistance:
Containment/Cleanup Plans: EXCAVATE SOIL

Site: ***SOUTHLAND CORPORATION***
1201 CERMAK (QUICK MART) BROADVIEW IL

SPILLS

Incident No: 913243
Date/Time Occurred: 11/11/1991 9:49:00 AM
Media Release:
Facility Manager:
Fac Manager Phone:
Responsible Party Street:
Area Involved: FIXED FACILITY
Milepost:
Section:
Township:
Range:
County: COOK
Latitude:
Longutude:

Hazardous Materials Incident Report

Incident Report Dt: 11/11/1991 9:49:00 AM
Data Input Status: CLOSED
LUST?:
Hazmat Incident Type: LEAK
Caller: CRAIG ZIMMER
Caller Represents: SOUTHLAND CORPORATION
Street Address: 1201 CERMAK (QUICK MART)
City: BROADVIEW
URL: https://public.iema.state.il.us/FOIAHazmatSearch/HazmatDetails.aspx?RptNum=913243
Narrative:
County: COOK
Entered by:
Date Entered:

Follow Up Information:

Materials Involved

Name: UNLEADED GASOLINE
Type: UNKNOWN
CHRIS CODE:
CAS No:
UN/NA No:
Container Type: UNDERGROUND TANK
Container Size: UNDERGROUND TANK
Amount Released: UNK
Rate of Release Min:
Duration of Release:
Cause of Release: FAILED LINE TEST
Est Spill Extent:
Spill Extent Units:
Date/Time Inc Occur:

Unknown Occurr:
Date/Time Discov: 11/07/91 PM
Unknown Discovered:
Where Taken: -0-
On Scene Contact:
No of People Evacuat: -0-
A 302(a) Extremely Haz Sub?:
A RCRA Hazardous Waste?:
A RCRA Regulated Facility?:
Proper Safety Precautions: NONE
State Agency Assistance:
Containment/Cleanup Plans:

Site: ***PABLOS / 9207 IL TRUCK PLATE ON VAN***
3201 SOUTHWESTERN AVE./ UNDER STEVENSON EXPRESSWAY CHICAGO IL SPILLS

Incident No: H 2004 1065
Date/Time Occurred: 7/29/2004 12:00:00 AM
Media Release:
Facility Manager:
Fac Manager Phone:
Responsible Party Street: 3618 S. ARCHER, CHICAGO,IL.
Area Involved: FENCED OFF STATE PROPERTY
Milepost:
Section:
Township:
Range:
County: COOK
Latitude:
Longutude:

Hazardous Materials Incident Report

Incident Report Dt: 7/29/2004 12:00:00 AM
Data Input Status: CLOSED
LUST?:
Hazmat Incident Type: FIRE ANDLEAK
Caller:
Caller Represents:
Street Address: 3201 SOUTHWESTERN AVE./ UNDER STEVENSON EXPRESSWAY
City: CHICAGO
URL: https://public.iema.state.il.us/FOIAHazmatSearch/HazmatDetails.aspx?RptNum=H 2004 1065
Narrative:
County: COOK
Entered by:
Date Entered:

05:16 PATCHED JASON TO IEPA D.O. /CHAPPEL, FAX TO IEPA, NRTP, CHICAGO F.D. REG. 4 **Note: Many records provided by the department have a truncated [Narrative] field.

Follow Up Information:

Materials Involved

Name: UNK ACIDS
Type: LIQUID
CHRIS CODE:
CAS No:
UN/NA No:
Container Type: PLASTCI DRUM INSIDE BOX VAN
Container Size: 55 GAL.
Amount Released: UNK., EST. 40 GALLONS LEFT IN DRUM
Rate of Release Min:
Duration of Release:
Cause of Release: 3618 S. ARCHER, CHICAGO,IL.
Est Spill Extent: CONTAINED IN VAN
Spill Extent Units:
Date/Time Inc Occur:
Unknown Occurr:
Date/Time Discov: 07/29/2004 @ 04:10
Unknown Discovered:
Where Taken:
On Scene Contact:

No of People Evacuat: NONE
A 302(a) Extremely Haz Sub?: YES
A RCRA Hazardous Waste?:
A RCRA Regulated Facility?:
Proper Safety Precautions: NONE
State Agency Assistance: PATCHED TO IEPA D. O. CHAPPEL
Containment/Cleanup Plans: WAITING FOR IEPA ADVISE WHEN THEY ARRIVE.

Emergency Units Contacted

Contacted ESDA?:
ESDA on Scene?:
Spec ESDA Agency:
Contacted Fire Dep?:
Fire Dep on Scene?: YES
Name of Fire Dep: CHICAGO F.D.
Police Dep Contact?:
Police Dep on Scene: YES
Name of Police Dep:
Sheriff Police Dep?:
Sheriff Dep on Scene:
Name of Sheriff Dep:
Other Agency?: YES
Agency on Scene?:
Name of Agency: AMBULANCE

Site: ***WALGREEN COMPANY***
6000 WEST 623RD STREET CHICAGO IL

SPILLS

Incident No: H 2001 1025
Date/Time Occurred: 6/13/2001 12:00:00 AM
Media Release:
Facility Manager:
Fac Manager Phone:
Responsible Party Street: 200 WILMOT ROAD, DEERFIELD, IL 60015
Area Involved: FIXED FACILITY
Milepost:
Section:
Township:
Range:
County: COOK
Latitude:
Longutude:

Hazardous Materials Incident Report

Incident Report Dt: 6/13/2001 12:00:00 AM
Data Input Status: CLOSED
LUST?:
Hazmat Incident Type: LEAK OR SPILL
Caller:
Caller Represents:
Street Address: 6000 WEST 623RD STREET
City: CHICAGO
URL: https://public.iema.state.il.us/FOIAHazmatSearch/HazmatDetails.aspx?RptNum=H 2001 1025
Narrative:
County: COOK
Entered by:
Date Entered:

IEPA/OSFM/CHICAGO FIRE/REGION 4 **Note: Many records provided by the department have a truncated [Narrative] field.

Follow Up Information:

Weather Information

Temp:
Wind: S 10

Materials Involved

Name:	GASOLINE/DIESEL FUEL
Type:	LIQUID
CHRIS CODE:	
CAS No:	UNK
UN/NA No:	UNK
Container Type:	UNDERGROUND TANK
Container Size:	1-8000 GAL 2-6000 GAL2-1000 GAL 1-2000 GAL
Amount Released:	UNKNOWN
Rate of Release Min:	
Duration of Release:	
Cause of Release:	200 WILMOT ROAD, DEERFIELD, IL 60015
Est Spill Extent:	UNKNOWN
Spill Extent Units:	
Date/Time Inc Occur:	
Unknown Occurr:	
Date/Time Discov:	06/13/2001 @ 09:30
Unknown Discovered:	
Where Taken:	
On Scene Contact:	ERIC REDSCHLAG
No of People Evacuat:	NONE
A 302(a) Extremely Haz Sub?:	NO
A RCRA Hazardous Waste?:	
A RCRA Regulated Facility?:	NO
Proper Safety Precautions:	NONE
State Agency Assistance:	NONE
Containment/Cleanup Plans:	CONTRACTOR HIRED R. W COLLINS

Emergency Units Contacted

Contacted ESDA?:	
ESDA on Scene?:	
Spec ESDA Agency:	
Contacted Fire Dep?:	
Fire Dep on Scene?:	YES
Name of Fire Dep:	CHICAGO FIRE
Police Dep Contact?:	
Police Dep on Scene:	
Name of Police Dep:	
Sheriff Police Dep?:	
Sheriff Dep on Scene:	
Name of Sheriff Dep:	
Other Agency?:	YES
Agency on Scene?:	
Name of Agency:	CHICAGO DEPT. OF ENVIRONMENT/GEORGE ROBERTS

Site: ***UNKNOWN***
10257 SOUTHWESTERN AVENUE CHICAGO IL

SPILLS

Incident No:	H 2002 1046	***County:***	COOK
Date/Time Occurred:	7/22/2002 12:00:00 AM	***Latitude:***	
Media Release:		***Longitude:***	
Facility Manager:			
Fac Manager Phone:			
Responsible Party Street:	1717 PARK STREET, SUITE 150 NAPERVILLE, IL 60563		
Area Involved:	FIXED FACILITY		
Milepost:			
Section:			
Township:			
Range:			

Hazardous Materials Incident Report

Incident Report Dt:	7/22/2002 12:00:00 AM	***County:***	COOK
Data Input Status:	CLOSED	***Entered by:***	
LUST?:		***Date Entered:***	
Hazmat Incident Type:	LEAK OR SPILL		
Caller:			
Caller Represents:			

Street Address: 10257 SOUTHWESTERN AVENUE
City: CHICAGO
URL: https://public.iema.state.il.us/FOIAHazmatSearch/HazmatDetails.aspx?RptNum=H 2002 1046
Narrative:

IEPA/OSFM/CHICAGO FIRE/NRTP/REGION 4 **Note: Many records provided by the department have a truncated [Narrative] field.

Follow Up Information:

Weather Information

Temp:
Wind: UNK UNK

Materials Involved

Name: GASOLINE
Type: LIQUID
CHRIS CODE:
CAS No: UNK
UN/NA No: UNK
Container Type: UNDERGROUND TANK
Container Size: 1- 1000 GAL.
Amount Released: UNKNOWN
Rate of Release Min:
Duration of Release:
Cause of Release: 1717 PARK STREET, SUITE 150 NAPERVILLE, IL 60563
Est Spill Extent: UNKNOWN
Spill Extent Units:
Date/Time Inc Occur:
Unknown Occurr:
Date/Time Discov: 07/22/2002 @ 13:00
Unknown Discovered:
Where Taken:
On Scene Contact: N/A
No of People Evacuat: NONE
A 302(a) Extremely Haz Sub?: NO
A RCRA Hazardous Waste?:
A RCRA Regulated Facility?: NO
Proper Safety Precautions: NONE
State Agency Assistance: NONE
Containment/Cleanup Plans: CALLER IS CONTRACTOR

Emergency Units Contacted

Contacted ESDA?:
ESDA on Scene?:
Spec ESDA Agency:
Contacted Fire Dep?:
Fire Dep on Scene?: YES
Name of Fire Dep: CHICAGO FIRE INSP.
Police Dep Contact?:
Police Dep on Scene:
Name of Police Dep:
Sheriff Police Dep?:
Sheriff Dep on Scene:
Name of Sheriff Dep:
Other Agency?: YES
Agency on Scene?:
Name of Agency: DEPT. OF ENVIRONMENT

Site: ***7939 S. Western Ave LLC***
7941 Southwestern Ave Chicago IL

SPILLS

Incident No: H-2020-0740
Date/Time Occurred: 8/27/2020 3:09:02 PM
County: Cook
Latitude: 41.883229

Media Release:	Ground	***Longutude:***	-87.632398
Facility Manager:	None		
Fac Manager Phone:	None		
Responsible Party Street:	450 Skokie Blve Ste 505		
Area Involved:	Fixed Facility		
Milepost:	N/A		
Section:	N/A		
Township:	N/A		
Range:	N/A		

Hazardous Materials Incident Report

Incident Report Dt:	8/27/2020 3:09:02 PM	***County:***	Cook
Data Input Status:	Closed	***Entered by:***	Rhoades, Walter (IEMA)
LUST?:	Yes	***Date Entered:***	
Hazmat Incident Type:	Leak or spill		
Caller:	Todd Mccollister		
Caller Represents:	AKT Peerless		
Street Address:	7941 Southwestern Ave		
City:	Chicago		
URL:	https://public.iema.state.il.us/FOIAHazmatSearch/HazmatDetails.aspx?RptNum=H-2020-0740		
Narrative:			

Follow Up Information:

Weather Information

Temp:	85
Wind:	5/SW

Materials Involved

Name:	Heating Oil
Type:	Liquid
CHRIS CODE:	Unknown
CAS No:	Unknown
UN/NA No:	Unknown
Container Type:	Under ground storage tank
Container Size:	2000 Gallons
Amount Released:	25 Gallons
Rate of Release Min:	Unknown
Duration of Release:	Unknown
Cause of Release:	Overfilled
Est Spill Extent:	100
Spill Extent Units:	Square feet
Date/Time Inc Occur:	
Unknown Occurr:	Yes
Date/Time Discov:	2020-08-27 14:30
Unknown Discovered:	
Where Taken:	N/A
On Scene Contact:	Todd Mccollister
No of People Evacuat:	None
A 302(a) Extremely Haz Sub?:	Unknown
A RCRA Hazardous Waste?:	No
A RCRA Regulated Facility?:	No
Proper Safety Precautions:	Tank Pulled
State Agency Assistance:	None
Containment/Cleanup Plans:	Clean-up is contracted and soil will be hauled away

Emergency Units Contacted

Contacted ESDA?:	
ESDA on Scene?:	
Spec ESDA Agency:	None
Contacted Fire Dep?:	
Fire Dep on Scene?:	

Name of Fire Dep: None
Police Dep Contact?:
Police Dep on Scene:
Name of Police Dep: None
Sheriff Police Dep?:
Sheriff Dep on Scene:
Name of Sheriff Dep: None
Other Agency?: Yes
Agency on Scene?: Yes
Name of Agency: Chicago Public Health Department

Agency or Persons Notified

Agency: IEMA Region 4, Blaine Kinsley
Date/Time: 2020-08-27 15:09
Name of Person: Emailed
Notification Action: Report Sent

Agency: IEPA, NRTP, OSFM, LEPC
Date/Time: 2020-08-27 15:09
Name of Person: Emailed
Notification Action: Report Sent

Site: ***METROPLITAN BANK GROUP***
3410-11 NORTH WESTERN AVE CHICAGO IL

SPILLS

Incident No: 962265
Date/Time Occurred: 12/9/1996 12:02:00 PM
Media Release:
Facility Manager:
Fac Manager Phone:
Responsible Party Street:
Area Involved: OTHER/VACANT LOT
Milepost:
Section:
Township:
Range:
County: COOK
Latitude:
Longutude:

Hazardous Materials Incident Report

Incident Report Dt: 12/9/1996 12:02:00 PM
Data Input Status: CLOSED
LUST?:
Hazmat Incident Type: LEAK
Caller: ERIN IVERS
Caller Represents: ENVIRONMENTAL PROTECTION
Street Address: 3410-11 NORTH WESTERN AVE
City: CHICAGO
URL: https://public.iema.state.il.us/FOIAHazmatSearch/HazmatDetails.aspx?RptNum=962265
Narrative:
County: COOK
Entered by:
Date Entered:

Follow Up Information:

Materials Involved

Name: GASOLINE
Type: UNKNOWN
CHRIS CODE:
CAS No:
UN/NA No:
Container Type: UNDERGROUND TANK
Container Size: UNDERGROUND TANK
Amount Released: UNKNOWN
Rate of Release Min:
Duration of Release:
Cause of Release: OVER SPILLS

Est Spill Extent:
Spill Extent Units:
Date/Time Inc Occur:
Unknown Occurr:
Date/Time Discov: 12/09/96 1100
Unknown Discovered:
Where Taken: -0-
On Scene Contact:
No of People Evacuat: -0-
A 302(a) Extremely Haz Sub?:
A RCRA Hazardous Waste?:
A RCRA Regulated Facility?:
Proper Safety Precautions: NONE
State Agency Assistance:
Containment/Cleanup Plans:

Site: ***Western Building Partnership***
1301-1315 S. Western Ave Chicago IL

SPILLS

Incident No: H-2013-0016
Date/Time Occurred: 1/4/2013 2:50:59 PM
Media Release: Ground
Facility Manager: N/A
Fac Manager Phone: N/A
Responsible Party Street: 191 N. Wacker Dr. Suite #1800
Area Involved: Fixed Facility
Milepost:
Section:
Township:
Range:
County: Cook
Latitude: 41.864647
Longutude: -87.685989

Hazardous Materials Incident Report

Incident Report Dt: 1/4/2013 2:50:59 PM
Data Input Status: Closed
LUST?: Yes
Hazmat Incident Type: Leak or spill
Caller: Marissa Ambrosius
Caller Represents: Gabriel Environmental Services
Street Address: 1301-1315 S. Western Ave
City: Chicago
URL: https://public.iema.state.il.us/FOIAHazmatSearch/HazmatDetails.aspx?RptNum=H-2013-0016
Narrative:
County: Cook
Entered by: Kattner, Paul (IEMA)
Date Entered:

Follow Up Information:

Weather Information

Temp: 30 Degrees
Wind: Unknown

Materials Involved

Name: Waste Oil
Type: Liquid
CHRIS CODE: Unknown
CAS No: Unknown
UN/NA No: Unknown
Container Type: Under ground storage tank
Container Size: 1 x 1,000 gallons
Amount Released: Unknown by caller
Rate of Release Min: Unknown by caller
Duration of Release: Unknown by caller
Cause of Release: Tank failure due to corrosion
Est Spill Extent: Unknown
Spill Extent Units:

Date/Time Inc Occur:
Unknown Occurr: Yes
Date/Time Discov: 2013-01-04 12:00
Unknown Discovered:
Where Taken: N/A
On Scene Contact: Marissa Ambrosius
No of People Evacuat: 0
A 302(a) Extremely Haz Sub?: No
A RCRA Hazardous Waste?: Unknown
A RCRA Regulated Facility?: Unknown
Proper Safety Precautions: None
State Agency Assistance: None
Containment/Cleanup Plans: Caller advised that the tank has been removed.....Soil will be remediated as required/

Agency or Persons Notified

Agency: IEPA, OSFM, Chicago Fire, NRTP, & IEMA Region #4
Date/Time: 2013-01-04 14:55
Name of Person: E-mailed
Notification Action: Report Sent

Site: ***PAPER TRANS. INC.***
WESTERN AVENUE CHICAGO IL

SPILLS

Incident No: 990321
Date/Time Occurred: 02/11/99 0905
Media Release:
Facility Manager:
Fac Manager Phone:
Responsible Party Street:
Area Involved: OTHER:DRIVEWAY
Milepost:
Section:
Township:
Range:
County: COOK
Latitude:
Longutude:

Hazardous Materials Incident Report

Incident Report Dt: 2/11/1999 5:17:00 PM
Data Input Status: CLOSED
LUST?:
Hazmat Incident Type: SPILL
Caller: STAN VERAEGEN
Caller Represents: NORFORK SOUTHERN RR
Street Address: WESTERN AVENUE
City: CHICAGO
URL: https://public.iema.state.il.us/FOIAHazmatSearch/HazmatDetails.aspx?RptNum=990321
Narrative:
County: COOK
Entered by:
Date Entered:

Follow Up Information:

Materials Involved

Name: DIESEL FUEL/MOTOR OIL/BATTERY ACID
Type: UNKNOWN
CHRIS CODE:
CAS No:
UN/NA No:
Container Type: TRUCK
Container Size: TRUCK
Amount Released: 40 GALS DIESEL 11 GAL OIL
Rate of Release Min:
Duration of Release:
Cause of Release: ACCIDENT
Est Spill Extent:
Spill Extent Units:

Date/Time Inc Occur: 02/11/99 0905
Unknown Occurr:
Date/Time Discov: 02/11/99 0905
Unknown Discovered:
Where Taken: -0-
On Scene Contact:
No of People Evacuat: -0-
A 302(a) Extremely Haz Sub?:
A RCRA Hazardous Waste?:
A RCRA Regulated Facility?:
Proper Safety Precautions: -0-
State Agency Assistance:
Containment/Cleanup Plans:

Site: ***LINCOLN BEDDING COMPANY***
849 S BLUE ISLAND AVE CHICAGO IL

TANKS CHICAGO

Facility ID: 0849BLU1949-10-10
Owner:
Data Source(s): HISTORIC DEPT. OF BUILDINGS

Detail(s)

Tank ID:
Installation Date: 10/10/1949
Removal Date:
Last Used Date:
Tank Type: UNDERGROUND STORAGE TANK
Tank Material:
Tank Construction:
Tank Product:
Tank Capacity:
Location:
Comment: WORK BY: WATER TUBE BOILER & TANK; INSTALL 1-2,500 GALLON FUEL OIL TANK FINAL 12/28/49 **Note: Many records provided by the department have a truncated [Comment] field.

Street No from: 849
Street No to: 849
Street Name: BLUE ISLAND
Street Type: AVE
Direction: S
Latitude:
Longitude:

Site: ***BRENNAN TRUCK RENTAL INCORPORATED***
832 S BLUE ISLAND AVE CHICAGO IL

TANKS CHICAGO

Facility ID: 0832BLU1949-10-26
Owner:
Data Source(s): HISTORIC DEPT. OF BUILDINGS

Detail(s)

Tank ID:
Installation Date: 10/26/1949
Removal Date:
Last Used Date:
Tank Type: UNDERGROUND STORAGE TANK
Tank Material:
Tank Construction:
Tank Product:
Tank Capacity:
Location:
Comment: WORK BY: AUTOMATIC TANK WORKS; INSTALL 1-6,000 GALLON GASOLINE FINAL 3/31/50 **Note: Many records provided by the department have a truncated [Comment] field.

Street No from: 832
Street No to: 832
Street Name: BLUE ISLAND
Street Type: AVE
Direction: S
Latitude:
Longitude:

Site: ***220 EAST 25TH STREET BUILDING CORP***
220 W 25TH ST CHICAGO IL

TANKS CHICAGO

Facility ID: 220W25S1952-05-02
Owner:
Data Source(s): HISTORIC DEPT. OF BUILDINGS

Detail(s)

Tank ID:		***Street No from:***	220
Installation Date:	05/02/1952	***Street No to:***	220
Removal Date:		***Street Name:***	25TH
Last Used Date:		***Street Type:***	ST
Tank Type:	UNDERGROUND STORAGE TANK	***Direction:***	W
Tank Material:		***Latitude:***	
Tank Construction:		***Longitude:***	
Tank Product:			
Tank Capacity:			
Location:			
Comment:	WORK BY: MCCOLD CONSTRUCTION; INSTALL 2-500G FUEL OIL **Note: Many records provided by the department have a truncated [Comment] field.		

Site: ***STUBA MACHINE WORKS***
337 W 25TH ST CHICAGO IL

TANKS CHICAGO

Facility ID:	337W25S1946-10-22
Owner:	
Data Source(s):	HISTORIC DEPT. OF BUILDINGS

Detail(s)

Tank ID:		***Street No from:***	337
Installation Date:	10/22/1946	***Street No to:***	337
Removal Date:		***Street Name:***	25TH
Last Used Date:		***Street Type:***	ST
Tank Type:	UNDERGROUND STORAGE TANK	***Direction:***	W
Tank Material:		***Latitude:***	
Tank Construction:		***Longitude:***	
Tank Product:			
Tank Capacity:			
Location:			
Comment:	WORK BY: WATER TUBE BOILER & TANK; INSTALL 1-1K FUEL OIL **Note: Many records provided by the department have a truncated [Comment] field.		

Site: ***N. MANNO***
814 S BLUE ISLAND AVE CHICAGO IL

TANKS CHICAGO

Facility ID:	0814BLU1948-11-05
Owner:	
Data Source(s):	HISTORIC DEPT. OF BUILDINGS

Detail(s)

Tank ID:		***Street No from:***	814
Installation Date:	11/05/1948	***Street No to:***	814
Removal Date:		***Street Name:***	BLUE ISLAND
Last Used Date:		***Street Type:***	AVE
Tank Type:	UNDERGROUND STORAGE TANK	***Direction:***	S
Tank Material:		***Latitude:***	
Tank Construction:		***Longitude:***	
Tank Product:			
Tank Capacity:			
Location:			
Comment:	WORK BY: AUTOMATIC TANK WORKS; INSTALL 1-2,000 GALLON GASOLINE FINAL 12/16/48 **Note: Many records provided by the department have a truncated [Comment] field.		

Site: ***GEORGE TABAGAM***
634 S BLUE ISLAND AVE CHICAGO IL

TANKS CHICAGO

Facility ID:	0634BLU1953-11-09
Owner:	
Data Source(s):	HISTORIC DEPT. OF BUILDINGS

Detail(s)

Tank ID:
Installation Date: 11/09/1953
Removal Date:
Last Used Date:
Tank Type: UNDERGROUND STORAGE TANK
Tank Material:
Tank Construction:
Tank Product:
Tank Capacity:
Location:
Comment: WORK BY: PAPPAS CONSTRUCTION; INSTALL 2-275 GALLON FUEL OIL FINAL 12/22/53 **Note: Many records provided by the department have a truncated [Comment] field.

Street No from: 634
Street No to: 634
Street Name: BLUE ISLAND
Street Type: AVE
Direction: S
Latitude:
Longitude:

Site: ***N. MANNO***
814 S BLUE ISLAND AVE CHICAGO IL

TANKS CHICAGO

Facility ID: 0814BLU1949-06-23
Owner:
Data Source(s): HISTORIC DEPT. OF BUILDINGS

Detail(s)

Tank ID:
Installation Date: 06/23/1949
Removal Date:
Last Used Date:
Tank Type: UNDERGROUND STORAGE TANK
Tank Material:
Tank Construction:
Tank Product:
Tank Capacity:
Location:
Comment: WORK BY: H. M. BOLES & SONS; INSPECT 1-3,000 GALLON GASOLINE FINAL NOT GIVEN **Note: Many records provided by the department have a truncated [Comment] field.

Street No from: 814
Street No to: 814
Street Name: BLUE ISLAND
Street Type: AVE
Direction: S
Latitude:
Longitude:

Site: ***BRENNAN TRUCK RENTAL INCORPORATED***
832 S BLUE ISLAND AVE CHICAGO IL

TANKS CHICAGO

Facility ID: 0832BLU1949-12-16
Owner:
Data Source(s): HISTORIC DEPT. OF BUILDINGS

Detail(s)

Tank ID:
Installation Date: 12/16/1949
Removal Date:
Last Used Date:
Tank Type: UNDERGROUND STORAGE TANK
Tank Material:
Tank Construction:
Tank Product:
Tank Capacity:
Location:
Comment: WORK BY: CHARLES A. SCHIEMANN; INSTALL 1-5,000 GALLON FUEL OIL FINAL 1/11/50 **Note: Many records provided by the department have a truncated [Comment] field.

Street No from: 832
Street No to: 832
Street Name: BLUE ISLAND
Street Type: AVE
Direction: S
Latitude:
Longitude:

Site: ***N. MANNO***
814 S BLUE ISLAND AVE CHICAGO IL

TANKS CHICAGO

Facility ID: 0814BLU1958-04-24
Owner:
Data Source(s): HISTORIC DEPT. OF BUILDINGS

Detail(s)

Tank ID:		***Street No from:***	814
Installation Date:	04/24/1958	***Street No to:***	814
Removal Date:		***Street Name:***	BLUE ISLAND
Last Used Date:		***Street Type:***	AVE
Tank Type:	UNDERGROUND STORAGE TANK	***Direction:***	S
Tank Material:		***Latitude:***	
Tank Construction:		***Longitude:***	
Tank Product:			
Tank Capacity:			
Location:			
Comment:	WORK BY: P. J. HARTMAN; SANDFILL 1-1,000 GALLON GASOLINE FINAL 5/1/58 **Note: Many records provided by the department have a truncated [Comment] field.		

Site: ***CH1, CH2, CH4***
350 E. Cermak Road, 5th Floor Chicago IL 60616

TIER 2

Facility County:	Cook
Report Year(s):	2012, 2011, 2010

Tier II Details

Report Year:	2012	***Chemical CAS No:***	68476346
LEPC:	City of Chicago	***Chemical EHS:***	No
Facility Phone:	3125963767	***Chemical Contents:***	Pure, Liquid,
Facility Fax:	7085952157	***Max Daily Amt(lbs):***	100,000-999,999
Facility Latitude:	41.8531	***Avg Daily Amt(lbs):***	100,000-999,999
Facility Longitude:	-87.6188		
Corporate Name:	Equinix Operating Co., Inc.		
Fire Dept:	Chicago Fire Department		
Chemical Name:	DIESEL FUEL		
Chem Health Haz:	Fire, Immediate, Delayed,		
Owner:	Equinix Operating Co Inc		
Owner Street:	350 E. Cermak Road, 5th Floor		
Owner City:	Chicago		
Owner State:	IL		
Owner Zip Code:	60616		
Owner Phone:	3125963779		
Mailing Name:	Equinix Operating Co., Inc.		
Mailing Street:	350 E. Cermak Road, 5th Floor		
Mailing City:	Chicago		
Mailing State:	IL		
Mailing Zip Code:	60616		

Report Year:	2011	***Chemical CAS No:***	7439921
LEPC:	City of Chicago	***Chemical EHS:***	No
Facility Phone:	3125963767	***Chemical Contents:***	Pure, Solid,
Facility Fax:	7085952157	***Max Daily Amt(lbs):***	100,000-999,999
Facility Latitude:	41.8531	***Avg Daily Amt(lbs):***	100,000-999,999
Facility Longitude:	-87.6188		
Corporate Name:	Equinix Inc.		
Fire Dept:	Chicago Fire Department		
Chemical Name:	LEAD		
Chem Health Haz:	Fire, Reactivity, Immediate, Delayed,		
Owner:	Equinix Inc		
Owner Street:	1715 N. Westshore Blvd., Ste. 650 Attn: Tracy Lee Jones		
Owner City:	Tampa		
Owner State:	FL		
Owner Zip Code:	33607		
Owner Phone:	8132077745		
Mailing Name:	Equinix Inc.		
Mailing Street:	1715 N. Westshore Blvd.		
Mailing City:	Chicago		
Mailing State:	IL		
Mailing Zip Code:	60616		

Report Year: 2012
LEPC: City of Chicago
Facility Phone: 3125963767
Facility Fax: 7085952157
Facility Latitude: 41.8531
Facility Longitude: -87.6188
Corporate Name: Equinix Operating Co., Inc.
Fire Dept: Chicago Fire Department
Chemical Name: LEAD
Chem Health Haz: Fire, Reactivity, Immediate, Delayed,
Owner: Equinix Operating Co Inc
Owner Street: 350 E. Cermak Road, 5th Floor
Owner City: Chicago
Owner State: IL
Owner Zip Code: 60616
Owner Phone: 3125963779
Mailing Name: Equinix Operating Co., Inc.
Mailing Street: 350 E. Cermak Road, 5th Floor
Mailing City: Chicago
Mailing State: IL
Mailing Zip Code: 60616

Chemical CAS No: 7439921
Chemical EHS: No
Chemical Contents: Pure, Solid,
Max Daily Amt(lbs): 100,000-999,999
Avg Daily Amt(lbs): 100,000-999,999

Report Year: 2012
LEPC: City of Chicago
Facility Phone: 3125963767
Facility Fax: 7085952157
Facility Latitude: 41.8531
Facility Longitude: -87.6188
Corporate Name: Equinix Operating Co., Inc.
Fire Dept: Chicago Fire Department
Chemical Name: SULFURIC ACID (BATTERY)
Chem Health Haz: Reactivity, Immediate, Delayed,
Owner: Equinix Operating Co Inc
Owner Street: 350 E. Cermak Road, 5th Floor
Owner City: Chicago
Owner State: IL
Owner Zip Code: 60616
Owner Phone: 3125963779
Mailing Name: Equinix Operating Co., Inc.
Mailing Street: 350 E. Cermak Road, 5th Floor
Mailing City: Chicago
Mailing State: IL
Mailing Zip Code: 60616

Chemical CAS No: 7664939
Chemical EHS: Yes
Chemical Contents: Mixture, Liquid,
Max Daily Amt(lbs): 100,000-999,999
Avg Daily Amt(lbs): 100,000-999,999

Report Year: 2011
LEPC: City of Chicago
Facility Phone: 3125963767
Facility Fax: 7085952157
Facility Latitude: 41.8531
Facility Longitude: -87.6188
Corporate Name: Equinix Inc.
Fire Dept: Chicago Fire Department
Chemical Name: DIESEL FUEL
Chem Health Haz: Fire, Immediate, Delayed,
Owner: Equinix Inc
Owner Street: 1715 N. Westshore Blvd., Ste. 650 Attn: Tracy Lee Jones
Owner City: Tampa
Owner State: FL
Owner Zip Code: 33607
Owner Phone: 8132077745
Mailing Name: Equinix Inc.
Mailing Street: 1715 N. Westshore Blvd.
Mailing City: Chicago
Mailing State: IL
Mailing Zip Code: 60616

Chemical CAS No: 68476346
Chemical EHS: No
Chemical Contents: Pure, Liquid,
Max Daily Amt(lbs): 100,000-999,999
Avg Daily Amt(lbs): 100,000-999,999

Report Year: 2010
LEPC: Cook Suburban
Facility Phone: 3125963767
Facility Fax: 7085952157

Chemical CAS No: 7439921
Chemical EHS: No
Chemical Contents: Pure, Solid,
Max Daily Amt(lbs): 100,000-999,999

Facility Latitude: 41.8531
Facility Longitude: -87.6188
Avg Daily Amt(lbs): 100,000-999,999
Corporate Name: Equinix Inc.
Fire Dept: Chicago Fire Department
Chemical Name: LEAD
Chem Health Haz: Fire, Reactivity, Immediate, Delayed,
Owner: Equinix Inc
Owner Street: 1715 N. Westshore Blvd., Ste. 650 Attn: Tracy Lee Jones
Owner City: Tampa
Owner State: FL
Owner Zip Code: 33607
Owner Phone: 8132077745
Mailing Name: Equinix Inc.
Mailing Street: 1715 N. Westshore Blvd.
Mailing City: Chicago
Mailing State: IL
Mailing Zip Code: 60616

Report Year: 2010
LEPC: Cook Suburban
Facility Phone: 3125963767
Facility Fax: 7085952157
Facility Latitude: 41.8531
Facility Longitude: -87.6188
Chemical CAS No: 7664939
Chemical EHS: Yes
Chemical Contents: Mixture, Liquid,
Max Daily Amt(lbs): 10,000-99,999
Avg Daily Amt(lbs): 10,000-99,999
Corporate Name: Equinix Inc.
Fire Dept: Chicago Fire Department
Chemical Name: SULFURIC ACID (BATTERY)
Chem Health Haz: Reactivity, Immediate, Delayed,
Owner: Equinix Inc
Owner Street: 1715 N. Westshore Blvd., Ste. 650 Attn: Tracy Lee Jones
Owner City: Tampa
Owner State: FL
Owner Zip Code: 33607
Owner Phone: 8132077745
Mailing Name: Equinix Inc.
Mailing Street: 1715 N. Westshore Blvd.
Mailing City: Chicago
Mailing State: IL
Mailing Zip Code: 60616

Report Year: 2010
LEPC: Cook Suburban
Facility Phone: 3125963767
Facility Fax: 7085952157
Facility Latitude: 41.8531
Facility Longitude: -87.6188
Chemical CAS No: 68476346
Chemical EHS: No
Chemical Contents: Pure, Liquid,
Max Daily Amt(lbs): 100,000-999,999
Avg Daily Amt(lbs): 100,000-999,999
Corporate Name: Equinix Inc.
Fire Dept: Chicago Fire Department
Chemical Name: DIESEL FUEL
Chem Health Haz: Fire, Immediate, Delayed,
Owner: Equinix Inc
Owner Street: 1715 N. Westshore Blvd., Ste. 650 Attn: Tracy Lee Jones
Owner City: Tampa
Owner State: FL
Owner Zip Code: 33607
Owner Phone: 8132077745
Mailing Name: Equinix Inc.
Mailing Street: 1715 N. Westshore Blvd.
Mailing City: Chicago
Mailing State: IL
Mailing Zip Code: 60616

Report Year: 2011
LEPC: City of Chicago
Facility Phone: 3125963767
Facility Fax: 7085952157
Facility Latitude: 41.8531
Facility Longitude: -87.6188
Chemical CAS No: 7664939
Chemical EHS: Yes
Chemical Contents: Mixture, Liquid,
Max Daily Amt(lbs): 10,000-99,999
Avg Daily Amt(lbs): 10,000-99,999
Corporate Name: Equinix Inc.
Fire Dept: Chicago Fire Department

Chemical Name: SULFURIC ACID (BATTERY)
Chem Health Haz: Reactivity, Immediate, Delayed,
Owner: Equinix Inc
Owner Street: 1715 N. Westshore Blvd., Ste. 650 Attn: Tracy Lee Jones
Owner City: Tampa
Owner State: FL
Owner Zip Code: 33607
Owner Phone: 8132077745
Mailing Name: Equinix Inc.
Mailing Street: 1715 N. Westshore Blvd.
Mailing City: Chicago
Mailing State: IL
Mailing Zip Code: 60616

Site: ***Equinix LLC***
350 E. Cermak Road, 5th Floor Chicago IL 60616

TIER 2

Facility County: Cook
Report Year(s): 2022, 2021, 2020, 2019, 2018, 2017, 2016, 2015, 2014, 2013

Tier II Details

Report Year: 2013
LEPC: City of Chicago
Facility Phone: 3125963767
Facility Fax: 7085952157
Facility Latitude: 41.8531
Facility Longitude: -87.6186
Chemical CAS No: 75456
Chemical EHS: No
Chemical Contents: Pure, Gas,
Max Daily Amt(lbs): 1,000-4,999
Avg Daily Amt(lbs): 1,000-4,999
Corporate Name: Equinix LLC
Fire Dept: Chicago Fire Department
Chemical Name: CHLORODIFLUOROMETHANE (R-22 REFRIGERANT)
Chem Health Haz: Fire, Pressure, Immediate,
Owner: Equinix LLC
Owner Street: 350 E. Cermak Road, 5th Floor
Owner City: Chicago
Owner State: IL
Owner Zip Code: 60616
Owner Phone: 3125963700
Mailing Name:
Mailing Street: 350 E. Cermak Road, 5th Floor
Mailing City: Chicago
Mailing State: IL
Mailing Zip Code: 60616

Report Year: 2015
LEPC: City of Chicago
Facility Phone: 3125963767
Facility Fax: 7085952157
Facility Latitude: 41.8531
Facility Longitude: -87.6186
Chemical CAS No: 68476346
Chemical EHS: No
Chemical Contents: Pure, Liquid,
Max Daily Amt(lbs): 100,000-499,999
Avg Daily Amt(lbs): 100,000-499,999
Corporate Name: Equinix LLC
Fire Dept: Chicago Fire Department
Chemical Name: DIESEL FUEL
Chem Health Haz: Fire, Immediate,
Owner: Brian Burnes
Owner Street: 350 E. Cermak Road, 5th Floor
Owner City: Chicago
Owner State: IL
Owner Zip Code: 60616
Owner Phone: 3125963767
Mailing Name: Equinix LLC
Mailing Street: 350 E. Cermak Road, 5th Floor
Mailing City: Chicago
Mailing State: IL
Mailing Zip Code: 60616

Report Year: 2022
LEPC: City of Chicago
Chemical CAS No: 68476346
Chemical EHS: No

Facility Phone: 3125963767
Facility Fax: 7085952157
Facility Latitude: 41.8531
Facility Longitude: -87.6186
Chemical Contents: Pure, Liquid,
Max Daily Amt(lbs): 100,000-499,999
Avg Daily Amt(lbs): 100,000-499,999
Corporate Name: Equinix LLC
Fire Dept: Chicago Fire Department
Chemical Name: DIESEL FUEL
Chem Health Haz: Fire, Immediate,
Owner: Brian Burnes
Owner Street: 350 E. Cermak Road, 5th Floor
Owner City: Chicago
Owner State: IL
Owner Zip Code: 60616
Owner Phone: 3125963767
Mailing Name: Equinix LLC
Mailing Street: 350 E. Cermak Road, 5th Floor
Mailing City: Chicago
Mailing State: IL
Mailing Zip Code: 60616

Report Year: 2017
LEPC: City of Chicago
Facility Phone: 3125963767
Facility Fax: 7085952157
Facility Latitude: 41.8531
Facility Longitude: -87.6186
Chemical CAS No: 64742445
Chemical EHS: No
Chemical Contents: Pure, Liquid,
Max Daily Amt(lbs): 0-99
Avg Daily Amt(lbs): 0-99
Corporate Name: Equinix LLC
Fire Dept: Chicago Fire Department
Chemical Name: Distillates (petroleum), clay-treated heavy naphthenic (C-3s Refrigeration Oil)
Chem Health Haz:
Owner: Gary English
Owner Street: 350 E. Cermak Road, 5th Floor
Owner City: Chicago
Owner State: IL
Owner Zip Code: 60616
Owner Phone: 3125963720
Mailing Name: Equinix LLC
Mailing Street: 350 E. Cermak Road, 5th Floor
Mailing City: Chicago
Mailing State: IL
Mailing Zip Code: 60616

Report Year: 2018
LEPC: City of Chicago
Facility Phone: 3125963767
Facility Fax: 7085952157
Facility Latitude: 41.8531
Facility Longitude: -87.6186
Chemical CAS No: 64742445
Chemical EHS: No
Chemical Contents: Pure, Liquid,
Max Daily Amt(lbs): 0-99
Avg Daily Amt(lbs): 0-99
Corporate Name: Equinix LLC
Fire Dept: Chicago Fire Department
Chemical Name: Distillates (petroleum), clay-treated heavy naphthenic (C-3s Refrigeration Oil)
Chem Health Haz:
Owner: Brian Burnes
Owner Street: 350 E. Cermak Road, 5th Floor
Owner City: Chicago
Owner State: IL
Owner Zip Code: 60616
Owner Phone: 3125963767
Mailing Name: Equinix LLC
Mailing Street: 350 E. Cermak Road, 5th Floor
Mailing City: Chicago
Mailing State: IL
Mailing Zip Code: 60616

Report Year: 2018
LEPC: City of Chicago
Facility Phone: 3125963767
Facility Fax: 7085952157
Facility Latitude: 41.8531
Facility Longitude: -87.6186
Chemical CAS No: N/A
Chemical EHS: No
Chemical Contents: Mixture, Liquid, Solid,
Max Daily Amt(lbs): 100,000-499,999
Avg Daily Amt(lbs): 100,000-499,999

Corporate Name: Equinix LLC
Fire Dept: Chicago Fire Department
Chemical Name: BATTERIES, [WET, FILLED WITH ACID]
Chem Health Haz: Pressure, Reactivity, Immediate, Delayed,
Owner: Brian Burnes
Owner Street: 350 E. Cermak Road, 5th Floor
Owner City: Chicago
Owner State: IL
Owner Zip Code: 60616
Owner Phone: 3125963767
Mailing Name: Equinix LLC
Mailing Street: 350 E. Cermak Road, 5th Floor
Mailing City: Chicago
Mailing State: IL
Mailing Zip Code: 60616

Report Year: 2017
LEPC: City of Chicago
Facility Phone: 3125963767
Facility Fax: 7085952157
Facility Latitude: 41.8531
Facility Longitude: -87.6186
Chemical CAS No: N/A
Chemical EHS: No
Chemical Contents: Mixture, Liquid,
Max Daily Amt(lbs): 5,000-9,999
Avg Daily Amt(lbs): 5,000-9,999
Corporate Name: Equinix LLC
Fire Dept: Chicago Fire Department
Chemical Name: MOTOR OIL
Chem Health Haz: Fire, Immediate,
Owner: Gary English
Owner Street: 350 E. Cermak Road, 5th Floor
Owner City: Chicago
Owner State: IL
Owner Zip Code: 60616
Owner Phone: 3125963720
Mailing Name: Equinix LLC
Mailing Street: 350 E. Cermak Road, 5th Floor
Mailing City: Chicago
Mailing State: IL
Mailing Zip Code: 60616

Report Year: 2020
LEPC: City of Chicago
Facility Phone: 3125963767
Facility Fax: 7085952157
Facility Latitude: 41.8531
Facility Longitude: -87.6186
Chemical CAS No: N/A
Chemical EHS: No
Chemical Contents: Mixture, Liquid,
Max Daily Amt(lbs): 100-499
Avg Daily Amt(lbs): 100-499
Corporate Name: Equinix LLC
Fire Dept: Chicago Fire Department
Chemical Name: 410A (REFRIGERANT)
Chem Health Haz: Fire, Pressure, Immediate,
Owner: Brian Burnes
Owner Street: 350 E. Cermak Road, 5th Floor
Owner City: Chicago
Owner State: IL
Owner Zip Code: 60616
Owner Phone: 3125963767
Mailing Name: Equinix LLC
Mailing Street: 350 E. Cermak Road, 5th Floor
Mailing City: Chicago
Mailing State: IL
Mailing Zip Code: 60616

Report Year: 2020
LEPC: City of Chicago
Facility Phone: 3125963767
Facility Fax: 7085952157
Facility Latitude: 41.8531
Facility Longitude: -87.6186
Chemical CAS No: 68476346
Chemical EHS: No
Chemical Contents: Pure, Liquid,
Max Daily Amt(lbs): 100,000-499,999
Avg Daily Amt(lbs): 100,000-499,999
Corporate Name: Equinix LLC
Fire Dept: Chicago Fire Department
Chemical Name: DIESEL FUEL
Chem Health Haz: Fire, Immediate,

Owner: Brian Burnes
Owner Street: 350 E. Cermak Road, 5th Floor
Owner City: Chicago
Owner State: IL
Owner Zip Code: 60616
Owner Phone: 3125963767
Mailing Name: Equinix LLC
Mailing Street: 350 E. Cermak Road, 5th Floor
Mailing City: Chicago
Mailing State: IL
Mailing Zip Code: 60616

Report Year: 2020
LEPC: City of Chicago
Facility Phone: 3125963767
Facility Fax: 7085952157
Facility Latitude: 41.8531
Facility Longitude: -87.6186
Chemical CAS No: N/A
Chemical EHS: No
Chemical Contents: Mixture, Liquid,
Max Daily Amt(lbs): 5,000-9,999
Avg Daily Amt(lbs): 5,000-9,999
Corporate Name: Equinix LLC
Fire Dept: Chicago Fire Department
Chemical Name: MOTOR OIL
Chem Health Haz: Fire, Immediate,
Owner: Brian Burnes
Owner Street: 350 E. Cermak Road, 5th Floor
Owner City: Chicago
Owner State: IL
Owner Zip Code: 60616
Owner Phone: 3125963767
Mailing Name: Equinix LLC
Mailing Street: 350 E. Cermak Road, 5th Floor
Mailing City: Chicago
Mailing State: IL
Mailing Zip Code: 60616

Report Year: 2013
LEPC: City of Chicago
Facility Phone: 3125963767
Facility Fax: 7085952157
Facility Latitude: 41.8531
Facility Longitude: -87.6186
Chemical CAS No: N/A
Chemical EHS: No
Chemical Contents: Mixture, Liquid,
Max Daily Amt(lbs): 5,000-9,999
Avg Daily Amt(lbs): 5,000-9,999
Corporate Name: Equinix LLC
Fire Dept: Chicago Fire Department
Chemical Name: MOTOR OIL
Chem Health Haz: Fire, Immediate,
Owner: Equinix LLC
Owner Street: 350 E. Cermak Road, 5th Floor
Owner City: Chicago
Owner State: IL
Owner Zip Code: 60616
Owner Phone: 3125963700
Mailing Name:
Mailing Street: 350 E. Cermak Road, 5th Floor
Mailing City: Chicago
Mailing State: IL
Mailing Zip Code: 60616

Report Year: 2016
LEPC: City of Chicago
Facility Phone: 3125963767
Facility Fax: 7085952157
Facility Latitude: 41.8531
Facility Longitude: -87.6186
Chemical CAS No: 75456
Chemical EHS: No
Chemical Contents: Pure, Liquid,
Max Daily Amt(lbs): 1,000-4,999
Avg Daily Amt(lbs): 1,000-4,999
Corporate Name: Equinix LLC
Fire Dept: Chicago Fire Department
Chemical Name: CHLORODIFLUOROMETHANE (R-22 REFRIGERANT)
Chem Health Haz: Fire, Pressure, Immediate,
Owner: Gary English
Owner Street: 350 E. Cermak Road, 5th Floor
Owner City: Chicago
Owner State: IL

Owner Zip Code: 60616
Owner Phone: 3125963720
Mailing Name: Equinix LLC
Mailing Street: 350 E. Cermak Road, 5th Floor
Mailing City: Chicago
Mailing State: IL
Mailing Zip Code: 60616

Report Year: 2018
LEPC: City of Chicago
Facility Phone: 3125963767
Facility Fax: 7085952157
Facility Latitude: 41.8531
Facility Longitude: -87.6186
Chemical CAS No: N/A
Chemical EHS: No
Chemical Contents: Mixture, Liquid,
Max Daily Amt(lbs): 10,000-24,999
Avg Daily Amt(lbs): 10,000-24,999
Corporate Name: Equinix LLC
Fire Dept: Chicago Fire Department
Chemical Name: ANTIFREEZE/COOLANT
Chem Health Haz: Fire, Immediate, Delayed,
Owner: Brian Burnes
Owner Street: 350 E. Cermak Road, 5th Floor
Owner City: Chicago
Owner State: IL
Owner Zip Code: 60616
Owner Phone: 3125963767
Mailing Name: Equinix LLC
Mailing Street: 350 E. Cermak Road, 5th Floor
Mailing City: Chicago
Mailing State: IL
Mailing Zip Code: 60616

Report Year: 2016
LEPC: City of Chicago
Facility Phone: 3125963767
Facility Fax: 7085952157
Facility Latitude: 41.8531
Facility Longitude: -87.6186
Chemical CAS No: N/A
Chemical EHS: No
Chemical Contents: Mixture, Liquid,
Max Daily Amt(lbs): 100-499
Avg Daily Amt(lbs): 100-499
Corporate Name: Equinix LLC
Fire Dept: Chicago Fire Department
Chemical Name: 410A (REFRIGERANT)
Chem Health Haz: Fire, Pressure, Immediate,
Owner: Gary English
Owner Street: 350 E. Cermak Road, 5th Floor
Owner City: Chicago
Owner State: IL
Owner Zip Code: 60616
Owner Phone: 3125963720
Mailing Name: Equinix LLC
Mailing Street: 350 E. Cermak Road, 5th Floor
Mailing City: Chicago
Mailing State: IL
Mailing Zip Code: 60616

Report Year: 2020
LEPC: City of Chicago
Facility Phone: 3125963767
Facility Fax: 7085952157
Facility Latitude: 41.8531
Facility Longitude: -87.6186
Chemical CAS No: 64742445
Chemical EHS: No
Chemical Contents: Pure, Liquid,
Max Daily Amt(lbs): 500-999
Avg Daily Amt(lbs): 0-99
Corporate Name: Equinix LLC
Fire Dept: Chicago Fire Department
Chemical Name: Distillates (petroleum), clay-treated heavy naphthenic (C-3s Refrigeration Oil)
Chem Health Haz:
Owner: Brian Burnes
Owner Street: 350 E. Cermak Road, 5th Floor
Owner City: Chicago
Owner State: IL
Owner Zip Code: 60616
Owner Phone: 3125963767
Mailing Name: Equinix LLC
Mailing Street: 350 E. Cermak Road, 5th Floor

Mailing City: Chicago
Mailing State: IL
Mailing Zip Code: 60616

Report Year: 2021
LEPC: City of Chicago
Facility Phone: 3125963767
Facility Fax: 7085952157
Facility Latitude: 41.8531
Facility Longitude: -87.6186
Chemical CAS No: N/A
Chemical EHS: No
Chemical Contents: Mixture, Gas,
Max Daily Amt(lbs): 0-99
Avg Daily Amt(lbs): 0-99
Corporate Name: Equinix LLC
Fire Dept: Chicago Fire Department
Chemical Name: R-422D (REFRIGERANT)
Chem Health Haz: Pressure,
Owner: Brian Burnes
Owner Street: 350 E. Cermak Road, 5th Floor
Owner City: Chicago
Owner State: IL
Owner Zip Code: 60616
Owner Phone: 3125963767
Mailing Name: Equinix LLC
Mailing Street: 350 E. Cermak Road, 5th Floor
Mailing City: Chicago
Mailing State: IL
Mailing Zip Code: 60616

Report Year: 2021
LEPC: City of Chicago
Facility Phone: 3125963767
Facility Fax: 7085952157
Facility Latitude: 41.8531
Facility Longitude: -87.6186
Chemical CAS No: 811972
Chemical EHS: No
Chemical Contents: Pure, Gas,
Max Daily Amt(lbs): 5,000-9,999
Avg Daily Amt(lbs): 5,000-9,999
Corporate Name: Equinix LLC
Fire Dept: Chicago Fire Department
Chemical Name: 1,1,1,2-TETRAFLUOROETHANE (R-134A REFRIGERANT)
Chem Health Haz: Fire, Pressure, Immediate,
Owner: Brian Burnes
Owner Street: 350 E. Cermak Road, 5th Floor
Owner City: Chicago
Owner State: IL
Owner Zip Code: 60616
Owner Phone: 3125963767
Mailing Name: Equinix LLC
Mailing Street: 350 E. Cermak Road, 5th Floor
Mailing City: Chicago
Mailing State: IL
Mailing Zip Code: 60616

Report Year: 2021
LEPC: City of Chicago
Facility Phone: 3125963767
Facility Fax: 7085952157
Facility Latitude: 41.8531
Facility Longitude: -87.6186
Chemical CAS No: 64742445
Chemical EHS: No
Chemical Contents: Pure, Liquid,
Max Daily Amt(lbs): 500-999
Avg Daily Amt(lbs): 0-99
Corporate Name: Equinix LLC
Fire Dept: Chicago Fire Department
Chemical Name: Distillates (petroleum), clay-treated heavy naphthenic (C-3s Refrigeration Oil)
Chem Health Haz:
Owner: Brian Burnes
Owner Street: 350 E. Cermak Road, 5th Floor
Owner City: Chicago
Owner State: IL
Owner Zip Code: 60616
Owner Phone: 3125963767
Mailing Name: Equinix LLC
Mailing Street: 350 E. Cermak Road, 5th Floor
Mailing City: Chicago
Mailing State: IL
Mailing Zip Code: 60616

Report Year: 2021
LEPC: City of Chicago
Facility Phone: 3125963767
Facility Fax: 7085952157
Facility Latitude: 41.8531
Facility Longitude: -87.6186
Corporate Name: Equinix LLC
Fire Dept: Chicago Fire Department
Chemical Name: MOTOR OIL
Chem Health Haz: Fire, Immediate,
Owner: Brian Burnes
Owner Street: 350 E. Cermak Road, 5th Floor
Owner City: Chicago
Owner State: IL
Owner Zip Code: 60616
Owner Phone: 3125963767
Mailing Name: Equinix LLC
Mailing Street: 350 E. Cermak Road, 5th Floor
Mailing City: Chicago
Mailing State: IL
Mailing Zip Code: 60616

Chemical CAS No: N/A
Chemical EHS: No
Chemical Contents: Mixture, Liquid,
Max Daily Amt(lbs): 5,000-9,999
Avg Daily Amt(lbs): 5,000-9,999

Report Year: 2019
LEPC: City of Chicago
Facility Phone: 3125963767
Facility Fax: 7085952157
Facility Latitude: 41.8531
Facility Longitude: -87.6186
Corporate Name: Equinix LLC
Fire Dept: Chicago Fire Department
Chemical Name: R-422D (REFRIGERANT)
Chem Health Haz: Pressure,
Owner: Brian Burnes
Owner Street: 350 E. Cermak Road, 5th Floor
Owner City: Chicago
Owner State: IL
Owner Zip Code: 60616
Owner Phone: 3125963767
Mailing Name: Equinix LLC
Mailing Street: 350 E. Cermak Road, 5th Floor
Mailing City: Chicago
Mailing State: IL
Mailing Zip Code: 60616

Chemical CAS No: N/A
Chemical EHS: No
Chemical Contents: Mixture, Gas,
Max Daily Amt(lbs): 0-99
Avg Daily Amt(lbs): 0-99

Report Year: 2019
LEPC: City of Chicago
Facility Phone: 3125963767
Facility Fax: 7085952157
Facility Latitude: 41.8531
Facility Longitude: -87.6186
Corporate Name: Equinix LLC
Fire Dept: Chicago Fire Department
Chemical Name: Vacuum Pump Oil
Chem Health Haz:
Owner: Brian Burnes
Owner Street: 350 E. Cermak Road, 5th Floor
Owner City: Chicago
Owner State: IL
Owner Zip Code: 60616
Owner Phone: 3125963767
Mailing Name: Equinix LLC
Mailing Street: 350 E. Cermak Road, 5th Floor
Mailing City: Chicago
Mailing State: IL
Mailing Zip Code: 60616

Chemical CAS No: N/A
Chemical EHS: No
Chemical Contents: Pure, Liquid,
Max Daily Amt(lbs): 0-99
Avg Daily Amt(lbs): 0-99

Report Year: 2020
LEPC: City of Chicago
Facility Phone: 3125963767
Facility Fax: 7085952157

Chemical CAS No: N/A
Chemical EHS: No
Chemical Contents: Mixture, Liquid,
Max Daily Amt(lbs): 10,000-24,999

Facility Latitude: 41.8531
Facility Longitude: -87.6186
Corporate Name: Equinix LLC
Fire Dept: Chicago Fire Department
Chemical Name: ANTIFREEZE/COOLANT
Chem Health Haz: Fire, Immediate, Delayed,
Owner: Brian Burnes
Owner Street: 350 E. Cermak Road, 5th Floor
Owner City: Chicago
Owner State: IL
Owner Zip Code: 60616
Owner Phone: 3125963767
Mailing Name: Equinix LLC
Mailing Street: 350 E. Cermak Road, 5th Floor
Mailing City: Chicago
Mailing State: IL
Mailing Zip Code: 60616
Avg Daily Amt(lbs): 10,000-24,999

Report Year: 2020
LEPC: City of Chicago
Facility Phone: 3125963767
Facility Fax: 7085952157
Facility Latitude: 41.8531
Facility Longitude: -87.6186
Corporate Name: Equinix LLC
Fire Dept: Chicago Fire Department
Chemical Name: R-422D (REFRIGERANT)
Chem Health Haz: Pressure,
Owner: Brian Burnes
Owner Street: 350 E. Cermak Road, 5th Floor
Owner City: Chicago
Owner State: IL
Owner Zip Code: 60616
Owner Phone: 3125963767
Mailing Name: Equinix LLC
Mailing Street: 350 E. Cermak Road, 5th Floor
Mailing City: Chicago
Mailing State: IL
Mailing Zip Code: 60616
Chemical CAS No: N/A
Chemical EHS: No
Chemical Contents: Mixture, Gas,
Max Daily Amt(lbs): 0-99
Avg Daily Amt(lbs): 0-99

Report Year: 2022
LEPC: City of Chicago
Facility Phone: 3125963767
Facility Fax: 7085952157
Facility Latitude: 41.8531
Facility Longitude: -87.6186
Corporate Name: Equinix LLC
Fire Dept: Chicago Fire Department
Chemical Name: ANTIFREEZE/COOLANT
Chem Health Haz: Fire, Immediate, Delayed,
Owner: Brian Burnes
Owner Street: 350 E. Cermak Road, 5th Floor
Owner City: Chicago
Owner State: IL
Owner Zip Code: 60616
Owner Phone: 3125963767
Mailing Name: Equinix LLC
Mailing Street: 350 E. Cermak Road, 5th Floor
Mailing City: Chicago
Mailing State: IL
Mailing Zip Code: 60616
Chemical CAS No: N/A
Chemical EHS: No
Chemical Contents: Mixture, Liquid,
Max Daily Amt(lbs): 10,000-24,999
Avg Daily Amt(lbs): 10,000-24,999

Report Year: 2016
LEPC: City of Chicago
Facility Phone: 3125963767
Facility Fax: 7085952157
Facility Latitude: 41.8531
Facility Longitude: -87.6186
Corporate Name: Equinix LLC
Fire Dept: Chicago Fire Department
Chemical CAS No: 811972
Chemical EHS: No
Chemical Contents: Pure, Gas,
Max Daily Amt(lbs): 5,000-9,999
Avg Daily Amt(lbs): 5,000-9,999

Chemical Name: 1,1,1,2-TETRAFLUOROETHANE (R-134A REFRIGERANT)
Chem Health Haz: Fire, Pressure, Immediate,
Owner: Gary English
Owner Street: 350 E. Cermak Road, 5th Floor
Owner City: Chicago
Owner State: IL
Owner Zip Code: 60616
Owner Phone: 3125963720
Mailing Name: Equinix LLC
Mailing Street: 350 E. Cermak Road, 5th Floor
Mailing City: Chicago
Mailing State: IL
Mailing Zip Code: 60616

Report Year: 2015
LEPC: City of Chicago
Facility Phone: 3125963767
Facility Fax: 7085952157
Facility Latitude: 41.8531
Facility Longitude: -87.6186
Chemical CAS No: 811972
Chemical EHS: No
Chemical Contents: Pure, Gas,
Max Daily Amt(lbs): 5,000-9,999
Avg Daily Amt(lbs): 5,000-9,999
Corporate Name: Equinix LLC
Fire Dept: Chicago Fire Department
Chemical Name: 1,1,1,2-TETRAFLUOROETHANE (R-134A REFRIGERANT)
Chem Health Haz: Fire, Pressure, Immediate,
Owner: Brian Burnes
Owner Street: 350 E. Cermak Road, 5th Floor
Owner City: Chicago
Owner State: IL
Owner Zip Code: 60616
Owner Phone: 3125963767
Mailing Name: Equinix LLC
Mailing Street: 350 E. Cermak Road, 5th Floor
Mailing City: Chicago
Mailing State: IL
Mailing Zip Code: 60616

Report Year: 2015
LEPC: City of Chicago
Facility Phone: 3125963767
Facility Fax: 7085952157
Facility Latitude: 41.8531
Facility Longitude: -87.6186
Chemical CAS No: N/A
Chemical EHS: No
Chemical Contents: Mixture, Gas,
Max Daily Amt(lbs): 100-499
Avg Daily Amt(lbs): 100-499
Corporate Name: Equinix LLC
Fire Dept: Chicago Fire Department
Chemical Name: 410A (REFRIGERANT)
Chem Health Haz: Fire, Pressure, Immediate,
Owner: Brian Burnes
Owner Street: 350 E. Cermak Road, 5th Floor
Owner City: Chicago
Owner State: IL
Owner Zip Code: 60616
Owner Phone: 3125963767
Mailing Name: Equinix LLC
Mailing Street: 350 E. Cermak Road, 5th Floor
Mailing City: Chicago
Mailing State: IL
Mailing Zip Code: 60616

Report Year: 2018
LEPC: City of Chicago
Facility Phone: 3125963767
Facility Fax: 7085952157
Facility Latitude: 41.8531
Facility Longitude: -87.6186
Chemical CAS No: N/A
Chemical EHS: No
Chemical Contents: Mixture, Gas,
Max Daily Amt(lbs): 100-499
Avg Daily Amt(lbs): 100-499
Corporate Name: Equinix LLC
Fire Dept: Chicago Fire Department
Chemical Name: 407C (REFRIGERANT)
Chem Health Haz: Fire, Pressure, Immediate,
Owner: Brian Burnes
Owner Street: 350 E. Cermak Road, 5th Floor

Owner City: Chicago
Owner State: IL
Owner Zip Code: 60616
Owner Phone: 3125963767
Mailing Name: Equinix LLC
Mailing Street: 350 E. Cermak Road, 5th Floor
Mailing City: Chicago
Mailing State: IL
Mailing Zip Code: 60616

Report Year: 2018
LEPC: City of Chicago
Facility Phone: 3125963767
Facility Fax: 7085952157
Facility Latitude: 41.8531
Facility Longitude: -87.6186
Corporate Name: Equinix LLC
Fire Dept: Chicago Fire Department
Chemical Name: 410A (REFRIGERANT)
Chem Health Haz: Fire, Pressure, Immediate,
Owner: Brian Burnes
Owner Street: 350 E. Cermak Road, 5th Floor
Owner City: Chicago
Owner State: IL
Owner Zip Code: 60616
Owner Phone: 3125963767
Mailing Name: Equinix LLC
Mailing Street: 350 E. Cermak Road, 5th Floor
Mailing City: Chicago
Mailing State: IL
Mailing Zip Code: 60616

Chemical CAS No: N/A
Chemical EHS: No
Chemical Contents: Mixture, Liquid,
Max Daily Amt(lbs): 100-499
Avg Daily Amt(lbs): 100-499

Report Year: 2017
LEPC: City of Chicago
Facility Phone: 3125963767
Facility Fax: 7085952157
Facility Latitude: 41.8531
Facility Longitude: -87.6186
Corporate Name: Equinix LLC
Fire Dept: Chicago Fire Department
Chemical Name: 407C (REFRIGERANT)
Chem Health Haz: Fire, Pressure, Immediate,
Owner: Gary English
Owner Street: 350 E. Cermak Road, 5th Floor
Owner City: Chicago
Owner State: IL
Owner Zip Code: 60616
Owner Phone: 3125963720
Mailing Name: Equinix LLC
Mailing Street: 350 E. Cermak Road, 5th Floor
Mailing City: Chicago
Mailing State: IL
Mailing Zip Code: 60616

Chemical CAS No: N/A
Chemical EHS: No
Chemical Contents: Mixture, Gas,
Max Daily Amt(lbs): 100-499
Avg Daily Amt(lbs): 100-499

Report Year: 2017
LEPC: City of Chicago
Facility Phone: 3125963767
Facility Fax: 7085952157
Facility Latitude: 41.8531
Facility Longitude: -87.6186
Corporate Name: Equinix LLC
Fire Dept: Chicago Fire Department
Chemical Name: DIESEL FUEL
Chem Health Haz: Fire, Immediate,
Owner: Gary English
Owner Street: 350 E. Cermak Road, 5th Floor
Owner City: Chicago
Owner State: IL
Owner Zip Code: 60616
Owner Phone: 3125963720

Chemical CAS No: 68476346
Chemical EHS: No
Chemical Contents: Pure, Liquid,
Max Daily Amt(lbs): 100,000-499,999
Avg Daily Amt(lbs): 100,000-499,999

Mailing Name: Equinix LLC
Mailing Street: 350 E. Cermak Road, 5th Floor
Mailing City: Chicago
Mailing State: IL
Mailing Zip Code: 60616

Report Year: 2017
LEPC: City of Chicago
Facility Phone: 3125963767
Facility Fax: 7085952157
Facility Latitude: 41.8531
Facility Longitude: -87.6186
Corporate Name: Equinix LLC
Fire Dept: Chicago Fire Department
Chemical Name: Vacuum Pump Oil
Chem Health Haz:
Owner: Gary English
Owner Street: 350 E. Cermak Road, 5th Floor
Owner City: Chicago
Owner State: IL
Owner Zip Code: 60616
Owner Phone: 3125963720
Mailing Name: Equinix LLC
Mailing Street: 350 E. Cermak Road, 5th Floor
Mailing City: Chicago
Mailing State: IL
Mailing Zip Code: 60616
Chemical CAS No: N/A
Chemical EHS: No
Chemical Contents: Pure, Liquid,
Max Daily Amt(lbs): 0-99
Avg Daily Amt(lbs): 0-99

Report Year: 2021
LEPC: City of Chicago
Facility Phone: 3125963767
Facility Fax: 7085952157
Facility Latitude: 41.8531
Facility Longitude: -87.6186
Corporate Name: Equinix LLC
Fire Dept: Chicago Fire Department
Chemical Name: DIESEL FUEL
Chem Health Haz: Fire, Immediate,
Owner: Brian Burnes
Owner Street: 350 E. Cermak Road, 5th Floor
Owner City: Chicago
Owner State: IL
Owner Zip Code: 60616
Owner Phone: 3125963767
Mailing Name: Equinix LLC
Mailing Street: 350 E. Cermak Road, 5th Floor
Mailing City: Chicago
Mailing State: IL
Mailing Zip Code: 60616
Chemical CAS No: 68476346
Chemical EHS: No
Chemical Contents: Pure, Liquid,
Max Daily Amt(lbs): 100,000-499,999
Avg Daily Amt(lbs): 100,000-499,999

Report Year: 2022
LEPC: City of Chicago
Facility Phone: 3125963767
Facility Fax: 7085952157
Facility Latitude: 41.8531
Facility Longitude: -87.6186
Corporate Name: Equinix LLC
Fire Dept: Chicago Fire Department
Chemical Name: BATTERIES, [WET, FILLED WITH ACID]
Chem Health Haz: Pressure, Reactivity, Immediate, Delayed,
Owner: Brian Burnes
Owner Street: 350 E. Cermak Road, 5th Floor
Owner City: Chicago
Owner State: IL
Owner Zip Code: 60616
Owner Phone: 3125963767
Mailing Name: Equinix LLC
Mailing Street: 350 E. Cermak Road, 5th Floor
Mailing City: Chicago
Mailing State: IL
Chemical CAS No: N/A
Chemical EHS: No
Chemical Contents: Mixture, Liquid, Solid,
Max Daily Amt(lbs): 25,000-49,999
Avg Daily Amt(lbs): 25,000-49,999

Mailing Zip Code: 60616

Report Year: 2015
LEPC: City of Chicago
Facility Phone: 3125963767
Facility Fax: 7085952157
Facility Latitude: 41.8531
Facility Longitude: -87.6186
Chemical CAS No: 75456
Chemical EHS: No
Chemical Contents: Pure, Liquid,
Max Daily Amt(lbs): 1,000-4,999
Avg Daily Amt(lbs): 1,000-4,999
Corporate Name: Equinix LLC
Fire Dept: Chicago Fire Department
Chemical Name: CHLORODIFLUOROMETHANE (R-22 REFRIGERANT)
Chem Health Haz: Fire, Pressure, Immediate,
Owner: Brian Burnes
Owner Street: 350 E. Cermak Road, 5th Floor
Owner City: Chicago
Owner State: IL
Owner Zip Code: 60616
Owner Phone: 3125963767
Mailing Name: Equinix LLC
Mailing Street: 350 E. Cermak Road, 5th Floor
Mailing City: Chicago
Mailing State: IL
Mailing Zip Code: 60616

Report Year: 2016
LEPC: City of Chicago
Facility Phone: 3125963767
Facility Fax: 7085952157
Facility Latitude: 41.8531
Facility Longitude: -87.6186
Chemical CAS No: N/A
Chemical EHS: No
Chemical Contents: Mixture, Gas,
Max Daily Amt(lbs): 0-99
Avg Daily Amt(lbs): 0-99
Corporate Name: Equinix LLC
Fire Dept: Chicago Fire Department
Chemical Name: 407C (REFRIGERANT)
Chem Health Haz: Fire, Pressure, Immediate,
Owner: Gary English
Owner Street: 350 E. Cermak Road, 5th Floor
Owner City: Chicago
Owner State: IL
Owner Zip Code: 60616
Owner Phone: 3125963720
Mailing Name: Equinix LLC
Mailing Street: 350 E. Cermak Road, 5th Floor
Mailing City: Chicago
Mailing State: IL
Mailing Zip Code: 60616

Report Year: 2019
LEPC: City of Chicago
Facility Phone: 3125963767
Facility Fax: 7085952157
Facility Latitude: 41.8531
Facility Longitude: -87.6186
Chemical CAS No: N/A
Chemical EHS: No
Chemical Contents: Mixture, Liquid,
Max Daily Amt(lbs): 10,000-24,999
Avg Daily Amt(lbs): 10,000-24,999
Corporate Name: Equinix LLC
Fire Dept: Chicago Fire Department
Chemical Name: ANTIFREEZE/COOLANT
Chem Health Haz: Fire, Immediate, Delayed,
Owner: Brian Burnes
Owner Street: 350 E. Cermak Road, 5th Floor
Owner City: Chicago
Owner State: IL
Owner Zip Code: 60616
Owner Phone: 3125963767
Mailing Name: Equinix LLC
Mailing Street: 350 E. Cermak Road, 5th Floor
Mailing City: Chicago
Mailing State: IL
Mailing Zip Code: 60616

Report Year: 2019
LEPC: City of Chicago
Chemical CAS No: N/A
Chemical EHS: No

Facility Phone: 3125963767
Facility Fax: 7085952157
Facility Latitude: 41.8531
Facility Longitude: -87.6186
Corporate Name: Equinix LLC
Fire Dept: Chicago Fire Department
Chemical Name: MOTOR OIL
Chem Health Haz: Fire, Immediate,
Owner: Brian Burnes
Owner Street: 350 E. Cermak Road, 5th Floor
Owner City: Chicago
Owner State: IL
Owner Zip Code: 60616
Owner Phone: 3125963767
Mailing Name: Equinix LLC
Mailing Street: 350 E. Cermak Road, 5th Floor
Mailing City: Chicago
Mailing State: IL
Mailing Zip Code: 60616

Chemical Contents: Mixture, Liquid,
Max Daily Amt(lbs): 5,000-9,999
Avg Daily Amt(lbs): 5,000-9,999

Report Year: 2018
LEPC: City of Chicago
Facility Phone: 3125963767
Facility Fax: 7085952157
Facility Latitude: 41.8531
Facility Longitude: -87.6186
Corporate Name: Equinix LLC
Fire Dept: Chicago Fire Department
Chemical Name: DIESEL FUEL
Chem Health Haz: Fire, Immediate,
Owner: Brian Burnes
Owner Street: 350 E. Cermak Road, 5th Floor
Owner City: Chicago
Owner State: IL
Owner Zip Code: 60616
Owner Phone: 3125963767
Mailing Name: Equinix LLC
Mailing Street: 350 E. Cermak Road, 5th Floor
Mailing City: Chicago
Mailing State: IL
Mailing Zip Code: 60616

Chemical CAS No: 68476346
Chemical EHS: No
Chemical Contents: Pure, Liquid,
Max Daily Amt(lbs): 100,000-499,999
Avg Daily Amt(lbs): 100,000-499,999

Report Year: 2018
LEPC: City of Chicago
Facility Phone: 3125963767
Facility Fax: 7085952157
Facility Latitude: 41.8531
Facility Longitude: -87.6186
Corporate Name: Equinix LLC
Fire Dept: Chicago Fire Department
Chemical Name: MOTOR OIL
Chem Health Haz: Fire, Immediate,
Owner: Brian Burnes
Owner Street: 350 E. Cermak Road, 5th Floor
Owner City: Chicago
Owner State: IL
Owner Zip Code: 60616
Owner Phone: 3125963767
Mailing Name: Equinix LLC
Mailing Street: 350 E. Cermak Road, 5th Floor
Mailing City: Chicago
Mailing State: IL
Mailing Zip Code: 60616

Chemical CAS No: N/A
Chemical EHS: No
Chemical Contents: Mixture, Liquid,
Max Daily Amt(lbs): 5,000-9,999
Avg Daily Amt(lbs): 5,000-9,999

Report Year: 2018
LEPC: City of Chicago
Facility Phone: 3125963767
Facility Fax: 7085952157
Facility Latitude: 41.8531
Facility Longitude: -87.6186

Chemical CAS No: N/A
Chemical EHS: No
Chemical Contents: Mixture, Gas,
Max Daily Amt(lbs): 0-99
Avg Daily Amt(lbs): 0-99

Corporate Name: Equinix LLC
Fire Dept: Chicago Fire Department
Chemical Name: R-422D (REFRIGERANT)
Chem Health Haz: Pressure,
Owner: Brian Burnes
Owner Street: 350 E. Cermak Road, 5th Floor
Owner City: Chicago
Owner State: IL
Owner Zip Code: 60616
Owner Phone: 3125963767
Mailing Name: Equinix LLC
Mailing Street: 350 E. Cermak Road, 5th Floor
Mailing City: Chicago
Mailing State: IL
Mailing Zip Code: 60616

Report Year: 2016
LEPC: City of Chicago
Facility Phone: 3125963767
Facility Fax: 7085952157
Facility Latitude: 41.8531
Facility Longitude: -87.6186
Chemical CAS No: N/A
Chemical EHS: No
Chemical Contents: Mixture, Liquid, Solid,
Max Daily Amt(lbs): 100,000-499,999
Avg Daily Amt(lbs): 100,000-499,999
Corporate Name: Equinix LLC
Fire Dept: Chicago Fire Department
Chemical Name: BATTERIES, [WET, FILLED WITH ACID]
Chem Health Haz: Pressure, Reactivity, Immediate, Delayed,
Owner: Gary English
Owner Street: 350 E. Cermak Road, 5th Floor
Owner City: Chicago
Owner State: IL
Owner Zip Code: 60616
Owner Phone: 3125963720
Mailing Name: Equinix LLC
Mailing Street: 350 E. Cermak Road, 5th Floor
Mailing City: Chicago
Mailing State: IL
Mailing Zip Code: 60616

Report Year: 2017
LEPC: City of Chicago
Facility Phone: 3125963767
Facility Fax: 7085952157
Facility Latitude: 41.8531
Facility Longitude: -87.6186
Chemical CAS No: N/A
Chemical EHS: No
Chemical Contents: Mixture, Liquid,
Max Daily Amt(lbs): 100-499
Avg Daily Amt(lbs): 100-499
Corporate Name: Equinix LLC
Fire Dept: Chicago Fire Department
Chemical Name: 410A (REFRIGERANT)
Chem Health Haz: Fire, Pressure, Immediate,
Owner: Gary English
Owner Street: 350 E. Cermak Road, 5th Floor
Owner City: Chicago
Owner State: IL
Owner Zip Code: 60616
Owner Phone: 3125963720
Mailing Name: Equinix LLC
Mailing Street: 350 E. Cermak Road, 5th Floor
Mailing City: Chicago
Mailing State: IL
Mailing Zip Code: 60616

Report Year: 2017
LEPC: City of Chicago
Facility Phone: 3125963767
Facility Fax: 7085952157
Facility Latitude: 41.8531
Facility Longitude: -87.6186
Chemical CAS No: N/A
Chemical EHS: No
Chemical Contents: Mixture, Liquid, Solid,
Max Daily Amt(lbs): 100,000-499,999
Avg Daily Amt(lbs): 100,000-499,999
Corporate Name: Equinix LLC
Fire Dept: Chicago Fire Department
Chemical Name: BATTERIES, [WET, FILLED WITH ACID]
Chem Health Haz: Pressure, Reactivity, Immediate, Delayed,

Owner: Gary English
Owner Street: 350 E. Cermak Road, 5th Floor
Owner City: Chicago
Owner State: IL
Owner Zip Code: 60616
Owner Phone: 3125963720
Mailing Name: Equinix LLC
Mailing Street: 350 E. Cermak Road, 5th Floor
Mailing City: Chicago
Mailing State: IL
Mailing Zip Code: 60616

Report Year: 2020
LEPC: City of Chicago
Facility Phone: 3125963767
Facility Fax: 7085952157
Facility Latitude: 41.8531
Facility Longitude: -87.6186
Chemical CAS No: N/A
Chemical EHS: No
Chemical Contents: Pure, Liquid,
Max Daily Amt(lbs): 0-99
Avg Daily Amt(lbs): 0-99
Corporate Name: Equinix LLC
Fire Dept: Chicago Fire Department
Chemical Name: Vacuum Pump Oil
Chem Health Haz:
Owner: Brian Burnes
Owner Street: 350 E. Cermak Road, 5th Floor
Owner City: Chicago
Owner State: IL
Owner Zip Code: 60616
Owner Phone: 3125963767
Mailing Name: Equinix LLC
Mailing Street: 350 E. Cermak Road, 5th Floor
Mailing City: Chicago
Mailing State: IL
Mailing Zip Code: 60616

Report Year: 2021
LEPC: City of Chicago
Facility Phone: 3125963767
Facility Fax: 7085952157
Facility Latitude: 41.8531
Facility Longitude: -87.6186
Chemical CAS No: N/A
Chemical EHS: No
Chemical Contents: Mixture, Liquid, Solid,
Max Daily Amt(lbs): 100,000-499,999
Avg Daily Amt(lbs): 100,000-499,999
Corporate Name: Equinix LLC
Fire Dept: Chicago Fire Department
Chemical Name: BATTERIES, [WET, FILLED WITH ACID]
Chem Health Haz: Pressure, Reactivity, Immediate, Delayed,
Owner: Brian Burnes
Owner Street: 350 E. Cermak Road, 5th Floor
Owner City: Chicago
Owner State: IL
Owner Zip Code: 60616
Owner Phone: 3125963767
Mailing Name: Equinix LLC
Mailing Street: 350 E. Cermak Road, 5th Floor
Mailing City: Chicago
Mailing State: IL
Mailing Zip Code: 60616

Report Year: 2018
LEPC: City of Chicago
Facility Phone: 3125963767
Facility Fax: 7085952157
Facility Latitude: 41.8531
Facility Longitude: -87.6186
Chemical CAS No: 75456
Chemical EHS: No
Chemical Contents: Pure, Liquid,
Max Daily Amt(lbs): 1,000-4,999
Avg Daily Amt(lbs): 1,000-4,999
Corporate Name: Equinix LLC
Fire Dept: Chicago Fire Department
Chemical Name: CHLORODIFLUOROMETHANE (R-22 REFRIGERANT)
Chem Health Haz: Fire, Pressure, Immediate,
Owner: Brian Burnes
Owner Street: 350 E. Cermak Road, 5th Floor
Owner City: Chicago
Owner State: IL

Owner Zip Code: 60616
Owner Phone: 3125963767
Mailing Name: Equinix LLC
Mailing Street: 350 E. Cermak Road, 5th Floor
Mailing City: Chicago
Mailing State: IL
Mailing Zip Code: 60616

Report Year: 2016
LEPC: City of Chicago
Facility Phone: 3125963767
Facility Fax: 7085952157
Facility Latitude: 41.8531
Facility Longitude: -87.6186
Corporate Name: Equinix LLC
Fire Dept: Chicago Fire Department
Chemical Name: MOTOR OIL
Chem Health Haz: Fire, Immediate,
Owner: Gary English
Owner Street: 350 E. Cermak Road, 5th Floor
Owner City: Chicago
Owner State: IL
Owner Zip Code: 60616
Owner Phone: 3125963720
Mailing Name: Equinix LLC
Mailing Street: 350 E. Cermak Road, 5th Floor
Mailing City: Chicago
Mailing State: IL
Mailing Zip Code: 60616
Chemical CAS No: N/A
Chemical EHS: No
Chemical Contents: Mixture, Liquid,
Max Daily Amt(lbs): 5,000-9,999
Avg Daily Amt(lbs): 5,000-9,999

Report Year: 2016
LEPC: City of Chicago
Facility Phone: 3125963767
Facility Fax: 7085952157
Facility Latitude: 41.8531
Facility Longitude: -87.6186
Corporate Name: Equinix LLC
Fire Dept: Chicago Fire Department
Chemical Name: ANTIFREEZE/COOLANT
Chem Health Haz: Fire, Immediate, Delayed,
Owner: Gary English
Owner Street: 350 E. Cermak Road, 5th Floor
Owner City: Chicago
Owner State: IL
Owner Zip Code: 60616
Owner Phone: 3125963720
Mailing Name: Equinix LLC
Mailing Street: 350 E. Cermak Road, 5th Floor
Mailing City: Chicago
Mailing State: IL
Mailing Zip Code: 60616
Chemical CAS No: N/A
Chemical EHS: No
Chemical Contents: Mixture, Liquid,
Max Daily Amt(lbs): 10,000-24,999
Avg Daily Amt(lbs): 10,000-24,999

Report Year: 2014
LEPC: City of Chicago
Facility Phone: 3125963767
Facility Fax: 7085952157
Facility Latitude: 41.8531
Facility Longitude: -87.6186
Corporate Name: Equinix LLC
Fire Dept: Chicago Fire Department
Chemical Name: 410A (REFRIGERANT)
Chem Health Haz: Fire, Pressure, Immediate,
Owner: Gary English
Owner Street: 350 E. Cermak Road, 5th Floor
Owner City: Chicago
Owner State: IL
Owner Zip Code: 60616
Owner Phone: 3125963720
Mailing Name: Equinix LLC
Mailing Street: 350 E. Cermak Road, 5th Floor
Chemical CAS No: N/A
Chemical EHS: No
Chemical Contents: Mixture, Gas,
Max Daily Amt(lbs): 100-499
Avg Daily Amt(lbs): 100-499

Mailing City: Chicago
Mailing State: IL
Mailing Zip Code: 60616

Report Year: 2013
LEPC: City of Chicago
Facility Phone: 3125963767
Facility Fax: 7085952157
Facility Latitude: 41.8531
Facility Longitude: -87.6186
Chemical CAS No: N/A
Chemical EHS: No
Chemical Contents: Mixture, Liquid, Solid,
Max Daily Amt(lbs): 100,000-499,999
Avg Daily Amt(lbs): 100,000-499,999
Corporate Name: Equinix LLC
Fire Dept: Chicago Fire Department
Chemical Name: BATTERIES, [WET, FILLED WITH ACID]
Chem Health Haz: Pressure, Reactivity, Immediate, Delayed,
Owner: Equinix LLC
Owner Street: 350 E. Cermak Road, 5th Floor
Owner City: Chicago
Owner State: IL
Owner Zip Code: 60616
Owner Phone: 3125963700
Mailing Name:
Mailing Street: 350 E. Cermak Road, 5th Floor
Mailing City: Chicago
Mailing State: IL
Mailing Zip Code: 60616

Report Year: 2013
LEPC: City of Chicago
Facility Phone: 3125963767
Facility Fax: 7085952157
Facility Latitude: 41.8531
Facility Longitude: -87.6186
Chemical CAS No: 68476346
Chemical EHS: No
Chemical Contents: Pure, Liquid,
Max Daily Amt(lbs): 100,000-499,999
Avg Daily Amt(lbs): 100,000-499,999
Corporate Name: Equinix LLC
Fire Dept: Chicago Fire Department
Chemical Name: DIESEL FUEL
Chem Health Haz: Fire, Immediate,
Owner: Equinix LLC
Owner Street: 350 E. Cermak Road, 5th Floor
Owner City: Chicago
Owner State: IL
Owner Zip Code: 60616
Owner Phone: 3125963700
Mailing Name:
Mailing Street: 350 E. Cermak Road, 5th Floor
Mailing City: Chicago
Mailing State: IL
Mailing Zip Code: 60616

Report Year: 2018
LEPC: City of Chicago
Facility Phone: 3125963767
Facility Fax: 7085952157
Facility Latitude: 41.8531
Facility Longitude: -87.6186
Chemical CAS No: 811972
Chemical EHS: No
Chemical Contents: Pure, Gas,
Max Daily Amt(lbs): 5,000-9,999
Avg Daily Amt(lbs): 5,000-9,999
Corporate Name: Equinix LLC
Fire Dept: Chicago Fire Department
Chemical Name: 1,1,1,2-TETRAFLUOROETHANE (R-134A REFRIGERANT)
Chem Health Haz: Fire, Pressure, Immediate,
Owner: Brian Burnes
Owner Street: 350 E. Cermak Road, 5th Floor
Owner City: Chicago
Owner State: IL
Owner Zip Code: 60616
Owner Phone: 3125963767
Mailing Name: Equinix LLC
Mailing Street: 350 E. Cermak Road, 5th Floor
Mailing City: Chicago
Mailing State: IL
Mailing Zip Code: 60616

Report Year: 2017
LEPC: City of Chicago
Facility Phone: 3125963767
Facility Fax: 7085952157
Facility Latitude: 41.8531
Facility Longitude: -87.6186
Corporate Name: Equinix LLC
Fire Dept: Chicago Fire Department
Chemical Name: 1,1,1,2-TETRAFLUOROETHANE (R-134A REFRIGERANT)
Chem Health Haz: Fire, Pressure, Immediate,
Owner: Gary English
Owner Street: 350 E. Cermak Road, 5th Floor
Owner City: Chicago
Owner State: IL
Owner Zip Code: 60616
Owner Phone: 3125963720
Mailing Name: Equinix LLC
Mailing Street: 350 E. Cermak Road, 5th Floor
Mailing City: Chicago
Mailing State: IL
Mailing Zip Code: 60616
Chemical CAS No: 811972
Chemical EHS: No
Chemical Contents: Pure, Gas,
Max Daily Amt(lbs): 5,000-9,999
Avg Daily Amt(lbs): 5,000-9,999

Report Year: 2019
LEPC: City of Chicago
Facility Phone: 3125963767
Facility Fax: 7085952157
Facility Latitude: 41.8531
Facility Longitude: -87.6186
Corporate Name: Equinix LLC
Fire Dept: Chicago Fire Department
Chemical Name: 1,1,1,2-TETRAFLUOROETHANE (R-134A REFRIGERANT)
Chem Health Haz: Fire, Pressure, Immediate,
Owner: Brian Burnes
Owner Street: 350 E. Cermak Road, 5th Floor
Owner City: Chicago
Owner State: IL
Owner Zip Code: 60616
Owner Phone: 3125963767
Mailing Name: Equinix LLC
Mailing Street: 350 E. Cermak Road, 5th Floor
Mailing City: Chicago
Mailing State: IL
Mailing Zip Code: 60616
Chemical CAS No: 811972
Chemical EHS: No
Chemical Contents: Pure, Gas,
Max Daily Amt(lbs): 5,000-9,999
Avg Daily Amt(lbs): 5,000-9,999

Report Year: 2019
LEPC: City of Chicago
Facility Phone: 3125963767
Facility Fax: 7085952157
Facility Latitude: 41.8531
Facility Longitude: -87.6186
Corporate Name: Equinix LLC
Fire Dept: Chicago Fire Department
Chemical Name: 410A (REFRIGERANT)
Chem Health Haz: Fire, Pressure, Immediate,
Owner: Brian Burnes
Owner Street: 350 E. Cermak Road, 5th Floor
Owner City: Chicago
Owner State: IL
Owner Zip Code: 60616
Owner Phone: 3125963767
Mailing Name: Equinix LLC
Mailing Street: 350 E. Cermak Road, 5th Floor
Mailing City: Chicago
Mailing State: IL
Mailing Zip Code: 60616
Chemical CAS No: N/A
Chemical EHS: No
Chemical Contents: Mixture, Liquid,
Max Daily Amt(lbs): 100-499
Avg Daily Amt(lbs): 100-499

Report Year: 2013
LEPC: City of Chicago
Facility Phone: 3125963767
Facility Fax: 7085952157
Chemical CAS No: 811972
Chemical EHS: No
Chemical Contents: Pure, Gas,
Max Daily Amt(lbs): 5,000-9,999

Facility Latitude: 41.8531
Facility Longitude: -87.6186
Avg Daily Amt(lbs): 5,000-9,999
Corporate Name: Equinix LLC
Fire Dept: Chicago Fire Department
Chemical Name: 1,1,1,2-TETRAFLUOROETHANE (R-134A REFRIGERANT)
Chem Health Haz: Fire, Pressure, Immediate,
Owner: Equinix LLC
Owner Street: 350 E. Cermak Road, 5th Floor
Owner City: Chicago
Owner State: IL
Owner Zip Code: 60616
Owner Phone: 3125963700
Mailing Name:
Mailing Street: 350 E. Cermak Road, 5th Floor
Mailing City: Chicago
Mailing State: IL
Mailing Zip Code: 60616

Report Year: 2014
LEPC: City of Chicago
Facility Phone: 3125963767
Facility Fax: 7085952157
Facility Latitude: 41.8531
Facility Longitude: -87.6186
Chemical CAS No: N/A
Chemical EHS: No
Chemical Contents: Mixture, Liquid, Solid,
Max Daily Amt(lbs): 100,000-499,999
Avg Daily Amt(lbs): 100,000-499,999
Corporate Name: Equinix LLC
Fire Dept: Chicago Fire Department
Chemical Name: BATTERIES, [WET, FILLED WITH ACID]
Chem Health Haz: Pressure, Reactivity, Immediate, Delayed,
Owner: Gary English
Owner Street: 350 E. Cermak Road, 5th Floor
Owner City: Chicago
Owner State: IL
Owner Zip Code: 60616
Owner Phone: 3125963720
Mailing Name: Equinix LLC
Mailing Street: 350 E. Cermak Road, 5th Floor
Mailing City: Chicago
Mailing State: IL
Mailing Zip Code: 60616

Report Year: 2014
LEPC: City of Chicago
Facility Phone: 3125963767
Facility Fax: 7085952157
Facility Latitude: 41.8531
Facility Longitude: -87.6186
Chemical CAS No: 75456
Chemical EHS: No
Chemical Contents: Pure, Liquid,
Max Daily Amt(lbs): 1,000-4,999
Avg Daily Amt(lbs): 1,000-4,999
Corporate Name: Equinix LLC
Fire Dept: Chicago Fire Department
Chemical Name: CHLORODIFLUOROMETHANE (R-22 REFRIGERANT)
Chem Health Haz: Fire, Pressure, Immediate,
Owner: Gary English
Owner Street: 350 E. Cermak Road, 5th Floor
Owner City: Chicago
Owner State: IL
Owner Zip Code: 60616
Owner Phone: 3125963720
Mailing Name: Equinix LLC
Mailing Street: 350 E. Cermak Road, 5th Floor
Mailing City: Chicago
Mailing State: IL
Mailing Zip Code: 60616

Report Year: 2014
LEPC: City of Chicago
Facility Phone: 3125963767
Facility Fax: 7085952157
Facility Latitude: 41.8531
Facility Longitude: -87.6186
Chemical CAS No: 68476346
Chemical EHS: No
Chemical Contents: Pure, Liquid,
Max Daily Amt(lbs): 100,000-499,999
Avg Daily Amt(lbs): 100,000-499,999
Corporate Name: Equinix LLC
Fire Dept: Chicago Fire Department

Chemical Name: DIESEL FUEL
Chem Health Haz: Fire, Immediate,
Owner: Gary English
Owner Street: 350 E. Cermak Road, 5th Floor
Owner City: Chicago
Owner State: IL
Owner Zip Code: 60616
Owner Phone: 3125963720
Mailing Name: Equinix LLC
Mailing Street: 350 E. Cermak Road, 5th Floor
Mailing City: Chicago
Mailing State: IL
Mailing Zip Code: 60616

Report Year: 2021
LEPC: City of Chicago
Facility Phone: 3125963767
Facility Fax: 7085952157
Facility Latitude: 41.8531
Facility Longitude: -87.6186
Chemical CAS No: N/A
Chemical EHS: No
Chemical Contents: Mixture, Liquid,
Max Daily Amt(lbs): 100-499
Avg Daily Amt(lbs): 100-499
Corporate Name: Equinix LLC
Fire Dept: Chicago Fire Department
Chemical Name: 410A (REFRIGERANT)
Chem Health Haz: Fire, Pressure, Immediate,
Owner: Brian Burnes
Owner Street: 350 E. Cermak Road, 5th Floor
Owner City: Chicago
Owner State: IL
Owner Zip Code: 60616
Owner Phone: 3125963767
Mailing Name: Equinix LLC
Mailing Street: 350 E. Cermak Road, 5th Floor
Mailing City: Chicago
Mailing State: IL
Mailing Zip Code: 60616

Report Year: 2021
LEPC: City of Chicago
Facility Phone: 3125963767
Facility Fax: 7085952157
Facility Latitude: 41.8531
Facility Longitude: -87.6186
Chemical CAS No: 75456
Chemical EHS: No
Chemical Contents: Pure, Liquid,
Max Daily Amt(lbs): 1,000-4,999
Avg Daily Amt(lbs): 1,000-4,999
Corporate Name: Equinix LLC
Fire Dept: Chicago Fire Department
Chemical Name: CHLORODIFLUOROMETHANE (R-22 REFRIGERANT)
Chem Health Haz: Fire, Pressure, Immediate,
Owner: Brian Burnes
Owner Street: 350 E. Cermak Road, 5th Floor
Owner City: Chicago
Owner State: IL
Owner Zip Code: 60616
Owner Phone: 3125963767
Mailing Name: Equinix LLC
Mailing Street: 350 E. Cermak Road, 5th Floor
Mailing City: Chicago
Mailing State: IL
Mailing Zip Code: 60616

Report Year: 2020
LEPC: City of Chicago
Facility Phone: 3125963767
Facility Fax: 7085952157
Facility Latitude: 41.8531
Facility Longitude: -87.6186
Chemical CAS No: N/A
Chemical EHS: No
Chemical Contents: Mixture, Gas,
Max Daily Amt(lbs): 100-499
Avg Daily Amt(lbs): 100-499
Corporate Name: Equinix LLC
Fire Dept: Chicago Fire Department
Chemical Name: 407C (REFRIGERANT)
Chem Health Haz: Fire, Pressure, Immediate,
Owner: Brian Burnes
Owner Street: 350 E. Cermak Road, 5th Floor

Owner City: Chicago
Owner State: IL
Owner Zip Code: 60616
Owner Phone: 3125963767
Mailing Name: Equinix LLC
Mailing Street: 350 E. Cermak Road, 5th Floor
Mailing City: Chicago
Mailing State: IL
Mailing Zip Code: 60616

Report Year: 2019
LEPC: City of Chicago
Facility Phone: 3125963767
Facility Fax: 7085952157
Facility Latitude: 41.8531
Facility Longitude: -87.6186
Chemical CAS No: N/A
Chemical EHS: No
Chemical Contents: Mixture, Gas,
Max Daily Amt(lbs): 100-499
Avg Daily Amt(lbs): 100-499
Corporate Name: Equinix LLC
Fire Dept: Chicago Fire Department
Chemical Name: 407C (REFRIGERANT)
Chem Health Haz: Fire, Pressure, Immediate,
Owner: Brian Burnes
Owner Street: 350 E. Cermak Road, 5th Floor
Owner City: Chicago
Owner State: IL
Owner Zip Code: 60616
Owner Phone: 3125963767
Mailing Name: Equinix LLC
Mailing Street: 350 E. Cermak Road, 5th Floor
Mailing City: Chicago
Mailing State: IL
Mailing Zip Code: 60616

Report Year: 2019
LEPC: City of Chicago
Facility Phone: 3125963767
Facility Fax: 7085952157
Facility Latitude: 41.8531
Facility Longitude: -87.6186
Chemical CAS No: 75456
Chemical EHS: No
Chemical Contents: Pure, Liquid,
Max Daily Amt(lbs): 1,000-4,999
Avg Daily Amt(lbs): 1,000-4,999
Corporate Name: Equinix LLC
Fire Dept: Chicago Fire Department
Chemical Name: CHLORODIFLUOROMETHANE (R-22 REFRIGERANT)
Chem Health Haz: Fire, Pressure, Immediate,
Owner: Brian Burnes
Owner Street: 350 E. Cermak Road, 5th Floor
Owner City: Chicago
Owner State: IL
Owner Zip Code: 60616
Owner Phone: 3125963767
Mailing Name: Equinix LLC
Mailing Street: 350 E. Cermak Road, 5th Floor
Mailing City: Chicago
Mailing State: IL
Mailing Zip Code: 60616

Report Year: 2019
LEPC: City of Chicago
Facility Phone: 3125963767
Facility Fax: 7085952157
Facility Latitude: 41.8531
Facility Longitude: -87.6186
Chemical CAS No: 68476346
Chemical EHS: No
Chemical Contents: Pure, Liquid,
Max Daily Amt(lbs): 100,000-499,999
Avg Daily Amt(lbs): 100,000-499,999
Corporate Name: Equinix LLC
Fire Dept: Chicago Fire Department
Chemical Name: DIESEL FUEL
Chem Health Haz: Fire, Immediate,
Owner: Brian Burnes
Owner Street: 350 E. Cermak Road, 5th Floor
Owner City: Chicago
Owner State: IL
Owner Zip Code: 60616
Owner Phone: 3125963767

Mailing Name: Equinix LLC
Mailing Street: 350 E. Cermak Road, 5th Floor
Mailing City: Chicago
Mailing State: IL
Mailing Zip Code: 60616

Report Year: 2015
LEPC: City of Chicago
Facility Phone: 3125963767
Facility Fax: 7085952157
Facility Latitude: 41.8531
Facility Longitude: -87.6186
Chemical CAS No: N/A
Chemical EHS: No
Chemical Contents: Mixture, Liquid,
Max Daily Amt(lbs): 5,000-9,999
Avg Daily Amt(lbs): 5,000-9,999
Corporate Name: Equinix LLC
Fire Dept: Chicago Fire Department
Chemical Name: MOTOR OIL
Chem Health Haz: Fire, Immediate,
Owner: Brian Burnes
Owner Street: 350 E. Cermak Road, 5th Floor
Owner City: Chicago
Owner State: IL
Owner Zip Code: 60616
Owner Phone: 3125963767
Mailing Name: Equinix LLC
Mailing Street: 350 E. Cermak Road, 5th Floor
Mailing City: Chicago
Mailing State: IL
Mailing Zip Code: 60616

Report Year: 2016
LEPC: City of Chicago
Facility Phone: 3125963767
Facility Fax: 7085952157
Facility Latitude: 41.8531
Facility Longitude: -87.6186
Chemical CAS No: 68476346
Chemical EHS: No
Chemical Contents: Pure, Liquid,
Max Daily Amt(lbs): 100,000-499,999
Avg Daily Amt(lbs): 100,000-499,999
Corporate Name: Equinix LLC
Fire Dept: Chicago Fire Department
Chemical Name: DIESEL FUEL
Chem Health Haz: Fire, Immediate,
Owner: Gary English
Owner Street: 350 E. Cermak Road, 5th Floor
Owner City: Chicago
Owner State: IL
Owner Zip Code: 60616
Owner Phone: 3125963720
Mailing Name: Equinix LLC
Mailing Street: 350 E. Cermak Road, 5th Floor
Mailing City: Chicago
Mailing State: IL
Mailing Zip Code: 60616

Report Year: 2014
LEPC: City of Chicago
Facility Phone: 3125963767
Facility Fax: 7085952157
Facility Latitude: 41.8531
Facility Longitude: -87.6186
Chemical CAS No: 811972
Chemical EHS: No
Chemical Contents: Pure, Gas,
Max Daily Amt(lbs): 5,000-9,999
Avg Daily Amt(lbs): 5,000-9,999
Corporate Name: Equinix LLC
Fire Dept: Chicago Fire Department
Chemical Name: 1,1,1,2-TETRAFLUOROETHANE (R-134A REFRIGERANT)
Chem Health Haz: Fire, Pressure, Immediate,
Owner: Gary English
Owner Street: 350 E. Cermak Road, 5th Floor
Owner City: Chicago
Owner State: IL
Owner Zip Code: 60616
Owner Phone: 3125963720
Mailing Name: Equinix LLC
Mailing Street: 350 E. Cermak Road, 5th Floor
Mailing City: Chicago
Mailing State: IL

Mailing Zip Code: 60616

Report Year: 2017
LEPC: City of Chicago
Facility Phone: 3125963767
Facility Fax: 7085952157
Facility Latitude: 41.8531
Facility Longitude: -87.6186
Chemical CAS No: 75456
Chemical EHS: No
Chemical Contents: Pure, Liquid,
Max Daily Amt(lbs): 1,000-4,999
Avg Daily Amt(lbs): 1,000-4,999
Corporate Name: Equinix LLC
Fire Dept: Chicago Fire Department
Chemical Name: CHLORODIFLUOROMETHANE (R-22 REFRIGERANT)
Chem Health Haz: Fire, Pressure, Immediate,
Owner: Gary English
Owner Street: 350 E. Cermak Road, 5th Floor
Owner City: Chicago
Owner State: IL
Owner Zip Code: 60616
Owner Phone: 3125963720
Mailing Name: Equinix LLC
Mailing Street: 350 E. Cermak Road, 5th Floor
Mailing City: Chicago
Mailing State: IL
Mailing Zip Code: 60616

Report Year: 2013
LEPC: City of Chicago
Facility Phone: 3125963767
Facility Fax: 7085952157
Facility Latitude: 41.8531
Facility Longitude: -87.6186
Chemical CAS No: N/A
Chemical EHS: No
Chemical Contents: Mixture, Gas,
Max Daily Amt(lbs): 100-499
Avg Daily Amt(lbs): 100-499
Corporate Name: Equinix LLC
Fire Dept: Chicago Fire Department
Chemical Name: 410A (REFRIGERANT)
Chem Health Haz: Fire, Pressure, Immediate,
Owner: Equinix LLC
Owner Street: 350 E. Cermak Road, 5th Floor
Owner City: Chicago
Owner State: IL
Owner Zip Code: 60616
Owner Phone: 3125963700
Mailing Name:
Mailing Street: 350 E. Cermak Road, 5th Floor
Mailing City: Chicago
Mailing State: IL
Mailing Zip Code: 60616

Report Year: 2021
LEPC: City of Chicago
Facility Phone: 3125963767
Facility Fax: 7085952157
Facility Latitude: 41.8531
Facility Longitude: -87.6186
Chemical CAS No: N/A
Chemical EHS: No
Chemical Contents: Pure, Liquid,
Max Daily Amt(lbs): 0-99
Avg Daily Amt(lbs): 0-99
Corporate Name: Equinix LLC
Fire Dept: Chicago Fire Department
Chemical Name: Vacuum Pump Oil
Chem Health Haz:
Owner: Brian Burnes
Owner Street: 350 E. Cermak Road, 5th Floor
Owner City: Chicago
Owner State: IL
Owner Zip Code: 60616
Owner Phone: 3125963767
Mailing Name: Equinix LLC
Mailing Street: 350 E. Cermak Road, 5th Floor
Mailing City: Chicago
Mailing State: IL
Mailing Zip Code: 60616

Report Year: 2020
LEPC: City of Chicago
Chemical CAS No: 811972
Chemical EHS: No

Facility Phone: 3125963767
Facility Fax: 7085952157
Facility Latitude: 41.8531
Facility Longitude: -87.6186
Corporate Name: Equinix LLC
Fire Dept: Chicago Fire Department
Chemical Name: 1,1,1,2-TETRAFLUOROETHANE (R-134A REFRIGERANT)
Chem Health Haz: Fire, Pressure, Immediate,
Owner: Brian Burnes
Owner Street: 350 E. Cermak Road, 5th Floor
Owner City: Chicago
Owner State: IL
Owner Zip Code: 60616
Owner Phone: 3125963767
Mailing Name: Equinix LLC
Mailing Street: 350 E. Cermak Road, 5th Floor
Mailing City: Chicago
Mailing State: IL
Mailing Zip Code: 60616
Chemical Contents: Pure, Gas,
Max Daily Amt(lbs): 5,000-9,999
Avg Daily Amt(lbs): 5,000-9,999

Report Year: 2017
LEPC: City of Chicago
Facility Phone: 3125963767
Facility Fax: 7085952157
Facility Latitude: 41.8531
Facility Longitude: -87.6186
Corporate Name: Equinix LLC
Fire Dept: Chicago Fire Department
Chemical Name: ANTIFREEZE/COOLANT
Chem Health Haz: Fire, Immediate, Delayed,
Owner: Gary English
Owner Street: 350 E. Cermak Road, 5th Floor
Owner City: Chicago
Owner State: IL
Owner Zip Code: 60616
Owner Phone: 3125963720
Mailing Name: Equinix LLC
Mailing Street: 350 E. Cermak Road, 5th Floor
Mailing City: Chicago
Mailing State: IL
Mailing Zip Code: 60616
Chemical CAS No: N/A
Chemical EHS: No
Chemical Contents: Mixture, Liquid,
Max Daily Amt(lbs): 10,000-24,999
Avg Daily Amt(lbs): 10,000-24,999

Report Year: 2014
LEPC: City of Chicago
Facility Phone: 3125963767
Facility Fax: 7085952157
Facility Latitude: 41.8531
Facility Longitude: -87.6186
Corporate Name: Equinix LLC
Fire Dept: Chicago Fire Department
Chemical Name: MOTOR OIL
Chem Health Haz: Fire, Immediate,
Owner: Gary English
Owner Street: 350 E. Cermak Road, 5th Floor
Owner City: Chicago
Owner State: IL
Owner Zip Code: 60616
Owner Phone: 3125963720
Mailing Name: Equinix LLC
Mailing Street: 350 E. Cermak Road, 5th Floor
Mailing City: Chicago
Mailing State: IL
Mailing Zip Code: 60616
Chemical CAS No: N/A
Chemical EHS: No
Chemical Contents: Mixture, Liquid,
Max Daily Amt(lbs): 5,000-9,999
Avg Daily Amt(lbs): 5,000-9,999

Report Year: 2015
LEPC: City of Chicago
Facility Phone: 3125963767
Facility Fax: 7085952157
Facility Latitude: 41.8531
Facility Longitude: -87.6186
Chemical CAS No: N/A
Chemical EHS: No
Chemical Contents: Mixture, Liquid, Solid,
Max Daily Amt(lbs): 100,000-499,999
Avg Daily Amt(lbs): 100,000-499,999

Corporate Name: Equinix LLC
Fire Dept: Chicago Fire Department
Chemical Name: BATTERIES, [WET, FILLED WITH ACID]
Chem Health Haz: Pressure, Reactivity, Immediate, Delayed,
Owner: Brian Burnes
Owner Street: 350 E. Cermak Road, 5th Floor
Owner City: Chicago
Owner State: IL
Owner Zip Code: 60616
Owner Phone: 3125963767
Mailing Name: Equinix LLC
Mailing Street: 350 E. Cermak Road, 5th Floor
Mailing City: Chicago
Mailing State: IL
Mailing Zip Code: 60616

Report Year: 2019
LEPC: City of Chicago
Facility Phone: 3125963767
Facility Fax: 7085952157
Facility Latitude: 41.8531
Facility Longitude: -87.6186
Chemical CAS No: N/A
Chemical EHS: No
Chemical Contents: Mixture, Liquid, Solid,
Max Daily Amt(lbs): 100,000-499,999
Avg Daily Amt(lbs): 100,000-499,999
Corporate Name: Equinix LLC
Fire Dept: Chicago Fire Department
Chemical Name: BATTERIES, [WET, FILLED WITH ACID]
Chem Health Haz: Pressure, Reactivity, Immediate, Delayed,
Owner: Brian Burnes
Owner Street: 350 E. Cermak Road, 5th Floor
Owner City: Chicago
Owner State: IL
Owner Zip Code: 60616
Owner Phone: 3125963767
Mailing Name: Equinix LLC
Mailing Street: 350 E. Cermak Road, 5th Floor
Mailing City: Chicago
Mailing State: IL
Mailing Zip Code: 60616

Report Year: 2017
LEPC: City of Chicago
Facility Phone: 3125963767
Facility Fax: 7085952157
Facility Latitude: 41.8531
Facility Longitude: -87.6186
Chemical CAS No: N/A
Chemical EHS: No
Chemical Contents: Mixture, Gas,
Max Daily Amt(lbs): 0-99
Avg Daily Amt(lbs): 0-99
Corporate Name: Equinix LLC
Fire Dept: Chicago Fire Department
Chemical Name: R-22D (REFRIGERANT)
Chem Health Haz: Pressure,
Owner: Gary English
Owner Street: 350 E. Cermak Road, 5th Floor
Owner City: Chicago
Owner State: IL
Owner Zip Code: 60616
Owner Phone: 3125963720
Mailing Name: Equinix LLC
Mailing Street: 350 E. Cermak Road, 5th Floor
Mailing City: Chicago
Mailing State: IL
Mailing Zip Code: 60616

Report Year: 2021
LEPC: City of Chicago
Facility Phone: 3125963767
Facility Fax: 7085952157
Facility Latitude: 41.8531
Facility Longitude: -87.6186
Chemical CAS No: N/A
Chemical EHS: No
Chemical Contents: Mixture, Liquid,
Max Daily Amt(lbs): 10,000-24,999
Avg Daily Amt(lbs): 10,000-24,999
Corporate Name: Equinix LLC
Fire Dept: Chicago Fire Department
Chemical Name: ANTIFREEZE/COOLANT
Chem Health Haz: Fire, Immediate, Delayed,

Owner: Brian Burnes
Owner Street: 350 E. Cermak Road, 5th Floor
Owner City: Chicago
Owner State: IL
Owner Zip Code: 60616
Owner Phone: 3125963767
Mailing Name: Equinix LLC
Mailing Street: 350 E. Cermak Road, 5th Floor
Mailing City: Chicago
Mailing State: IL
Mailing Zip Code: 60616

Report Year: 2022
LEPC: City of Chicago
Facility Phone: 3125963767
Facility Fax: 7085952157
Facility Latitude: 41.8531
Facility Longitude: -87.6186
Chemical CAS No: N/A
Chemical EHS: No
Chemical Contents: Mixture, Liquid, Solid,
Max Daily Amt(lbs): 25,000-49,999
Avg Daily Amt(lbs): 25,000-49,999
Corporate Name: Equinix LLC
Fire Dept: Chicago Fire Department
Chemical Name: BATTERIES [LITHIUM ION]
Chem Health Haz:
Owner: Brian Burnes
Owner Street: 350 E. Cermak Road, 5th Floor
Owner City: Chicago
Owner State: IL
Owner Zip Code: 60616
Owner Phone: 3125963767
Mailing Name: Equinix LLC
Mailing Street: 350 E. Cermak Road, 5th Floor
Mailing City: Chicago
Mailing State: IL
Mailing Zip Code: 60616

Report Year: 2020
LEPC: City of Chicago
Facility Phone: 3125963767
Facility Fax: 7085952157
Facility Latitude: 41.8531
Facility Longitude: -87.6186
Chemical CAS No: N/A
Chemical EHS: No
Chemical Contents: Mixture, Liquid, Solid,
Max Daily Amt(lbs): 100,000-499,999
Avg Daily Amt(lbs): 100,000-499,999
Corporate Name: Equinix LLC
Fire Dept: Chicago Fire Department
Chemical Name: BATTERIES, [WET, FILLED WITH ACID]
Chem Health Haz: Pressure, Reactivity, Immediate, Delayed,
Owner: Brian Burnes
Owner Street: 350 E. Cermak Road, 5th Floor
Owner City: Chicago
Owner State: IL
Owner Zip Code: 60616
Owner Phone: 3125963767
Mailing Name: Equinix LLC
Mailing Street: 350 E. Cermak Road, 5th Floor
Mailing City: Chicago
Mailing State: IL
Mailing Zip Code: 60616

Report Year: 2020
LEPC: City of Chicago
Facility Phone: 3125963767
Facility Fax: 7085952157
Facility Latitude: 41.8531
Facility Longitude: -87.6186
Chemical CAS No: 75456
Chemical EHS: No
Chemical Contents: Pure, Liquid,
Max Daily Amt(lbs): 1,000-4,999
Avg Daily Amt(lbs): 1,000-4,999
Corporate Name: Equinix LLC
Fire Dept: Chicago Fire Department
Chemical Name: CHLORODIFLUOROMETHANE (R-22 REFRIGERANT)
Chem Health Haz: Fire, Pressure, Immediate,
Owner: Brian Burnes
Owner Street: 350 E. Cermak Road, 5th Floor
Owner City: Chicago
Owner State: IL

Owner Zip Code: 60616
Owner Phone: 3125963767
Mailing Name: Equinix LLC
Mailing Street: 350 E. Cermak Road, 5th Floor
Mailing City: Chicago
Mailing State: IL
Mailing Zip Code: 60616

Report Year: 2018
LEPC: City of Chicago
Facility Phone: 3125963767
Facility Fax: 7085952157
Facility Latitude: 41.8531
Facility Longitude: -87.6186
Chemical CAS No: N/A
Chemical EHS: No
Chemical Contents: Pure, Liquid,
Max Daily Amt(lbs): 0-99
Avg Daily Amt(lbs): 0-99
Corporate Name: Equinix LLC
Fire Dept: Chicago Fire Department
Chemical Name: Vacuum Pump Oil
Chem Health Haz:
Owner: Brian Burnes
Owner Street: 350 E. Cermak Road, 5th Floor
Owner City: Chicago
Owner State: IL
Owner Zip Code: 60616
Owner Phone: 3125963767
Mailing Name: Equinix LLC
Mailing Street: 350 E. Cermak Road, 5th Floor
Mailing City: Chicago
Mailing State: IL
Mailing Zip Code: 60616

Report Year: 2021
LEPC: City of Chicago
Facility Phone: 3125963767
Facility Fax: 7085952157
Facility Latitude: 41.8531
Facility Longitude: -87.6186
Chemical CAS No: N/A
Chemical EHS: No
Chemical Contents: Mixture, Gas,
Max Daily Amt(lbs): 500-999
Avg Daily Amt(lbs): 500-999
Corporate Name: Equinix LLC
Fire Dept: Chicago Fire Department
Chemical Name: 407C (REFRIGERANT)
Chem Health Haz: Fire, Pressure, Immediate,
Owner: Brian Burnes
Owner Street: 350 E. Cermak Road, 5th Floor
Owner City: Chicago
Owner State: IL
Owner Zip Code: 60616
Owner Phone: 3125963767
Mailing Name: Equinix LLC
Mailing Street: 350 E. Cermak Road, 5th Floor
Mailing City: Chicago
Mailing State: IL
Mailing Zip Code: 60616

Report Year: 2019
LEPC: City of Chicago
Facility Phone: 3125963767
Facility Fax: 7085952157
Facility Latitude: 41.8531
Facility Longitude: -87.6186
Chemical CAS No: 64742445
Chemical EHS: No
Chemical Contents: Pure, Liquid,
Max Daily Amt(lbs): 500-999
Avg Daily Amt(lbs): 0-99
Corporate Name: Equinix LLC
Fire Dept: Chicago Fire Department
Chemical Name: Distillates (petroleum), clay-treated heavy naphthenic (C-3s Refrigeration Oil)
Chem Health Haz:
Owner: Brian Burnes
Owner Street: 350 E. Cermak Road, 5th Floor
Owner City: Chicago
Owner State: IL
Owner Zip Code: 60616
Owner Phone: 3125963767
Mailing Name: Equinix LLC
Mailing Street: 350 E. Cermak Road, 5th Floor

Mailing City: Chicago
Mailing State: IL
Mailing Zip Code: 60616

Site: ***FISK GENERATING STATION***
1111 WCERMAK CHICAGO IL 60608

TRIS

TRI FD: 60608FSKGN1111W
FRS ID: 110000433905
BIA:
Tribe:
Facility Name: FISK GENERATING STATION
Street Address: 1111 WCERMAK
City: CHICAGO
County: COOK
State: IL
Zip: 60608
Latitude: 41.850814
Longitude: -87.653317

1998 Details

TRI FD:	60608FSKGN1111W	***Underground:***	0.000000
Federal Facility:	NO	***Underground CL I:***	0.000000
Cas No Compound ID:	N450	***Underground C II-V:***	0.000000
Classification:	TRI	***Landfills:***	0.000000
Primary SIC:	4911	***RCRA C Landfill:***	0.000000
Primary NAICS:	221112	***Other Landfills:***	0.000000
Metal:	YES	***Land Treatment:***	0.000000
Carcinogen:	NO	***Surface Impndmnt:***	0.000000
Fugitive Air:	5.000000	***RCRA Surface IM:***	0.000000
Stack Air:	610.000000	***Other Surface I:***	0.000000
Water:	86.000000	***Other Disposal:***	0.000000

Chemical: Manganese compounds
Industry Sector Code: 2211
Industry Sector: Electric Utilities
Parent Co Name: EDISON INTERNATIONAL
On Site Release Total: 701.000000
Off Site Release Total: 1500.000000
Off Site Recycled Total: 0.000000
Total Releases: 2201.000000
One Time Release:

0.000000

Horizontal Datum:

NAD83

CAS No:

N450

PFAS:

NO

PBT:

NO

TRI FD:	60608FSKGN1111W	***Underground:***	0.000000
Federal Facility:	NO	***Underground CL I:***	0.000000
Cas No Compound ID:	N100	***Underground C II-V:***	0.000000
Classification:	TRI	***Landfills:***	0.000000
Primary SIC:	4911	***RCRA C Landfill:***	0.000000
Primary NAICS:	221112	***Other Landfills:***	0.000000
Metal:	YES	***Land Treatment:***	0.000000
Carcinogen:	NO	***Surface Impndmnt:***	0.000000

Fugitive Air: 0.000000
Stack Air: 190.000000
Water: 17.000000
Chemical: Copper compounds
Industry Sector Code: 2211
Industry Sector: Electric Utilities
Parent Co Name: EDISON INTERNATIONAL
On Site Release Total: 207.000000
Off Site Release Total: 640.000000
Off Site Recycled Total: 0.000000
Total Releases: 847.000000
One Time Release:

0.000000

Horizontal Datum:

NAD83

CAS No:

N100

PFAS:

NO

PBT:

NO

RCRA Surface IM: 0.000000
Other Surface I: 0.000000
Other Disposal: 0.000000

TRI FD: 60608FSKGN1111W
Federal Facility: NO
Cas No Compound ID: N040
Classification: TRI
Primary SIC: 4911
Primary NAICS: 221112
Metal: NO
Carcinogen: NO
Fugitive Air: 0.000000
Stack Air: 18000.000000
Water: 0.000000
Chemical: Barium compounds (except for barium sulfate (CAS No. 7727-43-7))
Industry Sector Code: 2211
Industry Sector: Electric Utilities
Parent Co Name: EDISON INTERNATIONAL
On Site Release Total: 18000.000000
Off Site Release Total: 18000.000000
Off Site Recycled Total: 0.000000
Total Releases: 36000.000000
One Time Release:

0.000000

Horizontal Datum:

NAD83

CAS No:

N040

PFAS:

NO

PBT:

NO

Underground: 0.000000
Underground CL I: 0.000000
Underground C II-V: 0.000000
Landfills: 0.000000
RCRA C Landfill: 0.000000
Other Landfills: 0.000000
Land Treatment: 0.000000
Surface Impndmnt: 0.000000
RCRA Surface IM: 0.000000
Other Surface I: 0.000000
Other Disposal: 0.000000

TRI FD: 60608FSKGN1111W
Federal Facility: NO
Cas No Compound ID: 0007647010
Classification: TRI
Primary SIC: 4911
Primary NAICS: 221112
Metal: NO
Carcinogen: NO
Fugitive Air: 0.000000
Stack Air: 73000.000000
Water: 0.000000
Underground: 0.000000
Underground CL I: 0.000000
Underground C II-V: 0.000000
Landfills: 0.000000
RCRA C Landfill: 0.000000
Other Landfills: 0.000000
Land Treatment: 0.000000
Surface Impndmnt: 0.000000
RCRA Surface IM: 0.000000
Other Surface I: 0.000000
Other Disposal: 0.000000
Chemical: Hydrochloric acid (acid aerosols including mists, vapors, gas, fog, and other airborne forms of any particle size)
Industry Sector Code: 2211
Industry Sector: Electric Utilities
Parent Co Name: EDISON INTERNATIONAL
On Site Release Total: 73000.000000
Off Site Release Total: 0.000000
Off Site Recycled Total: 0.000000
Total Releases: 73000.000000
One Time Release:

0.000000

Horizontal Datum:

NAD83

CAS No:

7647-01-0

PFAS:

NO

PBT:

NO

TRI FD: 60608FSKGN1111W
Federal Facility: NO
Cas No Compound ID: 0007664393
Classification: TRI
Primary SIC: 4911
Primary NAICS: 221112
Metal: NO
Carcinogen: NO
Fugitive Air: 0.000000
Stack Air: 102000.000000
Water: 0.000000
Underground: 0.000000
Underground CL I: 0.000000
Underground C II-V: 0.000000
Landfills: 0.000000
RCRA C Landfill: 0.000000
Other Landfills: 0.000000
Land Treatment: 0.000000
Surface Impndmnt: 0.000000
RCRA Surface IM: 0.000000
Other Surface I: 0.000000
Other Disposal: 0.000000
Chemical: Hydrogen fluoride
Industry Sector Code: 2211
Industry Sector: Electric Utilities
Parent Co Name: EDISON INTERNATIONAL
On Site Release Total: 102000.000000
Off Site Release Total: 0.000000
Off Site Recycled Total: 0.000000
Total Releases: 102000.000000
One Time Release:

0.000000

Horizontal Datum:

NAD83

CAS No:

7664-39-3

PFAS:

NO

PBT:

NO

1999 Details

TRI FD:	60608FSKGN1111W	***Underground:***	0.000000
Federal Facility:	NO	***Underground CL I:***	0.000000
Cas No Compound ID:	N040	***Underground C II-V:***	0.000000
Classification:	TRI	***Landfills:***	0.000000
Primary SIC:	4911	***RCRA C Landfill:***	0.000000
Primary NAICS:	221112	***Other Landfills:***	0.000000
Metal:	NO	***Land Treatment:***	0.000000
Carcinogen:	NO	***Surface Impndmnt:***	0.000000
Fugitive Air:	5.000000	***RCRA Surface IM:***	0.000000
Stack Air:	8100.000000	***Other Surface I:***	0.000000
Water:	4.000000	***Other Disposal:***	0.000000
Chemical:	Barium compounds (except for barium sulfate (CAS No. 7727-43-7))		
Industry Sector Code:	2211		
Industry Sector:	Electric Utilities		
Parent Co Name:	EDISON INTERNATIONAL		
On Site Release Total:	8109.000000		
Off Site Release Total:	2900.000000		
Off Site Recycled Total:	0.000000		
Total Releases:	11009.000000		
One Time Release:			

0.000000

Horizontal Datum:

NAD83

CAS No:

N040

PFAS:

NO

PBT:

NO

TRI FD:	60608FSKGN1111W	***Underground:***	0.000000
Federal Facility:	NO	***Underground CL I:***	0.000000
Cas No Compound ID:	N450	***Underground C II-V:***	0.000000
Classification:	TRI	***Landfills:***	0.000000
Primary SIC:	4911	***RCRA C Landfill:***	0.000000
Primary NAICS:	221112	***Other Landfills:***	0.000000
Metal:	YES	***Land Treatment:***	0.000000
Carcinogen:	NO	***Surface Impndmnt:***	0.000000
Fugitive Air:	5.000000	***RCRA Surface IM:***	0.000000
Stack Air:	410.000000	***Other Surface I:***	0.000000
Water:	12.000000	***Other Disposal:***	0.000000
Chemical:	Manganese compounds		
Industry Sector Code:	2211		
Industry Sector:	Electric Utilities		
Parent Co Name:	EDISON INTERNATIONAL		
On Site Release Total:	427.000000		
Off Site Release Total:	310.000000		
Off Site Recycled Total:	0.000000		
Total Releases:	737.000000		
One Time Release:			

0.000000

Horizontal Datum:

NAD83

CAS No:

N450

PFAS:

NO

PBT:

NO

TRI FD:	60608FSKGN1111W	***Underground:***	0.000000
Federal Facility:	NO	***Underground CL I:***	0.000000
Cas No Compound ID:	0007664393	***Underground C II-V:***	0.000000
Classification:	TRI	***Landfills:***	0.000000
Primary SIC:	4911	***RCRA C Landfill:***	0.000000
Primary NAICS:	221112	***Other Landfills:***	0.000000
Metal:	NO	***Land Treatment:***	0.000000
Carcinogen:	NO	***Surface Impndmnt:***	0.000000
Fugitive Air:	5.000000	***RCRA Surface IM:***	0.000000
Stack Air:	37000.000000	***Other Surface I:***	0.000000
Water:	0.000000	***Other Disposal:***	0.000000
Chemical:	Hydrogen fluoride		
Industry Sector Code:	2211		
Industry Sector:	Electric Utilities		
Parent Co Name:	EDISON INTERNATIONAL		
On Site Release Total:	37005.000000		
Off Site Release Total:	0.000000		
Off Site Recycled Total:	0.000000		
Total Releases:	37005.000000		

One Time Release:

0.000000

Horizontal Datum:

NAD83

CAS No:

7664-39-3

PFAS:

NO

PBT:

NO

TRI FD:	60608FSKGN1111W	***Underground:***	0.000000
Federal Facility:	NO	***Underground CL I:***	0.000000
Cas No Compound ID:	0007647010	***Underground C II-V:***	0.000000
Classification:	TRI	***Landfills:***	0.000000
Primary SIC:	4911	***RCRA C Landfill:***	0.000000
Primary NAICS:	221112	***Other Landfills:***	0.000000
Metal:	NO	***Land Treatment:***	0.000000
Carcinogen:	NO	***Surface Impndmnt:***	0.000000
Fugitive Air:	5.000000	***RCRA Surface IM:***	0.000000
Stack Air:	33000.000000	***Other Surface I:***	0.000000
Water:	0.000000	***Other Disposal:***	0.000000
Chemical:	Hydrochloric acid (acid aerosols including mists, vapors, gas, fog, and other airborne forms of any particle size)		
Industry Sector Code:	2211		

Industry Sector: Electric Utilities
Parent Co Name: EDISON INTERNATIONAL
On Site Release Total: 33005.000000
Off Site Release Total: 0.000000
Off Site Recycled Total: 0.000000
Total Releases: 33005.000000
One Time Release:

0.000000

Horizontal Datum:

NAD83

CAS No:

7647-01-0

PFAS:

NO

PBT:

NO

2000 Details

TRI FD: 60608FSKGN1111W
Federal Facility: NO
Cas No Compound ID: N150
Classification: Dioxin
Primary SIC: 4911
Primary NAICS: 221112
Metal: NO
Carcinogen: YES
Fugitive Air: 0.000000
Stack Air: 0.308000
Water: 0.000000
Chemical: Dioxin and dioxin-like compounds
Industry Sector Code: 2211
Industry Sector: Electric Utilities
Parent Co Name: EDISON INTERNATIONAL
On Site Release Total: 0.308000
Off Site Release Total: 0.000000
Off Site Recycled Total: 0.000000
Total Releases: 0.308000
One Time Release:

Underground: 0.000000
Underground CL I: 0.000000
Underground C II-V: 0.000000
Landfills: 0.000000
RCRA C Landfill: 0.000000
Other Landfills: 0.000000
Land Treatment: 0.000000
Surface Impndmnt: 0.000000
RCRA Surface IM: 0.000000
Other Surface I: 0.000000
Other Disposal: 0.000000

Horizontal Datum:

NAD83

CAS No:

N150

PFAS:

NO

PBT:

YES

TRI FD: 60608FSKGN1111W
Federal Facility: NO
Cas No Compound ID: N040
Classification: TRI

Underground: 0.000000
Underground CL I: 0.000000
Underground C II-V: 0.000000
Landfills: 0.000000

Primary SIC:	4911	***RCRA C Landfill:***	0.000000
Primary NAICS:	221112	***Other Landfills:***	0.000000
Metal:	NO	***Land Treatment:***	0.000000
Carcinogen:	NO	***Surface Impndmnt:***	0.000000
Fugitive Air:	0.000000	***RCRA Surface IM:***	0.000000
Stack Air:	12000.000000	***Other Surface I:***	0.000000
Water:	89.000000	***Other Disposal:***	0.000000

Chemical: Barium compounds (except for barium sulfate (CAS No. 7727-43-7))
Industry Sector Code: 2211
Industry Sector: Electric Utilities
Parent Co Name: EDISON INTERNATIONAL
On Site Release Total: 12089.000000
Off Site Release Total: 0.000000
Off Site Recycled Total: 0.000000
Total Releases: 12089.000000
One Time Release:

Horizontal Datum:

NAD83

CAS No:

N040

PFAS:

NO

PBT:

NO

TRI FD:	60608FSKGN1111W	***Underground:***	0.000000
Federal Facility:	NO	***Underground CL I:***	0.000000
Cas No Compound ID:	N458	***Underground C II-V:***	0.000000
Classification:	PBT	***Landfills:***	0.000000
Primary SIC:	4911	***RCRA C Landfill:***	0.000000
Primary NAICS:	221112	***Other Landfills:***	0.000000
Metal:	YES	***Land Treatment:***	0.000000
Carcinogen:	NO	***Surface Impndmnt:***	0.000000
Fugitive Air:	0.000000	***RCRA Surface IM:***	0.000000
Stack Air:	99.000000	***Other Surface I:***	0.000000
Water:	0.140000	***Other Disposal:***	0.000000

Chemical: Mercury compounds
Industry Sector Code: 2211
Industry Sector: Electric Utilities
Parent Co Name: EDISON INTERNATIONAL
On Site Release Total: 99.140000
Off Site Release Total: 350.000000
Off Site Recycled Total: 0.000000
Total Releases: 449.140000
One Time Release:

0.000000

Horizontal Datum:

NAD83

CAS No:

N458

PFAS:

NO

PBT:

YES

TRI FD: 60608FSKGN1111W
Federal Facility: NO
Cas No Compound ID: 0007647010
Classification: TRI
Primary SIC: 4911
Primary NAICS: 221112
Metal: NO
Carcinogen: NO
Fugitive Air: 5.000000
Stack Air: 39000.000000
Water: 0.000000
Chemical: Hydrochloric acid (acid aerosols including mists, vapors, gas, fog, and other airborne forms of any particle size)
Industry Sector Code: 2211
Industry Sector: Electric Utilities
Parent Co Name: EDISON INTERNATIONAL
On Site Release Total: 39005.000000
Off Site Release Total: 0.000000
Off Site Recycled Total: 0.000000
Total Releases: 39005.000000
One Time Release:

Underground: 0.000000
Underground CL I: 0.000000
Underground C II-V: 0.000000
Landfills: 0.000000
RCRA C Landfill: 0.000000
Other Landfills: 0.000000
Land Treatment: 0.000000
Surface Impndmnt: 0.000000
RCRA Surface IM: 0.000000
Other Surface I: 0.000000
Other Disposal: 0.000000

Horizontal Datum:

NAD83

CAS No:

7647-01-0

PFAS:

NO

PBT:

NO

TRI FD: 60608FSKGN1111W
Federal Facility: NO
Cas No Compound ID: N450
Classification: TRI
Primary SIC: 4911
Primary NAICS: 221112
Metal: YES
Carcinogen: NO
Fugitive Air: 0.000000
Stack Air: 490.000000
Water: 5.000000
Chemical: Manganese compounds
Industry Sector Code: 2211
Industry Sector: Electric Utilities
Parent Co Name: EDISON INTERNATIONAL
On Site Release Total: 495.000000
Off Site Release Total: 0.000000
Off Site Recycled Total: 0.000000
Total Releases: 495.000000
One Time Release:

Underground: 0.000000
Underground CL I: 0.000000
Underground C II-V: 0.000000
Landfills: 0.000000
RCRA C Landfill: 0.000000
Other Landfills: 0.000000
Land Treatment: 0.000000
Surface Impndmnt: 0.000000
RCRA Surface IM: 0.000000
Other Surface I: 0.000000
Other Disposal: 0.000000

0.000000

Horizontal Datum:

NAD83

CAS No:

N450

PFAS:

NO

PBT:

NO

TRI FD:	60608FSKGN1111W	***Underground:***	0.000000
Federal Facility:	NO	***Underground CL I:***	0.000000
Cas No Compound ID:	0007664393	***Underground C II-V:***	0.000000
Classification:	TRI	***Landfills:***	0.000000
Primary SIC:	4911	***RCRA C Landfill:***	0.000000
Primary NAICS:	221112	***Other Landfills:***	0.000000
Metal:	NO	***Land Treatment:***	0.000000
Carcinogen:	NO	***Surface Impndmnt:***	0.000000
Fugitive Air:	5.000000	***RCRA Surface IM:***	0.000000
Stack Air:	46000.000000	***Other Surface I:***	0.000000
Water:	0.000000	***Other Disposal:***	0.000000
Chemical:	Hydrogen fluoride		
Industry Sector Code:	2211		
Industry Sector:	Electric Utilities		
Parent Co Name:	EDISON INTERNATIONAL		
On Site Release Total:	46005.000000		
Off Site Release Total:	0.000000		
Off Site Recycled Total:	0.000000		
Total Releases:	46005.000000		
One Time Release:			

Horizontal Datum:

NAD83

CAS No:

7664-39-3

PFAS:

NO

PBT:

NO

TRI FD:	60608FSKGN1111W	***Underground:***	0.000000
Federal Facility:	NO	***Underground CL I:***	0.000000
Cas No Compound ID:	N770	***Underground C II-V:***	0.000000
Classification:	TRI	***Landfills:***	0.000000
Primary SIC:	4911	***RCRA C Landfill:***	0.000000
Primary NAICS:	221112	***Other Landfills:***	0.000000
Metal:	YES	***Land Treatment:***	0.000000
Carcinogen:	NO	***Surface Impndmnt:***	0.000000
Fugitive Air:	0.000000	***RCRA Surface IM:***	0.000000
Stack Air:	270.000000	***Other Surface I:***	0.000000
Water:	0.000000	***Other Disposal:***	0.000000
Chemical:	Vanadium compounds		
Industry Sector Code:	2211		
Industry Sector:	Electric Utilities		
Parent Co Name:	EDISON INTERNATIONAL		
On Site Release Total:	270.000000		
Off Site Release Total:	0.000000		
Off Site Recycled Total:	0.000000		
Total Releases:	270.000000		
One Time Release:			

Horizontal Datum:

NAD83

CAS No:

N770

PFAS:

NO

PBT:

NO

2001 Details

TRI FD:	60608FSKGN1111W	***Underground:***	0.000000
Federal Facility:	NO	***Underground CL I:***	0.000000
Cas No Compound ID:	N458	***Underground C II-V:***	0.000000
Classification:	PBT	***Landfills:***	0.000000
Primary SIC:	4911	***RCRA C Landfill:***	0.000000
Primary NAICS:	221112	***Other Landfills:***	0.000000
Metal:	YES	***Land Treatment:***	0.000000
Carcinogen:	NO	***Surface Impndmnt:***	0.000000
Fugitive Air:	0.000000	***RCRA Surface IM:***	0.000000
Stack Air:	80.000000	***Other Surface I:***	0.000000
Water:	0.000000	***Other Disposal:***	0.000000
Chemical:	Mercury compounds		
Industry Sector Code:	2211		
Industry Sector:	Electric Utilities		
Parent Co Name:	EDISON INTERNATIONAL		
On Site Release Total:	80.000000		
Off Site Release Total:	0.000000		
Off Site Recycled Total:	0.000000		
Total Releases:	80.000000		

One Time Release:

0.000000

Horizontal Datum:

NAD83

CAS No:

N458

PFAS:

NO

PBT:

YES

TRI FD:	60608FSKGN1111W	***Underground:***	0.000000
Federal Facility:	NO	***Underground CL I:***	0.000000
Cas No Compound ID:	0007647010	***Underground C II-V:***	0.000000
Classification:	TRI	***Landfills:***	0.000000
Primary SIC:	4911	***RCRA C Landfill:***	0.000000
Primary NAICS:	221112	***Other Landfills:***	0.000000
Metal:	NO	***Land Treatment:***	0.000000
Carcinogen:	NO	***Surface Impndmnt:***	0.000000
Fugitive Air:	1.000000	***RCRA Surface IM:***	0.000000
Stack Air:	25000.000000	***Other Surface I:***	0.000000
Water:	0.000000	***Other Disposal:***	0.000000
Chemical:	Hydrochloric acid (acid aerosols including mists, vapors, gas, fog, and other airborne forms of any particle size)		
Industry Sector Code:	2211		
Industry Sector:	Electric Utilities		
Parent Co Name:	EDISON INTERNATIONAL		
On Site Release Total:	25001.000000		
Off Site Release Total:	0.000000		

Off Site Recycled Total: 0.000000
Total Releases: 25001.000000
One Time Release:

Horizontal Datum:

NAD83

CAS No:

7647-01-0

PFAS:

NO

PBT:

NO

TRI FD: 60608FSKGN1111W
Federal Facility: NO
Cas No Compound ID: 0007664393
Classification: TRI
Primary SIC: 4911
Primary NAICS: 221112
Metal: NO
Carcinogen: NO
Fugitive Air: 0.000000
Stack Air: 30000.000000
Water: 0.000000
Chemical: Hydrogen fluoride
Industry Sector Code: 2211
Industry Sector: Electric Utilities
Parent Co Name: EDISON INTERNATIONAL
On Site Release Total: 30000.000000
Off Site Release Total: 0.000000
Off Site Recycled Total: 0.000000
Total Releases: 30000.000000
One Time Release:

Underground: 0.000000
Underground CL I: 0.000000
Underground C II-V: 0.000000
Landfills: 0.000000
RCRA C Landfill: 0.000000
Other Landfills: 0.000000
Land Treatment: 0.000000
Surface Impndmnt: 0.000000
RCRA Surface IM: 0.000000
Other Surface I: 0.000000
Other Disposal: 0.000000

Horizontal Datum:

NAD83

CAS No:

7664-39-3

PFAS:

NO

PBT:

NO

TRI FD: 60608FSKGN1111W
Federal Facility: NO
Cas No Compound ID: N420
Classification: PBT
Primary SIC: 4911
Primary NAICS: 221112
Metal: YES
Carcinogen: NO
Fugitive Air: 0.000000
Stack Air: 80.000000
Water: 90.000000
Chemical: Lead compounds
Industry Sector Code: 2211

Underground: 0.000000
Underground CL I: 0.000000
Underground C II-V: 0.000000
Landfills: 0.000000
RCRA C Landfill: 0.000000
Other Landfills: 0.000000
Land Treatment: 0.000000
Surface Impndmnt: 0.000000
RCRA Surface IM: 0.000000
Other Surface I: 0.000000
Other Disposal: 0.000000

Industry Sector: Electric Utilities
Parent Co Name: EDISON INTERNATIONAL
On Site Release Total: 170.000000
Off Site Release Total: 200.000000
Off Site Recycled Total: 0.000000
Total Releases: 370.000000
One Time Release:

Horizontal Datum:

NAD83

CAS No:

N420

PFAS:

NO

PBT:

YES

TRI FD:	60608FSKGN1111W	***Underground:***	0.000000
Federal Facility:	NO	***Underground CL I:***	0.000000
Cas No Compound ID:	N040	***Underground C II-V:***	0.000000
Classification:	TRI	***Landfills:***	0.000000
Primary SIC:	4911	***RCRA C Landfill:***	0.000000
Primary NAICS:	221112	***Other Landfills:***	0.000000
Metal:	NO	***Land Treatment:***	0.000000
Carcinogen:	NO	***Surface Impndmnt:***	0.000000
Fugitive Air:	10.000000	***RCRA Surface IM:***	0.000000
Stack Air:	7200.000000	***Other Surface I:***	0.000000
Water:	100.000000	***Other Disposal:***	0.000000

Chemical: Barium compounds (except for barium sulfate (CAS No. 7727-43-7))
Industry Sector Code: 2211
Industry Sector: Electric Utilities
Parent Co Name: EDISON INTERNATIONAL
On Site Release Total: 7310.000000
Off Site Release Total: 0.000000
Off Site Recycled Total: 0.000000
Total Releases: 7310.000000
One Time Release:

Horizontal Datum:

NAD83

CAS No:

N040

PFAS:

NO

PBT:

NO

TRI FD:	60608FSKGN1111W	***Underground:***	0.000000
Federal Facility:	NO	***Underground CL I:***	0.000000
Cas No Compound ID:	N150	***Underground C II-V:***	0.000000
Classification:	Dioxin	***Landfills:***	0.000000
Primary SIC:	4911	***RCRA C Landfill:***	0.000000
Primary NAICS:	221112	***Other Landfills:***	0.000000
Metal:	NO	***Land Treatment:***	0.000000
Carcinogen:	YES	***Surface Impndmnt:***	0.000000
Fugitive Air:	0.000000	***RCRA Surface IM:***	0.000000

Stack Air: 0.270000
Water: 0.000000
Chemical: Dioxin and dioxin-like compounds
Industry Sector Code: 2211
Industry Sector: Electric Utilities
Parent Co Name: EDISON INTERNATIONAL
On Site Release Total: 0.270000
Off Site Release Total: 0.000000
Off Site Recycled Total: 0.000000
Total Releases: 0.270000
One Time Release:
Other Surface I: 0.000000
Other Disposal: 0.000000

Horizontal Datum:

NAD83

CAS No:

N150

PFAS:

NO

PBT:

YES

TRI FD: 60608FSKGN1111W
Federal Facility: NO
Cas No Compound ID: N450
Classification: TRI
Primary SIC: 4911
Primary NAICS: 221112
Metal: YES
Carcinogen: NO
Fugitive Air: 1.000000
Stack Air: 350.000000
Water: 5.000000
Chemical: Manganese compounds
Industry Sector Code: 2211
Industry Sector: Electric Utilities
Parent Co Name: EDISON INTERNATIONAL
On Site Release Total: 356.000000
Off Site Release Total: 0.000000
Off Site Recycled Total: 0.000000
Total Releases: 356.000000
One Time Release:
Underground: 0.000000
Underground CL I: 0.000000
Underground C II-V: 0.000000
Landfills: 0.000000
RCRA C Landfill: 0.000000
Other Landfills: 0.000000
Land Treatment: 0.000000
Surface Impndmnt: 0.000000
RCRA Surface IM: 0.000000
Other Surface I: 0.000000
Other Disposal: 0.000000

Horizontal Datum:

NAD83

CAS No:

N450

PFAS:

NO

PBT:

NO

2002 Details

TRI FD: 60608FSKGN1111W
Federal Facility: NO
Underground: 0.000000
Underground CL I: 0.000000

Cas No Compound ID: N150
Classification: Dioxin
Primary SIC: 4911
Primary NAICS: 221112
Metal: NO
Carcinogen: YES
Fugitive Air: 0.000000
Stack Air: 0.280000
Water: 0.000000
Chemical: Dioxin and dioxin-like compounds
Industry Sector Code: 2211
Industry Sector: Electric Utilities
Parent Co Name: EDISON INTERNATIONAL
On Site Release Total: 0.280000
Off Site Release Total: 0.000000
Off Site Recycled Total: 0.000000
Total Releases: 0.280000
One Time Release:

Underground C II-V: 0.000000
Landfills: 0.000000
RCRA C Landfill: 0.000000
Other Landfills: 0.000000
Land Treatment: 0.000000
Surface Impndmnt: 0.000000
RCRA Surface IM: 0.000000
Other Surface I: 0.000000
Other Disposal: 0.000000

Horizontal Datum:

NAD83

CAS No:

N150

PFAS:

NO

PBT:

YES

TRI FD: 60608FSKGN1111W
Federal Facility: NO
Cas No Compound ID: 0007647010
Classification: TRI
Primary SIC: 4911
Primary NAICS: 221112
Metal: NO
Carcinogen: NO
Fugitive Air: 0.000000
Stack Air: 26000.000000
Water: 0.000000
Chemical: Hydrochloric acid (acid aerosols including mists, vapors, gas, fog, and other airborne forms of any particle size)
Industry Sector Code: 2211
Industry Sector: Electric Utilities
Parent Co Name: EDISON INTERNATIONAL
On Site Release Total: 26000.000000
Off Site Release Total: 0.000000
Off Site Recycled Total: 0.000000
Total Releases: 26000.000000
One Time Release:

Underground: 0.000000
Underground CL I: 0.000000
Underground C II-V: 0.000000
Landfills: 0.000000
RCRA C Landfill: 0.000000
Other Landfills: 0.000000
Land Treatment: 0.000000
Surface Impndmnt: 0.000000
RCRA Surface IM: 0.000000
Other Surface I: 0.000000
Other Disposal: 0.000000

Horizontal Datum:

NAD83

CAS No:

7647-01-0

PFAS:

NO

PBT:

NO

TRI FD: 60608FSKGN1111W
Federal Facility: NO
Cas No Compound ID: 0007440393
Classification: TRI
Primary SIC: 4911
Primary NAICS: 221112
Metal: NO
Carcinogen: NO
Fugitive Air: 0.000000
Stack Air: 7300.000000
Water: 120.000000
Chemical: Barium
Industry Sector Code: 2211
Industry Sector: Electric Utilities
Parent Co Name: EDISON INTERNATIONAL
On Site Release Total: 7420.000000
Off Site Release Total: 0.000000
Off Site Recycled Total: 0.000000
Total Releases: 7420.000000
One Time Release:

Underground: 0.000000
Underground CL I: 0.000000
Underground C II-V: 0.000000
Landfills: 0.000000
RCRA C Landfill: 0.000000
Other Landfills: 0.000000
Land Treatment: 0.000000
Surface Impndmnt: 0.000000
RCRA Surface IM: 0.000000
Other Surface I: 0.000000
Other Disposal: 0.000000

Horizontal Datum:

NAD83

CAS No:

7440-39-3

PFAS:

NO

PBT:

NO

TRI FD: 60608FSKGN1111W
Federal Facility: NO
Cas No Compound ID: N420
Classification: PBT
Primary SIC: 4911
Primary NAICS: 221112
Metal: YES
Carcinogen: NO
Fugitive Air: 0.000000
Stack Air: 80.000000
Water: 110.000000
Chemical: Lead compounds
Industry Sector Code: 2211
Industry Sector: Electric Utilities
Parent Co Name: EDISON INTERNATIONAL
On Site Release Total: 190.000000
Off Site Release Total: 0.000000
Off Site Recycled Total: 0.000000
Total Releases: 190.000000
One Time Release:

Underground: 0.000000
Underground CL I: 0.000000
Underground C II-V: 0.000000
Landfills: 0.000000
RCRA C Landfill: 0.000000
Other Landfills: 0.000000
Land Treatment: 0.000000
Surface Impndmnt: 0.000000
RCRA Surface IM: 0.000000
Other Surface I: 0.000000
Other Disposal: 0.000000

Horizontal Datum:

NAD83

CAS No:

N420

PFAS:

NO

PBT:

YES

TRI FD:	60608FSKGN1111W	***Underground:***	0.000000
Federal Facility:	NO	***Underground CL I:***	0.000000
Cas No Compound ID:	N458	***Underground C II-V:***	0.000000
Classification:	PBT	***Landfills:***	0.000000
Primary SIC:	4911	***RCRA C Landfill:***	0.000000
Primary NAICS:	221112	***Other Landfills:***	0.000000
Metal:	YES	***Land Treatment:***	0.000000
Carcinogen:	NO	***Surface Impndmnt:***	0.000000
Fugitive Air:	0.000000	***RCRA Surface IM:***	0.000000
Stack Air:	80.000000	***Other Surface I:***	0.000000
Water:	0.000000	***Other Disposal:***	0.000000
Chemical:	Mercury compounds		
Industry Sector Code:	2211		
Industry Sector:	Electric Utilities		
Parent Co Name:	EDISON INTERNATIONAL		
On Site Release Total:	80.000000		
Off Site Release Total:	0.000000		
Off Site Recycled Total:	0.000000		
Total Releases:	80.000000		
One Time Release:			

Horizontal Datum:

NAD83

CAS No:

N458

PFAS:

NO

PBT:

YES

TRI FD:	60608FSKGN1111W	***Underground:***	0.000000
Federal Facility:	NO	***Underground CL I:***	0.000000
Cas No Compound ID:	0007664393	***Underground C II-V:***	0.000000
Classification:	TRI	***Landfills:***	0.000000
Primary SIC:	4911	***RCRA C Landfill:***	0.000000
Primary NAICS:	221112	***Other Landfills:***	0.000000
Metal:	NO	***Land Treatment:***	0.000000
Carcinogen:	NO	***Surface Impndmnt:***	0.000000
Fugitive Air:	0.000000	***RCRA Surface IM:***	0.000000
Stack Air:	31000.000000	***Other Surface I:***	0.000000
Water:	0.000000	***Other Disposal:***	0.000000
Chemical:	Hydrogen fluoride		
Industry Sector Code:	2211		
Industry Sector:	Electric Utilities		
Parent Co Name:	EDISON INTERNATIONAL		
On Site Release Total:	31000.000000		
Off Site Release Total:	0.000000		
Off Site Recycled Total:	0.000000		
Total Releases:	31000.000000		
One Time Release:			

Horizontal Datum:

NAD83

CAS No:

7664-39-3

PFAS:

NO

PBT:

NO

TRI FD:	60608FSKGN1111W	***Underground:***	0.000000
Federal Facility:	NO	***Underground CL I:***	0.000000
Cas No Compound ID:	N450	***Underground C II-V:***	0.000000
Classification:	TRI	***Landfills:***	0.000000
Primary SIC:	4911	***RCRA C Landfill:***	0.000000
Primary NAICS:	221112	***Other Landfills:***	0.000000
Metal:	YES	***Land Treatment:***	0.000000
Carcinogen:	NO	***Surface Impndmnt:***	0.000000
Fugitive Air:	0.000000	***RCRA Surface IM:***	0.000000
Stack Air:	0.000000	***Other Surface I:***	0.000000
Water:	0.000000	***Other Disposal:***	0.000000
Chemical:	Manganese compounds		
Industry Sector Code:	2211		
Industry Sector:	Electric Utilities		
Parent Co Name:	EDISON INTERNATIONAL		
On Site Release Total:	0.000000		
Off Site Release Total:	0.000000		
Off Site Recycled Total:	0.000000		
Total Releases:	0.000000		
One Time Release:			

Horizontal Datum:

NAD83

CAS No:

N450

PFAS:

NO

PBT:

NO

2003 Details

TRI FD:	60608FSKGN1111W	***Underground:***	0.000000
Federal Facility:	NO	***Underground CL I:***	0.000000
Cas No Compound ID:	0007664393	***Underground C II-V:***	0.000000
Classification:	TRI	***Landfills:***	0.000000
Primary SIC:	4911	***RCRA C Landfill:***	0.000000
Primary NAICS:	221112	***Other Landfills:***	0.000000
Metal:	NO	***Land Treatment:***	0.000000
Carcinogen:	NO	***Surface Impndmnt:***	0.000000
Fugitive Air:	0.000000	***RCRA Surface IM:***	0.000000
Stack Air:	39000.000000	***Other Surface I:***	0.000000
Water:	0.000000	***Other Disposal:***	0.000000
Chemical:	Hydrogen fluoride		
Industry Sector Code:	2211		
Industry Sector:	Electric Utilities		
Parent Co Name:	EDISON INTERNATIONAL		
On Site Release Total:	39000.000000		
Off Site Release Total:	0.000000		
Off Site Recycled Total:	0.000000		
Total Releases:	39000.000000		
One Time Release:			

Horizontal Datum:

NAD83

CAS No:

7664-39-3

PFAS:

NO

PBT:

NO

TRI FD:	60608FSKGN1111W	***Underground:***	0.000000
Federal Facility:	NO	***Underground CL I:***	0.000000
Cas No Compound ID:	N458	***Underground C II-V:***	0.000000
Classification:	PBT	***Landfills:***	0.000000
Primary SIC:	4911	***RCRA C Landfill:***	0.000000
Primary NAICS:	221112	***Other Landfills:***	0.000000
Metal:	YES	***Land Treatment:***	0.000000
Carcinogen:	NO	***Surface Impndmnt:***	0.000000
Fugitive Air:	0.010000	***RCRA Surface IM:***	0.000000
Stack Air:	98.850000	***Other Surface I:***	0.000000
Water:	0.180000	***Other Disposal:***	0.000000
Chemical:	Mercury compounds		
Industry Sector Code:	2211		
Industry Sector:	Electric Utilities		
Parent Co Name:	EDISON INTERNATIONAL		
On Site Release Total:	99.040000		
Off Site Release Total:	0.000000		
Off Site Recycled Total:	11.000000		
Total Releases:	99.040000		
One Time Release:			

Horizontal Datum:

NAD83

CAS No:

N458

PFAS:

NO

PBT:

YES

TRI FD:	60608FSKGN1111W	***Underground:***	0.000000
Federal Facility:	NO	***Underground CL I:***	0.000000
Cas No Compound ID:	0007440393	***Underground C II-V:***	0.000000
Classification:	TRI	***Landfills:***	0.000000
Primary SIC:	4911	***RCRA C Landfill:***	0.000000
Primary NAICS:	221112	***Other Landfills:***	0.000000
Metal:	NO	***Land Treatment:***	0.000000
Carcinogen:	NO	***Surface Impndmnt:***	0.000000
Fugitive Air:	70.000000	***RCRA Surface IM:***	0.000000
Stack Air:	8100.000000	***Other Surface I:***	0.000000
Water:	133.000000	***Other Disposal:***	0.000000
Chemical:	Barium		
Industry Sector Code:	2211		
Industry Sector:	Electric Utilities		
Parent Co Name:	EDISON INTERNATIONAL		
On Site Release Total:	8303.000000		
Off Site Release Total:	0.000000		

Off Site Recycled Total: 0.000000
Total Releases: 8303.000000
One Time Release:

Horizontal Datum:

NAD83

CAS No:

7440-39-3

PFAS:

NO

PBT:

NO

TRI FD: 60608FSKGN1111W
Federal Facility: NO
Cas No Compound ID: N770
Classification: TRI
Primary SIC: 4911
Primary NAICS: 221112
Metal: YES
Carcinogen: NO
Fugitive Air: 3.000000
Stack Air: 202.000000
Water: 0.000000
Chemical: Vanadium compounds
Industry Sector Code: 2211
Industry Sector: Electric Utilities
Parent Co Name: EDISON INTERNATIONAL
On Site Release Total: 205.000000
Off Site Release Total: 0.000000
Off Site Recycled Total: 0.000000
Total Releases: 205.000000
One Time Release:

Underground: 0.000000
Underground CL I: 0.000000
Underground C II-V: 0.000000
Landfills: 0.000000
RCRA C Landfill: 0.000000
Other Landfills: 0.000000
Land Treatment: 0.000000
Surface Impndmnt: 0.000000
RCRA Surface IM: 0.000000
Other Surface I: 0.000000
Other Disposal: 0.000000

Horizontal Datum:

NAD83

CAS No:

N770

PFAS:

NO

PBT:

NO

TRI FD: 60608FSKGN1111W
Federal Facility: NO
Cas No Compound ID: N150
Classification: Dioxin
Primary SIC: 4911
Primary NAICS: 221112
Metal: NO
Carcinogen: YES
Fugitive Air: 0.000000
Stack Air: 0.350000
Water: 0.000000
Chemical: Dioxin and dioxin-like compounds
Industry Sector Code: 2211

Underground: 0.000000
Underground CL I: 0.000000
Underground C II-V: 0.000000
Landfills: 0.000000
RCRA C Landfill: 0.000000
Other Landfills: 0.000000
Land Treatment: 0.000000
Surface Impndmnt: 0.000000
RCRA Surface IM: 0.000000
Other Surface I: 0.000000
Other Disposal: 0.000000

Industry Sector: Electric Utilities
Parent Co Name: EDISON INTERNATIONAL
On Site Release Total: 0.350000
Off Site Release Total: 0.000000
Off Site Recycled Total: 0.000000
Total Releases: 0.350000
One Time Release:

Horizontal Datum:

NAD83

CAS No:

N150

PFAS:

NO

PBT:

YES

TRI FD:	60608FSKGN1111W	***Underground:***	0.000000
Federal Facility:	NO	***Underground CL I:***	0.000000
Cas No Compound ID:	0007647010	***Underground C II-V:***	0.000000
Classification:	TRI	***Landfills:***	0.000000
Primary SIC:	4911	***RCRA C Landfill:***	0.000000
Primary NAICS:	221112	***Other Landfills:***	0.000000
Metal:	NO	***Land Treatment:***	0.000000
Carcinogen:	NO	***Surface Impndmnt:***	0.000000
Fugitive Air:	0.000000	***RCRA Surface IM:***	0.000000
Stack Air:	33000.000000	***Other Surface I:***	0.000000
Water:	0.000000	***Other Disposal:***	0.000000

Chemical: Hydrochloric acid (acid aerosols including mists, vapors, gas, fog, and other airborne forms of any particle size)
Industry Sector Code: 2211
Industry Sector: Electric Utilities
Parent Co Name: EDISON INTERNATIONAL
On Site Release Total: 33000.000000
Off Site Release Total: 0.000000
Off Site Recycled Total: 0.000000
Total Releases: 33000.000000
One Time Release:

Horizontal Datum:

NAD83

CAS No:

7647-01-0

PFAS:

NO

PBT:

NO

TRI FD:	60608FSKGN1111W	***Underground:***	0.000000
Federal Facility:	NO	***Underground CL I:***	0.000000
Cas No Compound ID:	N420	***Underground C II-V:***	0.000000
Classification:	PBT	***Landfills:***	0.000000
Primary SIC:	4911	***RCRA C Landfill:***	0.000000
Primary NAICS:	221112	***Other Landfills:***	0.000000
Metal:	YES	***Land Treatment:***	0.000000
Carcinogen:	NO	***Surface Impndmnt:***	0.000000
Fugitive Air:	0.680000	***RCRA Surface IM:***	0.000000

Stack Air: 95.100000
Water: 125.060000
Chemical: Lead compounds
Industry Sector Code: 2211
Industry Sector: Electric Utilities
Parent Co Name: EDISON INTERNATIONAL
On Site Release Total: 220.840000
Off Site Release Total: 175.000000
Off Site Recycled Total: 0.000000
Total Releases: 395.840000
One Time Release:
Other Surface I: 0.000000
Other Disposal: 0.000000

Horizontal Datum:

NAD83

CAS No:

N420

PFAS:

NO

PBT:

YES

TRI FD: 60608FSKGN1111W
Federal Facility: NO
Cas No Compound ID: N450
Classification: TRI
Primary SIC: 4911
Primary NAICS: 221112
Metal: YES
Carcinogen: NO
Fugitive Air: 6.000000
Stack Air: 412.000000
Water: 8.000000
Chemical: Manganese compounds
Industry Sector Code: 2211
Industry Sector: Electric Utilities
Parent Co Name: EDISON INTERNATIONAL
On Site Release Total: 426.000000
Off Site Release Total: 0.000000
Off Site Recycled Total: 0.000000
Total Releases: 426.000000
One Time Release:
Underground: 0.000000
Underground CL I: 0.000000
Underground C II-V: 0.000000
Landfills: 0.000000
RCRA C Landfill: 0.000000
Other Landfills: 0.000000
Land Treatment: 0.000000
Surface Impndmnt: 0.000000
RCRA Surface IM: 0.000000
Other Surface I: 0.000000
Other Disposal: 0.000000

Horizontal Datum:

NAD83

CAS No:

N450

PFAS:

NO

PBT:

NO

2004 Details

TRI FD: 60608FSKGN1111W
Federal Facility: NO
Underground: 0.000000
Underground CL I: 0.000000

Cas No Compound ID: 0007440393
Classification: TRI
Primary SIC: 4911
Primary NAICS: 221112
Metal: NO
Carcinogen: NO
Fugitive Air: 71.000000
Stack Air: 9300.000000
Water: 61.000000
Chemical: Barium
Industry Sector Code: 2211
Industry Sector: Electric Utilities
Parent Co Name: EDISON INTERNATIONAL
On Site Release Total: 9432.000000
Off Site Release Total: 0.000000
Off Site Recycled Total: 0.000000
Total Releases: 9432.000000
One Time Release:

Underground C II-V: 0.000000
Landfills: 0.000000
RCRA C Landfill: 0.000000
Other Landfills: 0.000000
Land Treatment: 0.000000
Surface Impndmnt: 0.000000
RCRA Surface IM: 0.000000
Other Surface I: 0.000000
Other Disposal: 0.000000

Horizontal Datum:

NAD83

CAS No:

7440-39-3

PFAS:

NO

PBT:

NO

TRI FD: 60608FSKGN1111W
Federal Facility: NO
Cas No Compound ID: 0007664393
Classification: TRI
Primary SIC: 4911
Primary NAICS: 221112
Metal: NO
Carcinogen: NO
Fugitive Air: 0.000000
Stack Air: 34000.000000
Water: 0.000000
Chemical: Hydrogen fluoride
Industry Sector Code: 2211
Industry Sector: Electric Utilities
Parent Co Name: EDISON INTERNATIONAL
On Site Release Total: 34000.000000
Off Site Release Total: 0.000000
Off Site Recycled Total: 0.000000
Total Releases: 34000.000000
One Time Release:

Underground: 0.000000
Underground CL I: 0.000000
Underground C II-V: 0.000000
Landfills: 0.000000
RCRA C Landfill: 0.000000
Other Landfills: 0.000000
Land Treatment: 0.000000
Surface Impndmnt: 0.000000
RCRA Surface IM: 0.000000
Other Surface I: 0.000000
Other Disposal: 0.000000

Horizontal Datum:

NAD83

CAS No:

7664-39-3

PFAS:

NO

PBT:

NO

TRI FD:	60608FSKGN1111W	***Underground:***	0.000000
Federal Facility:	NO	***Underground CL I:***	0.000000
Cas No Compound ID:	0007647010	***Underground C II-V:***	0.000000
Classification:	TRI	***Landfills:***	0.000000
Primary SIC:	4911	***RCRA C Landfill:***	0.000000
Primary NAICS:	221112	***Other Landfills:***	0.000000
Metal:	NO	***Land Treatment:***	0.000000
Carcinogen:	NO	***Surface Impndmnt:***	0.000000
Fugitive Air:	0.000000	***RCRA Surface IM:***	0.000000
Stack Air:	35000.000000	***Other Surface I:***	0.000000
Water:	0.000000	***Other Disposal:***	0.000000

Chemical: Hydrochloric acid (acid aerosols including mists, vapors, gas, fog, and other airborne forms of any particle size)
Industry Sector Code: 2211
Industry Sector: Electric Utilities
Parent Co Name: EDISON INTERNATIONAL
On Site Release Total: 35000.000000
Off Site Release Total: 0.000000
Off Site Recycled Total: 0.000000
Total Releases: 35000.000000
One Time Release:

Horizontal Datum:

NAD83

CAS No:

7647-01-0

PFAS:

NO

PBT:

NO

TRI FD:	60608FSKGN1111W	***Underground:***	0.000000
Federal Facility:	NO	***Underground CL I:***	0.000000
Cas No Compound ID:	N420	***Underground C II-V:***	0.000000
Classification:	PBT	***Landfills:***	0.000000
Primary SIC:	4911	***RCRA C Landfill:***	0.000000
Primary NAICS:	221112	***Other Landfills:***	0.000000
Metal:	YES	***Land Treatment:***	0.000000
Carcinogen:	NO	***Surface Impndmnt:***	0.000000
Fugitive Air:	0.430000	***RCRA Surface IM:***	0.000000
Stack Air:	104.180000	***Other Surface I:***	0.000000
Water:	1.280000	***Other Disposal:***	0.000000

Chemical: Lead compounds
Industry Sector Code: 2211
Industry Sector: Electric Utilities
Parent Co Name: EDISON INTERNATIONAL
On Site Release Total: 105.890000
Off Site Release Total: 0.000000
Off Site Recycled Total: 0.000000
Total Releases: 105.890000
One Time Release:

Horizontal Datum:

NAD83

CAS No:

N420

PFAS:

NO

PBT:

YES

TRI FD:	60608FSKGN1111W	***Underground:***	0.000000
Federal Facility:	NO	***Underground CL I:***	0.000000
Cas No Compound ID:	N450	***Underground C II-V:***	0.000000
Classification:	TRI	***Landfills:***	0.000000
Primary SIC:	4911	***RCRA C Landfill:***	0.000000
Primary NAICS:	221112	***Other Landfills:***	0.000000
Metal:	YES	***Land Treatment:***	0.000000
Carcinogen:	NO	***Surface Impndmnt:***	0.000000
Fugitive Air:	2.000000	***RCRA Surface IM:***	0.000000
Stack Air:	293.000000	***Other Surface I:***	0.000000
Water:	18.000000	***Other Disposal:***	0.000000
Chemical:	Manganese compounds		
Industry Sector Code:	2211		
Industry Sector:	Electric Utilities		
Parent Co Name:	EDISON INTERNATIONAL		
On Site Release Total:	313.000000		
Off Site Release Total:	0.000000		
Off Site Recycled Total:	0.000000		
Total Releases:	313.000000		
One Time Release:			

Horizontal Datum:

NAD83

CAS No:

N450

PFAS:

NO

PBT:

NO

TRI FD:	60608FSKGN1111W	***Underground:***	0.000000
Federal Facility:	NO	***Underground CL I:***	0.000000
Cas No Compound ID:	N458	***Underground C II-V:***	0.000000
Classification:	PBT	***Landfills:***	0.000000
Primary SIC:	4911	***RCRA C Landfill:***	0.000000
Primary NAICS:	221112	***Other Landfills:***	0.000000
Metal:	YES	***Land Treatment:***	0.000000
Carcinogen:	NO	***Surface Impndmnt:***	0.000000
Fugitive Air:	0.000000	***RCRA Surface IM:***	0.000000
Stack Air:	86.660000	***Other Surface I:***	0.000000
Water:	3.080000	***Other Disposal:***	0.000000
Chemical:	Mercury compounds		
Industry Sector Code:	2211		
Industry Sector:	Electric Utilities		
Parent Co Name:	EDISON INTERNATIONAL		
On Site Release Total:	89.740000		
Off Site Release Total:	8.000000		
Off Site Recycled Total:	0.000000		
Total Releases:	97.740000		
One Time Release:			

Horizontal Datum:

NAD83

CAS No:

N458

PFAS:

NO

PBT:

YES

TRI FD:	60608FSKGN1111W	***Underground:***	0.000000
Federal Facility:	NO	***Underground CL I:***	0.000000
Cas No Compound ID:	N150	***Underground C II-V:***	0.000000
Classification:	Dioxin	***Landfills:***	0.000000
Primary SIC:	4911	***RCRA C Landfill:***	0.000000
Primary NAICS:	221112	***Other Landfills:***	0.000000
Metal:	NO	***Land Treatment:***	0.000000
Carcinogen:	YES	***Surface Impndmnt:***	0.000000
Fugitive Air:	0.000000	***RCRA Surface IM:***	0.000000
Stack Air:	0.390000	***Other Surface I:***	0.000000
Water:	0.000000	***Other Disposal:***	0.000000
Chemical:	Dioxin and dioxin-like compounds		
Industry Sector Code:	2211		
Industry Sector:	Electric Utilities		
Parent Co Name:	EDISON INTERNATIONAL		
On Site Release Total:	0.390000		
Off Site Release Total:	0.000000		
Off Site Recycled Total:	0.000000		
Total Releases:	0.390000		
One Time Release:			

Horizontal Datum:

NAD83

CAS No:

N150

PFAS:

NO

PBT:

YES

TRI FD:	60608FSKGN1111W	***Underground:***	0.000000
Federal Facility:	NO	***Underground CL I:***	0.000000
Cas No Compound ID:	N770	***Underground C II-V:***	0.000000
Classification:	TRI	***Landfills:***	0.000000
Primary SIC:	4911	***RCRA C Landfill:***	0.000000
Primary NAICS:	221112	***Other Landfills:***	0.000000
Metal:	YES	***Land Treatment:***	0.000000
Carcinogen:	NO	***Surface Impndmnt:***	0.000000
Fugitive Air:	2.000000	***RCRA Surface IM:***	0.000000
Stack Air:	231.000000	***Other Surface I:***	0.000000
Water:	0.000000	***Other Disposal:***	0.000000
Chemical:	Vanadium compounds		
Industry Sector Code:	2211		
Industry Sector:	Electric Utilities		
Parent Co Name:	EDISON INTERNATIONAL		
On Site Release Total:	233.000000		
Off Site Release Total:	0.000000		
Off Site Recycled Total:	0.000000		
Total Releases:	233.000000		
One Time Release:			

Horizontal Datum:

NAD83

CAS No:

N770

PFAS:

NO

PBT:

NO

2005 Details

TRI FD:	60608FSKGN1111W	***Underground:***	0.000000
Federal Facility:	NO	***Underground CL I:***	0.000000
Cas No Compound ID:	0007664393	***Underground C II-V:***	0.000000
Classification:	TRI	***Landfills:***	0.000000
Primary SIC:	4911	***RCRA C Landfill:***	0.000000
Primary NAICS:	221112	***Other Landfills:***	0.000000
Metal:	NO	***Land Treatment:***	0.000000
Carcinogen:	NO	***Surface Impndmnt:***	0.000000
Fugitive Air:	0.000000	***RCRA Surface IM:***	0.000000
Stack Air:	28000.000000	***Other Surface I:***	0.000000
Water:	0.000000	***Other Disposal:***	0.000000
Chemical:	Hydrogen fluoride		
Industry Sector Code:	2211		
Industry Sector:	Electric Utilities		
Parent Co Name:	EDISON INTERNATIONAL		
On Site Release Total:	28000.000000		
Off Site Release Total:	0.000000		
Off Site Recycled Total:	0.000000		
Total Releases:	28000.000000		
One Time Release:			

Horizontal Datum:

NAD83

CAS No:

7664-39-3

PFAS:

NO

PBT:

NO

TRI FD:	60608FSKGN1111W	***Underground:***	0.000000
Federal Facility:	NO	***Underground CL I:***	0.000000
Cas No Compound ID:	N458	***Underground C II-V:***	0.000000
Classification:	PBT	***Landfills:***	0.000000
Primary SIC:	4911	***RCRA C Landfill:***	0.000000
Primary NAICS:	221112	***Other Landfills:***	0.000000
Metal:	YES	***Land Treatment:***	0.000000
Carcinogen:	NO	***Surface Impndmnt:***	0.000000
Fugitive Air:	0.000000	***RCRA Surface IM:***	0.000000
Stack Air:	71.660000	***Other Surface I:***	0.000000
Water:	3.410000	***Other Disposal:***	0.000000
Chemical:	Mercury compounds		
Industry Sector Code:	2211		
Industry Sector:	Electric Utilities		
Parent Co Name:	EDISON INTERNATIONAL		
On Site Release Total:	75.070000		
Off Site Release Total:	50.000000		

Off Site Recycled Total: 0.000000
Total Releases: 125.070000
One Time Release:

Horizontal Datum:

NAD83

CAS No:

N458

PFAS:

NO

PBT:

YES

TRI FD:	60608FSKGN1111W	***Underground:***	0.000000
Federal Facility:	NO	***Underground CL I:***	0.000000
Cas No Compound ID:	0007647010	***Underground C II-V:***	0.000000
Classification:	TRI	***Landfills:***	0.000000
Primary SIC:	4911	***RCRA C Landfill:***	0.000000
Primary NAICS:	221112	***Other Landfills:***	0.000000
Metal:	NO	***Land Treatment:***	0.000000
Carcinogen:	NO	***Surface Impndmnt:***	0.000000
Fugitive Air:	0.000000	***RCRA Surface IM:***	0.000000
Stack Air:	29000.000000	***Other Surface I:***	0.000000
Water:	0.000000	***Other Disposal:***	0.000000

Chemical: Hydrochloric acid (acid aerosols including mists, vapors, gas, fog, and other airborne forms of any particle size)
Industry Sector Code: 2211
Industry Sector: Electric Utilities
Parent Co Name: EDISON INTERNATIONAL
On Site Release Total: 29000.000000
Off Site Release Total: 0.000000
Off Site Recycled Total: 0.000000
Total Releases: 29000.000000
One Time Release:

Horizontal Datum:

NAD83

CAS No:

7647-01-0

PFAS:

NO

PBT:

NO

TRI FD:	60608FSKGN1111W	***Underground:***	0.000000
Federal Facility:	NO	***Underground CL I:***	0.000000
Cas No Compound ID:	N420	***Underground C II-V:***	0.000000
Classification:	PBT	***Landfills:***	0.000000
Primary SIC:	4911	***RCRA C Landfill:***	0.000000
Primary NAICS:	221112	***Other Landfills:***	0.000000
Metal:	YES	***Land Treatment:***	0.000000
Carcinogen:	NO	***Surface Impndmnt:***	0.000000
Fugitive Air:	0.190000	***RCRA Surface IM:***	0.000000
Stack Air:	93.430000	***Other Surface I:***	0.000000
Water:	1.470000	***Other Disposal:***	0.000000

Chemical: Lead compounds
Industry Sector Code: 2211

Industry Sector: Electric Utilities
Parent Co Name: EDISON INTERNATIONAL
On Site Release Total: 95.090000
Off Site Release Total: 0.000000
Off Site Recycled Total: 0.000000
Total Releases: 95.090000
One Time Release:

Horizontal Datum:

NAD83

CAS No:

N420

PFAS:

NO

PBT:

YES

TRI FD: 60608FSKGN1111W
Federal Facility: NO
Cas No Compound ID: 0007440393
Classification: TRI
Primary SIC: 4911
Primary NAICS: 221112
Metal: NO
Carcinogen: NO
Fugitive Air: 23.000000
Stack Air: 6400.000000
Water: 67.000000
Underground: 0.000000
Underground CL I: 0.000000
Underground C II-V: 0.000000
Landfills: 0.000000
RCRA C Landfill: 0.000000
Other Landfills: 0.000000
Land Treatment: 0.000000
Surface Impndmnt: 0.000000
RCRA Surface IM: 0.000000
Other Surface I: 0.000000
Other Disposal: 0.000000
Chemical: Barium
Industry Sector Code: 2211
Industry Sector: Electric Utilities
Parent Co Name: EDISON INTERNATIONAL
On Site Release Total: 6490.000000
Off Site Release Total: 0.000000
Off Site Recycled Total: 0.000000
Total Releases: 6490.000000
One Time Release:

Horizontal Datum:

NAD83

CAS No:

7440-39-3

PFAS:

NO

PBT:

NO

TRI FD: 60608FSKGN1111W
Federal Facility: NO
Cas No Compound ID: N150
Classification: Dioxin
Primary SIC: 4911
Primary NAICS: 221112
Metal: NO
Carcinogen: YES
Fugitive Air: 0.000000
Underground: 0.000000
Underground CL I: 0.000000
Underground C II-V: 0.000000
Landfills: 0.000000
RCRA C Landfill: 0.000000
Other Landfills: 0.000000
Land Treatment: 0.000000
Surface Impndmnt: 0.000000
RCRA Surface IM: 0.000000

Stack Air: 0.324000
Water: 0.000000
Other Surface I: 0.000000
Other Disposal: 0.000000
Chemical: Dioxin and dioxin-like compounds
Industry Sector Code: 2211
Industry Sector: Electric Utilities
Parent Co Name: EDISON INTERNATIONAL
On Site Release Total: 0.324000
Off Site Release Total: 0.000000
Off Site Recycled Total: 0.000000
Total Releases: 0.324000
One Time Release:

Horizontal Datum:

NAD83

CAS No:

N150

PFAS:

NO

PBT:

YES

2006 Details

TRI FD: 60608FSKGN1111W
Federal Facility: NO
Cas No Compound ID: 0007647010
Classification: TRI
Primary SIC:
Primary NAICS: 221112
Metal: NO
Carcinogen: NO
Fugitive Air: 0.000000
Stack Air: 34000.000000
Water: 0.000000
Underground: 0.000000
Underground CL I: 0.000000
Underground C II-V: 0.000000
Landfills: 0.000000
RCRA C Landfill: 0.000000
Other Landfills: 0.000000
Land Treatment: 0.000000
Surface Impndmnt: 0.000000
RCRA Surface IM: 0.000000
Other Surface I: 0.000000
Other Disposal: 0.000000
Chemical: Hydrochloric acid (acid aerosols including mists, vapors, gas, fog, and other airborne forms of any particle size)
Industry Sector Code: 2211
Industry Sector: Electric Utilities
Parent Co Name: EDISON INTERNATIONAL
On Site Release Total: 34000.000000
Off Site Release Total: 0.000000
Off Site Recycled Total: 0.000000
Total Releases: 34000.000000
One Time Release:

Horizontal Datum:

NAD83

CAS No:

7647-01-0

PFAS:

NO

PBT:

NO

TRI FD: 60608FSKGN1111W
Federal Facility: NO
Underground: 0.000000
Underground CL I: 0.000000

Cas No Compound ID: 0007664393
Classification: TRI
Primary SIC:
Primary NAICS: 221112
Metal: NO
Carcinogen: NO
Fugitive Air: 0.000000
Stack Air: 34000.000000
Water: 0.000000
Chemical: Hydrogen fluoride
Industry Sector Code: 2211
Industry Sector: Electric Utilities
Parent Co Name: EDISON INTERNATIONAL
On Site Release Total: 34000.000000
Off Site Release Total: 0.000000
Off Site Recycled Total: 0.000000
Total Releases: 34000.000000
One Time Release:

Underground C II-V: 0.000000
Landfills: 0.000000
RCRA C Landfill: 0.000000
Other Landfills: 0.000000
Land Treatment: 0.000000
Surface Impndmnt: 0.000000
RCRA Surface IM: 0.000000
Other Surface I: 0.000000
Other Disposal: 0.000000

Horizontal Datum:

NAD83

CAS No:

7664-39-3

PFAS:

NO

PBT:

NO

TRI FD: 60608FSKGN1111W
Federal Facility: NO
Cas No Compound ID: N040
Classification: TRI
Primary SIC:
Primary NAICS: 221112
Metal: NO
Carcinogen: NO
Fugitive Air: 26.000000
Stack Air: 8200.000000
Water: 63.000000
Chemical: Barium compounds (except for barium sulfate (CAS No. 7727-43-7))
Industry Sector Code: 2211
Industry Sector: Electric Utilities
Parent Co Name: EDISON INTERNATIONAL
On Site Release Total: 8289.000000
Off Site Release Total: 0.000000
Off Site Recycled Total: 0.000000
Total Releases: 8289.000000
One Time Release:

Underground: 0.000000
Underground CL I: 0.000000
Underground C II-V: 0.000000
Landfills: 0.000000
RCRA C Landfill: 0.000000
Other Landfills: 0.000000
Land Treatment: 0.000000
Surface Impndmnt: 0.000000
RCRA Surface IM: 0.000000
Other Surface I: 0.000000
Other Disposal: 0.000000

Horizontal Datum:

NAD83

CAS No:

N040

PFAS:

NO

PBT:

NO

TRI FD:	60608FSKGN1111W	***Underground:***	0.000000
Federal Facility:	NO	***Underground CL I:***	0.000000
Cas No Compound ID:	N458	***Underground C II-V:***	0.000000
Classification:	PBT	***Landfills:***	0.000000
Primary SIC:		***RCRA C Landfill:***	0.000000
Primary NAICS:	221112	***Other Landfills:***	0.000000
Metal:	YES	***Land Treatment:***	0.000000
Carcinogen:	NO	***Surface Impndmnt:***	0.000000
Fugitive Air:	0.000000	***RCRA Surface IM:***	0.000000
Stack Air:	74.230000	***Other Surface I:***	0.000000
Water:	3.200000	***Other Disposal:***	0.000000
Chemical:	Mercury compounds		
Industry Sector Code:	2211		
Industry Sector:	Electric Utilities		
Parent Co Name:	EDISON INTERNATIONAL		
On Site Release Total:	77.430000		
Off Site Release Total:	8.000000		
Off Site Recycled Total:	0.000000		
Total Releases:	85.430000		
One Time Release:			

Horizontal Datum:

NAD83

CAS No:

N458

PFAS:

NO

PBT:

YES

TRI FD:	60608FSKGN1111W	***Underground:***	0.000000
Federal Facility:	NO	***Underground CL I:***	0.000000
Cas No Compound ID:	N150	***Underground C II-V:***	0.000000
Classification:	Dioxin	***Landfills:***	0.000000
Primary SIC:		***RCRA C Landfill:***	0.000000
Primary NAICS:	221112	***Other Landfills:***	0.000000
Metal:	NO	***Land Treatment:***	0.000000
Carcinogen:	YES	***Surface Impndmnt:***	0.000000
Fugitive Air:	0.000000	***RCRA Surface IM:***	0.000000
Stack Air:	0.383000	***Other Surface I:***	0.000000
Water:	0.000000	***Other Disposal:***	0.000000
Chemical:	Dioxin and dioxin-like compounds		
Industry Sector Code:	2211		
Industry Sector:	Electric Utilities		
Parent Co Name:	EDISON INTERNATIONAL		
On Site Release Total:	0.383000		
Off Site Release Total:	0.000000		
Off Site Recycled Total:	0.000000		
Total Releases:	0.383000		
One Time Release:			

Horizontal Datum:

NAD83

CAS No:

N150

PFAS:

NO

PBT:

YES

TRI FD:	60608FSKGN1111W	***Underground:***	0.000000
Federal Facility:	NO	***Underground CL I:***	0.000000
Cas No Compound ID:	0007440393	***Underground C II-V:***	0.000000
Classification:	TRI	***Landfills:***	0.000000
Primary SIC:		***RCRA C Landfill:***	0.000000
Primary NAICS:	221112	***Other Landfills:***	0.000000
Metal:	NO	***Land Treatment:***	0.000000
Carcinogen:	NO	***Surface Impndmnt:***	0.000000
Fugitive Air:	0.000000	***RCRA Surface IM:***	0.000000
Stack Air:	0.000000	***Other Surface I:***	0.000000
Water:	0.000000	***Other Disposal:***	0.000000
Chemical:	Barium		
Industry Sector Code:	2211		
Industry Sector:	Electric Utilities		
Parent Co Name:	EDISON INTERNATIONAL		
On Site Release Total:	0.000000		
Off Site Release Total:	0.000000		
Off Site Recycled Total:	0.000000		
Total Releases:	0.000000		
One Time Release:			

Horizontal Datum:

NAD83

CAS No:

7440-39-3

PFAS:

NO

PBT:

NO

TRI FD:	60608FSKGN1111W	***Underground:***	0.000000
Federal Facility:	NO	***Underground CL I:***	0.000000
Cas No Compound ID:	N420	***Underground C II-V:***	0.000000
Classification:	PBT	***Landfills:***	0.000000
Primary SIC:		***RCRA C Landfill:***	0.000000
Primary NAICS:	221112	***Other Landfills:***	0.000000
Metal:	YES	***Land Treatment:***	0.000000
Carcinogen:	NO	***Surface Impndmnt:***	0.000000
Fugitive Air:	0.210000	***RCRA Surface IM:***	0.000000
Stack Air:	117.580000	***Other Surface I:***	0.000000
Water:	1.410000	***Other Disposal:***	0.000000
Chemical:	Lead compounds		
Industry Sector Code:	2211		
Industry Sector:	Electric Utilities		
Parent Co Name:	EDISON INTERNATIONAL		
On Site Release Total:	119.200000		
Off Site Release Total:	0.000000		
Off Site Recycled Total:	0.000000		
Total Releases:	119.200000		
One Time Release:			

Horizontal Datum:

NAD83

CAS No:

N420

PFAS:

NO

PBT:

YES

TRI FD:	60608FSKGN1111W	***Underground:***	0.000000
Federal Facility:	NO	***Underground CL I:***	0.000000
Cas No Compound ID:	0007664939	***Underground C II-V:***	0.000000
Classification:	TRI	***Landfills:***	0.000000
Primary SIC:		***RCRA C Landfill:***	0.000000
Primary NAICS:	221112	***Other Landfills:***	0.000000
Metal:	NO	***Land Treatment:***	0.000000
Carcinogen:	NO	***Surface Impndmnt:***	0.000000
Fugitive Air:	5.000000	***RCRA Surface IM:***	0.000000
Stack Air:	13000.000000	***Other Surface I:***	0.000000
Water:	0.000000	***Other Disposal:***	0.000000

Chemical: Sulfuric acid (acid aerosols including mists, vapors, gas, fog, and other airborne forms of any particle size)
Industry Sector Code: 2211
Industry Sector: Electric Utilities
Parent Co Name: EDISON INTERNATIONAL
On Site Release Total: 13005.000000
Off Site Release Total: 0.000000
Off Site Recycled Total: 0.000000
Total Releases: 13005.000000
One Time Release:

Horizontal Datum:

NAD83

CAS No:

7664-93-9

PFAS:

NO

PBT:

NO

2007 Details

TRI FD:	60608FSKGN1111W	***Underground:***	0.000000
Federal Facility:	NO	***Underground CL I:***	0.000000
Cas No Compound ID:	0007664393	***Underground C II-V:***	0.000000
Classification:	TRI	***Landfills:***	0.000000
Primary SIC:		***RCRA C Landfill:***	0.000000
Primary NAICS:	221112	***Other Landfills:***	0.000000
Metal:	NO	***Land Treatment:***	0.000000
Carcinogen:	NO	***Surface Impndmnt:***	0.000000
Fugitive Air:	5.000000	***RCRA Surface IM:***	0.000000
Stack Air:	32000.000000	***Other Surface I:***	0.000000
Water:	0.000000	***Other Disposal:***	0.000000

Chemical: Hydrogen fluoride
Industry Sector Code: 2211
Industry Sector: Electric Utilities
Parent Co Name: EDISON INTERNATIONAL
On Site Release Total: 32005.000000
Off Site Release Total: 0.000000
Off Site Recycled Total: 0.000000
Total Releases: 32005.000000
One Time Release:

Horizontal Datum:

NAD83

CAS No:

7664-39-3

PFAS:

NO

PBT:

NO

TRI FD:	60608FSKGN1111W	***Underground:***	0.000000
Federal Facility:	NO	***Underground CL I:***	0.000000
Cas No Compound ID:	0007664939	***Underground C II-V:***	0.000000
Classification:	TRI	***Landfills:***	0.000000
Primary SIC:		***RCRA C Landfill:***	0.000000
Primary NAICS:	221112	***Other Landfills:***	0.000000
Metal:	NO	***Land Treatment:***	0.000000
Carcinogen:	NO	***Surface Impndmnt:***	0.000000
Fugitive Air:	5.000000	***RCRA Surface IM:***	0.000000
Stack Air:	11000.000000	***Other Surface I:***	0.000000
Water:	0.000000	***Other Disposal:***	0.000000

Chemical: Sulfuric acid (acid aerosols including mists, vapors, gas, fog, and other airborne forms of any particle size)
Industry Sector Code: 2211
Industry Sector: Electric Utilities
Parent Co Name: EDISON INTERNATIONAL
On Site Release Total: 11005.000000
Off Site Release Total: 0.000000
Off Site Recycled Total: 0.000000
Total Releases: 11005.000000
One Time Release:

Horizontal Datum:

NAD83

CAS No:

7664-93-9

PFAS:

NO

PBT:

NO

TRI FD:	60608FSKGN1111W	***Underground:***	0.000000
Federal Facility:	NO	***Underground CL I:***	0.000000
Cas No Compound ID:	N420	***Underground C II-V:***	0.000000
Classification:	PBT	***Landfills:***	0.000000
Primary SIC:		***RCRA C Landfill:***	0.000000
Primary NAICS:	221112	***Other Landfills:***	0.000000
Metal:	YES	***Land Treatment:***	0.000000
Carcinogen:	NO	***Surface Impndmnt:***	0.000000
Fugitive Air:	0.180000	***RCRA Surface IM:***	0.000000
Stack Air:	102.120000	***Other Surface I:***	0.000000
Water:	1.180000	***Other Disposal:***	0.000000

Chemical: Lead compounds
Industry Sector Code: 2211
Industry Sector: Electric Utilities
Parent Co Name: EDISON INTERNATIONAL
On Site Release Total: 103.480000
Off Site Release Total: 0.000000

Off Site Recycled Total: 0.000000
Total Releases: 103.480000
One Time Release:

Horizontal Datum:

NAD83

CAS No:

N420

PFAS:

NO

PBT:

YES

TRI FD:	60608FSKGN1111W	***Underground:***	0.000000
Federal Facility:	NO	***Underground CL I:***	0.000000
Cas No Compound ID:	0007647010	***Underground C II-V:***	0.000000
Classification:	TRI	***Landfills:***	0.000000
Primary SIC:		***RCRA C Landfill:***	0.000000
Primary NAICS:	221112	***Other Landfills:***	0.000000
Metal:	NO	***Land Treatment:***	0.000000
Carcinogen:	NO	***Surface Impndmnt:***	0.000000
Fugitive Air:	5.000000	***RCRA Surface IM:***	0.000000
Stack Air:	32000.000000	***Other Surface I:***	0.000000
Water:	0.000000	***Other Disposal:***	0.000000

Chemical: Hydrochloric acid (acid aerosols including mists, vapors, gas, fog, and other airborne forms of any particle size)
Industry Sector Code: 2211
Industry Sector: Electric Utilities
Parent Co Name: EDISON INTERNATIONAL
On Site Release Total: 32005.000000
Off Site Release Total: 0.000000
Off Site Recycled Total: 0.000000
Total Releases: 32005.000000
One Time Release:

Horizontal Datum:

NAD83

CAS No:

7647-01-0

PFAS:

NO

PBT:

NO

TRI FD:	60608FSKGN1111W	***Underground:***	0.000000
Federal Facility:	NO	***Underground CL I:***	0.000000
Cas No Compound ID:	N040	***Underground C II-V:***	0.000000
Classification:	TRI	***Landfills:***	0.000000
Primary SIC:		***RCRA C Landfill:***	0.000000
Primary NAICS:	221112	***Other Landfills:***	0.000000
Metal:	NO	***Land Treatment:***	0.000000
Carcinogen:	NO	***Surface Impndmnt:***	0.000000
Fugitive Air:	23.000000	***RCRA Surface IM:***	0.000000
Stack Air:	6900.000000	***Other Surface I:***	0.000000
Water:	47.000000	***Other Disposal:***	0.000000

Chemical: Barium compounds (except for barium sulfate (CAS No. 7727-43-7))
Industry Sector Code: 2211

Industry Sector: Electric Utilities
Parent Co Name: EDISON INTERNATIONAL
On Site Release Total: 6970.000000
Off Site Release Total: 0.000000
Off Site Recycled Total: 0.000000
Total Releases: 6970.000000
One Time Release:

Horizontal Datum:

NAD83

CAS No:

N040

PFAS:

NO

PBT:

NO

TRI FD:	60608FSKGN1111W	***Underground:***	0.000000
Federal Facility:	NO	***Underground CL I:***	0.000000
Cas No Compound ID:	N150	***Underground C II-V:***	0.000000
Classification:	Dioxin	***Landfills:***	0.000000
Primary SIC:		***RCRA C Landfill:***	0.000000
Primary NAICS:	221112	***Other Landfills:***	0.000000
Metal:	NO	***Land Treatment:***	0.000000
Carcinogen:	YES	***Surface Impndmnt:***	0.000000
Fugitive Air:	0.000000	***RCRA Surface IM:***	0.000000
Stack Air:	0.360000	***Other Surface I:***	0.000000
Water:	0.000000	***Other Disposal:***	0.000000

Chemical: Dioxin and dioxin-like compounds
Industry Sector Code: 2211
Industry Sector: Electric Utilities
Parent Co Name: EDISON INTERNATIONAL
On Site Release Total: 0.360000
Off Site Release Total: 0.000000
Off Site Recycled Total: 0.000000
Total Releases: 0.360000
One Time Release:

Horizontal Datum:

NAD83

CAS No:

N150

PFAS:

NO

PBT:

YES

TRI FD:	60608FSKGN1111W	***Underground:***	0.000000
Federal Facility:	NO	***Underground CL I:***	0.000000
Cas No Compound ID:	N458	***Underground C II-V:***	0.000000
Classification:	PBT	***Landfills:***	0.000000
Primary SIC:		***RCRA C Landfill:***	0.000000
Primary NAICS:	221112	***Other Landfills:***	0.000000
Metal:	YES	***Land Treatment:***	0.000000
Carcinogen:	NO	***Surface Impndmnt:***	0.000000
Fugitive Air:	0.000000	***RCRA Surface IM:***	0.000000

Stack Air: 69.710000
Water: 2.390000
Chemical: Mercury compounds
Industry Sector Code: 2211
Industry Sector: Electric Utilities
Parent Co Name: EDISON INTERNATIONAL
On Site Release Total: 72.100000
Off Site Release Total: 0.000000
Off Site Recycled Total: 2.000000
Total Releases: 72.100000
One Time Release:
Other Surface I: 0.000000
Other Disposal: 0.000000

Horizontal Datum:

NAD83

CAS No:

N458

PFAS:

NO

PBT:

YES

2008 Details

TRI FD: 60608FSKGN1111W
Federal Facility: NO
Cas No Compound ID: N420
Classification: PBT
Primary SIC:
Primary NAICS: 221112
Metal: YES
Carcinogen: NO
Fugitive Air: 0.220000
Stack Air: 124.530000
Water: 1.390000
Chemical: Lead compounds
Industry Sector Code: 2211
Industry Sector: Electric Utilities
Parent Co Name: EDISON INTERNATIONAL
On Site Release Total: 126.140000
Off Site Release Total: 2606.630000
Off Site Recycled Total: 0.000000
Total Releases: 2732.770000
One Time Release:
Underground: 0.000000
Underground CL I: 0.000000
Underground C II-V: 0.000000
Landfills: 0.000000
RCRA C Landfill: 0.000000
Other Landfills: 0.000000
Land Treatment: 0.000000
Surface Impndmnt: 0.000000
RCRA Surface IM: 0.000000
Other Surface I: 0.000000
Other Disposal: 0.000000

Horizontal Datum:

NAD83

CAS No:

N420

PFAS:

NO

PBT:

YES

TRI FD: 60608FSKGN1111W
Federal Facility: NO
Underground: 0.000000
Underground CL I: 0.000000

Cas No Compound ID: N458
Classification: PBT
Primary SIC:
Primary NAICS: 221112
Metal: YES
Carcinogen: NO
Fugitive Air: 0.000000
Stack Air: 78.670000
Water: 3.050000
Chemical: Mercury compounds
Industry Sector Code: 2211
Industry Sector: Electric Utilities
Parent Co Name: EDISON INTERNATIONAL
On Site Release Total: 81.720000
Off Site Release Total: 14.120000
Off Site Recycled Total: 0.000000
Total Releases: 95.840000
One Time Release:

Underground C II-V: 0.000000
Landfills: 0.000000
RCRA C Landfill: 0.000000
Other Landfills: 0.000000
Land Treatment: 0.000000
Surface Impndmnt: 0.000000
RCRA Surface IM: 0.000000
Other Surface I: 0.000000
Other Disposal: 0.000000

Horizontal Datum:

NAD83

CAS No:

N458

PFAS:

NO

PBT:

YES

TRI FD: 60608FSKGN1111W
Federal Facility: NO
Cas No Compound ID: N450
Classification: TRI
Primary SIC:
Primary NAICS: 221112
Metal: YES
Carcinogen: NO
Fugitive Air: 1.000000
Stack Air: 337.000000
Water: 18.000000
Chemical: Manganese compounds
Industry Sector Code: 2211
Industry Sector: Electric Utilities
Parent Co Name: EDISON INTERNATIONAL
On Site Release Total: 356.000000
Off Site Release Total: 9800.000000
Off Site Recycled Total: 0.000000
Total Releases: 10156.000000
One Time Release:

Underground: 0.000000
Underground CL I: 0.000000
Underground C II-V: 0.000000
Landfills: 0.000000
RCRA C Landfill: 0.000000
Other Landfills: 0.000000
Land Treatment: 0.000000
Surface Impndmnt: 0.000000
RCRA Surface IM: 0.000000
Other Surface I: 0.000000
Other Disposal: 0.000000

Horizontal Datum:

NAD83

CAS No:

N450

PFAS:

NO

PBT:

NO

TRI FD: 60608FSKGN1111W
Federal Facility: NO
Cas No Compound ID: N770
Classification: TRI
Primary SIC:
Primary NAICS: 221112
Metal: YES
Carcinogen: NO
Fugitive Air: 1.000000
Stack Air: 234.000000
Water: 0.000000
Chemical: Vanadium compounds
Industry Sector Code: 2211
Industry Sector: Electric Utilities
Parent Co Name: EDISON INTERNATIONAL
On Site Release Total: 235.000000
Off Site Release Total: 13000.000000
Off Site Recycled Total: 0.000000
Total Releases: 13235.000000
One Time Release:

Underground: 0.000000
Underground CL I: 0.000000
Underground C II-V: 0.000000
Landfills: 0.000000
RCRA C Landfill: 0.000000
Other Landfills: 0.000000
Land Treatment: 0.000000
Surface Impndmnt: 0.000000
RCRA Surface IM: 0.000000
Other Surface I: 0.000000
Other Disposal: 0.000000

Horizontal Datum:

NAD83

CAS No:

N770

PFAS:

NO

PBT:

NO

TRI FD: 60608FSKGN1111W
Federal Facility: NO
Cas No Compound ID: N100
Classification: TRI
Primary SIC:
Primary NAICS: 221112
Metal: YES
Carcinogen: NO
Fugitive Air: 1.000000
Stack Air: 182.000000
Water: 21.000000
Chemical: Copper compounds
Industry Sector Code: 2211
Industry Sector: Electric Utilities
Parent Co Name: EDISON INTERNATIONAL
On Site Release Total: 204.000000
Off Site Release Total: 11000.000000
Off Site Recycled Total: 0.000000
Total Releases: 11204.000000
One Time Release:

Underground: 0.000000
Underground CL I: 0.000000
Underground C II-V: 0.000000
Landfills: 0.000000
RCRA C Landfill: 0.000000
Other Landfills: 0.000000
Land Treatment: 0.000000
Surface Impndmnt: 0.000000
RCRA Surface IM: 0.000000
Other Surface I: 0.000000
Other Disposal: 0.000000

Horizontal Datum:

NAD83

CAS No:

N100

PFAS:

NO

PBT:

NO

TRI FD:	60608FSKGN1111W	***Underground:***	0.000000
Federal Facility:	NO	***Underground CL I:***	0.000000
Cas No Compound ID:	N150	***Underground C II-V:***	0.000000
Classification:	Dioxin	***Landfills:***	0.000000
Primary SIC:		***RCRA C Landfill:***	0.000000
Primary NAICS:	221112	***Other Landfills:***	0.000000
Metal:	NO	***Land Treatment:***	0.000000
Carcinogen:	YES	***Surface Impndmnt:***	0.000000
Fugitive Air:	0.000000	***RCRA Surface IM:***	0.000000
Stack Air:	0.400000	***Other Surface I:***	0.000000
Water:	0.000000	***Other Disposal:***	0.000000
Chemical:	Dioxin and dioxin-like compounds		
Industry Sector Code:	2211		
Industry Sector:	Electric Utilities		
Parent Co Name:	EDISON INTERNATIONAL		
On Site Release Total:	0.400000		
Off Site Release Total:	0.000000		
Off Site Recycled Total:	0.000000		
Total Releases:	0.400000		
One Time Release:			

Horizontal Datum:

NAD83

CAS No:

N150

PFAS:

NO

PBT:

YES

TRI FD:	60608FSKGN1111W	***Underground:***	0.000000
Federal Facility:	NO	***Underground CL I:***	0.000000
Cas No Compound ID:	0007647010	***Underground C II-V:***	0.000000
Classification:	TRI	***Landfills:***	0.000000
Primary SIC:		***RCRA C Landfill:***	0.000000
Primary NAICS:	221112	***Other Landfills:***	0.000000
Metal:	NO	***Land Treatment:***	0.000000
Carcinogen:	NO	***Surface Impndmnt:***	0.000000
Fugitive Air:	5.000000	***RCRA Surface IM:***	0.000000
Stack Air:	36000.000000	***Other Surface I:***	0.000000
Water:	0.000000	***Other Disposal:***	0.000000
Chemical:	Hydrochloric acid (acid aerosols including mists, vapors, gas, fog, and other airborne forms of any particle size)		
Industry Sector Code:	2211		
Industry Sector:	Electric Utilities		
Parent Co Name:	EDISON INTERNATIONAL		
On Site Release Total:	36005.000000		
Off Site Release Total:	0.000000		
Off Site Recycled Total:	0.000000		
Total Releases:	36005.000000		
One Time Release:			

Horizontal Datum:

NAD83

CAS No:

7647-01-0

PFAS:

NO

PBT:

NO

TRI FD:	60608FSKGN1111W	***Underground:***	0.000000
Federal Facility:	NO	***Underground CL I:***	0.000000
Cas No Compound ID:	0007664393	***Underground C II-V:***	0.000000
Classification:	TRI	***Landfills:***	0.000000
Primary SIC:		***RCRA C Landfill:***	0.000000
Primary NAICS:	221112	***Other Landfills:***	0.000000
Metal:	NO	***Land Treatment:***	0.000000
Carcinogen:	NO	***Surface Impndmnt:***	0.000000
Fugitive Air:	5.000000	***RCRA Surface IM:***	0.000000
Stack Air:	36000.000000	***Other Surface I:***	0.000000
Water:	0.000000	***Other Disposal:***	0.000000
Chemical:	Hydrogen fluoride		
Industry Sector Code:	2211		
Industry Sector:	Electric Utilities		
Parent Co Name:	EDISON INTERNATIONAL		
On Site Release Total:	36005.000000		
Off Site Release Total:	0.000000		
Off Site Recycled Total:	0.000000		
Total Releases:	36005.000000		
One Time Release:			

Horizontal Datum:

NAD83

CAS No:

7664-39-3

PFAS:

NO

PBT:

NO

TRI FD:	60608FSKGN1111W	***Underground:***	0.000000
Federal Facility:	NO	***Underground CL I:***	0.000000
Cas No Compound ID:	N982	***Underground C II-V:***	0.000000
Classification:	TRI	***Landfills:***	0.000000
Primary SIC:		***RCRA C Landfill:***	0.000000
Primary NAICS:	221112	***Other Landfills:***	0.000000
Metal:	YES	***Land Treatment:***	0.000000
Carcinogen:	NO	***Surface Impndmnt:***	0.000000
Fugitive Air:	1.000000	***RCRA Surface IM:***	0.000000
Stack Air:	235.000000	***Other Surface I:***	0.000000
Water:	180.000000	***Other Disposal:***	0.000000
Chemical:	Zinc compounds		
Industry Sector Code:	2211		
Industry Sector:	Electric Utilities		
Parent Co Name:	EDISON INTERNATIONAL		
On Site Release Total:	416.000000		
Off Site Release Total:	8700.000000		
Off Site Recycled Total:	0.000000		
Total Releases:	9116.000000		
One Time Release:			

Horizontal Datum:

NAD83

CAS No:

N982

PFAS:

NO

PBT:

NO

TRI FD:	60608FSKGN1111W	***Underground:***	0.000000
Federal Facility:	NO	***Underground CL I:***	0.000000
Cas No Compound ID:	N040	***Underground C II-V:***	0.000000
Classification:	TRI	***Landfills:***	0.000000
Primary SIC:		***RCRA C Landfill:***	0.000000
Primary NAICS:	221112	***Other Landfills:***	0.000000
Metal:	NO	***Land Treatment:***	0.000000
Carcinogen:	NO	***Surface Impndmnt:***	0.000000
Fugitive Air:	25.000000	***RCRA Surface IM:***	0.000000
Stack Air:	8700.000000	***Other Surface I:***	0.000000
Water:	60.000000	***Other Disposal:***	0.000000

Chemical: Barium compounds (except for barium sulfate (CAS No. 7727-43-7))
Industry Sector Code: 2211
Industry Sector: Electric Utilities
Parent Co Name: EDISON INTERNATIONAL
On Site Release Total: 8785.000000
Off Site Release Total: 370000.000000
Off Site Recycled Total: 0.000000
Total Releases: 378785.000000
One Time Release:

Horizontal Datum:

NAD83

CAS No:

N040

PFAS:

NO

PBT:

NO

2009 Details

TRI FD:	60608FSKGN1111W	***Underground:***	0.000000
Federal Facility:	NO	***Underground CL I:***	0.000000
Cas No Compound ID:	N450	***Underground C II-V:***	0.000000
Classification:	TRI	***Landfills:***	0.000000
Primary SIC:		***RCRA C Landfill:***	0.000000
Primary NAICS:	221112	***Other Landfills:***	0.000000
Metal:	YES	***Land Treatment:***	0.000000
Carcinogen:	NO	***Surface Impndmnt:***	0.000000
Fugitive Air:	1.000000	***RCRA Surface IM:***	0.000000
Stack Air:	303.000000	***Other Surface I:***	0.000000
Water:	17.000000	***Other Disposal:***	0.000000

Chemical: Manganese compounds
Industry Sector Code: 2211
Industry Sector: Electric Utilities
Parent Co Name: EDISON INTERNATIONAL
On Site Release Total: 321.000000
Off Site Release Total: 10000.000000

Off Site Recycled Total: 0.000000
Total Releases: 10321.000000
One Time Release:

Horizontal Datum:

NAD83

CAS No:

N450

PFAS:

NO

PBT:

NO

TRI FD:	60608FSKGN1111W	***Underground:***	0.000000
Federal Facility:	NO	***Underground CL I:***	0.000000
Cas No Compound ID:	N040	***Underground C II-V:***	0.000000
Classification:	TRI	***Landfills:***	0.000000
Primary SIC:		***RCRA C Landfill:***	0.000000
Primary NAICS:	221112	***Other Landfills:***	0.000000
Metal:	NO	***Land Treatment:***	0.000000
Carcinogen:	NO	***Surface Impndmnt:***	0.000000
Fugitive Air:	33.000000	***RCRA Surface IM:***	0.000000
Stack Air:	7900.000000	***Other Surface I:***	0.000000
Water:	56.000000	***Other Disposal:***	0.000000

Chemical: Barium compounds (except for barium sulfate (CAS No. 7727-43-7))
Industry Sector Code: 2211
Industry Sector: Electric Utilities
Parent Co Name: EDISON INTERNATIONAL
On Site Release Total: 7989.000000
Off Site Release Total: 390000.000000
Off Site Recycled Total: 0.000000
Total Releases: 397989.000000
One Time Release:

Horizontal Datum:

NAD83

CAS No:

N040

PFAS:

NO

PBT:

NO

TRI FD:	60608FSKGN1111W	***Underground:***	0.000000
Federal Facility:	NO	***Underground CL I:***	0.000000
Cas No Compound ID:	N420	***Underground C II-V:***	0.000000
Classification:	PBT	***Landfills:***	0.000000
Primary SIC:		***RCRA C Landfill:***	0.000000
Primary NAICS:	221112	***Other Landfills:***	0.000000
Metal:	YES	***Land Treatment:***	0.000000
Carcinogen:	NO	***Surface Impndmnt:***	0.000000
Fugitive Air:	0.280000	***RCRA Surface IM:***	0.000000
Stack Air:	112.010000	***Other Surface I:***	0.000000
Water:	1.430000	***Other Disposal:***	0.000000

Chemical: Lead compounds
Industry Sector Code: 2211

Industry Sector: Electric Utilities
Parent Co Name: EDISON INTERNATIONAL
On Site Release Total: 113.720000
Off Site Release Total: 2620.710000
Off Site Recycled Total: 0.000000
Total Releases: 2734.430000
One Time Release:

Horizontal Datum:

NAD83

CAS No:

N420

PFAS:

NO

PBT:

YES

TRI FD: 60608FSKGN1111W
Federal Facility: NO
Cas No Compound ID: N458
Classification: PBT
Primary SIC:
Primary NAICS: 221112
Metal: YES
Carcinogen: NO
Fugitive Air: 0.002000
Stack Air: 35.342000
Water: 2.839000
Chemical: Mercury compounds
Industry Sector Code: 2211
Industry Sector: Electric Utilities
Parent Co Name: EDISON INTERNATIONAL
On Site Release Total: 38.183000
Off Site Release Total: 75.230000
Off Site Recycled Total: 0.000000
Total Releases: 113.413000
One Time Release:

Underground: 0.000000
Underground CL I: 0.000000
Underground C II-V: 0.000000
Landfills: 0.000000
RCRA C Landfill: 0.000000
Other Landfills: 0.000000
Land Treatment: 0.000000
Surface Impndmnt: 0.000000
RCRA Surface IM: 0.000000
Other Surface I: 0.000000
Other Disposal: 0.000000

Horizontal Datum:

NAD83

CAS No:

N458

PFAS:

NO

PBT:

YES

TRI FD: 60608FSKGN1111W
Federal Facility: NO
Cas No Compound ID: N150
Classification: Dioxin
Primary SIC:
Primary NAICS: 221112
Metal: NO
Carcinogen: YES
Fugitive Air: 0.000000

Underground: 0.000000
Underground CL I: 0.000000
Underground C II-V: 0.000000
Landfills: 0.000000
RCRA C Landfill: 0.000000
Other Landfills: 0.000000
Land Treatment: 0.000000
Surface Impndmnt: 0.000000
RCRA Surface IM: 0.000000

Stack Air: 0.360000
Water: 0.000000
Other Surface I: 0.000000
Other Disposal: 0.000000
Chemical: Dioxin and dioxin-like compounds
Industry Sector Code: 2211
Industry Sector: Electric Utilities
Parent Co Name: EDISON INTERNATIONAL
On Site Release Total: 0.360000
Off Site Release Total: 0.000000
Off Site Recycled Total: 0.000000
Total Releases: 0.360000
One Time Release:

0.000000

Horizontal Datum:

NAD83

CAS No:

N150

PFAS:

NO

PBT:

YES

TRI FD: 60608FSKGN1111W
Federal Facility: NO
Cas No Compound ID: 0007647010
Classification: TRI
Primary SIC:
Primary NAICS: 221112
Metal: NO
Carcinogen: NO
Fugitive Air: 5.000000
Stack Air: 32000.000000
Water: 0.000000
Underground: 0.000000
Underground CL I: 0.000000
Underground C II-V: 0.000000
Landfills: 0.000000
RCRA C Landfill: 0.000000
Other Landfills: 0.000000
Land Treatment: 0.000000
Surface Impndmnt: 0.000000
RCRA Surface IM: 0.000000
Other Surface I: 0.000000
Other Disposal: 0.000000
Chemical: Hydrochloric acid (acid aerosols including mists, vapors, gas, fog, and other airborne forms of any particle size)
Industry Sector Code: 2211
Industry Sector: Electric Utilities
Parent Co Name: EDISON INTERNATIONAL
On Site Release Total: 32005.000000
Off Site Release Total: 0.000000
Off Site Recycled Total: 0.000000
Total Releases: 32005.000000
One Time Release:

Horizontal Datum:

NAD83

CAS No:

7647-01-0

PFAS:

NO

PBT:

NO

TRI FD: 60608FSKGN1111W
Federal Facility: NO
Cas No Compound ID: 0007664393
Underground: 0.000000
Underground CL I: 0.000000
Underground C II-V: 0.000000

Classification: TRI
Primary SIC:
Primary NAICS: 221112
Metal: NO
Carcinogen: NO
Fugitive Air: 5.000000
Stack Air: 32000.000000
Water: 0.000000
Chemical: Hydrogen fluoride
Industry Sector Code: 2211
Industry Sector: Electric Utilities
Parent Co Name: EDISON INTERNATIONAL
On Site Release Total: 32005.000000
Off Site Release Total: 0.000000
Off Site Recycled Total: 0.000000
Total Releases: 32005.000000
One Time Release:

Landfills: 0.000000
RCRA C Landfill: 0.000000
Other Landfills: 0.000000
Land Treatment: 0.000000
Surface Impndmnt: 0.000000
RCRA Surface IM: 0.000000
Other Surface I: 0.000000
Other Disposal: 0.000000

Horizontal Datum:

NAD83

CAS No:

7664-39-3

PFAS:

NO

PBT:

NO

2010 Details

TRI FD: 60608FSKGN1111W
Federal Facility: NO
Cas No Compound ID: 0007647010
Classification: TRI
Primary SIC:
Primary NAICS: 221112
Metal: NO
Carcinogen: NO
Fugitive Air: 5.000000
Stack Air: 31000.000000
Water: 0.000000
Chemical: Hydrochloric acid (acid aerosols including mists, vapors, gas, fog, and other airborne forms of any particle size)
Industry Sector Code: 2211
Industry Sector: Electric Utilities
Parent Co Name: EDISON INTERNATIONAL
On Site Release Total: 31005.000000
Off Site Release Total: 0.000000
Off Site Recycled Total: 0.000000
Total Releases: 31005.000000
One Time Release:

Underground: 0.000000
Underground CL I: 0.000000
Underground C II-V: 0.000000
Landfills: 0.000000
RCRA C Landfill: 0.000000
Other Landfills: 0.000000
Land Treatment: 0.000000
Surface Impndmnt: 0.000000
RCRA Surface IM: 0.000000
Other Surface I: 0.000000
Other Disposal: 0.000000

Horizontal Datum:

NAD83

CAS No:

7647-01-0

PFAS:

NO

PBT:

NO

TRI FD:	60608FSKGN1111W	***Underground:***	0.000000
Federal Facility:	NO	***Underground CL I:***	0.000000
Cas No Compound ID:	N450	***Underground C II-V:***	0.000000
Classification:	TRI	***Landfills:***	0.000000
Primary SIC:		***RCRA C Landfill:***	0.000000
Primary NAICS:	221112	***Other Landfills:***	0.000000
Metal:	YES	***Land Treatment:***	0.000000
Carcinogen:	NO	***Surface Impndmnt:***	0.000000
Fugitive Air:	1.000000	***RCRA Surface IM:***	0.000000
Stack Air:	288.000000	***Other Surface I:***	0.000000
Water:	18.000000	***Other Disposal:***	0.000000
Chemical:	Manganese compounds		
Industry Sector Code:	2211		
Industry Sector:	Electric Utilities		
Parent Co Name:	EDISON INTERNATIONAL		
On Site Release Total:	307.000000		
Off Site Release Total:	10000.000000		
Off Site Recycled Total:	0.000000		
Total Releases:	10307.000000		
One Time Release:			

Horizontal Datum:

NAD83

CAS No:

N450

PFAS:

NO

PBT:

NO

TRI FD:	60608FSKGN1111W	***Underground:***	0.000000
Federal Facility:	NO	***Underground CL I:***	0.000000
Cas No Compound ID:	N458	***Underground C II-V:***	0.000000
Classification:	PBT	***Landfills:***	0.000000
Primary SIC:		***RCRA C Landfill:***	0.000000
Primary NAICS:	221112	***Other Landfills:***	0.000000
Metal:	YES	***Land Treatment:***	0.000000
Carcinogen:	NO	***Surface Impndmnt:***	0.000000
Fugitive Air:	0.002000	***RCRA Surface IM:***	0.000000
Stack Air:	14.385000	***Other Surface I:***	0.000000
Water:	2.935000	***Other Disposal:***	0.000000
Chemical:	Mercury compounds		
Industry Sector Code:	2211		
Industry Sector:	Electric Utilities		
Parent Co Name:	EDISON INTERNATIONAL		
On Site Release Total:	17.322000		
Off Site Release Total:	101.985000		
Off Site Recycled Total:	0.000000		
Total Releases:	119.307000		
One Time Release:			

Horizontal Datum:

NAD83

CAS No:

N458

PFAS:

NO

PBT:

YES

TRI FD:	60608FSKGN1111W	***Underground:***	0.000000
Federal Facility:	NO	***Underground CL I:***	0.000000
Cas No Compound ID:	0007664393	***Underground C II-V:***	0.000000
Classification:	TRI	***Landfills:***	0.000000
Primary SIC:		***RCRA C Landfill:***	0.000000
Primary NAICS:	221112	***Other Landfills:***	0.000000
Metal:	NO	***Land Treatment:***	0.000000
Carcinogen:	NO	***Surface Impndmnt:***	0.000000
Fugitive Air:	5.000000	***RCRA Surface IM:***	0.000000
Stack Air:	31000.000000	***Other Surface I:***	0.000000
Water:	0.000000	***Other Disposal:***	0.000000
Chemical:	Hydrogen fluoride		
Industry Sector Code:	2211		
Industry Sector:	Electric Utilities		
Parent Co Name:	EDISON INTERNATIONAL		
On Site Release Total:	31005.000000		
Off Site Release Total:	0.000000		
Off Site Recycled Total:	0.000000		
Total Releases:	31005.000000		
One Time Release:			

Horizontal Datum:

NAD83

CAS No:

7664-39-3

PFAS:

NO

PBT:

NO

TRI FD:	60608FSKGN1111W	***Underground:***	0.000000
Federal Facility:	NO	***Underground CL I:***	0.000000
Cas No Compound ID:	N420	***Underground C II-V:***	0.000000
Classification:	PBT	***Landfills:***	0.000000
Primary SIC:		***RCRA C Landfill:***	0.000000
Primary NAICS:	221112	***Other Landfills:***	0.000000
Metal:	YES	***Land Treatment:***	0.000000
Carcinogen:	NO	***Surface Impndmnt:***	0.000000
Fugitive Air:	0.190000	***RCRA Surface IM:***	0.000000
Stack Air:	106.400000	***Other Surface I:***	0.000000
Water:	1.510000	***Other Disposal:***	0.000000
Chemical:	Lead compounds		
Industry Sector Code:	2211		
Industry Sector:	Electric Utilities		
Parent Co Name:	EDISON INTERNATIONAL		
On Site Release Total:	108.100000		
Off Site Release Total:	2465.571000		
Off Site Recycled Total:	0.000000		
Total Releases:	2573.671000		
One Time Release:			

Horizontal Datum:

NAD83

CAS No:

N420

PFAS:

NO

PBT:

YES

TRI FD:	60608FSKGN1111W	***Underground:***	0.000000
Federal Facility:	NO	***Underground CL I:***	0.000000
Cas No Compound ID:	N150	***Underground C II-V:***	0.000000
Classification:	Dioxin	***Landfills:***	0.000000
Primary SIC:		***RCRA C Landfill:***	0.000000
Primary NAICS:	221112	***Other Landfills:***	0.000000
Metal:	NO	***Land Treatment:***	0.000000
Carcinogen:	YES	***Surface Impndmnt:***	0.000000
Fugitive Air:	0.000000	***RCRA Surface IM:***	0.000000
Stack Air:	0.350000	***Other Surface I:***	0.000000
Water:	0.000000	***Other Disposal:***	0.000000

Chemical: Dioxin and dioxin-like compounds
Industry Sector Code: 2211
Industry Sector: Electric Utilities
Parent Co Name: EDISON INTERNATIONAL
On Site Release Total: 0.350000
Off Site Release Total: 0.000000
Off Site Recycled Total: 0.000000
Total Releases: 0.350000
One Time Release:

Horizontal Datum:

NAD83

CAS No:

N150

PFAS:

NO

PBT:

YES

TRI FD:	60608FSKGN1111W	***Underground:***	0.000000
Federal Facility:	NO	***Underground CL I:***	0.000000
Cas No Compound ID:	N040	***Underground C II-V:***	0.000000
Classification:	TRI	***Landfills:***	0.000000
Primary SIC:		***RCRA C Landfill:***	0.000000
Primary NAICS:	221112	***Other Landfills:***	0.000000
Metal:	NO	***Land Treatment:***	0.000000
Carcinogen:	NO	***Surface Impndmnt:***	0.000000
Fugitive Air:	22.000000	***RCRA Surface IM:***	0.000000
Stack Air:	7500.000000	***Other Surface I:***	0.000000
Water:	58.000000	***Other Disposal:***	0.000000

Chemical: Barium compounds (except for barium sulfate (CAS No. 7727-43-7))
Industry Sector Code: 2211
Industry Sector: Electric Utilities
Parent Co Name: EDISON INTERNATIONAL
On Site Release Total: 7580.000000
Off Site Release Total: 360000.000000
Off Site Recycled Total: 0.000000
Total Releases: 367580.000000
One Time Release:

Horizontal Datum:

NAD83

CAS No:

N040

PFAS:

NO

PBT:

NO

2011 Details

TRI FD:	60608FSKGN1111W	***Underground:***	0.000000
Federal Facility:	NO	***Underground CL I:***	0.000000
Cas No Compound ID:	0007664393	***Underground C II-V:***	0.000000
Classification:	TRI	***Landfills:***	0.000000
Primary SIC:		***RCRA C Landfill:***	0.000000
Primary NAICS:	221112	***Other Landfills:***	0.000000
Metal:	NO	***Land Treatment:***	0.000000
Carcinogen:	NO	***Surface Impndmnt:***	0.000000
Fugitive Air:	5.000000	***RCRA Surface IM:***	0.000000
Stack Air:	32000.000000	***Other Surface I:***	0.000000
Water:	0.000000	***Other Disposal:***	0.000000
Chemical:	Hydrogen fluoride		
Industry Sector Code:	2211		
Industry Sector:	Electric Utilities		
Parent Co Name:	EDISON INTERNATIONAL		
On Site Release Total:	32005.000000		
Off Site Release Total:	0.000000		
Off Site Recycled Total:	0.000000		
Total Releases:	32005.000000		
One Time Release:			

Horizontal Datum:

NAD83

CAS No:

7664-39-3

PFAS:

NO

PBT:

NO

TRI FD:	60608FSKGN1111W	***Underground:***	0.000000
Federal Facility:	NO	***Underground CL I:***	0.000000
Cas No Compound ID:	N150	***Underground C II-V:***	0.000000
Classification:	Dioxin	***Landfills:***	0.000000
Primary SIC:		***RCRA C Landfill:***	0.000000
Primary NAICS:	221112	***Other Landfills:***	0.000000
Metal:	NO	***Land Treatment:***	0.000000
Carcinogen:	YES	***Surface Impndmnt:***	0.000000
Fugitive Air:	0.000000	***RCRA Surface IM:***	0.000000
Stack Air:	0.360000	***Other Surface I:***	0.000000
Water:	0.000000	***Other Disposal:***	0.000000
Chemical:	Dioxin and dioxin-like compounds		
Industry Sector Code:	2211		
Industry Sector:	Electric Utilities		
Parent Co Name:	EDISON INTERNATIONAL		

On Site Release Total: 0.360000
Off Site Release Total: 0.000000
Off Site Recycled Total: 0.000000
Total Releases: 0.360000
One Time Release:

Horizontal Datum:

NAD83

CAS No:

N150

PFAS:

NO

PBT:

YES

TRI FD: 60608FSKGN1111W
Federal Facility: NO
Cas No Compound ID: N420
Classification: PBT
Primary SIC:
Primary NAICS: 221112
Metal: YES
Carcinogen: NO
Fugitive Air: 0.220000
Stack Air: 110.000000
Water: 1.540000
Chemical: Lead compounds
Industry Sector Code: 2211
Industry Sector: Electric Utilities
Parent Co Name: EDISON INTERNATIONAL
On Site Release Total: 111.760000
Off Site Release Total: 2828.499000
Off Site Recycled Total: 0.000000
Total Releases: 2940.259000
One Time Release:

Underground: 0.000000
Underground CL I: 0.000000
Underground C II-V: 0.000000
Landfills: 0.000000
RCRA C Landfill: 0.000000
Other Landfills: 0.000000
Land Treatment: 0.000000
Surface Impndmnt: 0.000000
RCRA Surface IM: 0.000000
Other Surface I: 0.000000
Other Disposal: 0.000000

Horizontal Datum:

NAD83

CAS No:

N420

PFAS:

NO

PBT:

YES

TRI FD: 60608FSKGN1111W
Federal Facility: NO
Cas No Compound ID: N040
Classification: TRI
Primary SIC:
Primary NAICS: 221112
Metal: NO
Carcinogen: NO
Fugitive Air: 25.000000
Stack Air: 7700.000000
Water: 65.000000

Underground: 0.000000
Underground CL I: 0.000000
Underground C II-V: 0.000000
Landfills: 0.000000
RCRA C Landfill: 0.000000
Other Landfills: 0.000000
Land Treatment: 0.000000
Surface Impndmnt: 0.000000
RCRA Surface IM: 0.000000
Other Surface I: 0.000000
Other Disposal: 0.000000

Chemical: Barium compounds (except for barium sulfate (CAS No. 7727-43-7))
Industry Sector Code: 2211
Industry Sector: Electric Utilities
Parent Co Name: EDISON INTERNATIONAL
On Site Release Total: 7790.000000
Off Site Release Total: 370000.000000
Off Site Recycled Total: 0.000000
Total Releases: 377790.000000
One Time Release:

Horizontal Datum:

NAD83

CAS No:

N040

PFAS:

NO

PBT:

NO

TRI FD: 60608FSKGN1111W
Federal Facility: NO
Cas No Compound ID: 0007647010
Classification: TRI
Primary SIC:
Primary NAICS: 221112
Metal: NO
Carcinogen: NO
Fugitive Air: 5.000000
Stack Air: 32000.000000
Water: 0.000000
Underground: 0.000000
Underground CL I: 0.000000
Underground C II-V: 0.000000
Landfills: 0.000000
RCRA C Landfill: 0.000000
Other Landfills: 0.000000
Land Treatment: 0.000000
Surface Impndmnt: 0.000000
RCRA Surface IM: 0.000000
Other Surface I: 0.000000
Other Disposal: 0.000000
Chemical: Hydrochloric acid (acid aerosols including mists, vapors, gas, fog, and other airborne forms of any particle size)
Industry Sector Code: 2211
Industry Sector: Electric Utilities
Parent Co Name: EDISON INTERNATIONAL
On Site Release Total: 32005.000000
Off Site Release Total: 0.000000
Off Site Recycled Total: 0.000000
Total Releases: 32005.000000
One Time Release:

Horizontal Datum:

NAD83

CAS No:

7647-01-0

PFAS:

NO

PBT:

NO

TRI FD: 60608FSKGN1111W
Federal Facility: NO
Cas No Compound ID: N458
Classification: PBT
Primary SIC:
Primary NAICS: 221112
Metal: YES
Underground: 0.000000
Underground CL I: 0.000000
Underground C II-V: 0.000000
Landfills: 0.000000
RCRA C Landfill: 0.000000
Other Landfills: 0.000000
Land Treatment: 0.000000

Carcinogen: NO
Fugitive Air: 0.002000
Stack Air: 7.840000
Water: 3.290000
Chemical: Mercury compounds
Industry Sector Code: 2211
Industry Sector: Electric Utilities
Parent Co Name: EDISON INTERNATIONAL
On Site Release Total: 11.132000
Off Site Release Total: 100.393000
Off Site Recycled Total: 0.000000
Total Releases: 111.525000
One Time Release:

Surface Impndmnt: 0.000000
RCRA Surface IM: 0.000000
Other Surface I: 0.000000
Other Disposal: 0.000000

Horizontal Datum:

NAD83

CAS No:

N458

PFAS:

NO

PBT:

YES

2012 Details

TRI FD: 60608FSKGN1111W
Federal Facility: NO
Cas No Compound ID: N458
Classification: PBT
Primary SIC:
Primary NAICS: 221112
Metal: YES
Carcinogen: NO
Fugitive Air: 0.000000
Stack Air: 9.110000
Water: 2.820000
Chemical: Mercury compounds
Industry Sector Code: 2211
Industry Sector: Electric Utilities
Parent Co Name: EDISON INTERNATIONAL
On Site Release Total: 11.930000
Off Site Release Total: 83.850000
Off Site Recycled Total: 0.000000
Total Releases: 95.780000
One Time Release:

Underground: 0.000000
Underground CL I: 0.000000
Underground C II-V: 0.000000
Landfills: 0.000000
RCRA C Landfill: 0.000000
Other Landfills: 0.000000
Land Treatment: 0.000000
Surface Impndmnt: 0.000000
RCRA Surface IM: 0.000000
Other Surface I: 0.000000
Other Disposal: 0.000000

Horizontal Datum:

NAD83

CAS No:

N458

PFAS:

NO

PBT:

YES

TRI FD:	60608FSKGN1111W	***Underground:***	0.000000
Federal Facility:	NO	***Underground CL I:***	0.000000
Cas No Compound ID:	N040	***Underground C II-V:***	0.000000
Classification:	TRI	***Landfills:***	0.000000
Primary SIC:		***RCRA C Landfill:***	0.000000
Primary NAICS:	221112	***Other Landfills:***	0.000000
Metal:	NO	***Land Treatment:***	0.000000
Carcinogen:	NO	***Surface Impndmnt:***	0.000000
Fugitive Air:	16.000000	***RCRA Surface IM:***	0.000000
Stack Air:	2000.000000	***Other Surface I:***	0.000000
Water:	56.000000	***Other Disposal:***	0.000000

Chemical: Barium compounds (except for barium sulfate (CAS No. 7727-43-7))
Industry Sector Code: 2211
Industry Sector: Electric Utilities
Parent Co Name: EDISON INTERNATIONAL
On Site Release Total: 2072.000000
Off Site Release Total: 250000.000000
Off Site Recycled Total: 0.000000
Total Releases: 252072.000000
One Time Release:

Horizontal Datum:

NAD83

CAS No:

N040

PFAS:

NO

PBT:

NO

TRI FD:	60608FSKGN1111W	***Underground:***	0.000000
Federal Facility:	NO	***Underground CL I:***	0.000000
Cas No Compound ID:	N150	***Underground C II-V:***	0.000000
Classification:	Dioxin	***Landfills:***	0.000000
Primary SIC:		***RCRA C Landfill:***	0.000000
Primary NAICS:	221112	***Other Landfills:***	0.000000
Metal:	NO	***Land Treatment:***	0.000000
Carcinogen:	YES	***Surface Impndmnt:***	0.000000
Fugitive Air:	0.000000	***RCRA Surface IM:***	0.000000
Stack Air:	0.210000	***Other Surface I:***	0.000000
Water:	0.000000	***Other Disposal:***	0.000000

Chemical: Dioxin and dioxin-like compounds
Industry Sector Code: 2211
Industry Sector: Electric Utilities
Parent Co Name: EDISON INTERNATIONAL
On Site Release Total: 0.210000
Off Site Release Total: 0.000000
Off Site Recycled Total: 0.000000
Total Releases: 0.210000
One Time Release:

Horizontal Datum:

NAD83

CAS No:

N150

PFAS:

NO

PBT:

YES

TRI FD:	60608FSKGN1111W	***Underground:***	0.000000
Federal Facility:	NO	***Underground CL I:***	0.000000
Cas No Compound ID:	0007647010	***Underground C II-V:***	0.000000
Classification:	TRI	***Landfills:***	0.000000
Primary SIC:		***RCRA C Landfill:***	0.000000
Primary NAICS:	221112	***Other Landfills:***	0.000000
Metal:	NO	***Land Treatment:***	0.000000
Carcinogen:	NO	***Surface Impndmnt:***	0.000000
Fugitive Air:	5.000000	***RCRA Surface IM:***	0.000000
Stack Air:	19000.000000	***Other Surface I:***	0.000000
Water:	0.000000	***Other Disposal:***	0.000000

Chemical: Hydrochloric acid (acid aerosols including mists, vapors, gas, fog, and other airborne forms of any particle size)
Industry Sector Code: 2211
Industry Sector: Electric Utilities
Parent Co Name: EDISON INTERNATIONAL
On Site Release Total: 19005.000000
Off Site Release Total: 0.000000
Off Site Recycled Total: 0.000000
Total Releases: 19005.000000
One Time Release:

Horizontal Datum:

NAD83

CAS No:

7647-01-0

PFAS:

NO

PBT:

NO

TRI FD:	60608FSKGN1111W	***Underground:***	0.000000
Federal Facility:	NO	***Underground CL I:***	0.000000
Cas No Compound ID:	0007664393	***Underground C II-V:***	0.000000
Classification:	TRI	***Landfills:***	0.000000
Primary SIC:		***RCRA C Landfill:***	0.000000
Primary NAICS:	221112	***Other Landfills:***	0.000000
Metal:	NO	***Land Treatment:***	0.000000
Carcinogen:	NO	***Surface Impndmnt:***	0.000000
Fugitive Air:	5.000000	***RCRA Surface IM:***	0.000000
Stack Air:	18000.000000	***Other Surface I:***	0.000000
Water:	0.000000	***Other Disposal:***	0.000000

Chemical: Hydrogen fluoride
Industry Sector Code: 2211
Industry Sector: Electric Utilities
Parent Co Name: EDISON INTERNATIONAL
On Site Release Total: 18005.000000
Off Site Release Total: 0.000000
Off Site Recycled Total: 0.000000
Total Releases: 18005.000000
One Time Release:

Horizontal Datum:

NAD83

CAS No:

7664-39-3

PFAS:

NO

PBT:

NO

TRI FD:	60608FSKGN1111W	***Underground:***	0.000000
Federal Facility:	NO	***Underground CL I:***	0.000000
Cas No Compound ID:	N420	***Underground C II-V:***	0.000000
Classification:	PBT	***Landfills:***	0.000000
Primary SIC:		***RCRA C Landfill:***	0.000000
Primary NAICS:	221112	***Other Landfills:***	0.000000
Metal:	YES	***Land Treatment:***	0.000000
Carcinogen:	NO	***Surface Impndmnt:***	0.000000
Fugitive Air:	0.170000	***RCRA Surface IM:***	0.000000
Stack Air:	69.290000	***Other Surface I:***	0.000000
Water:	1.270000	***Other Disposal:***	0.000000
Chemical:	Lead compounds		
Industry Sector Code:	2211		
Industry Sector:	Electric Utilities		
Parent Co Name:	EDISON INTERNATIONAL		
On Site Release Total:	70.730000		
Off Site Release Total:	1566.050000		
Off Site Recycled Total:	0.000000		
Total Releases:	1636.780000		
One Time Release:			

Horizontal Datum:

NAD83

CAS No:

N420

PFAS:

NO

PBT:

YES

Site: ***Distribution Facility***
8941-43 S Western AVenue Chicago IL

UST

Facility No:	2047780	***Facility Type:***	Private Institution
Facility Status:	Exempt	***Owner Type:***	Private
Fac Details Status:	Exempt	***Owner Status:***	Current Owner
Fac Type Fac Details:	Private Institution	***County:***	Cook
Owner Name:	Jennifer Willams		
Facility URL:	http://webapps.sfm.illinois.gov/ustsearch/Facility.aspx?ID=2047780		
Permit History Link:	https://webapps.sfm.illinois.gov/USTPortal/Permit/FacilityPermitList/2047780		

Tank Information

Tank No:	1	***Capacity:***	1000
UI No:		***Petroleum Use:***	
Status:	Removed	***Product:***	Heating Oil
Removed Date:	8/16/2024	***CERCLA Substance:***	
Install Date:		***Current Age:***	
Abandoned Date:		***Abandoned Material:***	
Last Used Date:	12/31/1973	***Product Date:***	
Red Tag Issue Date:		***Fee Due:***	$0.00
CAS Code:		***Regulated Status:***	Exempt
OSFM First Noti Dt:			

Owner Summary

Owner No:	U0041272	***Owner Status:***	Current Owner
Owner Name:	Jennifer Willams	***Purchase Date:***	
Ownership History:	https://webapps.sfm.illinois.gov/ustsearch/Ownership.aspx?ID=2047780		

Owner Details

Owner Name:	Jennifer Willams	***Type Financial Resp:***	
Owner Status:	Current Owner	***Fin Resp Rpt Due:***	
Purchase Date:			
Owner Address:	8941-43 S Western Aveue Chicago, IL 60643		

IEMA No

Permit No:	00963-2024REM	***Inspection Date:***	8/16/2024
IEMA No:	2024-0635	***Inspection Type:***	Removal Log
IEMA Link:	https://public.iema.state.il.us/FOIAHazmatSearch/HazmatDetails.aspx		

Facility Details

MFD Forms Status:		***Green Tag Decal:***	
MFD Permit Issue Dt:		***Green Tag Issue Date:***	
MFD Permit Exp Dt:		***Green Tag Exp Date:***	
Property Parcel:		***Motor Fuel Type:***	
Pending Nov:	No		
Status:	Exempt		
Permit History Link:	https://webapps.sfm.illinois.gov/USTPortal/Permit/FacilityPermitList/2047780		

Motorfuel Dispensing Permit

Status:	No Forms Found
Letter:	
MFD Received Date:	
MFD Name:	
MFD City:	

Site: ***Ravenswood Warner***
1801-17 W Belle Plain Chicago IL UST

Facility No:	2042006	***Facility Type:***	None
Facility Status:	Exempt	***Owner Type:***	
Fac Details Status:	Exempt	***Owner Status:***	Current Owner
Fac Type Fac Details:	None	***County:***	Cook
Owner Name:	Ravenswood Warner		
Facility URL:	http://webapps.sfm.illinois.gov/ustsearch/Facility.aspx?ID=2042006		
Permit History Link:	https://webapps.sfm.illinois.gov/USTPortal/Permit/FacilityPermitList/2042006		

Tank Information

Tank No:	1	***Capacity:***	1500
UI No:		***Petroleum Use:***	Consumptive Use on Premises for Heating
Status:	Abandoned in place	***Product:***	Heating Oil
Removed Date:		***CERCLA Substance:***	
Install Date:		***Current Age:***	
Abandoned Date:	1/22/2004	***Abandoned Material:***	Inert material mixed with portland cement
Last Used Date:	1/5/1973	***Product Date:***	
Red Tag Issue Date:		***Fee Due:***	
CAS Code:		***Regulated Status:***	Exempt
OSFM First Noti Dt:			

Owner Summary

Owner No: U0026993 **Owner Status:** Current Owner
Owner Name: Ravenswood Warner **Purchase Date:**
Ownership History: https://webapps.sfm.illinois.gov/ustsearch/Ownership.aspx?ID=2042006

Owner Details

Owner Name: Ravenswood Warner **Type Financial Resp:**
Owner Status: Current Owner **Fin Resp Rpt Due:**
Purchase Date:
Owner Address: 157 Kenilworth Avenue Kenilworth, IL 60047

Facility Details

MFD Forms Status: **Green Tag Decal:**
MFD Permit Issue Dt: **Green Tag Issue Date:**
MFD Permit Exp Dt: **Green Tag Exp Date:**
Property Parcel: **Motor Fuel Type:**
Pending Nov: No
Status: Exempt
Permit History Link: https://webapps.sfm.illinois.gov/USTPortal/Permit/FacilityPermitList/2042006

Motorfuel Dispensing Permit

Status: No Forms Found
Letter:
MFD Received Date:
MFD Name:
MFD City:

Site: ***Apt Building***
6101- 15 N. Seeley Chicago IL UST

Facility No: 2036807 **Facility Type:** Residence (Non-Farm)
Facility Status: Exempt **Owner Type:** Private
Fac Details Status: Exempt **Owner Status:** Current Owner
Fac Type Fac Details: Residence (Non-Farm) **County:** Cook
Owner Name: 6100-14 N. Damen, LLC
Facility URL: http://webapps.sfm.illinois.gov/ustsearch/Facility.aspx?ID=2036807
Permit History Link: https://webapps.sfm.illinois.gov/USTPortal/Permit/FacilityPermitList/2036807

Tank Information

Tank No: 1 **Capacity:** 3000
UI No: **Petroleum Use:** Consumptive Use on Premises for Heating
Status: Removed **Product:** Heating Oil
Removed Date: 5/10/2006 **CERCLA Substance:**
Install Date: **Current Age:**
Abandoned Date: **Abandoned Material:**
Last Used Date: 12/31/1973 **Product Date:**
Red Tag Issue Date: **Fee Due:**
CAS Code: **Regulated Status:** Exempt
OSFM First Noti Dt: 5/25/2006

Owner Summary

Owner No: U0026973 **Owner Status:** Former Owner
Owner Name: Haegele Gene **Purchase Date:**
Ownership History: https://webapps.sfm.illinois.gov/ustsearch/Ownership.aspx?ID=2036807

Owner Summary

Owner No: U0033358 **Owner Status:** Current Owner
Owner Name: 6100-14 N. Damen, LLC **Purchase Date:** 3/15/2006
Ownership History: https://webapps.sfm.illinois.gov/ustsearch/Ownership.aspx?ID=2036807

Owner Details

Owner Name:	6100-14 N. Damen, LLC	***Type Financial Resp:***	
Owner Status:	Current Owner	***Fin Resp Rpt Due:***	
Purchase Date:	3/15/2006		
Owner Address:	7058 W. Higgins Avenue Chicago, IL 60656		

Facility Details

MFD Forms Status:		***Green Tag Decal:***	
MFD Permit Issue Dt:		***Green Tag Issue Date:***	
MFD Permit Exp Dt:		***Green Tag Exp Date:***	
Property Parcel:		***Motor Fuel Type:***	
Pending Nov:	No		
Status:	Exempt		
Permit History Link:	https://webapps.sfm.illinois.gov/USTPortal/Permit/FacilityPermitList/2036807		

Motorfuel Dispensing Permit

Status:	No Forms Found
Letter:	
MFD Received Date:	
MFD Name:	
MFD City:	

Site: ***Napleton's Northwestern Chrysler Jeep Dodge***
5950-5952 N. Western Avenue Chicago IL UST

Facility No:	2045151	***Facility Type:***	Auto Dealer
Facility Status:	Exempt	***Owner Type:***	Private
Fac Details Status:	Exempt	***Owner Status:***	Current Owner
Fac Type Fac Details:	Auto Dealer	***County:***	Cook
Owner Name:	Stephen & Carol Napleton		
Facility URL:	http://webapps.sfm.illinois.gov/ustsearch/Facility.aspx?ID=2045151		
Permit History Link:	https://webapps.sfm.illinois.gov/USTPortal/Permit/FacilityPermitList/2045151		

Tank Information

Tank No:	1	***Capacity:***	2000
UI No:		***Petroleum Use:***	Consumptive Use on Premises for Heating
Status:	Abandoned in place	***Product:***	Heating Oil
Removed Date:		***CERCLA Substance:***	
Install Date:		***Current Age:***	
Abandoned Date:	6/20/2012	***Abandoned Material:***	Inert material mixed with portland cement
Last Used Date:	12/31/1973	***Product Date:***	
Red Tag Issue Date:		***Fee Due:***	
CAS Code:		***Regulated Status:***	Exempt
OSFM First Noti Dt:	6/27/2012		

Owner Summary

Owner No:	U0036567	***Owner Status:***	Current Owner
Owner Name:	Napleton, Stephen & Carol	***Purchase Date:***	
Ownership History:	https://webapps.sfm.illinois.gov/ustsearch/Ownership.aspx?ID=2045151		

Facility Details

MFD Forms Status:		***Green Tag Decal:***	
MFD Permit Issue Dt:		***Green Tag Issue Date:***	
MFD Permit Exp Dt:		***Green Tag Exp Date:***	
Property Parcel:		***Motor Fuel Type:***	
Pending Nov:	No		
Status:	Exempt		

Permit History Link: https://webapps.sfm.illinois.gov/USTPortal/Permit/FacilityPermitList/2045151

Motorfuel Dispensing Permit

Status: No Forms Found
Letter:
MFD Received Date:
MFD Name:
MFD City:

Site: ***Retail Building***
5701-21 S. Claremont Chicago IL UST

Facility No:	2043270	***Facility Type:***	Commercial / Retail
Facility Status:	Exempt	***Owner Type:***	Private
Fac Details Status:	Exempt	***Owner Status:***	Current Owner
Fac Type Fac Details:	Commercial / Retail	***County:***	Cook
Owner Name:	5701 Claremont Bldg. Corp.		
Facility URL:	http://webapps.sfm.illinois.gov/ustsearch/Facility.aspx?ID=2043270		
Permit History Link:	https://webapps.sfm.illinois.gov/USTPortal/Permit/FacilityPermitList/2043270		

Tank Information

Tank No:	1	***Capacity:***	2000
UI No:		***Petroleum Use:***	Consumptive Use on Premises for Heating
Status:	Abandoned in place	***Product:***	Heating Oil
Removed Date:		***CERCLA Substance:***	
Install Date:		***Current Age:***	
Abandoned Date:	8/2/2006	***Abandoned Material:***	Inert material mixed with portland cement
Last Used Date:	12/31/1973	***Product Date:***	
Red Tag Issue Date:		***Fee Due:***	
CAS Code:		***Regulated Status:***	Exempt
OSFM First Noti Dt:	8/7/2006		

Owner Summary

Owner No:	U0033467	***Owner Status:***	Current Owner
Owner Name:	5701 Claremont Bldg. Corp.	***Purchase Date:***	
Ownership History:	https://webapps.sfm.illinois.gov/ustsearch/Ownership.aspx?ID=2043270		

Owner Details

Owner Name:	5701 Claremont Bldg. Corp.	***Type Financial Resp:***	
Owner Status:	Current Owner	***Fin Resp Rpt Due:***	
Purchase Date:			
Owner Address:	5721 S. Claremont Avenue Chicago, IL 60636		

Facility Details

MFD Forms Status:		***Green Tag Decal:***	
MFD Permit Issue Dt:		***Green Tag Issue Date:***	
MFD Permit Exp Dt:		***Green Tag Exp Date:***	
Property Parcel:		***Motor Fuel Type:***	
Pending Nov:	No		
Status:	Exempt		
Permit History Link:	https://webapps.sfm.illinois.gov/USTPortal/Permit/FacilityPermitList/2043270		

Motorfuel Dispensing Permit

Status: No Forms Found
Letter:
MFD Received Date:
MFD Name:
MFD City:

Site: ***Triumphant Everlasting Gospel***
4949-59 S. Seeley Avenue Chicago IL

UST

Facility No:	2043605	***Facility Type:***	None
Facility Status:	Exempt	***Owner Type:***	
Fac Details Status:	Exempt	***Owner Status:***	Current Owner
Fac Type Fac Details:	None	***County:***	Cook
Owner Name:	Triumphant Everlasting Gospel		
Facility URL:	http://webapps.sfm.illinois.gov/ustsearch/Facility.aspx?ID=2043605		
Permit History Link:	https://webapps.sfm.illinois.gov/USTPortal/Permit/FacilityPermitList/2043605		

Tank Information

Tank No:	1	***Capacity:***	1000
UI No:		***Petroleum Use:***	
Status:	Abandoned in place	***Product:***	Heating Oil
Removed Date:		***CERCLA Substance:***	
Install Date:		***Current Age:***	
Abandoned Date:	4/9/2007	***Abandoned Material:***	Inert material mixed with portland cement
Last Used Date:	12/31/1973	***Product Date:***	
Red Tag Issue Date:		***Fee Due:***	
CAS Code:		***Regulated Status:***	State
OSFM First Noti Dt:			

Owner Summary

Owner No:	U0034054	***Owner Status:***	Current Owner
Owner Name:	Triumphant Everlasting Gospel	***Purchase Date:***	
Ownership History:	https://webapps.sfm.illinois.gov/ustsearch/Ownership.aspx?ID=2043605		

Owner Details

Owner Name:	Triumphant Everlasting Gospel	***Type Financial Resp:***	
Owner Status:	Current Owner	***Fin Resp Rpt Due:***	
Purchase Date:			
Owner Address:	4949-59 S. Seeley Avenue Chicago, IL 60609		

Facility Details

MFD Forms Status:		***Green Tag Decal:***	
MFD Permit Issue Dt:		***Green Tag Issue Date:***	
MFD Permit Exp Dt:		***Green Tag Exp Date:***	
Property Parcel:		***Motor Fuel Type:***	
Pending Nov:	No		
Status:	Exempt		
Permit History Link:	https://webapps.sfm.illinois.gov/USTPortal/Permit/FacilityPermitList/2043605		

Motorfuel Dispensing Permit

Status:	No Forms Found
Letter:	
MFD Received Date:	
MFD Name:	
MFD City:	

Site: ***Park Ho Byung***
5131-35 N. Western Ave. Chicago IL

UST

Facility No:	2038812	***Facility Type:***	None
Facility Status:	Exempt	***Owner Type:***	
Fac Details Status:	Exempt	***Owner Status:***	Current Owner
Fac Type Fac Details:	None	***County:***	Cook
Owner Name:	Park Ho Byung		

Facility URL: http://webapps.sfm.illinois.gov/ustsearch/Facility.aspx?ID=2038812
Permit History Link: https://webapps.sfm.illinois.gov/USTPortal/Permit/FacilityPermitList/2038812

Tank Information

Tank No: 1
UI No:
Status: Removed
Removed Date: 3/18/1999
Install Date:
Abandoned Date:
Last Used Date: 12/31/1973
Red Tag Issue Date:
CAS Code:
OSFM First Noti Dt:

Capacity: 4000
Petroleum Use:
Product: Gasoline
CERCLA Substance:
Current Age:
Abandoned Material:
Product Date:
Fee Due: $0.00
Regulated Status: Exempt

Tank Information

Tank No: 2
UI No:
Status: Removed
Removed Date: 3/18/1999
Install Date:
Abandoned Date:
Last Used Date: 12/31/1973
Red Tag Issue Date:
CAS Code:
OSFM First Noti Dt:

Capacity: 4000
Petroleum Use:
Product: Gasoline
CERCLA Substance:
Current Age:
Abandoned Material:
Product Date:
Fee Due: $0.00
Regulated Status: Exempt

Tank Information

Tank No: 3
UI No:
Status: Removed
Removed Date: 3/18/1999
Install Date:
Abandoned Date:
Last Used Date: 12/31/1973
Red Tag Issue Date:
CAS Code:
OSFM First Noti Dt:

Capacity: 4000
Petroleum Use:
Product: Gasoline
CERCLA Substance:
Current Age:
Abandoned Material:
Product Date:
Fee Due: $0.00
Regulated Status: Exempt

Tank Information

Tank No: 5
UI No:
Status: Pre 1974
Removed Date:
Install Date:
Abandoned Date:
Last Used Date: 12/31/1973
Red Tag Issue Date:
CAS Code:
OSFM First Noti Dt:

Capacity: 500
Petroleum Use:
Product: Used Oil
CERCLA Substance:
Current Age:
Abandoned Material:
Product Date:
Fee Due: $0.00
Regulated Status: Exempt

Tank Information

Tank No: 4
UI No:
Status: Removed
Removed Date: 3/18/1999
Install Date:
Abandoned Date:
Last Used Date: 12/31/1973
Red Tag Issue Date:
CAS Code:

Capacity: 1000
Petroleum Use:
Product: Heating Oil
CERCLA Substance:
Current Age:
Abandoned Material:
Product Date:
Fee Due: $0.00
Regulated Status: State

OSFM First Noti Dt:

Owner Summary

Owner No:	U0028631	***Owner Status:***	Current Owner
Owner Name:	Park Ho Byung	***Purchase Date:***	
Ownership History:	https://webapps.sfm.illinois.gov/ustsearch/Ownership.aspx?ID=2038812		

Owner Details

Owner Name:	Park Ho Byung	***Type Financial Resp:***	
Owner Status:	Current Owner	***Fin Resp Rpt Due:***	
Purchase Date:			
Owner Address:	2375 Spyglass Hill Court Riverwoods, IL 60015		

IEMA No

Permit No:	104660	***Inspection Date:***	3/18/1999
IEMA No:	99-0648	***Inspection Type:***	Removal Log
IEMA Link:	https://public.iema.state.il.us/FOIAHazmatSearch/HazmatDetails.aspx		

Facility Details

MFD Forms Status:		***Green Tag Decal:***	
MFD Permit Issue Dt:		***Green Tag Issue Date:***	
MFD Permit Exp Dt:		***Green Tag Exp Date:***	
Property Parcel:		***Motor Fuel Type:***	
Pending Nov:	No		
Status:	Exempt		
Permit History Link:	https://webapps.sfm.illinois.gov/USTPortal/Permit/FacilityPermitList/2038812		

Motorfuel Dispensing Permit

Status:	No Forms Found
Letter:	
MFD Received Date:	
MFD Name:	
MFD City:	

Site: ***Trust #2080***
3401-11 North Western Avenue 2352-54 West Roscoe St Chicago IL UST

Facility No:	2036637	***Facility Type:***	None
Facility Status:	Exempt	***Owner Type:***	
Fac Details Status:	Exempt	***Owner Status:***	Current Owner
Fac Type Fac Details:	None	***County:***	Cook
Owner Name:	Metropolitan Bank Group		
Facility URL:	http://webapps.sfm.illinois.gov/ustsearch/Facility.aspx?ID=2036637		
Permit History Link:	https://webapps.sfm.illinois.gov/USTPortal/Permit/FacilityPermitList/2036637		

Tank Information

Tank No:	1	***Capacity:***	1000
UI No:		***Petroleum Use:***	
Status:	Pre 1974	***Product:***	Gasoline
Removed Date:		***CERCLA Substance:***	
Install Date:		***Current Age:***	
Abandoned Date:		***Abandoned Material:***	
Last Used Date:	12/31/1973	***Product Date:***	
Red Tag Issue Date:		***Fee Due:***	
CAS Code:		***Regulated Status:***	Exempt
OSFM First Noti Dt:	1/1/1902		

Owner Summary

Owner No:	U0026816	***Owner Status:***	Current Owner
Owner Name:	Metropolitan Bank Group	***Purchase Date:***	
Ownership History:	https://webapps.sfm.illinois.gov/ustsearch/Ownership.aspx?ID=2036637		

Owner Details

Owner Name:	Metropolitan Bank Group	***Type Financial Resp:***	
Owner Status:	Current Owner	***Fin Resp Rpt Due:***	
Purchase Date:			
Owner Address:	3639 North Broadway Chicago, IL 60610		

Facility Details

MFD Forms Status:		***Green Tag Decal:***	
MFD Permit Issue Dt:		***Green Tag Issue Date:***	
MFD Permit Exp Dt:		***Green Tag Exp Date:***	
Property Parcel:		***Motor Fuel Type:***	
Pending Nov:	No		
Status:	Exempt		
Permit History Link:	https://webapps.sfm.illinois.gov/USTPortal/Permit/FacilityPermitList/2036637		

Motorfuel Dispensing Permit

Status:	No Forms Found
Letter:	
MFD Received Date:	
MFD Name:	
MFD City:	

Site: ***American Blow Pipe Company Inc***
3549-51 W Cermak Rd Chicago IL UST

Facility No:	2041462	***Facility Type:***	Industrial / Manufacturing
Facility Status:	Exempt	***Owner Type:***	Private
Fac Details Status:	Exempt	***Owner Status:***	Current Owner
Fac Type Fac Details:	Industrial / Manufacturing	***County:***	Cook
Owner Name:	American Blow Pipe Company Inc		
Facility URL:	http://webapps.sfm.illinois.gov/ustsearch/Facility.aspx?ID=2041462		
Permit History Link:	https://webapps.sfm.illinois.gov/USTPortal/Permit/FacilityPermitList/2041462		

Tank Information

Tank No:	2	***Capacity:***	1500
Ul No:		***Petroleum Use:***	Consumptive Use on Premises for Heating
Status:	Removed	***Product:***	Heating Oil
Removed Date:	2/16/2002	***CERCLA Substance:***	
Install Date:		***Current Age:***	
Abandoned Date:		***Abandoned Material:***	
Last Used Date:	12/31/1973	***Product Date:***	
Red Tag Issue Date:		***Fee Due:***	
CAS Code:		***Regulated Status:***	Exempt
OSFM First Noti Dt:	2/4/2003		

Tank Information

Tank No:	1	***Capacity:***	1000
Ul No:		***Petroleum Use:***	
Status:	Abandoned in place	***Product:***	Gasoline
Removed Date:		***CERCLA Substance:***	
Install Date:		***Current Age:***	
Abandoned Date:	1/29/2003	***Abandoned Material:***	Inert material mixed with portland cement
Last Used Date:	12/31/1973	***Product Date:***	
Red Tag Issue Date:		***Fee Due:***	

CAS Code: | ***Regulated Status:*** Exempt
OSFM First Noti Dt: 2/7/2003

Owner Summary

Owner No: U0031064 | ***Owner Status:*** Current Owner
Owner Name: American Blow Pipe Company Inc | ***Purchase Date:***
Ownership History: https://webapps.sfm.illinois.gov/ustsearch/Ownership.aspx?ID=2041462

Owner Details

Owner Name: American Blow Pipe Company Inc | ***Type Financial Resp:***
Owner Status: Current Owner | ***Fin Resp Rpt Due:***
Purchase Date:
Owner Address: 3549-51 W Cermak Rd Chicago, IL 60602

Facility Details

MFD Forms Status: | ***Green Tag Decal:***
MFD Permit Issue Dt: | ***Green Tag Issue Date:***
MFD Permit Exp Dt: | ***Green Tag Exp Date:***
Property Parcel: | ***Motor Fuel Type:***
Pending Nov: No
Status: Exempt
Permit History Link: https://webapps.sfm.illinois.gov/USTPortal/Permit/FacilityPermitList/2041462

Motorfuel Dispensing Permit

Status: No Forms Found
Letter:
MFD Received Date:
MFD Name:
MFD City:

Site: ***Cristo Rey Jesuit High School***
1835-37 W 22nd Place Chicago IL UST

Facility No: 2041073 | ***Facility Type:*** Private Institution
Facility Status: Exempt | ***Owner Type:*** Private
Fac Details Status: Exempt | ***Owner Status:*** Current Owner
Fac Type Fac Details: Private Institution | ***County:*** Cook
Owner Name: Cristo Rey Jesuit High School
Facility URL: http://webapps.sfm.illinois.gov/ustsearch/Facility.aspx?ID=2041073
Permit History Link: https://webapps.sfm.illinois.gov/USTPortal/Permit/FacilityPermitList/2041073

Tank Information

Tank No: 1 | ***Capacity:*** 3000
UI No: | ***Petroleum Use:*** Consumptive Use on Premises for Heating
Status: Removed | ***Product:*** Heating Oil
Removed Date: 4/25/2002 | ***CERCLA Substance:***
Install Date: | ***Current Age:***
Abandoned Date: | ***Abandoned Material:***
Last Used Date: 12/31/1973 | ***Product Date:***
Red Tag Issue Date: | ***Fee Due:***
CAS Code: | ***Regulated Status:*** Exempt
OSFM First Noti Dt: 7/25/2002

Owner Summary

Owner No: U0030678 | ***Owner Status:*** Current Owner
Owner Name: Cristo Rey Jesuit High School | ***Purchase Date:*** 6/6/1998
Ownership History: https://webapps.sfm.illinois.gov/ustsearch/Ownership.aspx?ID=2041073

Owner Details

Owner Name:	Cristo Rey Jesuit High School	***Type Financial Resp:***	
Owner Status:	Current Owner	***Fin Resp Rpt Due:***	
Purchase Date:	6/6/1998		
Owner Address:	1852 W 22nd Place Chicago, IL 60608		

Facility Details

MFD Forms Status:		***Green Tag Decal:***	
MFD Permit Issue Dt:		***Green Tag Issue Date:***	
MFD Permit Exp Dt:		***Green Tag Exp Date:***	
Property Parcel:		***Motor Fuel Type:***	
Pending Nov:	No		
Status:	Exempt		
Permit History Link:	https://webapps.sfm.illinois.gov/USTPortal/Permit/FacilityPermitList/2041073		

Motorfuel Dispensing Permit

Status:	No Forms Found
Letter:	
MFD Received Date:	
MFD Name:	
MFD City:	

Site: ***Amoco Ss 18610 Fac 10237***
103rd & Western Chicago IL

UST

Facility No:	2022898	***Facility Type:***	Attended Self-Service Station
Facility Status:	Closed	***Owner Type:***	Private
Fac Details Status:	Closed	***Owner Status:***	Current Owner
Fac Type Fac Details:	Attended Self-Service Station	***County:***	Cook
Owner Name:	BP Amoco		
Facility URL:	http://webapps.sfm.illinois.gov/ustsearch/Facility.aspx?ID=2022898		
Permit History Link:	https://webapps.sfm.illinois.gov/USTPortal/Permit/FacilityPermitList/2022898		

Tank Information

Tank No:	1	***Capacity:***	6000
Ul No:		***Petroleum Use:***	
Status:	Removed	***Product:***	Gasoline
Removed Date:	2/1/1988	***CERCLA Substance:***	
Install Date:		***Current Age:***	38
Abandoned Date:		***Abandoned Material:***	
Last Used Date:		***Product Date:***	
Red Tag Issue Date:		***Fee Due:***	
CAS Code:		***Regulated Status:***	Federal
OSFM First Noti Dt:	4/25/1986		

Tank Information

Tank No:	2	***Capacity:***	6000
Ul No:		***Petroleum Use:***	
Status:	Removed	***Product:***	Gasoline
Removed Date:	2/1/1988	***CERCLA Substance:***	
Install Date:		***Current Age:***	30
Abandoned Date:		***Abandoned Material:***	
Last Used Date:		***Product Date:***	
Red Tag Issue Date:		***Fee Due:***	
CAS Code:		***Regulated Status:***	Federal
OSFM First Noti Dt:	4/25/1986		

Tank Information

Tank No: 4
UI No:
Status: Removed
Removed Date: 7/22/2002
Install Date:
Abandoned Date:
Last Used Date: 12/31/1973
Red Tag Issue Date:
CAS Code:
OSFM First Noti Dt:
Capacity: 1000
Petroleum Use:
Product: Heating Oil
CERCLA Substance:
Current Age:
Abandoned Material:
Product Date:
Fee Due:
Regulated Status: State

Tank Information

Tank No: 3
UI No:
Status: Removed
Removed Date: 2/1/1988
Install Date:
Abandoned Date:
Last Used Date:
Red Tag Issue Date:
CAS Code:
OSFM First Noti Dt: 4/25/1986
Capacity: 6000
Petroleum Use:
Product: Gasoline
CERCLA Substance:
Current Age: 30
Abandoned Material:
Product Date:
Fee Due:
Regulated Status: Federal

Owner Summary

Owner No: U0023834
Owner Name: BP Amoco
Ownership History: https://webapps.sfm.illinois.gov/ustsearch/Ownership.aspx?ID=2022898
Owner Status: Current Owner
Purchase Date:

Owner Details

Owner Name: BP Amoco
Owner Status: Current Owner
Purchase Date:
Owner Address: 28100 Torch Parkway Suite 300 Warrenville, IL 60555
Type Financial Resp:
Fin Resp Rpt Due:

Owner Summary

Owner No: U0018805
Owner Name: Amoco Corporation
Ownership History: https://webapps.sfm.illinois.gov/ustsearch/Ownership.aspx?ID=2022898
Owner Status: Former Owner
Purchase Date: 12/31/1967

IEMA No

Permit No: 106930
IEMA No: 02-1046
IEMA Link: https://public.iema.state.il.us/FOIAHazmatSearch/HazmatDetails.aspx
Inspection Date: 7/22/2002
Inspection Type: Removal Log

Facility Details

MFD Forms Status:
MFD Permit Issue Dt:
MFD Permit Exp Dt:
Property Parcel:
Pending Nov: No
Status: Closed
Permit History Link: https://webapps.sfm.illinois.gov/USTPortal/Permit/FacilityPermitList/2022898
Green Tag Decal:
Green Tag Issue Date:
Green Tag Exp Date:
Motor Fuel Type:

Motorfuel Dispensing Permit

Status: No Forms Found
Letter:
MFD Received Date:

MFD Name:
MFD City:

Site: ***Acme Barrel Co***
1333-37 S Oakley Ave Chicago IL UST

Facility No:	2011801	***Facility Type:***	Commercial / Retail
Facility Status:	Closed	***Owner Type:***	Private
Fac Details Status:	Closed	***Owner Status:***	Current Owner
Fac Type Fac Details:	Commercial / Retail	***County:***	Cook
Owner Name:	Acme Barrel Co		
Facility URL:	http://webapps.sfm.illinois.gov/ustsearch/Facility.aspx?ID=2011801		
Permit History Link:	https://webapps.sfm.illinois.gov/USTPortal/Permit/FacilityPermitList/2011801		

Tank Information

Tank No:	4	***Capacity:***	2000
UI No:		***Petroleum Use:***	
Status:	Removed	***Product:***	Methyl Ethyl Ketone
Removed Date:	12/14/1988	***CERCLA Substance:***	Methyl Ethyl Ketone
Install Date:		***Current Age:***	20
Abandoned Date:		***Abandoned Material:***	
Last Used Date:		***Product Date:***	
Red Tag Issue Date:		***Fee Due:***	$0.00
CAS Code:	78-93-3	***Regulated Status:***	Federal
OSFM First Noti Dt:	5/5/1986		

Tank Information

Tank No:	1	***Capacity:***	8000
UI No:		***Petroleum Use:***	
Status:	Removed	***Product:***	Gasoline
Removed Date:	3/13/1998	***CERCLA Substance:***	
Install Date:		***Current Age:***	42
Abandoned Date:		***Abandoned Material:***	
Last Used Date:		***Product Date:***	
Red Tag Issue Date:		***Fee Due:***	$0.00
CAS Code:		***Regulated Status:***	Federal
OSFM First Noti Dt:	5/5/1986		

Tank Information

Tank No:	3	***Capacity:***	6000
UI No:		***Petroleum Use:***	
Status:	Abandoned in place	***Product:***	Diesel Fuel
Removed Date:		***CERCLA Substance:***	
Install Date:		***Current Age:***	42
Abandoned Date:	8/25/1988	***Abandoned Material:***	Inert material mixed with portland cement
Last Used Date:		***Product Date:***	
Red Tag Issue Date:		***Fee Due:***	$0.00
CAS Code:		***Regulated Status:***	Federal
OSFM First Noti Dt:	5/5/1986		

Tank Information

Tank No:	2	***Capacity:***	6000
UI No:		***Petroleum Use:***	
Status:	Does Not Exist	***Product:***	Diesel Fuel
Removed Date:		***CERCLA Substance:***	
Install Date:	5/5/1956	***Current Age:***	68
Abandoned Date:		***Abandoned Material:***	
Last Used Date:		***Product Date:***	
Red Tag Issue Date:		***Fee Due:***	$0.00
CAS Code:		***Regulated Status:***	Federal
OSFM First Noti Dt:	5/5/1986		

Owner Summary

Owner No:	U0000176	***Owner Status:***	Current Owner
Owner Name:	Acme Barrel Co	***Purchase Date:***	
Ownership History:	https://webapps.sfm.illinois.gov/ustsearch/Ownership.aspx?ID=2011801		

Owner Details

Owner Name:	Acme Barrel Co	***Type Financial Resp:***	
Owner Status:	Current Owner	***Fin Resp Rpt Due:***	
Purchase Date:			
Owner Address:	2300 W 13Th St Chicago, IL 60608		

IEMA No

Permit No:		***Inspection Date:***	3/13/1998
IEMA No:	98-0130	***Inspection Type:***	Removal Log
IEMA Link:	https://public.iema.state.il.us/FOIAHazmatSearch/HazmatDetails.aspx		

Facility Details

MFD Forms Status:		***Green Tag Decal:***	C001253
MFD Permit Issue Dt:		***Green Tag Issue Date:***	9/27/2001
MFD Permit Exp Dt:		***Green Tag Exp Date:***	12/31/2004
Property Parcel:		***Motor Fuel Type:***	
Pending Nov:	No		
Status:	Closed		
Permit History Link:	https://webapps.sfm.illinois.gov/USTPortal/Permit/FacilityPermitList/2011801		

Motorfuel Dispensing Permit

Status:	No Forms Found
Letter:	
MFD Received Date:	
MFD Name:	
MFD City:	

Site: ***Shell Station 1544-11***
11445-55 S Western Ave Chicago IL UST

Facility No:	2007022	***Facility Type:***	Other
Facility Status:	Closed	***Owner Type:***	
Fac Details Status:	Closed	***Owner Status:***	Current Owner
Fac Type Fac Details:	Other	***County:***	Cook
Owner Name:	Shell Oil Products		
Facility URL:	http://webapps.sfm.illinois.gov/ustsearch/Facility.aspx?ID=2007022		
Permit History Link:	https://webapps.sfm.illinois.gov/USTPortal/Permit/FacilityPermitList/2007022		

Tank Information

Tank No:	4	***Capacity:***	4000
UI No:		***Petroleum Use:***	
Status:	Removed	***Product:***	Gasoline
Removed Date:	9/15/1988	***CERCLA Substance:***	
Install Date:	1/1/1970	***Current Age:***	18
Abandoned Date:		***Abandoned Material:***	
Last Used Date:	9/1/1988	***Product Date:***	1/1/1970
Red Tag Issue Date:		***Fee Due:***	
CAS Code:		***Regulated Status:***	Federal
OSFM First Noti Dt:	4/25/1986		

Tank Information

Tank No:	3	***Capacity:***	5181
UI No:		***Petroleum Use:***	
Status:	Removed	***Product:***	Gasoline
Removed Date:	9/15/1988	***CERCLA Substance:***	
Install Date:	1/1/1970	***Current Age:***	18
Abandoned Date:		***Abandoned Material:***	
Last Used Date:	9/1/1988	***Product Date:***	1/1/1970
Red Tag Issue Date:		***Fee Due:***	
CAS Code:		***Regulated Status:***	Federal
OSFM First Noti Dt:	4/25/1986		

Tank Information

Tank No:	5	***Capacity:***	550
UI No:		***Petroleum Use:***	
Status:	Removed	***Product:***	Used Oil
Removed Date:	9/15/1988	***CERCLA Substance:***	
Install Date:	1/1/1970	***Current Age:***	18
Abandoned Date:		***Abandoned Material:***	
Last Used Date:	9/1/1988	***Product Date:***	1/1/1970
Red Tag Issue Date:		***Fee Due:***	
CAS Code:		***Regulated Status:***	Federal
OSFM First Noti Dt:	4/25/1986		

Tank Information

Tank No:	1	***Capacity:***	7734
UI No:		***Petroleum Use:***	
Status:	Removed	***Product:***	Gasoline
Removed Date:	9/15/1988	***CERCLA Substance:***	
Install Date:	1/1/1970	***Current Age:***	18
Abandoned Date:		***Abandoned Material:***	
Last Used Date:	9/1/1988	***Product Date:***	1/1/1970
Red Tag Issue Date:		***Fee Due:***	
CAS Code:		***Regulated Status:***	Federal
OSFM First Noti Dt:	4/25/1986		

Tank Information

Tank No:	2	***Capacity:***	6045
UI No:		***Petroleum Use:***	
Status:	Removed	***Product:***	Gasoline
Removed Date:	9/15/1988	***CERCLA Substance:***	
Install Date:	1/1/1970	***Current Age:***	18
Abandoned Date:		***Abandoned Material:***	
Last Used Date:	9/1/1988	***Product Date:***	1/1/1970
Red Tag Issue Date:		***Fee Due:***	
CAS Code:		***Regulated Status:***	Federal
OSFM First Noti Dt:	4/25/1986		

Owner Summary

Owner No:	U0013849	***Owner Status:***	Current Owner
Owner Name:	Shell Oil Products	***Purchase Date:***	1/1/1974
Ownership History:	https://webapps.sfm.illinois.gov/ustsearch/Ownership.aspx?ID=2007022		

Owner Details

Owner Name:	Shell Oil Products	***Type Financial Resp:***	Self-Insurance
Owner Status:	Current Owner	***Fin Resp Rpt Due:***	
Purchase Date:	1/1/1974		
Owner Address:	P.O. Box 2099 Two Shell Plaza Houston, TX 77252		

LUST Fund Eligibility

IEMA No:	88-0011	***OSFM Received Dt:***	9/27/1996
Status:	Eligible	***OSFM Response Dt:***	10/17/1996
Deductible:	$50,000		
Letter:			
IEMA Link:	https://public.iema.state.il.us/FOIAHazmatSearch/HazmatDetails.aspx		

Facility Details

MFD Forms Status:		***Green Tag Decal:***	
MFD Permit Issue Dt:		***Green Tag Issue Date:***	
MFD Permit Exp Dt:		***Green Tag Exp Date:***	
Property Parcel:		***Motor Fuel Type:***	
Pending Nov:	No		
Status:	Closed		
Permit History Link:	https://webapps.sfm.illinois.gov/USTPortal/Permit/FacilityPermitList/2007022		

Motorfuel Dispensing Permit

Status:	No Forms Found
Letter:	
MFD Received Date:	
MFD Name:	
MFD City:	

Site: ***Amoco Ss#15952 Fac#11522***
91St & Western Chicago IL

UST

Facility No:	2020299	***Facility Type:***	Attended Self-Service Station
Facility Status:	Closed	***Owner Type:***	Private
Fac Details Status:	Closed	***Owner Status:***	Current Owner
Fac Type Fac Details:	Attended Self-Service Station	***County:***	Cook
Owner Name:	BP Amoco		
Facility URL:	http://webapps.sfm.illinois.gov/ustsearch/Facility.aspx?ID=2020299		
Permit History Link:	https://webapps.sfm.illinois.gov/USTPortal/Permit/FacilityPermitList/2020299		

Tank Information

Tank No:	1	***Capacity:***	10000
Ul No:		***Petroleum Use:***	
Status:	Removed	***Product:***	Gasoline
Removed Date:	7/10/1991	***CERCLA Substance:***	
Install Date:	1/1/1969	***Current Age:***	22
Abandoned Date:		***Abandoned Material:***	
Last Used Date:	7/10/1991	***Product Date:***	1/1/1969
Red Tag Issue Date:		***Fee Due:***	
CAS Code:		***Regulated Status:***	Federal
OSFM First Noti Dt:	4/25/1986		

Tank Information

Tank No:	5	***Capacity:***	12000
Ul No:		***Petroleum Use:***	
Status:	Removed	***Product:***	Gasoline
Removed Date:	10/10/1993	***CERCLA Substance:***	
Install Date:	7/10/1991	***Current Age:***	2
Abandoned Date:		***Abandoned Material:***	
Last Used Date:	10/10/1993	***Product Date:***	7/10/1991
Red Tag Issue Date:		***Fee Due:***	
CAS Code:		***Regulated Status:***	Federal
OSFM First Noti Dt:	7/15/1994		

Tank Information

Tank No:	7	***Capacity:***	12000
Ul No:		***Petroleum Use:***	

Status:	Removed	***Product:***	Gasoline
Removed Date:	10/10/1993	***CERCLA Substance:***	
Install Date:	7/10/1991	***Current Age:***	2
Abandoned Date:		***Abandoned Material:***	
Last Used Date:	10/10/1993	***Product Date:***	7/10/1991
Red Tag Issue Date:		***Fee Due:***	
CAS Code:		***Regulated Status:***	Federal
OSFM First Noti Dt:	7/15/1994		

Tank Information

Tank No:	3	***Capacity:***	5000
Ul No:		***Petroleum Use:***	
Status:	Removed	***Product:***	Gasoline
Removed Date:	7/10/1991	***CERCLA Substance:***	
Install Date:	1/1/1969	***Current Age:***	22
Abandoned Date:		***Abandoned Material:***	
Last Used Date:	7/10/1991	***Product Date:***	1/1/1969
Red Tag Issue Date:		***Fee Due:***	
CAS Code:		***Regulated Status:***	Federal
OSFM First Noti Dt:	4/25/1986		

Tank Information

Tank No:	6	***Capacity:***	12000
Ul No:		***Petroleum Use:***	
Status:	Removed	***Product:***	Gasoline
Removed Date:	10/10/1993	***CERCLA Substance:***	
Install Date:	7/10/1991	***Current Age:***	2
Abandoned Date:		***Abandoned Material:***	
Last Used Date:	10/10/1993	***Product Date:***	7/10/1991
Red Tag Issue Date:		***Fee Due:***	
CAS Code:		***Regulated Status:***	Federal
OSFM First Noti Dt:	7/15/1994		

Tank Information

Tank No:	8	***Capacity:***	550
Ul No:		***Petroleum Use:***	
Status:	Removed	***Product:***	Used Oil
Removed Date:	10/10/1993	***CERCLA Substance:***	
Install Date:	7/10/1991	***Current Age:***	2
Abandoned Date:		***Abandoned Material:***	
Last Used Date:	10/10/1993	***Product Date:***	7/10/1991
Red Tag Issue Date:		***Fee Due:***	
CAS Code:		***Regulated Status:***	Federal
OSFM First Noti Dt:	11/30/1994		

Tank Information

Tank No:	4	***Capacity:***	550
Ul No:		***Petroleum Use:***	
Status:	Removed	***Product:***	Used Oil
Removed Date:	10/10/1993	***CERCLA Substance:***	
Install Date:	1/1/1969	***Current Age:***	24
Abandoned Date:		***Abandoned Material:***	
Last Used Date:	10/10/1993	***Product Date:***	1/1/1969
Red Tag Issue Date:		***Fee Due:***	
CAS Code:		***Regulated Status:***	Federal
OSFM First Noti Dt:	4/25/1986		

Tank Information

Tank No:	2	***Capacity:***	10000
Ul No:		***Petroleum Use:***	
Status:	Removed	***Product:***	Gasoline

Removed Date:	7/10/1991	***CERCLA Substance:***	
Install Date:	1/1/1969	***Current Age:***	22
Abandoned Date:		***Abandoned Material:***	
Last Used Date:	7/10/1991	***Product Date:***	1/1/1969
Red Tag Issue Date:		***Fee Due:***	
CAS Code:		***Regulated Status:***	Federal
OSFM First Noti Dt:	4/25/1986		

Owner Summary

Owner No:	U0023834	***Owner Status:***	Current Owner
Owner Name:	BP Amoco	***Purchase Date:***	
Ownership History:	https://webapps.sfm.illinois.gov/ustsearch/Ownership.aspx?ID=2020299		

Owner Details

Owner Name:	BP Amoco	***Type Financial Resp:***	
Owner Status:	Current Owner	***Fin Resp Rpt Due:***	
Purchase Date:			
Owner Address:	28100 Torch Parkway Suite 300 Warrenville, IL 60555		

Owner Summary

Owner No:	U0000552	***Owner Status:***	Former Owner
Owner Name:	BP Products North America, Inc.	***Purchase Date:***	12/31/1967
Ownership History:	https://webapps.sfm.illinois.gov/ustsearch/Ownership.aspx?ID=2020299		

LUST Fund Eligibility

IEMA No:	91-1876	***OSFM Received Dt:***	1/20/1995
Status:	Eligible	***OSFM Response Dt:***	1/20/1995
Deductible:	$10,000		
Letter:			
IEMA Link:	https://public.iema.state.il.us/FOIAHazmatSearch/HazmatDetails.aspx		

Facility Details

MFD Forms Status:		***Green Tag Decal:***	
MFD Permit Issue Dt:		***Green Tag Issue Date:***	
MFD Permit Exp Dt:		***Green Tag Exp Date:***	
Property Parcel:		***Motor Fuel Type:***	
Pending Nov:	No		
Status:	Closed		
Permit History Link:	https://webapps.sfm.illinois.gov/USTPortal/Permit/FacilityPermitList/2020299		

Motorfuel Dispensing Permit

Status:	No Forms Found
Letter:	
MFD Received Date:	
MFD Name:	
MFD City:	

Site: ***Courtesy Neon Sales Inc***
2014-18 W Belle Plaine Ave Chicago IL UST

Facility No:	2026642	***Facility Type:***	None
Facility Status:	Closed	***Owner Type:***	
Fac Details Status:	Closed	***Owner Status:***	Current Owner / Operator
Fac Type Fac Details:	None	***County:***	Cook
Owner Name:	Murphy William R		
Facility URL:	http://webapps.sfm.illinois.gov/ustsearch/Facility.aspx?ID=2026642		
Permit History Link:	https://webapps.sfm.illinois.gov/USTPortal/Permit/FacilityPermitList/2026642		

Tank Information

Tank No:	2	***Capacity:***	550
UI No:		***Petroleum Use:***	Consumptive Use on Premises for Heating
Status:	Removed	***Product:***	Heating Oil
Removed Date:	1/4/1991	***CERCLA Substance:***	
Install Date:		***Current Age:***	
Abandoned Date:		***Abandoned Material:***	
Last Used Date:	10/1/1974	***Product Date:***	
Red Tag Issue Date:		***Fee Due:***	
CAS Code:		***Regulated Status:***	State
OSFM First Noti Dt:	3/29/1991		

Tank Information

Tank No:	1	***Capacity:***	1000
UI No:		***Petroleum Use:***	
Status:	Removed	***Product:***	Gasoline
Removed Date:	1/1/1991	***CERCLA Substance:***	
Install Date:		***Current Age:***	47
Abandoned Date:		***Abandoned Material:***	
Last Used Date:	10/1/1974	***Product Date:***	
Red Tag Issue Date:		***Fee Due:***	
CAS Code:		***Regulated Status:***	Federal
OSFM First Noti Dt:	12/31/1990		

Owner Summary

Owner No:	U0010764	***Owner Status:***	Current Owner / Operator
Owner Name:	Murphy William R	***Purchase Date:***	
Ownership History:	https://webapps.sfm.illinois.gov/ustsearch/Ownership.aspx?ID=2026642		

Owner Details

Owner Name:	Murphy William R	***Type Financial Resp:***	
Owner Status:	Current Owner / Operator	***Fin Resp Rpt Due:***	
Purchase Date:			
Owner Address:	1528 S Fairview Ave Park Ridge, IL 60068		

Facility Details

MFD Forms Status:		***Green Tag Decal:***	
MFD Permit Issue Dt:		***Green Tag Issue Date:***	
MFD Permit Exp Dt:		***Green Tag Exp Date:***	
Property Parcel:		***Motor Fuel Type:***	
Pending Nov:	No		
Status:	Closed		
Permit History Link:	https://webapps.sfm.illinois.gov/USTPortal/Permit/FacilityPermitList/2026642		

Motorfuel Dispensing Permit

Status:	No Forms Found
Letter:	
MFD Received Date:	
MFD Name:	
MFD City:	

Appendix: Database Descriptions

Environmental Risk Information Services (ERIS) can search the following databases. The extent of historical information varies with each database and current information is determined by what is publicly available to ERIS at the time of update. ERIS updates databases as set out in ASTM Standard E1527-13 and E1527-21, Section 8.1.8 Sources of Standard Source Information:

"Government information from nongovernmental sources may be considered current if the source updates the information at least every 90 days, or, for information that is updated less frequently than quarterly by the government agency, within 90 days of the date the government agency makes the information available to the public."

Standard Environmental Record Sources

Federal

National Priority List: NPL

The U.S. Environmental Protection Agency (EPA)'s National Priorities List (NPL) includes the most serious uncontrolled or abandoned hazardous waste sites identified for possible long-term remedial action under the Superfund program, based primarily on the score a site receives from EPA's Hazard Ranking System. A site must be on the NPL to receive money from the Superfund Trust Fund for remedial action. This data includes NPL sites represented as polygons, where available, that can be sourced from the EPA NPL Superfund Site Boundaries dataset, refreshed by the Shared Enterprise Geodata and Services (SEGS). These site boundaries represent the footprint of a whole site, the sum of all the Operable Units (OUs) and the current understanding of the full extent of contamination; for Federal Facility sites, the total site polygon may be the Facility boundary. As site investigation and remediation progress, OUs may be added, modified or refined. Data provided by external parties is not independently verified by EPA. This boundary data is made available to the public strictly for informational purposes. Where there is no polygon boundary data available for a given site, the site is represented as a point.

Government Publication Date: Mar 8, 2025

National Priority List - Proposed: PROPOSED NPL

Sites proposed by the U.S. Environmental Protection Agency (EPA), the state agency, or concerned citizens for addition to the National Priorities List (NPL) due to contamination by hazardous waste and identified by the EPA as a candidate for cleanup because it poses a risk to human health and/or the environment. Sites represented as polygons, where available, can be sourced from the EPA NPL Superfund Site Boundaries dataset, refreshed by the Shared Enterprise Geodata and Services (SEGS). These site boundaries represent the footprint of a whole site, the sum of all the Operable Units (OUs) and the current understanding of the full extent of contamination; for Federal Facility sites, the total site polygon may be the Facility boundary. Data provided by external parties is not independently verified by EPA. This boundary data is made available to the public strictly for informational purposes. Where there is no polygon boundary data available for a given site, the site is represented as a point.

Government Publication Date: Mar 8, 2025

Deleted NPL: DELETED NPL

Sites deleted from the U.S. Environmental Protection Agency (EPA)'s National Priorities List (NPL). The National Oil and Hazardous Substances Pollution Contingency Plan (NCP) establishes the criteria that the EPA uses to delete sites from the NPL. In accordance with 40 CFR 300.425.(e), sites may be deleted from the NPL where no further response is appropriate. Sites represented as polygons, where available, can be sourced from the EPA NPL Superfund Site Boundaries dataset, refreshed by the Shared Enterprise Geodata and Services (SEGS). These site boundaries represent the footprint of a whole site, the sum of all the Operable Units (OUs) and the current understanding of the full extent of contamination; for Federal Facility sites, the total site polygon may be the Facility boundary. Data provided by external parties is not independently verified by EPA. This boundary data is made available to the public strictly for informational purposes. Where there is no polygon boundary data available for a given site, the site is represented as a point.

Government Publication Date: Mar 8, 2025

SEMS List 8R Active Site Inventory: SEMS

The U.S. Environmental Protection Agency's (EPA) Superfund Program has deployed the Superfund Enterprise Management System (SEMS), which integrates multiple legacy systems into a comprehensive tracking and reporting tool. This inventory contains active sites evaluated by the Superfund program that are either proposed to be or are on the National Priorities List (NPL) as well as sites that are in the screening and assessment phase for possible inclusion on the NPL. The Active Site Inventory Report displays site and location information at active SEMS sites. An active site is one at which site assessment, removal, remedial, enforcement, cost recovery, or oversight activities are being planned or conducted. This data includes SEMS sites from the List 8R Active file as well as applicable sites from the EPA's Facility Registry Service map tool.

Government Publication Date: Apr 25, 2025

Inventory of Open Dumps, June 1985: ODI

The Resource Conservation and Recovery Act (RCRA) provides for publication of an inventory of open dumps. The Act defines "open dumps" as facilities which do not comply with EPA's "Criteria for Classification of Solid Waste Disposal Facilities and Practices" (40 CFR 257).

Government Publication Date: Jun 1985

SEMS List 8R Archive Sites: SEMS ARCHIVE

The U.S. Environmental Protection Agency's (EPA) Superfund Enterprise Management System (SEMS) Archived Site Inventory displays site and location information at sites archived from SEMS. An archived site is one at which EPA has determined that assessment has been completed and no further remedial action is planned under the Superfund program at this time. This data includes sites from the List 8R Archived site file.

Government Publication Date: Apr 25, 2025

Comprehensive Environmental Response, Compensation and Liability Information System - CERCLIS: CERCLIS

Superfund is a program administered by the United States Environmental Protection Agency (EPA) to locate, investigate, and clean up the worst hazardous waste sites throughout the United States. CERCLIS is a database of potential and confirmed hazardous waste sites at which the EPA Superfund program has some involvement. It contains sites that are either proposed to be or are on the National Priorities List (NPL) as well as sites that are in the screening and assessment phase for possible inclusion on the NPL. The EPA administers the Superfund program in cooperation with individual states and tribal governments; this database is made available by the EPA.

Government Publication Date: Oct 25, 2013

EPA Report on the Status of Open Dumps on Indian Lands: IODI

Public Law 103-399, The Indian Lands Open Dump Cleanup Act of 1994, enacted October 22, 1994, identified congressional concerns that solid waste open dump sites located on American Indian or Alaska Native (AI/AN) lands threaten the health and safety of residents of those lands and contiguous areas. The purpose of the Act is to identify the location of open dumps on Indian lands, assess the relative health and environment hazards posed by those sites, and provide financial and technical assistance to Indian tribal governments to close such dumps in compliance with Federal standards and regulations or standards promulgated by Indian Tribal governments or Alaska Native entities.

Government Publication Date: Dec 31, 1998

CERCLIS - No Further Remedial Action Planned: CERCLIS NFRAP

An archived site is one at which EPA has determined that assessment has been completed and no further remedial action is planned under the Superfund program at this time. The Archive designation means that, to the best of EPA's knowledge, assessment at a site has been completed and that EPA has determined no further steps will be taken to list this site on the National Priorities List (NPL). This decision does not necessarily mean that there is no hazard associated with a given site; it only means that, based upon available information, the location is not judged to be a potential NPL site.

Government Publication Date: Oct 25, 2013

CERCLIS Liens: CERCLIS LIENS

A Federal Superfund lien exists at any property where EPA has incurred Superfund costs to address contamination ("Superfund site") and has provided notice of liability to the property owner. A Federal CERCLA ("Superfund") lien can exist by operation of law at any site or property at which EPA has spent Superfund monies. This database is made available by the United States Environmental Protection Agency (EPA). This database was provided by the United States Environmental Protection Agency (EPA). Refer to SEMS LIEN as the current data source for Superfund Liens.

Government Publication Date: Jan 30, 2014

RCRA CORRACTS-Corrective Action: RCRA CORRACTS

RCRA Info is the U.S. Environmental Protection Agency's (EPA) comprehensive information system, providing access to data supporting the Resource Conservation and Recovery Act (RCRA) of 1976 and the Hazardous and Solid Waste Amendments (HSWA) of 1984. At these sites, the Corrective Action Program ensures that cleanups occur. EPA and state regulators work with facilities and communities to design remedies based on the contamination, geology, and anticipated use unique to each site.

Government Publication Date: Jan 6, 2025

RCRA non-CORRACTS TSD Facilities: RCRA TSD

RCRA Info is the U.S. Environmental Protection Agency's (EPA) comprehensive information system, providing access to data supporting the Resource Conservation and Recovery Act (RCRA) of 1976 and the Hazardous and Solid Waste Amendments (HSWA) of 1984. This database includes Non-Corrective Action sites that have indicated engagement in the treatment, storage, or disposal of hazardous waste which requires a RCRA hazardous waste permit.

Government Publication Date: Jan 6, 2025

RCRA Generator List: RCRA LQG

RCRA Info is the U.S. Environmental Protection Agency's (EPA) comprehensive information system, providing access to data supporting the Resource Conservation and Recovery Act (RCRA) of 1976 and the Hazardous and Solid Waste Amendments (HSWA) of 1984. RCRA Info replaces the data recording and reporting abilities of the Resource Conservation and Recovery Information System (RCRIS) and the Biennial Reporting System (BRS). A hazardous waste generator is any person or site whose processes and actions create hazardous waste (see 40 CFR 260.10). Large Quantity Generators (LQGs) generate 1,000 kilograms per month or more of hazardous waste or more than one kilogram per month of acutely hazardous waste.

Government Publication Date: Jan 6, 2025

RCRA Small Quantity Generators List: RCRA SQG

RCRA Info is the U.S. Environmental Protection Agency's (EPA) comprehensive information system, providing access to data supporting the Resource Conservation and Recovery Act (RCRA) of 1976 and the Hazardous and Solid Waste Amendments (HSWA) of 1984. RCRA Info replaces the data recording and reporting abilities of the Resource Conservation and Recovery Information System (RCRIS) and the Biennial Reporting System (BRS). A hazardous waste generator is any person or site whose processes and actions create hazardous waste (see 40 CFR 260.10). Small Quantity Generators (SQGs) generate more than 100 kilograms, but less than 1,000 kilograms, of hazardous waste per month.

Government Publication Date: Jan 6, 2025

RCRA Very Small Quantity Generators List: RCRA VSQG

RCRA Info is the U.S. Environmental Protection Agency's (EPA) comprehensive information system, providing access to data supporting the Resource Conservation and Recovery Act (RCRA) of 1976 and the Hazardous and Solid Waste Amendments (HSWA) of 1984. A hazardous waste generator is any person or site whose processes and actions create hazardous waste (see 40 CFR 260.10). Very Small Quantity Generators (VSQG) generate 100 kilograms or less per month of hazardous waste, or one kilogram or less per month of acutely hazardous waste. Additionally, VSQG may not accumulate more than 1,000 kilograms of hazardous waste at any time.

Government Publication Date: Jan 6, 2025

RCRA Non-Generators: RCRA NON GEN

RCRA Info is the U.S. Environmental Protection Agency's (EPA) comprehensive information system, providing access to data supporting the Resource Conservation and Recovery Act (RCRA) of 1976 and the Hazardous and Solid Waste Amendments (HSWA) of 1984. RCRA Info replaces the data recording and reporting abilities of the Resource Conservation and Recovery Information System (RCRIS) and the Biennial Reporting System (BRS). A hazardous waste generator is any person or site whose processes and actions create hazardous waste (see 40 CFR 260.10). Non-Generators do not presently generate hazardous waste.

Government Publication Date: Jan 6, 2025

RCRA Sites with Controls: RCRA CONTROLS

List of Resource Conservation and Recovery Act (RCRA) facilities with institutional controls in place. RCRA gives the U.S. Environmental Protection Agency (EPA) the authority to control hazardous waste from the "cradle-to-grave." This includes the generation, transportation, treatment, storage, and disposal of hazardous waste. RCRA also set forth a framework for the management of non-hazardous solid wastes. The 1986 amendments to RCRA enabled EPA to address environmental problems that could result from underground tanks storing petroleum and other hazardous substances.

Government Publication Date: Jan 6, 2025

Federal Engineering Controls-ECs: FED ENG

List of Engineering controls (ECs) made availabe by the United States Environmental Protection Agency (EPA). ECs encompass a variety of engineered and constructed physical barriers (e.g., soil capping, sub-surface venting systems, mitigation barriers, fences) to contain and/or prevent exposure to contamination on a property. The EC listing includes remedy component data from Superfund decision documents for applicable sites on the final or deleted on the National Priorities List (NPL); and sites with a Superfund Alternative Approach (SAA) Agreement in place. The only sites included that are not on the NPL; proposed for NPL; or removed from proposed NPL, are those with an SAA Agreement in place.

Government Publication Date: May 30, 2025

Federal Institutional Controls- ICs: FED INST

List of Institutional controls (ICs) made available by the United States Environmental Protection Agency (EPA). ICs are non-engineered instruments, such as administrative and legal controls, that help minimize the potential for human exposure to contamination and/or protect the integrity of the remedy. Although it is EPA's expectation that treatment or engineering controls will be used to address principal threat wastes and that groundwater will be returned to its beneficial use whenever practicable, ICs play an important role in site remedies because they reduce exposure to contamination by limiting land or resource use and guide human behavior at a site. The IC listing includes remedy component data from Superfund decision documents for applicable sites on the final or deleted on the National Priorities List (NPL); and sites with a Superfund Alternative Approach (SAA) Agreement in place. The only sites included that are not on the NPL; proposed for NPL; or removed from proposed NPL, are those with an SAA Agreement in place.

Government Publication Date: May 30, 2025

Land Use Control Information System: LUCIS

The LUCIS database is maintained by the U.S. Department of the Navy and contains information for former Base Realignment and Closure (BRAC) properties across the United States.

Government Publication Date: Sep 1, 2006

Institutional Control Boundaries at NPL sites: NPL IC

These boundaries of Institutional Control areas at sites on the U.S. Environmental Protection Agency's (EPA) National Priorities List (NPL), or as Proposed or Deleted, are sourced from the EPA NPL Superfund Site Boundaries dataset, refreshed by the Shared Enterprise Geodata and Services (SEGS). The EPA's NPL includes the most serious uncontrolled or abandoned hazardous waste sites identified for possible long-term remedial action under the Superfund program. Institutional controls are non-engineered instruments such as administrative and legal controls that help minimize the potential for human exposure to contamination and/or protect the integrity of the remedy. Data provided by external parties is not independently verified by EPA. This boundary data is made available to the public strictly for informational purposes.

Government Publication Date: Mar 8, 2025

Emergency Response Notification System: ERNS 1982 TO 1986

Database of oil and hazardous substances spill reports controlled by the National Response Center. The primary function of the National Response Center is to serve as the sole national point of contact for reporting oil, chemical, radiological, biological, and etiological discharges into the environment anywhere in the United States and its territories.

Government Publication Date: 1982-1986

Emergency Response Notification System: ERNS 1987 TO 1989

Database of oil and hazardous substances spill reports controlled by the National Response Center. The primary function of the National Response Center is to serve as the sole national point of contact for reporting oil, chemical, radiological, biological, and etiological discharges into the environment anywhere in the United States and its territories.

Government Publication Date: 1987-1989

Emergency Response Notification System: ERNS

Database of oil and hazardous substances spill reports made available by the United States Coast Guard National Response Center (NRC). The NRC fields initial reports for pollution and railroad incidents and forwards that information to appropriate federal/state agencies for response. These data contain initial incident data that has not been validated or investigated by a federal/state response agency.

Government Publication Date: Apr 6, 2025

The Assessment, Cleanup and Redevelopment Exchange System (ACRES) Brownfield Database: FED BROWNFIELDS

Brownfields are real property, the expansion, redevelopment, or reuse of which may be complicated by the presence or potential presence of a hazardous substance, pollutant, or contaminant. Cleaning up and reinvesting in these properties protects the environment, reduces blight, and takes development pressures off greenspaces and working lands. This data is provided by the United States Environmental Protection Agency (EPA) and includes Brownfield sites from the Cleanups in My Community (CIMC) web application.

Government Publication Date: Feb 19, 2025

FEMA Underground Storage Tank Listing: FEMA UST

The Federal Emergency Management Agency (FEMA) of the Department of Homeland Security maintains a list of FEMA owned underground storage tanks.

Government Publication Date: Dec 31, 2017

Facility Response Plan: FRP

This listing contains facilities that have submitted Facility Response Plans (FRPs) to the U.S. Environmental Protection Agency (EPA). Facilities that could reasonably be expected to cause "substantial harm" to the environment by discharging oil into or on navigable waters are required to prepare and submit FRPs. Harm is determined based on total oil storage capacity, secondary containment and age of tanks, oil transfer activities, history of discharges, proximity to a public drinking water intake or sensitive environments. This listing includes FRP facilities from an applicable EPA FOIA file and Homeland Infrastructure Foundation-Level Data (HIFLD) data file.

Government Publication Date: Jan 9, 2024

Delisted Facility Response Plans: DELISTED FRP

Facilities that once appeared in - and have since been removed from - the list of facilities that have submitted Facility Response Plans (FRP) to EPA. Facilities that could reasonably be expected to cause "substantial harm" to the environment by discharging oil into or on navigable waters are required to prepare and submit Facility Response Plans (FRPs). Harm is determined based on total oil storage capacity, secondary containment and age of tanks, oil transfer activities, history of discharges, proximity to a public drinking water intake or sensitive environments.

Government Publication Date: Jan 9, 2024

Historical Gas Stations: HIST GAS STATIONS

This historic directory of service stations is provided by the Cities Service Company. The directory includes Cities Service filling stations that were located throughout the United States in 1930.

Government Publication Date: Jul 1, 1930

Petroleum Refineries: REFN

This list of petroleum refineries is sourced from the U.S. Energy Information Administration (EIA), Refinery Capacity Report. The listing includes operating and idle petroleum refineries (including new refineries under construction) and refineries shut down during the previous year. The geographic area the report covers is the 50 States, the District of Columbia, Puerto Rico, the U.S. Virgin Islands, Guam, and other U.S. possessions. Per the EIA, the facility location data represents the approximate location based on research of publicly available information from sources such as Federal agencies, company websites, and satellite images on public websites.

Government Publication Date: Oct 31, 2024

Petroleum Product and Crude Oil Rail Terminals: BULK TERMINAL

A list of petroleum product and crude oil rail terminals from the U.S. Energy Information Administration (EIA), as well as petroleum terminals sourced from Oak Ridge National Laboratory hosted by the Homeland Infrastructure Foundation-Level Database. Data includes operable bulk petroleum product terminals with a total bulk shell storage capacity of 50,000 barrels or more, and/or the ability to receive volumes from tanker, barge, or pipeline; also rail terminals handling the loading and unloading of crude oil with activity between 2017 and 2018. EIA petroleum product terminal data comes from the EIA-815 Bulk Terminal and Blender Report, which includes working, shell in operation, and shell idle for several major product groupings.

Government Publication Date: Oct 31, 2024

LIEN on Property: SEMS LIEN

The U.S. Environmental Protection Agency's (EPA) Superfund Enterprise Management System (SEMS) provides Lien details on applicable properties, such as the Superfund lien on property activity, the lien property information, and the parties associated with the lien.

Government Publication Date: Apr 25, 2025

Superfund Decision Documents: SUPERFUND ROD

This database contains a list of decision documents for Superfund sites. Decision documents serve to provide the reasoning for the choice of (or) changes to a Superfund Site cleanup plan. The decision documents include completed Records of Decision (ROD), ROD Amendments, Explanations of Significant Differences (ESD) for active and archived sites stored in the Superfund Enterprise Management System (SEMS), along with other associated memos and files. This information is maintained and made available by the U.S. Environmental Protection Agency.

Government Publication Date: Feb 26, 2025

State

State Response Action Program Database: SSU

The State Response Action Program database identifies the status of all sites under the responsibility of the Illinois EPA's State Sites Unit. The State Response Action Program database made available by Illinois Environmental Protection Agency. This database serves a purpose similar to that of the federal Superfund Enterprise Management System (SEMS), functioning as a state-level counterpart for tracking potential hazardous substance release sites.

Government Publication Date: Jan 16, 2025

Delisted State Response Action Program: DELISTED SSU

List of sites removed from the State Response Action Program database identifies the status of all sites under the responsibility of the Illinois EPA's State Sites Unit.

Government Publication Date: Jan 16, 2025

Solid Waste Landfills Subject to State Surcharge Database: SWF/LF

The Bureau of Land maintains a list of solid waste facilities and landfills throughout the state. This list made available by Illinois Environmental Protection Agency's Bureau of land.

Government Publication Date: Jun 24, 2024

Special Waste Site List: SWF/LF SPECIAL

The following landfills are those that as of January 1, 1990, accept non-hazardous special waste pursuant to the Illinois Environmental Protection Agency Non-Hazardous Special Waste Definition. List A includes landfills that may receive any non-hazardous waste. Non-Regional Pollutant Control Facilities are so noted. List B includes landfills designed to receive specific non-hazardous wastes. List B landfills are designated as a Regional Pollutant Control Facility by RPCF, or Non-regional Pollutant Control Facility by Non-RPCF.

Government Publication Date: Jan 1, 1990

Northeastern Illinois Planning Commission Historical Inventory of Solid Waste Disposal Sites in Northeastern Illinois: NIPC

Historical inventory of solid waste disposal sites in northeastern Illinois prepared by the Northeastern Illinois Planning Commission (NIPC).

Government Publication Date: Dec 1987

Clean Construction or Demolition Debris: CCDD

This is a list of CCDD Fill Operations with Approved Permits. Beginning July 1, 2008, no person can use CCDD as fill material in a current or former quarry, mine, or other excavation unless they have obtained a permit from the Illinois EPA.

Government Publication Date: Feb 27, 2025

Leaking Underground Storage Tanks (LUST): LUST

Leaking underground storage tanks (LUSTs) are a significant source of environmental contamination and may pose threats to human health and safety. The Illinois Office of the State Fire Marshal (OSFM) regulates the daily operation and maintenance of UST systems. When a release occurs, a tank owner, operator, or their designated representative, must notify the Illinois Emergency Management Agency (IEMA), which then notifies the Illinois Environmental Protection Agency (Illinois EPA). The Illinois EPA's LUST Section begins oversight of remedial activities only after the UST release has been reported to the IEMA.

Government Publication Date: Mar 20, 2025

Leaking UST Document: LUST DOCUMENT

A list of sites from the Illinois Environmental Protection Agency (IEPA) Document Explorer at which one or more of the documents is in the Leaking Underground Storage Tank (LUST) category. The IEPA Document Explorer provides online access to numerous Illinois EPA public records which are maintained in a digital format.

Government Publication Date: Mar 17, 2025

Delisted Leaking Underground Storage Tank Sites: DELISTED LUST

List of sites removed from the Leaking Underground Storage Tank Incident Tracking (LIT) database made available by the Illinois Environmental Protection Agency.

Government Publication Date: Mar 17, 2025

Underground Storage Tank Fund Payment Priority List: LUST TRUST

In case sufficient funds are not available in the Underground Storage Tank Fund, requests for payment are entered on the Payment Priority List by "queue date" order. As required by the Environmental Protection Act, the queue date is the date that a complete request for partial or final payment was received by the Agency. The queue date is "officially" confirmed at the end of the payment review process when a Final Decision Letter is sent to the site owner. The Underground Storage Tank Fund Priority list made available by Illinois Environmental Protection Agency.

Government Publication Date: Nov 01, 2016

Underground Storage Tank Database (UST): UST

This Underground Storage Tank (UST) database is maintained by the Division of Petroleum & Chemical Safety of the Office of the Illinois State Fire Marshal (OSFM). Agency Disclaimer: The data contains information derived from tank registration information supplied to the OSFM from outside sources. This information may not contain complete or current information on a specific tank.

Government Publication Date: Feb 25, 2025

Aboveground Storage Tanks (AST): AST

A list of aboveground storage tanks inspected by the Office of State Fire Marshal (OSFM).

Government Publication Date: Nov 1, 2024

Delisted Storage Tanks: DELISTED TANK

This database contains a list of closed storage tank sites that were removed from the illinois Department of Enivornmental Quality.

Government Publication Date: Feb 25, 2025

Sites with Engineering Controls: ENG

Sites in the Illinois Environmental Protection Agency (IEPA)'s Site Remedition Program (SRP) database with engineering controls in place.

Government Publication Date: Apr 17, 2025

Institutional Controls: INST

Sites in the Illinois Environmental Protection Agency (IEPA)'s Site Remedition Program (SRP) database with institutional controls in place.

Government Publication Date: Apr 17, 2025

Environmental Covenants Registry: AUL

According to the Illinois Environmental Protection Agency (Illinois EPA), the Illinois Uniform Environmental Covenants Act (UECA) (765 Illinois Compiled Statues (ILCS) 122 et seq.) creates an environmental covenant that is a specific recordable interest in real estate. It arises from an environmental response project that imposes activity and use limitations on a property. No environmental covenant is effective without the approval of the Illinois EPA, through the Director's signature. The UECA instrument recites the property use controls and remediation requirements imposed upon the property. Section 12(a) of the Illinois UECA requires the Illinois EPA to establish and maintain a registry that contains all environmental covenants and any amendment or termination of those covenants.

Government Publication Date: Apr 3, 2025

Illinois Site Remediation Program Database: SRP

The Site Remediation Program (SRP) database identifies the status of all voluntary remediation projects administered through the Pre-Notice Site Cleanup Program (1989 to 1995) and the Site Remediation Program (1996 to the present). The SRP database is made available by the Illinois Environmental Protection Agency (IEPA).

Government Publication Date: Apr 17, 2025

Document Explorer Remediation and Assessment Sites: REM ASSESS

A list of sites from the Illinois Environmental Protection Agency (IEPA) Document Explorer at which one or more documents available are associated with the Federal Facilities Unit, National Priorities List Unit, Site Assessment Unit, or Voluntary Site Remediation Unit. The IEPA Document Explorer provides online access to numerous Illinois EPA public records which are maintained in a digital format.

Government Publication Date: Mar 17, 2025

Brownfields Redevelopment Assessment Database: BROWNFIELDS

This listing of Brownfields Redevelopment Assessment sites is provided by the Illinois Environmental Protection Agency's (IL EPA) Bureau of Land. Brownfields are abandoned or under-utilized industrial and commercial properties with actual or perceived contamination and an active potential for redevelopment. The IL EPA Remedial Project Management Section (RPMS) manages the Brownfields loan programs and offers technical support to communities through the services of its Brownfields Representatives.

Government Publication Date: Jun 4, 2024

Municipal Brownfields Redevelopment Grant Program (MBRGP) project sites administered through OBA: BROWN MBRGP

The Office of Brownfields Assistance (OBA) database identifies the status of all Municipal Brownfields Redevelopment Grant Program (MBRGP) project sites administered through OBA. Office of Brownfields Assistance Database search made available by Illinois Environmental Protection Agency's Bureau of Land Data-Center.

Government Publication Date: Mar 31, 2013

Tribal

Leaking Underground Storage Tanks on Indian Lands: INDIAN LUST

This list of leaking underground storage tanks (LUSTs) on Tribal/Indian Lands in Region 5, which includes Illinois, is made available by the United States Environmental Protection Agency (EPA).
Government Publication Date: Oct 16, 2017

Underground Storage Tanks (USTs) on Indian Lands: INDIAN UST
This list of underground storage tanks (USTs) on Tribal/Indian Lands in Region 5, which includes Illinois, is made available by the United States Environmental Protection Agency (EPA).
Government Publication Date: Oct 16, 2017

Delisted Tribal Leaking Storage Tanks: DELISTED INDIAN LST
Leaking Underground Storage Tank (LUST) facilities which once appeared on - and have since been removed from - the Regional Tribal/Indian LUST lists made available by the United States Environmental Protection Agency (EPA).
Government Publication Date: Nov 18, 2024

Delisted Tribal Underground Storage Tanks: DELISTED INDIAN UST
Underground Storage Tank (UST) facilities which once appeared on - and have since been removed from - the Regional Tribal/Indian UST lists made available by the United States Environmental Protection Agency (EPA).
Government Publication Date: Nov 18, 2024

County

Chicago Storage Tanks: TANKS CHICAGO
This dataset contains Aboveground Storage Tank (AST) and Underground Storage Tank (UST) information from the City of Chicago Department of Public Health's (CDPH) Tank Asset Database. The Tank Asset Database contains tank information from CDPH AST and UST permit applications as well as UST records imported from the historic City of Chicago Department of Environment (DOE) database. This dataset also includes AST records from the historic DOE and pre-1992 UST records from the Building Department.
Government Publication Date: Aug 21, 2024

Chicago Environmental Permits: PERMITS CHICAGO
Permits issued by the City of Chicago Department of Environment (DOE) from January 1993 to December 31, 2011 and by the City of Chicago Department of Public Health (CDPH) since January 1, 2012. On January 1, 2012, the DOE was disbanded and all its inspection, permitting, and enforcement authorities were transferred to the CDPH.
Government Publication Date: Jun 15, 2023

Additional Environmental Record Sources

Federal

PFAS Greenhouse Gas Emissions Data: PFAS GHG
The U.S. Environmental Protection Agency's Greenhouse Gas Reporting Program (GHGRP) collects Greenhouse Gas (GHG) data from large emitting facilities (25,000 metric tons of carbon dioxide equivalent (CO2e) per year), and suppliers of fossil fuels and industrial gases that results in GHG emissions when used. Includes GHG emissions data for facilities that emit or have emitted since 2010 chemicals identified in EPA's CompTox Chemicals Dashboard list of PFAS without explicit structures and list of PFAS structures in DSSTox. PFAS emissions data has been identified for facilities engaged in the following industrial processes: Aluminum Production (GHGRP Subpart F), HCFC-22 Production and HFC-23 Destruction (Subpart O), Electronics Manufacturing (Subpart I), Fluorinated Gas Production (Subpart L), Magnesium Production (Subpart T), Electrical Transmission and Distribution Equipment Use (Subpart DD), and Manufacture of Electric Transmission and Distribution Equipment (Subpart SS). Over time, other industrial processes with required GHGRP reporting may include PFAS emissions data and the list of reportable gases may change over time. Note that some regulatory programs have specified chemical structure requirements that define PFAS differently than the lists in EPA's CompTox Chemicals Dashboard.
Government Publication Date: May 9, 2025

On-Scene Coordinator Response Sites: OSC RESPONSE

This list of On-Scene Coordinator (OSC) Response Sites is provided by the U.S. Environmental Protection Agency (EPA). OSCs are the federal officials responsible for monitoring or directing responses to all oil spills and hazardous substance releases reported to the federal government. OSCs coordinate all federal efforts with, and provide support and information to local, state, and regional response communities. An OSC is an agent of either EPA or the U.S. Coast Guard (USCG), depending on where the incident occurs. EPA's OSCs have primary responsibility for spills and releases to inland areas and waters. USCG OSCs have responsibility for coastal waters and the Great Lakes. In general, an OSC has the following key responsibilities during and after a response: Assessment, Monitoring, Response Assistance, and Evaluation.

Government Publication Date: Apr 4, 2024

Facility Registry Service/Facility Index: FINDS/FRS

The Facility Registry Service (FRS) is a centrally managed database that identifies facilities, sites, or places subject to environmental regulations or of environmental interest. FRS creates high-quality, accurate, and authoritative facility identification records through rigorous verification and management procedures that incorporate information from program national systems, state master facility records, and data collected from EPA's Central Data Exchange registrations and data management personnel. This list is made available by the U.S. Environmental Protection Agency (EPA).

Government Publication Date: Apr 23, 2025

Toxics Release Inventory (TRI) Program: TRIS

The U.S. Environmental Protection Agency's Toxics Release Inventory (TRI) is a database containing data on disposal or other releases of toxic chemicals from U.S. facilities and information about how facilities manage those chemicals through recycling, energy recovery, and treatment. There are currently 770 individually listed chemicals and 33 chemical categories covered by the TRI Program. Facilities that manufacture, process or otherwise use these chemicals in amounts above established levels must submit annual reporting forms for each chemical. Note that the TRI chemical list does not include all toxic chemicals used in the U.S. One of TRI's primary purposes is to inform communities about toxic chemical releases to the environment. This database includes TRI Reporting Data for calendar years 1987 through 2021 and Preliminary Data for 2022.

Government Publication Date: Sep 20, 2023

PFOA/PFOS Contaminated Sites: PFAS NPL

This list of Superfund Sites with Per- and Polyfluoroalkyl Substances (PFAS) detections is made available by the U.S. Environmental Protection Agency (EPA) in their PFAS Analytic Tools data, previously the list was obtained by EPA FOIA requests. EPA's Office of Land and Emergency Management and EPA Regional Offices maintain what is known about site investigations, contamination, and remedial actions under the Comprehensive Environmental Response, Compensation, and Liability Act (CERCLA) where PFAS is present in the environment. Limitations: Detections of PFAS at National Priorities List (NPL) sites do not mean that people are at risk from PFAS, are exposed to PFAS, or that the site is the source of the PFAS. The information in the Superfund NPL and Superfund Alternative Agreement (SAA) PFAS detection site list is years old and may not be accurate today. Site information such as site name, site ID, and location has been confirmed for accuracy; however, PFAS-related information such as media sampled, drinking water being above the health advisory, or mitigation efforts has not been verified. For Federal Facilities data, the other Federal agencies (OFA) are the lead agency for their data and provided them to EPA.

Government Publication Date: Mar 31, 2025

Federal Agency Locations with Known or Suspected PFAS Detections: PFAS FED SITES

This list of federal agency locations with known or suspected detections of Per- and Polyfluoroalkyl Substances (PFAS) is made available by the U.S. Environmental Protection Agency's (EPA) PFAS Analytic Tools data. The EPA outlines that these data are gathered from several federal entities, such as the federal Superfund program, Department of Defense (DOD), National Aeronautics and Space Administration (NASA), Department of Transportation (DOT), and Department of Energy (DOE). The dates this data was extracted for the PFAS Analytic Tools range from 2022 to 2024. Sites on this list do not necessarily reflect the source/s of PFAS contamination and detections do not indicate level of risk or human exposure at the site. Agricultural notifications in this data are limited to DOD sites only. At this time, the EPA is aware that this list is not comprehensive of all Federal agencies.

Government Publication Date: Oct 24, 2024

SSEHRI PFAS Contamination Sites: PFAS SSEHRI

This PFAS Contamination Site Tracker database is compiled by the PFAS Project Lab, part of the Social Science Environmental Health Research Institute (SSEHRI) at Northeastern University. According to the SSEHRI, the database records qualitative and quantitative data from each known site of PFAS contamination, including timeline of discovery, sources, levels, health impacts, community response, and government response. The goal of this database is to compile information and support public understanding of the rapidly unfolding issue of PFAS contamination. All data presented was extracted from government websites, news articles, or publicly available documents. Locations for the Known PFAS Contamination Sites are sourced from the PFAS Sites and Community Resources Map by the PFAS-REACH team, credited to PFAS Project Lab, Silent Spring Institute, and PFAS Exchange. Disclaimer: The source conveys the data undergoes regular updates as new information becomes available, some sites may be missing and/or contain information that is incorrect or outdated, as well as their information represents all contamination sites SSEHRI is aware of, not all possible contamination sites. This data is not intended to be used for legal purposes. Access the following source link for the most current information: https://pfasproject.com/pfas-sites-and-community-resources/

Government Publication Date: Jun 27, 2024

National Response Center PFAS Spills: PFAS ERNS

This Per- and Poly-Fluoroalkyl Substances (PFAS) Spills dataset is made available via the U.S. Environmental Protection Agency's (EPA) PFAS Analytic Tools. The National Response Center (NRC), operated by the U.S. Coast Guard, is the designated federal point of contact for reporting all oil, chemical, and other discharges into the environment, for the United States and its territories. This dataset contains NRC spill information from 1990 to the present that is restricted to records associated with PFAS and PFAS-containing materials. Incidents are filtered to include only records with a "Material Involved" or "Incident Description" related to Aqueous Film Forming Foam (AFFF). The keywords used to filter the data included "AFFF," "Fire Fighting Foam," "Aqueous Film Forming Foam," "Fire Suppressant Foam, "PFAS," "PERFL," "PFOA," "PFOS," and "Genx." Limitations: The data from the NRC website contains initial incident data that has not been validated or investigated by a federal/state response agency. Keyword searches may misidentify some incident reports that do not contain PFAS. This dataset should also not be considered to be exhaustive of all PFAS spills/release incidents.

Government Publication Date: Mar 24, 2025

PFAS NPDES Discharge Monitoring: PFAS NPDES

This list of National Pollutant Discharge Elimination System (NPDES) permitted facilities with required monitoring for Per- and Polyfluoroalkyl (PFAS) Substances is made available via the U.S. Environmental Protection Agency (EPA)'s PFAS Analytic Tools. Any point-source wastewater discharger to waters of the United States must have a NPDES permit, which defines a set of parameters for pollutants and monitoring to ensure that the discharge does not degrade water quality or impair human health. This list includes NPDES permitted facilities associated with permits that monitor for Per- and Polyfluoroalkyl Substances (PFAS), limited to the years 2007 - present. EPA further advises the following regarding these data: currently, fewer than half of states have required PFAS monitoring for at least one of their permittees, and fewer states have established PFAS effluent limits for permittees. For states that may have required monitoring, some reporting and data transfer issues may exist on a state-by-state basis.

Government Publication Date: Dec 16, 2024

Perfluorinated Alkyl Substances (PFAS) from Toxic Release Inventory: PFAS TRI

List of Toxics Release Inventory (TRI) facilities at which the reported chemical is a per- or polyfluoroalkyl (PFAS) substance included in the U.S. Environmental Protection Agency's (EPA) consolidated PFAS Master List of PFAS Substances. Encompasses Toxics Release Inventory records included in the EPA PFAS Analytic Tools. The EPA's TRI database currently tracks information on disposal or releases of 770 individually listed toxic chemicals and 33 chemical categories from thousands of U.S. facilities and details about how facilities manage those chemicals through recycling, energy recovery, and treatment. This listing includes TRI Reporting Data for calendar years 1987 through 2021 and Preliminary Data for 2022.

Government Publication Date: Sep 20, 2023

PFAS Water Quality Portal Sampling Data: PFAS WATER

This Per- and Poly-Fluoroalkyl Substances (PFAS) Environmental Media Sampling Data is made available via the U.S. Environmental Protection Agency's (EPA) PFAS Analytic Tools. The Water Quality Portal (WQP), as a cooperative service sponsored by the United States Geological Survey, the EPA, and the National Water Quality Monitoring Council, is part of a modernized repository storing ambient sampling data for all environmental media and tissue samples. A wide range of federal, state, tribal and local governments, academic and non-governmental organizations, and individuals submit project details and sampling results to this public repository. Limitations: EPA did not carry out the sampling or testing of a majority of the data in the WQP PFAS dataset. EPA can only speak to the accuracy and completeness of the data from projects like the National Aquatic Resource Surveys for which EPA is the data owner/organization. Data may exist within the file on Quality Assurance Project Plans (QAPPs) and the approving agency of the QAPP, if a QAPP is entered.

Government Publication Date: Jan 13, 2025

PFAS TSCA Manufacture and Import Facilities: PFAS TSCA

The U.S. Environmental Protection Agency (EPA) issued the Chemical Data Reporting (CDR) Rule under the Toxic Substances Control Act (TSCA) and requires chemical manufacturers and facilities that manufacture or import chemical substances to report data to EPA. This list is specific only to TSCA Manufacture and Import Facilities with reported per- and poly-fluoroalkyl (PFAS) substances. Data file is sourced from EPA's PFAS Analytic Tools TSCA dataset which includes CDR/Inventory Update Reporting data from 1998 up to 2020. Disclaimer: This data file includes production and importation data for chemicals identified in EPA's CompTox Chemicals Dashboard list of PFAS without explicit structures and list of PFAS structures in DSSTox. Note that some regulations have specific chemical structure requirements that define PFAS differently than the lists in EPA's CompTox Chemicals Dashboard. Reporting information on manufactured or imported chemical substance amounts should not be compared between facilities, as some companies claim Chemical Data Reporting Rule data fields for PFAS information as Confidential Business Information.

Government Publication Date: Jan 5, 2023

PFAS Waste Transfers from RCRA e-Manifest: PFAS E-MANIFEST

This Per- and Poly-Fluoroalkyl Substances (PFAS) Waste Transfers dataset is made available via the U.S. Environmental Protection Agency's (EPA) PFAS Analytic Tools. Every shipment of hazardous waste in the U.S. must be accompanied by a shipment manifest, which is a critical component of the cradle-to-grave tracking of wastes mandated by the Resource Conservation and Recovery Act (RCRA). According to the EPA, currently no Federal Waste Code exists for any PFAS compounds. To work around the lack of PFAS waste codes in the RCRA database, EPA developed the PFAS Transfers dataset by mining e-Manifest records containing at least one of these common PFAS keywords: • PFAS • PFOA • PFOS • PERFL • AFFF • GENX • GEN-X (plus the Vermont state-specific waste codes). Limitations: Amount or concentration of PFAS being transferred cannot be determined from the manifest information. Keyword searches may misidentify some manifest records that do not contain PFAS. This dataset should also not be considered to be exhaustive of all PFAS waste transfers.

Government Publication Date: Mar 23, 2025

PFAS Industry Sectors: PFAS IND

This Per- and Poly-Fluoroalkyl Substances (PFAS) Industry Sectors dataset is made available via the U.S. Environmental Protection Agency's (EPA) PFAS Analytic Tools. The EPA developed the dataset from various sources that show which industries may be handling PFAS including: EPA's Enforcement and Compliance History Online (ECHO) records restricted to potential PFAS-handling industry sectors; ECHO records for Fire Training Sites identified where fire-fighting foam may have been used in training exercises; and 14 CFR Part 139 Airports compiled from historic and current records from the FAA Airport Data and Information Portal. Since July 2006, all certificated Part 139 Airports are required to have fire-fighting foam onsite that meet certain military specifications, which to date have been fluorinated (Aqueous Film Forming Foam). Limitations: Inclusion in this dataset does not indicate that PFAS are being manufactured, processed, used, or released by the facility. Listed facilities potentially handle PFAS based on their industrial profile, but are unconfirmed by the EPA. Keyword searches in ECHO for Fire Training sites may misidentify some facilities and should not be considered to be an exhaustive list of fire training facilities in the U.S.

Government Publication Date: Mar 24, 2025

Hazardous Materials Information Reporting System: HMIRS

The Hazardous Materials Incident Reporting System (HMIRS) database contains unintentional hazardous materials release information reported to the U.S. Department of Transportation, Pipeline and Hazardous Materials Safety Administration.

Government Publication Date: May 29, 2024

National Clandestine Drug Labs: NCDL

The U.S. Department of Justice ("the Department"), Drug Enforcement Administration (DEA), provides this data as a public service. It contains addresses of some locations where law enforcement agencies reported they found chemicals or other items that indicated the presence of either clandestine drug laboratories or dumpsites. In most cases, the source of the entries is not the Department, and the Department has not verified the entry and does not guarantee its accuracy.

Government Publication Date: Nov 30, 2023

Toxic Substances Control Act: TSCA

The U.S. Environmental Protection Agency (EPA) is amending the Toxic Substances Control Act (TSCA) section 8(a) Inventory Update Reporting (IUR) rule and changing its name to the Chemical Data Reporting (CDR) rule. The CDR enables EPA to collect and publish information on the manufacturing, processing, and use of commercial chemical substances and mixtures (referred to hereafter as chemical substances) on the TSCA Chemical Substance Inventory (TSCA Inventory). This includes current information on chemical substance production volumes, manufacturing sites, and how the chemical substances are used. This information helps the Agency determine whether people or the environment are potentially exposed to reported chemical substances. EPA publishes submitted CDR data that is not Confidential Business Information (CBI). EPA CDR collections occur approximately every four years and reporting requirements change per collection.

Government Publication Date: May 12, 2022

Hist TSCA: HIST TSCA

The Environmental Protection Agency (EPA) is amending the Toxic Substances Control Act (TSCA) section 8(a) Inventory Update Reporting (IUR) rule and changing its name to the Chemical Data Reporting (CDR) rule.

The 2006 IUR data summary report includes information about chemicals manufactured or imported in quantities of 25,000 pounds or more at a single site during calendar year 2005. In addition to the basic manufacturing information collected in previous reporting cycles, the 2006 cycle is the first time EPA collected information to characterize exposure during manufacturing, processing and use of organic chemicals. The 2006 cycle also is the first time manufacturers of inorganic chemicals were required to report basic manufacturing information.

Government Publication Date: Dec 31, 2006

FTTS Administrative Case Listing: FTTS ADMIN

An administrative case listing from the Federal Insecticide, Fungicide, & Rodenticide Act (FIFRA) and Toxic Substances Control Act (TSCA), together known as FTTS. This database was obtained from the Environmental Protection Agency's (EPA) National Compliance Database (NCDB). The FTTS and NCDB was shut down in 2006.

Government Publication Date: Jan 19, 2007

FTTS Inspection Case Listing: FTTS INSP

An inspection case listing from the Federal Insecticide, Fungicide, & Rodenticide Act (FIFRA) and Toxic Substances Control Act (TSCA), together known as FTTS. This database was obtained from the Environmental Protection Agency's (EPA) National Compliance Database (NCDB). The FTTS and NCDB was shut down in 2006.

Government Publication Date: Jan 19, 2007

Potentially Responsible Parties List: PRP

Early in the site cleanup process, the U.S. Environmental Protection Agency (EPA) conducts a search to find the Potentially Responsible Parties (PRPs). The EPA looks for evidence to determine liability by matching wastes found at the site with parties that may have contributed wastes to the site. This listing contains PRPs, Noticed Parties, at sites in the EPA's Superfund Enterprise Management System (SEMS).

Government Publication Date: Apr 25, 2025

State Coalition for Remediation of Drycleaners Listing: SCRD DRYCLEANER

The State Coalition for Remediation of Drycleaners (SCRD) was established in 1998, with support from the U.S. Environmental Protection Agency (EPA) Office of Superfund Remediation and Technology Innovation. Coalition members are states with mandated programs and funding for drycleaner site remediation. Current members are Alabama, Connecticut, Florida, Illinois, Kansas, Minnesota, Missouri, North Carolina, Oregon, South Carolina, Tennessee, Texas, and Wisconsin. Since 2017, the SCRD no longer maintains this data, refer to applicable state source data where available.

Government Publication Date: Nov 08, 2017

Integrated Compliance Information System (ICIS): ICIS

The Integrated Compliance Information System (ICIS) database contains integrated enforcement and compliance information across most of U.S. Environmental Protection Agency's (EPA) programs. The vision for ICIS is to replace EPA's independent databases that contain enforcement data with a single repository for that information. Currently, ICIS contains all Federal Administrative and Judicial enforcement actions and a subset of the Permit Compliance System (PCS), which supports the National Pollutant Discharge Elimination System (NPDES). This information is maintained by the EPA Headquarters and at the Regional offices. A future release of ICIS will completely replace PCS and will integrate that information with Federal actions already in the system. ICIS also has the capability to track other activities that support compliance and enforcement programs, including incident tracking, compliance assistance, and compliance monitoring.

Government Publication Date: May 3, 2025

Drycleaner Facilities: FED DRYCLEANERS

A list of drycleaner facilities from Enforcement and Compliance History Online (ECHO) data as made available by the U.S. Environmental Protection Agency (EPA), sourced from the ECHO Exporter file. This EPA source file tracks facilities that possess NAICS and SIC codes that classify businesses as drycleaner establishments.

Government Publication Date: Jan 6, 2025

Delisted Drycleaner Facilities: DELISTED FED DRY

List of sites removed from the list of Drycleaner Facilities (sites in the EPA's Integrated Compliance Information System (ICIS) with NAIC or SIC codes identifying the business as a drycleaner establishment).

Government Publication Date: Jan 6, 2025

Formerly Used Defense Sites: FUDS

Formerly Used Defense Sites (FUDS) are properties that were formerly owned by, leased to, or otherwise possessed by and under the jurisdiction of the Secretary of Defense prior to October 1986, where the Department of Defense (DOD) is responsible for an environmental restoration. The FUDS Annual Report to Congress (ARC) is published by the U.S. Army Corps of Engineers (USACE). This data is compiled from the USACE's Geospatial FUDS data layers and Homeland Infrastructure Foundation-Level Data (HIFLD) FUDS dataset which applies to the Fiscal Year 2021 FUDS Inventory.

Government Publication Date: May 15, 2023

FUDS Munitions Response Sites: FUDS MRS

Boundaries of Munitions Response Sites (MRS), published with the Formerly Used Defense Sites (FUDS) Annual Report to Congress (ARC) by the U.S. Army Corps of Engineers (USACE). An MRS is a discrete location within a Munitions response area (MRA) that is known to require a munitions response. An MRA means any area on a defense site that is known or suspected to contain unexploded ordnance (UXO), discarded military munitions (DMM), or munitions constituents (MC). This data is compiled from the USACE's Geospatial MRS data layers and Homeland Infrastructure Foundation-Level Data (HIFLD) MRS dataset.

Government Publication Date: May 15, 2023

Former Military Nike Missile Sites: FORMER NIKE

This information was taken from report DRXTH-AS-IA-83A016 (Historical Overview of the Nike Missile System, 12/1984) which was performed by Environmental Science and Engineering, Inc. for the U.S. Army Toxic and Hazardous Materials Agency Assessment Division. The Nike system was deployed between 1954 and the mid-1970's. Among the substances used or stored on Nike sites were liquid missile fuel (JP-4); starter fluids (UDKH, aniline, and furfuryl alcohol); oxidizer (IRFNA); hydrocarbons (motor oil, hydraulic fluid, diesel fuel, gasoline, heating oil); solvents (carbon tetrachloride, trichloroethylene, trichloroethane, stoddard solvent); and battery electrolyte. The quantities of material a disposed of and procedures for disposal are not documented in published reports. Virtually all information concerning the potential for contamination at Nike sites is confined to personnel who were assigned to Nike sites. During deactivation most hardware was shipped to depot-level supply points. There were reportedly instances where excess materials were disposed of on or near the site itself at closure. There was reportedly no routine site decontamination.

Government Publication Date: Dec 2, 1984

PHMSA Pipeline Safety Flagged Incidents: PIPELINE INCIDENT

This list of flagged pipeline incidents is made available by the U.S. Department of Transportation (US DOT) Pipeline and Hazardous Materials Safety Administration (PHMSA). PHMSA regulations require incident and accident reports for five different pipeline system types. Accidents reported on hazardous liquid gravity lines (§195.13) and reporting-regulated-only hazardous liquid gathering lines (§195.15) and incidents reported on Type R gas gathering (§192.8(c)) are not included in the flagged incident file data.

Government Publication Date: May 6, 2024

Material Licensing Tracking System (MLTS): MLTS

A list of sites that store radioactive material subject to the Nuclear Regulatory Commission (NRC) licensing requirements. This list is maintained by the NRC. As of September 2016, the NRC no longer releases location information for sites. Site locations were last received in July 2016.

Government Publication Date: May 11, 2021

Historic Material Licensing Tracking System (MLTS) sites: HIST MLTS

A historic list of sites that have inactive licenses and/or removed from the Material Licensing Tracking System (MLTS). In some cases, a site is removed from the MLTS when the state becomes an "Agreement State". An Agreement State is a State that has signed an agreement with the Nuclear Regulatory Commission (NRC) authorizing the State to regulate certain uses of radioactive materials within the State.

Government Publication Date: Jan 31, 2010

Mines Master Index File: MINES

The Master Index File (MIF) is provided by the United States Department of Labor, Mine Safety and Health Administration (MSHA). This file, which was originally created in the 1970's, contained many Mine-IDs that were invalid. MSHA removes invalid IDs from the MIF upon discovery. MSHA applicable data includes the following: all Coal and Metal/Non-Metal mines under MSHA's jurisdiction since 1/1/1970; mine addresses for all mines in the database except for Abandoned mines prior to 1998 from MSHA's legacy system (addresses may or may not correspond with the physical location of the mine itself); violations that have been assessed penalties as a result of MSHA inspections beginning on 1/1/2000; and violations issued as a result of MSHA inspections conducted beginning on 1/1/2000.

Government Publication Date: Feb 5, 2024

Surface Mining Control and Reclamation Act Sites: SMCRA

This inventory of land and water impacted by past mining (primarily legacy coal mining operations) is maintained by the U.S. Department of the Interior's Office of Surface Mining Reclamation and Enforcement (OSMRE), as it provides information needed to implement the Surface Mining Control and Reclamation Act of 1977 (SMCRA). This inventory contains information on the type and extent of Abandoned Mine Land (AML) Problems, as well as information on the cost associated with the reclamation of those problems. The data is based upon field surveys by State, Tribal, and OSMRE program officials. It is dynamic to the extent that it is modified as new problems are identified and existing problems are reclaimed. Disclaimer: Per the OSMRE, States and tribes who enter their data into e-AMLIS (AML Inventory System) may truncate their latitude and longitude so the precise location of usually dangerous AMLs is not revealed in an effort to protect the public from searching for these AMLs, most of which are on private property. If more precise location information is needed, please contact the applicable state/tribe of interest.

Government Publication Date: May 20, 2024

Mineral Resource Data System: MRDS

The Mineral Resource Data System (MRDS) is a collection of reports describing metallic and nonmetallic mineral resources throughout the world. Included are deposit name, location, commodity, deposit description, geologic characteristics, production, reserves, resources, and references. This database contains the records previously provided in the Mineral Resource Data System (MRDS) of USGS and the Mineral Availability System/Mineral Industry Locator System (MAS/MILS) originated in the U.S. Bureau of Mines, which is now part of USGS. The USGS has ceased systematic updates of the MRDS database with their focus more recently on deposits of critical minerals while providing a well-documented baseline of historical mine locations from USGS topographic maps.

Government Publication Date: Mar 15, 2016

DOE Legacy Management Sites: LM SITES

The U.S. Department of Energy (DOE) Office of Legacy Management (LM) currently manages radioactive and chemical waste, environmental contamination, and hazardous material at over 100 sites across the U.S. The LM manages sites with diverse regulatory drivers (statutes or programs that direct cleanup and management requirements at DOE sites) or as part of internal DOE or congressionally-recognized programs, such as but not limited to: Formerly Utilized Sites Remedial Action Program (FUSRAP), Uranium Mill Tailings Radiation Control Act (UMTRCA Title I, Tile II), Comprehensive Environmental Response, Compensation, and Liability Act (CERCLA), Resource Conservation and Recovery Act (RCRA), Decontamination and Decommissioning (D&D), Nuclear Waste Policy Act (NWPA). This site listing includes data exported from the DOE Office of LM's Geospatial Environmental Mapping System (GEMS). GEMS Data disclaimer: The DOE Office of LM makes no representation or warranty, expressed or implied, regarding the use, accuracy, availability, or completeness of the data presented herein.

Government Publication Date: Dec 12, 2023

Alternative Fueling Stations: ALT FUELS

This list of alternative fueling stations is sourced from the Alternative Fuels Data Center (AFDC). The U.S. Department of Energy's Office of Energy Efficiency & Renewable Energy launched the AFDC in 1991 as a repository for alternative fuel vehicle performance data, which provides a wealth of information and data on alternative and renewable fuels, advanced vehicles, fuel-saving strategies, and emerging transportation technologies. The data includes Biodiesel (B20 and above), Compressed Natural Gas (CNG), Electric, Ethanol (E85), Hydrogen, Liquefied Natural Gas (LNG), Propane (LPG), and Renewable Diesel (R20 and above) fuel type locations.

Government Publication Date: May 12, 2025

Superfunds Consent Decrees: CONSENT DECREES

This list of Superfund consent decrees is provided by the Department of Justice, Environment & Natural Resources Division (ENRD) through a Freedom of Information Act (FOIA) applicable file. This listing includes Cases filed since 2010 limited to the following: Consent Decrees for CERCLA or Superfund Sites filed and/or as proposed within the ENRD's Case Management System (CMS); and applicable ENRD's Environmental Defense Section (EDS) CERCLA Cases with "Consent" in History Note. CMS may not reflect the latest developments in a case, nor can the agency guarantee the accuracy of the data. ENRD Disclaimer: Congress excluded three discrete categories of law enforcement and national security records from the requirements of the FOIA; response is limited to those records that are subject to the requirements of the FOIA; however, this should not be taken as an indication that excluded records do, or do not, exist.

Government Publication Date: Jun 26, 2024

Air Facility System: AFS

This EPA retired Air Facility System (AFS) dataset contains emissions, compliance, and enforcement data on stationary sources of air pollution. Regulated sources cover a wide spectrum; from large industrial facilities to relatively small operations such as dry cleaners. AFS does not contain data on facilities that are solely asbestos demolition and/or renovation contractors, or landfills. ECHO Clean Air Act data from AFS are frozen and reflect data as of October 17, 2014; the EPA retired this system for Clean Air Act stationary sources and transitioned to ICIS-Air.

Government Publication Date: Oct 17, 2014

Registered Pesticide Establishments: SSTS

This national list of active EPA-registered foreign and domestic pesticide and/or device-producing establishments is based on data from the Section Seven Tracking System (SSTS). The Federal Insecticide, Fungicide, and Rodenticide Act (FIFRA) Section 7 requires that each producing establishment must place its EPA establishment number on the label or immediate container of each pesticide, active ingredient or device produced. An EPA establishment number on a pesticide product label identifies the EPA registered location where the product was produced. The list of establishments is made available by the U.S. Environmental Protection Agency (EPA).

Government Publication Date: Feb 29, 2024

Polychlorinated Biphenyl (PCB) Transformers: PCBT

Locations of Transformers Containing Polychlorinated Biphenyls (PCBs) registered with the United States Environmental Protection Agency. PCB transformer owners must register their transformer(s) with EPA. Although not required, PCB transformer owners who have removed and properly disposed of a registered PCB transformer may notify EPA to have their PCB transformer de-registered. Data made available by EPA.

Government Publication Date: Oct 15, 2019

Polychlorinated Biphenyl (PCB) Notifiers: PCB

Facilities included in the national list of facilities that have notified the United States Environmental Protection Agency (EPA) of Polychlorinated Biphenyl (PCB) activities. Any company or person storing, transporting or disposing of PCBs or conducting PCB research and development must notify the EPA and receive an identification number.

Government Publication Date: May 23, 2024

Power Plants: POWER PLANTS

This list of power plants is provided by the U.S. Energy Information Administration (EIA). The listing includes operable electric generating plants in the United States by energy source, originating from the EIA-860, Annual Electric Generator Report; EIA-860M, Monthly Update to the Annual Electric Generator Report; and EIA-923, Power Plant Operations Report. It includes all operable plants by energy source with a combined nameplate capacity of 1 megawatt or more that are operating, are on standby, or out of service for short- or long-term.

Government Publication Date: Apr 15, 2024

Historical Business Activity Risk: HIST RISK

Proprietary list of sites identified as potentially having engaged in business activity that poses a higher-than-normal risk of contamination. Records originate from historical city directories, and are included in this list based on broad business categories Potentially Hazardous Chemical Users and Fuel and Automotive, including but not limited to Dry Cleaners and Fuel Stations, Garages, etc. Inclusion in this listing does not indicate that there is or ever has been contamination; rather, sites are included in this list due to their potential for having engaged in a business activity presenting an elevated risk of contamination. The list was compiled from various city directories including Polks, Millers, Mullin Kille, Interstate Directory, and State Directory Co; spanning roughly 1920s through 1960 depending on information available by city.

Government Publication Date: Jan 1, 1960

State

Spills and Incidents: SPILLS

This listing of hazardous materials spill/incident reports is sourced from the Illinois Emergency Management Agency (IEMA)

Government Publication Date: Apr 2, 2025

Emergency Response Releases & Spills Database: SPILL OER

The Illinois Environmental Protection Agency's (IEPA) Office of Emergency Response (OER) maintains this Emergency Response Releases & Spills Database. The Emergency Operations Unit (EOU), within OER, coordinates IEPA's response to environmental emergencies involving oil or hazardous materials and ensures that any environmental contamination is cleaned up. EOU works with other response agencies including the Illinois Emergency Management Agency (IEMA), which is the initial contact for responses to an emergency or disaster in Illinois.

Government Publication Date: Mar 27, 2025

PFAS Spill Sites: PFAS SPILLS

A specific list of spill/incident reports from the Illinois Emergency Management Agency (IEMA) where the hazardous material involved in the spill/incident is identified in the PFAS Structure List and/or PFAS Chemicals Without Explicit Structure List made available by the United States Environmental Protection Agency (US EPA).

Government Publication Date: Apr 2, 2025

Dry Cleaning Facilities: DRYCLEANERS

This list of licensed drycleaner facilities is provided by the Drycleaner Environmental Response Trust Fund of Illinois; and since July 1, 2020, is administrated by Illinois Environmental Protection Agency (IEPA).

Government Publication Date: Feb 6, 2025

Delisted Drycleaners: DELISTED DRYCLEANERS

List of sites removed from the drycleaners database made available by the Drycleaner Environmental Response Trust Fund of Illinois.

Government Publication Date: Feb 6, 2025

IEPA Document Explorer: IEPA DOCS

A list of permits and documents found in the Illinois Environmental Protection Agency (IEPA) Document Explorer. The IEPA Document Explorer provides online access to numerous Illinois EPA public records which are available in a digital format. This list includes records not otherwise categorized as LUST, Remediation, Air Permits, NPDES, or Compliance Commitment Agreements.

Government Publication Date: Mar 17, 2025

Clandestine Drug Labs: CDL

List of clandestine drug lab locations made available by the Illinois Department of Public Health. The Department maintains a list of properties from reports it receives from the Illinois State Police through the Illinois Emergency Management Agency.

Government Publication Date: Jan 4, 2023

Tier 2 Report: TIER 2

List of facilities who submit Tier II forms to the Illinois Emergency Management Agency (IEMA).

Government Publication Date: May 10, 2023

Air Permits: AIR PERMITS

A list of sites from the Illinois Environmental Protection Agency (IEPA) Document Explorer at which one or more of the documents is in the Air Permits (construction and operating) category. The IEPA Document Explorer provides online access to numerous Illinois EPA public records which are maintained in a digital format.

Government Publication Date: Mar 17, 2025

Underground Injection Control Wells: UIC

The Underground Injection Control (UIC) Program is a federal program established under the provision of the Safe Drinking Water Act of 1974. Since groundwater is a major source of drinking water in the United States, the UIC Program requirements were designed to prevent contamination of groundwater resulting from the operation of injection wells. The Underground Injection Well Inventory is provided by the Illinois Environmental Protection Agency. This inventory includes Class V Injections Wells which are utilized to inject non-hazardous waste into or above the Underground Source of Drinking Water.

Government Publication Date: Aug 1, 2019

Potentially Infectious Medical Waste Facilities: MEDICAL WASTE

Title 35 of the Illinois Administrative Code defines Potentially Infectious Medical Waste (PIMW) as waste generated in connection with the diagnosis, treatment (i.e., provision of medical services), or immunization of human beings or animals; research pertaining to the provision of medical services; or the provision or testing of biologicals. The Illinois Environmental Protection Agency's Bureau of Land is responsible for administering the PIMW program. The facilities included on this listing treat, store, transfer or dispose of PIMW.

Government Publication Date: Jun 6, 2023

Compost Facilities: COMPOST

The Illinois Environmental Protection Agency's Bureau of Land, Materials Management Unit maintains this list of composting facilities. Composting facilities provide an alternative option to managing and disposing of non-hazardous solid waste and/or landscape waste instead of the waste being landfilled. It is a natural form of recycling that turns some common kinds of household waste, like food and lawn wastes, into a dark organic material that can be used in a variety of beneficial ways.

Government Publication Date: Dec 1, 2023

Tribal

No Tribal additional environmental record sources available for this State.

County

No County additional environmental record sources available for this State.

Definitions

Database Descriptions: This section provides a detailed explanation for each database including: source, information available, time coverage, and acronyms used. They are listed in alphabetic order.

Detail Report: This is the section of the report which provides the most detail for each individual record. Records are summarized by location, starting with the project property followed by records in closest proximity.

Distance: The distance value is the distance between plotted points, not necessarily the distance between the sites' boundaries. All values are an approximation.

Direction: The direction value is the compass direction of the site in respect to the project property and/or center point of the report.

Elevation: The elevation value is taken from the location at which the records for the site address have been plotted. All values are an approximation. Source: Google Elevation API.

Executive Summary: This portion of the report is divided into 3 sections:

'Report Summary'- Displays a chart indicating how many records fall on the project property and, within the report search radii.

'Site Report Summary'-Project Property'- This section lists all the records which fall on the project property. For more details, see the 'Detail Report' section.

'Site Report Summary-Surrounding Properties'- This section summarizes all records on adjacent properties, listing them in order of proximity from the project property. For more details, see the 'Detail Report' section.


Map Key: The map key number is assigned according to closest proximity from the project property. Map Key numbers always start at #1. The project property will always have a map key of '1' if records are available. If there is a number in brackets beside the main number, this will indicate the number of records on that specific property. If there is no number in brackets, there is only one record for that property.

The symbol and colour used indicates 'elevation': the red inverted triangle will dictate 'ERIS Sites with Lower Elevation', the yellow triangle will dictate 'ERIS Sites with Higher Elevation' and the orange square will dictate 'ERIS Sites with Same Elevation.'

Unplottables: These are records that could not be mapped due to various reasons, including limited geographic information. These records may or may not be in your study area, and are included as reference.

ATTACHMENT C

FIGURE 1 – Identified Site Map (ISM)

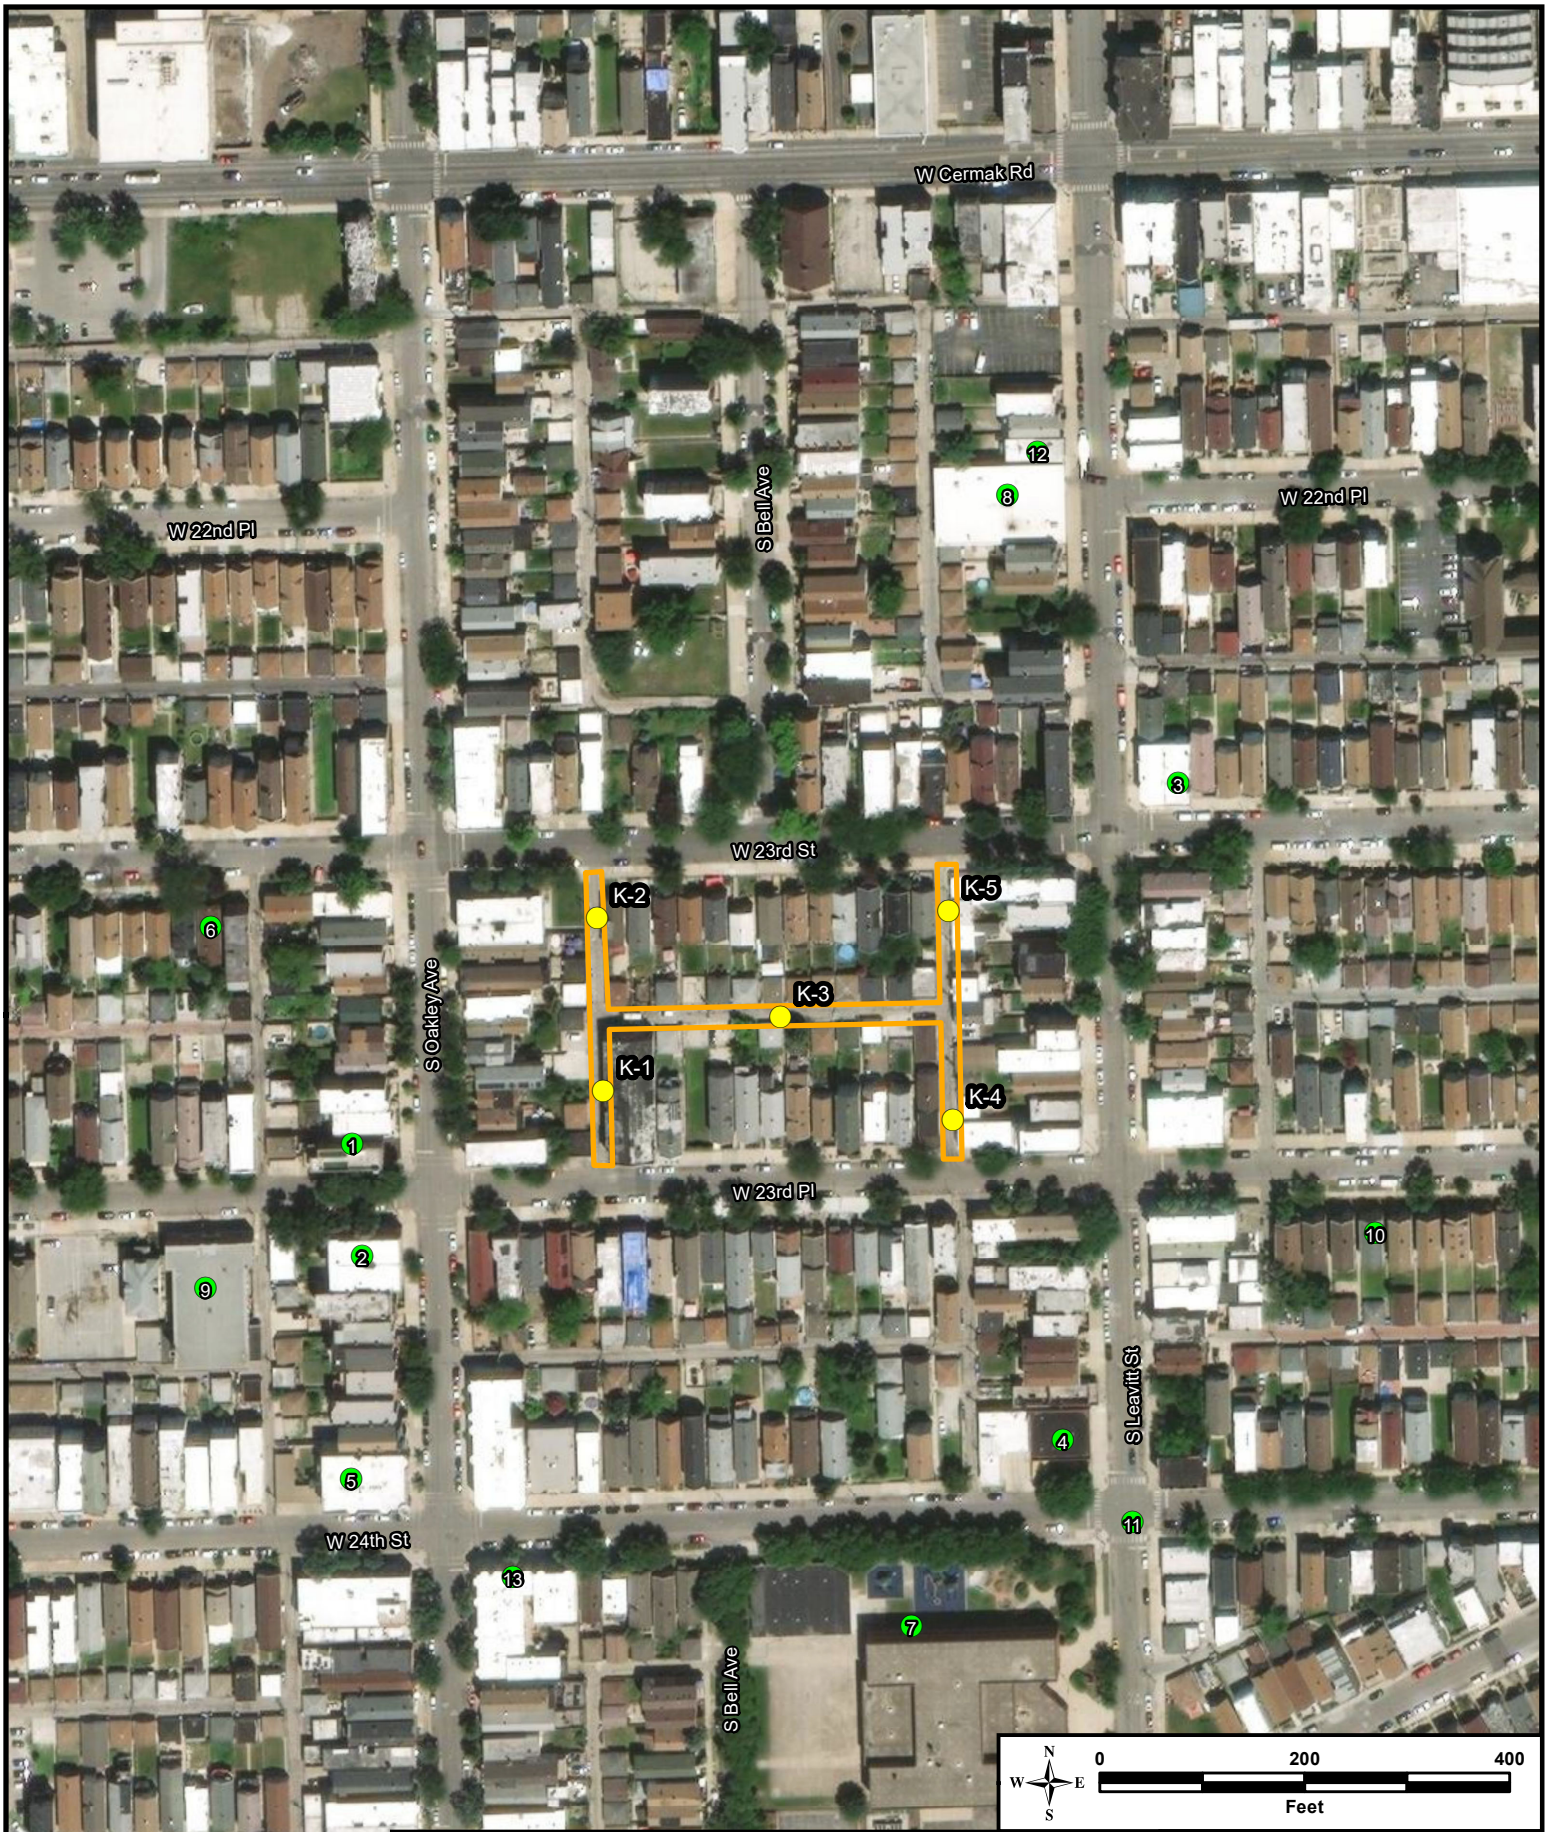

J:\81.0220733.04 TS CDOT QCQA (QA Services)\Figures\Alley Validations\Figure_1_Alley_Validations_22_CP#48_ISM.mxd

Huff & Huff, incorporated
A Subsidiary of GZA

GEOTECHNICAL
ENVIRONMENTAL
ECOLOGICAL
WATER
CONSTRUCTION MANAGEMENT

915 Harger Road
Suite 330
Oak Brook, IL 60523
T: 630.684.9100
F: 630.684.9120
www.huffnhuff.com
www.gza.com



To: Chicago Department of Transportation

From: Jeremy J. Reynolds, P.G. Cory Wilson, and Esther Yim

Date: October 24, 2022

Re: **2022 CDOT NCI Program, Central Area, Ward 25 – Alley 22-CP#48**

On September 23, 2022, Huff & Huff, Inc., a subsidiary of GZA, Inc. (H&H/GZA) mobilized to the alley bounded by W. 23rd Street to the north, S. Leavitt Street to the east, W. 23rd Place to the south, and S. Oakley Avenue to the west, in Chicago, Cook County, Illinois (Project Area). Infiltration testing suitability was assessed in conjunction with the 22-CP#48 soils Clean Construction or Demolition Debris (CCDD) assessment performed on September 23, 2022.

Soil samples were collected as part of the 22-CP#48 soils CCDD assessment from five (5) locations (K-1, K-2, K-3, K-4, and K-5) in the alley to a maximum depth of approximately eight (8) feet below ground surface (bgs). Soils observed in the alley consisted primarily urban fill material in the top 5.5 feet ranging to full depth, underlain by brown and gray lean CLAY to an approximate depth range of 5.5 to 8 feet bgs.

Based on the soil conditions assessed in the field, an infiltration test was not conducted. Soil permeability is typically poor to very poor in clay material. Based on prior infiltration testing conducted by H&H/GZA in other CIC alley projects with similar soil conditions, and where an infiltration rate was not reported due to no water movement, conducting an infiltration test in alley 22-CP#48 was considered to not be suitable or cost effective. The elimination of testing is consistent with the protocol for field assessment of infiltration testing, which is attached for reference.

Therefore, an estimated static hydraulic conductivity value was not established for this project; however, it appears that the subsurface materials are not conducive to permeable design options.

Attached is a Soil Boring Location Map and Boring Logs for reference to soil conditions.

If you have any questions regarding this matter, please contact us at 630-684-9100.

Jeremy J. Reynolds, P.G.
Associate Principal

Cory Wilson
Assistant Project Manager

Shane Cuplin, P.G.
Consultant Reviewer

Esther Yim
Scientist I

An Equal Opportunity Employer M/F/V/H


ATTACHMENT A

SOIL BORING LOCATION MAP

FIGURE 1

Identified Sites Map

2022 CDOT NCI Green Alley Program
NCI Central Area, Ward 25, Alley 22-CP#48
Alley Bounded By W. 23rd Place, W. 23rd Place, S. Oakley Avenue, S. Leavitt Street

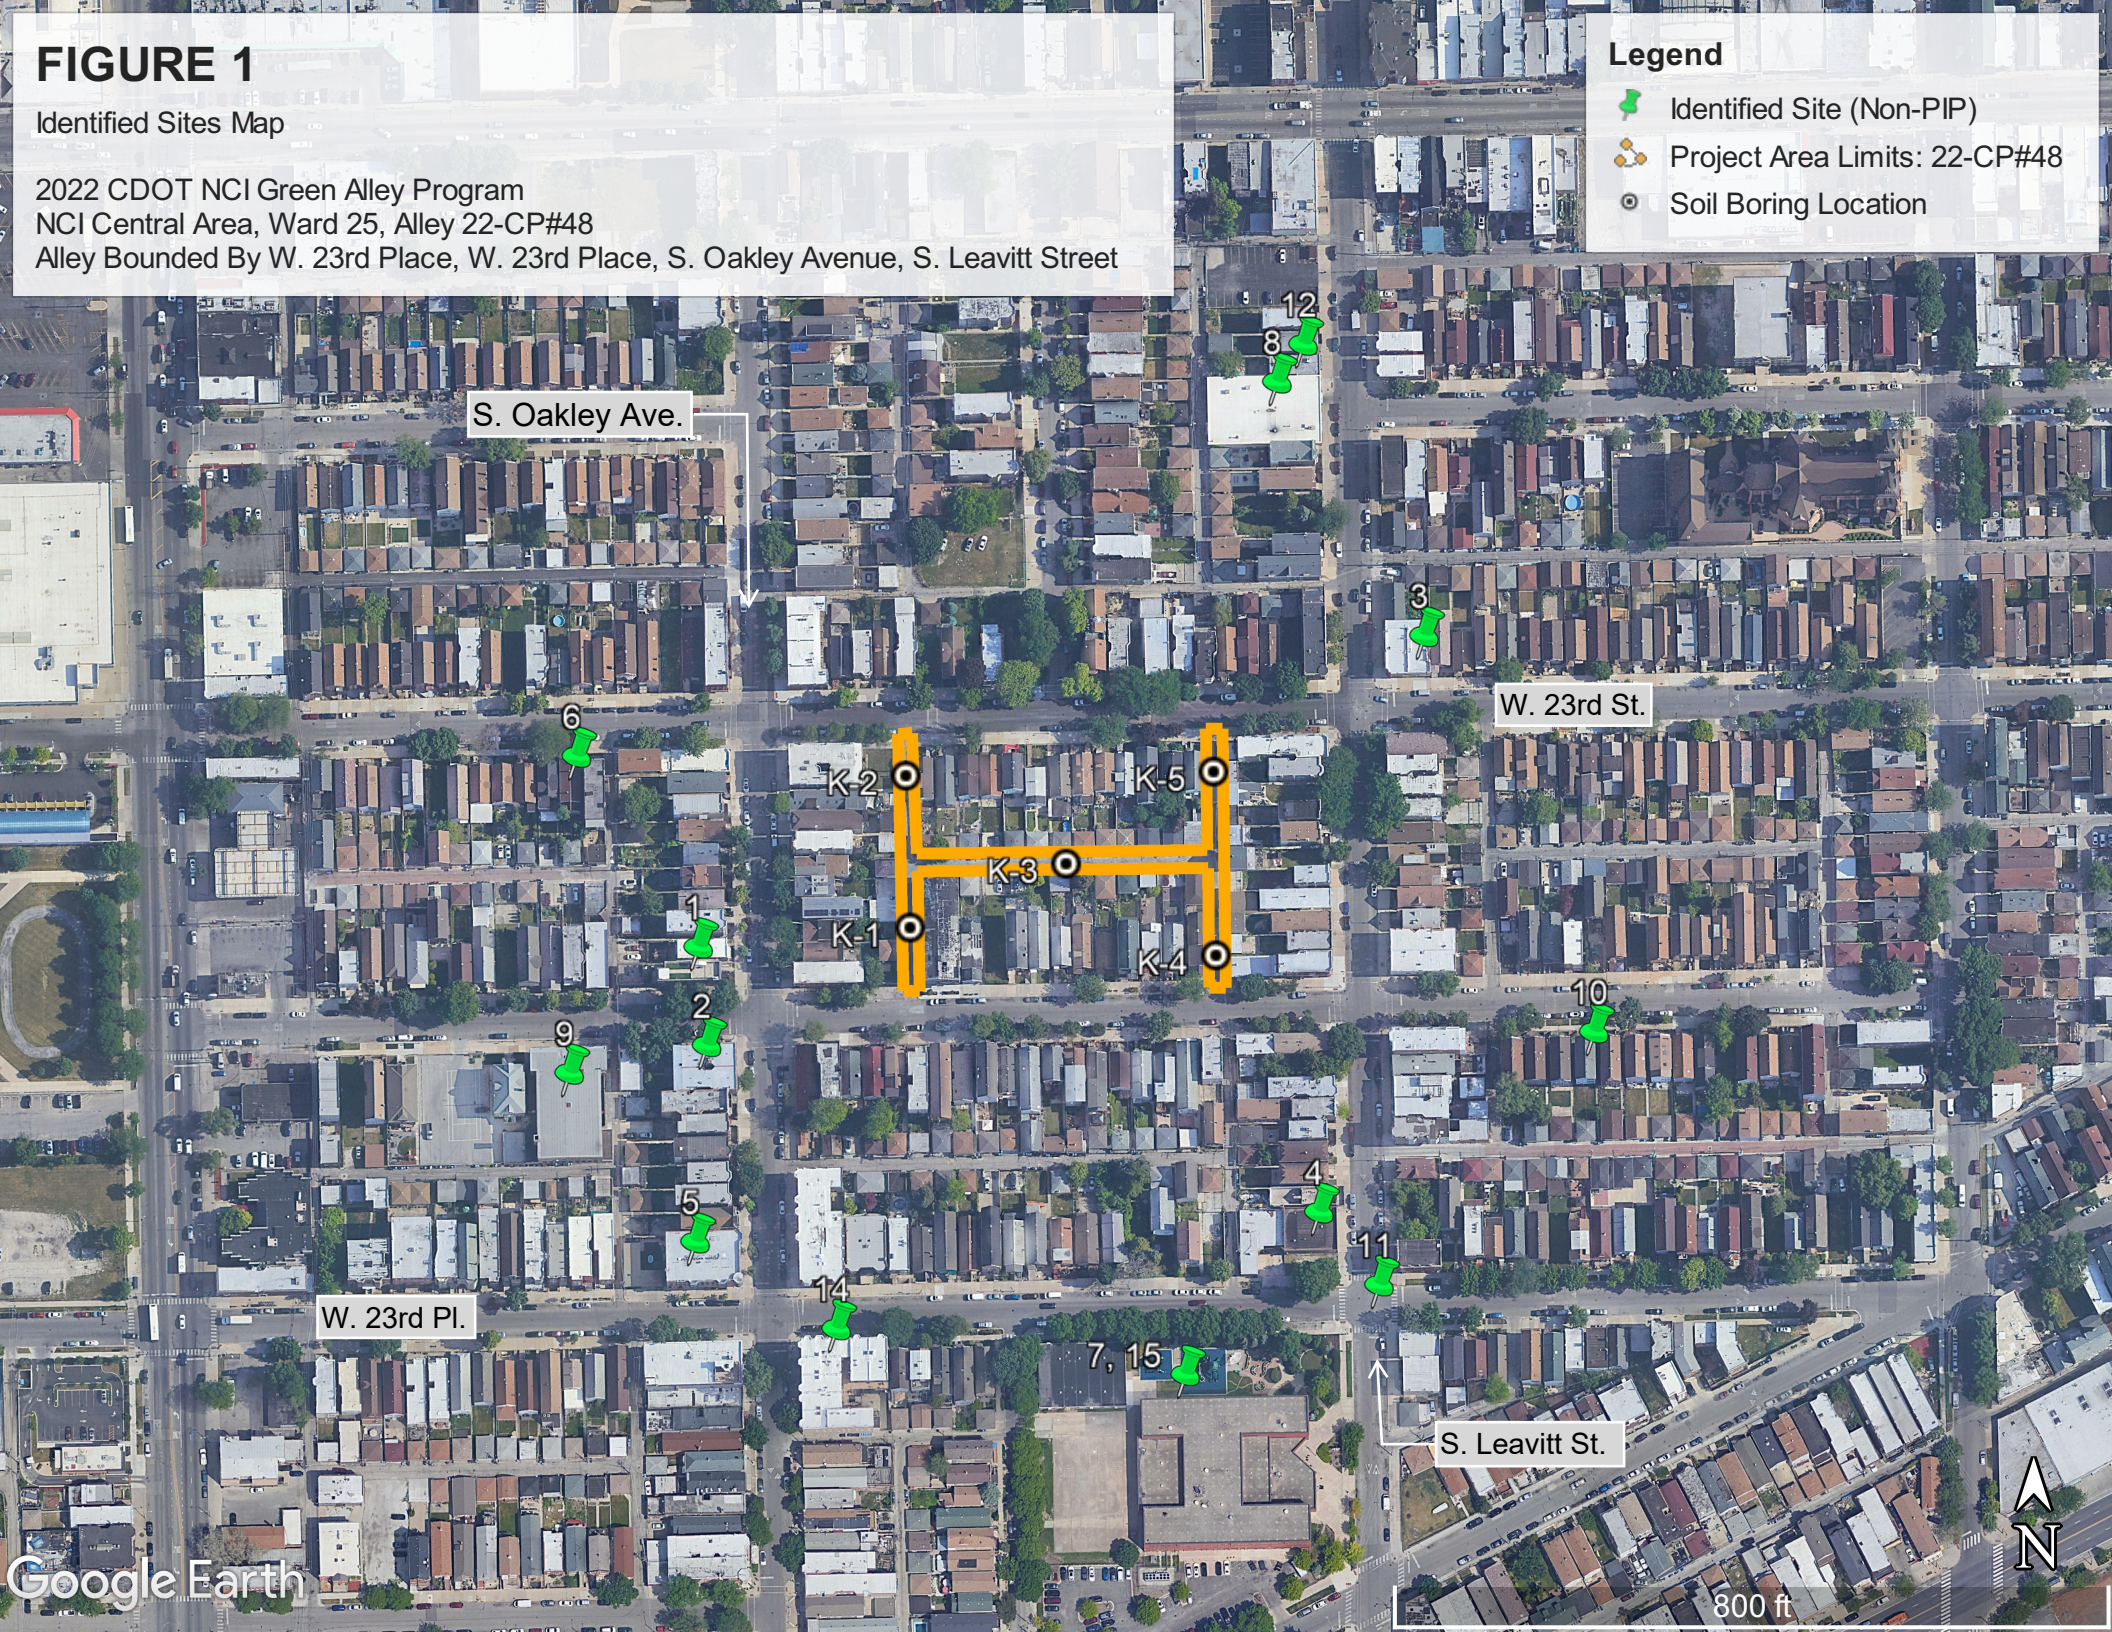

ATTACHMENT B

BORING LOGS

GZA GeoEnvironmental, Inc.
915 Harger Road, Suite 330
Oak Brook, IL 60523
630-684-9100

BORING NUMBER K-1

CLIENT TranSystems Corporation
PROJECT NAME TS CDOT CCDD 22-CP#48
PROJECT NUMBER 81.0220733.01
PROJECT LOCATION Chicago, Cook County, IL
DATE STARTED 9/23/22 **COMPLETED** 9/23/22
GROUND ELEVATION ~591 +/- 2 **HOLE SIZE** 2 inches
DRILLING CONTRACTOR Environmental Soil Probing
DRILLING METHOD Direct Push
LOGGED BY EHY **CHECKED BY** JJR
DRILL RIG 5400 Truck Geoprobe

GROUND WATER LEVELS (ft, bgs):

DATE	TIME	DEPTH	CASING	STAB

DEPTH (ft)	GRAPHIC LOG	MATERIAL DESCRIPTION	REMARKS	SAMPLE TYPE NUMBER (Depth Interval)	PID RESULTS	RECOVERY (ft)
0		SANDY SILT (ML/URBAN FILL: trace Coal, Slag, and Brick); trace Clay; trace Gravel; dark brown and black, moist	1	S-1 (0-4)	0.0	2.5
4			1	S-2 (4-8)	0.0	4.0
8		End of boring at 8' BGS. Boring immediately backfilled with remaining soil and bentonite chips. Pavement surfaces are restored with asphalt cold patch and concrete surfaces are restored with quick mix cement patch.				

REMARKS

1. Sample Collected

ENVIRONMENTAL BH COLUMN W/ REMARKS - GINT STD US LAB.GDT - 9/27/22 11:17 - J:\81.0220733.01 TS CDOT QCQA (NCI PROGRAM) ALLEY & SIDEWALK CCDD-SOIL MANAGEMENT\2022 CIC ALLEYS\BORING LOGS GINT FILES\TO DO - MOVE FILES AFTER COMP

GZA GeoEnvironmental, Inc.
915 Harger Road, Suite 330
Oak Brook, IL 60523
630-684-9100

BORING NUMBER K-2

CLIENT TranSystems Corporation
PROJECT NAME TS CDOT CCDD 22-CP#48
PROJECT NUMBER 81.0220733.01
PROJECT LOCATION Chicago, Cook County, IL
DATE STARTED 9/23/22 **COMPLETED** 9/23/22
GROUND ELEVATION ~591 +/- 2 **HOLE SIZE** 2 inches
DRILLING CONTRACTOR Environmental Soil Probing
DRILLING METHOD Direct Push
LOGGED BY EHY **CHECKED BY** JJR
DRILL RIG 5400 Truck Geoprobe

GROUND WATER LEVELS (ft, bgs):

DATE	TIME	DEPTH	CASING	STAB

DEPTH (ft)	GRAPHIC LOG	MATERIAL DESCRIPTION	REMARKS	SAMPLE TYPE NUMBER (Depth Interval)	PID RESULTS	RECOVERY (ft)
0		SANDY SILT (ML/URBAN FILL: trace Coal, Slag, and Brick); trace Gravel, moist	1	S-1 (0-4)	0.0	4.0
4			1	S-2 (4-8)	0.0	4.0
		LEAN CLAY (CL/URBAN FILL: trace Coal, Glass, and Slag); trace Gravel; dark gray, moist				
6		LEAN CLAY (CL); trace Gravel; dark gray and brown, moist				
8		End of boring at 8' BGS. Boring immediately backfilled with remaining soil and bentonite chips. Pavement surfaces are restored with asphalt cold patch and concrete surfaces are restored with quick mix cement patch.				

REMARKS

1. Sample Collected

ENVIRONMENTAL BH COLUMN W/ REMARKS - GINT STD US LAB.GDT - 9/27/22 11:17 - J:\81.0220733.01 TS CDOT QCQA (NCI PROGRAM) ALLEY & SIDEWALK CCDD-SOIL MANAGEMENT\2022 CIC ALLEYS\BORING LOGS GINT FILES\TO DO - MOVE FILES AFTER COMP

GZA GeoEnvironmental, Inc.
915 Harger Road, Suite 330
Oak Brook, IL 60523
630-684-9100

BORING NUMBER K-3

CLIENT TranSystems Corporation
PROJECT NAME TS CDOT CCDD 22-CP#48
PROJECT NUMBER 81.0220733.01
PROJECT LOCATION Chicago, Cook County, IL
DATE STARTED 9/23/22 **COMPLETED** 9/23/22
GROUND ELEVATION ~594 +/- 2 **HOLE SIZE** 2 inches
DRILLING CONTRACTOR Environmental Soil Probing
DRILLING METHOD Direct Push
LOGGED BY EHY **CHECKED BY** JJR
DRILL RIG 5400 Truck Geoprobe

GROUND WATER LEVELS (ft, bgs):

DATE	TIME	DEPTH	CASING	STAB

DEPTH (ft)	GRAPHIC LOG	MATERIAL DESCRIPTION	REMARKS	SAMPLE TYPE NUMBER (Depth Interval)	PID RESULTS	RECOVERY (ft)
0		SANDY SILT (ML/URBAN FILL: trace Coal, Slag, and Glass); trace Gravel; black and brown, moist	1	S-1 (0-4)	0.0	3.5
4			1	S-2 (4-8)	0.0	4.0
8		LEAN CLAY (CL); trace Gravel; brown and gray, moist				

End of boring at 8' BGS. Boring immediately backfilled with remaining soil and bentonite chips. Pavement surfaces are restored with asphalt cold patch and concrete surfaces are restored with quick mix cement patch.

REMARKS

1. Sample Collected

ENVIRONMENTAL BH COLUMN W/ REMARKS - GINT STD US LAB.GDT - 9/27/22 11:17 - J:\81.0220733.01 TS CDOT QCQA (NCI PROGRAM) ALLEY & SIDEWALK CCDD-SOIL MANAGEMENT\2022 CIC ALLEYS\BORING LOGS GINT FILES\TO DO - MOVE FILES AFTER COMP

GZA GeoEnvironmental, Inc.
915 Harger Road, Suite 330
Oak Brook, IL 60523
630-684-9100

BORING NUMBER K-4

CLIENT TranSystems Corporation
PROJECT NAME TS CDOT CCDD 22-CP#48
PROJECT NUMBER 81.0220733.01
PROJECT LOCATION Chicago, Cook County, IL
DATE STARTED 9/23/22 **COMPLETED** 9/23/22
GROUND ELEVATION ~594 +/- 2 **HOLE SIZE** 2 inches
DRILLING CONTRACTOR Environmental Soil Probing
DRILLING METHOD Direct Push
LOGGED BY EHY **CHECKED BY** JJR
DRILL RIG 5400 Truck Geoprobe

GROUND WATER LEVELS (ft, bgs):

DATE	TIME	DEPTH	CASING	STAB

DEPTH (ft)	GRAPHIC LOG	MATERIAL DESCRIPTION	REMARKS	SAMPLE TYPE NUMBER (Depth Interval)	PID RESULTS	RECOVERY (ft)
0		SANDY SILT (ML/URBAN FILL: trace Coal, Slag, Glass, and Brick); trace Clay; trace Gravel; black and brown, moist	1	S-1 (0-4)	0.0	4.0
4			1	S-2 (4-8)	0.0	2.0
6		LEAN CLAY (CL); trace Gravel; brown and gray, moist				
8		End of boring at 8' BGS. Boring immediately backfilled with remaining soil and bentonite chips. Pavement surfaces are restored with asphalt cold patch and concrete surfaces are restored with quick mix cement patch.				

REMARKS

1. Sample Collected

ENVIRONMENTAL BH COLUMN W/ REMARKS - GINT STD US LAB.GDT - 9/27/22 11:17 - J:\81.0220733.01 TS CDOT QCQA (NCI PROGRAM) ALLEY & SIDEWALK CCDD-SOIL MANAGEMENT\2022 CIC ALLEYS\BORING LOGS GINT FILES\TO DO - MOVE FILES AFTER COMP

GZA GeoEnvironmental, Inc.
915 Harger Road, Suite 330
Oak Brook, IL 60523
630-684-9100

BORING NUMBER K-5

CLIENT TranSystems Corporation
PROJECT NAME TS CDOT CCDD 22-CP#48
PROJECT NUMBER 81.0220733.01
PROJECT LOCATION Chicago, Cook County, IL
DATE STARTED 9/23/22 **COMPLETED** 9/23/22
GROUND ELEVATION ~594 +/- 2 **HOLE SIZE** 2 inches
DRILLING CONTRACTOR Environmental Soil Probing
DRILLING METHOD Direct Push
LOGGED BY EHY **CHECKED BY** JJR
DRILL RIG 5400 Truck Geoprobe

GROUND WATER LEVELS (ft, bgs):

DATE	TIME	DEPTH	CASING	STAB

DEPTH (ft)	GRAPHIC LOG	MATERIAL DESCRIPTION	REMARKS	SAMPLE TYPE NUMBER (Depth Interval)	PID RESULTS	RECOVERY (ft)
0		SANDY SILT (ML/URBAN FILL: trace Coal, Glass, and Wood); trace Gravel; brown and black, moist	1	S-1 (0-4)	0.0	1.0
4		LEAN CLAY (CL/URBAN FILL: trace Coal and Wood); trace Gravel; brown, black, and gray, moist	1	S-2 (4-8)	0.0	4.0
6		LEAN CLAY (CL); trace Gravel; brown and gray, moist				
8		End of boring at 8' BGS. Boring immediately backfilled with remaining soil and bentonite chips. Pavement surfaces are restored with asphalt cold patch and concrete surfaces are restored with quick mix cement patch.				

REMARKS

1. Sample Collected

ENVIRONMENTAL BH COLUMN W/ REMARKS - GINT STD US LAB.GDT - 9/27/22 11:17 - J:\81.0220733.01 TS CDOT QCQA (NCI PROGRAM) ALLEY & SIDEWALK CCDD-SOIL MANAGEMENT\2022 CIC ALLEYS\BORING LOGS GINT FILES\TO DO - MOVE FILES AFTER COMP


ATTACHMENT C

FIELD ASSESSMENT PROTOCOL

***DRAFT* Field Assessment for Infiltration Testing on CDOT NCI Green Alley Program Projects**

In an effort to assess the suitability of conducting subsurface infiltration testing on CDOT NCI alley projects, the following protocol is implemented in the field. The following protocol is based on discussions with the C*NECT team and CDOT personnel in early 2021.

Protocol

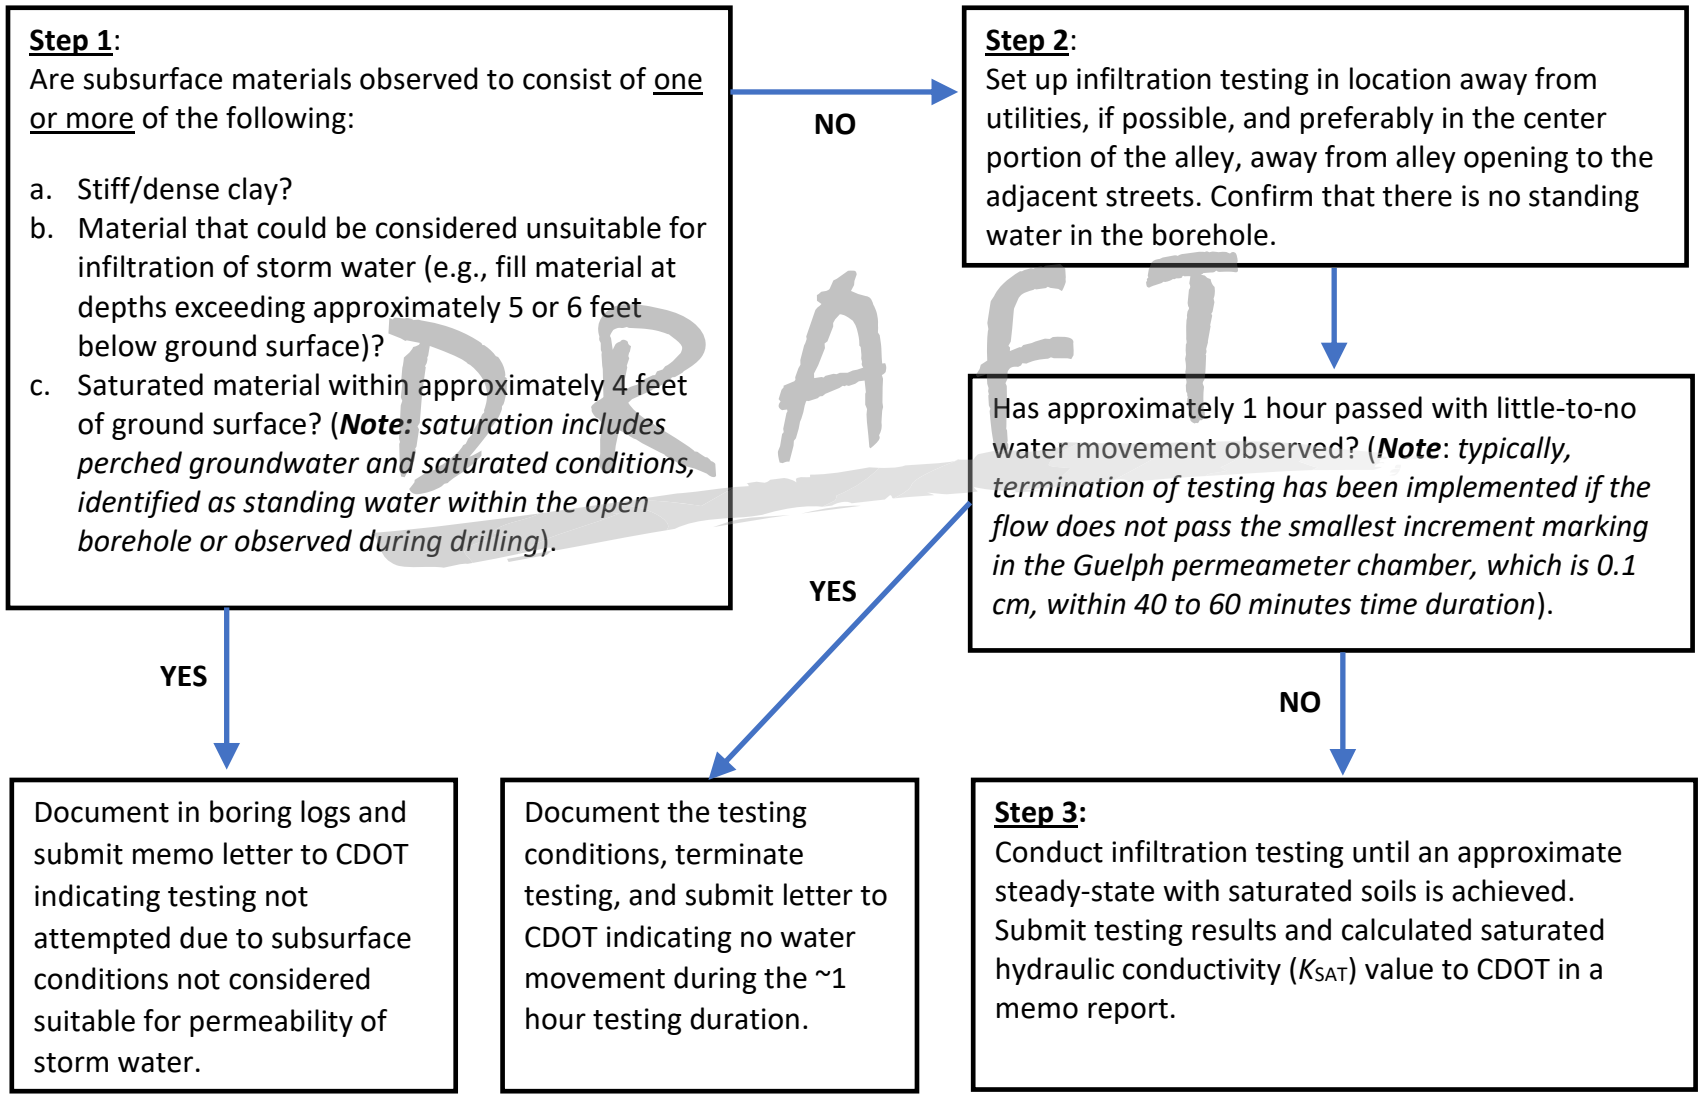

DRAFT

Huff & Huff incorporated
A Subsidiary of GZA

GEOTECHNICAL
ENVIRONMENTAL
ECOLOGICAL
WATER
CONSTRUCTION MANAGEMENT

915 Harger Road
Suite 330
Oak Brook, IL 60523
T: 630.684.9100
F: 630.684.9120
www.huffnhuff.com
www.gza.com



To: Chicago Department of Transportation
From: Jeremy Reynolds, P.G., Cory Wilson, and Esther Yim
Date: October 24, 2022
Re: **Landfill Recommendation: 2022 CDOT NCI Green Alley Program**
NCI Central Area, Ward 25, Alley 22-CP#48

On September 23, 2022, Huff & Huff, Inc., a subsidiary of GZA, Inc. (H&H/GZA), mobilized to the alley bounded by W. 23rd Street to the north, S. Leavitt Street to the east, W. 23rd Place to the south, and S. Oakley Avenue to the west, in Chicago, Cook County, Illinois (Project Area).

No potentially impacted properties (PIPs) were identified near the Project Area, based on environmental due diligence, including review of regulatory database listings, historical aerial photographs, and a site visit in connection with the Project Area. Based on the identified PIPs, as well as the location in Chicago and the potential to encounter urban fill material, an LPC-663 form with accompanying analytical testing results was appropriate for the Project Area. Five (5) soil borings were advanced within the Project Area, corresponding to the areas of planned excavation/soil disposal, as depicted on the figures included in **Attachment A**. Soil borings K-1 through K-5 were advanced on September 23, 2022, to a depth of approximately eight (8) feet below ground surface (bgs), and representative soil samples from each boring were collected and submitted for laboratory analysis.

Samples were analyzed for one or more of the following analytical suites: volatile organic compounds (VOCs); polynuclear aromatic hydrocarbons (PNAs); total Resource Conservation and Recovery Act (RCRA) metals; Toxicity Characteristic Leaching Procedure (TCLP) chromium; TCLP lead; and soil pH.

The following tables present the results from soil sampling:

Table 1: Identified Sites from ERIS Database (Within 500' of Project Area)
Table 2: Analytical Summary (CCDD Testing)
Table 3: PNA Results Detected Above the Laboratory RLs
Table 4: Metals Results Detected Above the Laboratory RLs
Table 5: Soil pH and PID Screening Results
Table 6: Soil Disposal Description Summary

Attachment A includes figures depicting the Project Area, PIPs, and Article 669.05 Soil Type; **Attachment B** includes the laboratory analytical reports; and **Attachment C** includes the boring logs.

Field Observations and Analytical Summary

On September 23, 2022, H&H/GZA collected representative soil samples from five (5) soil borings within the Project Area, as displayed on the figures included in **Attachment A**. Soil borings K-1, K-2, K-3, K-4, and K-5 were advanced to approximately 8 feet bgs. Boring logs are included in **Attachment C**. Samples were screened with the photoionization detector (PID) meter, with results at background levels of 0.0 parts per million (ppm) for each sample interval. Urban fill material was observed in borings K-1, K-2, K-3, K-4, and K-5, containing one or more

waste/debris items, including slag, coal, glass, and/or wood. Based on the PID screening results and on-site observations, samples were analyzed for specific parameters, as presented in **Table 2**.

TABLE 1 – Identified Sites from ERIS Database (Within 500' of Project Area)

Site Name	*Map ID*	*Address*	*Distance & Direction*	*Database/Reason*	*PIP?*
JUSTIN SCALES	1	2324 S OAKLEY AVE	~190 ft, W	PERMITS CHICAGO (APCP)	No
2334-36 OAKLEY / WYNDCTY PROPERTIES	2	2334 S OAKLEY AVE	~200 ft, SW	PERMITS CHICAGO (APCP)	No
MARIA E. SANCHEZ	3	2156 W 23RD ST	~190 ft, NE	PERMITS CHICAGO (APCP)	No
G. LAMBARDI	4	2354 S LEAVITT ST	~250 ft, S	TANKS CHICAGO (1-2kgal Fuel oil UST)	No
KETIH ALESSI	5	2354 S OAKLEY AVE	~325 ft, SW	PERMITS CHICAGO (APCP)	No
CHICAGO PUBLIC SCHOOLS	6	2317 W 23RD ST	~345 ft, W	PERMITS CHICAGO (APCP)	No
BLUE ISLAND / RUIZ IRMA SCHOOL / IRMA C RUIZ SCHOOL CHICAGO TRANSIT AUTHORITY / ILLINOIS CAPITAL DEVELOPMENT BOARD / CPS	7, 15	2201-2225 W 24TH ST, 2410 S LEAVITT ST,	~390 ft, S	UST (8-4k gal USTs removed), RCRA VSQG (SQG lead, mercury, cadmium), SPILL OER, FINDS/FRS (ACES and RCRA info systems), TANKS CHICAGO (1-3k gal fuel oil UST installed; 2-4k gal fuel oil UST installed; 10-4k gal gasoline UST installed; 15 USTs removed; 2-4k gal fuel oil UST installed 1953), PERMITS CHICAGO (APCP), IEPA DOCS (BOL)	No
H. PUCCINE / ADOLFO VEGA	8	2226 S LEAVITT ST	~320 ft, NE	TANKS CHICAGO (1-1k gal gasoline UST replaced), PERMITS CHICAGO (APCP)	No
DE LA CRUZ MATH/SCIENCE SPEC / CHICAGO PUBLIC SCHOOLS / DE LA CRUZ	9	2317 W 23RD PL	~340 ft, SW	FINDS/FRS (School, ACES and RCRAINFO Info system), PERMITS CHICAGO (APCP), IEPA DOCS (BOL), RCRA NON GEN (SQG to NON GEN for Lead)	No
ANTHONY J KUSTEC	10	2139 W 23RD PL	~400 ft, SE	PERMITS CHICAGO (APCP)	No
CHICAGO SURFACE LINES	11	2400 S LEAVITT ST	~390 ft, SE	TANKS CHICAGO (1-2k gal Fuel oil UST installed)	No
JESUS ROCHA	12	2224 S LEAVITT ST	~400 ft, N	PERMITS CHICAGO (APCP)	No
GUIDE ROMANI / STANLEY BUDUCH / S. BODUCH	14	2401 S OAKLEY AVE	~395 ft, S	TANKS CHICAGO (1-1.5k gal fuel oil UST installed), PERMITS CHICAGO (APCP)	No

TABLE 2 – Analytical Summary

Soil Boring	Depth, ft	Sampling Date	VOCs	PNAs	RCRA Metals	TCLP Metals[1]	pH
K-1	0-4	9/23/2022	X	X	X	X[1]	X
	4-8	9/23/2022		X	X	X[1]	X
K-2	0-4	9/23/2022		X	X	X[1]	X
	4-8	9/23/2022	X	X	X	X[1]	X
K-3	0-4	9/23/2022	X	X	X	X[1]	X
	4-8	9/23/2022		X	X	X[1]	X
K-4	0-4	9/23/2022		X	X	X[1]	X
	4-8	9/23/2022	X	X	X	X[1]	X
K-5	0-4	9/23/2022	X	X	X	X[1]	X
	4-8	9/23/2022		X	X	X[1]	X

1 Includes TCLP chromium and TCLP lead.

Tables 3 through **Table 5** below summarize the detectable concentrations for PNAs, metals, and soil pH. **Attachment B** contains the laboratory analytical results.

TABLE 3 – PNA Results Detected Above the Laboratory Reporting Limits

Parameter	*MAC* [1]				*Tier I SRO* [2]		Sample Results									
	(Chicago) [3]	*(MSA)* [4]	*(Non-MSA)* [5]	*(Non-Pop.)* [6]	*CW Ing.*	*CW Inh.*	**K-1 (0-4)**	**K-1 (4-8)**	**K-2 (0-4)**	**K-2 (4-8)**	**K-3 (0-4)**	**K-3 (4-8)**	**K-4 (0-4)**	**K-4 (4-8)**	**K-5 (0-4)**	**K-5 (4-8)**
PNA	----------mg/kg----------															
Acenaphthene	*570*	*570*	*570*	*570*	*120,000*	---	**1.6**	**0.23**	< 0.039	< 0.042	**0.11**	**0.071**	**0.24**	< 0.041	**0.082**	< 0.042
Acenaphthylene	---	---	---	---	---	---	**0.15**	**0.26**	**0.050**	< 0.042	**0.067**	**0.49**	**0.12**	**0.049**	**0.054**	< 0.042
Anthracene	*12,000*	*12,000*	*12,000*	*12,000*	*610,000*	---	**2.5**	**0.81**	**0.17**	< 0.042	**0.41**	**1.2**	**1.2**	**0.13**	**0.33**	**0.068**
Benz(a)anthracene	*1.1*	*1.8*	*0.9*	*0.9*	*170*	---	**5.5**	**1.9**	**0.91**	**0.068**	**1.3**	**3.3**	**4.1**	**0.39**	**1.5**	**0.21**
Benzo(a)pyrene	*1.3*	*2.1*	*0.98*	*0.09*	*17*	---	**5.3**	**2.3**	**1.0**	**0.085**	**1.4**	**3.4**	**5.4**	**0.38**	**1.7**	**0.19**
Benzo(b)fluoranthene	*1.5*	*2.1*	*0.9*	*0.9*	*170*	---	**3.7**	**1.8**	**0.86**	**0.077**	**1.2**	**2.8**	**3.0**	**0.29**	**1.4**	**0.20**
Benzo(g,h,i)perylene	---	---	---	---	---	---	**2.7**	**1.4**	**0.65**	**0.060**	**0.82**	**2.0**	**3.5**	**0.20**	**1.1**	**0.11**
Benzo(k)fluoranthene	*9*	*9*	*9*	*9*	*1,700*	---	**3.2**	**1.1**	**0.72**	**0.074**	**0.84**	**2.2**	**3.2**	**0.31**	**1.3**	**0.13**
Chrysene	*88*	*88*	*88*	*88*	*17,000*	---	**5.4**	**1.8**	**0.97**	**0.086**	**1.3**	**3.1**	**4.4**	**0.38**	**1.5**	**0.19**
Dibenz(a,h)anthracene	*0.20*	*0.42*	*0.15*	*0.09*	*17*	---	**1.3**	**0.59**	**0.31**	< 0.042	**0.37**	**0.88**	**1.2**	< 0.041	**0.52**	< 0.042
Fluoranthene	*3,100*	*3,100*	*3,100*	*3,100*	*82,000*	---	**12**	**3.8**	**1.5**	**0.12**	**2.3**	**7.7**	**7.1**	**0.68**	**2.8**	**0.39**
Fluorene	*560*	*560*	*560*	*560*	*82,000*	---	**1.1**	**0.47**	< 0.039	< 0.042	**0.11**	**0.14**	**0.22**	**0.049**	**0.052**	**0.055**
Indeno(1,2,3-cd)pyrene	*0.9*	*1.6*	*0.9*	*0.9*	*170*	---	**2.4**	**1.2**	**0.51**	**0.056**	**0.73**	**1.9**	**2.5**	**0.18**	**1.0**	**0.11**
Naphthalene	*1.8*	*1.8*	*1.8*	*1.8*	*4,100*	*1.8*	**0.62**	**0.13**	< 0.039	< 0.042	**0.044**	**0.098**	**0.056**	< 0.041	< 0.041	< 0.042
Phenanthrene	---	---	---	---	---	---	**12**	**3.1**	**0.66**	**0.062**	**1.3**	**3.3**	**3.7**	**0.40**	**1.1**	**0.22**
Pyrene	*2,300*	*2,300*	*2,300*	*2,300*	*61,000*	---	**12**	**4.4**	**1.7**	**0.13**	**2.5**	**7.0**	**11**	**0.64**	**2.8**	**0.38**

Bold	Refers to result that is detected above laboratory reporting limit.
Bold/Shaded	Refers to results that exceed the applicable MAC value and/or Tier I SRO value.

[1] Refers to the Maximum Allowable Concentrations (MACs) of Chemical Constituents in Uncontaminated Soil Used as Fill Material At Regulated Fill Operations (35 IAC Code 1100.Subpart F).
[2] Refers to Soil Remediation Objective (SRO) for the Construction Worker Ingestion Exposure Pathway route, in Tables A and B, Appendix B, IAC Part 742 – TACO.
[3] MAC value for CCDD disposal facilities *Within Chicago Corporate Limits*.
[4] MAC value for CCDD disposal facilities *Within a Populated Area in a Metropolitan Statistical Area (MSA) County, Excluding Chicago.*
[5] MAC value for CCDD disposal facilities *Within a Populated Area in a non-MSA County*.
[6] MAC value for CCDD disposal facilities *Outside a Populated Area*.
NA refers to "Not Analyzed".

TABLE 4 – Total Metals Results Detected Above the Laboratory Reporting Limits

Parameter	MAC [1]		Tier I SRO [2]		Sample Results									
	(Within an MSA County)	*(Outside an MSA County)*	*CW Ing.*	*CW Inh.*	**K-1 (0-4)**	**K-1 (4-8)**	**K-2 (0-4)**	**K-2 (4-8)**	**K-3 (0-4)**	**K-3 (4-8)**	**K-4 (0-4)**	**K-4 (4-8)**	**K-5 (0-4)**	**K-5 (4-8)**
Total Metals	----------mg/kg----------													
Arsenic	*13.0*	*11.3*	*61*	*25,000*	**9.7**	**15.7**	**12.6**	**13.2**	**17.3**	**17.1**	**14.3**	**9.2**	**12.0**	**15.6**
Barium	*1,500*	*1,500*	*14,000*	*870,000*	**190**	**80**	**270**	**69**	**230**	**200**	**570**	**90**	**150**	**93**
Cadmium	*5.2*	*5.2*	*200*	*59,000*	**0.70**	**0.75**	**1.3**	< 0.63	**0.87**	**0.93**	**0.93**	**1.3**	**0.81**	**0.73**
Chromium	*21*	*21*	*4,100*	*690*	**18.4**	**10.6**	**15.0**	**19.1**	**13.5**	**15.8**	**16.7**	**18.0**	**15.2**	**16.4**
Lead	*107*	*107*	*700*	---	**260***	**240**	**480**	**230**	**530**	**470**	**500**	**98**	**290**	**330**
Mercury	*0.89*	*0.89*	*61*	0.1[3]	**0.76[3]**	**0.35[3]**	**0.60[3]**	**0.18[3]**	**0.72[3]**	**0.032**	**0.41[3]**	**0.064**	**0.50[3]**	< 0.022
Selenium	*1.3*	*1.3*	*1,000*	---	< 1.2	< 1.1	< 1.1	< 1.3	**1.5**	**5.7**	**1.5**	< 1.2	< 1.2	**1.4**
Silver	*4.4*	*4.4*	*1,000*	---	< 1.2	< 1.1	< 1.1	< 1.3	< 1.2	< 1.1	**14**	< 1.2	< 1.2	< 1.2
TCLP Metals	----------mg/L----------													
Chromium	*0.1*	*0.1*	---	---	< 0.010	< 0.010	< 0.010	< 0.010	< 0.010	< 0.010	< 0.010	< 0.010	< 0.010	< 0.010
Lead	*0.0075*	*0.0075*	---	---	< 0.0050	**0.17**	**0.021**	**0.031**	**0.32**	**0.38**	**0.077**	**0.013***	**0.019**	**0.047**

Bold Refers to result that is detected above laboratory reporting limit.
Bold/Shaded Refers to results that exceed the applicable MAC value and/or Tier I SRO value.

[1] Refers to the Maximum Allowable Concentrations (MACs) of Chemical Constituents in Uncontaminated Soil Used as Fill Material At Regulated Fill Operations (35 IAC Code 1100.Subpart F).

[2] Refers to Remedial Objective (RO) from Tables A and B, Appendix B, Part 742 – TACO.

[3] Refers to the mercury Construction Worker (CW) Inhalation Soil Remedial Objective (SRO), which is established for elemental mercury and represents a portion of the total mercury result reported by the analytical laboratory. The Tier 1 CW Inhalation SRO for mercury is based on the elemental portion of the metal which can become volatilized and can be inhaled as a vapor; however, the mercury typically detected is likely attributed to inorganic mercury salt compounds (association with coal, specifically).

*Achieves the alternative MAC value based on TCLP and/or total result.

TABLE 5 – Soil pH and PID Screening Results

Soil Boring	Depth, ft	Sampling Date	PID Screening Result (ppm)	Soil pH Result
K-1	0-4	9/23/2022	0.0	8.35
	4-8	9/23/2022	0.0	7.75
K-2	0-4	9/23/2022	0.0	7.97
	4-8	9/23/2022	0.0	8.04
K-3	0-4	9/23/2022	0.0	7.98
	4-8	9/23/2022	0.0	8.17
K-4	0-4	9/23/2022	0.0	7.66
	4-8	9/23/2022	0.0	8.01
K-5	0-4	9/23/2022	0.0	8.56
	4-8	9/23/2022	0.0	8.41

Bold/Shaded Refers to result outside the acceptable range for CCDD disposal of 6.25 to 9.00.

Soil Disposal Classification Assessment

Based on waste/debris observed in the urban fill material for borings K-1 (0-8'), K-2 (0-5.5'), K-3 (0-7'), K-4 (0-5.5'), and K-5 (0-5.5'); and results for multiple PNAs, total arsenic, total and TCLP lead for one or more of samples K-2 (4-8'), K-3 (4-8'), and K-5 (4-8'), the following areas are within a **CCDD Exclusion Area**:

- K-1: from ground surface to maximum anticipated excavation depth
- K-2: from ground surface to maximum anticipated excavation depth
- K-3: from ground surface to maximum anticipated excavation depth
- K-4: from ground surface to approximately 5.5 feet bgs
- K-5: from ground surface to maximum anticipated excavation depth

According to Illinois Department of Transportation (IDOT) Standard Specifications for Road and Bridge Construction, Section 669.05 (Removal and Disposal of Regulated Substances – Contaminated Soil and/or Groundwater Management and Disposal), the following areas shall be managed as follows:

669.05 Regulated Substances Management and Disposal

(a) Soil Types: *"Soil Analytical Results Exceed Most Stringent MAC. When the soil analytical results indicate detected levels exceed the most stringent maximum allowable concentration (MAC) for chemical constituents in soil established pursuant to Subpart F of 35 Ill. Adm. Code 1100.605, the soil shall be managed as follows:"*

Spoils generated from K-4 (5.5-8') are classified as 669.05(a)(3):

- "*When analytical results indicate chemical constituents exceed the most stringent MAC but do not exceed the MAC for an MSA County excluding Chicago, or the MAC within the Chicago corporate limits, the excavated soil can be utilized within the right-of-way as embankment or fill, when suitable, or managed and disposed of off-site at a*

CCDD facility or an USFO within an MSA County excluding Chicago or within the Chicago corporate limits provided the pH of the soil is within the range of 6.25 - 9.0, inclusive."

- Soils Management Summary (per Article 669.05 of the IDOT Construction Manual): "*Soil can be used on site, managed and disposed of at a clean construction demolition debris (CCDD) or uncontaminated soil fill operation (USFO) within an MSA County excluding Chicago or excluding the Chicago corporate limits*."

Spoils generated from K-1 (0-8'), K-2 (0-8'), K-3 (0-8'), K-4 (0-5.5'), K-5 (0-8') are classified as 669.05(a)(5):

- "*When the Engineer determines soil cannot be managed according to Articles 669.05(a)(1) through (a)(4) above and the materials do not contain special waste or hazardous waste, as determined by the Engineer, the soil shall be managed and disposed of at a landfill as a non-special waste*."

- Soils Management Summary (per Article 669.05 of the IDOT Construction Manual): "*Disturbed soil must be managed and disposed of at a properly permitted landfill as non-special waste. The Contractor must provide a signed letter specifying the proposed disposal facility and documentation the landfill is permitted to accept the regulated soil. The Contractor is also responsible for providing the Waste Material Profile and Generator's Non-Special Waste Certification*."

TABLE 6 – Soil Disposal Description Summary

Soil Boring ID	Soil Interval	Sample Classification	Parameter(s) Exceeding MAC(s)	Eligible for CCDD or USFO Disposal?	Soil Disposal Classification (Max Excavation Depth) [1]
K-1	**0-8'**	**669.05(a)(5)**	**Coal and slag in urban fill, multiple PNAs, arsenic**	**No: 0-8'**	**0-8': Landfill as Non-Special Waste (NSW)**
K-2	**0-5.5'**	**669.05(a)(5)**	**Coal, glass, and slag in urban fill, lead**	**No: 0-5.5'**	**0-5.5': Landfill as NSW**
	5.5-8'	**669.05(a)(5)**	**Arsenic**	**No: 5.5-8'**	**5.5-8': Landfill as NSW**
K-3	**0-7'**	**669.05(a)(5)**	**Coal, glass, and slag in urban fill, arsenic, lead**	**No: 0-7'**	**0-7': Landfill as NSW**
	7-8'	**669.05(a)(5)**	**Multiple PNAs, arsenic, lead**	**No: 7-8'**	**7-8': Landfill as NSW**
K-4	**0-5.5'**	**669.05(a)(5)**	**Coal, slag, and glass in urban fill, multiple PNAs, arsenic, lead**	**No: 0-5.5'**	**0-5.5': Landfill as NSW**
	5.5-8'	669.05(a)(3)	Benzo(a)pyrene	Yes: 5.5-8'	5.5-8': CCDD (*Within MSA Counties, including Chicago*) or *Site Reuse*
K-5	**0-5.5'**	**669.05(a)(5)**	**Coal, glass, and wood in urban fill, Dibenz(a,h)anthracene**	**No: 0-5.5'**	**0-5.5': Landfill as NSW**
	5.5-8'	**669.05(a)(5)**	**Arsenic**	**No: 5.5-8'**	**5.5-8': Landfill as NSW**

[1] Based on maximum excavation depth planned per Contract Plans. To avoid summarizing the full boring depth based on most-restrictive soil classification per sample depths analyzed, multiple options are summarized based on planned excavation depth throughout Project Area.

[2] "Unrestricted" refers to material that is approved for CCDD disposal at any facility location (e.g., Within Chicago Corporate Limits, Within a Populated Area in a MSA County, Within a Populated Area in Non-MSA County, and Outside a Populated Area).

Bold/Shaded Refers to areas which are within a **CCDD Exclusion Area**.

Materials generated for landfilling as part of the CDOT Neighborhood Capital Improvement (NCI) Program Central Area are considered to be covered under the Waste Management (WM) Profile # TBD for Bigane Paving Company.

If materials generated from the project are designated as 669.05(a)(5) spoils or other spoils and to be disposed of at a licensed landfill operation, CDOT/CDOT's consultant must be notified if spoils are taken to a landfill other than Waste Management. Waste Management has requested that drivers bring two copies of the Industrial Waste Tracking Receipt with them on the first load each day. If spoils are disposed of at a landfill other than Waste Management, a separate landfill profile must be obtained and coordinated with CDOT.

If you have any questions regarding this matter, please contact us at 630-684-9100.

Jeremy Reynolds, P.G.
Associate Principal

Cory Wilson
Assistant Project Manager

Shane Cuplin, P.G.
Associate Principal

Esther Yim
Scientist I

ATTACHMENT A

FIGURES

FIGURE 1

Identified Sites Map

2022 CDOT NCI Green Alley Program
NCI Central Area, Ward 25, Alley 22-CP#48
Alley Bounded By W. 23rd Place, W. 23rd Place, S. Oakley Avenue, S. Leavitt Street

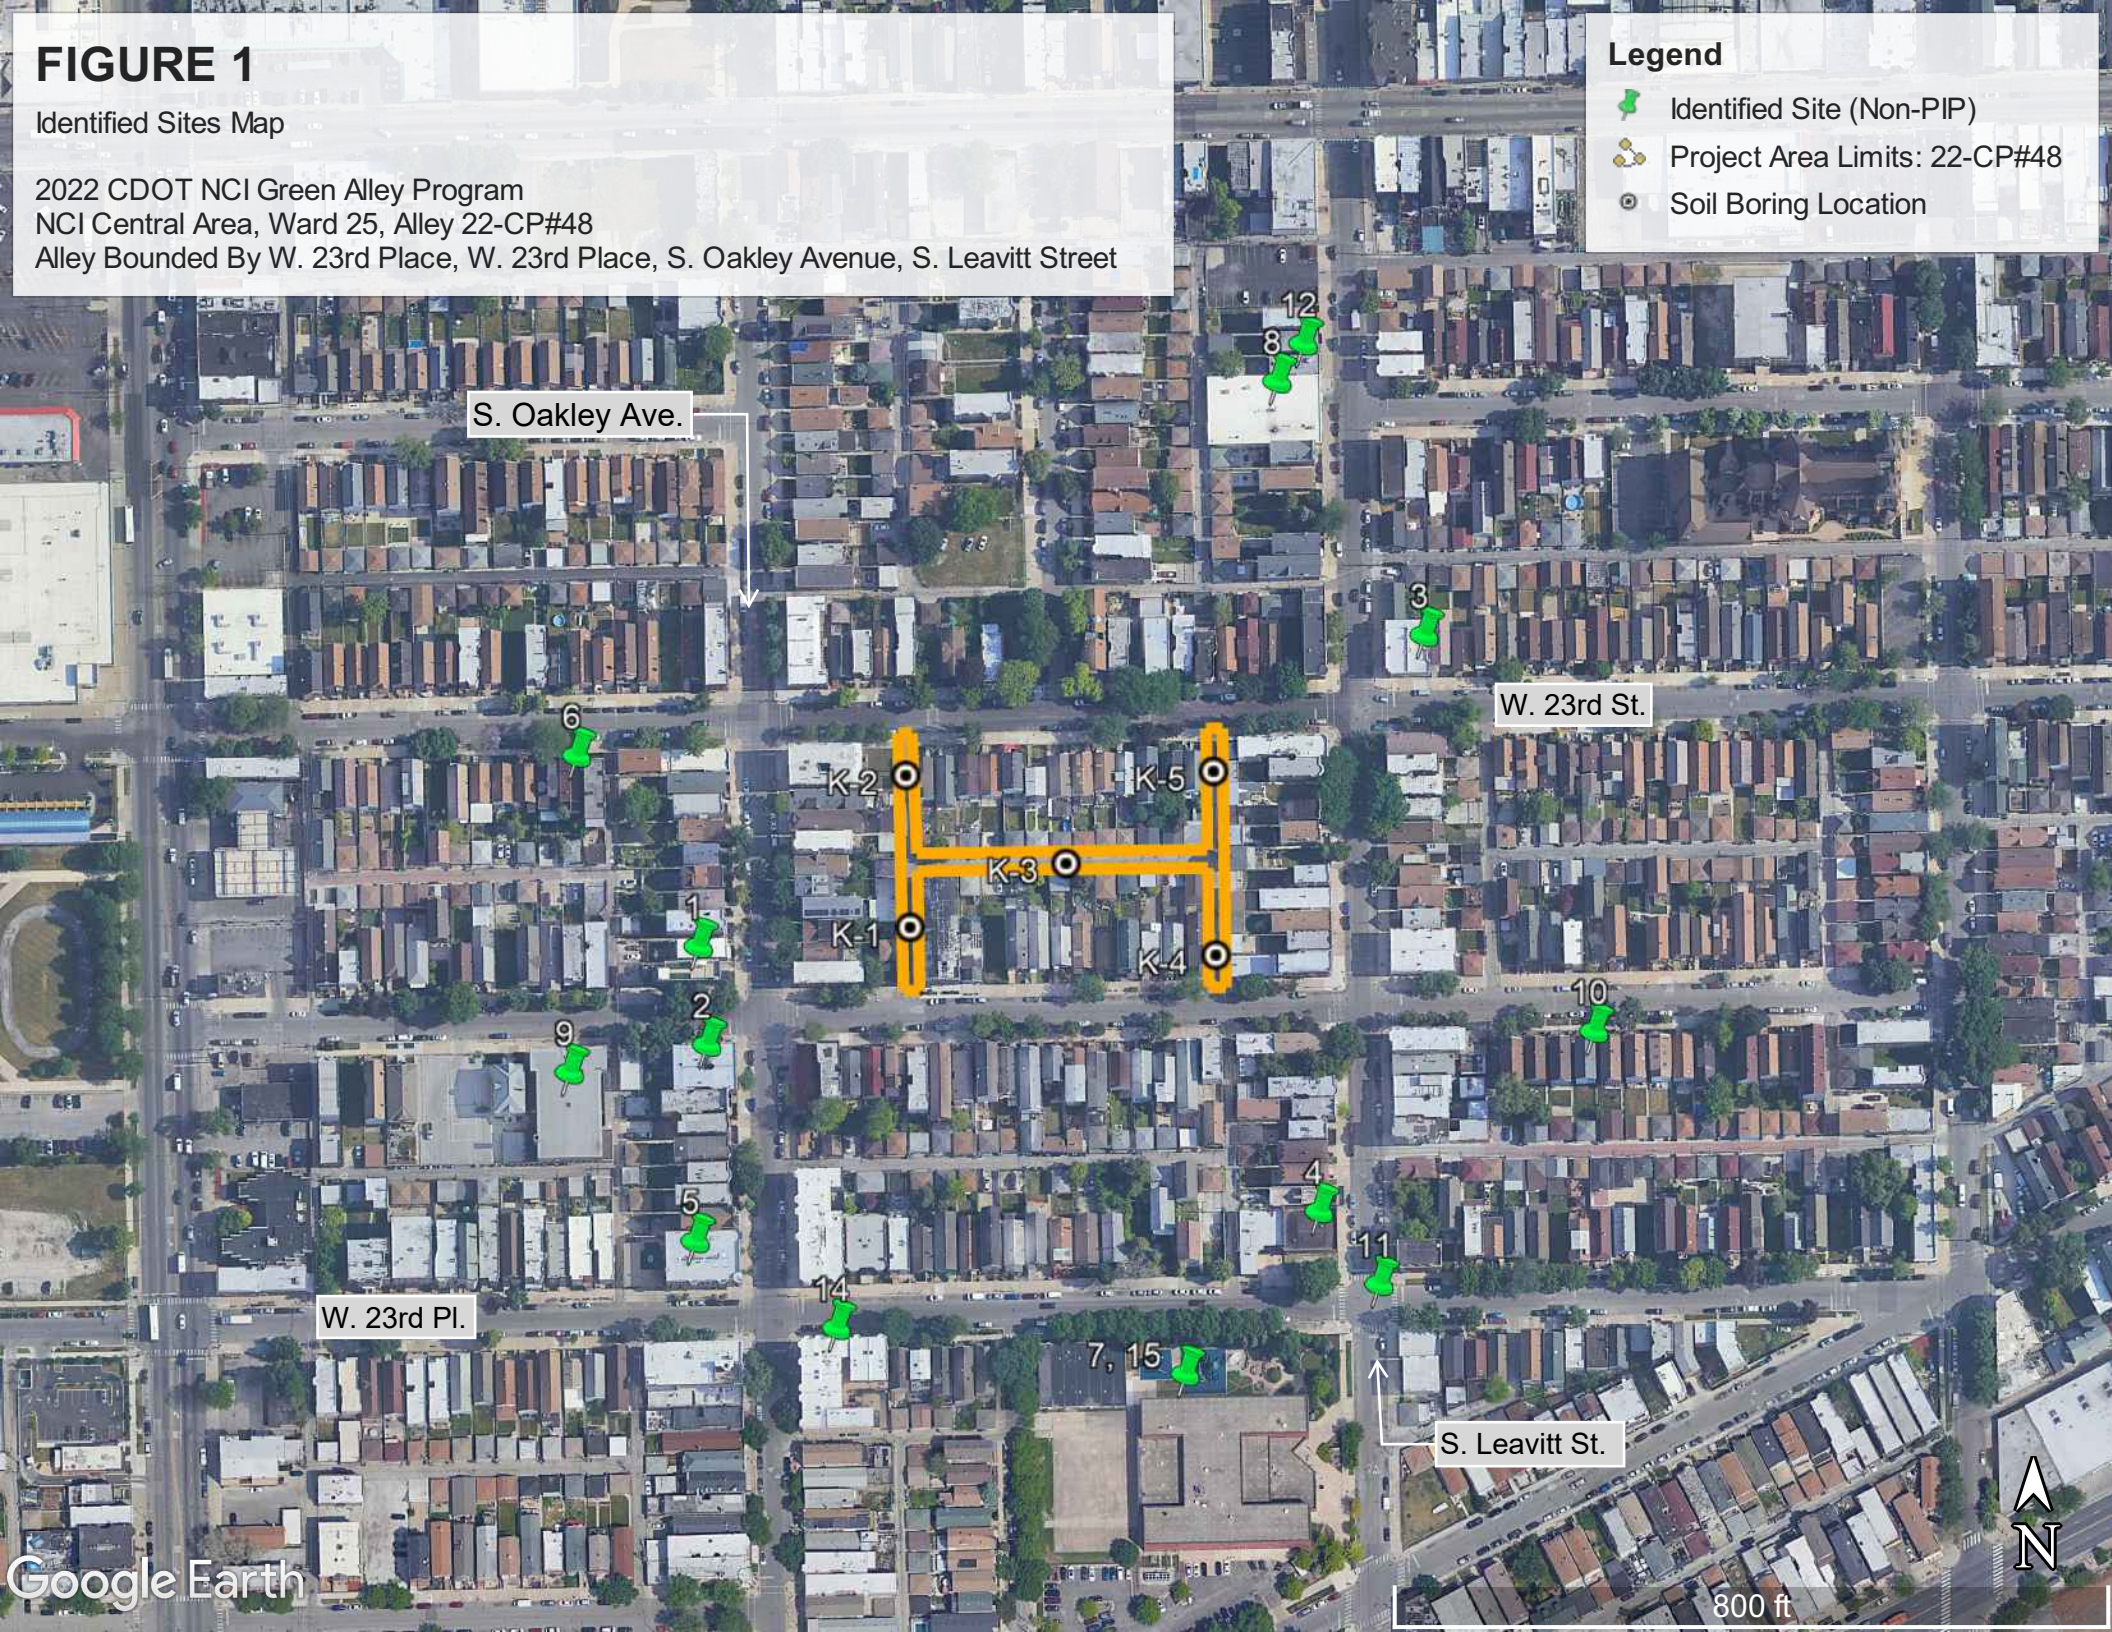


FIGURE 2

Soil Boring Location and Soil Disposal Map

2022 CDOT NCI Green Alley Program
NCI Central Area, Ward 25, Alley 22-CP#48
Alley Bounded By W. 23rd Place, W. 23rd Place, S. Oakley Avenue, S. Leavitt Street



ATTACHMENT B

LABORATORY ANALYTICAL RESULTS

STAT Analysis Corporation
2242 West Harrison St., Suite 200, Chicago, IL 60612-3766
Tel: (312) 733-0551 Fax: (312) 733-2386 STATinfo@STATAnalysis.com
Accreditations: IEPA ELAP 100445; ORELAP IL300001; AIHA-LAP, LLC 101160; NVLAP LabCode 101202-0

October 03, 2022

Huff & Huff, Inc.
915 Harger Road
Oak Brook, IL 60523-1486

Telephone: (630) 684-9100
Fax: (630) 684-9120

Analytical Report for STAT Work Order: 22090929 Revision 0

RE: 81.0220733.01, CDOT Alleys - 22-CP #48

Dear Huff & Huff, Inc.:

STAT Analysis received 10 samples for the referenced project on 9/23/2022 2:19:00 PM. The analytical results are presented in the following report.

All analyses were performed in accordance with the requirements of 35 IAC Part 186 / NELAP standards. Analyses were performed in accordance with methods as referenced on the analytical report. Those analytical results expressed on a dry weight basis are also noted on the analytical report.

All analyses were performed within established holding time criteria, and all Quality Control criteria met EPA or laboratory specifications except when noted in the Case Narrative or Analytical Report. If required, an estimate of uncertainty for the analyses can be provided. A listing of accredited methods/parameters can also be provided.

Thank you for the opportunity to serve you and I look forward to working with you in the future. If you have any questions regarding the enclosed materials, please contact me at (312) 733-0551.

Sincerely,

Justice Kwateng
Project Manager

The information contained in this report and any attachments is confidential information intended only for the use of the individual or entities named above. The results of this report relate only to the samples as received and tested. If you have received this report in error, please notify us immediately by phone.This report shall not be reproduced, except in its entirety, unless written approval has been obtained from the laboratory. This analytical report shall become property of the Customer upon payment in full. Otherwise, STAT will be under no obligation to support, defend or discuss the analytical report.

Client: Huff & Huff, Inc.
Project: 81.0220733.01, CDOT Alleys - 22-CP #48
Work Order: 22090929 Revision 0

Work Order Sample Summary

Lab Sample ID	Client Sample ID	Tag Number	Collection Date	Date Received
22090929-001A	K-1 (0-4)		9/23/2022 9:00:00 AM	9/23/2022
22090929-001B	K-1 (0-4)		9/23/2022 9:00:00 AM	9/23/2022
22090929-002A	K-1 (4-8)		9/23/2022 9:05:00 AM	9/23/2022
22090929-002B	K-1 (4-8)		9/23/2022 9:05:00 AM	9/23/2022
22090929-003A	K-2 (0-4)		9/23/2022 8:30:00 AM	9/23/2022
22090929-003B	K-2 (0-4)		9/23/2022 8:30:00 AM	9/23/2022
22090929-004A	K-2 (4-8)		9/23/2022 8:35:00 AM	9/23/2022
22090929-004B	K-2 (4-8)		9/23/2022 8:35:00 AM	9/23/2022
22090929-005A	K-3 (0-4)		9/23/2022 10:10:00 AM	9/23/2022
22090929-005B	K-3 (0-4)		9/23/2022 10:10:00 AM	9/23/2022
22090929-006A	K-3 (4-8)		9/23/2022 10:15:00 AM	9/23/2022
22090929-006B	K-3 (4-8)		9/23/2022 10:15:00 AM	9/23/2022
22090929-007A	K-4 (0-4)		9/23/2022 9:25:00 AM	9/23/2022
22090929-007B	K-4 (0-4)		9/23/2022 9:25:00 AM	9/23/2022
22090929-008A	K-4 (4-8)		9/23/2022 9:30:00 AM	9/23/2022
22090929-008B	K-4 (4-8)		9/23/2022 9:30:00 AM	9/23/2022
22090929-009A	K-5 (0-4)		9/23/2022 9:50:00 AM	9/23/2022
22090929-009B	K-5 (0-4)		9/23/2022 9:50:00 AM	9/23/2022
22090929-010A	K-5 (4-8)		9/23/2022 9:55:00 AM	9/23/2022
22090929-010B	K-5 (4-8)		9/23/2022 9:55:00 AM	9/23/2022

STAT Analysis Corporation
2242 West Harrison St., Suite 200, Chicago, IL 60612-3766
Tel: (312) 733-0551 Fax: (312) 733-2386 STATinfo@STATAnalysis.com
Accreditations:IEPA ELAP 100445;ORELAP IL300001;AIHA-LAP, LLC 101160;NVLAP LabCode 101202-0

Date Reported: October 03, 2022
Date Printed: October 03, 2022

ANALYTICAL RESULTS

Client: Huff & Huff, Inc.
Work Order: 22090929 Revision 0
Project: 81.0220733.01, CDOT Alleys - 22-CP #48
Lab ID: 22090929-001

Client Sample ID: K-1 (0-4)
Collection Date: 9/23/2022 9:00:00 AM
Matrix: Soil

Analyses	Result	RL	Qualifier	Units	DF	Date Analyzed
Volatile Organic Compounds by GC/MS	**SW5035/8260B**			Prep Date: **9/29/2022**		Analyst: **CDM**
Acetone	ND	0.072		mg/Kg-dry	1	9/29/2022
Benzene	ND	0.0048		mg/Kg-dry	1	9/29/2022
Bromodichloromethane	ND	0.0048		mg/Kg-dry	1	9/29/2022
Bromoform	ND	0.0048		mg/Kg-dry	1	9/29/2022
Bromomethane	ND	0.0096		mg/Kg-dry	1	9/29/2022
2-Butanone	ND	0.072		mg/Kg-dry	1	9/29/2022
Carbon disulfide	ND	0.048		mg/Kg-dry	1	9/29/2022
Carbon tetrachloride	ND	0.0048		mg/Kg-dry	1	9/29/2022
Chlorobenzene	ND	0.0048		mg/Kg-dry	1	9/29/2022
Chloroethane	ND	0.0096		mg/Kg-dry	1	9/29/2022
Chloroform	ND	0.0048		mg/Kg-dry	1	9/29/2022
Chloromethane	ND	0.0096		mg/Kg-dry	1	9/29/2022
Dibromochloromethane	ND	0.0048		mg/Kg-dry	1	9/29/2022
1,1-Dichloroethane	ND	0.0048		mg/Kg-dry	1	9/29/2022
1,2-Dichloroethane	ND	0.0048		mg/Kg-dry	1	9/29/2022
1,1-Dichloroethene	ND	0.0048		mg/Kg-dry	1	9/29/2022
cis-1,2-Dichloroethene	ND	0.0048		mg/Kg-dry	1	9/29/2022
trans-1,2-Dichloroethene	ND	0.0048		mg/Kg-dry	1	9/29/2022
1,2-Dichloropropane	ND	0.0048		mg/Kg-dry	1	9/29/2022
cis-1,3-Dichloropropene	ND	0.0019		mg/Kg-dry	1	9/29/2022
trans-1,3-Dichloropropene	ND	0.0019		mg/Kg-dry	1	9/29/2022
Ethylbenzene	ND	0.0048		mg/Kg-dry	1	9/29/2022
2-Hexanone	ND	0.019		mg/Kg-dry	1	9/29/2022
4-Methyl-2-pentanone	ND	0.019		mg/Kg-dry	1	9/29/2022
Methylene chloride	ND	0.0096		mg/Kg-dry	1	9/29/2022
Methyl tert-butyl ether	ND	0.0048		mg/Kg-dry	1	9/29/2022
Styrene	ND	0.0048		mg/Kg-dry	1	9/29/2022
1,1,2,2-Tetrachloroethane	ND	0.0048		mg/Kg-dry	1	9/29/2022
Tetrachloroethene	ND	0.0048		mg/Kg-dry	1	9/29/2022
Toluene	ND	0.0048		mg/Kg-dry	1	9/29/2022
1,1,1-Trichloroethane	ND	0.0048		mg/Kg-dry	1	9/29/2022
1,1,2-Trichloroethane	ND	0.0048		mg/Kg-dry	1	9/29/2022
Trichloroethene	ND	0.0048		mg/Kg-dry	1	9/29/2022
Vinyl chloride	ND	0.0048		mg/Kg-dry	1	9/29/2022
Xylenes, Total	ND	0.014		mg/Kg-dry	1	9/29/2022
Polynuclear Aromatic Hydrocarbons by GC/MS	**SW8270C (SW3550B)**			Prep Date: **9/28/2022**		Analyst: **DM**
Acenaphthene	1.6	0.040		mg/Kg-dry	1	9/29/2022
Acenaphthylene	0.15	0.040		mg/Kg-dry	1	9/29/2022

Qualifiers:
ND - Not Detected at the Reporting Limit
J - Analyte detected below quantitation limits
B - Analyte detected in the associated Method Blank
HT - Sample received past holding time
* - Non-accredited parameter
RL - Reporting / Quantitation Limit for the analysis
S - Spike Recovery outside accepted recovery limits
R - RPD outside accepted recovery limits
E - Value above quantitation range
H - Holding time exceeded

STAT Analysis Corporation
2242 West Harrison St., Suite 200, Chicago, IL 60612-3766
Tel: (312) 733-0551 Fax: (312) 733-2386 STATinfo@STATAnalysis.com
Accreditations:IEPA ELAP 100445;ORELAP IL300001;AIHA-LAP, LLC 101160;NVLAP LabCode 101202-0

Date Reported: October 03, 2022
Date Printed: October 03, 2022

ANALYTICAL RESULTS

Client: Huff & Huff, Inc.
Work Order: 22090929 Revision 0
Project: 81.0220733.01, CDOT Alleys - 22-CP #48
Lab ID: 22090929-001

Client Sample ID: K-1 (0-4)
Collection Date: 9/23/2022 9:00:00 AM
Matrix: Soil

Analyses	Result	RL	Qualifier	Units	DF	Date Analyzed
Polynuclear Aromatic Hydrocarbons by GC/MS	**SW8270C (SW3550B)**			Prep Date: **9/28/2022**		Analyst: **DM**
Anthracene	2.5	0.040		mg/Kg-dry	1	9/29/2022
Benz(a)anthracene	5.5	0.20		mg/Kg-dry	5	9/30/2022
Benzo(a)pyrene	5.3	0.20		mg/Kg-dry	5	9/30/2022
Benzo(b)fluoranthene	3.7	0.040		mg/Kg-dry	1	9/29/2022
Benzo(g,h,i)perylene	2.7	0.040		mg/Kg-dry	1	9/29/2022
Benzo(k)fluoranthene	3.2	0.040		mg/Kg-dry	1	9/29/2022
Chrysene	5.4	0.20		mg/Kg-dry	5	9/30/2022
Dibenz(a,h)anthracene	1.3	0.040		mg/Kg-dry	1	9/29/2022
Fluoranthene	12	0.20		mg/Kg-dry	5	9/30/2022
Fluorene	1.1	0.040		mg/Kg-dry	1	9/29/2022
Indeno(1,2,3-cd)pyrene	2.4	0.040		mg/Kg-dry	1	9/29/2022
Naphthalene	0.62	0.040		mg/Kg-dry	1	9/29/2022
Phenanthrene	12	0.20		mg/Kg-dry	5	9/30/2022
Pyrene	12	0.20		mg/Kg-dry	5	9/30/2022
Metals by ICP/MS	**SW6020A (SW3050B)**			Prep Date: **9/28/2022**		Analyst: **JFR**
Arsenic	9.7	1.2		mg/Kg-dry	10	9/28/2022
Barium	190	1.2		mg/Kg-dry	10	9/28/2022
Cadmium	0.70	0.61		mg/Kg-dry	10	9/28/2022
Chromium	18.4	1.2		mg/Kg-dry	10	9/28/2022
Lead	260	0.61		mg/Kg-dry	10	9/28/2022
Selenium	ND	1.2		mg/Kg-dry	10	9/28/2022
Silver	ND	1.2	*	mg/Kg-dry	10	9/28/2022
TCLP Metals by ICP/MS	**SW1311/6020A (SW3005A)**			Prep Date: **9/29/2022**		Analyst: **MDS**
Chromium	ND	0.010		mg/L	5	9/30/2022
Lead	ND	0.0050		mg/L	5	9/30/2022
Mercury	**SW7471B**			Prep Date: **9/28/2022**		Analyst: **HYM**
Mercury	0.76	0.11		mg/Kg-dry	5	9/28/2022
pH (25 °C)	**SW9045C**			Prep Date: **9/29/2022**		Analyst: **BAS**
pH	8.35			pH Units	1	9/29/2022
Percent Moisture	**D2974**			Prep Date: **9/28/2022**		Analyst: **AE**
Percent Moisture	18.2	0.2	*	wt%	1	9/29/2022

Qualifiers:
ND - Not Detected at the Reporting Limit
J - Analyte detected below quantitation limits
B - Analyte detected in the associated Method Blank
HT - Sample received past holding time
* - Non-accredited parameter
RL - Reporting / Quantitation Limit for the analysis
S - Spike Recovery outside accepted recovery limits
R - RPD outside accepted recovery limits
E - Value above quantitation range
H - Holding time exceeded

STAT Analysis Corporation
2242 West Harrison St., Suite 200, Chicago, IL 60612-3766
Tel: (312) 733-0551 Fax: (312) 733-2386 STATinfo@STATAnalysis.com
Accreditations:IEPA ELAP 100445;ORELAP IL300001;AIHA-LAP, LLC 101160;NVLAP LabCode 101202-0

Date Reported: October 03, 2022
Date Printed: October 03, 2022

ANALYTICAL RESULTS

Client: Huff & Huff, Inc.
Work Order: 22090929 Revision 0
Project: 81.0220733.01, CDOT Alleys - 22-CP #48
Lab ID: 22090929-002

Client Sample ID: K-1 (4-8)
Collection Date: 9/23/2022 9:05:00 AM
Matrix: Soil

Analyses	Result	RL	Qualifier	Units	DF	Date Analyzed
Polynuclear Aromatic Hydrocarbons by GC/MS	**SW8270C (SW3550B)**			Prep Date: **9/28/2022**		Analyst: **DM**
Acenaphthene	0.23	0.039		mg/Kg-dry	1	9/29/2022
Acenaphthylene	0.26	0.039		mg/Kg-dry	1	9/29/2022
Anthracene	0.81	0.039		mg/Kg-dry	1	9/29/2022
Benz(a)anthracene	1.9	0.039		mg/Kg-dry	1	9/29/2022
Benzo(a)pyrene	2.3	0.039		mg/Kg-dry	1	9/29/2022
Benzo(b)fluoranthene	1.8	0.039		mg/Kg-dry	1	9/29/2022
Benzo(g,h,i)perylene	1.4	0.039		mg/Kg-dry	1	9/29/2022
Benzo(k)fluoranthene	1.1	0.039		mg/Kg-dry	1	9/29/2022
Chrysene	1.8	0.039		mg/Kg-dry	1	9/29/2022
Dibenz(a,h)anthracene	0.59	0.039		mg/Kg-dry	1	9/29/2022
Fluoranthene	3.8	0.039		mg/Kg-dry	1	9/29/2022
Fluorene	0.47	0.039		mg/Kg-dry	1	9/29/2022
Indeno(1,2,3-cd)pyrene	1.2	0.039		mg/Kg-dry	1	9/29/2022
Naphthalene	0.13	0.039		mg/Kg-dry	1	9/29/2022
Phenanthrene	3.1	0.039		mg/Kg-dry	1	9/29/2022
Pyrene	4.4	0.039		mg/Kg-dry	1	9/29/2022
Metals by ICP/MS	**SW6020A (SW3050B)**			Prep Date: **9/28/2022**		Analyst: **JFR**
Arsenic	15.7	1.1		mg/Kg-dry	10	9/28/2022
Barium	80	1.1		mg/Kg-dry	10	9/28/2022
Cadmium	0.75	0.56		mg/Kg-dry	10	9/28/2022
Chromium	10.6	1.1		mg/Kg-dry	10	9/28/2022
Lead	240	0.56		mg/Kg-dry	10	9/28/2022
Selenium	ND	1.1		mg/Kg-dry	10	9/28/2022
Silver	ND	1.1	*	mg/Kg-dry	10	9/28/2022
TCLP Metals by ICP/MS	**SW1311/6020A (SW3005A)**			Prep Date: **9/29/2022**		Analyst: **MDS**
Chromium	ND	0.010		mg/L	5	9/30/2022
Lead	0.17	0.0050		mg/L	5	9/30/2022
Mercury	**SW7471B**			Prep Date: **9/28/2022**		Analyst: **HYM**
Mercury	0.35	0.022		mg/Kg-dry	1	9/28/2022
pH (25 °C)	**SW9045C**			Prep Date: **9/29/2022**		Analyst: **BAS**
pH	7.75			pH Units	1	9/29/2022
Percent Moisture	**D2974**			Prep Date: **9/28/2022**		Analyst: **AE**
Percent Moisture	16.3	0.2	*	wt%	1	9/29/2022

Qualifiers:
ND - Not Detected at the Reporting Limit
J - Analyte detected below quantitation limits
B - Analyte detected in the associated Method Blank
HT - Sample received past holding time
* - Non-accredited parameter
RL - Reporting / Quantitation Limit for the analysis
S - Spike Recovery outside accepted recovery limits
R - RPD outside accepted recovery limits
E - Value above quantitation range
H - Holding time exceeded

STAT Analysis Corporation
2242 West Harrison St., Suite 200, Chicago, IL 60612-3766
Tel: (312) 733-0551 Fax: (312) 733-2386 STATinfo@STATAnalysis.com
Accreditations:IEPA ELAP 100445;ORELAP IL300001;AIHA-LAP, LLC 101160;NVLAP LabCode 101202-0

Date Reported: October 03, 2022
Date Printed: October 03, 2022

ANALYTICAL RESULTS

Client: Huff & Huff, Inc.
Work Order: 22090929 Revision 0
Project: 81.0220733.01, CDOT Alleys - 22-CP #48
Lab ID: 22090929-003

Client Sample ID: K-2 (0-4)
Collection Date: 9/23/2022 8:30:00 AM
Matrix: Soil

Analyses	Result	RL	Qualifier	Units	DF	Date Analyzed
Polynuclear Aromatic Hydrocarbons by GC/MS	**SW8270C (SW3550B)**			Prep Date: **9/28/2022**		Analyst: **DM**
Acenaphthene	ND	0.039		mg/Kg-dry	1	9/29/2022
Acenaphthylene	0.050	0.039		mg/Kg-dry	1	9/29/2022
Anthracene	0.17	0.039		mg/Kg-dry	1	9/29/2022
Benz(a)anthracene	0.91	0.039		mg/Kg-dry	1	9/29/2022
Benzo(a)pyrene	1.0	0.039		mg/Kg-dry	1	9/29/2022
Benzo(b)fluoranthene	0.86	0.039		mg/Kg-dry	1	9/29/2022
Benzo(g,h,i)perylene	0.65	0.039		mg/Kg-dry	1	9/29/2022
Benzo(k)fluoranthene	0.72	0.039		mg/Kg-dry	1	9/29/2022
Chrysene	0.97	0.039		mg/Kg-dry	1	9/29/2022
Dibenz(a,h)anthracene	0.31	0.039		mg/Kg-dry	1	9/29/2022
Fluoranthene	1.5	0.039		mg/Kg-dry	1	9/29/2022
Fluorene	ND	0.039		mg/Kg-dry	1	9/29/2022
Indeno(1,2,3-cd)pyrene	0.51	0.039		mg/Kg-dry	1	9/29/2022
Naphthalene	ND	0.039		mg/Kg-dry	1	9/29/2022
Phenanthrene	0.66	0.039		mg/Kg-dry	1	9/29/2022
Pyrene	1.7	0.039		mg/Kg-dry	1	9/29/2022
Metals by ICP/MS	**SW6020A (SW3050B)**			Prep Date: **9/28/2022**		Analyst: **JFR**
Arsenic	12.6	1.1		mg/Kg-dry	10	9/28/2022
Barium	270	1.1		mg/Kg-dry	10	9/28/2022
Cadmium	1.3	0.57		mg/Kg-dry	10	9/28/2022
Chromium	15.0	1.1		mg/Kg-dry	10	9/28/2022
Lead	480	0.57		mg/Kg-dry	10	9/28/2022
Selenium	ND	1.1		mg/Kg-dry	10	9/28/2022
Silver	ND	1.1	*	mg/Kg-dry	10	9/28/2022
TCLP Metals by ICP/MS	**SW1311/6020A (SW3005A)**			Prep Date: **9/29/2022**		Analyst: **MDS**
Chromium	ND	0.010		mg/L	5	9/30/2022
Lead	0.021	0.0050		mg/L	5	9/30/2022
Mercury	**SW7471B**			Prep Date: **9/28/2022**		Analyst: **HYM**
Mercury	0.60	0.022		mg/Kg-dry	1	9/28/2022
pH (25 °C)	**SW9045C**			Prep Date: **9/29/2022**		Analyst: **BAS**
pH	7.97			pH Units	1	9/29/2022
Percent Moisture	**D2974**			Prep Date: **9/28/2022**		Analyst: **AE**
Percent Moisture	17.6	0.2	*	wt%	1	9/29/2022

Qualifiers:
ND - Not Detected at the Reporting Limit
J - Analyte detected below quantitation limits
B - Analyte detected in the associated Method Blank
HT - Sample received past holding time
* - Non-accredited parameter
RL - Reporting / Quantitation Limit for the analysis
S - Spike Recovery outside accepted recovery limits
R - RPD outside accepted recovery limits
E - Value above quantitation range
H - Holding time exceeded

STAT Analysis Corporation
2242 West Harrison St., Suite 200, Chicago, IL 60612-3766
Tel: (312) 733-0551 Fax: (312) 733-2386 STATinfo@STATAnalysis.com
Accreditations:IEPA ELAP 100445;ORELAP IL300001;AIHA-LAP, LLC 101160;NVLAP LabCode 101202-0

Date Reported: October 03, 2022
Date Printed: October 03, 2022

ANALYTICAL RESULTS

Client: Huff & Huff, Inc.
Work Order: 22090929 Revision 0
Project: 81.0220733.01, CDOT Alleys - 22-CP #48
Lab ID: 22090929-004

Client Sample ID: K-2 (4-8)
Collection Date: 9/23/2022 8:35:00 AM
Matrix: Soil

Analyses	Result	RL	Qualifier	Units	DF	Date Analyzed
Volatile Organic Compounds by GC/MS	**SW5035/8260B**			Prep Date: **9/29/2022**		Analyst: **CDM**
Acetone	ND	0.077		mg/Kg-dry	1	9/29/2022
Benzene	ND	0.0051		mg/Kg-dry	1	9/29/2022
Bromodichloromethane	ND	0.0051		mg/Kg-dry	1	9/29/2022
Bromoform	ND	0.0051		mg/Kg-dry	1	9/29/2022
Bromomethane	ND	0.010		mg/Kg-dry	1	9/29/2022
2-Butanone	ND	0.077		mg/Kg-dry	1	9/29/2022
Carbon disulfide	ND	0.051		mg/Kg-dry	1	9/29/2022
Carbon tetrachloride	ND	0.0051		mg/Kg-dry	1	9/29/2022
Chlorobenzene	ND	0.0051		mg/Kg-dry	1	9/29/2022
Chloroethane	ND	0.010		mg/Kg-dry	1	9/29/2022
Chloroform	ND	0.0051		mg/Kg-dry	1	9/29/2022
Chloromethane	ND	0.010		mg/Kg-dry	1	9/29/2022
Dibromochloromethane	ND	0.0051		mg/Kg-dry	1	9/29/2022
1,1-Dichloroethane	ND	0.0051		mg/Kg-dry	1	9/29/2022
1,2-Dichloroethane	ND	0.0051		mg/Kg-dry	1	9/29/2022
1,1-Dichloroethene	ND	0.0051		mg/Kg-dry	1	9/29/2022
cis-1,2-Dichloroethene	ND	0.0051		mg/Kg-dry	1	9/29/2022
trans-1,2-Dichloroethene	ND	0.0051		mg/Kg-dry	1	9/29/2022
1,2-Dichloropropane	ND	0.0051		mg/Kg-dry	1	9/29/2022
cis-1,3-Dichloropropene	ND	0.0020		mg/Kg-dry	1	9/29/2022
trans-1,3-Dichloropropene	ND	0.0020		mg/Kg-dry	1	9/29/2022
Ethylbenzene	ND	0.0051		mg/Kg-dry	1	9/29/2022
2-Hexanone	ND	0.020		mg/Kg-dry	1	9/29/2022
4-Methyl-2-pentanone	ND	0.020		mg/Kg-dry	1	9/29/2022
Methylene chloride	ND	0.010		mg/Kg-dry	1	9/29/2022
Methyl tert-butyl ether	ND	0.0051		mg/Kg-dry	1	9/29/2022
Styrene	ND	0.0051		mg/Kg-dry	1	9/29/2022
1,1,2,2-Tetrachloroethane	ND	0.0051		mg/Kg-dry	1	9/29/2022
Tetrachloroethene	ND	0.0051		mg/Kg-dry	1	9/29/2022
Toluene	ND	0.0051		mg/Kg-dry	1	9/29/2022
1,1,1-Trichloroethane	ND	0.0051		mg/Kg-dry	1	9/29/2022
1,1,2-Trichloroethane	ND	0.0051		mg/Kg-dry	1	9/29/2022
Trichloroethene	ND	0.0051		mg/Kg-dry	1	9/29/2022
Vinyl chloride	ND	0.0051		mg/Kg-dry	1	9/29/2022
Xylenes, Total	ND	0.015		mg/Kg-dry	1	9/29/2022
Polynuclear Aromatic Hydrocarbons by GC/MS	**SW8270C (SW3550B)**			Prep Date: **9/28/2022**		Analyst: **DM**
Acenaphthene	ND	0.042		mg/Kg-dry	1	9/29/2022
Acenaphthylene	ND	0.042		mg/Kg-dry	1	9/29/2022

Qualifiers:
ND - Not Detected at the Reporting Limit
J - Analyte detected below quantitation limits
B - Analyte detected in the associated Method Blank
HT - Sample received past holding time
* - Non-accredited parameter
RL - Reporting / Quantitation Limit for the analysis
S - Spike Recovery outside accepted recovery limits
R - RPD outside accepted recovery limits
E - Value above quantitation range
H - Holding time exceeded

STAT Analysis Corporation
2242 West Harrison St., Suite 200, Chicago, IL 60612-3766
Tel: (312) 733-0551 Fax: (312) 733-2386 STATinfo@STATAnalysis.com
Accreditations:IEPA ELAP 100445;ORELAP IL300001;AIHA-LAP, LLC 101160;NVLAP LabCode 101202-0

Date Reported: October 03, 2022
Date Printed: October 03, 2022

ANALYTICAL RESULTS

Client: Huff & Huff, Inc.
Work Order: 22090929 Revision 0
Project: 81.0220733.01, CDOT Alleys - 22-CP #48
Lab ID: 22090929-004

Client Sample ID: K-2 (4-8)
Collection Date: 9/23/2022 8:35:00 AM
Matrix: Soil

Analyses	Result	RL	Qualifier	Units	DF	Date Analyzed
Polynuclear Aromatic Hydrocarbons by GC/MS SW8270C (SW3550B)				Prep Date: **9/28/2022**		Analyst: **DM**
Anthracene	ND	0.042		mg/Kg-dry	1	9/29/2022
Benz(a)anthracene	0.068	0.042		mg/Kg-dry	1	9/29/2022
Benzo(a)pyrene	0.085	0.042		mg/Kg-dry	1	9/29/2022
Benzo(b)fluoranthene	0.077	0.042		mg/Kg-dry	1	9/29/2022
Benzo(g,h,i)perylene	0.060	0.042		mg/Kg-dry	1	9/29/2022
Benzo(k)fluoranthene	0.074	0.042		mg/Kg-dry	1	9/29/2022
Chrysene	0.086	0.042		mg/Kg-dry	1	9/29/2022
Dibenz(a,h)anthracene	ND	0.042		mg/Kg-dry	1	9/29/2022
Fluoranthene	0.12	0.042		mg/Kg-dry	1	9/29/2022
Fluorene	ND	0.042		mg/Kg-dry	1	9/29/2022
Indeno(1,2,3-cd)pyrene	0.056	0.042		mg/Kg-dry	1	9/29/2022
Naphthalene	ND	0.042		mg/Kg-dry	1	9/29/2022
Phenanthrene	0.062	0.042		mg/Kg-dry	1	9/29/2022
Pyrene	0.13	0.042		mg/Kg-dry	1	9/29/2022
Metals by ICP/MS SW6020A (SW3050B)				Prep Date: **9/28/2022**		Analyst: **JFR**
Arsenic	13.2	1.3		mg/Kg-dry	10	9/28/2022
Barium	69	1.3		mg/Kg-dry	10	9/28/2022
Cadmium	ND	0.63		mg/Kg-dry	10	9/28/2022
Chromium	19.1	1.3		mg/Kg-dry	10	9/28/2022
Lead	230	0.63		mg/Kg-dry	10	9/28/2022
Selenium	ND	1.3		mg/Kg-dry	10	9/28/2022
Silver	ND	1.3	*	mg/Kg-dry	10	9/28/2022
TCLP Metals by ICP/MS SW1311/6020A (SW3005A)				Prep Date: **9/29/2022**		Analyst: **MDS**
Chromium	ND	0.010		mg/L	5	9/30/2022
Lead	0.031	0.0050		mg/L	5	9/30/2022
Mercury SW7471B				Prep Date: **9/28/2022**		Analyst: **HYM**
Mercury	0.18	0.021		mg/Kg-dry	1	9/28/2022
pH (25 °C) SW9045C				Prep Date: **9/29/2022**		Analyst: **BAS**
pH	8.04			pH Units	1	9/29/2022
Percent Moisture D2974				Prep Date: **9/28/2022**		Analyst: **AE**
Percent Moisture	22.3	0.2	*	wt%	1	9/29/2022

Qualifiers:
ND - Not Detected at the Reporting Limit
J - Analyte detected below quantitation limits
B - Analyte detected in the associated Method Blank
HT - Sample received past holding time
* - Non-accredited parameter
RL - Reporting / Quantitation Limit for the analysis
S - Spike Recovery outside accepted recovery limits
R - RPD outside accepted recovery limits
E - Value above quantitation range
H - Holding time exceeded

STAT Analysis Corporation
2242 West Harrison St., Suite 200, Chicago, IL 60612-3766
Tel: (312) 733-0551 Fax: (312) 733-2386 STATinfo@STATAnalysis.com
Accreditations:IEPA ELAP 100445;ORELAP IL300001;AIHA-LAP, LLC 101160;NVLAP LabCode 101202-0

Date Reported: October 03, 2022
Date Printed: October 03, 2022

ANALYTICAL RESULTS

Client: Huff & Huff, Inc.
Work Order: 22090929 Revision 0
Project: 81.0220733.01, CDOT Alleys - 22-CP #48
Lab ID: 22090929-005

Client Sample ID: K-3 (0-4)
Collection Date: 9/23/2022 10:10:00 AM
Matrix: Soil

Analyses	Result	RL	Qualifier	Units	DF	Date Analyzed
Volatile Organic Compounds by GC/MS	**SW5035/8260B**			Prep Date: **9/29/2022**		Analyst: **CDM**
Acetone	ND	0.11		mg/Kg-dry	1	9/29/2022
Benzene	ND	0.0071		mg/Kg-dry	1	9/29/2022
Bromodichloromethane	ND	0.0071		mg/Kg-dry	1	9/29/2022
Bromoform	ND	0.0071		mg/Kg-dry	1	9/29/2022
Bromomethane	ND	0.014		mg/Kg-dry	1	9/29/2022
2-Butanone	ND	0.11		mg/Kg-dry	1	9/29/2022
Carbon disulfide	ND	0.071		mg/Kg-dry	1	9/29/2022
Carbon tetrachloride	ND	0.0071		mg/Kg-dry	1	9/29/2022
Chlorobenzene	ND	0.0071		mg/Kg-dry	1	9/29/2022
Chloroethane	ND	0.014		mg/Kg-dry	1	9/29/2022
Chloroform	ND	0.0071		mg/Kg-dry	1	9/29/2022
Chloromethane	ND	0.014		mg/Kg-dry	1	9/29/2022
Dibromochloromethane	ND	0.0071		mg/Kg-dry	1	9/29/2022
1,1-Dichloroethane	ND	0.0071		mg/Kg-dry	1	9/29/2022
1,2-Dichloroethane	ND	0.0071		mg/Kg-dry	1	9/29/2022
1,1-Dichloroethene	ND	0.0071		mg/Kg-dry	1	9/29/2022
cis-1,2-Dichloroethene	ND	0.0071		mg/Kg-dry	1	9/29/2022
trans-1,2-Dichloroethene	ND	0.0071		mg/Kg-dry	1	9/29/2022
1,2-Dichloropropane	ND	0.0071		mg/Kg-dry	1	9/29/2022
cis-1,3-Dichloropropene	ND	0.0028		mg/Kg-dry	1	9/29/2022
trans-1,3-Dichloropropene	ND	0.0028		mg/Kg-dry	1	9/29/2022
Ethylbenzene	ND	0.0071		mg/Kg-dry	1	9/29/2022
2-Hexanone	ND	0.028		mg/Kg-dry	1	9/29/2022
4-Methyl-2-pentanone	ND	0.028		mg/Kg-dry	1	9/29/2022
Methylene chloride	ND	0.014		mg/Kg-dry	1	9/29/2022
Methyl tert-butyl ether	ND	0.0071		mg/Kg-dry	1	9/29/2022
Styrene	ND	0.0071		mg/Kg-dry	1	9/29/2022
1,1,2,2-Tetrachloroethane	ND	0.0071		mg/Kg-dry	1	9/29/2022
Tetrachloroethene	ND	0.0071		mg/Kg-dry	1	9/29/2022
Toluene	ND	0.0071		mg/Kg-dry	1	9/29/2022
1,1,1-Trichloroethane	ND	0.0071		mg/Kg-dry	1	9/29/2022
1,1,2-Trichloroethane	ND	0.0071		mg/Kg-dry	1	9/29/2022
Trichloroethene	ND	0.0071		mg/Kg-dry	1	9/29/2022
Vinyl chloride	ND	0.0071		mg/Kg-dry	1	9/29/2022
Xylenes, Total	ND	0.021		mg/Kg-dry	1	9/29/2022
Polynuclear Aromatic Hydrocarbons by GC/MS	**SW8270C (SW3550B)**			Prep Date: **9/28/2022**		Analyst: **DM**
Acenaphthene	0.11	0.042		mg/Kg-dry	1	9/29/2022
Acenaphthylene	0.067	0.042		mg/Kg-dry	1	9/29/2022

Qualifiers:
ND - Not Detected at the Reporting Limit
J - Analyte detected below quantitation limits
B - Analyte detected in the associated Method Blank
HT - Sample received past holding time
* - Non-accredited parameter
RL - Reporting / Quantitation Limit for the analysis
S - Spike Recovery outside accepted recovery limits
R - RPD outside accepted recovery limits
E - Value above quantitation range
H - Holding time exceeded

STAT Analysis Corporation
2242 West Harrison St., Suite 200, Chicago, IL 60612-3766
Tel: (312) 733-0551 Fax: (312) 733-2386 STATinfo@STATAnalysis.com
Accreditations:IEPA ELAP 100445;ORELAP IL300001;AIHA-LAP, LLC 101160;NVLAP LabCode 101202-0

Date Reported: October 03, 2022
Date Printed: October 03, 2022

ANALYTICAL RESULTS

Client: Huff & Huff, Inc.
Work Order: 22090929 Revision 0
Project: 81.0220733.01, CDOT Alleys - 22-CP #48
Lab ID: 22090929-005

Client Sample ID: K-3 (0-4)
Collection Date: 9/23/2022 10:10:00 AM
Matrix: Soil

Analyses	Result	RL	Qualifier	Units	DF	Date Analyzed
Polynuclear Aromatic Hydrocarbons by GC/MS	**SW8270C (SW3550B)**			Prep Date: **9/28/2022**		Analyst: **DM**
Anthracene	0.41	0.042		mg/Kg-dry	1	9/29/2022
Benz(a)anthracene	1.3	0.042		mg/Kg-dry	1	9/29/2022
Benzo(a)pyrene	1.4	0.042		mg/Kg-dry	1	9/29/2022
Benzo(b)fluoranthene	1.2	0.042		mg/Kg-dry	1	9/29/2022
Benzo(g,h,i)perylene	0.82	0.042		mg/Kg-dry	1	9/29/2022
Benzo(k)fluoranthene	0.84	0.042		mg/Kg-dry	1	9/29/2022
Chrysene	1.3	0.042		mg/Kg-dry	1	9/29/2022
Dibenz(a,h)anthracene	0.37	0.042		mg/Kg-dry	1	9/29/2022
Fluoranthene	2.3	0.042		mg/Kg-dry	1	9/29/2022
Fluorene	0.11	0.042		mg/Kg-dry	1	9/29/2022
Indeno(1,2,3-cd)pyrene	0.73	0.042		mg/Kg-dry	1	9/29/2022
Naphthalene	0.044	0.042		mg/Kg-dry	1	9/29/2022
Phenanthrene	1.3	0.042		mg/Kg-dry	1	9/29/2022
Pyrene	2.5	0.042		mg/Kg-dry	1	9/29/2022
Metals by ICP/MS	**SW6020A (SW3050B)**			Prep Date: **9/28/2022**		Analyst: **JFR**
Arsenic	17.3	1.2		mg/Kg-dry	10	9/28/2022
Barium	230	1.2		mg/Kg-dry	10	9/28/2022
Cadmium	0.87	0.57		mg/Kg-dry	10	9/28/2022
Chromium	13.5	1.2		mg/Kg-dry	10	9/28/2022
Lead	530	0.57		mg/Kg-dry	10	9/28/2022
Selenium	1.5	1.2		mg/Kg-dry	10	9/28/2022
Silver	ND	1.2	*	mg/Kg-dry	10	9/28/2022
TCLP Metals by ICP/MS	**SW1311/6020A (SW3005A)**			Prep Date: **9/29/2022**		Analyst: **MDS**
Chromium	ND	0.010		mg/L	5	9/30/2022
Lead	0.32	0.0050		mg/L	5	9/30/2022
Mercury	**SW7471B**			Prep Date: **9/28/2022**		Analyst: **HYM**
Mercury	0.72	0.023		mg/Kg-dry	1	9/28/2022
pH (25 °C)	**SW9045C**			Prep Date: **9/29/2022**		Analyst: **BAS**
pH	7.98			pH Units	1	9/29/2022
Percent Moisture	**D2974**			Prep Date: **9/28/2022**		Analyst: **AE**
Percent Moisture	21.5	0.2	*	wt%	1	9/29/2022

Qualifiers:
ND - Not Detected at the Reporting Limit
J - Analyte detected below quantitation limits
B - Analyte detected in the associated Method Blank
HT - Sample received past holding time
* - Non-accredited parameter
RL - Reporting / Quantitation Limit for the analysis
S - Spike Recovery outside accepted recovery limits
R - RPD outside accepted recovery limits
E - Value above quantitation range
H - Holding time exceeded

STAT Analysis Corporation
2242 West Harrison St., Suite 200, Chicago, IL 60612-3766
Tel: (312) 733-0551 Fax: (312) 733-2386 STATinfo@STATAnalysis.com
Accreditations:IEPA ELAP 100445;ORELAP IL300001;AIHA-LAP, LLC 101160;NVLAP LabCode 101202-0

Date Reported: October 03, 2022
Date Printed: October 03, 2022

ANALYTICAL RESULTS

Client: Huff & Huff, Inc.
Work Order: 22090929 Revision 0
Project: 81.0220733.01, CDOT Alleys - 22-CP #48
Lab ID: 22090929-006

Client Sample ID: K-3 (4-8)
Collection Date: 9/23/2022 10:15:00 AM
Matrix: Soil

Analyses	Result	RL	Qualifier	Units	DF	Date Analyzed
Polynuclear Aromatic Hydrocarbons by GC/MS	**SW8270C (SW3550B)**			Prep Date: **9/28/2022**		Analyst: **DM**
Acenaphthene	0.071	0.042		mg/Kg-dry	1	9/29/2022
Acenaphthylene	0.49	0.042		mg/Kg-dry	1	9/29/2022
Anthracene	1.2	0.042		mg/Kg-dry	1	9/29/2022
Benz(a)anthracene	3.3	0.042		mg/Kg-dry	1	9/29/2022
Benzo(a)pyrene	3.4	0.042		mg/Kg-dry	1	9/29/2022
Benzo(b)fluoranthene	2.8	0.042		mg/Kg-dry	1	9/29/2022
Benzo(g,h,i)perylene	2.0	0.042		mg/Kg-dry	1	9/29/2022
Benzo(k)fluoranthene	2.2	0.042		mg/Kg-dry	1	9/29/2022
Chrysene	3.1	0.042		mg/Kg-dry	1	9/29/2022
Dibenz(a,h)anthracene	0.88	0.042		mg/Kg-dry	1	9/29/2022
Fluoranthene	7.7	0.21		mg/Kg-dry	5	9/30/2022
Fluorene	0.14	0.042		mg/Kg-dry	1	9/29/2022
Indeno(1,2,3-cd)pyrene	1.9	0.042		mg/Kg-dry	1	9/29/2022
Naphthalene	0.098	0.042		mg/Kg-dry	1	9/29/2022
Phenanthrene	3.3	0.042		mg/Kg-dry	1	9/29/2022
Pyrene	7.0	0.21		mg/Kg-dry	5	9/30/2022
Metals by ICP/MS	**SW6020A (SW3050B)**			Prep Date: **9/28/2022**		Analyst: **JFR**
Arsenic	17.1	1.1		mg/Kg-dry	10	9/28/2022
Barium	200	1.1		mg/Kg-dry	10	9/28/2022
Cadmium	0.93	0.56		mg/Kg-dry	10	9/28/2022
Chromium	15.8	1.1		mg/Kg-dry	10	9/28/2022
Lead	470	0.56		mg/Kg-dry	10	9/28/2022
Selenium	5.7	1.1		mg/Kg-dry	10	9/28/2022
Silver	ND	1.1	*	mg/Kg-dry	10	9/28/2022
TCLP Metals by ICP/MS	**SW1311/6020A (SW3005A)**			Prep Date: **9/29/2022**		Analyst: **MDS**
Chromium	ND	0.010		mg/L	5	9/30/2022
Lead	0.38	0.0050		mg/L	5	9/30/2022
Mercury	**SW7471B**			Prep Date: **9/28/2022**		Analyst: **HYM**
Mercury	0.032	0.021		mg/Kg-dry	1	9/28/2022
pH (25 °C)	**SW9045C**			Prep Date: **9/29/2022**		Analyst: **BAS**
pH	8.17			pH Units	1	9/29/2022
Percent Moisture	**D2974**			Prep Date: **9/28/2022**		Analyst: **AE**
Percent Moisture	22.0	0.2	*	wt%	1	9/29/2022

Qualifiers:
ND - Not Detected at the Reporting Limit
J - Analyte detected below quantitation limits
B - Analyte detected in the associated Method Blank
HT - Sample received past holding time
* - Non-accredited parameter
RL - Reporting / Quantitation Limit for the analysis
S - Spike Recovery outside accepted recovery limits
R - RPD outside accepted recovery limits
E - Value above quantitation range
H - Holding time exceeded

STAT Analysis Corporation
2242 West Harrison St., Suite 200, Chicago, IL 60612-3766
Tel: (312) 733-0551 Fax: (312) 733-2386 STATinfo@STATAnalysis.com
Accreditations:IEPA ELAP 100445;ORELAP IL300001;AIHA-LAP, LLC 101160;NVLAP LabCode 101202-0

Date Reported: October 03, 2022
Date Printed: October 03, 2022

ANALYTICAL RESULTS

Client: Huff & Huff, Inc.
Work Order: 22090929 Revision 0
Project: 81.0220733.01, CDOT Alleys - 22-CP #48
Lab ID: 22090929-007

Client Sample ID: K-4 (0-4)
Collection Date: 9/23/2022 9:25:00 AM
Matrix: Soil

Analyses	Result	RL	Qualifier	Units	DF	Date Analyzed
Polynuclear Aromatic Hydrocarbons by GC/MS	**SW8270C (SW3550B)**			Prep Date: **9/28/2022**		Analyst: **DM**
Acenaphthene	0.24	0.041		mg/Kg-dry	1	9/29/2022
Acenaphthylene	0.12	0.041		mg/Kg-dry	1	9/29/2022
Anthracene	1.2	0.041		mg/Kg-dry	1	9/29/2022
Benz(a)anthracene	4.1	0.041		mg/Kg-dry	1	9/29/2022
Benzo(a)pyrene	5.4	0.20		mg/Kg-dry	5	9/30/2022
Benzo(b)fluoranthene	3.0	0.041		mg/Kg-dry	1	9/29/2022
Benzo(g,h,i)perylene	3.5	0.041		mg/Kg-dry	1	9/29/2022
Benzo(k)fluoranthene	3.2	0.041		mg/Kg-dry	1	9/29/2022
Chrysene	4.4	0.041		mg/Kg-dry	1	9/29/2022
Dibenz(a,h)anthracene	1.2	0.041		mg/Kg-dry	1	9/29/2022
Fluoranthene	7.1	0.20		mg/Kg-dry	5	9/30/2022
Fluorene	0.22	0.041		mg/Kg-dry	1	9/29/2022
Indeno(1,2,3-cd)pyrene	2.5	0.041		mg/Kg-dry	1	9/29/2022
Naphthalene	0.056	0.041		mg/Kg-dry	1	9/29/2022
Phenanthrene	3.7	0.041		mg/Kg-dry	1	9/29/2022
Pyrene	11	0.20		mg/Kg-dry	5	9/30/2022
Metals by ICP/MS	**SW6020A (SW3050B)**			Prep Date: **9/28/2022**		Analyst: **JFR**
Arsenic	14.3	1.2		mg/Kg-dry	10	9/28/2022
Barium	570	1.2		mg/Kg-dry	10	9/28/2022
Cadmium	0.93	0.62		mg/Kg-dry	10	9/28/2022
Chromium	16.7	1.2		mg/Kg-dry	10	9/28/2022
Lead	500	0.62		mg/Kg-dry	10	9/28/2022
Selenium	1.5	1.2		mg/Kg-dry	10	9/28/2022
Silver	14	1.2	*	mg/Kg-dry	10	9/28/2022
TCLP Metals by ICP/MS	**SW1311/6020A (SW3005A)**			Prep Date: **9/29/2022**		Analyst: **MDS**
Chromium	ND	0.010		mg/L	5	9/30/2022
Lead	0.077	0.0050		mg/L	5	9/30/2022
Mercury	**SW7471B**			Prep Date: **9/28/2022**		Analyst: **HYM**
Mercury	0.41	0.020		mg/Kg-dry	1	9/28/2022
pH (25 °C)	**SW9045C**			Prep Date: **9/29/2022**		Analyst: **BAS**
pH	7.66			pH Units	1	9/29/2022
Percent Moisture	**D2974**			Prep Date: **9/28/2022**		Analyst: **AE**
Percent Moisture	19.4	0.2	*	wt%	1	9/29/2022

Qualifiers:
ND - Not Detected at the Reporting Limit
J - Analyte detected below quantitation limits
B - Analyte detected in the associated Method Blank
HT - Sample received past holding time
* - Non-accredited parameter
RL - Reporting / Quantitation Limit for the analysis
S - Spike Recovery outside accepted recovery limits
R - RPD outside accepted recovery limits
E - Value above quantitation range
H - Holding time exceeded

STAT Analysis Corporation
2242 West Harrison St., Suite 200, Chicago, IL 60612-3766
Tel: (312) 733-0551 Fax: (312) 733-2386 STATinfo@STATAnalysis.com
Accreditations:IEPA ELAP 100445;ORELAP IL300001;AIHA-LAP, LLC 101160;NVLAP LabCode 101202-0

Date Reported: October 03, 2022
Date Printed: October 03, 2022

ANALYTICAL RESULTS

Client: Huff & Huff, Inc.
Work Order: 22090929 Revision 0
Project: 81.0220733.01, CDOT Alleys - 22-CP #48
Lab ID: 22090929-008

Client Sample ID: K-4 (4-8)
Collection Date: 9/23/2022 9:30:00 AM
Matrix: Soil

Analyses	Result	RL	Qualifier	Units	DF	Date Analyzed
Volatile Organic Compounds by GC/MS	**SW5035/8260B**			Prep Date: **9/29/2022**		Analyst: **CDM**
Acetone	ND	0.11		mg/Kg-dry	1	9/29/2022
Benzene	ND	0.0074		mg/Kg-dry	1	9/29/2022
Bromodichloromethane	ND	0.0074		mg/Kg-dry	1	9/29/2022
Bromoform	ND	0.0074		mg/Kg-dry	1	9/29/2022
Bromomethane	ND	0.015		mg/Kg-dry	1	9/29/2022
2-Butanone	ND	0.11		mg/Kg-dry	1	9/29/2022
Carbon disulfide	ND	0.074		mg/Kg-dry	1	9/29/2022
Carbon tetrachloride	ND	0.0074		mg/Kg-dry	1	9/29/2022
Chlorobenzene	ND	0.0074		mg/Kg-dry	1	9/29/2022
Chloroethane	ND	0.015		mg/Kg-dry	1	9/29/2022
Chloroform	ND	0.0074		mg/Kg-dry	1	9/29/2022
Chloromethane	ND	0.015		mg/Kg-dry	1	9/29/2022
Dibromochloromethane	ND	0.0074		mg/Kg-dry	1	9/29/2022
1,1-Dichloroethane	ND	0.0074		mg/Kg-dry	1	9/29/2022
1,2-Dichloroethane	ND	0.0074		mg/Kg-dry	1	9/29/2022
1,1-Dichloroethene	ND	0.0074		mg/Kg-dry	1	9/29/2022
cis-1,2-Dichloroethene	ND	0.0074		mg/Kg-dry	1	9/29/2022
trans-1,2-Dichloroethene	ND	0.0074		mg/Kg-dry	1	9/29/2022
1,2-Dichloropropane	ND	0.0074		mg/Kg-dry	1	9/29/2022
cis-1,3-Dichloropropene	ND	0.0030		mg/Kg-dry	1	9/29/2022
trans-1,3-Dichloropropene	ND	0.0030		mg/Kg-dry	1	9/29/2022
Ethylbenzene	ND	0.0074		mg/Kg-dry	1	9/29/2022
2-Hexanone	ND	0.030		mg/Kg-dry	1	9/29/2022
4-Methyl-2-pentanone	ND	0.030		mg/Kg-dry	1	9/29/2022
Methylene chloride	ND	0.015		mg/Kg-dry	1	9/29/2022
Methyl tert-butyl ether	ND	0.0074		mg/Kg-dry	1	9/29/2022
Styrene	ND	0.0074		mg/Kg-dry	1	9/29/2022
1,1,2,2-Tetrachloroethane	ND	0.0074		mg/Kg-dry	1	9/29/2022
Tetrachloroethene	ND	0.0074		mg/Kg-dry	1	9/29/2022
Toluene	ND	0.0074		mg/Kg-dry	1	9/29/2022
1,1,1-Trichloroethane	ND	0.0074		mg/Kg-dry	1	9/29/2022
1,1,2-Trichloroethane	ND	0.0074		mg/Kg-dry	1	9/29/2022
Trichloroethene	ND	0.0074		mg/Kg-dry	1	9/29/2022
Vinyl chloride	ND	0.0074		mg/Kg-dry	1	9/29/2022
Xylenes, Total	ND	0.022		mg/Kg-dry	1	9/29/2022
Polynuclear Aromatic Hydrocarbons by GC/MS	**SW8270C (SW3550B)**			Prep Date: **9/28/2022**		Analyst: **DM**
Acenaphthene	ND	0.041		mg/Kg-dry	1	9/29/2022
Acenaphthylene	0.049	0.041		mg/Kg-dry	1	9/29/2022

Qualifiers:
ND - Not Detected at the Reporting Limit
J - Analyte detected below quantitation limits
B - Analyte detected in the associated Method Blank
HT - Sample received past holding time
* - Non-accredited parameter
RL - Reporting / Quantitation Limit for the analysis
S - Spike Recovery outside accepted recovery limits
R - RPD outside accepted recovery limits
E - Value above quantitation range
H - Holding time exceeded

STAT Analysis Corporation
2242 West Harrison St., Suite 200, Chicago, IL 60612-3766
Tel: (312) 733-0551 Fax: (312) 733-2386 STATinfo@STATAnalysis.com
Accreditations:IEPA ELAP 100445;ORELAP IL300001;AIHA-LAP, LLC 101160;NVLAP LabCode 101202-0

Date Reported: October 03, 2022
Date Printed: October 03, 2022

ANALYTICAL RESULTS

Client: Huff & Huff, Inc.
Work Order: 22090929 Revision 0
Project: 81.0220733.01, CDOT Alleys - 22-CP #48
Lab ID: 22090929-008

Client Sample ID: K-4 (4-8)
Collection Date: 9/23/2022 9:30:00 AM
Matrix: Soil

Analyses	Result	RL	Qualifier	Units	DF	Date Analyzed
Polynuclear Aromatic Hydrocarbons by GC/MS	**SW8270C (SW3550B)**			Prep Date: **9/28/2022**		Analyst: **DM**
Anthracene	0.13	0.041		mg/Kg-dry	1	9/29/2022
Benz(a)anthracene	0.39	0.041		mg/Kg-dry	1	9/29/2022
Benzo(a)pyrene	0.38	0.041		mg/Kg-dry	1	9/29/2022
Benzo(b)fluoranthene	0.29	0.041		mg/Kg-dry	1	9/29/2022
Benzo(g,h,i)perylene	0.20	0.041		mg/Kg-dry	1	9/29/2022
Benzo(k)fluoranthene	0.31	0.041		mg/Kg-dry	1	9/29/2022
Chrysene	0.38	0.041		mg/Kg-dry	1	9/29/2022
Dibenz(a,h)anthracene	ND	0.041		mg/Kg-dry	1	9/29/2022
Fluoranthene	0.68	0.041		mg/Kg-dry	1	9/29/2022
Fluorene	0.049	0.041		mg/Kg-dry	1	9/29/2022
Indeno(1,2,3-cd)pyrene	0.18	0.041		mg/Kg-dry	1	9/29/2022
Naphthalene	ND	0.041		mg/Kg-dry	1	9/29/2022
Phenanthrene	0.40	0.041		mg/Kg-dry	1	9/29/2022
Pyrene	0.64	0.041		mg/Kg-dry	1	9/29/2022
Metals by ICP/MS	**SW6020A (SW3050B)**			Prep Date: **9/28/2022**		Analyst: **JFR**
Arsenic	9.2	1.2		mg/Kg-dry	10	9/28/2022
Barium	90	1.2		mg/Kg-dry	10	9/28/2022
Cadmium	1.3	0.58		mg/Kg-dry	10	9/28/2022
Chromium	18.0	1.2		mg/Kg-dry	10	9/28/2022
Lead	98	0.58		mg/Kg-dry	10	9/28/2022
Selenium	ND	1.2		mg/Kg-dry	10	9/28/2022
Silver	ND	1.2	*	mg/Kg-dry	10	9/28/2022
TCLP Metals by ICP/MS	**SW1311/6020A (SW3005A)**			Prep Date: **9/29/2022**		Analyst: **MDS**
Chromium	ND	0.010		mg/L	5	9/30/2022
Lead	0.013	0.0050		mg/L	5	9/30/2022
Mercury	**SW7471B**			Prep Date: **9/28/2022**		Analyst: **HYM**
Mercury	0.064	0.022		mg/Kg-dry	1	9/28/2022
pH (25 °C)	**SW9045C**			Prep Date: **9/29/2022**		Analyst: **BAS**
pH	8.01			pH Units	1	9/29/2022
Percent Moisture	**D2974**			Prep Date: **9/28/2022**		Analyst: **AE**
Percent Moisture	22.0	0.2	*	wt%	1	9/29/2022

Qualifiers:
ND - Not Detected at the Reporting Limit
J - Analyte detected below quantitation limits
B - Analyte detected in the associated Method Blank
HT - Sample received past holding time
* - Non-accredited parameter
RL - Reporting / Quantitation Limit for the analysis
S - Spike Recovery outside accepted recovery limits
R - RPD outside accepted recovery limits
E - Value above quantitation range
H - Holding time exceeded

STAT Analysis Corporation
2242 West Harrison St., Suite 200, Chicago, IL 60612-3766
Tel: (312) 733-0551 Fax: (312) 733-2386 STATinfo@STATAnalysis.com
Accreditations:IEPA ELAP 100445;ORELAP IL300001;AIHA-LAP, LLC 101160;NVLAP LabCode 101202-0

Date Reported: October 03, 2022
Date Printed: October 03, 2022

ANALYTICAL RESULTS

Client: Huff & Huff, Inc.
Work Order: 22090929 Revision 0
Project: 81.0220733.01, CDOT Alleys - 22-CP #48
Lab ID: 22090929-009

Client Sample ID: K-5 (0-4)
Collection Date: 9/23/2022 9:50:00 AM
Matrix: Soil

Analyses	Result	RL	Qualifier	Units	DF	Date Analyzed
Volatile Organic Compounds by GC/MS	**SW5035/8260B**			Prep Date: **9/29/2022**		Analyst: **CDM**
Acetone	ND	0.091		mg/Kg-dry	1	9/29/2022
Benzene	ND	0.0061		mg/Kg-dry	1	9/29/2022
Bromodichloromethane	ND	0.0061		mg/Kg-dry	1	9/29/2022
Bromoform	ND	0.0061		mg/Kg-dry	1	9/29/2022
Bromomethane	ND	0.012		mg/Kg-dry	1	9/29/2022
2-Butanone	ND	0.091		mg/Kg-dry	1	9/29/2022
Carbon disulfide	ND	0.061		mg/Kg-dry	1	9/29/2022
Carbon tetrachloride	ND	0.0061		mg/Kg-dry	1	9/29/2022
Chlorobenzene	ND	0.0061		mg/Kg-dry	1	9/29/2022
Chloroethane	ND	0.012		mg/Kg-dry	1	9/29/2022
Chloroform	ND	0.0061		mg/Kg-dry	1	9/29/2022
Chloromethane	ND	0.012		mg/Kg-dry	1	9/29/2022
Dibromochloromethane	ND	0.0061		mg/Kg-dry	1	9/29/2022
1,1-Dichloroethane	ND	0.0061		mg/Kg-dry	1	9/29/2022
1,2-Dichloroethane	ND	0.0061		mg/Kg-dry	1	9/29/2022
1,1-Dichloroethene	ND	0.0061		mg/Kg-dry	1	9/29/2022
cis-1,2-Dichloroethene	ND	0.0061		mg/Kg-dry	1	9/29/2022
trans-1,2-Dichloroethene	ND	0.0061		mg/Kg-dry	1	9/29/2022
1,2-Dichloropropane	ND	0.0061		mg/Kg-dry	1	9/29/2022
cis-1,3-Dichloropropene	ND	0.0024		mg/Kg-dry	1	9/29/2022
trans-1,3-Dichloropropene	ND	0.0024		mg/Kg-dry	1	9/29/2022
Ethylbenzene	ND	0.0061		mg/Kg-dry	1	9/29/2022
2-Hexanone	ND	0.024		mg/Kg-dry	1	9/29/2022
4-Methyl-2-pentanone	ND	0.024		mg/Kg-dry	1	9/29/2022
Methylene chloride	ND	0.012		mg/Kg-dry	1	9/29/2022
Methyl tert-butyl ether	ND	0.0061		mg/Kg-dry	1	9/29/2022
Styrene	ND	0.0061		mg/Kg-dry	1	9/29/2022
1,1,2,2-Tetrachloroethane	ND	0.0061		mg/Kg-dry	1	9/29/2022
Tetrachloroethene	ND	0.0061		mg/Kg-dry	1	9/29/2022
Toluene	ND	0.0061		mg/Kg-dry	1	9/29/2022
1,1,1-Trichloroethane	ND	0.0061		mg/Kg-dry	1	9/29/2022
1,1,2-Trichloroethane	ND	0.0061		mg/Kg-dry	1	9/29/2022
Trichloroethene	ND	0.0061		mg/Kg-dry	1	9/29/2022
Vinyl chloride	ND	0.0061		mg/Kg-dry	1	9/29/2022
Xylenes, Total	ND	0.018		mg/Kg-dry	1	9/29/2022
Polynuclear Aromatic Hydrocarbons by GC/MS	**SW8270C (SW3550B)**			Prep Date: **9/28/2022**		Analyst: **DM**
Acenaphthene	0.082	0.041		mg/Kg-dry	1	9/29/2022
Acenaphthylene	0.054	0.041		mg/Kg-dry	1	9/29/2022

Qualifiers:
ND - Not Detected at the Reporting Limit
J - Analyte detected below quantitation limits
B - Analyte detected in the associated Method Blank
HT - Sample received past holding time
* - Non-accredited parameter
RL - Reporting / Quantitation Limit for the analysis
S - Spike Recovery outside accepted recovery limits
R - RPD outside accepted recovery limits
E - Value above quantitation range
H - Holding time exceeded

STAT Analysis Corporation
2242 West Harrison St., Suite 200, Chicago, IL 60612-3766
Tel: (312) 733-0551 Fax: (312) 733-2386 STATinfo@STATAnalysis.com
Accreditations:IEPA ELAP 100445;ORELAP IL300001;AIHA-LAP, LLC 101160;NVLAP LabCode 101202-0

Date Reported: October 03, 2022
Date Printed: October 03, 2022

ANALYTICAL RESULTS

Client: Huff & Huff, Inc.
Work Order: 22090929 Revision 0
Project: 81.0220733.01, CDOT Alleys - 22-CP #48
Lab ID: 22090929-009

Client Sample ID: K-5 (0-4)
Collection Date: 9/23/2022 9:50:00 AM
Matrix: Soil

Analyses	Result	RL	Qualifier	Units	DF	Date Analyzed
Polynuclear Aromatic Hydrocarbons by GC/MS	**SW8270C (SW3550B)**			Prep Date: **9/28/2022**		Analyst: **DM**
Anthracene	0.33	0.041		mg/Kg-dry	1	9/29/2022
Benz(a)anthracene	1.5	0.041		mg/Kg-dry	1	9/29/2022
Benzo(a)pyrene	1.7	0.041		mg/Kg-dry	1	9/29/2022
Benzo(b)fluoranthene	1.4	0.041		mg/Kg-dry	1	9/29/2022
Benzo(g,h,i)perylene	1.1	0.041		mg/Kg-dry	1	9/29/2022
Benzo(k)fluoranthene	1.3	0.041		mg/Kg-dry	1	9/29/2022
Chrysene	1.5	0.041		mg/Kg-dry	1	9/29/2022
Dibenz(a,h)anthracene	0.52	0.041		mg/Kg-dry	1	9/29/2022
Fluoranthene	2.8	0.041		mg/Kg-dry	1	9/29/2022
Fluorene	0.052	0.041		mg/Kg-dry	1	9/29/2022
Indeno(1,2,3-cd)pyrene	1.0	0.041		mg/Kg-dry	1	9/29/2022
Naphthalene	ND	0.041		mg/Kg-dry	1	9/29/2022
Phenanthrene	1.1	0.041		mg/Kg-dry	1	9/29/2022
Pyrene	2.8	0.041		mg/Kg-dry	1	9/29/2022
Metals by ICP/MS	**SW6020A (SW3050B)**			Prep Date: **9/28/2022**		Analyst: **JFR**
Arsenic	12.0	1.2		mg/Kg-dry	10	9/28/2022
Barium	150	1.2		mg/Kg-dry	10	9/28/2022
Cadmium	0.81	0.58		mg/Kg-dry	10	9/28/2022
Chromium	15.2	1.2		mg/Kg-dry	10	9/28/2022
Lead	290	0.58		mg/Kg-dry	10	9/28/2022
Selenium	ND	1.2		mg/Kg-dry	10	9/28/2022
Silver	ND	1.2	*	mg/Kg-dry	10	9/28/2022
TCLP Metals by ICP/MS	**SW1311/6020A (SW3005A)**			Prep Date: **9/29/2022**		Analyst: **MDS**
Chromium	ND	0.010		mg/L	5	9/30/2022
Lead	0.019	0.0050		mg/L	5	9/30/2022
Mercury	**SW7471B**			Prep Date: **9/28/2022**		Analyst: **HYM**
Mercury	0.50	0.019		mg/Kg-dry	1	9/28/2022
pH (25 °C)	**SW9045C**			Prep Date: **10/3/2022**		Analyst: **RW**
pH	8.56			pH Units	1	10/3/2022
Percent Moisture	**D2974**			Prep Date: **9/28/2022**		Analyst: **AE**
Percent Moisture	19.1	0.2	*	wt%	1	9/29/2022

Qualifiers:
ND - Not Detected at the Reporting Limit
J - Analyte detected below quantitation limits
B - Analyte detected in the associated Method Blank
HT - Sample received past holding time
* - Non-accredited parameter
RL - Reporting / Quantitation Limit for the analysis
S - Spike Recovery outside accepted recovery limits
R - RPD outside accepted recovery limits
E - Value above quantitation range
H - Holding time exceeded

STAT Analysis Corporation
2242 West Harrison St., Suite 200, Chicago, IL 60612-3766
Tel: (312) 733-0551 Fax: (312) 733-2386 STATinfo@STATAnalysis.com
Accreditations:IEPA ELAP 100445;ORELAP IL300001;AIHA-LAP, LLC 101160;NVLAP LabCode 101202-0

Date Reported: October 03, 2022
Date Printed: October 03, 2022

ANALYTICAL RESULTS

Client: Huff & Huff, Inc.
Work Order: 22090929 Revision 0
Project: 81.0220733.01, CDOT Alleys - 22-CP #48
Lab ID: 22090929-010

Client Sample ID: K-5 (4-8)
Collection Date: 9/23/2022 9:55:00 AM
Matrix: Soil

Analyses	Result	RL	Qualifier	Units	DF	Date Analyzed
Polynuclear Aromatic Hydrocarbons by GC/MS	**SW8270C (SW3550B)**			Prep Date: **9/28/2022**		Analyst: **DM**
Acenaphthene	ND	0.042		mg/Kg-dry	1	9/30/2022
Acenaphthylene	ND	0.042		mg/Kg-dry	1	9/30/2022
Anthracene	0.068	0.042		mg/Kg-dry	1	9/30/2022
Benz(a)anthracene	0.21	0.042		mg/Kg-dry	1	9/30/2022
Benzo(a)pyrene	0.19	0.042		mg/Kg-dry	1	9/30/2022
Benzo(b)fluoranthene	0.20	0.042		mg/Kg-dry	1	9/30/2022
Benzo(g,h,i)perylene	0.11	0.042		mg/Kg-dry	1	9/30/2022
Benzo(k)fluoranthene	0.13	0.042		mg/Kg-dry	1	9/30/2022
Chrysene	0.19	0.042		mg/Kg-dry	1	9/30/2022
Dibenz(a,h)anthracene	ND	0.042		mg/Kg-dry	1	9/30/2022
Fluoranthene	0.39	0.042		mg/Kg-dry	1	9/30/2022
Fluorene	0.055	0.042		mg/Kg-dry	1	9/30/2022
Indeno(1,2,3-cd)pyrene	0.11	0.042		mg/Kg-dry	1	9/30/2022
Naphthalene	ND	0.042		mg/Kg-dry	1	9/30/2022
Phenanthrene	0.22	0.042		mg/Kg-dry	1	9/30/2022
Pyrene	0.38	0.042		mg/Kg-dry	1	9/30/2022
Metals by ICP/MS	**SW6020A (SW3050B)**			Prep Date: **9/28/2022**		Analyst: **JFR**
Arsenic	15.6	1.2		mg/Kg-dry	10	9/28/2022
Barium	93	1.2		mg/Kg-dry	10	9/28/2022
Cadmium	0.73	0.63		mg/Kg-dry	10	9/28/2022
Chromium	16.4	1.2		mg/Kg-dry	10	9/28/2022
Lead	330	0.63		mg/Kg-dry	10	9/28/2022
Selenium	1.4	1.2		mg/Kg-dry	10	9/28/2022
Silver	ND	1.2	*	mg/Kg-dry	10	9/28/2022
TCLP Metals by ICP/MS	**SW1311/6020A (SW3005A)**			Prep Date: **9/29/2022**		Analyst: **MDS**
Chromium	ND	0.010		mg/L	5	9/30/2022
Lead	0.047	0.0050		mg/L	5	9/30/2022
Mercury	**SW7471B**			Prep Date: **9/28/2022**		Analyst: **HYM**
Mercury	ND	0.022		mg/Kg-dry	1	9/28/2022
pH (25 °C)	**SW9045C**			Prep Date: **10/3/2022**		Analyst: **RW**
pH	8.41			pH Units	1	10/3/2022
Percent Moisture	**D2974**			Prep Date: **9/28/2022**		Analyst: **AE**
Percent Moisture	23.4	0.2	*	wt%	1	9/29/2022

Qualifiers:
ND - Not Detected at the Reporting Limit
J - Analyte detected below quantitation limits
B - Analyte detected in the associated Method Blank
HT - Sample received past holding time
* - Non-accredited parameter
RL - Reporting / Quantitation Limit for the analysis
S - Spike Recovery outside accepted recovery limits
R - RPD outside accepted recovery limits
E - Value above quantitation range
H - Holding time exceeded

STAT Analysis
2242 W. Harrison Suite 200, Chicago, Illinois 60612 Phone: (312) 733-0551 Fax: (312) 733-2386
e-mail address: STATinfo@STATAnalysis.com

CHAIN OF CUSTODY RECORD

Nº: 935391 **Page :** 1 of 1

Company: GZA / H&H
Project Number: 81.0220733.01 Client Tracking No.:
Project Name: CDOT Alleys - 22CP# 48
Project Location: Chicago, IL
Sampler(s): E. Yim
Report To: Cory Wilson Phone:
Fax:
QC Level: 1 ___ 2 ___ 3 ___ 4 ___ e-mail:

Quote No.:
P.O. No.:
Turn Around Time (Days): 1 2 3 4 5 - 7 10
Results Needed: / / am/pm

Client Sample Number/Description:	Date Taken	Time Taken	Matrix	Comp.	Grab	Preserv.	No. of Containers	VOCs	PNAs	RCRA Metals	TCLP (Cr)	TCLP (Pb)	pH	Additional Information:	Lab No.:
K-1 (0-4)	9/23/22	9:00	Soil		X		4	X	X	X	X	X	X		001
K-1 (4-8)		9:05													002
K-2 (0-4)		8:30													003
K-2 (4-8)		8:35						X							004
K-3 (0-4)		10:10						X							005
K-3 (4-8)		10:15													006
K-4 (0-4)		9:25													007
K-4 (4-8)		9:30						X							008
K-5 (0-4)		9:50						X							009
K-5 (4-8)	9/23/22	9:55	Soil		X		4		X	X	X	X	X		010

Relinquished by: (Signature)	Date/Time: 9/23/22 14:19	
Received by: (Signature)	Date/Time: 9/23/22 14:19	
Relinquished by: (Signature)	Date/Time:	
Received by: (Signature)	Date/Time:	
Relinquished by: (Signature)	Date/Time:	
Received by: (Signature)	Date/Time:	

Comments:

Laboratory Work Order No.: 22090929

Received on Ice: Yes ☑ No ☐

Temperature: 3.7 °C

Preservation Code: A = None B = HNO_3 C = NaOH
D = H_2SO_4 E = HCl F = 5035/EnCore G = Other

STAT Analysis Corporation

Sample Receipt Checklist

Client Name HUFF & HUFF

Date and Time Received: 9/23/2022 2:19:00 PM

Work Order Number 22090929

Received by: MM

Checklist completed by: _____ 9-23-22 (Signature / Date)

Reviewed by: _____ 9/26/22 (Initials / Date)

Matrix:

Carrier name: Client Delivered

Shipping container/cooler in good condition?	Yes ☑	No ☐	Not Present ☐
Custody seals intact on shippping container/cooler?	Yes ☐	No ☐	Not Present ☑
Custody seals intact on sample bottles?	Yes ☐	No ☐	Not Present ☑
Chain of custody present?	Yes ☑	No ☐	
Chain of custody signed when relinquished and received?	Yes ☑	No ☐	
Chain of custody agrees with sample labels/containers?	Yes ☑	No ☐	
Samples in proper container/bottle?	Yes ☑	No ☐	
Sample containers intact?	Yes ☑	No ☐	
Sufficient sample volume for indicated test?	Yes ☑	No ☐	
All samples received within holding time?	Yes ☑	No ☐	
Container or Temp Blank temperature in compliance?	Yes ☑	No ☐	Temperature 3.7 °C
Water - VOA vials have zero headspace?	No VOA vials submitted ☐	Yes ☐	No ☐
Water - Samples pH checked?	Yes ☐	No ☐	Checked by: _____
Water - Samples properly preserved?	Yes ☐	No ☐	pH Adjusted? _____

Any No response must be detailed in the comments section below.

Comments: _____

Client / Person contacted: _____ Date contacted: _____ Contacted by: _____

Response: _____

ATTACHMENT C

BORING LOGS

GZA GeoEnvironmental, Inc.
915 Harger Road, Suite 330
Oak Brook, IL 60523
630-684-9100

BORING NUMBER K-1

CLIENT TranSystems Corporation
PROJECT NAME TS CDOT CCDD 22-CP#48
PROJECT NUMBER 81.0220733.01
PROJECT LOCATION Chicago, Cook County, IL
DATE STARTED 9/23/22 **COMPLETED** 9/23/22
GROUND ELEVATION ~591 +/- 2 **HOLE SIZE** 2 inches
DRILLING CONTRACTOR Environmental Soil Probing
DRILLING METHOD Direct Push
LOGGED BY EHY **CHECKED BY** JJR
DRILL RIG 5400 Truck Geoprobe

GROUND WATER LEVELS (ft, bgs):

DATE	TIME	DEPTH	CASING	STAB

DEPTH (ft)	GRAPHIC LOG	MATERIAL DESCRIPTION	REMARKS	SAMPLE TYPE NUMBER (Depth Interval)	PID RESULTS	RECOVERY (ft)
0		SANDY SILT (ML/URBAN FILL: trace Coal, Slag, and Brick); trace Clay; trace Gravel; dark brown and black, moist	1	S-1 (0-4)	0.0	2.5
4			1	S-2 (4-8)	0.0	4.0
8		End of boring at 8' BGS. Boring immediately backfilled with remaining soil and bentonite chips. Pavement surfaces are restored with asphalt cold patch and concrete surfaces are restored with quick mix cement patch.				

REMARKS

1. Sample Collected

ENVIRONMENTAL BH COLUMN W/ REMARKS - GINT STD US LAB.GDT - 9/27/22 11:17 - J:\81.0220733.01 TS CDOT QCQA (NCI PROGRAM) ALLEY & SIDEWALK CCDD-SOIL MANAGEMENT\2022 CIC ALLEYS\BORING LOGS GINT FILES\TO DO - MOVE FILES AFTER COMP

GZA GeoEnvironmental, Inc.
915 Harger Road, Suite 330
Oak Brook, IL 60523
630-684-9100

BORING NUMBER K-2

CLIENT TranSystems Corporation
PROJECT NAME TS CDOT CCDD 22-CP#48
PROJECT NUMBER 81.0220733.01
PROJECT LOCATION Chicago, Cook County, IL
DATE STARTED 9/23/22 **COMPLETED** 9/23/22
GROUND ELEVATION ~591 +/- 2 **HOLE SIZE** 2 inches
DRILLING CONTRACTOR Environmental Soil Probing
DRILLING METHOD Direct Push
LOGGED BY EHY **CHECKED BY** JJR
DRILL RIG 5400 Truck Geoprobe

GROUND WATER LEVELS (ft, bgs):

DATE	TIME	DEPTH	CASING	STAB

DEPTH (ft)	GRAPHIC LOG	MATERIAL DESCRIPTION	REMARKS	SAMPLE TYPE NUMBER (Depth Interval)	PID RESULTS	RECOVERY (ft)
0		SANDY SILT (ML/URBAN FILL: trace Coal, Slag, and Brick); trace Gravel, moist	1	S-1 (0-4)	0.0	4.0
4			1	S-2 (4-8)	0.0	4.0
		LEAN CLAY (CL/URBAN FILL: trace Coal, Glass, and Slag); trace Gravel; dark gray, moist				
6		LEAN CLAY (CL); trace Gravel; dark gray and brown, moist				
8		End of boring at 8' BGS. Boring immediately backfilled with remaining soil and bentonite chips. Pavement surfaces are restored with asphalt cold patch and concrete surfaces are restored with quick mix cement patch.				

REMARKS

1. Sample Collected

ENVIRONMENTAL BH COLUMN W/ REMARKS - GINT STD US LAB.GDT - 9/27/22 11:17 - J:\81.0220733.01 TS CDOT QCQA (NCI PROGRAM) ALLEY & SIDEWALK CCDD-SOIL MANAGEMENT\2022 CIC ALLEYS\BORING LOGS GINT FILES\TO DO - MOVE FILES AFTER COMP

GZA GeoEnvironmental, Inc.
915 Harger Road, Suite 330
Oak Brook, IL 60523
630-684-9100

BORING NUMBER K-3

CLIENT TranSystems Corporation
PROJECT NAME TS CDOT CCDD 22-CP#48
PROJECT NUMBER 81.0220733.01
PROJECT LOCATION Chicago, Cook County, IL
DATE STARTED 9/23/22 **COMPLETED** 9/23/22
GROUND ELEVATION ~594 +/- 2 **HOLE SIZE** 2 inches
DRILLING CONTRACTOR Environmental Soil Probing
DRILLING METHOD Direct Push
LOGGED BY EHY **CHECKED BY** JJR
DRILL RIG 5400 Truck Geoprobe

GROUND WATER LEVELS (ft, bgs):

DATE	TIME	DEPTH	CASING	STAB

DEPTH (ft)	GRAPHIC LOG	MATERIAL DESCRIPTION	REMARKS	SAMPLE TYPE NUMBER (Depth Interval)	PID RESULTS	RECOVERY (ft)
0		SANDY SILT (ML/URBAN FILL: trace Coal, Slag, and Glass); trace Gravel; black and brown, moist	1	S-1 (0-4)	0.0	3.5
4			1	S-2 (4-8)	0.0	4.0
8		LEAN CLAY (CL); trace Gravel; brown and gray, moist				

End of boring at 8' BGS. Boring immediately backfilled with remaining soil and bentonite chips. Pavement surfaces are restored with asphalt cold patch and concrete surfaces are restored with quick mix cement patch.

REMARKS

1. Sample Collected

ENVIRONMENTAL BH COLUMN W/ REMARKS - GINT STD US LAB.GDT - 9/27/22 11:17 - J:\81.0220733.01 TS CDOT QCQA (NCI PROGRAM) ALLEY & SIDEWALK CCDD-SOIL MANAGEMENT\2022 CIC ALLEYS\BORING LOGS GINT FILES\TO DO - MOVE FILES AFTER COMP

GZA GeoEnvironmental, Inc.
915 Harger Road, Suite 330
Oak Brook, IL 60523
630-684-9100

BORING NUMBER K-4

CLIENT TranSystems Corporation
PROJECT NAME TS CDOT CCDD 22-CP#48
PROJECT NUMBER 81.0220733.01
PROJECT LOCATION Chicago, Cook County, IL
DATE STARTED 9/23/22 **COMPLETED** 9/23/22
GROUND ELEVATION ~594 +/- 2 **HOLE SIZE** 2 inches
DRILLING CONTRACTOR Environmental Soil Probing
DRILLING METHOD Direct Push
LOGGED BY EHY **CHECKED BY** JJR
DRILL RIG 5400 Truck Geoprobe

GROUND WATER LEVELS (ft, bgs):

DATE	TIME	DEPTH	CASING	STAB

DEPTH (ft)	GRAPHIC LOG	MATERIAL DESCRIPTION	REMARKS	SAMPLE TYPE NUMBER (Depth Interval)	PID RESULTS	RECOVERY (ft)
0		SANDY SILT (ML/URBAN FILL: trace Coal, Slag, Glass, and Brick); trace Clay; trace Gravel; black and brown, moist	1	S-1 (0-4)	0.0	4.0
4			1	S-2 (4-8)	0.0	2.0
6		LEAN CLAY (CL); trace Gravel; brown and gray, moist				
8		End of boring at 8' BGS. Boring immediately backfilled with remaining soil and bentonite chips. Pavement surfaces are restored with asphalt cold patch and concrete surfaces are restored with quick mix cement patch.				

REMARKS

1. Sample Collected

ENVIRONMENTAL BH COLUMN W/ REMARKS - GINT STD US LAB.GDT - 9/27/22 11:17 - J:\81.0220733.01 TS CDOT QCQA (NCI PROGRAM) ALLEY & SIDEWALK CCDD-SOIL MANAGEMENT\2022 CIC ALLEYS\BORING LOGS GINT FILES\TO DO - MOVE FILES AFTER COMP

GZA GeoEnvironmental, Inc.
915 Harger Road, Suite 330
Oak Brook, IL 60523
630-684-9100

BORING NUMBER K-5

CLIENT TranSystems Corporation
PROJECT NAME TS CDOT CCDD 22-CP#48
PROJECT NUMBER 81.0220733.01
PROJECT LOCATION Chicago, Cook County, IL
DATE STARTED 9/23/22 **COMPLETED** 9/23/22
GROUND ELEVATION ~594 +/- 2 **HOLE SIZE** 2 inches
DRILLING CONTRACTOR Environmental Soil Probing
DRILLING METHOD Direct Push
LOGGED BY EHY **CHECKED BY** JJR
DRILL RIG 5400 Truck Geoprobe

GROUND WATER LEVELS (ft, bgs):

DATE	TIME	DEPTH	CASING	STAB

DEPTH (ft)	GRAPHIC LOG	MATERIAL DESCRIPTION	REMARKS	SAMPLE TYPE NUMBER (Depth Interval)	PID RESULTS	RECOVERY (ft)
0		SANDY SILT (ML/URBAN FILL: trace Coal, Glass, and Wood); trace Gravel; brown and black, moist	1	S-1 (0-4)	0.0	1.0
4		LEAN CLAY (CL/URBAN FILL: trace Coal and Wood); trace Gravel; brown, black, and gray, moist	1	S-2 (4-8)	0.0	4.0
6		LEAN CLAY (CL); trace Gravel; brown and gray, moist				
8		End of boring at 8' BGS. Boring immediately backfilled with remaining soil and bentonite chips. Pavement surfaces are restored with asphalt cold patch and concrete surfaces are restored with quick mix cement patch.				


REMARKS


1. Sample Collected

ENVIRONMENTAL BH COLUMN W/ REMARKS - GINT STD US LAB.GDT - 9/27/22 11:17 - J:\81.0220733.01 TS CDOT QCQA (NCI PROGRAM) ALLEY & SIDEWALK CCDD-SOIL MANAGEMENT\2022 CIC ALLEYS\BORING LOGS GINT FILES\TO DO - MOVE FILES AFTER COMP


APPENDIX F

22925

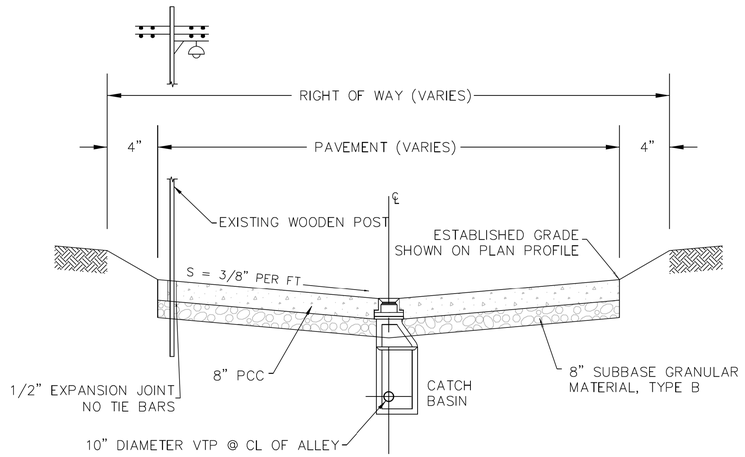

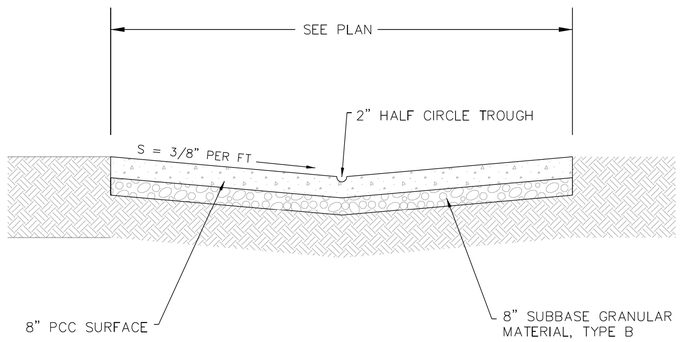

	DATE	REVISION	CITY OF CHICAGO		
CDOT CHICAGO DEPARTMENT OF TRANSPORTATION	1/1/2014	REVISION 1	STANDARD ALLEY SECTION		
	9/30/2024	REVISION 2			
			DATE	SHEET	DRAWN BY
			12/12/06	A-1-2	CDOT

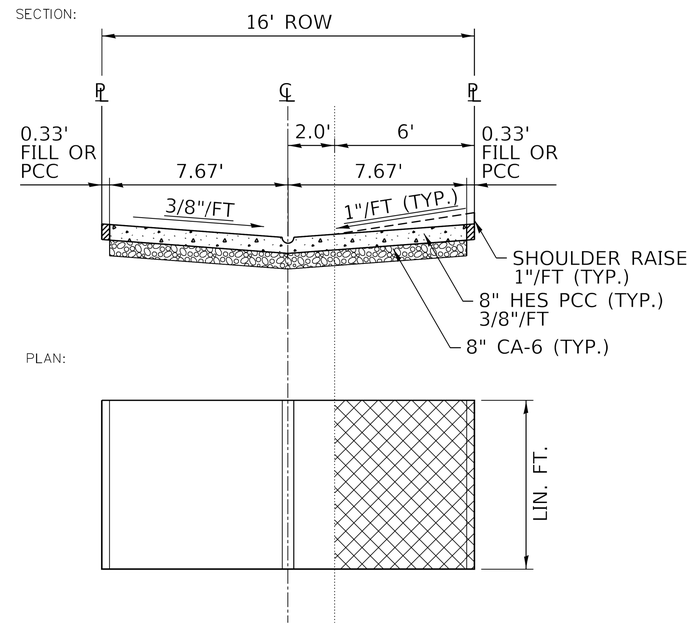


	DATE	REVISION	CITY OF CHICAGO		
CDOT CHICAGO DEPARTMENT OF TRANSPORTATION			STANDARD ALLEY SHOULDER RAISE		
			DATE	SHEET	DRAWN BY
			7/11/24	A-1-2-c	CDOT

MODEL: Default
FILE NAME: N:\ 2025\ Projects\Green Alley\0 PBC Alley Revisions\2025\Package 6\CADD Drawings\21-M17 W. Argyle St & N Hoyne Ave\CADD Sheets\21M17-sht-cdot-1.dgn

USER NAME = AB	DESIGNED -	REVISED -	CITY OF CHICAGO DEPARTMENT OF TRANSPORTATION 40th WARD	CDOT STANDARD CONSTRUCTION DETAILS PBC PROJECT NO # 22925 W. ARGYLE STREET - W. AINSLIE STREET N. HOYNE AVENUE - N. SEELEY AVENUE
	DRAWN -	REVISED -		
PLOT SCALE = 10.0000 ' / in.	CHECKED -	REVISED -		
PLOT DATE = 7/1/2025	DATE - 07/01/2025	ISSUED FOR BID - 07/10/2025		

OUC NUMBER		COUNTY	TOTAL SHEETS	SHEET NO.
OUC IR #122194		COOK	25	10
STA.	TO STA.	SCALE:		

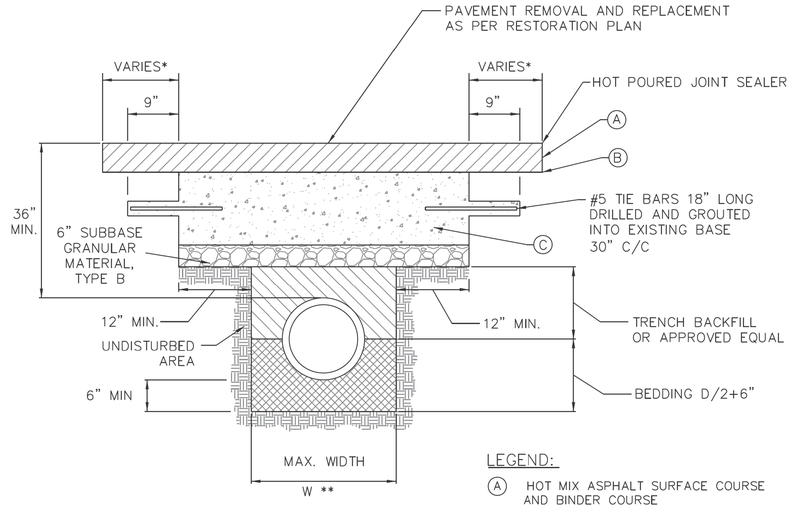

LEGEND:

- (A) HOT MIX ASPHALT SURFACE COURSE AND BINDER COURSE
- (B) BITUMINOUS MATERIAL & AGGREGATE (PRIME COAT)
- (C) PCC BASE COURSE

* PAVEMENT SHALL BE REMOVED & REPAVED TO NEAREST CONSTRUCTION JOINT IF TRENCH EDGE IS 5' OR LESS FROM JOINT. (OR AS REQUIRED BY THE COMMISSIONER)

** W = 9" + O.D. +9", WHEN TRENCH DEPTH ≤ 5 FT.
W = 18" + O.D. + 18", WHEN TRENCH DEPTH > 5 FT.

NOTES:

1. THE PORTLAND CEMENT CONCRETE BASE SHALL BE 8" OR MORE (SEE SECTION 4.2b FOR REQUIRED THICKNESS). FOR CONCRETE STREETS THE CONCRETE SHALL BE BROUGHT TO GRADE (INCLUDING 1'–0" OVERLAP) AND FINISHED AS REQUIRED IN THE IDOT SSRBC.
2. ALL EXISTING PAVEMENTS SHALL BE SAW CUT 1'–0" ON BOTH SIDES OF THE TRENCH OR PAVEMENT OPENING. UNDER NO CIRCUMSTANCES SHOULD EXISTING PAVEMENT, WHICH HAS BEEN UNDERMINED OR OTHERWISE DISTURBED, BE LEFT IN PLACE AND NOT RESTORED.
3. ALL STREET PAVEMENT WILL REQUIRE PLACEMENT OF #5 TIE BARS, 18 INCHES LONG DRILLED AND GROUTED (NON SHRINK) AT 30" CENTERS ON ALL SIDES. A MINIMUM OF TWO TIE BARS WILL BE REQUIRED ON EACH SIDE OF SAW CUT BOUNDARIES.
4. ALL TIE BARS AND DOWEL BARS ARE TO BE EPOXY COATED (INCIDENTAL).

CDOT CHICAGO DEPARTMENT OF TRANSPORTATION

DATE	REVISION
1/1/2014	REVISION 1
1/27/2016	REVISION 2

CITY OF CHICAGO

STREET PAVEMENT RESTORATION DETAIL WITH TRENCH BACKFILL

DATE	SHEET	DRAWN BY
12/12/06	A-2-2A	CDOT

MODEL: Default
FILE NAME: N:\ 2025\ Projects\Green Alley\0 PBC Alley Revisions\2025\Package 6\CADD Drawings\21-M17 W. Argyle St & N Hoyne Ave\CADD Sheets\21M17-dht-cdot-2.dgn

USER NAME = AB	DESIGNED -	REVISED -	
	DRAWN -	REVISED -	
PLOT SCALE = 10.0000 ' / in.	CHECKED -	REVISED -	
PLOT DATE = 7/1/2025	DATE - 07/01/2025	ISSUED FOR BID - 07/10/2025	


CITY OF CHICAGO
DEPARTMENT OF TRANSPORTATION
40th WARD

CDOT STANDARD CONSTRUCTION DETAILS
PBC PROJECT NO # 22925
W. ARGYLE STREET - W. AINSLIE STREET
N. HOYNE AVENUE - N. SEELEY AVENUE


OUC NUMBER	COUNTY	TOTAL SHEETS	SHEET NO.
OUC IR #122194	COOK	25	11
STA. TO STA.	SCALE:		

NOTE: H = VARIABLE 3" TO 9"
X = THICKNESS OF PAVEMENT
Y = ONE HALF THE THICKNESS OF CONCRETE PAVEMENT OR CONCRETE BASE.
Z = 10" OR THICKNESS OF PAVEMENT – WHICHEVER IS GREATER

TYPE BV. 12 OR
TYPE 3 CURB & GUTTER

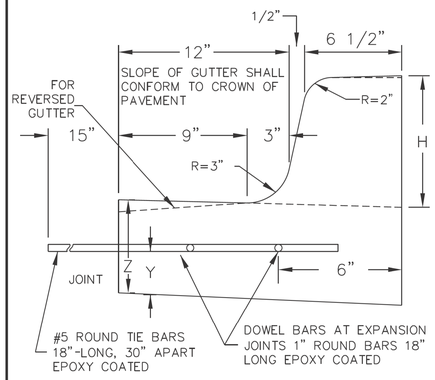

TYPE B OR TYPE 4 CURB
BARRIER CURB

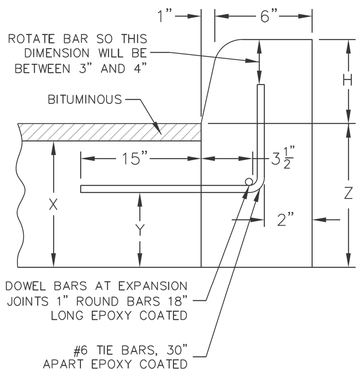


JOINTS IN CURB, COMBINED CURB & GUTTER

TRANSVERSE JOINTS OF A TYPE SIMILAR TO THAT USED IN THE ADJACENT PAVEMENT SHALL BE INSTALLED IN THE CURB, GUTTER AND COMBINED CURB & GUTTER IN PROLONGATION WITH THE JOINTS IN THE PAVEMENT. THE DETAILS OF THE TRANSVERSE JOINTS IN THE CURB, GUTTER AND COMBINED CURB & GUTTER SHALL BE APPROVED BY THE COMMISSIONER. CURB, GUTTER OR COMBINED CURB & GUTTER IS CONSTRUCTED ADJACENT TO A FLEXIBLE BASE PAVEMENT, 1" THICK EXPANSION JOINTS COMPOSED OF BITUMINOUS PERFORMED JOINT FILLER SHALL BE INSTALLED IN THE CURB AND/OR GUTTER AT POINTS OF CURVATURE AND AT CONSTRUCTION JOINTS. CONTRACTION JOINTS SHALL ALSO BE PLACED BETWEEN THESE EXPANSION JOINTS AT DISTANCES NOT EXCEEDING 20 FEET. ALL TIE BARS SHALL BE DEFORMED–ALL DOWEL BARS SHALL BE SMOOTH.


NOTE: ALL TIE BARS AND DOWEL BARS TO BE EPOXY COATED.

*AT LOCATIONS REQUIRING DEPRESSED CURBS SEE THE ADA STANDARDS FOR CONSTRUCTION DETAILS

CDOT CHICAGO DEPARTMENT OF TRANSPORTATION	DATE	REVISION	CITY OF CHICAGO		
	1/1/2014	REVISION 1	CONCRETE CURB & GUTTER DETAIL		
			DATE	SHEET	DRAWN BY
			12/12/06	A-2-6	CDOT

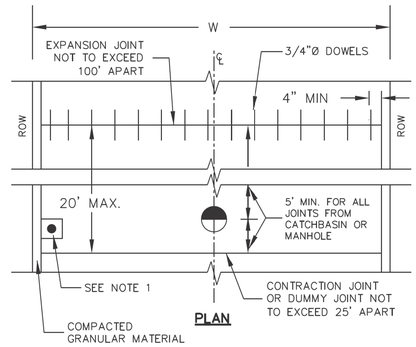


PLAN

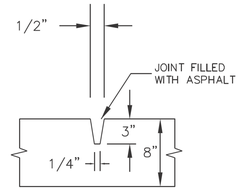


DUMMY GROOVE CONTRACTION JOINT
TRANSVERSE ONLY

NOTE 1:
1. 1/2" EXPANSION JOINT WITHOUT DOWELS WITH BITUMINOUS PREFORMED JOINT FILLER TO BE PLACED THREE (3") INCHES FROM THREE SIDES OF STRUCTURES OR AS DIRECTED BY THE COMMISSIONER.

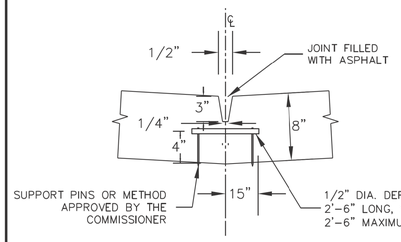


LONGITUDINAL CONSTRUCTION JOINT
REQUIRED FOR W 18' OR MORE

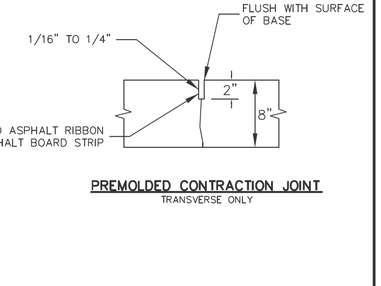

PREMOLDED CONTRACTION JOINT
TRANSVERSE ONLY

NOTES:
1. DEFORMED TIE BARS SHALL CONFORM TO THE REQUIREMENTS OF THE IDOT SSRBC.
2. HOT POURED JOINT MATERIAL SHALL CONFORM TO THE REQUIREMENTS OF THE IDOT SSRBC.
3. ALL TIE BARS AND DOWEL BARS ARE TO BE EPOXY COATED.

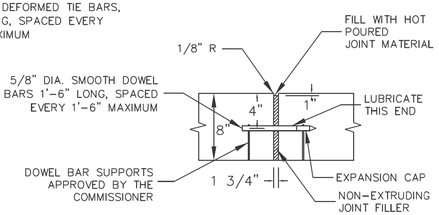

TRAVERSE EXPANSION JOINT
(MAY BE CONSTRUCTION JOINT)

CDOT CHICAGO DEPARTMENT OF TRANSPORTATION	DATE	REVISION	CITY OF CHICAGO		
	1/1/2014	REVISION 1	PORTLAND CEMENT CONCRETE ALLEY		
			DATE	SHEET	DRAWN BY
			12/21/06	A-2-9	CDOT


MODEL: Default
FILE NAME: N:\ 2025\ Projects\Green Alley\0 PBC Alley Revisions\2025\Package 6\CADD Drawings\21-M17 W. Argyle St & N Hoyne Ave\CADD Sheets\21M17-dht-cdot-3.dgn

USER NAME = AB	DESIGNED -	REVISED -
	DRAWN -	REVISED -
PLOT SCALE = 10.0000 ' / in.	CHECKED -	REVISED -
PLOT DATE = 7/1/2025	DATE - 07/01/2025	ISSUED FOR BID - 07/10/2025

CITY OF CHICAGO
DEPARTMENT OF TRANSPORTATION
40th WARD

CDOT STANDARD CONSTRUCTION DETAILS
PBC PROJECT NO # 22925
W. ARGYLE STREET - W. AINSLIE STREET
N. HOYNE AVENUE - N. SEELEY AVENUE

OUC NUMBER	COUNTY	TOTAL SHEETS	SHEET NO.
OUC IR #122194	COOK	25	12
STA. 0+00 TO STA. 0+00	SCALE:		

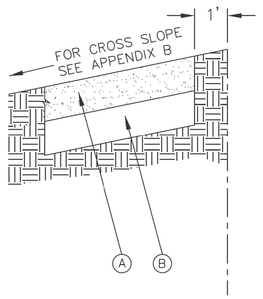

LEGEND:

(A) PROPOSED 5" P.C.C. SIDEWALK *

(B) SUBBASE GRANULAR MATERIAL, TYPE B OR C, 4"

* CURB RAMP & KEYSTONE 8" P.C.C. AT SIGNALIZED AND INDUSTRIAL STREET INTERSECTIONS

CHICAGO DEPARTMENT OF TRANSPORTATION

DATE	REVISION	CITY OF CHICAGO		
1/1/2014	REVISION 1	ADA COMPLIANT SIDEWALK CONSTRUCTION DETAILS		
		DATE	SHEET	DRAWN BY
		12/20/06	A-3-1	CDOT

USER NAME = AB	DESIGNED -	REVISED -	CITY OF CHICAGO DEPARTMENT OF TRANSPORTATION 40th WARD
	DRAWN -	REVISED -	
PLOT SCALE = 10.0000 ' / in.	CHECKED -	REVISED -	
PLOT DATE = 7/1/2025	DATE - 07/01/2025	ISSUED FOR BID - 07/10/2025	

CDOT STANDARD CONSTRUCTION DETAILS
PBC PROJECT NO # 22925
W. ARGYLE STREET - W. AINSLIE STREET
N. HOYNE AVENUE - N. SEELEY AVENUE

OUC NUMBER	COUNTY	TOTAL SHEETS	SHEET NO.
OUC IR #122194	COOK	25	13
STA. TO STA.	SCALE:		


MODEL: Default
FILE NAME: N:_2025_Projects\Green Alley\0 PBC Alley Revisions\2025\Package 6\CADD Drawings\21-M17 W. Argyle St & N Hoyne Ave\CADD Sheets\21M17-sht-cdot-4.dgn

NOTES:

A. DETECTABLE WARNING IS NOT REQUIRED AT ALLEY RETURNS.

B. RAMP DETAILS ARE DEPENDENT UPON SITE SPECIFIC CONDITIONS (WHERE RAMPS ARE NECESSARY). SEE APPROPRIATE RAMP SHEET AS REQUIRED (TYP.).

C. SEE DETAIL B-2-5 FOR REDUCED WIDTH (4' MIN.) PEDESTRIAN ACCESSIBLE ROUTE ACROSS ALLEY / DRIVEWAY (TO ALLOW FOR ADDITIONAL SLOPE AT ALLEY / DRIVEWAY).

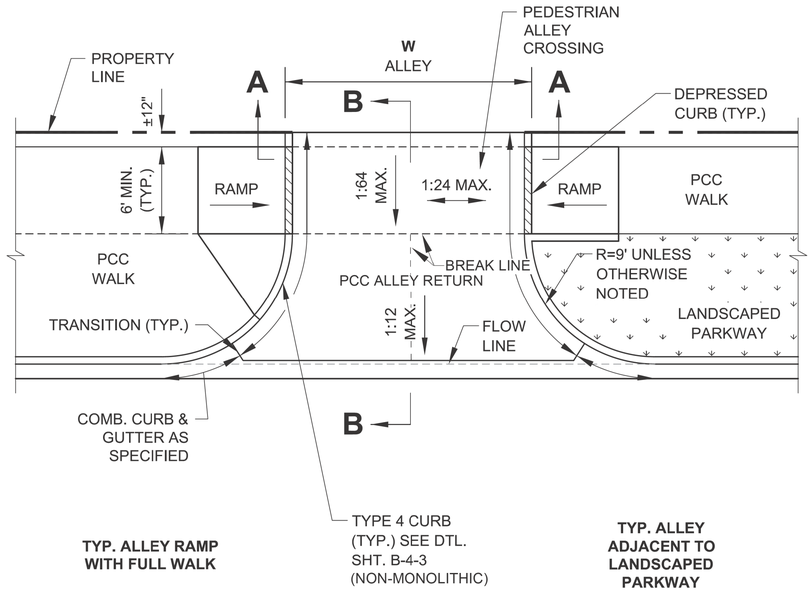

TYP. ALLEY RAMP WITH FULL WALK

TYP. ALLEY ADJACENT TO LANDSCAPED PARKWAY

PLAN VIEW

NOTE:
WORK THIS SHEET WITH SHEET B-2-2.

City of Chicago
Rahm Emanuel, Mayor
Department of Transportation
Division of Engineering
www.cityofchicago.org


CDOT CHICAGO DEPARTMENT OF TRANSPORTATION

DATE	REVISION
02/20/07	REVISION 1
11/15/07	REVISION 2
11/14/08	REVISION 3
11/02/09	REVISION 4
08/10/12	REVISION 5
01/01/14	REVISION 6


CITY OF CHICAGO
ALLEY RETURN PLAN VIEW
SHEET B-2-1

SCALE: NOT TO SCALE
DATE: 10/23/2006


DRAWN BY: CDOT
CHECKED BY: GK

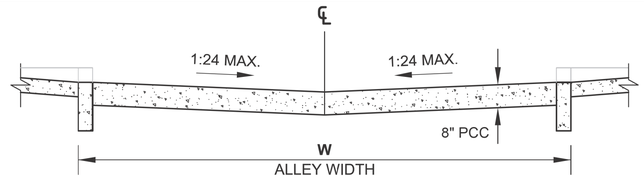

SECTION A-A: CROSS SECTION AT PROPERTY LINE

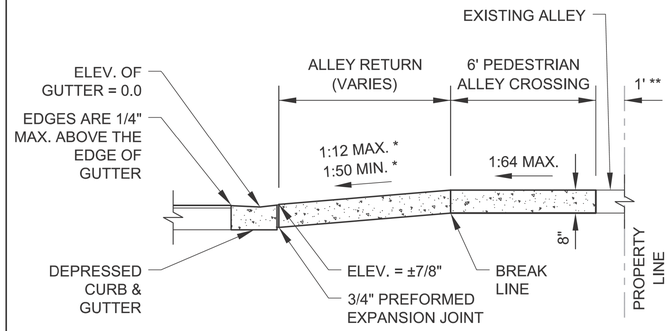

SECTION B-B: LONGITUDINAL SECTION SHOWING DEPRESSED CURB & GUTTER

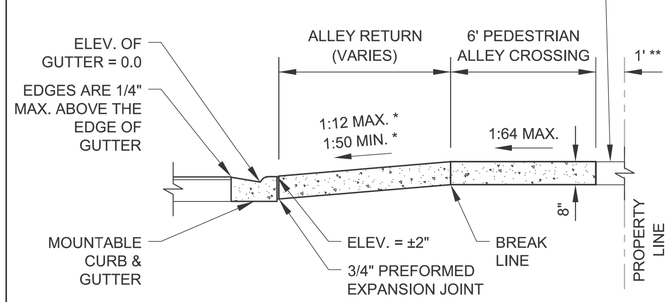

SECTION B-B: LONGITUDINAL SECTION SHOWING MOUNTABLE CURB & GUTTER

ALLEY RETURN NOTES:

A. WHEN A PORTION OF AN EXISTING PAVED ALLEY IS REMOVED TO ADJUST THE ALLEY PAVEMENT TO THE NEW GRADE, 3/4" PREFORMED EXPANSION JOINT MATERIAL SHALL BE PLACED ON THE PROPERTY LINE OTHERWISE THE JOINT IS OMITTED. THE COST OF FURNISHING AND PLACING THE 3/4" PREFORMED EXPANSION JOINT MATERIAL SHALL BE INCLUDED IN THE COST OF THE PORTLAND CEMENT CONCRETE ALLEY RETURN.

B. SAWED JOINTS SHALL BE SEALED WITH A POURED MATERIAL MEETING THE REQUIREMENTS OF SECTION 1050 OF THE SSRBC.

* SLOPE VARIES AND IS NOT GOVERNED BY ADA

** THE SLOPE OF THE ALLEY IN THE 1' SPACE ADJACENT TO THE PROPERTY LINE MAY BE ALTERED UP TO 10% TO MEET EXISTING CONDITIONS

NOTE:
WORK THIS SHEET WITH SHEET B-2-1.

City of Chicago
Rahm Emanuel, Mayor
Department of Transportation
Division of Engineering
www.cityofchicago.org

CDOT CHICAGO DEPARTMENT OF TRANSPORTATION

DATE	REVISION
02/20/07	REVISION 1
11/15/07	REVISION 2
11/14/08	REVISION 3
11/02/09	REVISION 4
08/10/12	REVISION 5
01/01/14	REVISION 6

CITY OF CHICAGO
ALLEY RETURN SECTIONS
SHEET B-2-2

SCALE: NOT TO SCALE
DATE: 10/23/2006


DRAWN BY: CDOT
CHECKED BY: GK

MODEL: Default
FILE NAME: N:\2025\Projects\Green Alley\0 PBC Alley Revisions\2025\Package 6\CADD Drawings\21-M17 W. Argyle St & N Hoyne Ave\CADD Sheets\21M17-sht-cdot-5.dgn

USER NAME = AB	DESIGNED -	REVISED -	**CITY OF CHICAGO** **DEPARTMENT OF TRANSPORTATION** **40th WARD**
	DRAWN -	REVISED -	
PLOT SCALE = 10.0000 ' / in.	CHECKED -	REVISED -	
PLOT DATE = 7/1/2025	DATE - 07/01/2025	ISSUED FOR BID - 07/10/2025	

CDOT STANDARD CONSTRUCTION DETAILS
PBC PROJECT NO # 22925
W. ARGYLE STREET - W. AINSLIE STREET
N. HOYNE AVENUE - N. SEELEY AVENUE

OUC NUMBER	COUNTY	TOTAL SHEETS	SHEET NO.
OUC IR #122194	COOK	25	14
STA. TO STA.	SCALE:		

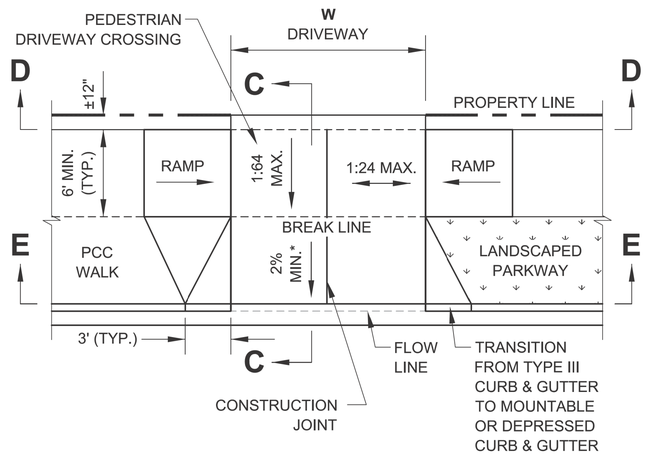

ALLEY NOTES:

A. DETECTABLE WARNING IS NOT REQUIRED AT NON-SIGNALIZED DRIVEWAYS.


B. RAMP DETAILS ARE DEPENDENT UPON SITE SPECIFIC CONDITIONS (WHERE RAMPS ARE NECESSARY). SEE APPROPRIATE RAMP SHEET AS REQUIRED (TYP.).

C. SEE DETAIL B-2-5 FOR REDUCED WIDTH (4' MIN.) PEDESTRIAN ACCESSIBLE ROUTE ACROSS ALLEY / DRIVEWAY (TO ALLOW FOR ADDITIONAL SLOPE AT ALLEY / DRIVEWAY).

D. DEPENDENT UPON TYPE & VOLUME OF TRAFFIC.

* SLOPE VARIES AND IS NOT GOVERNED BY ADA

OPTION A - DRIVEWAY WITH FLARES

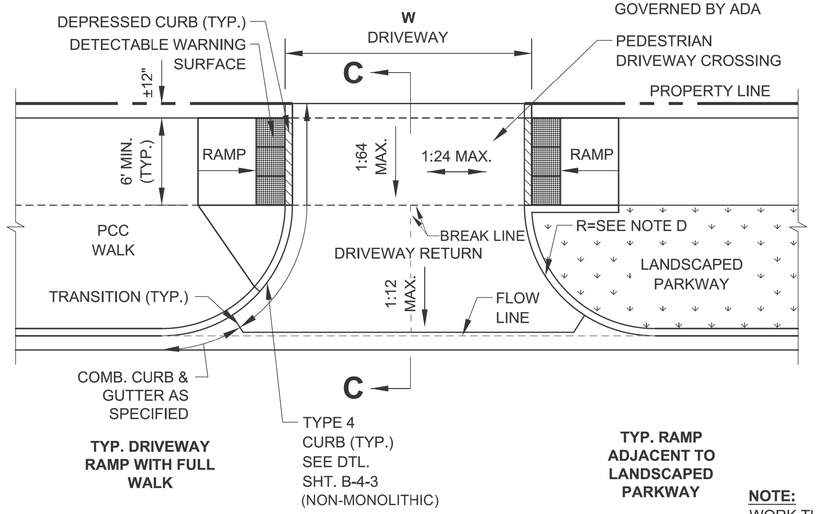

TYP. DRIVEWAY RAMP WITH FULL WALK

TYP. RAMP ADJACENT TO LANDSCAPED PARKWAY

OPTION B - COMMERCIAL AND RESIDENTIAL DRIVEWAY WITH CURB

FOR USE WITH TRAFFIC SIGNALIZATION APPROVED BY CITY ORDINANCE

NOTE:
WORK THIS SHEET WITH SHEET B-2-4.

City of Chicago
Rahm Emanuel, Mayor
Department of Transportation
Division of Engineering
www.cityofchicago.org


CDOT CHICAGO DEPARTMENT OF TRANSPORTATION

DATE	REVISION
02/20/07	REVISION 1
11/15/07	REVISION 2
11/14/08	REVISION 3
11/02/09	REVISION 4
08/10/12	REVISION 5
01/01/16	REVISION 6


CITY OF CHICAGO
DRIVEWAY CONSTRUCTION PLAN VIEWS
SHEET B-2-3

SCALE: NOT TO SCALE
DATE: 10/23/2006


DRAWN BY: CDOT
CHECKED BY: LCM

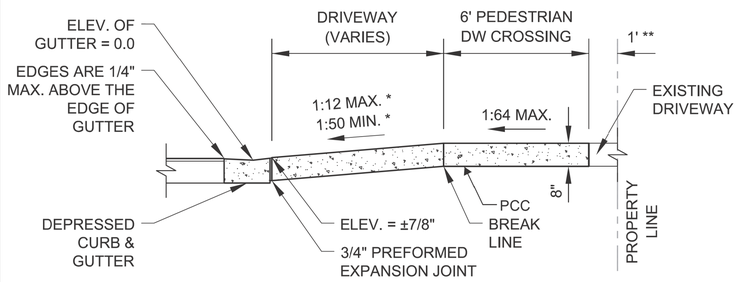


SECTION C-C: SECTION SHOWING DEPRESSED CURB & GUTTER

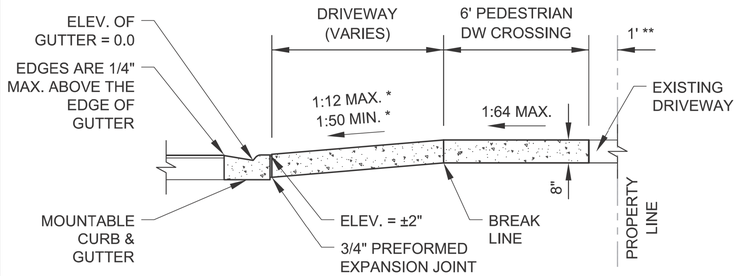

SECTION C-C: SECTION SHOWING MOUNTABLE CURB & GUTTER

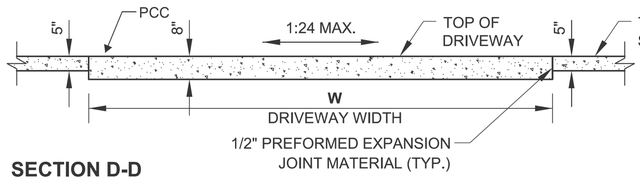

SECTION D-D

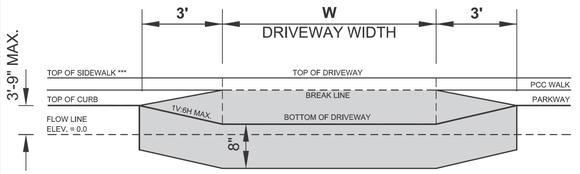

SECTION E-E

* SLOPE VARIES AND IS NOT GOVERNED BY ADA

** THE SLOPE OF THE ALLEY IN THE 1' SPACE ADJACENT TO THE PROPERTY LINE MAY BE ALTERED UP TO 10% TO MEET EXISTING CONDITIONS

*** HEIGHT OF FLARE + WIDTH OF SIDEWALK x 1.56% + WIDTH OF PARKWAY x 1.56% TO 4%

NOTE:
WORK THIS SHEET WITH SHEET B-2-3.

City of Chicago
Rahm Emanuel, Mayor
Department of Transportation
Division of Engineering
www.cityofchicago.org

CDOT CHICAGO DEPARTMENT OF TRANSPORTATION

DATE	REVISION
02/20/07	REVISION 1
11/15/07	REVISION 2
11/14/08	REVISION 3
11/02/09	REVISION 4
08/10/12	REVISION 5
01/01/14	REVISION 6

CITY OF CHICAGO
DRIVEWAY CONSTRUCTION SECTIONS
SHEET B-2-4

SCALE: NOT TO SCALE
DATE: 10/23/2006

DRAWN BY: CDOT
CHECKED BY: GK

MODEL: Default
FILE NAME: N:\ 2025\ Projects\Green Alley\0 PBC Alley Revisions\2025\Package 6\CADD Drawings\2-1M17 W. Argyle St & N Hoyne Ave\CADD Sheets\2-1M17-cltr-cdot-6.dgn

USER NAME = AB	DESIGNED -	REVISED -	
	DRAWN -	REVISED -	
PLOT SCALE = 10.0000 ' / in.	CHECKED -	REVISED -	
PLOT DATE = 7/1/2025	DATE - 07/01/2025	ISSUED FOR BID - 07/10/2025	

CITY OF CHICAGO
DEPARTMENT OF TRANSPORTATION
40th WARD

CDOT STANDARD CONSTRUCTION DETAILS
PBC PROJECT NO # 22925
W. ARGYLE STREET - W. AINSLIE STREET
N. HOYNE AVENUE - N. SEELEY AVENUE

OUC NUMBER	COUNTY	TOTAL SHEETS	SHEET NO.
OUC IR #122194	COOK	25	15
STA. TO STA.	SCALE:		

ADA COMPLIANCE AND TRANSITION GUIDELINES

POLICY STATEMENT: ANY ALTERATION OF THE PUBLIC WAY MUST BE RESTORED IN AN ADA COMPLIANT MANNER

I. STREET/ALLEY RESTORATION

FOR ANY PROJECT WHERE, WITHIN THE PROJECT LIMITS, A CROSSWALK IS ENCOUNTERED OR WHERE THE PROJECT LIMITS TERMINATE WITHIN 4' OR LESS OF A CROSSWALK, THOSE CROSSWALKS AND THE ASSOCIATED CURB RAMPS MUST BE IMPROVED TO CURRENT ADA STANDARDS IF THEY ARE NOT COMPLIANT (SEE APPENDIX A.)

WHEN A PROJECT CALLS FOR ONLY AN INTERSECTION TO BE REPAVED, THE INTERSECTION LIMITS AS DEFINED BY THE AREA OUTLINED BY OUTERMOST CROSSWALK LINES AND ADJACENT CURB FACES AND ALL ADJOINING CROSSWALKS AND CURB RAMPS MUST BE IMPROVED TO CURRENT ADA STANDARDS IF THEY ARE NOT COMPLIANT (SEE APPENDIX A).

WHEN WORK IS LIMITED TO A SINGLE CORNER OF AN INTERSECTION, THE CURB RAMP MUST BE IMPROVED TO CURRENT ADA STANDARDS AND THE ADJACENT PAVEMENT MUST BE RESURFACED, AS NECESSARY TO PROVIDE FOR A FLUSH TRANSITION (SEE APPENDIX A).

WHEN ADA WORK IS LIMITED TO A SINGLE CORNER OF AN INTERSECTION, THE ADJACENT PAVEMENT MUST BE RESTORED (SEE APPENDIX A).

FOR ANY CONSTRUCTION WHERE, WITHIN THE PROJECT LIMITS, AN ALLEY APRON IS ENCOUNTERED, THE ASSOCIATED CURB RAMPS, ALLEY APRON, AND SIDEWALKS MUST BE IMPROVED TO CURRENT ADA STANDARDS IF THEY ARE NOT COMPLIANT (SEE APPENDIX A).

II. SIDEWALK INSTALLATION / REPAIRS / RECONSTRUCTION

THE LIMITS OF ANY MAINLINE SIDEWALK REPLACEMENT, GREATER THAN TEN FEET (10') IN LENGTH, THAT ABUT AN EXISTING RAMP, KEYSTONE, TRANSITION PANEL, AND/OR LANDING AREA (THIS TOTAL LENGTH INCLUDES THE PRIOR ELEMENTS), SHALL BE EXTENDED TO INCLUDE THE AFFECTED RAMPS AND THESE RAMPS SHALL BE RECONSTRUCTED TO CURRENT ADA STANDARDS. IN ADDITION, ALL NEWLY PLACED SIDEWALK TEN FEET (10') OR MORE IN LENGTH SHALL BE CONSTRUCTED IN ACCORDANCE WITH ALL CURRENT APPLICABLE STANDARDS WHICH INCLUDE PROVIDING A MINIMUM FOUR FEET (4') WIDTH ACCESSIBLE PATHWAY WITH A CROSS SLOPE NOT TO EXCEED 1:64 (SEE APPENDIX A).

III. GUIDELINES FOR TRANSITIONING TO EXISTING NON-COMPLIANT CONDITION

NEW SIDEWALK PLACEMENTS GREATER THAN TEN FEET IN CONTIGUOUS LENGTH:

THE LIMITS OF ANY MAINLINE SIDEWALK REPLACEMENT, GREATER THAN TEN FEET (10') IN LENGTH, MUST BE EXTENDED FOR A MINIMUM FIVE ADDITIONAL FEET (5') EITHER SIDE IN ORDER TO PROVIDE A TRANSITION TO MATCH THE EXISTING SIDEWALK. THE LENGTH OF TRANSITION SHALL BE LENGTHENED AS NECESSARY TO ENSURE THAT THE RUNNING SLOPE OF THE TRANSITION DOES NOT EXCEED A SLOPE OF 1:24 (PREFERRED) OR 1:14 (MAXIMUM) AT ANY POINT.

NEW SIDEWALK REPLACEMENTS TEN FEET OR LESS IN CONTIGUOUS LENGTH (REPAIRS):

IT IS ACCEPTABLE PRACTICE TO MATCH ADJACENT SIDEWALKS AT THE EXISTING SLOPE.

CURB RAMP REPLACEMENTS

WHEN REPLACING AN ADA RAMP, THE SIDEWALK REPLACEMENT MUST EXTEND BEYOND THE LIMITS OF THE LANDING AREA AND/OR THE "KEYSTONE" A MINIMUM OF AN ADDITIONAL FIVE FEET (5') ON EITHER SIDE IN ORDER TO PROVIDE A TRANSITION TO MATCH THE EXISTING SIDEWALK. THE TRANSITION PANEL SHALL BE LENGTHENED AS NECESSARY TO ENSURE THAT THE RUNNING SLOPE OF THE TRANSITION PANEL DOES NOT EXCEED A SLOPE OF 1:24 (PREFERRED) OR 1:14 (MAXIMUM) AT ANY POINT.

NO EXCEPTIONS TO THE ABOVE WILL BE ALLOWED WITHOUT WRITTEN APPROVAL FROM THE COMMISSIONER.

City of Chicago
Rahm Emanuel, Mayor
Department of Transportation
Division of Engineering
www.cityofchicago.org


CDOT CHICAGO DEPARTMENT OF TRANSPORTATION

DATE	REVISION
02/20/07	REVISION 1
11/15/07	REVISION 2
11/14/08	REVISION 3
11/02/09	REVISION 4
08/10/12	REVISION 5
01/01/14	REVISION 6


CITY OF CHICAGO
ADA COMPLIANCE AND TRANSITION GUIDELINES
SHEET B-3-4

SCALE: NOT TO SCALE
DATE: 10/23/2006

DRAWN BY: CDOT
CHECKED BY: GK

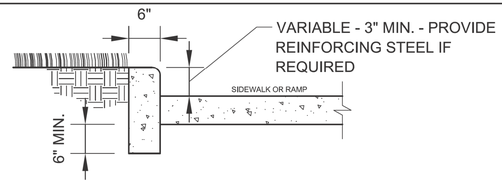

SIDE CURB - SECTION

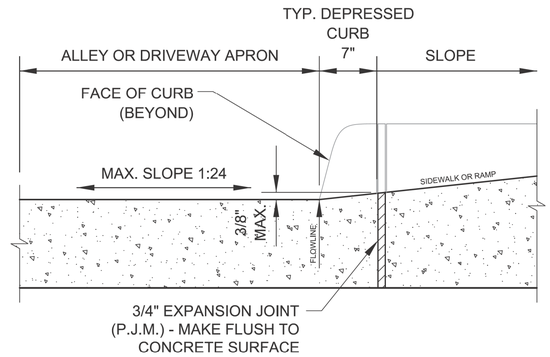

DEPRESSED CURB & GUTTER
AT ALLEY/DRIVEWAY APRON (TYPE 4 OR B CURB)

NOTES FOR CURB & GUTTER DETAILS THIS SHEET:


A. CROSS SLOPE AT DEPRESSED CURB & GUTTER NOT TO EXCEED 1:64.

B. DETECTABLE WARNING SURFACE AT DRIVEWAYS REQUIRED ONLY FOR COMMERCIAL DRIVEWAYS WITH TRAFFIC CONTROL DEVICES, I.E. SIGNALS.

C. REFER TO *REGULATIONS FOR OPENINGS, CONSTRUCTION AND REPAIR IN THE PUBLIC WAY (CDOT)* FOR ADDITIONAL REQUIREMENTS FOR CURB AND GUTTER INSTALLATION.

D. RAMP SIDE FLARES SHALL BE INSTALLED AT ANY LOCATION WHERE THE SURFACE ADJACENT TO THE RAMP SURFACE IS INTENDED FOR PEDESTRIAN USE. TRIPPING HAZARDS, INCLUDING STEPS, DROP-OFFS, OR SIDE CURBS SHALL NOT BE LOCATED WITHIN THE LIMITS OF THE SIDEWALK.

E. 'P.J.M.' THIS SHEET REFERS TO PREFORMED JOINT MATERIAL.

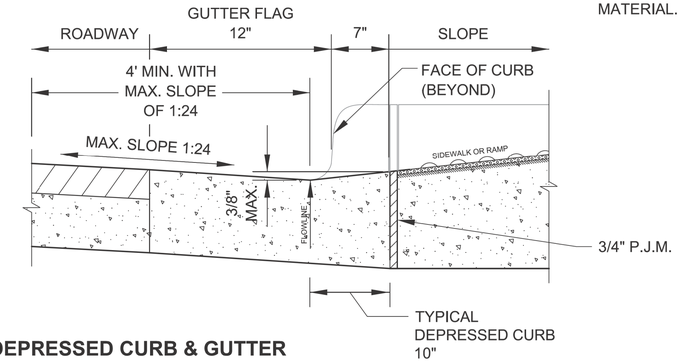

DEPRESSED CURB & GUTTER
AT BOTTOM OF TYPICAL CURB RAMP

City of Chicago
Rahm Emanuel, Mayor
Department of Transportation
Division of Engineering
www.cityofchicago.org

CDOT CHICAGO DEPARTMENT OF TRANSPORTATION

DATE	REVISION
02/20/07	REVISION 1
11/15/07	REVISION 2
11/14/08	REVISION 3
11/02/09	REVISION 4
08/10/12	REVISION 5

CITY OF CHICAGO
CURB & GUTTER DETAILS
SHEET B-4-3

SCALE: NOT TO SCALE
DATE: 10/23/2006

DRAWN BY: CDOT
CHECKED BY: LCM

MODEL: Default
FILE NAME: N:\ 2025\ Projects\Green Alley\0 PBC Alley Revisions\2025\Package 6\CADD Drawings\21-M17 W. Argyle St & N Hoyne Ave\CADD Sheets\21M17-dtl-7.dgn


CDOT

USER NAME = AB	DESIGNED -	REVISED -
	DRAWN -	REVISED -
PLOT SCALE = 10.0000 ' / in.	CHECKED -	REVISED -
PLOT DATE = 7/1/2025	DATE - 07/01/2025	ISSUED FOR BID - 07/10/2025

CITY OF CHICAGO
DEPARTMENT OF TRANSPORTATION
40th WARD

CDOT STANDARD CONSTRUCTION DETAILS
PBC PROJECT NO # 22925
W. ARGYLE STREET - W. AINSLIE STREET
N. HOYNE AVENUE - N. SEELEY AVENUE

OUC NUMBER	COUNTY	TOTAL SHEETS	SHEET NO.
OUC IR #122194	COOK	25	16
STA. TO STA.	SCALE:		

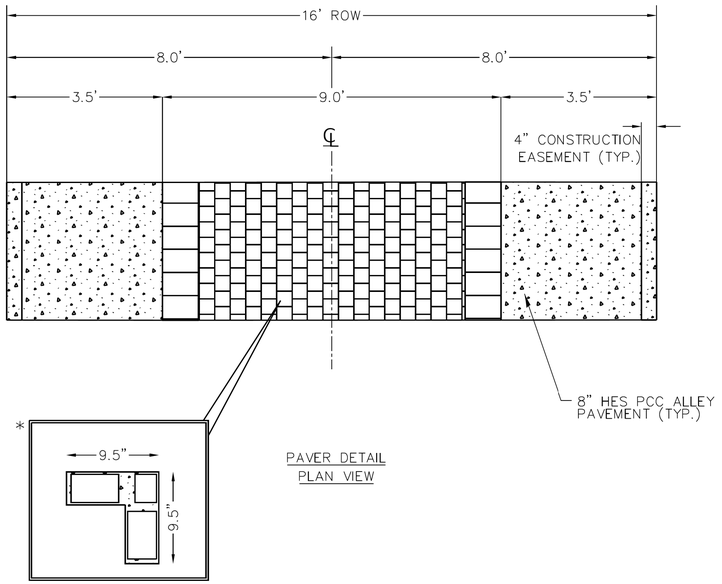


PAVER DETAIL
PLAN VIEW

NOTE:

1. ALL DIMENSIONS ARE BASED ON UNILOCK DATA. CONTRACTOR IS TO FIELD VERIFY DIMENSIONS AND TEST LAYOUT PRIOR TO COLLAR CONSTRUCTION.
* INDIVIDUAL PREFABRICATED "L" SHAPED UNILOCK PAVER.
2. GEOTEXTILE FABRIC SHOULD BE A WOVEN MATERIAL. ALL CA–1 AND CM–7 MATERIALS SHOULD BE WASHED AND FREE OF FINES TO PRESERVE INFILTRATION CAPACITY.
3. MAXIMUM GAP SIZE BETWEEN BRICK PAVER AND 8" PCC COLLAR IS ½".
4. STANDARD IS TO BE USED FOR 16' ROW, IN CASES WHERE ROW IS NOT 16', WIDTH OF PAVERS IS TO THE DISRECTION OF THE ENGINEER.
** POLYETHYLENE WATERPROOFING LINER IS REQUIRED WHEN PAVER SECTION OF ALLEY IS ADJACENT TO BUILDING FOUNDATION.
5. LENGTH OF PERVIOUS SECTION TO BE DETERMINED BY STORM WATER BULLETIN 75 5 YEAR RAINFALL DATA.
6. CALCULATIONS FOR STORMWATER STORAGE REQUIREMENTS BASED ON 2016 STORMWATER REGULATIONS.

CDOT CHICAGO DEPARTMENT OF TRANSPORTATION	DATE	REVISION	CITY OF CHICAGO		
			STANDARD PAVER ALLEY SECTION		
			DATE	SHEET A-1-2-e	DRAWN BY
			7/11/24		CDOT

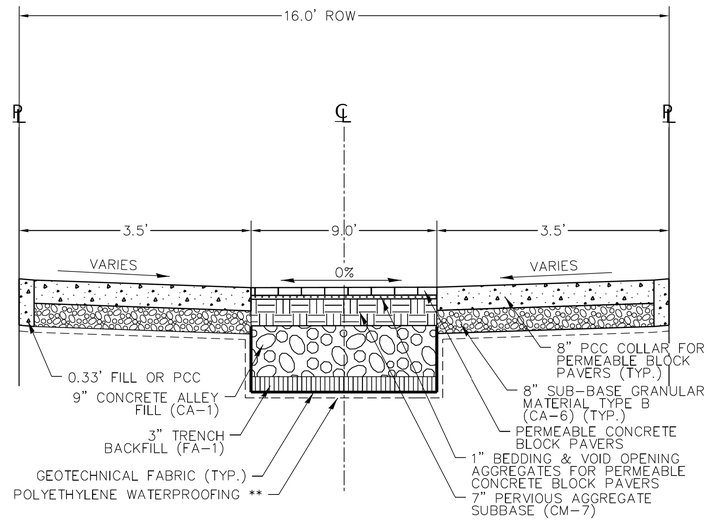


PAVER DETAIL
TYPICAL CROSS SECTION

NOTE:


1. ALL DIMENSIONS ARE BASED ON UNILOCK DATA. CONTRACTOR IS TO FIELD VERIFY DIMENSIONS AND TEST LAYOUT PRIOR TO COLLAR CONSTRUCTION.
* INDIVIDUAL PREFABRICATED "L" SHAPED UNILOCK PAVER.
2. GEOTEXTILE FABRIC SHOULD BE A WOVEN MATERIAL. ALL CA–1 AND CM–7 MATERIALS SHOULD BE WASHED AND FREE OF FINES TO PRESERVE INFILTRATION CAPACITY.
3. MAXIMUM GAP SIZE BETWEEN BRICK PAVER AND 8" PCC COLLAR IS ½".
4. STANDARD IS TO BE USED FOR 16' ROW, IN CASES WHERE ROW IS NOT 16', WIDTH OF PAVERS IS TO THE DISRECTION OF THE ENGINEER.
** POLYETHYLENE WATERPROOFING LINER IS REQUIRED WHEN PAVER SECTION OF ALLEY IS ADJACENT TO BUILDING FOUNDATION.
5. LENGTH OF PERVIOUS SECTION TO BE DETERMINED BY STORM WATER BULLETIN 75 5 YEAR RAINFALL DATA.
6. CALCULATIONS FOR STORMWATER STORAGE REQUIREMENTS BASED ON 2016 STORMWATER REGULATIONS.

CDOT CHICAGO DEPARTMENT OF TRANSPORTATION	DATE	REVISION	CITY OF CHICAGO		
			STANDARD PAVER ALLEY SECTION		
			DATE	SHEET A-1-2-f	DRAWN BY
			7/11/24		CDOT

MODEL: Default
FILE NAME: N:\ 2025\ Projects\Green Alley\0 PBC Alley Revisions\2025\Package 6\CADD Drawings\21-M17 W. Argyle St & N Hoyne Ave\CADD Sheets\21M17-sht-cdot-8.dgn

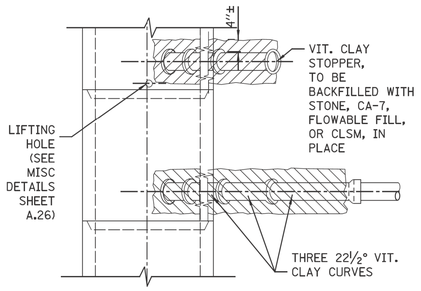


PLAN

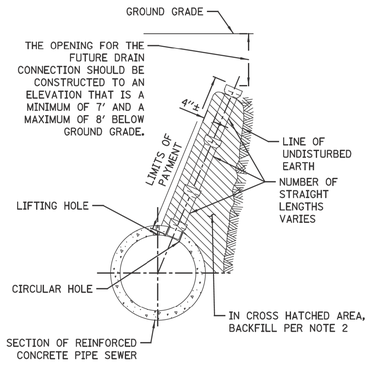

ELEVATION


TYPICAL DRAIN STACKS FOR FUTURE USE

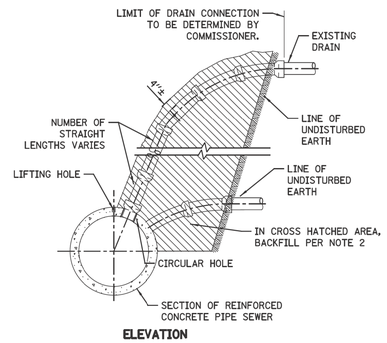


ELEVATION


TYPICAL DRAIN CONNECTIONS FOR EXISTING DRAINS

FOR CONCRETE SEWERS

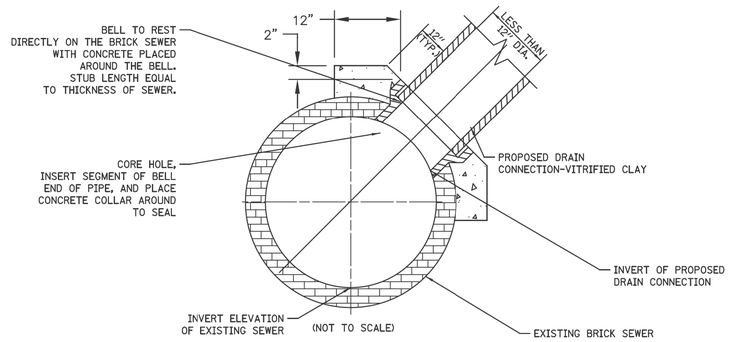


FOR BRICK SEWERS

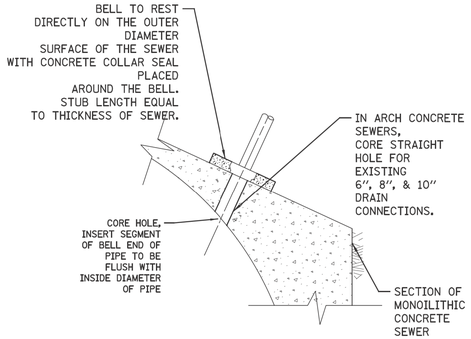


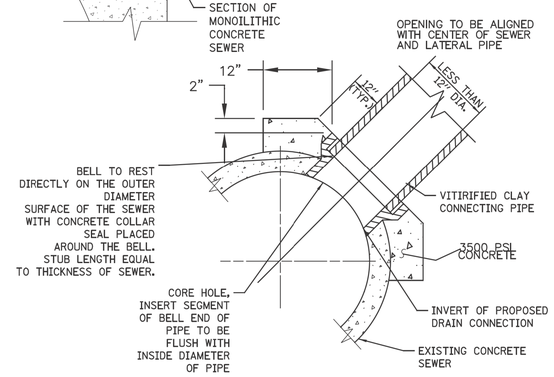

FOR CONCRETE SEWERS

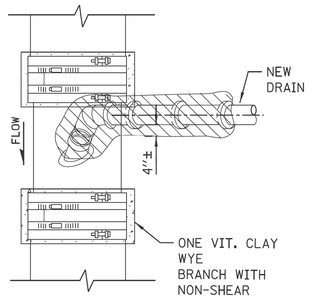

PLAN

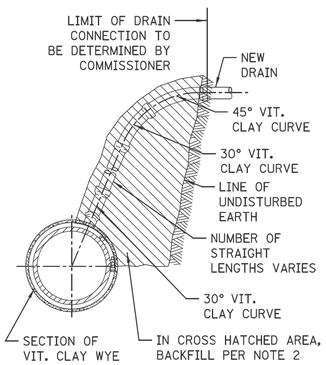

ELEVATION


NOTES:

1.. Maximum of 6", 8", and 10" drains connections can be cored into minimum 12", 15", and 18" VCP sewers, respectively. All other sizes use new wyes with non-shear couplings encased in concrete.


2.The Installation of wye connections on lined sewers need prior approval from DWM

NEW DRAIN CONNECTION TO EXISTING VCP SEWER

FOR VITRIFIED CLAY SEWERS

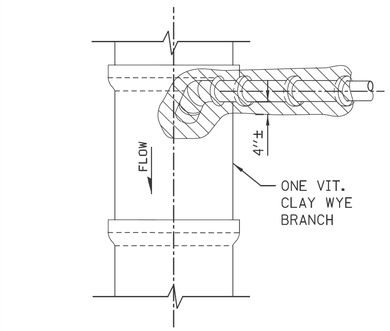

PLAN

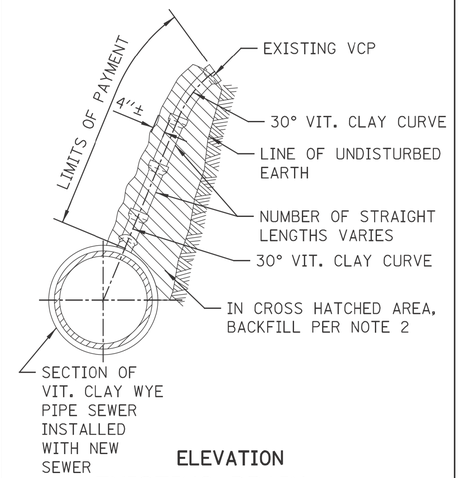

ELEVATION

EXISTING DRAIN CONNECTION TO NEW SEWER MAIN

FOR VITRIFIED CLAY SEWERS

NOTES:

1. ALL DRAIN CONNECTION JOINTS MUST BE MADE AS SPECIFIED IN SPECIFICATIONS..
2. FOR BACKFILL OF HATCHED SUPPORT AREAS, USE CONCRETE. CA-11, FLOWABLE FILL, OR CLSM.
3. CONNECTIONS TO CONCRETE/BRICK SEWERS SHALL BE A MINIMUM OF 4 FEET APART.

$FILE$
$DATE$

STANDARD REVISIONS	
DATE	DESCRIPTION
4/21/21	REVISED PLAN

PERCENT COMPLETE	DATE
30	
60	
75	
90	
100	
BULLETIN	

CITY OF CHICAGO
DEPARTMENT OF WATER MANAGEMENT
BUREAU OF ENGINEERING SERVICES

VITRIFIED CLAY PIPE(VCP) DRAIN CONNECTIONS

DRAWN: SBW
DESIGNED:
CHECKED: GD, GC, SQ
REVIEWED:

A.1

___ OF ___

PN _____

CDWM_Details.cel 4/21/2021 4:32:49 PM

MODEL: Default
FILE NAME: N:\ 2025\ Projects\Green Alley\0 PBC Alley Revisions\2025\Package 6\CADD Drawings\21-M17 W. Argyle St & N Hoyne Ave\CADD Sheets\21M17-dtl-dwm-1.dgn


CDOT

USER NAME = AB	DESIGNED -	REVISED -
	DRAWN -	REVISED -
PLOT SCALE = 10.0000 ' / in.	CHECKED -	REVISED -
PLOT DATE = 7/1/2025	DATE - 07/01/2025	ISSUED FOR BID - 07/10/2025


CITY OF CHICAGO
DEPARTMENT OF TRANSPORTATION
40th WARD

CDWM STANDARD CONSTRUCTION DETAILS
PBC PROJECT NO # 22925
W. ARGYLE STREET - W. AINSLIE STREET
N. HOYNE AVENUE - N. SEELEY AVENUE


OUC NUMBER	COUNTY	TOTAL SHEETS	SHEET NO.
OUC IR #122194	COOK	25	18
STA. TO STA.	SCALE:		

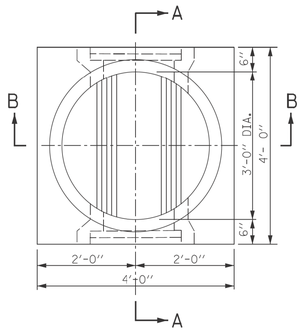


PLAN

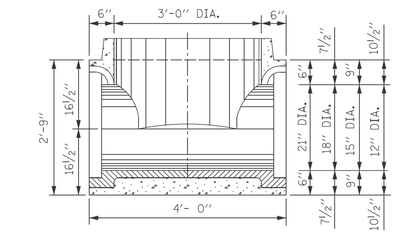


SECTION A-A

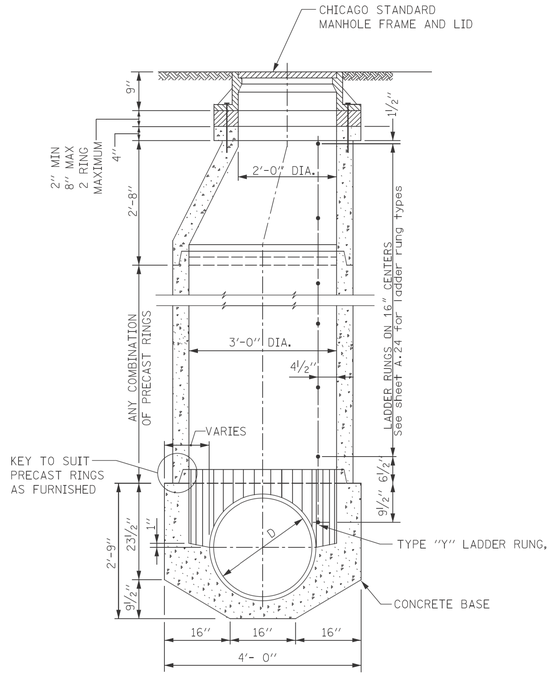

SECTION B-B

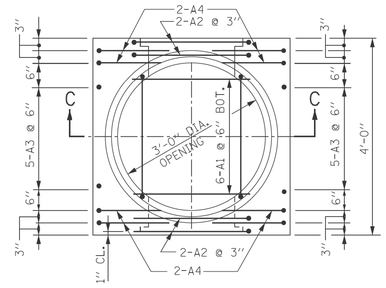

PLAN
PRECAST BASE

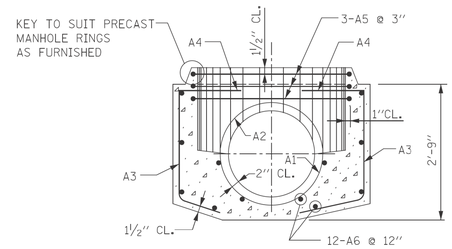

SECTION C-C

NOTE:
6'' MINIMUM GRANULAR EMBEDMENT
UNDER ALL PRECAST MANHOLE BASES

SCHEDULE OF REINFORCEMENT

STRUCTURE		REINFORCEMENT BAR MARK	SIZE NO.	TYPE	LENGTH	NO. REQD.	WEIGHT – LBS EACH	WEIGHT – LBS TOTAL	A	B	C	D	E	F	G	H	J	K	O	R
BASES FOR TYPE ''A'' MANHOLES (PRECAST)	21'' DIA.	21A1	6	9	3'-1''	6	4.63	28		3'-1''						11¼''			2'-1''	12¾''
		21A2	6	T3	8'-8''	4	13.02	52										2'-0''	2'-1½''	
		21A3	5	12	3'-3''	10	3.39	34			22''	17''				14½''		8¾''		
		21A4	5	12	4'-6''	8	4.69	38		15''	22''	17''				14½''		8¾''		
		21A5	5	T3	11'-11''	3	12.43	37										20''	3'-3¼''	
		21A6	4	STR	3'-8''	12	2.45	30												
		TOTAL						219												
	18'' DIA.	18A1	6	9	2'-8½''	6	4.07	24		2'-8½''							9¾''		22''	11¼''
		18A2	6	T3	7'-10½''	4	11.83	47										2'-0''	22½''	
		18A3	5	12	3'-3''	10	3.39	34			22''	17''					14½''	8¾''		
		18A4	5	12	4'-6''	8	4.69	38		15''	22''	17''					14½''	8¾''		
		18A5	5	T3	11'-11''	3	12.43	37										2'-0''	3'-3¼''	
		18A6	4	STR	3-8''	12	2.45	30												
		TOTAL						202												
	15'' DIA.	15A1	6	9	2'-3½''	6	3.44	21		23½''						8¼''			19''	9¾''
		15A2	6	T3	7'-1''	4	10.64	42										2'-0''	19½''	
		15A3	5	12	3'-3''	10	3.39	34			22''	17''						8¾''		
		15A4	5	12	4'-6''	8	4.69	38		15''	22''	17''				14½''		8¾''		
		15A5	5	T3	11'-11''	3	12.43	37								14½''		20''	3'-3¼''	
		15A6	4	STR	3'-8''	12	2.45	30												
		TOTAL						202												
	12'' DIA.	12A1	6	9	1'-11''	6	2.88	17		23''						6¾''			16''	8¼''
		12A2	6	T3	6'-1''	4	9.14	37										2'-0''	16½''	
		12A3	5	12	3'-3''	10	3.39	34			22''	17''				14½''		8¾''		
		12A4	5	12	4'-6''	8	4.69	38			22''	17''				14½''		8¾''		
		12A5	5	T3	11'-11''	3	12.43	37										20''	3'-3¼''	
		12A6	4	STR.	3'-8''	12	2.45	30												
		TOTAL						193												

STANDARD REVISIONS	
DATE	DESCRIPTION
9/5/17	REVISION

PERCENT COMPLETE	DATE
30	
60	
75	
90	
100	
BULLETIN	

CITY OF CHICAGO
DEPARTMENT OF WATER MANAGEMENT
BUREAU OF ENGINEERING SERVICES

TYPE ''A'' PRECAST
MANHOLE FOR SEWERS
21'' DIA. AND SMALLER

DRAWN SRW
DESIGNED
CHECKED
REVIEWED

A.6

___ OF ___

PN _____

$FILE$
$DATE$

CDWM_Details.cel 6/25/2020 9:22:16 AM


MODEL: Default
FILE NAME: N:\ 2025\ Projects\Green Alley\0 PBC Alley Revisions\2025\Package 6\CADD Drawings\21-M17 W. Argyle St & N Hoyne Ave\CADD Sheets\21M17-alt-dwm-2.dgn

USER NAME = AB	DESIGNED -	REVISED -	
	DRAWN -	REVISED -	
PLOT SCALE = 10.0000 ' / in.	CHECKED -	REVISED -	
PLOT DATE = 7/1/2025	DATE - 07/01/2025	ISSUED FOR BID - 07/10/2025	


CITY OF CHICAGO
DEPARTMENT OF TRANSPORTATION
40th WARD

CDWM STANDARD CONSTRUCTION DETAILS
PBC PROJECT NO # 22925
W. ARGYLE STREET - W. AINSLIE STREET
N. HOYNE AVENUE - N. SEELEY AVENUE

OUC NUMBER	COUNTY	TOTAL SHEETS	SHEET NO.
OUC IR #122194	COOK	25	19
STA. TO STA.	SCALE:		

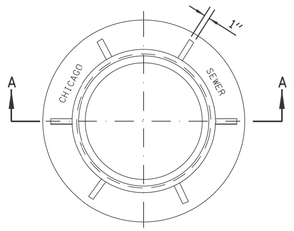

PLAN

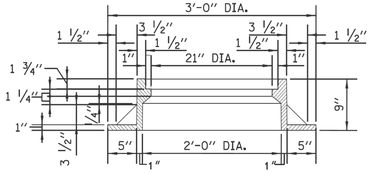


SECTION A-A

NOTE: METAL PLATES MUST BE FURNISHED FOR PERFORATED LIDS ON MANHOLES.

HEAVYWEIGHT MANHOLE FRAME

MATERIAL: CAST IRON

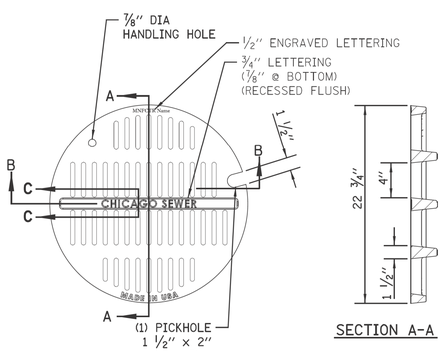

SECTION A-A

SECTION B-B

SECTION C-C


MATERIALS
GRATE-GRAY IRON
ASTM A48 CL35B


DESIGN LOAD
HEAVY DUTY

COATING
UNDIPPED


OPEN AREA
85.6 SQ. IN.

STANDARD CB/MH LID

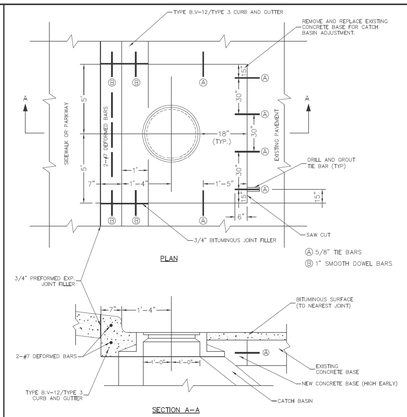

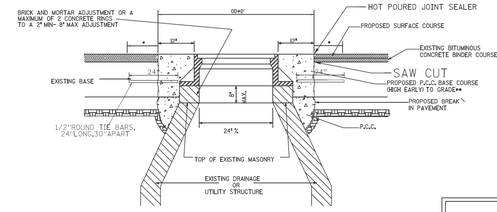

SEE CONSTRUCTION DETAILS (FOR MISCELLANEOUS STRUCTURES)
X = THICKNESS OF PAVEMENT
Y = ONE HALF THE THICKNESS OF CONCRETE PAVEMENT OR CONCRETE BASE.
Z = 10" OR THICKNESS OF PROPOSED PAVEMENT - WHICHEVER IS GREATER

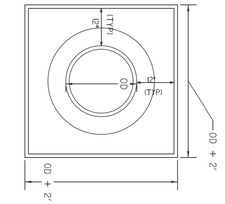

PLAN VIEW (BASE TO GRADE)

NOTES:

IF THE ADJUSTMENT EXCEEDS AN 8" HEIGHT, THE CONE MUST BE REMOVED AND THE BARREL SECTION MUST BE ADJUSTED.

THE CONTRACTOR IS REQUIRED TO REPLACE ANY BROKEN FRAMES AND LIDS OF SEWER STRUCTURES WITH STANDARD FRAMES AND LIDS OF THE DWM, IN ADJUSTMENT OR RECONSTRUCTION OF SEWER STRUCTURES, ANY NON-STANDARD FRAMES AND LIDS MUST BE REPLACED WITH STANDARD FRAMES AND LIDS, IN ADJUSTMENT OR RECONSTRUCTION OF INLETS, ANY NON-STANDARD INLETS (GUTTER BOXES) MUST BE REPLACED WITH DWM STANDARD INLETS.


THE FRAMES AND LIDS OF SEWER STRUCTURES TO BE ABANDONED, REMOVED, OR FILLED MUST BE SALVAGED AND THE DWM NOTIFIED FOR PICK UP.

MANHOLES, CATCH BASINS AND INLETS MUST BE PROTECTED FROM THE ENTRY OF ASPHALT/DEBRIS INTO THE SEWER SYSTEM DURING CONSTRUCTION. THE CONTRACTOR MUST MARK LOCATIONS OF ALL SEWER STRUCTURES ON THE SIDEWALK BEFORE STARTING PAVEMENT REMOVAL/REPLACEMENT. ADJUSTMENT OF FRAMES AND LIDS OF SEWER STRUCTURES MUST BE COMPLETED PRIOR TO STREET RESURFACING.


*REFER TO CDOT FOR ASPHALT RESTORATION REQUIREMENTS & CRACK SEALING.

** ON NON-MORATORIUM STREETS, FULL-DEPTH PCC BASE COURSE MAY BE UTILIZED. ON MORATORIUM STREETS, PAVEMENT RESTORATION SHALL ADHERE T CDOT REQUIREMENTS.

DETAIL OF FRAME ADJUSTMENT

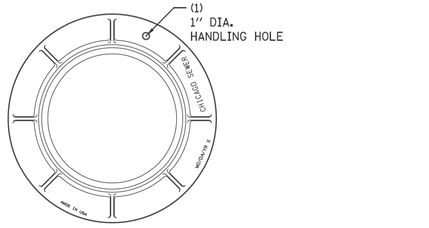

LIGHTWEIGHT MANHOLE FRAME

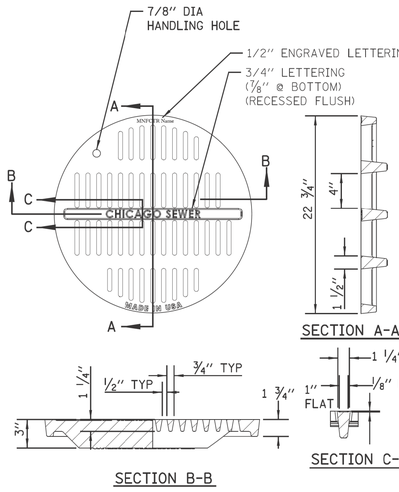

SECTION A-A

SECTION B-B

SECTION C-C

ADA COMPLIANT CATCH BASIN/MANHOLE LID

NOTE:
NOT TO BE USED WITHOUT PRIOR APPROVAL OF CDWM


MATERIALS
GRATE-GRAY IRON
ASTM A48 CL35B

DESIGN LOAD
HEAVY DUTY

COATING
UNDIPPED

OPEN AREA
85.6 SQ. IN.

SOLID LID FOR MANHOLES

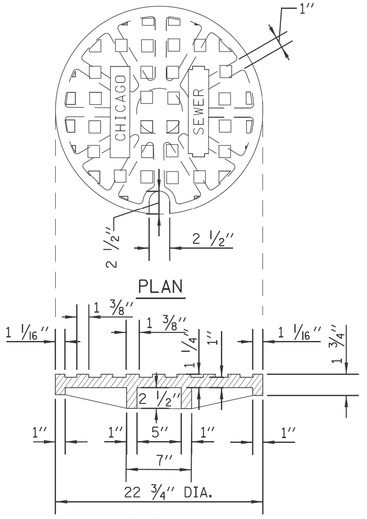

SECTION

STANDARD REVISIONS	
DATE	DESCRIPTION
2/5/21	Approved

PERCENT COMPLETE	DATE
30	
60	
75	
90	
100	
BULLETIN	

CITY OF CHICAGO
DEPARTMENT OF WATER MANAGEMENT
BUREAU OF ENGINEERING SERVICES

MANHOLE
LIDS AND FRAMES

DRAWN: SBW
DESIGNED:
CHECKED: GD, GC, SO
REVIEWED:

A.21

___ OF ___

PN _____

$FILE$
$DATE$

CDWM_Details.cel 2/5/2021 4:58:20 PM

MODEL: Default
FILE NAME: N:\ 2025\ Projects\Green Alley\0 PBC Alley Revisions\2025\Package 6\CADD Drawings\21-M17 W. Argyle St. & N Hoyne Ave\CADD Sheets\21M17-sht-dwm-3.dgn

CDOT


USER NAME = AB	DESIGNED -	REVISED -
	DRAWN -	REVISED -
PLOT SCALE = 10.0000 ' / in.	CHECKED -	REVISED -
PLOT DATE = 7/1/2025	DATE - 07/01/2025	ISSUED FOR BID - 07/10/2025

CITY OF CHICAGO
DEPARTMENT OF TRANSPORTATION
40th WARD


CDWM STANDARD CONSTRUCTION DETAILS
PBC PROJECT NO # 22925
W. ARGYLE STREET - W. AINSLIE STREET
N. HOYNE AVENUE - N. SEELEY AVENUE

OUC NUMBER	COUNTY	TOTAL SHEETS	SHEET NO.
OUC IR #122194	COOK	25	20
STA. TO STA.	SCALE:		


STANDARD DRAINAGE STRUCTURES FOR PUBLIC STREETS

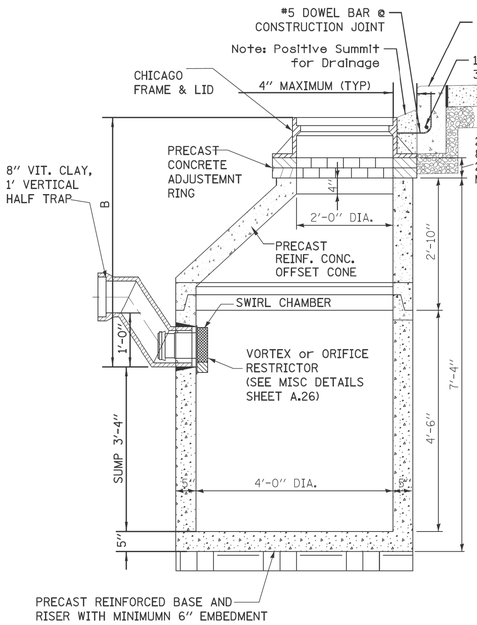

STANDARD CATCH BASIN-4' DIA.

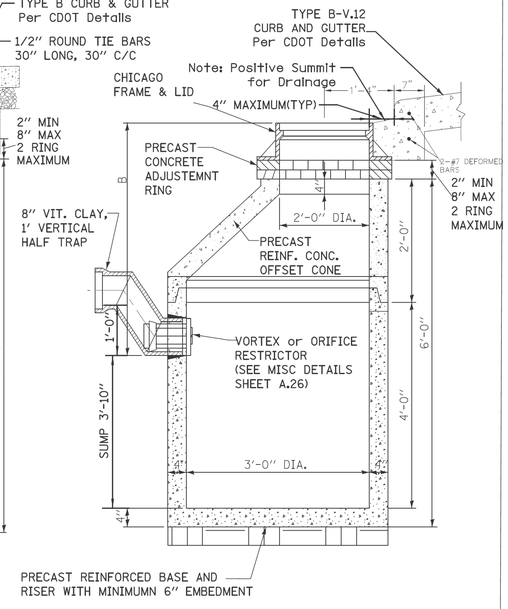


STANDARD CATCH BASIN-3' DIA.

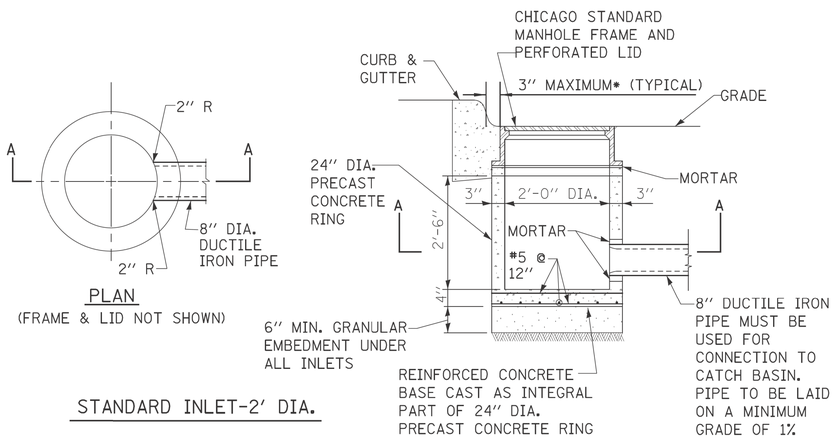

STANDARD INLET-2' DIA.

STANDARD DRAINAGE STRUCTURES FOR PUBLIC ALLEYS

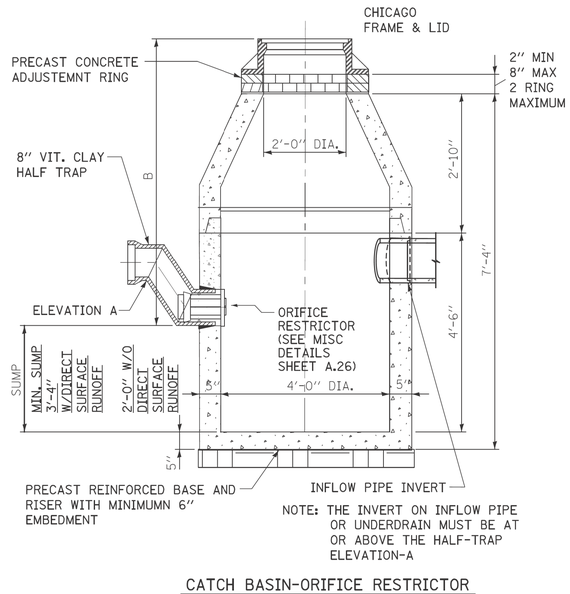

CATCH BASIN-ORIFICE RESTRICTOR

N.T.S.

GENERAL NOTES:

1. CATCH BASIN TO CATCH BASIN CONNECTIONS ARE ALLOWED IN PRIVATE SITES & ALLEYS. ONLY THE DOWNSTREAM CATCH BASIN IS REQUIRED TO HAVE A HALF-TRAP.

2. IF B < 4 FEET, THEN USE A FLAT TOP SLAB CATCH BASIN AS NECESSARY.

3. FOR TRENCH BACKFILL, REFER TO IDOT SSRBC, ARTICLE 1003.04.

4. FOR GRANULAR EMBEDMENT, USE CA-11, CRUSHED GRAVEL, CRUSHED STONE, OR CRUSHED CONCRETE.

5. FOR STABILIZATION STONE, 12" OF CA-1 STONE IS ONLY REQUIRED WHEN UNSTABLE MATERIAL IS ENCOUNTERED AT TRENCH BOTTOM.

6. INLETS AND 3' DIAMETER CATCH BASINS ARE TO BE USED ONLY WITH PRIOR APPROVAL OF THE DEPT OF WATER MANAGEMENT- ENGINEERING SERVICES, SEWER SECTION, AND THE DEPT. OF BUILDINGS STORMWATER REVIEWER.

7. IF COVER OVER VCP IS LESS THAN 3', USE 45 DEGREE DIP BENDS WITH 1 FOOT DROP AS HALF TRAPS AS NEEDED FOR IEPA CLEARANCE REQUIREMENTS

STANDARD REVISIONS	
DATE	DESCRIPTION
2/5/21	APPROVED

PERCENT COMPLETE	DATE
30	
60	
75	
90	
100	
BULLETIN	

CITY OF CHICAGO
DEPARTMENT OF WATER MANAGEMENT
BUREAU OF ENGINEERING SERVICES

DRAINAGE STRUCTURE DETAILS

DRAWN: SDW
DESIGNED:
CHECKED:
REVIEWED:

A.22

___ OF ___

PN _____

$FILE$
$DATE$

CDWM_Details.ccl 2/5/2021 2:00:11 PM

MODEL: Default
FILE NAME: N:\ 2025\ Projects\Green Alley\0 PBC Alley Revisions\2025\Package 6\CADD Drawings\21-M17 W. Argyle St & N Hoyne Ave\CADD Sheets\21M17-dht-dwm-4.dgn

CDOT


USER NAME = AB	DESIGNED -	REVISED -
	DRAWN -	REVISED -
PLOT SCALE = 10.0000 ' / in.	CHECKED -	REVISED -
PLOT DATE = 7/1/2025	DATE - 07/01/2025	ISSUED FOR BID - 07/10/2025

CITY OF CHICAGO
DEPARTMENT OF TRANSPORTATION
40th WARD

CDWM STANDARD CONSTRUCTION DETAILS
PBC PROJECT NO # 22925
W. ARGYLE STREET - W. AINSLIE STREET
N. HOYNE AVENUE - N. SEELEY AVENUE


OUC NUMBER	COUNTY	TOTAL SHEETS	SHEET NO.
OUC IR #122194	COOK	25	21
STA. TO STA.	SCALE:		

DRAINAGE STRUCTURES
RESTRICTORS

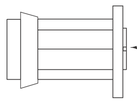

ORIFICE RESTRICTOR

INSERT THE RESTRICTOR INTO THE HALF-TRAP. UPON TIGHTENING OF THE CENTER NUT ON THE FACE OF THE RESTRICTOR, THE RUBBER O-RINGS WILL EXPAND INSIDE THE HALF TRAP, PROVIDING A WATER- TIGHT SEAL. PULL ON RESTRICTOR TO VERIFY THAT A TIGHT FIT IS MADE.

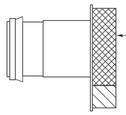

VORTEX RESTRICTOR

PULL ON RESTRICTOR TO VERIFY THAT A TIGHT FIT IS MADE.

INSERT THE RESTRICTOR WITH THE OPENING DOWN. UPON TIGHTENING OF THE 2 BOLTS ON THE FACE OF THE RESTRICTOR, THE RUBBER O-RINGS WILL PROVIDE A WATER- TIGHT SEAL.

GENERAL NOTES:

1. CATCH BASIN TO CATCH BASIN CONNECTIONS ARE ALLOWED IN PRIVATE SITES & ALLEYS. ONLY THE DOWNSTREAM CATCH BASIN IS REQUIRED TO HAVE A HALF-TRAP.

2. IF B < 4 FEET, THEN USE A DUCTILE IRON PIPE HALF TRAP AND FLAT TOP SLAB CATCH BASIN AS NECESSARY.

3. INLETS AND 3′ DIAMETER CATCH BASINS ARE TO BE USED ONLY WITH PRIOR APPROVAL OF DWM FIELD INSPECTOR.


RESTRICTOR NOTES:
THE DWM'S RAIN BLOCKER RESTRICTOR PROGRAM MUST BE MAINTAINED WITH ANY ROADWAY IMPROVEMENT.

THE DESIGN OF ANY ROADWAY IMPROVEMENT MUST CONSIDER LIMITING THE NUMBER OF CATCH BASINS TO THE EXTENT PRACTICAL. THE NUMBER OF EXISTING STRUCTURES SHOULD NOT BE INCREASED.

THE RESTRICTORS CAN BE OBTAINED FROM DWM CENTRAL DISTRICT AT 3901 S. ASHLAND AVE. THE CONTRACTOR SHOULD ARRANGE FOR PICK UP BY CONTACTING 312-747-8736 (7AM TO 3PM, M-F). CONTRACTOR MUST CALL 48 HOURS IN ADVANCE OF PICK UP DATE AND TIME.

FLOW RESTRICTORS MUST BE INSTALLED IN ALL CATCH BASINS OUTSIDE OF THE CENTRAL BUSINESS DISTRICT(LIMITS: NORTH AVE, CERMAK AVE, HALSTED AVE, LAKE MICHIGAN). RESTRICTORS MUST NOT BE INSTALLED IN CATCH BASINS IN CLOSE PROXIMITY TO VIADUCT AREAS, BUS STOPS, OR EMERGENCY ENTRANCES. THE DWM MUST APPROVE THE NON-INSTALLATION OR REMOVAL OF ANY RESTRICTOR. REQUIREMENTS FOR RESTRICTOR INSTALLATION ARE AS FOLLOWS:

*ARTERIAL STREETS: 3-INCH ORIFICE RESTRICTOR
*BUS ROUTES: 3-INCH ORIFICE RESTRICTOR
*RESIDENTIAL STREETS: 3-INCH VORTEX RESTRICTOR
*ALLEYS: 3-INCH ORIFICE RESTRICTOR IN THE LAST CB.
*CLOSED LIDS ARE REQUIRED ON ALL MANHOLES EXCEPT AT INTERSECTIONS WHERE A PERFORATED LID SHALL BE USED.

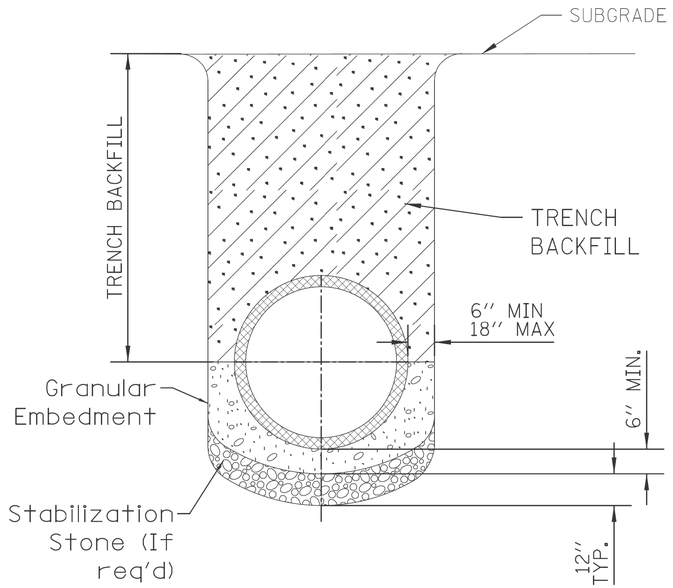

NOTE:
1. FOR TRENCH BACKFILL, REFER TO IDOT SSRBC, ARTICLE 1003.04.


2. FOR GRANULAR EMBEDMENT, USE CA-11, CRUSHED GRAVEL, CRUSHED STONE, OR CRUSHED CONCRETE.

3. FOR STABILIZATION STONE, 12'' OF CA-1 STONE IS ONLY REQUIRED WHEN UNSTABLE MATERIAL IS ENCOUNTERED AT TRENCH BOTTOM.

4. AGGREGATE PLACED FOR TEMPORARY SURFACE RESTORATION WILL NOT BE PAID SEPARATELY AND SHALL BE INCIDENTAL TO THE CONTRACT.

SEWER TRENCH DETAIL

NOTE:
PLUG TO BE COATED WITH MORTAR AND DRIVEN INTO PLACE WITH A WOODEN MALLET AND THEN SEALED WITH MORTAR.

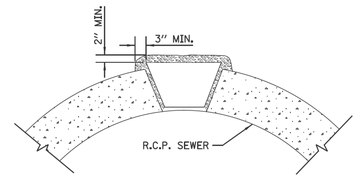

LIFTING HOLE PLUG DETAIL FOR CONCRETE PIPE

NOTE:
1. ALL PLUG MATERIALS MUST COMPLY WITH 1042.16 OF THE IDOT SSRBC.

2. LIFT HOLES ON COMBINED SEWERS ARE PROHIBITED WHEN THE WATER TABLE IS WITHIN 2 FEET OF THE PIPE INVERT, OR IF THE PIPE IS FULLY SUBMERGED UNDER NORMAL CONDITIONS.

STANDARD REVISIONS	
DATE	DESCRIPTION
2/5/21	APPROVED PLAN

PERCENT COMPLETE	DATE
30	
60	
75	
90	
100	
BULLETIN	

CITY OF CHICAGO
DEPARTMENT OF WATER MANAGEMENT
BUREAU OF ENGINEERING SERVICES

DRAWN: SBM
DESIGNED:
CHECKED: GD, DC, SO
REVIEWED:

A.26

MISCELLANEOUS DETAILS

____ OF ____

PN _____

$FILE$
$DATE$

CDWM_Details.cel 2/5/2021 2:07:40 PM

MODEL: Default
FILE NAME: N:\ 2025\ Projects\Green Alley\0 PBC Alley Revisions\2025\Package 6\CADD Drawings\21417 W. Argyle St & N Hoyne Ave\CADD Sheets\21417-dtl-cdwm-5.dgn


CDOT

USER NAME = AB	DESIGNED -	REVISED -
	DRAWN -	REVISED -
PLOT SCALE = 10.0000 ' / in.	CHECKED -	REVISED -
PLOT DATE = 7/1/2025	DATE - 07/01/2025	ISSUED FOR BID - 07/10/2025

CITY OF CHICAGO
DEPARTMENT OF TRANSPORTATION
40th WARD

CDWM STANDARD CONSTRUCTION DETAILS
PBC PROJECT NO # 22925
W. ARGYLE STREET - W. AINSLIE STREET
N. HOYNE AVENUE - N. SEELEY AVENUE

OUC NUMBER	COUNTY	TOTAL SHEETS	SHEET NO.
OUC IR #122194	COOK	25	22
STA. TO STA.	SCALE:		

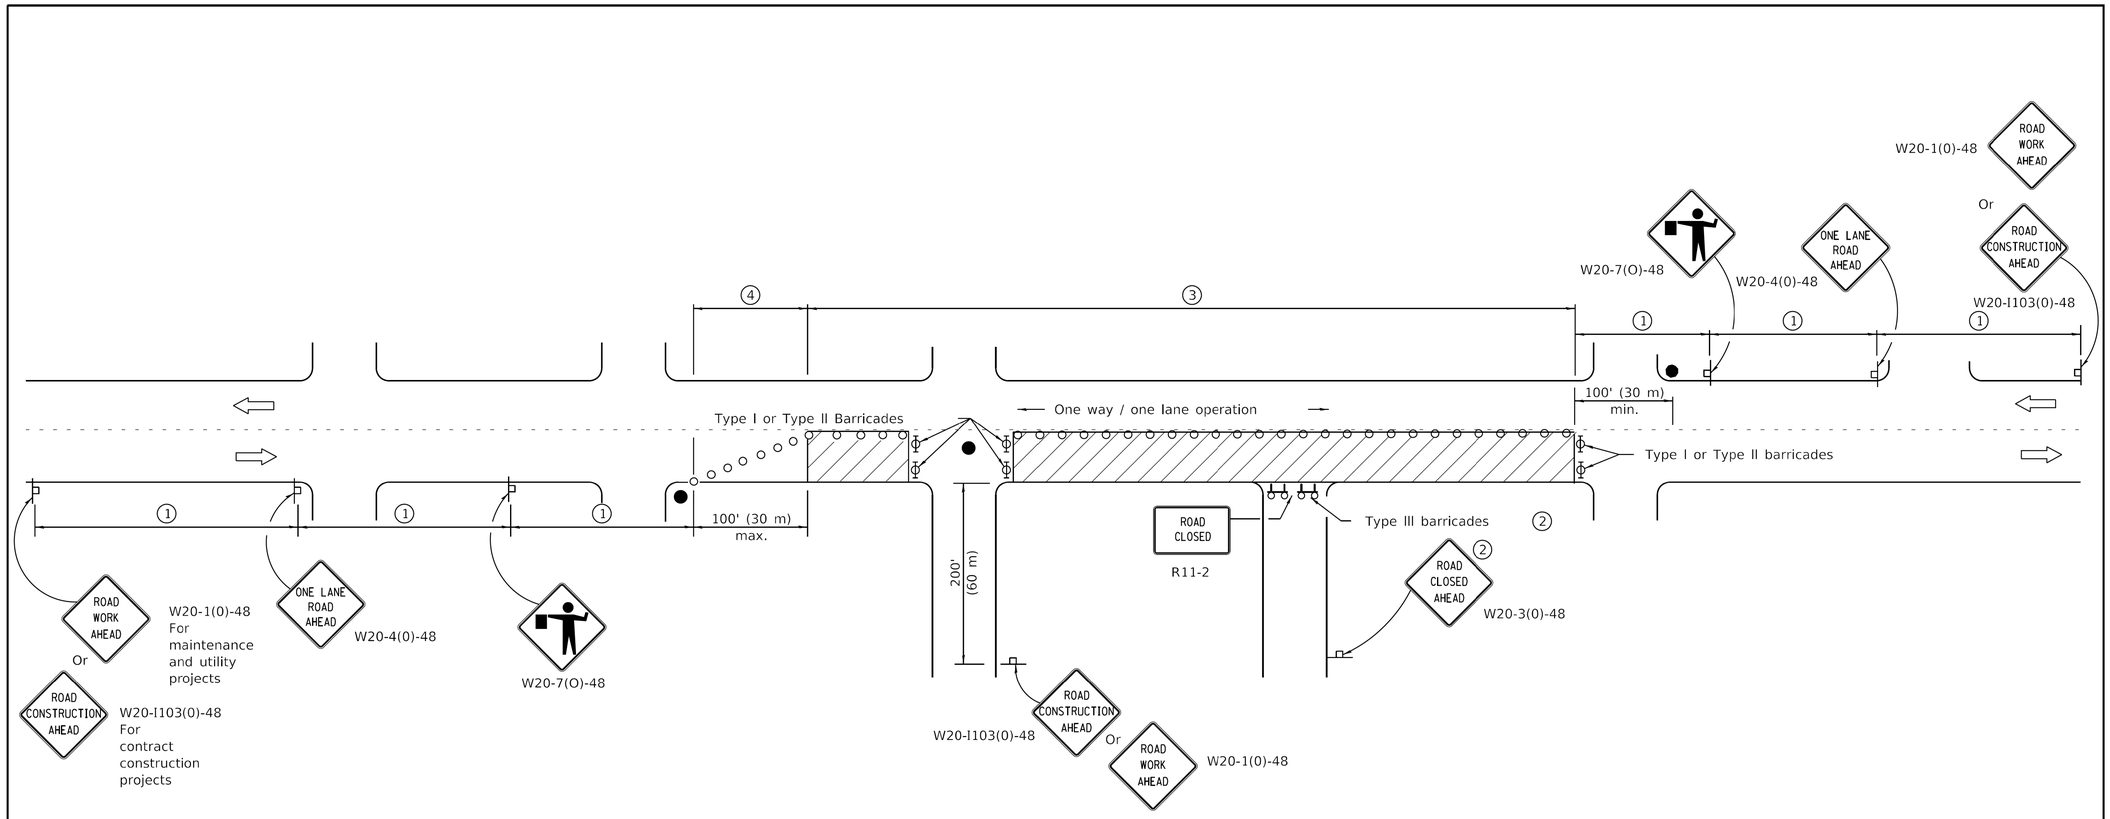

SIGN SPACING	
Posted Speed	Sign Spacing
55	500' (150 m)
50-45	350' (100 m)
<45	200' (60 m)

SYMBOLS

- Work area
- Cone, drum or barricade (not required for moving operations)
- Sign on portable or permanent support
- Flagger with traffic control sign
- Barricade or drum with flashing light
- Type III barricade with flashing lights

(1) Refer to SIGN SPACING TABLE for distances.

(2) For approved sideroad closures.

(3) Cones at 25' (8 m) centers for 250' (75 m). Additional cones may be placed at 50' (15 m) centers. When drums or Type I or Type II barricades are used. the interval between devices may be doubled.

(4) Cones, drums or barricades at 20' (6 m) centers.

GENERAL NOTES

This Standard is used where at any time, day or night, any vehicle, equipment, workers or their activities
encroach on the pavement requiring the closure of one traffic lane in an urban area.

All dimensions are in inches (millimeters) unless otherwise shown.

Illinois Department of Transportation

PASSED January 1, 2011
ENGINEER OF SAFETY ENGINEERING

APPROVED January 1, 2011
ENGINEER OF DESIGN AND ENVIRONMENT

ISSUED 1-1-97

DATE	REVISIONS
1-1-11	Revised flagger sign.
1-1-09	Switched units to
	English (metric).
	Corrected sign No.'s.

URBAN LANE CLOSURE, 2L, 2W, UNDIVIDED

STANDARD 701501-06


USER NAME = AB	DESIGNED -	REVISED -	
	DRAWN -	REVISED -	
PLOT SCALE = 10.0000 ' / in.	CHECKED -	REVISED -	
PLOT DATE = 7/1/2025	DATE - 07/01/2025	ISSUED FOR BID - 07/10/2025	

CITY OF CHICAGO
DEPARTMENT OF TRANSPORTATION
40th WARD

IDOT STANDARD DETAILS
PBC PROJECT NO # 22925
W. ARGYLE STREET - W. AINSLIE STREET
N. HOYNE AVENUE - N. SEELEY AVENUE

OUC NUMBER	COUNTY	TOTAL SHEETS	SHEET NO.
OUC IR #122194	COOK	25	23
STA. TO STA.	SCALE:		

MODEL: Default
FILE NAME: N:\ 2025\ Projects\Green Alley\0 PBC Alley Revisions\2025\PacKage 6\CADD Drawings\21M17 W. Argyle St & N Hoyne Ave\CADD Sheets\21M17-dit+ddot-1.dgn

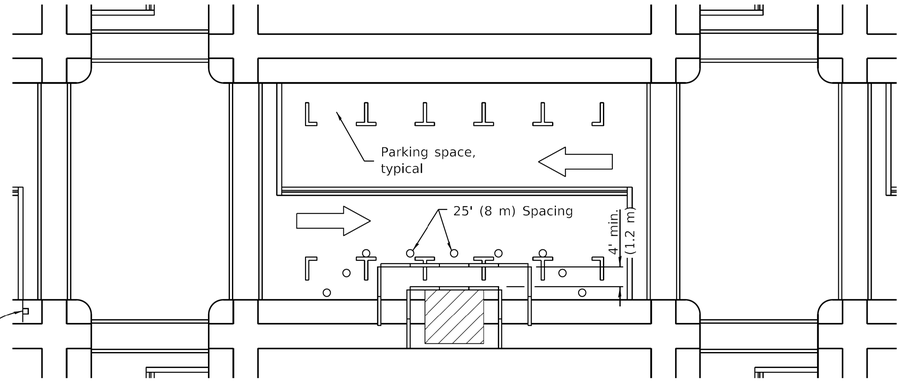

① ROAD CONSTRUCTION AHEAD — W20-I103(0)-48 for contract construction projects

Or

① ROAD WORK AHEAD — W20-1(0)-48 for maintenance and utility projects

SIDEWALK DIVERSION

① Omit whenever duplicated by road work traffic control.

GENERAL NOTES

This Standard is used where, at any time, pedestrian traffic must be rerouted due to work being performed.

This Standard must be used in conjunction with other Traffic Control & Protection Standards when roadway traffic is affected.

Temporary facilities shall be detectable and accessible.

The temporary pedestrian facilities shall be provided on the same side of the closed facilities whenever possible.


The SIDEWALK CLOSED / USE OTHER SIDE sign shall be placed at the nearest crosswalk or intersection to each end of the closure. Where the closure occurs at a corner, the signs shall be erected on the corners across the street from the closure. The SIDEWALK CLOSED signs shall be used at the ends of the actual closures.

Type III barricades and R11-2-4830 signs shall be positioned as shown in "ROAD CLOSED TO ALL TRAFFIC" detail on Standard 701901.

All dimensions are in inches (millimeters) unless otherwise shown.

SYMBOLS

- Work area
- Sign on portable or permanent support
- Barricade or drum
- Cone, drum or barricade
- Type III barricade
- Detectable pedestrian channelizing barricade

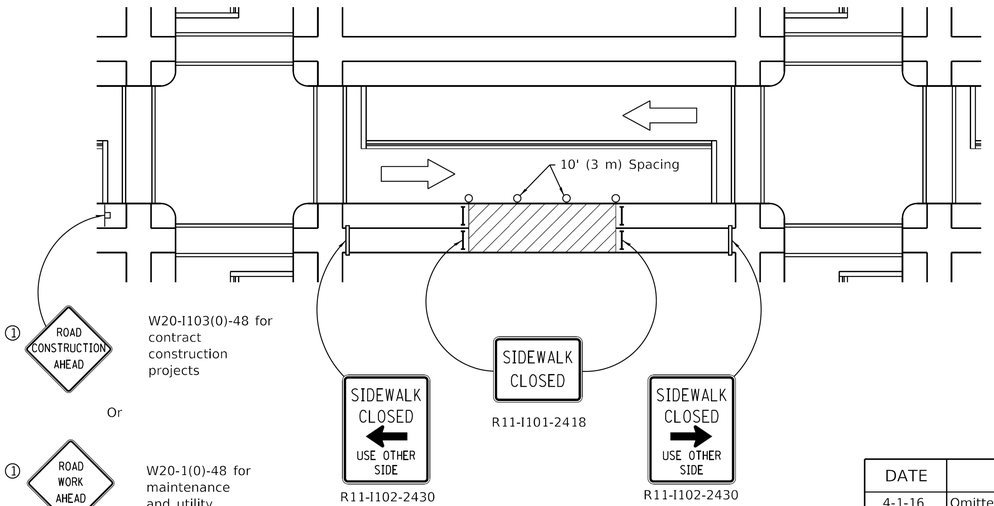

① ROAD CONSTRUCTION AHEAD — W20-I103(0)-48 for contract construction projects

Or

① ROAD WORK AHEAD — W20-1(0)-48 for maintenance and utility projects

SIDEWALK CLOSURE

Illinois Department of Transportation

PASSED April 1, 2016
ENGINEER OF SAFETY ENGINEERING

APPROVED April 1, 2016
ENGINEER OF DESIGN AND ENVIRONMENT

ISSUED 1-1-97

DATE	REVISIONS
4-1-16	Omitted orange safety fence
	from standard as this is
	covered in the std. spec.
1-1-12	Added SIDEWALK DIVERSION.
	Modified appearance of
	plan views. Renamed Std.

SIDEWALK, CORNER OR CROSSWALK CLOSURE

(Sheet 1 of 2)

STANDARD 701801-06

MODEL: Default
FILE NAME: N:\ 2025\ Projects\Green Alley\0 PBC Alley Revisions\2025\Package 6\CADD Drawings\21-I417 W. Argyle St & N Hoyne Ave\CADD Sheets\21417-sht-ldet-2.dgn


CDOT

USER NAME = AB	DESIGNED -	REVISED -	
	DRAWN -	REVISED -	
PLOT SCALE = 10.0000 ' / in.	CHECKED -	REVISED -	
PLOT DATE = 7/1/2025	DATE - 07/01/2025	ISSUED FOR BID - 07/10/2025	


CITY OF CHICAGO
DEPARTMENT OF TRANSPORTATION
40th WARD

IDOT STANDARD DETAILS
PBC PROJECT NO # 22925
W. ARGYLE STREET - W. AINSLIE STREET
N. HOYNE AVENUE - N. SEELEY AVENUE

OUC NUMBER	COUNTY	TOTAL SHEETS	SHEET NO.
OUC IR #122194	COOK	25	24
STA. TO STA.	SCALE:		

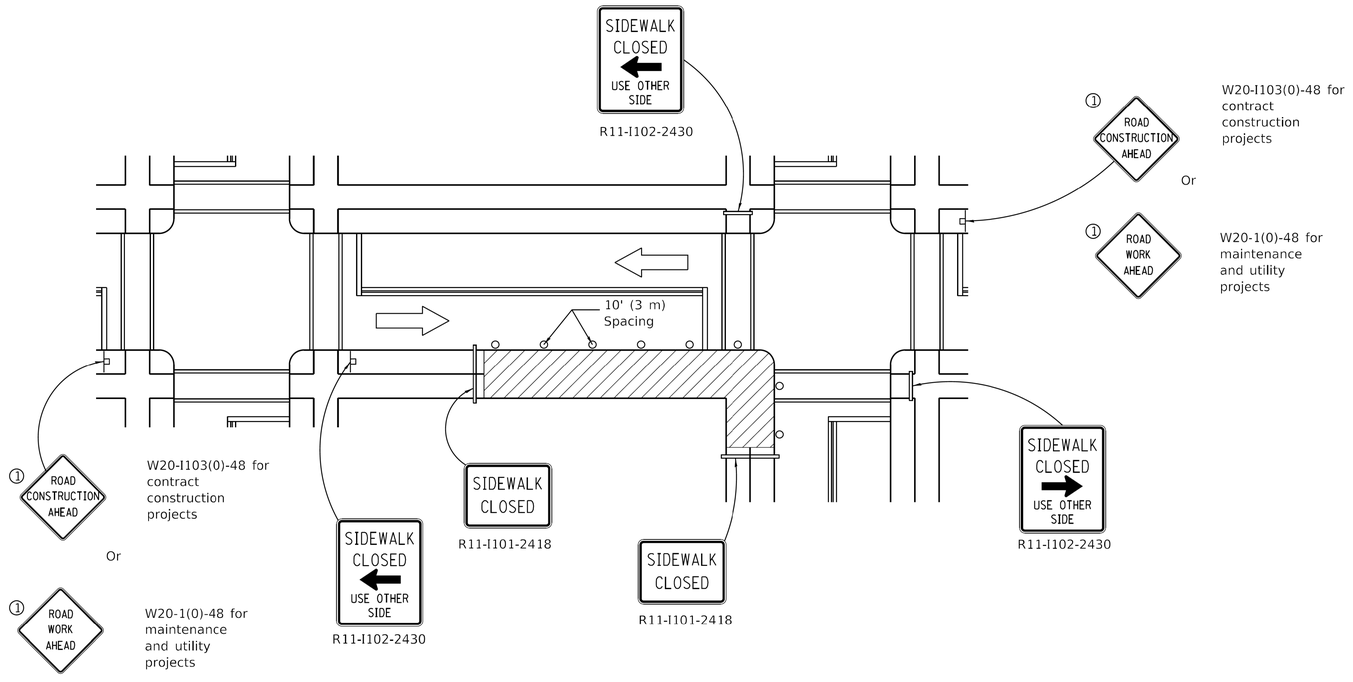

CORNER CLOSURE

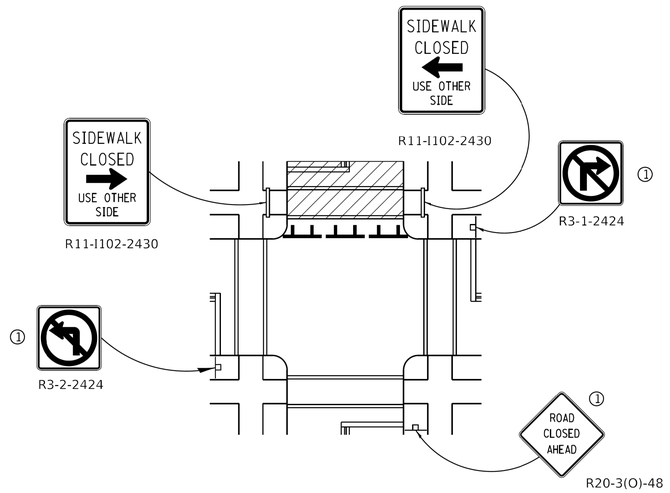

CROSSWALK CLOSURE

Illinois Department of Transportation

PASSED April 1, 2016
ENGINEER OF SAFETY ENGINEERING

APPROVED April 1, 2016
ENGINEER OF DESIGN AND ENVIRONMENT

ISSUED 1-1-97

SIDEWALK, CORNER OR CROSSWALK CLOSURE

(Sheet 2 of 2)

STANDARD 701801-06

MODEL: Default
FILE NAME: N:\ 2025\ Projects\Green Alley\0 PBC Alley Revisions\2025\Package 6\CADD Drawings\21-M17 W. Argyle St & N Hoyne Ave\CADD Sheets\21M17-dht-ddot-3.dgn

CDOT

USER NAME = AB	DESIGNED -	REVISED -
	DRAWN -	REVISED -
PLOT SCALE = 10.0000 ' / in.	CHECKED -	REVISED -
PLOT DATE = 7/1/2025	DATE - 07/01/2025	ISSUED FOR BID - 07/10/2025

CITY OF CHICAGO
DEPARTMENT OF TRANSPORTATION
40th WARD

IDOT STANDARD DETAILS
PBC PROJECT NO # 22925
W. ARGYLE STREET - W. AINSLIE STREET
N. HOYNE AVENUE - N. SEELEY AVENUE

OUC NUMBER	COUNTY	TOTAL SHEETS	SHEET NO.
OUC IR #122194	COOK	25	25
STA. TO STA.	SCALE:		

Huff & Huff incorporated
A Subsidiary of GZA

GEOTECHNICAL
ENVIRONMENTAL
ECOLOGICAL
WATER
CONSTRUCTION MANAGEMENT

915 Harger Road
Suite 330
Oak Brook, IL 60523
T: 630.684.9100
F: 630.684.9120
www.huffnhuff.com
www.gza.com



To: Chicago Department of Transportation

From: Jeremy Reynolds, P.G., Shane Cuplin, P.G., Adam Kittler, P.G., and Esther Yim

Date: December 8, 2023

Re: **LPC-663 CCDD Certification: 2023 CDOT NCI Green Alley Program**
NCI North Area, Ward 40, Alley 21-M#17

Huff & Huff, Inc. a subsidiary of GZA GeoEnvironmental, Inc. (H&H/GZA) provided services in support of a Form LPC-663 for the anticipated spoils to be generated as part of the 2023 Neighborhood Capital Improvement (NCI) Green Alley Program, NCI North Area, Ward 40, 21-M#17 alley bounded by W. Argyle Street to the north, N. Seeley Avenue to the east, W. Ainslie Street to the south, and N. Hoyne Avenue to the west, in Chicago, Cook County, Illinois (Project Area). A supporting narrative description of the due diligence performed, and analytical testing are attached to the LPC-663 form.

One (1) potentially impacted property (PIP) was identified in relation to the Project Area, based on environmental due diligence, including review of a database report (records search), historical aerial photographs, and site reconnaissance. Based on due diligence and field observations, this LPC-663 Form is considered appropriate for assessing Project Area spoils for suitability of disposal at a Clean Construction or Demolition Debris (CCDD) or Uncontaminated Soil Fill Operation (USFO) facility. Four (4) soil borings were advanced within the Project Area, corresponding to the areas of planned excavation/soil disposal, as depicted on the figures included in **Attachment A**. Soil borings S-1 through S-4 were advanced on May 22, 2023, to depths of approximately 8 feet below ground surface (bgs), and representative soil samples from each boring were collected and submitted for laboratory analysis.

Samples were screened with the photoionization detector (PID) meter, with readings ranging from background with levels of 0.0 parts per million (ppm) to 0.1 ppm. Based on the identified PIPs, on-site observations, and PID screening results, samples S-1 (0-4), S-1 (4-8), S-2 (0-4), S-2 (4-8), S-3 (0-4), S-3 (4-8), S-4 (0-4), and S-4 (4-8) were analyzed for one or more of the following parameters: volatile organic compounds (VOCs), polynuclear aromatic hydrocarbons (PNAs), total Resource Conservation and Recovery Act (RCRA) metals, Toxicity Characteristic Leaching Procedure (TCLP) chromium, TCLP lead, and soil pH.

Samples S-1 (4-8), S-2 (0-4), S-3 (4-8), and S-4 (0-4) were analyzed for VOCs. Samples S-2 (0-4) and S-4 (0-4) had one or more VOC detections. The VOC detections achieved their respective Maximum Allowable Concentration (MAC) values, indicating that samples S-1 (4-8), S-2 (0-4), S-3 (4-8), and S-4 (0-4) achieve the respective VOC MACs for disposal at a CCDD or USFO facility.

Samples S-1 (0-4), S-1 (4-8), S-2 (0-4), S-2 (4-8), S-3 (0-4), S-3 (4-8), S-4 (0-4), and S-4 (4-8) were analyzed for PNAs. Samples S-1 (0-4), S-2 (0-4), and S-4 (0-4) had one or more PNA detections. Samples S-1 (0-4) and S-4 (0-4) had one or more PNAs which exceeded one or more MAC values. The laboratory did not report detectable levels of PNAs in the remaining samples, indicating that samples S-1 (0-4), S-1 (4-8), S-2 (0-4), S-2 (4-8), S-3 (0-4), S-3 (4-8), S-4 (0-4), and S-4 (4-8) achieve the respective PNA MACs for disposal at a CCDD or USFO facility.

Samples S-1 (0-4), S-1 (4-8), S-2 (0-4), S-2 (4-8), S-3 (0-4), S-3 (4-8), S-4 (0-4), and S-4 (4-8) were analyzed for total RCRA metals, as well as chromium and lead via the TCLP method. Each sample analyzed had one or more total metals detections, including arsenic, barium, cadmium, chromium, lead, and mercury.

An Equal Opportunity Employer M/F/V/H

In order for a metal to be considered to exceed the MAC value, the total, TCLP, and Synthetic Precipitation Leaching Procedure (SPLP) results (with the exception of arsenic), must be found to exceed the default and alternative MAC Values.

The following samples are considered to contain metals exceeding the default and alternative MAC values or a Tier I Soil Remediation Objective (SRO) for Residential exposure pathway (Ingestion or Inhalation):

- S-1 (0-4): lead
- S-4 (0-4): lead

The following samples contain total metals concentrations exceeding the Tier I Construction Worker (CW) SRO for the Ingestion and/or Inhalation Exposure pathway:

- S-4 (0-4): lead

The remaining metals data indicate that only one or two of the detected parameters (of the total, TCLP, and/or SPLP results) in a given sample resulted in an exceedance.

Samples from each boring were analyzed for soil pH. Samples S-1 (0-4), S-1 (4-8), S-2 (0-4), S-2 (4-8), S-3 (0-4), S-3 (4-8), S-4 (0-4), and S-4 (4-8) had pH results ranging from 7.64 to 8.48, each within the acceptable range (6.25 to 9.00) for disposal at a CCDD or USFO facility. Samples were screened with the PID meter, with readings ranging from background levels of 0.0 ppm to a maximum of 0.1 ppm.

Spoils generated from the Project Area are certified for disposal at a CCDD or USFO facility, within the following areas as presented in the table below.

Soil Disposal Description Summary

Soil Boring ID	Soil Interval	Sample Classification	Parameter(s) Exceeding MAC(s)	Eligible for CCDD or USFO Disposal?	Soil Disposal Classification (Max Excavation Depth) [1]
S-1	**0-0.75'**	**669.05(a)(5)**	**Coal and glass in urban fill, lead**	**No: 0-0.75'**	**0-0.75': Landfill as Non-Special Waste (NSW)**
	0.75-4'	**669.05(a)(5)**	**Lead**	**No: 0.75-4'**	**0.75-4': Landfill as NSW**
	4-8'	Unrestricted	None	Yes: 4-8'	4-8': CCDD (Unrestricted[2])
S-2	0-4'	669.05(a)(2)	TLCP Lead	Yes: 0-4'	0-4': CCDD (*Within MSA Counties*) or *Site Reuse*
	4-8'	Unrestricted	None	Yes: 4-8'	4-8': CCDD (Unrestricted[2])
S-3	0-8'	Unrestricted	None	Yes: 0-8'	0-8': CCDD (Unrestricted[2])
S-4	**0-4'**	**669.05(a)(5)**	**Coal, cinders, & slag in urban fill, lead, CWCA lead**	**No: 0-4'**	**0-4': Landfill as NSW**
	4-8'	Unrestricted	None	Yes: 4-8'	4-8': CCDD (Unrestricted[2])

[1] Based on maximum excavation depth planned per Contract Plans. To avoid summarizing the full boring depth based on most-restrictive soil classification per sample depths analyzed, multiple options are summarized based on planned excavation depth throughout Project Area.

[2] "Unrestricted" refers to material that is approved for CCDD disposal at any facility location (e.g., Within Chicago Corporate Limits, Within a Populated Area in a MSA County, Within a Populated Area in Non-MSA County, and Outside a Populated Area).

Bold/Shaded Refers to areas which are within a **CCDD Exclusion Area**.

Bold/Shaded Refers to areas which are within a **CCDD Exclusion Area AND** within a **Construction Worker Caution Area**.

According to Illinois Department of Transportation (IDOT) Standard Specifications for Road and Bridge Construction, Section 669.05 (Removal and Disposal of Regulated Substances – Contaminated Soil and/or Groundwater Management and Disposal), the following areas shall be managed as follows:

669.05 Regulated Substances Management and Disposal

(a) Soil Types: *"Soil Analytical Results Exceed Most Stringent MAC. When the soil analytical results indicate detected levels exceed the most stringent maximum allowable concentration (MAC) for chemical constituents in soil established pursuant to Subpart F of 35 Ill. Adm. Code 1100.605, the soil shall be managed as follows:"*

Spoils generated from S-2 (0-4') are classified as 669.05(a)(2):

- "*When analytical results indicate inorganic chemical constituents exceed the most stringent MAC but do not exceed the MAC for a Metropolitan Statistical Area (MSA) County identified in 35 Ill. Admin. Code 742 Appendix A. Table G, the excavated soil can be utilized within the right-of-way as embankment or fill, when suitable, or managed and disposed of at a clean construction and demolition debris (CCDD) facility or an uncontaminated soil fill operation (USFO) within an MSA County provided the pH of the soil is within the range of 6.25 - 9.0, inclusive*."

- Soils Management Summary (per Article 669.05 of the IDOT Construction Manual)*: "Soil can be used on site, disposed of at a clean construction demolition debris (CCDD) or uncontaminated soil fill operation (USFO) within an MSA County."*

Spoils generated from S-1 (0-0.75') and S-4 (0-4') are classified as 669.05(a)(5):

- "*When the Engineer determines soil cannot be managed according to Articles 669.05(a)(1) through (a)(4) above and the materials do not contain special waste or hazardous waste, as determined by the Engineer, the soil shall be managed and disposed of at a landfill as a non-special waste*."

- Soils Management Summary (per Article 669.05 of the IDOT Construction Manual)*: "Disturbed soil must be managed and disposed of at a properly permitted landfill as non-special waste. The Contractor must provide a signed letter specifying the proposed disposal facility and documentation the landfill is permitted to accept the regulated soil. The Contractor is also responsible for providing the Waste Material Profile and Generator's Non-Special Waste Certification."*

Spoils generated from the remainder of the Project Area are certified for disposal at a CCDD facility or USFO facility, within the following areas:

- Within Chicago corporate limits
- A populated area in a Metropolitan Statistical Area (MSA) excluding Chicago
- A populated area in a non-MSA county
- A non-populated area

Based on waste/debris observed in the urban fill material for borings S-1 (0-0.75') and S-4 (0-4'); and results for total and TCLP lead for one or more of samples S-1 (0-4) and S-4 (0-4), the following areas are within a **CCDD Exclusion Area**:

- S-1: from ground surface to approximately 4 feet bgs
- S-4: from ground surface to approximately 4 feet bgs

Based on analytical results for lead from sample S-4 (0-4), a **Construction Worker Caution Area (CWCA)** has been identified for the following area(s), as depicted in the attached figures.

- S-4: Construction Worker Ingestion (**lead**) from ground surface to approximately 4 feet bgs

Should conditions within the Project Area change, such as unusual staining, odors, or if loads become rejected, additional analytical assessment may be required for final disposition of spoils from this Project Area. Elevated PID readings may also result in rejected loads.

If you have any questions regarding this matter, please contact us at 630-684-9100.

Jeremy Reynolds, P.G.
Associate Principal

Adam Kittler, P.G.
Project Manager

Shane Cuplin, P. G.
Associate Principal/Consultant Reviewer

Esther Yim
Scientist I

Illinois Environmental Protection Agency

1021 North Grand Avenue East • P.O. Box 19276 • Springfield • Illinois • 62794-9276 • (217) 782-3397

Uncontaminated Soil Certification
by Licensed Professional Engineer or Licensed Professional Geologist
for Use of Uncontaminated Soil as Fill in a CCDD or Uncontaminated Soil Fill Operation LPC-663

Revised in accordance with 35 Ill. Adm. Code 1100, as amended by PCB R2012-009 (eff. Aug. 27, 2012)

This certification form is to be used by professional engineers and professional geologists to certify, pursuant to 35 Ill. Adm. Code 1100.205(a)(1)(B), that soil (i) is uncontaminated soil and (ii) is within a pH range of 6.26 to 9.0. If you have questions about this form, please telephone the Bureau of Land Permit Section at 217/524-3300.

This form may be completed online, saved locally, printed and signed, and submitted to prospective clean construction or demolition debris (CCDD) fill operations or uncontaminated soil fill operations.

I. Source Location Information

(Describe the location of the source of the uncontaminated soil)

Project Name: 2023 CDOT NCI North Area, Ward 40, 21-M#17 Office Phone Number, if available:

Physical Site Location (address, including number and street):

W. Argyle St. to the north, N. Seeley Ave. to the east, W. Ainslie St. to the south, and N. Hoyne Ave. to the west

City: Chicago State: IL Zip Code: 60625

County: Cook Township:

Lat/Long of approximate center of site in decimal degrees (DD.ddddd) to five decimal places (e.g., 40.67890, -90.12345):

Latitude: 41.97145 (Decimal Degrees) Longitude: -87.68109 (-Decimal Degrees)

Identify how the lat/long data were determined:

◯ GPS ◯ Map Interpolation ◯ Photo Interpolation ◯ Survey ◉ Other

Approximate center of Project Area using Google Earth (decimal degrees)

IEPA Site Number(s), if assigned: BOL: BOW: BOA:

Approximate Start Date (mm/dd/yyyy): TBD Approximate End Date (mm/dd/yyyy): TBD

Estimated Volume of debris (cu. Yd.):

II. Owner/Operator Information for Source Site

Site Owner

Name: City of Chicago - Dept of Transportation
Street Address: 2 N. LaSalle Street
PO Box:
City: Chicago State: IL
Zip Code: 60602 Phone:
Contact: Conan Chan
Email, if available: conan.chan@cityofchicago.org

Site Operator

Name: G&V Construction Co., INC
Street Address: 371 S. Evergreen Street
PO Box:
City: Chicago State: IL
Zip Code: 60106 Phone: 630-595-6474
Contact: Angela Falco
Email, if available: angela@gvconstructionco.com

This Agency is authorized to require this information under Section 4 and Title X of the Environmental Protection Act (415 ILCS 5/4, 5/39). Failure to disclose this information may result in: a civil penalty of not to exceed $50,000 for the violation and an additional civil penalty of not to exceed $10,000 for each day during which the violation continues (415 ILCS 5/42). This form has been approved by the Forms Management Center.

Project Name: 2023 CDOT NCI North Area, Ward 40, 21-M#17 Latitude: 41.97145 Longitude: - 87.68109

Uncontaminated Soil Certification

III. Basis for Certification and Attachments

For each item listed below, reference the attachments to this form that provide the required information.

a. A Description of the soil sample points and how they were determined to be sufficient in number and appropriately located 35 Ill. Adm. Code 1100.610(a)]:

One (1) potentially impacted property (PIP) was identified from the database review, historical aerial photographs, or site visit in connection with the Project Area. A total of four (4) soil borings were advanced within the Project Area on May 22, 2023. Soil borings were advanced to provide coverage of proposed excavation areas and to characterize urban fill.

b. Analytical soil testing results to show that soil chemical constituents comply with the maximum allowable concentrations established pursuant to 35 Ill. Adm. Code Part 1100, Subpart F and that the soil pH is within the range of 6.25 to 9.0,including the documentation of chain of custody control, a copy of the lab analysis; the accreditation status of the laboratory performing the analysis; and certification by an authorized agent of the laboratory that the analysis has been performed in accordance with the Agency's rules for the accreditation of environmental and the scope of the accreditation [35 Ill. Adm. Code 1100.201 (g), 1100.205(a), 1100.610]:

Borings S-1 through S-4 were analyzed for one or more of: VOCs; PNAs; RCRA metals; TCLP Cr, Pb; and soil pH. Areas corresponding to each soil boring achieved the MACs, with soil pH at acceptable range for CCDD disposal, except for the CCDD Exclusion Areas as shown in the attached documentation. Refer to attached narrative/lab 23050907 report for details.

IV. Certification Statement, Signature and Seal of Licensed Professional Engineer or Licensed Professional Geologist

I, Jeremy J. Reynolds, P.G. (name of licensed professional engineer or geologist) certify under penalty of law that the information submitted, including but not limited to, all attachments and other information, is to the best of my knowledge and belief, true, accurate and complete. In accordance with the Environmental Protection Act [415 ILCS 5/22.51 or 22.51a] and 35 Ill. Adm. Code 1100.205(a), I certify that the soil from this site is uncontaminated soil. I also certify that the soil pH is within the range of 6.25 to 9.0. In addition, I certify that the soil has not been removed from the site as part of a cleanup or removal of contaminants. All necessary documentation is attached.

Any person who knowingly makes a false, fictitious, or fraudulent material statement, orally or in writing, to the Illinois EPA commits a Class 4 felony. A second or subsequent offense after conviction is a Class 3 felony. (415 ILCS 5/44(h))

Company Name: Huff & Huff, Inc., a subsidiary of GZA GeoEnvironmental, Inc.

Street Address: 915 Harger Road, Suite 330

City: Oak Brook State: IL Zip Code: 60523

Phone: 630-684-9100

Jeremy J. Reynolds, P.G.
Printed Name:

Licensed Professional Engineer or
Licensed Professional Geologist Signature:

Dec 7, 2023
Date:

LICENSED PROFESSIONAL GEOLOGIST
JEREMY J. REYNOLDS
196-001170
ILLINOIS

P.E or P.G. Seal: 3/25

Uncontaminated Soil Certification
by Licensed Professional Engineer or Licensed Professional Geologist for Use of Uncontaminated Soil as Fill in a CCDD or Uncontaminated Soil Fill Operation.
LPC-663
Owner: City of Chicago, Illinois
2023 CDOT NCI Green Alley Program, NCI North Area, Ward 40, Alley 21-M#17

III. Basis for Certification and Attachments

Explain the basis upon which you are certifying that the soil from this site is uncontaminated soil.

This form pertains to excavated soils generated from alley improvements to the alley bounded by W. Argyle Street to the north, N. Seeley Avenue to the east, W. Ainslie Street to the south, and N. Hoyne Avenue to the west, in Chicago, Cook County, Illinois (Project Area). The alley's location is displayed in **Attachment A**. The latitude/longitude (decimal degrees) in the approximate center of the Project Area is 41.97145, -87.68109. The total depth of excavation is expected to terminate within 8 feet below ground surface (bgs).

One (1) potentially impacted property (PIP) were identified near the Project Area, based on environmental due diligence, including review of regulatory database listings, historical aerial photographs, and a site visit in connection with the Project Area. **Attachment A** includes figures depicting the Project Area, nearby identified sites, soil boring locations, and soil disposal recommendations. The analyses conducted and results are summarized at the end of this narrative. The laboratory analytical report is included in **Attachment B**. The Project Area database search is included in **Attachment C** and the boring logs are included in **Attachment D**. Example calculations to assess lead action levels for dust meter monitoring are included in **Attachment E**.

Historical Aerials

Publicly available historical aerial photographs were viewed online prior to the field reconnaissance including the following years: 1938, 1952, 1962, 1972, 1973, 1983, 1984, 1988, 1999, 2002, 2005, 2007, 2009, 2010, 2011, 2012, 2014, 2015, 2017, and 2019. In the 1938 aerial photograph, the Project Area (alley) is depicted as fully developed with dense multi-family residential structures adjacent in each direction. Additionally, Winnemac Park is depicted to the north of the Project Area. The subsequent aerial photographs depict the Project Area as essentially unchanged.

Records Search

A database search for the Project Area was conducted by Environmental Risk Information Services (ERIS) on April 26, 2023. Eighteen (18) sites were identified within 500 feet of the Project Area and are summarized in the following table. Sites located over 500 feet from the Project Area are considered non-PIPs based on separation distance and are not discussed. Sites that are not adjacent to the Project Area are included in **Table 1**, but are not discussed further, unless considered warranted based on the nature of the site and/or the database reviewed. Additionally, sites which are listed in exclusively the PERMITS CHICAGO database for Air Pollution Control Permits (APCP) with regard to installation or inspection of restaurant-related equipment (e.g., exhaust hood, grease filters, boiler/furnace) and/or architectural surface cleaning (i.e.,

masonry/tuckpointing) are considered non-PIPs based on the nature of the listing and are not discussed. The ERIS database report which lists each of the sites in the table below is included in **Attachment C**.

TABLE 1 – Identified Sites from ERIS Database (Within 500' of Project Area)

Site Name	*Map ID*	*Address*	*Distance & Direction*	*Database/Reason*	*PIP?*
2049 AINSLIE CONDO ASSOC	1	2049 W AINSLIE ST	~40 FT, SW	PERMITS CHICAGO (APCP)	No
MR STEVE GILLIS	2	4907 N HOYNE AVE	ADJ, W	PERMITS CHICAGO (APCP)	No
RENEE SCHMIDT	3	4933 N HOYNE AVE	ADJ, W	PERMITS CHICAGO (APCP)	No
A. WILNER	4	4911 N HOYNE AVE	ADJ, W	TANKS CHICAGO (1-1k gal fuel oil UST installed in 1956)	**Yes**
AFFORDABLE TUCKPOINTING PROS	5	4924 N HOYNE AVE	~190 FT, W	PERMITS CHICAGO (APCP)	No
EMIL HENRICKSON	6	4922 N HOYNE AVE	~190 FT, W	TANKS CHICAGO (1-1k gal fuel oil UST)	No
UNLISTED	7, 10	4914 N HOYNE AVE	~190 FT, W	ERNS (used waste oil, gasoline, ethylene glycol dumping in drain)	No
WALD MANAGEMENT	8	4955 N SEELEY AVE	~180 FT, E	PERMITS CHICAGO (APCP)	No
JONES, BILL	9	4936 N HOYNE AVE	~190 FT, W	FINDS/FRS (ACES: state master, RCRAINFO: unspecified universe), IEPA DOCS, RCRA NON GEN (Former SQG for ignitable wastes)	No
TRUEGREEN	11	4856 N HOYNE AVE	~200 FT, SW	SPILLS (~2 gal of Merit from spray truck)	No
2122 W. AINSLIE	12	2122 W AINSLIE ST	~350 FT, W	PERMITS CHICAGO (APCP)	No
RAVENSWOOD MISSION COVENANT CHURCH	13	4900 N DAMEN AVE	~325 FT, E	TANKS CHICAGO (1-2k gal fuel oil UST), PERMITS CHICAGO (APCP)	No
FRANK JARGER	14	4952 N DAMEN AVE	~325 FT, E	PERMITS CHICAGO (APCP)	No
FRANK JARGER	15	4942 N DAMEN AVE	~325 FT, E	PERMITS CHICAGO (APCP)	No
SREDKO KONDIC	16	4954 N DAMEN AVE	~325 FT, E	PERMITS CHICAGO (APCP)	No
BRAIN KINSELLA	17	4856 N DAMEN AVE	~335 FT, SE	PERMITS CHICAGO (APCP)	No
FRONTGATE DEVELOPMENT	18	4907 N HAMILTON AVE	~350 FT, W	PERMITS CHICAGO (APCP)	No
MR. SWEDBERG	26	4848 N DAMEN AVE	~350 FT, SE	PERMITS CHICAGO (APCP)	No

A. WILNER – 4911 N. Hoyne Avenue (Map ID 4)

The site at 4911 N. Hoyne Avenue is located adjacent to the west of the Project Area. The site was listed under the name "A. WILNER" and appeared in the TANKS CHICAGO database with one (1) 1,000-gallon fuel oil UST, installed in 1956. Based on the nature of the database listing and the proximity to the Project Area, **this site is considered a PIP**.

Field Observations and Analytical Summary

On May 22, 2023, H&H/GZA collected representative soil samples from four (4) soil borings within the Project Area, as displayed on the figures included in **Attachment A**. Soil borings S-1 through S-4 were advanced to approximately 8 feet bgs. During logging, the soils were assessed for the presence of fill material or the presence of odors/staining. Boring logs which provide information on the observed soils are included in **Attachment D**. Fill material with waste items or debris (e.g., slag, cinders, coal, glass) was observed in borings S-1 and S-4 within the horizons identified below. There was no fill material containing waste items or debris noted in the remaining borings advanced (S-2 and S-3).

- S-1: Aggregate fill with sandy silt; trace gravel, **coal**, and **glass** (0-0.75')
- S-4: Aggregate fill with sandy silt; trace gravel, **coal**, **cinders**, and **slag** (0-4')

Samples were screened with the photoionization detector (PID) meter, with readings ranging from background levels of 0.0 parts per million (ppm) to a maximum of 0.1 ppm. Based on historical consideration of urban fill material, PID screening results, and on-site observations, samples were analyzed for specific parameters, as presented in **Table 2**.

TABLE 2 – Analytical Summary

Soil Boring	Depth, ft	Sampling Date	VOCs	PNAs	RCRA Metals	TCLP Metals[1]	pH
S-1	0-4	5/22/2023		X	X	X[1]	X
	4-8	5/22/2023	X	X	X	X[1]	X
S-2	0-4	5/22/2023	X	X	X	X[1]	X
	4-8	5/22/2023		X	X	X[1]	X
S-3	0-4	5/22/2023		X	X	X[1]	X
	4-8	5/22/2023	X	X	X	X[1]	X
S-4	0-4	5/22/2023	X	X	X	X[1]	X
	4-8	5/22/2023		X	X	X[1]	X

1 Includes TCLP chromium and TCLP lead.

VOCs

Samples S-1 (4-8), S-2 (0-4), S-3 (4-8), and S-4 (0-4) were analyzed for volatile organic compounds (VOCs). Samples S-2 (0-4) and S-4 (0-4) had one or more VOC detections, as presented in **Table 3**. The VOC detections achieved their respective Maximum Allowable Concentration (MAC) values, indicating that samples S-1 (4-8), S-2 (0-4), S-3 (4-8), and S-4 (0-4) achieve the respective VOC MACs for disposal at a Clean Construction or Demolition Debris (CCDD) or Uncontaminated Soil Fill Operation (USFO) facility.

TABLE 3 – VOC Results Detected Above the Laboratory Reporting Limits

Parameter	*MAC*[1]	*Tier I SRO*[2]		Sample Results	
		CW Ingestion	*CW Inhalation*	S-2 (0-4)	S-4 (0-4)
VOC	----------mg/kg----------				
Acetone	*25*	---	*100,000*	< 0.074	**0.27**
Toluene	*12*	*410,000*	*42*	**0.0064**	< 0.0052

Bold	Refers to result that is detected above the laboratory reporting limit.
Bold/Shaded	Refers to Results that exceed the applicable MAC value and/or Tier I SRO value.

[1] Refers to Maximum Allowable Concentration (MAC) of Chemical Constituents in Uncontaminated Soil Used As Fill Material At Regulated Fill Operations (35 IAC1100.Subpart F).

[2] Refers to Soil Remedial Objective (SRO) from Tables A and B, Appendix B, Part 742 – TACO.

PNAs

Samples S-1 (0-4), S-1 (4-8), S-2 (0-4), S-2 (4-8), S-3 (0-4), S-3 (4-8), S-4 (0-4), and S-4 (4-8) were analyzed for polynuclear aromatic hydrocarbons (PNAs). Samples S-1 (0-4), S-2 (0-4), and S-4 (0-4) had one or more PNA detections, as presented in **Table 4**. Samples S-1 (0-4) and S-4 (0-4) had one or more PNAs which exceeded one or more MAC values. The laboratory did not report detectable levels of PNAs in the remaining samples, indicating that samples S-1 (0-4), S-1 (4-8), S-2 (0-4), S-2 (4-8), S-3 (0-4), S-3 (4-8), S-4 (0-4), and S-4 (4-8) achieve the respective PNA MACs for disposal at a CCDD or USFO facility.

TABLE 4 – PNA Results Detected Above the Laboratory Reporting Limits

Parameter	*MAC*[1]				*Tier I SRO*[2]		Sample Results		
	(Chicago)[3]	*(MSA)*[4]	*(Non-MSA)*[5]	*(Non-Pop.)*[6]	*CW Ing.*	*CW Inh.*	S-1 (0-4)	S-2 (0-4)	S-4 (0-4)
PNA	----------mg/kg----------								
Benz(a)anthracene	*10.9*[7]	*1.8*	*0.9*	*0.9*	*170*	---	**0.11**	**0.063**	**0.14**
Benzo(a)pyrene	*11.4*[7]	*2.1*	*0.98*	*0.09*	*17*	---	**0.12**	**0.087**	**0.15**
Benzo(b)fluoranthene	*13.1*[7]	*2.1*	*0.9*	*0.9*	*170*	---	**0.087**	**0.075**	**0.13**
Benzo(g,h,i)perylene	---	---	---	---	---	---	**0.072**	**0.067**	**0.080**
Benzo(k)fluoranthene	*9*	*9*	*9*	*9*	*1,700*	---	**0.095**	**0.059**	**0.12**
Chrysene	*88*	*88*	*88*	*88*	*17,000*	---	**0.13**	**0.074**	**0.15**
Fluoranthene	*3,100*	*3,100*	*3,100*	*3,100*	*82,000*	---	**0.20**	**0.088**	**0.26**
Indeno(1,2,3-cd)pyrene	*5.77*[7]	*1.6*	*0.9*	*0.9*	*170*	---	**0.065**	**0.047**	**0.071**
Phenanthrene	---	---	---	---	---	---	**0.11**	< 0.037	**0.13**
Pyrene	*2,300*	*2,300*	*2,300*	*2,300*	*61,000*	---	**0.21**	**0.11**	**0.24**

Bold	Refers to result that is detected above laboratory reporting limit.
Bold/Shaded	Refers to results that exceed the applicable MAC value and/or Tier I SRO value.

[1] Refers to the Maximum Allowable Concentrations (MACs) of Chemical Constituents in Uncontaminated Soil Used as Fill Material At Regulated Fill Operations (35 IAC Code 1100.Subpart F).

[2] Refers to Soil Remediation Objective (SRO) for the Construction Worker Ingestion Exposure Pathway route, in Tables A and B, Appendix B, IAC Part 742 – TACO.

[3] MAC value for CCDD disposal facilities *Within Chicago Corporate Limits*.

[4] MAC value for CCDD disposal facilities *Within a Populated Area in a Metropolitan Statistical Area (MSA) County, Excluding Chicago*.

[5] MAC value for CCDD disposal facilities *Within a Populated Area in a non-MSA County*.

[6] MAC value for CCDD disposal facilities *Outside a Populated Area*.

[7] Revised values for City of Chicago polynuclear aromatic hydrocarbon background concentrations originally listed in Part 742, Appendix A, Table H per IEPA Letter dated November 2022.

RCRA Metals

Samples S-1 (0-4), S-1 (4-8), S-2 (0-4), S-2 (4-8), S-3 (0-4), S-3 (4-8), S-4 (0-4), and S-4 (4-8) were analyzed for total Resource Conservation and Recovery Act (RCRA) metals, as well as chromium and lead via the Toxicity Characteristic Leaching Procedure (TCLP) method. Sample S- Each sample analyzed had one or more total metals detections, as presented in **Table 5**, including arsenic, barium, cadmium, chromium, lead, and mercury.

In order for a metal to be considered to exceed the MAC value, the total, TCLP, and Synthetic Precipitation Leaching Procedure (SPLP) results (with the exception of arsenic), must be found to exceed the default and alternative MAC Values.

The following samples are considered to contain metals exceeding the default and alternative MAC values or a Tier I Soil Remediation Objective (SRO) for Residential exposure pathway (Ingestion or Inhalation):

- S-1 (0-4): lead
- S-4 (0-4): lead

The following samples contain total metals concentrations exceeding the Tier I Construction Worker (CW) SRO for the Ingestion and/or Inhalation Exposure pathway:

- S-4 (0-4): lead

The remaining metals data indicate that only one or two of the detected parameters (of the total, TCLP, and/or SPLP results) in a given sample resulted in an exceedance.

TABLE 5 – Total Metals Results Detected Above the Laboratory Reporting Limits

Parameter	*MAC*[1]		*Tier I SRO*[2]		Sample Results							
	(Within an MSA County)	*(Outside an MSA County)*	*CW Ing.*	*CW Inh.*	**S-1 (0-4)**	**S-1 (4-8)**	**S-2 (0-4)**	**S-2 (4-8)**	**S-3 (0-4)**	**S-3 (4-8)**	**S-4 (0-4)**	**S-4 (4-8)**
Total Metals	----------mg/kg----------											
Arsenic	*13.0*	*11.3*	*61*	*25,000*	**6.3**	**4.4**	**5.3**	**2.8**	**2.1**	**4.5**	**9.4**	**7.4**
Barium	*1,500*	*1,500*	*14,000*	*870,000*	**140**	**25**	**47**	**14**	**22**	**17**	**440**	**24**
Cadmium	*5.2*	*5.2*	*200*	*59,000*	**0.70**	< 0.54	< 0.49	< 0.60	< 0.50	< 0.52	**2.1**	< 0.53
Chromium	*21*	*21*	*4,100*	*690*	**9.0**	**7.4**	**9.7**	**6.0**	**7.6**	**9.2**	**14.5**	**9.2**
Lead	*107*	*107*	*700*	---	**490**	**7.5**	**54**	**5.4**	**4.6**	**8.5**	**2,900**	**8.8**
Mercury	*0.89*	*0.89*	*61*	0.1[3]	**0.44**[3]	< 0.020	**0.13**[3]	< 0.022	< 0.020	< 0.021	**0.19**[3]	< 0.021
TCLP Metals	----------mg/L----------											
Chromium	*0.1*	*0.1*	---	---	< 0.010	< 0.010	< 0.010	< 0.010	< 0.010	< 0.010	< 0.010	< 0.010
Lead	*0.0075*	*0.0075*	---	---	**1.0**	< 0.0050	**0.047**	< 0.0050	< 0.0050	< 0.0050	**1.6**	< 0.0050

Bold	Refers to result that is detected above laboratory reporting limit.
Bold/Shaded	Refers to results that exceed the applicable MAC value and/or Tier I SRO value.

[1] Refers to the Maximum Allowable Concentrations (MACs) of Chemical Constituents in Uncontaminated Soil Used as Fill Material At Regulated Fill Operations (35 IAC Code 1100.Subpart F).
[2] Refers to Remedial Objective (RO) from Tables A and B, Appendix B, Part 742 – TACO.
[3] Refers to the mercury Construction Worker (CW) Inhalation Soil Remedial Objective (SRO), which is established for elemental mercury and represents a portion of the total mercury result reported by the analytical laboratory. The Tier 1 CW Inhalation SRO for mercury is based on the elemental portion of the metal which can become volatilized and can be inhaled as a vapor; however, the mercury typically detected is likely attributed to inorganic mercury salt compounds (association with coal, specifically).
*Achieves the alternative MAC value based on leachable and/or total result.

Soil pH and PID Screening Results

Samples from each boring were analyzed for soil pH, as presented in **Table 6**. Samples S-1 (0-4), S-1 (4-8), S-2 (0-4), S-2 (4-8), S-3 (0-4), S-3 (4-8), S-4 (0-4), and S-4 (4-8) had pH results ranging from 7.64 to 8.48, each within the acceptable range (6.25 to 9.00) for disposal at a CCDD or USFO facility. Samples were screened with the PID meter, with readings ranging from background levels of 0.0 ppm to a maximum of 0.1 ppm.

TABLE 6 – Soil pH and PID Screening Results

Soil Boring	Depth (ft)	Sampling Date	PID Screening Result (ppm)	Soil pH Result
S-1	0-4	5/22/2023	0.0	7.96
	4-8	5/22/2023	0.1	8.48
S-2	0-4	5/22/2023	0.1	7.64
	4-8	5/22/2023	0.0	8.22
S-3	0-4	5/22/2023	0.0	8.24
	4-8	5/22/2023	0.0	8.30
S-4	0-4	5/22/2023	0.0	8.37
	4-8	5/22/2023	0.0	8.42

Bold/Shaded Refers to result outside the acceptable range for CCDD disposal of 6.25 to 9.00 or PID screening above background levels (1.0 ppm).

The laboratory analytical reports have been included in **Attachment B** for reference.

CCDD and Soil Disposal Classification Assessment

One (1) PIP was identified near the Project Area. Appropriate laboratory analyses have been conducted on samples collected to assess achievement of the MACs for CCDD disposal.

Spoils generated from the Project Area are certified for disposal at a CCDD or USFO facility, within the following areas as presented in **Table 7**.

TABLE 7 – Soil Disposal Description Summary

Soil Boring ID	Soil Interval	Sample Classification	Parameter(s) Exceeding MAC(s)	Eligible for CCDD or USFO Disposal?	Soil Disposal Classification (Max Excavation Depth) [1]
S-1	**0-0.75'**	**669.05(a)(5)**	**Coal and glass in urban fill, lead**	**No: 0-0.75'**	**0-0.75': Landfill as Non-Special Waste (NSW)**
	0.75-4'	**669.05(a)(5)**	**Lead**	**No: 0.75-4'**	**0.75-4': Landfill as NSW**
	4-8'	Unrestricted	None	Yes: 4-8'	4-8': CCDD (Unrestricted[2])
S-2	0-4'	669.05(a)(2)	TLCP Lead	Yes: 0-4'	0-4': CCDD (*Within MSA Counties*) or *Site Reuse*
	4-8'	Unrestricted	None	Yes: 4-8'	4-8': CCDD (Unrestricted[2])
S-3	0-8'	Unrestricted	None	Yes: 0-8'	0-8': CCDD (Unrestricted[2])
S-4	**0-4'**	**669.05(a)(5)**	**Coal, cinders, & slag in urban fill, lead, CWCA lead**	**No: 0-4'**	**0-4': Landfill as NSW**
	4-8'	Unrestricted	None	Yes: 4-8'	4-8': CCDD (Unrestricted[2])

[1] Based on maximum excavation depth planned per Contract Plans. To avoid summarizing the full boring depth based on most-restrictive soil classification per sample depths analyzed, multiple options are summarized based on planned excavation depth throughout Project Area.

[2] "Unrestricted" refers to material that is approved for CCDD disposal at any facility location (e.g., Within Chicago Corporate Limits, Within a Populated Area in a MSA County, Within a Populated Area in Non-MSA County, and Outside a Populated Area).

Bold/Shaded	Refers to areas which are within a **CCDD Exclusion Area**.
Bold/Shaded	Refers to areas which are within a **CCDD Exclusion Area AND** within a **Construction Worker Caution Area**.

Based on waste/debris observed in the urban fill material for borings S-1 (0-0.75') and S-4 (0-4'); and results for total and TCLP lead for one or more of samples S-1 (0-4) and S-4 (0-4), the following areas are within a **CCDD Exclusion Area**:

- S-1: from ground surface to approximately 4 feet bgs
- S-4: from ground surface to approximately 4 feet bgs

According to Illinois Department of Transportation (IDOT) Standard Specifications for Road and Bridge Construction, Section 669.05 (Removal and Disposal of Regulated Substances – Contaminated Soil and/or Groundwater Management and Disposal), the following areas shall be managed as follows:

669.05 Regulated Substances Management and Disposal

(a) Soil Types: *"Soil Analytical Results Exceed Most Stringent MAC. When the soil analytical results indicate detected levels exceed the most stringent maximum allowable concentration (MAC) for chemical constituents in soil established pursuant to Subpart F of 35 Ill. Adm. Code 1100.605, the soil shall be managed as follows:"*

Spoils generated from S-2 (0-4') are classified as 669.05(a)(2):

- "*When analytical results indicate inorganic chemical constituents exceed the most stringent MAC but do not exceed the MAC for a Metropolitan Statistical Area (MSA) County identified in 35 Ill. Admin. Code 742 Appendix A. Table G, the excavated soil can be utilized within the right-of-way as embankment or fill, when suitable, or managed and disposed of at a clean construction and demolition debris (CCDD) facility or an uncontaminated soil fill operation (USFO) within an MSA County provided the pH of the soil is within the range of 6.25 - 9.0, inclusive*."

- Soils Management Summary (per Article 669.05 of the IDOT Construction Manual)*: "Soil can be used on site, disposed of at a clean construction demolition debris (CCDD) or uncontaminated soil fill operation (USFO) within an MSA County."*

Spoils generated from S-1 (0-0.75') and S-4 (0-4') are classified as 669.05(a)(5):

- "*When the Engineer determines soil cannot be managed according to Articles 669.05(a)(1) through (a)(4) above and the materials do not contain special waste or hazardous waste, as determined by the Engineer, the soil shall be managed and disposed of at a landfill as a non-special waste*."

- Soils Management Summary (per Article 669.05 of the IDOT Construction Manual)*: "Disturbed soil must be managed and disposed of at a properly permitted landfill as non-special waste. The Contractor must provide a signed letter specifying the proposed disposal facility and documentation the landfill is permitted to accept the regulated soil. The Contractor is also responsible for providing the Waste Material Profile and Generator's Non-Special Waste Certification."*

Spoils generated from the remainder of the Project Area are certified for disposal at a CCDD facility or USFO facility, within the following areas:

- Within Chicago corporate limits
- A populated area in a Metropolitan Statistical Area (MSA) excluding Chicago
- A populated area in a non-MSA county
- A non-populated area

Discussion of CW Caution Area(s)

Based on analytical results for lead from sample S-4 (0-4), a **Construction Worker Caution Area (CWCA)** has been identified for the following area(s), as depicted in the attached figures.

- S-4: Construction Worker Ingestion (**lead**) from ground surface to approximately 4 feet bgs

Ingestion Exposure

Lead

Based on the reported concentration of total lead for sample S-4 (0-4) of 2,900 mg/kg, which exceeds the CW Ingestion Tier I SRO value for lead of 700 mg/kg, it is recommended that the area corresponding to S-4 (0-4), as depicted on **Figure 3**, be assessed for worker exposure prior to and during construction. The Occupational Safety and Health Administration (OSHA) lists an 8-Hour Time Weighted Average (TWA) Permissible Exposure Limit (PEL) for lead of 0.05 mg/m^3 (50 µg/m^3). The OSHA Lead in Construction (29 CFR 1926.62) action level for lead is 0.03 mg/m^3 (30 µg/m^3).

To assess for potential exposure to lead, H&H/GZA performed example calculations to identify a potential representative concentration of construction dust at which lead would be present above its action level. Using the highest reported concentration of lead in the soil from sample S-4 (0-4) of 2,900 mg/kg, the OSHA action level of 0.03 mg/m^3, and a safety factor of 2, the calculated "site-specific dust action level" is 5.17 mg/m^3. H&H/GZA's example calculations with assumptions are included in **Attachment E**. Please note safety factors typically range from 1 to 5, and a safety factor of 2 is being used to represent the characterization at this site based on the sampling discussion within this report. These calculations are provided for discussion purposes, and it anticipated that contractors will perform similar calculations to address action levels for their site personnel.

The "site-specific dust action level" of 5.17 mg/m^3 is greater than the OSHA PEL for Particles Not Otherwise Classified (PNOC) (i.e., Total Dust) of 15 mg/m^3, and greater than OSHA PEL for respirable dust of 5 mg/m^3. Therefore, it is recommended the excavation be observed for visible dust. If visible dust is observed, engineering controls (e.g., wetting of the excavation) should be used to maintain dust below visible levels. If this cannot be achieved, the OSHA Lead in Construction Standard may apply.

Construction Worker Protection Recommendations

Based on analytical results for lead from sample S-4 (0-4), the following recommended protective measures should be considered during soil disturbance activities, as presented in **Table 8**.

TABLE 8 – Recommended CWCA Protective Measures

Soil Boring ID	Soil Interval	CWCA Contaminant (*Action Level*)	Exposure Pathway	Recommended Monitoring	Engineering Control to Address Visible Dust / Action Level Exceedance	Recommended CW PPE
S-1	0-8'	*None*	*N/A*	*N/A*	*N/A*	*N/A*
S-2	0-8'	*None*	*N/A*	*N/A*	*N/A*	*N/A*
S-3	0-8'	*None*	*N/A*	*N/A*	*N/A*	*N/A*
S-4	0-4'	Lead (*Total Dust: 5.17 mg/m^3*)	Ingestion (dust)	Observe for the presence of visible dust	• If visible dust is observed, use water to mist / control visible dust	**General Use**: • Gloves • Long sleeves and long pants Protective eyewear with side shields (as applicable)
	4-8'	*None*	*N/A*	*N/A*	*N/A*	*N/A*

Should conditions within the Project Area change, such as unusual staining, odors, or if loads become rejected, additional analytical assessment may be required for final disposition of spoils from this Project Area. Elevated PID readings may also result in rejected loads.

ATTACHMENT A

FIGURES




Huff & Huff, Inc.

Figure 1
Soil Boring Location Map
21-M#17 Alley Project
Chicago, Cook County, IL

\\GZACHICAGO\Jobs\81.0220733.01 TS CDOT QCQA (NCI Program) Alley & Sidewalk CCDD-Soil Management\2023 NCI Alleys\21-M#17 (formerly 23-CP#26)\Figures\Figure_1_733_01_NCI_2023_Alleys_21_M#17_SBLM.mxd



\\GZACHICAGO\Jobs\81.0220733.01 TS CDOT QCQA (NCI Program) Alley & Sidewalk CCDD-Soil Management\2023 NCI Alleys\21-M#17 (formerly 23-CP#26)\Figures\Figure_2_733_01_NCI_2023_Alleys_21_M#17_ISM.mxd

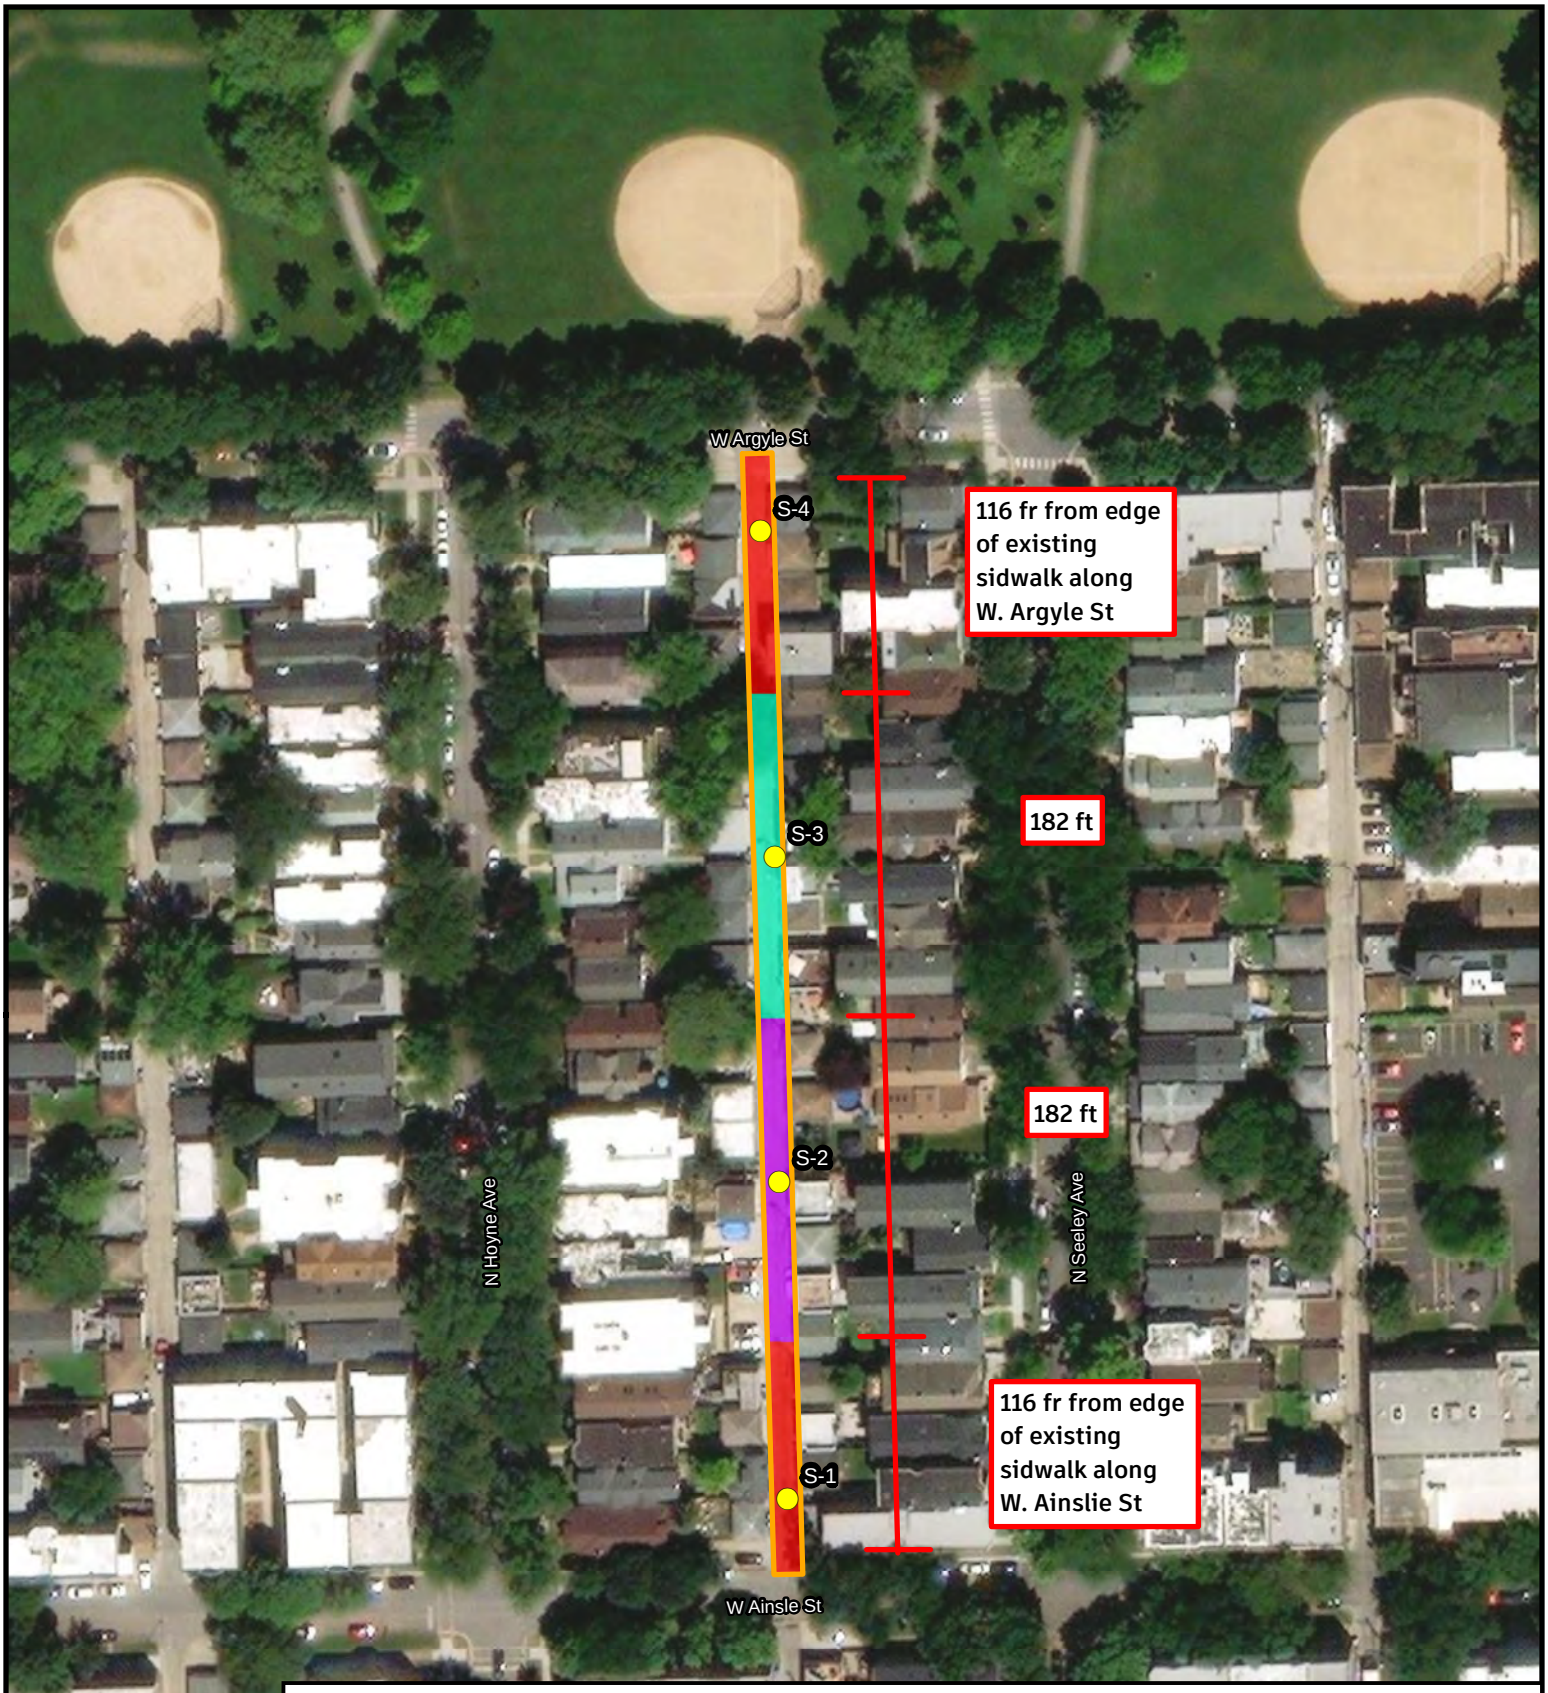

Aerial Source: ESRI Online World Imagery.


Legend

- Project Area: 21-M#17
- Soil Boring Location
- S-1 & S-4: CCDD Exclusion (0-4'): 669.05(a)(5); CCDD Eligible (4-8'): Unrestricted
- S-2: CCDD Eligible (0-4'): 669.05(a)(2): CCDD Eligible (0-4'): Unrestricted
- S-3: CCDD Eligible (0-4'): 669.05(a)(3); CCDD Eligible (4-8'): Unrestricted

Huff & Huff, Inc.

Figure 3
Soil Classification Map
21-M#17 Alley Project
Chicago, Cook County, IL

\\GZACHICAGO\Jobs\81.0220733.01 TS CDOT QCQA (NCI Program) Alley & Sidewalk CCDD-Soil Management\2023 NCI Alleys\21-M#17 (formerly 23-CP#26)\Figures\Figure_3_733_01_NCI_2023_Alleys_21_M#17_SCM.mxd

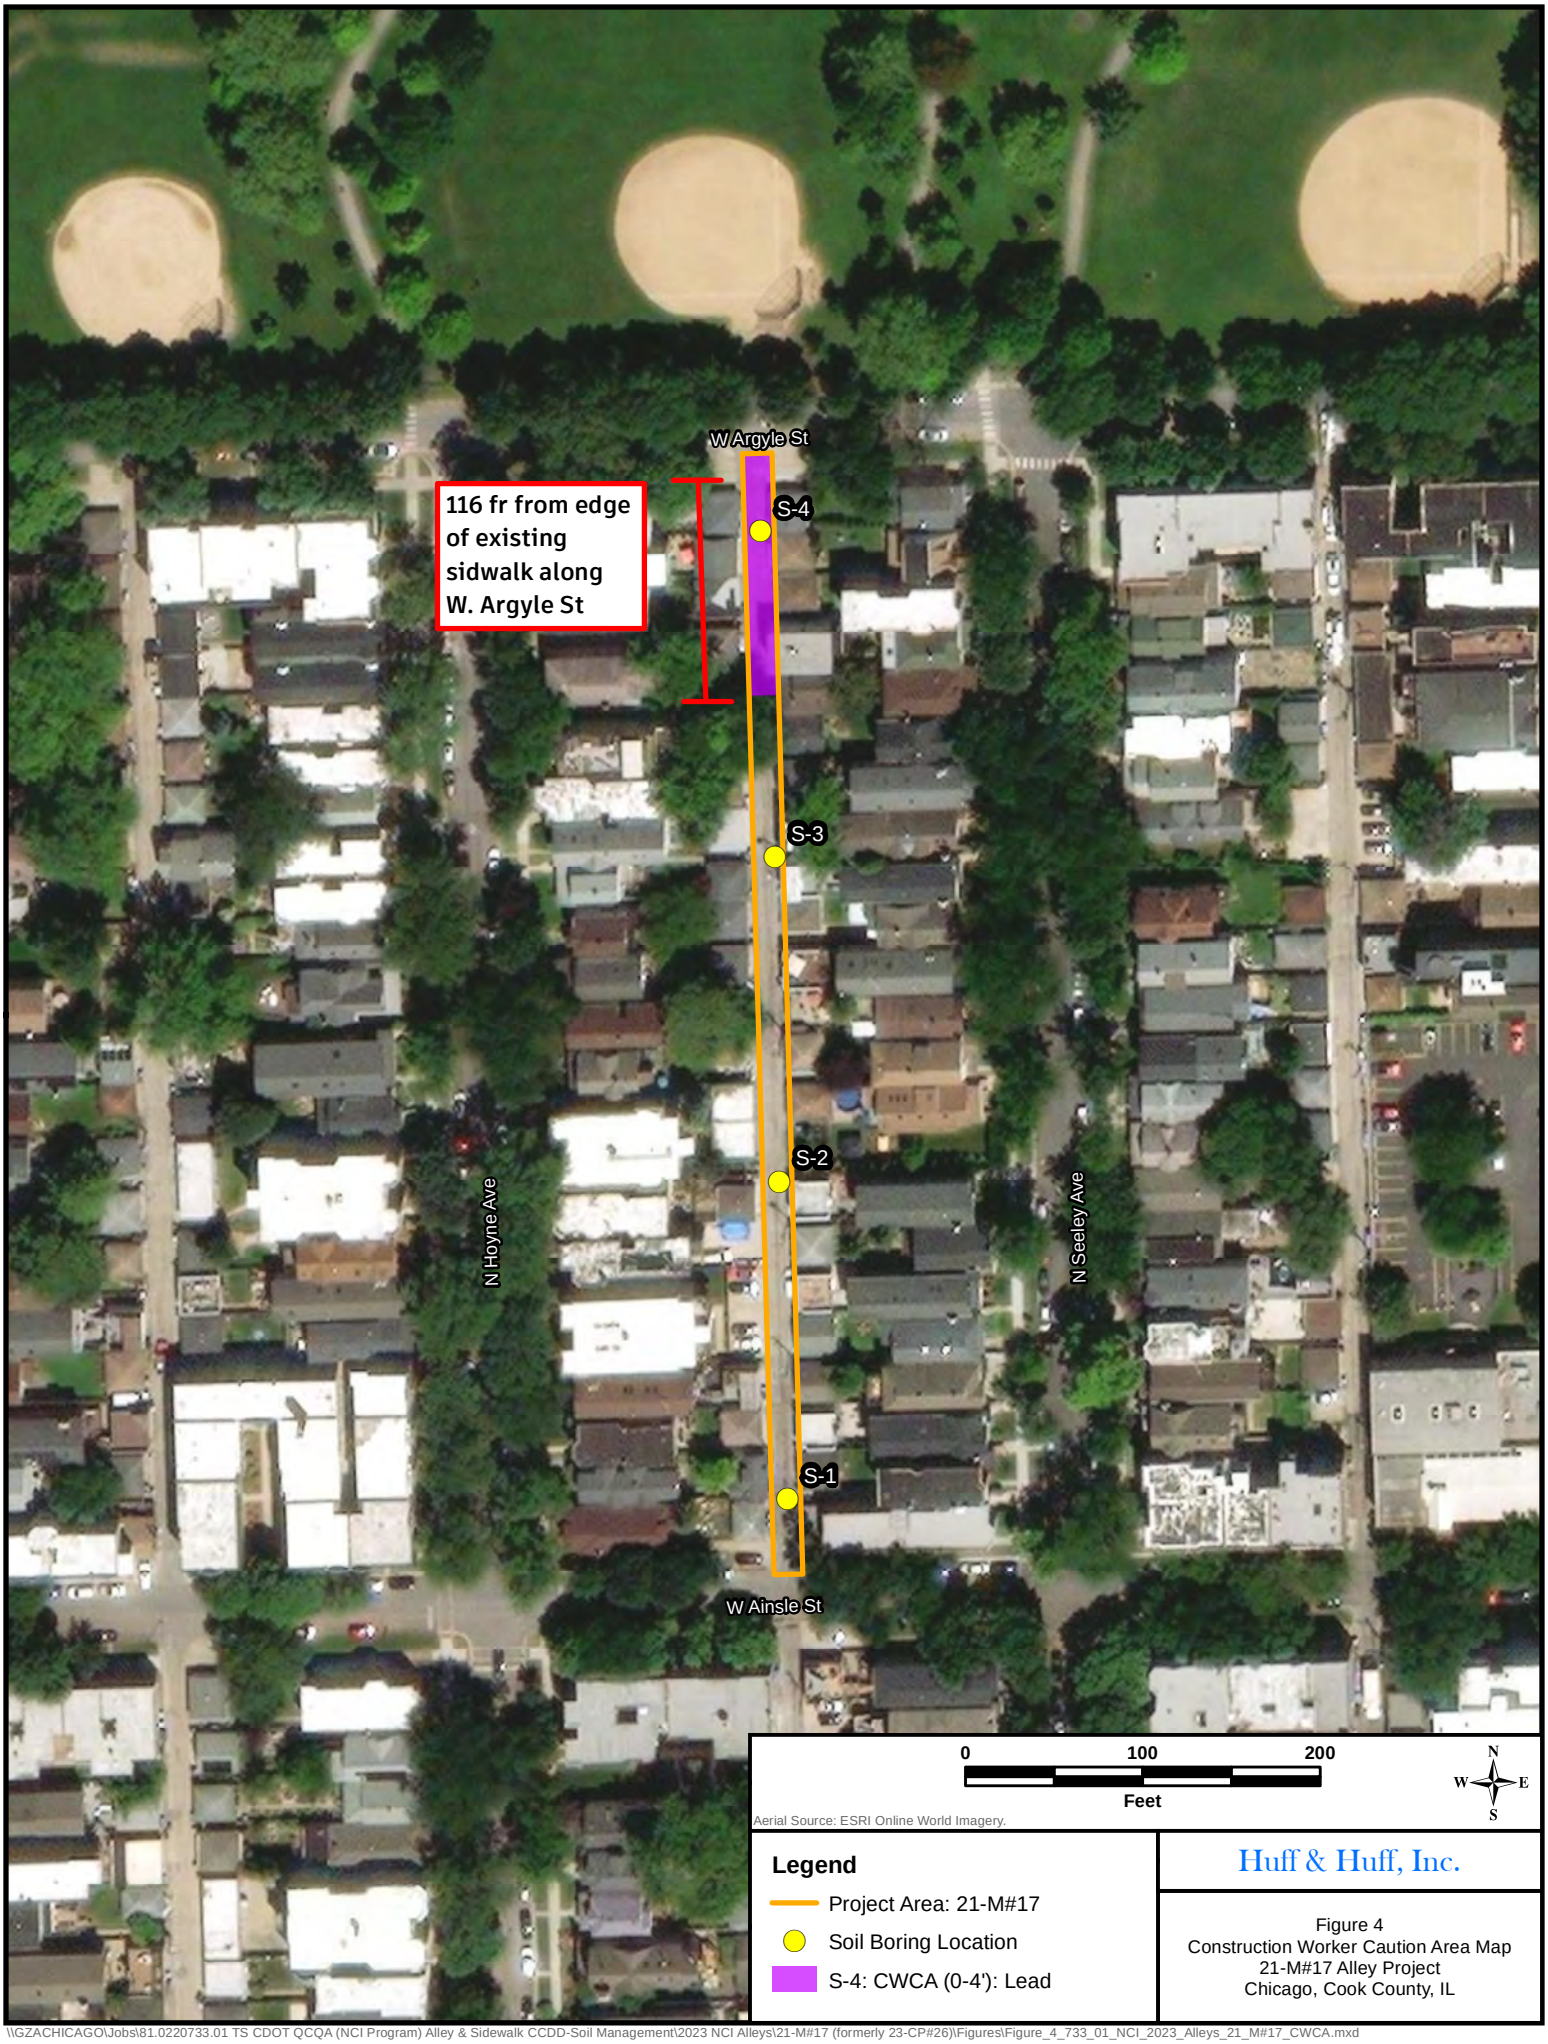

Huff & Huff, Inc.

Figure 4
Construction Worker Caution Area Map
21-M#17 Alley Project
Chicago, Cook County, IL

\\GZACHICAGO\Jobs\81.0220733.01 TS CDOT QCQA (NCI Program) Alley & Sidewalk CCDD-Soil Management\2023 NCI Alleys\21-M#17 (formerly 23-CP#26)\Figures\Figure_4_733_01_NCI_2023_Alleys_21_M#17_CWCA.mxd

ATTACHMENT B

LABORATORY ANALYTICAL RESULTS

STAT Analysis Corporation
2242 West Harrison St., Suite 200, Chicago, IL 60612-3766
Tel: (312) 733-0551 Fax: (312) 733-2386 STATinfo@STATAnalysis.com
Accreditations: IEPA ELAP 100445; ORELAP IL300001; AIHA-LAP, LLC 101160; NVLAP LabCode 101202-0

May 31, 2023

Huff & Huff, Inc.
915 Harger Road
Oak Brook, IL 60523-1486

Telephone: (630) 684-9100
Fax: (630) 684-9120

Analytical Report for STAT Work Order: 23050907 Revision 0

RE: 81.0220733.01, CDOT Alleys - 23-CP #26, Chicago, IL.

Dear Huff & Huff, Inc.:

STAT Analysis received 8 samples for the referenced project on 5/22/2023 3:19:00 PM. The analytical results are presented in the following report.

All analyses were performed in accordance with the requirements of 35 IAC Part 186 / NELAP standards. Analyses were performed in accordance with methods as referenced on the analytical report. Those analytical results expressed on a dry weight basis are also noted on the analytical report.

All analyses were performed within established holding time criteria, and all Quality Control criteria met EPA or laboratory specifications except when noted in the Case Narrative or Analytical Report. If required, an estimate of uncertainty for the analyses can be provided. A listing of accredited methods/parameters can also be provided.

Thank you for the opportunity to serve you and I look forward to working with you in the future. If you have any questions regarding the enclosed materials, please contact me at (312) 733-0551.

Sincerely,

Justice Kwateng
Project Manager

The information contained in this report and any attachments is confidential information intended only for the use of the individual or entities named above. The results of this report relate only to the samples as received and tested. If you have received this report in error, please notify us immediately by phone.This report shall not be reproduced, except in its entirety, unless written approval has been obtained from the laboratory. This analytical report shall become property of the Customer upon payment in full. Otherwise, STAT will be under no obligation to support, defend or discuss the analytical report.

Client: Huff & Huff, Inc.
Project: 81.0220733.01, CDOT Alleys - 23-CP #26, Chicago, I
Work Order: 23050907 Revision 0

Work Order Sample Summary

Lab Sample ID	Client Sample ID	Tag Number	Collection Date	Date Received
23050907-001A	S-1 (0-4)		5/22/2023 9:15:00 AM	5/22/2023
23050907-001B	S-1 (0-4)		5/22/2023 9:15:00 AM	5/22/2023
23050907-002A	S-1 (4-8)		5/22/2023 9:20:00 AM	5/22/2023
23050907-002B	S-1 (4-8)		5/22/2023 9:20:00 AM	5/22/2023
23050907-003A	S-2 (0-4)		5/22/2023 9:40:00 AM	5/22/2023
23050907-003B	S-2 (0-4)		5/22/2023 9:40:00 AM	5/22/2023
23050907-004A	S-2 (4-8)		5/22/2023 9:45:00 AM	5/22/2023
23050907-004B	S-2 (4-8)		5/22/2023 9:45:00 AM	5/22/2023
23050907-005A	S-3 (0-4)		5/22/2023 10:00:00 AM	5/22/2023
23050907-005B	S-3 (0-4)		5/22/2023 10:00:00 AM	5/22/2023
23050907-006A	S-3 (4-8)		5/22/2023 10:05:00 AM	5/22/2023
23050907-006B	S-3 (4-8)		5/22/2023 10:05:00 AM	5/22/2023
23050907-007A	S-4 (0-4)		5/22/2023 10:35:00 AM	5/22/2023
23050907-007B	S-4 (0-4)		5/22/2023 10:35:00 AM	5/22/2023
23050907-008A	S-4 (4-8)		5/22/2023 10:40:00 AM	5/22/2023
23050907-008B	S-4 (4-8)		5/22/2023 10:40:00 AM	5/22/2023

STAT Analysis Corporation
2242 West Harrison St., Suite 200, Chicago, IL 60612-3766
Tel: (312) 733-0551 Fax: (312) 733-2386 STATinfo@STATAnalysis.com
Accreditations:IEPA ELAP 100445;ORELAP IL300001;AIHA-LAP, LLC 101160;NVLAP LabCode 101202-0

Date Reported: May 31, 2023
Date Printed: May 31, 2023

ANALYTICAL RESULTS

Client: Huff & Huff, Inc.
Work Order: 23050907 Revision 0
Project: 81.0220733.01, CDOT Alleys - 23-CP #26, Chicag
Lab ID: 23050907-001

Client Sample ID: S-1 (0-4)
Collection Date: 5/22/2023 9:15:00 AM
Matrix: Soil

Analyses	Result	RL	Qualifier	Units	DF	Date Analyzed
Polynuclear Aromatic Hydrocarbons by GC/MS	**SW8270C (SW3550B)**			Prep Date: **5/24/2023**		Analyst: **TEM**
Acenaphthene	ND	0.038		mg/Kg-dry	1	5/24/2023
Acenaphthylene	ND	0.038		mg/Kg-dry	1	5/24/2023
Anthracene	ND	0.038		mg/Kg-dry	1	5/24/2023
Benz(a)anthracene	0.11	0.038		mg/Kg-dry	1	5/24/2023
Benzo(a)pyrene	0.12	0.038		mg/Kg-dry	1	5/24/2023
Benzo(b)fluoranthene	0.087	0.038		mg/Kg-dry	1	5/24/2023
Benzo(g,h,i)perylene	0.072	0.038		mg/Kg-dry	1	5/24/2023
Benzo(k)fluoranthene	0.095	0.038		mg/Kg-dry	1	5/24/2023
Chrysene	0.13	0.038		mg/Kg-dry	1	5/24/2023
Dibenz(a,h)anthracene	ND	0.038		mg/Kg-dry	1	5/24/2023
Fluoranthene	0.20	0.038		mg/Kg-dry	1	5/24/2023
Fluorene	ND	0.038		mg/Kg-dry	1	5/24/2023
Indeno(1,2,3-cd)pyrene	0.065	0.038		mg/Kg-dry	1	5/24/2023
Naphthalene	ND	0.038		mg/Kg-dry	1	5/24/2023
Phenanthrene	0.11	0.038		mg/Kg-dry	1	5/24/2023
Pyrene	0.21	0.038		mg/Kg-dry	1	5/24/2023
Metals by ICP/MS	**SW6020A (SW3050B)**			Prep Date: **5/24/2023**		Analyst: **MDS**
Arsenic	6.3	1.0		mg/Kg-dry	10	5/24/2023
Barium	140	1.0		mg/Kg-dry	10	5/24/2023
Cadmium	0.70	0.50		mg/Kg-dry	10	5/24/2023
Chromium	9.0	1.0		mg/Kg-dry	10	5/24/2023
Lead	490	0.50		mg/Kg-dry	10	5/24/2023
Selenium	ND	1.0		mg/Kg-dry	10	5/24/2023
Silver	ND	1.0	*	mg/Kg-dry	10	5/24/2023
TCLP Metals by ICP/MS	**SW1311/6020A (SW3005A)**			Prep Date: **5/25/2023**		Analyst: **MMR**
Chromium	ND	0.010		mg/L	5	5/26/2023
Lead	1.0	0.0050		mg/L	5	5/26/2023
Mercury	**SW7471B**			Prep Date: **5/25/2023**		Analyst: **SH**
Mercury	0.44	0.020		mg/Kg-dry	1	5/25/2023
pH (25 °C)	**SW9045C**			Prep Date: **5/23/2023**		Analyst: **BAS**
pH	7.96			pH Units	1	5/23/2023
Percent Moisture	**D2974**			Prep Date: **5/23/2023**		Analyst: **BAS**
Percent Moisture	12.7	0.2	*	wt%	1	5/24/2023

Qualifiers:
ND - Not Detected at the Reporting Limit
J - Analyte detected below quantitation limits
B - Analyte detected in the associated Method Blank
HT - Sample received past holding time
* - Non-accredited parameter
RL - Reporting / Quantitation Limit for the analysis
S - Spike Recovery outside accepted recovery limits
R - RPD outside accepted recovery limits
E - Value above quantitation range
H - Holding time exceeded

STAT Analysis Corporation
2242 West Harrison St., Suite 200, Chicago, IL 60612-3766
Tel: (312) 733-0551 Fax: (312) 733-2386 STATinfo@STATAnalysis.com
Accreditations:IEPA ELAP 100445;ORELAP IL300001;AIHA-LAP, LLC 101160;NVLAP LabCode 101202-0

Date Reported: May 31, 2023
Date Printed: May 31, 2023

ANALYTICAL RESULTS

Client: Huff & Huff, Inc.
Work Order: 23050907 Revision 0
Project: 81.0220733.01, CDOT Alleys - 23-CP #26, Chicag
Lab ID: 23050907-002

Client Sample ID: S-1 (4-8)
Collection Date: 5/22/2023 9:20:00 AM
Matrix: Soil

Analyses	Result	RL	Qualifier	Units	DF	Date Analyzed
Volatile Organic Compounds by GC/MS	**SW5035/8260B**			Prep Date: **5/22/2023**		Analyst: **CDM**
Acetone	ND	0.077		mg/Kg-dry	1	5/23/2023
Benzene	ND	0.0051		mg/Kg-dry	1	5/23/2023
Bromodichloromethane	ND	0.0051		mg/Kg-dry	1	5/23/2023
Bromoform	ND	0.0051		mg/Kg-dry	1	5/23/2023
Bromomethane	ND	0.010		mg/Kg-dry	1	5/23/2023
2-Butanone	ND	0.077		mg/Kg-dry	1	5/23/2023
Carbon disulfide	ND	0.051		mg/Kg-dry	1	5/23/2023
Carbon tetrachloride	ND	0.0051		mg/Kg-dry	1	5/23/2023
Chlorobenzene	ND	0.0051		mg/Kg-dry	1	5/23/2023
Chloroethane	ND	0.010		mg/Kg-dry	1	5/23/2023
Chloroform	ND	0.0051		mg/Kg-dry	1	5/23/2023
Chloromethane	ND	0.010		mg/Kg-dry	1	5/23/2023
Dibromochloromethane	ND	0.0051		mg/Kg-dry	1	5/23/2023
1,1-Dichloroethane	ND	0.0051		mg/Kg-dry	1	5/23/2023
1,2-Dichloroethane	ND	0.0051		mg/Kg-dry	1	5/23/2023
1,1-Dichloroethene	ND	0.0051		mg/Kg-dry	1	5/23/2023
cis-1,2-Dichloroethene	ND	0.0051		mg/Kg-dry	1	5/23/2023
trans-1,2-Dichloroethene	ND	0.0051		mg/Kg-dry	1	5/23/2023
1,2-Dichloropropane	ND	0.0051		mg/Kg-dry	1	5/23/2023
cis-1,3-Dichloropropene	ND	0.0020		mg/Kg-dry	1	5/23/2023
trans-1,3-Dichloropropene	ND	0.0020		mg/Kg-dry	1	5/23/2023
Ethylbenzene	ND	0.0051		mg/Kg-dry	1	5/23/2023
2-Hexanone	ND	0.020		mg/Kg-dry	1	5/23/2023
4-Methyl-2-pentanone	ND	0.020		mg/Kg-dry	1	5/23/2023
Methylene chloride	ND	0.010		mg/Kg-dry	1	5/23/2023
Methyl tert-butyl ether	ND	0.0051		mg/Kg-dry	1	5/23/2023
Styrene	ND	0.0051		mg/Kg-dry	1	5/23/2023
1,1,2,2-Tetrachloroethane	ND	0.0051		mg/Kg-dry	1	5/23/2023
Tetrachloroethene	ND	0.0051		mg/Kg-dry	1	5/23/2023
Toluene	ND	0.0051		mg/Kg-dry	1	5/23/2023
1,1,1-Trichloroethane	ND	0.0051		mg/Kg-dry	1	5/23/2023
1,1,2-Trichloroethane	ND	0.0051		mg/Kg-dry	1	5/23/2023
Trichloroethene	ND	0.0051		mg/Kg-dry	1	5/23/2023
Vinyl chloride	ND	0.0051		mg/Kg-dry	1	5/23/2023
Xylenes, Total	ND	0.015		mg/Kg-dry	1	5/23/2023
Polynuclear Aromatic Hydrocarbons by GC/MS	**SW8270C (SW3550B)**			Prep Date: **5/24/2023**		Analyst: **TEM**
Acenaphthene	ND	0.039		mg/Kg-dry	1	5/24/2023
Acenaphthylene	ND	0.039		mg/Kg-dry	1	5/24/2023

Qualifiers:
ND - Not Detected at the Reporting Limit
J - Analyte detected below quantitation limits
B - Analyte detected in the associated Method Blank
HT - Sample received past holding time
* - Non-accredited parameter
RL - Reporting / Quantitation Limit for the analysis
S - Spike Recovery outside accepted recovery limits
R - RPD outside accepted recovery limits
E - Value above quantitation range
H - Holding time exceeded

STAT Analysis Corporation
2242 West Harrison St., Suite 200, Chicago, IL 60612-3766
Tel: (312) 733-0551 Fax: (312) 733-2386 STATinfo@STATAnalysis.com
Accreditations:IEPA ELAP 100445;ORELAP IL300001;AIHA-LAP, LLC 101160;NVLAP LabCode 101202-0

Date Reported: May 31, 2023
Date Printed: May 31, 2023

ANALYTICAL RESULTS

Client: Huff & Huff, Inc.
Work Order: 23050907 Revision 0
Project: 81.0220733.01, CDOT Alleys - 23-CP #26, Chicag
Lab ID: 23050907-002

Client Sample ID: S-1 (4-8)
Collection Date: 5/22/2023 9:20:00 AM
Matrix: Soil

Analyses	Result	RL	Qualifier	Units	DF	Date Analyzed
Polynuclear Aromatic Hydrocarbons by GC/MS	**SW8270C (SW3550B)**			Prep Date: **5/24/2023**		Analyst: **TEM**
Anthracene	ND	0.039		mg/Kg-dry	1	5/24/2023
Benz(a)anthracene	ND	0.039		mg/Kg-dry	1	5/24/2023
Benzo(a)pyrene	ND	0.039		mg/Kg-dry	1	5/24/2023
Benzo(b)fluoranthene	ND	0.039		mg/Kg-dry	1	5/24/2023
Benzo(g,h,i)perylene	ND	0.039		mg/Kg-dry	1	5/24/2023
Benzo(k)fluoranthene	ND	0.039		mg/Kg-dry	1	5/24/2023
Chrysene	ND	0.039		mg/Kg-dry	1	5/24/2023
Dibenz(a,h)anthracene	ND	0.039		mg/Kg-dry	1	5/24/2023
Fluoranthene	ND	0.039		mg/Kg-dry	1	5/24/2023
Fluorene	ND	0.039		mg/Kg-dry	1	5/24/2023
Indeno(1,2,3-cd)pyrene	ND	0.039		mg/Kg-dry	1	5/24/2023
Naphthalene	ND	0.039		mg/Kg-dry	1	5/24/2023
Phenanthrene	ND	0.039		mg/Kg-dry	1	5/24/2023
Pyrene	ND	0.039		mg/Kg-dry	1	5/24/2023
Metals by ICP/MS	**SW6020A (SW3050B)**			Prep Date: **5/24/2023**		Analyst: **MDS**
Arsenic	4.4	1.1		mg/Kg-dry	10	5/25/2023
Barium	25	1.1		mg/Kg-dry	10	5/25/2023
Cadmium	ND	0.54		mg/Kg-dry	10	5/25/2023
Chromium	7.4	1.1		mg/Kg-dry	10	5/25/2023
Lead	7.5	0.54		mg/Kg-dry	10	5/25/2023
Selenium	ND	1.1		mg/Kg-dry	10	5/25/2023
Silver	ND	1.1	*	mg/Kg-dry	10	5/25/2023
TCLP Metals by ICP/MS	**SW1311/6020A (SW3005A)**			Prep Date: **5/25/2023**		Analyst: **MMR**
Chromium	ND	0.010		mg/L	5	5/26/2023
Lead	ND	0.0050		mg/L	5	5/26/2023
Mercury	**SW7471B**			Prep Date: **5/25/2023**		Analyst: **SH**
Mercury	ND	0.020		mg/Kg-dry	1	5/25/2023
pH (25 °C)	**SW9045C**			Prep Date: **5/23/2023**		Analyst: **BAS**
pH	8.48			pH Units	1	5/23/2023
Percent Moisture	**D2974**			Prep Date: **5/23/2023**		Analyst: **BAS**
Percent Moisture	15.9	0.2	*	wt%	1	5/24/2023

Qualifiers:
ND - Not Detected at the Reporting Limit
J - Analyte detected below quantitation limits
B - Analyte detected in the associated Method Blank
HT - Sample received past holding time
* - Non-accredited parameter
RL - Reporting / Quantitation Limit for the analysis
S - Spike Recovery outside accepted recovery limits
R - RPD outside accepted recovery limits
E - Value above quantitation range
H - Holding time exceeded

STAT Analysis Corporation
2242 West Harrison St., Suite 200, Chicago, IL 60612-3766
Tel: (312) 733-0551 Fax: (312) 733-2386 STATinfo@STATAnalysis.com
Accreditations:IEPA ELAP 100445;ORELAP IL300001;AIHA-LAP, LLC 101160;NVLAP LabCode 101202-0

Date Reported: May 31, 2023
Date Printed: May 31, 2023

ANALYTICAL RESULTS

Client: Huff & Huff, Inc.
Work Order: 23050907 Revision 0
Project: 81.0220733.01, CDOT Alleys - 23-CP #26, Chicag
Lab ID: 23050907-003

Client Sample ID: S-2 (0-4)
Collection Date: 5/22/2023 9:40:00 AM
Matrix: Soil

Analyses	Result	RL	Qualifier	Units	DF	Date Analyzed
Volatile Organic Compounds by GC/MS	**SW5035/8260B**			Prep Date: **5/22/2023**		Analyst: **CDM**
Acetone	ND	0.074		mg/Kg-dry	1	5/23/2023
Benzene	ND	0.0049		mg/Kg-dry	1	5/23/2023
Bromodichloromethane	ND	0.0049		mg/Kg-dry	1	5/23/2023
Bromoform	ND	0.0049		mg/Kg-dry	1	5/23/2023
Bromomethane	ND	0.0099		mg/Kg-dry	1	5/23/2023
2-Butanone	ND	0.074		mg/Kg-dry	1	5/23/2023
Carbon disulfide	ND	0.049		mg/Kg-dry	1	5/23/2023
Carbon tetrachloride	ND	0.0049		mg/Kg-dry	1	5/23/2023
Chlorobenzene	ND	0.0049		mg/Kg-dry	1	5/23/2023
Chloroethane	ND	0.0099		mg/Kg-dry	1	5/23/2023
Chloroform	ND	0.0049		mg/Kg-dry	1	5/23/2023
Chloromethane	ND	0.0099		mg/Kg-dry	1	5/23/2023
Dibromochloromethane	ND	0.0049		mg/Kg-dry	1	5/23/2023
1,1-Dichloroethane	ND	0.0049		mg/Kg-dry	1	5/23/2023
1,2-Dichloroethane	ND	0.0049		mg/Kg-dry	1	5/23/2023
1,1-Dichloroethene	ND	0.0049		mg/Kg-dry	1	5/23/2023
cis-1,2-Dichloroethene	ND	0.0049		mg/Kg-dry	1	5/23/2023
trans-1,2-Dichloroethene	ND	0.0049		mg/Kg-dry	1	5/23/2023
1,2-Dichloropropane	ND	0.0049		mg/Kg-dry	1	5/23/2023
cis-1,3-Dichloropropene	ND	0.0019		mg/Kg-dry	1	5/23/2023
trans-1,3-Dichloropropene	ND	0.0019		mg/Kg-dry	1	5/23/2023
Ethylbenzene	ND	0.0049		mg/Kg-dry	1	5/23/2023
2-Hexanone	ND	0.019		mg/Kg-dry	1	5/23/2023
4-Methyl-2-pentanone	ND	0.019		mg/Kg-dry	1	5/23/2023
Methylene chloride	ND	0.0099		mg/Kg-dry	1	5/23/2023
Methyl tert-butyl ether	ND	0.0049		mg/Kg-dry	1	5/23/2023
Styrene	ND	0.0049		mg/Kg-dry	1	5/23/2023
1,1,2,2-Tetrachloroethane	ND	0.0049		mg/Kg-dry	1	5/23/2023
Tetrachloroethene	ND	0.0049		mg/Kg-dry	1	5/23/2023
Toluene	0.0064	0.0049		mg/Kg-dry	1	5/23/2023
1,1,1-Trichloroethane	ND	0.0049		mg/Kg-dry	1	5/23/2023
1,1,2-Trichloroethane	ND	0.0049		mg/Kg-dry	1	5/23/2023
Trichloroethene	ND	0.0049		mg/Kg-dry	1	5/23/2023
Vinyl chloride	ND	0.0049		mg/Kg-dry	1	5/23/2023
Xylenes, Total	ND	0.015		mg/Kg-dry	1	5/23/2023
Polynuclear Aromatic Hydrocarbons by GC/MS	**SW8270C (SW3550B)**			Prep Date: **5/24/2023**		Analyst: **TEM**
Acenaphthene	ND	0.037		mg/Kg-dry	1	5/24/2023
Acenaphthylene	ND	0.037		mg/Kg-dry	1	5/24/2023

Qualifiers:
ND - Not Detected at the Reporting Limit
J - Analyte detected below quantitation limits
B - Analyte detected in the associated Method Blank
HT - Sample received past holding time
* - Non-accredited parameter
RL - Reporting / Quantitation Limit for the analysis
S - Spike Recovery outside accepted recovery limits
R - RPD outside accepted recovery limits
E - Value above quantitation range
H - Holding time exceeded

STAT Analysis Corporation
2242 West Harrison St., Suite 200, Chicago, IL 60612-3766
Tel: (312) 733-0551 Fax: (312) 733-2386 STATinfo@STATAnalysis.com
Accreditations:IEPA ELAP 100445;ORELAP IL300001;AIHA-LAP, LLC 101160;NVLAP LabCode 101202-0

Date Reported: May 31, 2023
Date Printed: May 31, 2023

ANALYTICAL RESULTS

Client: Huff & Huff, Inc.
Work Order: 23050907 Revision 0
Project: 81.0220733.01, CDOT Alleys - 23-CP #26, Chicag
Lab ID: 23050907-003

Client Sample ID: S-2 (0-4)
Collection Date: 5/22/2023 9:40:00 AM
Matrix: Soil

Analyses	Result	RL	Qualifier	Units	DF	Date Analyzed
Polynuclear Aromatic Hydrocarbons by GC/MS SW8270C (SW3550B)				Prep Date: **5/24/2023**		Analyst: **TEM**
Anthracene	ND	0.037		mg/Kg-dry	1	5/24/2023
Benz(a)anthracene	0.063	0.037		mg/Kg-dry	1	5/24/2023
Benzo(a)pyrene	0.087	0.037		mg/Kg-dry	1	5/24/2023
Benzo(b)fluoranthene	0.075	0.037		mg/Kg-dry	1	5/24/2023
Benzo(g,h,i)perylene	0.067	0.037		mg/Kg-dry	1	5/24/2023
Benzo(k)fluoranthene	0.059	0.037		mg/Kg-dry	1	5/24/2023
Chrysene	0.074	0.037		mg/Kg-dry	1	5/24/2023
Dibenz(a,h)anthracene	ND	0.037		mg/Kg-dry	1	5/24/2023
Fluoranthene	0.088	0.037		mg/Kg-dry	1	5/24/2023
Fluorene	ND	0.037		mg/Kg-dry	1	5/24/2023
Indeno(1,2,3-cd)pyrene	0.047	0.037		mg/Kg-dry	1	5/24/2023
Naphthalene	ND	0.037		mg/Kg-dry	1	5/24/2023
Phenanthrene	ND	0.037		mg/Kg-dry	1	5/24/2023
Pyrene	0.11	0.037		mg/Kg-dry	1	5/24/2023
Metals by ICP/MS SW6020A (SW3050B)				Prep Date: **5/24/2023**		Analyst: **MDS**
Arsenic	5.3	0.97		mg/Kg-dry	10	5/25/2023
Barium	47	0.97		mg/Kg-dry	10	5/25/2023
Cadmium	ND	0.49		mg/Kg-dry	10	5/25/2023
Chromium	9.7	0.97		mg/Kg-dry	10	5/25/2023
Lead	54	0.49		mg/Kg-dry	10	5/25/2023
Selenium	ND	0.97		mg/Kg-dry	10	5/25/2023
Silver	ND	0.97	*	mg/Kg-dry	10	5/25/2023
TCLP Metals by ICP/MS SW1311/6020A (SW3005A)				Prep Date: **5/25/2023**		Analyst: **MMR**
Chromium	ND	0.010		mg/L	5	5/26/2023
Lead	0.047	0.0050		mg/L	5	5/26/2023
Mercury SW7471B				Prep Date: **5/25/2023**		Analyst: **SH**
Mercury	0.13	0.020		mg/Kg-dry	1	5/25/2023
pH (25 °C) SW9045C				Prep Date: **5/23/2023**		Analyst: **BAS**
pH	7.64			pH Units	1	5/23/2023
Percent Moisture D2974				Prep Date: **5/23/2023**		Analyst: **BAS**
Percent Moisture	12.0	0.2	*	wt%	1	5/24/2023

Qualifiers:
ND - Not Detected at the Reporting Limit
J - Analyte detected below quantitation limits
B - Analyte detected in the associated Method Blank
HT - Sample received past holding time
* - Non-accredited parameter
RL - Reporting / Quantitation Limit for the analysis
S - Spike Recovery outside accepted recovery limits
R - RPD outside accepted recovery limits
E - Value above quantitation range
H - Holding time exceeded

STAT Analysis Corporation
2242 West Harrison St., Suite 200, Chicago, IL 60612-3766
Tel: (312) 733-0551 Fax: (312) 733-2386 STATinfo@STATAnalysis.com
Accreditations:IEPA ELAP 100445;ORELAP IL300001;AIHA-LAP, LLC 101160;NVLAP LabCode 101202-0

Date Reported: May 31, 2023
Date Printed: May 31, 2023

ANALYTICAL RESULTS

Client: Huff & Huff, Inc.
Work Order: 23050907 Revision 0
Project: 81.0220733.01, CDOT Alleys - 23-CP #26, Chicag
Lab ID: 23050907-004

Client Sample ID: S-2 (4-8)
Collection Date: 5/22/2023 9:45:00 AM
Matrix: Soil

Analyses	Result	RL	Qualifier	Units	DF	Date Analyzed
Polynuclear Aromatic Hydrocarbons by GC/MS	**SW8270C (SW3550B)**			Prep Date: **5/24/2023**		Analyst: **TEM**
Acenaphthene	ND	0.041		mg/Kg-dry	1	5/24/2023
Acenaphthylene	ND	0.041		mg/Kg-dry	1	5/24/2023
Anthracene	ND	0.041		mg/Kg-dry	1	5/24/2023
Benz(a)anthracene	ND	0.041		mg/Kg-dry	1	5/24/2023
Benzo(a)pyrene	ND	0.041		mg/Kg-dry	1	5/24/2023
Benzo(b)fluoranthene	ND	0.041		mg/Kg-dry	1	5/24/2023
Benzo(g,h,i)perylene	ND	0.041		mg/Kg-dry	1	5/24/2023
Benzo(k)fluoranthene	ND	0.041		mg/Kg-dry	1	5/24/2023
Chrysene	ND	0.041		mg/Kg-dry	1	5/24/2023
Dibenz(a,h)anthracene	ND	0.041		mg/Kg-dry	1	5/24/2023
Fluoranthene	ND	0.041		mg/Kg-dry	1	5/24/2023
Fluorene	ND	0.041		mg/Kg-dry	1	5/24/2023
Indeno(1,2,3-cd)pyrene	ND	0.041		mg/Kg-dry	1	5/24/2023
Naphthalene	ND	0.041		mg/Kg-dry	1	5/24/2023
Phenanthrene	ND	0.041		mg/Kg-dry	1	5/24/2023
Pyrene	ND	0.041		mg/Kg-dry	1	5/24/2023
Metals by ICP/MS	**SW6020A (SW3050B)**			Prep Date: **5/24/2023**		Analyst: **MDS**
Arsenic	2.8	1.2		mg/Kg-dry	10	5/24/2023
Barium	14	1.2		mg/Kg-dry	10	5/24/2023
Cadmium	ND	0.60		mg/Kg-dry	10	5/24/2023
Chromium	6.0	1.2		mg/Kg-dry	10	5/24/2023
Lead	5.4	0.60		mg/Kg-dry	10	5/24/2023
Selenium	ND	1.2		mg/Kg-dry	10	5/24/2023
Silver	ND	1.2	*	mg/Kg-dry	10	5/24/2023
TCLP Metals by ICP/MS	**SW1311/6020A (SW3005A)**			Prep Date: **5/25/2023**		Analyst: **MMR**
Chromium	ND	0.010		mg/L	5	5/26/2023
Lead	ND	0.0050		mg/L	5	5/26/2023
Mercury	**SW7471B**			Prep Date: **5/25/2023**		Analyst: **SH**
Mercury	ND	0.022		mg/Kg-dry	1	5/25/2023
pH (25 °C)	**SW9045C**			Prep Date: **5/23/2023**		Analyst: **BAS**
pH	8.22			pH Units	1	5/23/2023
Percent Moisture	**D2974**			Prep Date: **5/23/2023**		Analyst: **BAS**
Percent Moisture	20.2	0.2	*	wt%	1	5/24/2023

Qualifiers:
ND - Not Detected at the Reporting Limit
J - Analyte detected below quantitation limits
B - Analyte detected in the associated Method Blank
HT - Sample received past holding time
* - Non-accredited parameter
RL - Reporting / Quantitation Limit for the analysis
S - Spike Recovery outside accepted recovery limits
R - RPD outside accepted recovery limits
E - Value above quantitation range
H - Holding time exceeded

STAT Analysis Corporation
2242 West Harrison St., Suite 200, Chicago, IL 60612-3766
Tel: (312) 733-0551 Fax: (312) 733-2386 STATinfo@STATAnalysis.com
Accreditations:IEPA ELAP 100445;ORELAP IL300001;AIHA-LAP, LLC 101160;NVLAP LabCode 101202-0

Date Reported: May 31, 2023
Date Printed: May 31, 2023

ANALYTICAL RESULTS

Client: Huff & Huff, Inc.
Work Order: 23050907 Revision 0
Project: 81.0220733.01, CDOT Alleys - 23-CP #26, Chicag
Lab ID: 23050907-005

Client Sample ID: S-3 (0-4)
Collection Date: 5/22/2023 10:00:00 AM
Matrix: Soil

Analyses	Result	RL	Qualifier	Units	DF	Date Analyzed
Polynuclear Aromatic Hydrocarbons by GC/MS	**SW8270C (SW3550B)**			Prep Date: **5/24/2023**		Analyst: **TEM**
Acenaphthene	ND	0.037		mg/Kg-dry	1	5/24/2023
Acenaphthylene	ND	0.037		mg/Kg-dry	1	5/24/2023
Anthracene	ND	0.037		mg/Kg-dry	1	5/24/2023
Benz(a)anthracene	ND	0.037		mg/Kg-dry	1	5/24/2023
Benzo(a)pyrene	ND	0.037		mg/Kg-dry	1	5/24/2023
Benzo(b)fluoranthene	ND	0.037		mg/Kg-dry	1	5/24/2023
Benzo(g,h,i)perylene	ND	0.037		mg/Kg-dry	1	5/24/2023
Benzo(k)fluoranthene	ND	0.037		mg/Kg-dry	1	5/24/2023
Chrysene	ND	0.037		mg/Kg-dry	1	5/24/2023
Dibenz(a,h)anthracene	ND	0.037		mg/Kg-dry	1	5/24/2023
Fluoranthene	ND	0.037		mg/Kg-dry	1	5/24/2023
Fluorene	ND	0.037		mg/Kg-dry	1	5/24/2023
Indeno(1,2,3-cd)pyrene	ND	0.037		mg/Kg-dry	1	5/24/2023
Naphthalene	ND	0.037		mg/Kg-dry	1	5/24/2023
Phenanthrene	ND	0.037		mg/Kg-dry	1	5/24/2023
Pyrene	ND	0.037		mg/Kg-dry	1	5/24/2023
Metals by ICP/MS	**SW6020A (SW3050B)**			Prep Date: **5/24/2023**		Analyst: **MDS**
Arsenic	2.1	1.0		mg/Kg-dry	10	5/25/2023
Barium	22	1.0		mg/Kg-dry	10	5/25/2023
Cadmium	ND	0.50		mg/Kg-dry	10	5/25/2023
Chromium	7.6	1.0		mg/Kg-dry	10	5/25/2023
Lead	4.6	0.50		mg/Kg-dry	10	5/25/2023
Selenium	ND	1.0		mg/Kg-dry	10	5/25/2023
Silver	ND	1.0	*	mg/Kg-dry	10	5/25/2023
TCLP Metals by ICP/MS	**SW1311/6020A (SW3005A)**			Prep Date: **5/25/2023**		Analyst: **MMR**
Chromium	ND	0.010		mg/L	5	5/26/2023
Lead	ND	0.0050		mg/L	5	5/26/2023
Mercury	**SW7471B**			Prep Date: **5/25/2023**		Analyst: **SH**
Mercury	ND	0.020		mg/Kg-dry	1	5/25/2023
pH (25 °C)	**SW9045C**			Prep Date: **5/23/2023**		Analyst: **BAS**
pH	8.24			pH Units	1	5/23/2023
Percent Moisture	**D2974**			Prep Date: **5/23/2023**		Analyst: **BAS**
Percent Moisture	12.6	0.2	*	wt%	1	5/24/2023

Qualifiers:
ND - Not Detected at the Reporting Limit
J - Analyte detected below quantitation limits
B - Analyte detected in the associated Method Blank
HT - Sample received past holding time
* - Non-accredited parameter
RL - Reporting / Quantitation Limit for the analysis
S - Spike Recovery outside accepted recovery limits
R - RPD outside accepted recovery limits
E - Value above quantitation range
H - Holding time exceeded

STAT Analysis Corporation
2242 West Harrison St., Suite 200, Chicago, IL 60612-3766
Tel: (312) 733-0551 Fax: (312) 733-2386 STATinfo@STATAnalysis.com
Accreditations:IEPA ELAP 100445;ORELAP IL300001;AIHA-LAP, LLC 101160;NVLAP LabCode 101202-0

Date Reported: May 31, 2023
Date Printed: May 31, 2023

ANALYTICAL RESULTS

Client: Huff & Huff, Inc.
Work Order: 23050907 Revision 0
Project: 81.0220733.01, CDOT Alleys - 23-CP #26, Chicag
Lab ID: 23050907-006

Client Sample ID: S-3 (4-8)
Collection Date: 5/22/2023 10:05:00 AM
Matrix: Soil

Analyses	Result	RL	Qualifier	Units	DF	Date Analyzed
Volatile Organic Compounds by GC/MS	**SW5035/8260B**			Prep Date: **5/22/2023**		Analyst: **CDM**
Acetone	ND	0.078		mg/Kg-dry	1	5/23/2023
Benzene	ND	0.0052		mg/Kg-dry	1	5/23/2023
Bromodichloromethane	ND	0.0052		mg/Kg-dry	1	5/23/2023
Bromoform	ND	0.0052		mg/Kg-dry	1	5/23/2023
Bromomethane	ND	0.010		mg/Kg-dry	1	5/23/2023
2-Butanone	ND	0.078		mg/Kg-dry	1	5/23/2023
Carbon disulfide	ND	0.052		mg/Kg-dry	1	5/23/2023
Carbon tetrachloride	ND	0.0052		mg/Kg-dry	1	5/23/2023
Chlorobenzene	ND	0.0052		mg/Kg-dry	1	5/23/2023
Chloroethane	ND	0.010		mg/Kg-dry	1	5/23/2023
Chloroform	ND	0.0052		mg/Kg-dry	1	5/23/2023
Chloromethane	ND	0.010		mg/Kg-dry	1	5/23/2023
Dibromochloromethane	ND	0.0052		mg/Kg-dry	1	5/23/2023
1,1-Dichloroethane	ND	0.0052		mg/Kg-dry	1	5/23/2023
1,2-Dichloroethane	ND	0.0052		mg/Kg-dry	1	5/23/2023
1,1-Dichloroethene	ND	0.0052		mg/Kg-dry	1	5/23/2023
cis-1,2-Dichloroethene	ND	0.0052		mg/Kg-dry	1	5/23/2023
trans-1,2-Dichloroethene	ND	0.0052		mg/Kg-dry	1	5/23/2023
1,2-Dichloropropane	ND	0.0052		mg/Kg-dry	1	5/23/2023
cis-1,3-Dichloropropene	ND	0.0021		mg/Kg-dry	1	5/23/2023
trans-1,3-Dichloropropene	ND	0.0021		mg/Kg-dry	1	5/23/2023
Ethylbenzene	ND	0.0052		mg/Kg-dry	1	5/23/2023
2-Hexanone	ND	0.021		mg/Kg-dry	1	5/23/2023
4-Methyl-2-pentanone	ND	0.021		mg/Kg-dry	1	5/23/2023
Methylene chloride	ND	0.010		mg/Kg-dry	1	5/23/2023
Methyl tert-butyl ether	ND	0.0052		mg/Kg-dry	1	5/23/2023
Styrene	ND	0.0052		mg/Kg-dry	1	5/23/2023
1,1,2,2-Tetrachloroethane	ND	0.0052		mg/Kg-dry	1	5/23/2023
Tetrachloroethene	ND	0.0052		mg/Kg-dry	1	5/23/2023
Toluene	ND	0.0052		mg/Kg-dry	1	5/23/2023
1,1,1-Trichloroethane	ND	0.0052		mg/Kg-dry	1	5/23/2023
1,1,2-Trichloroethane	ND	0.0052		mg/Kg-dry	1	5/23/2023
Trichloroethene	ND	0.0052		mg/Kg-dry	1	5/23/2023
Vinyl chloride	ND	0.0052		mg/Kg-dry	1	5/23/2023
Xylenes, Total	ND	0.016		mg/Kg-dry	1	5/23/2023
Polynuclear Aromatic Hydrocarbons by GC/MS	**SW8270C (SW3550B)**			Prep Date: **5/24/2023**		Analyst: **TEM**
Acenaphthene	ND	0.040		mg/Kg-dry	1	5/24/2023
Acenaphthylene	ND	0.040		mg/Kg-dry	1	5/24/2023

Qualifiers:
ND - Not Detected at the Reporting Limit
J - Analyte detected below quantitation limits
B - Analyte detected in the associated Method Blank
HT - Sample received past holding time
* - Non-accredited parameter
RL - Reporting / Quantitation Limit for the analysis
S - Spike Recovery outside accepted recovery limits
R - RPD outside accepted recovery limits
E - Value above quantitation range
H - Holding time exceeded

STAT Analysis Corporation
2242 West Harrison St., Suite 200, Chicago, IL 60612-3766
Tel: (312) 733-0551 Fax: (312) 733-2386 STATinfo@STATAnalysis.com
Accreditations:IEPA ELAP 100445;ORELAP IL300001;AIHA-LAP, LLC 101160;NVLAP LabCode 101202-0

Date Reported: May 31, 2023
Date Printed: May 31, 2023

ANALYTICAL RESULTS

Client: Huff & Huff, Inc.
Work Order: 23050907 Revision 0
Project: 81.0220733.01, CDOT Alleys - 23-CP #26, Chicag
Lab ID: 23050907-006

Client Sample ID: S-3 (4-8)
Collection Date: 5/22/2023 10:05:00 AM
Matrix: Soil

Analyses	Result	RL	Qualifier	Units	DF	Date Analyzed
Polynuclear Aromatic Hydrocarbons by GC/MS	**SW8270C (SW3550B)**			Prep Date: **5/24/2023**		Analyst: **TEM**
Anthracene	ND	0.040		mg/Kg-dry	1	5/24/2023
Benz(a)anthracene	ND	0.040		mg/Kg-dry	1	5/24/2023
Benzo(a)pyrene	ND	0.040		mg/Kg-dry	1	5/24/2023
Benzo(b)fluoranthene	ND	0.040		mg/Kg-dry	1	5/24/2023
Benzo(g,h,i)perylene	ND	0.040		mg/Kg-dry	1	5/24/2023
Benzo(k)fluoranthene	ND	0.040		mg/Kg-dry	1	5/24/2023
Chrysene	ND	0.040		mg/Kg-dry	1	5/24/2023
Dibenz(a,h)anthracene	ND	0.040		mg/Kg-dry	1	5/24/2023
Fluoranthene	ND	0.040		mg/Kg-dry	1	5/24/2023
Fluorene	ND	0.040		mg/Kg-dry	1	5/24/2023
Indeno(1,2,3-cd)pyrene	ND	0.040		mg/Kg-dry	1	5/24/2023
Naphthalene	ND	0.040		mg/Kg-dry	1	5/24/2023
Phenanthrene	ND	0.040		mg/Kg-dry	1	5/24/2023
Pyrene	ND	0.040		mg/Kg-dry	1	5/24/2023
Metals by ICP/MS	**SW6020A (SW3050B)**			Prep Date: **5/24/2023**		Analyst: **MDS**
Arsenic	4.5	1.0		mg/Kg-dry	10	5/25/2023
Barium	17	1.0		mg/Kg-dry	10	5/25/2023
Cadmium	ND	0.52		mg/Kg-dry	10	5/25/2023
Chromium	9.2	1.0		mg/Kg-dry	10	5/25/2023
Lead	8.5	0.52		mg/Kg-dry	10	5/25/2023
Selenium	ND	1.0		mg/Kg-dry	10	5/25/2023
Silver	ND	1.0	*	mg/Kg-dry	10	5/25/2023
TCLP Metals by ICP/MS	**SW1311/6020A (SW3005A)**			Prep Date: **5/25/2023**		Analyst: **MMR**
Chromium	ND	0.010		mg/L	5	5/26/2023
Lead	ND	0.0050		mg/L	5	5/26/2023
Mercury	**SW7471B**			Prep Date: **5/25/2023**		Analyst: **SH**
Mercury	ND	0.021		mg/Kg-dry	1	5/25/2023
pH (25 °C)	**SW9045C**			Prep Date: **5/23/2023**		Analyst: **BAS**
pH	8.30			pH Units	1	5/23/2023
Percent Moisture	**D2974**			Prep Date: **5/23/2023**		Analyst: **BAS**
Percent Moisture	18.8	0.2	*	wt%	1	5/24/2023

Qualifiers:
ND - Not Detected at the Reporting Limit
J - Analyte detected below quantitation limits
B - Analyte detected in the associated Method Blank
HT - Sample received past holding time
* - Non-accredited parameter
RL - Reporting / Quantitation Limit for the analysis
S - Spike Recovery outside accepted recovery limits
R - RPD outside accepted recovery limits
E - Value above quantitation range
H - Holding time exceeded

STAT Analysis Corporation
2242 West Harrison St., Suite 200, Chicago, IL 60612-3766
Tel: (312) 733-0551 Fax: (312) 733-2386 STATinfo@STATAnalysis.com
Accreditations:IEPA ELAP 100445;ORELAP IL300001;AIHA-LAP, LLC 101160;NVLAP LabCode 101202-0

Date Reported: May 31, 2023
Date Printed: May 31, 2023

ANALYTICAL RESULTS

Client: Huff & Huff, Inc.
Work Order: 23050907 Revision 0
Project: 81.0220733.01, CDOT Alleys - 23-CP #26, Chicag
Lab ID: 23050907-007

Client Sample ID: S-4 (0-4)
Collection Date: 5/22/2023 10:35:00 AM
Matrix: Soil

Analyses	Result	RL	Qualifier	Units	DF	Date Analyzed
Volatile Organic Compounds by GC/MS	**SW5035/8260B**			Prep Date: **5/22/2023**		Analyst: **CDM**
Acetone	0.27	0.079		mg/Kg-dry	1	5/23/2023
Benzene	ND	0.0052		mg/Kg-dry	1	5/23/2023
Bromodichloromethane	ND	0.0052		mg/Kg-dry	1	5/23/2023
Bromoform	ND	0.0052		mg/Kg-dry	1	5/23/2023
Bromomethane	ND	0.010		mg/Kg-dry	1	5/23/2023
2-Butanone	ND	0.079		mg/Kg-dry	1	5/23/2023
Carbon disulfide	ND	0.052		mg/Kg-dry	1	5/23/2023
Carbon tetrachloride	ND	0.0052		mg/Kg-dry	1	5/23/2023
Chlorobenzene	ND	0.0052		mg/Kg-dry	1	5/23/2023
Chloroethane	ND	0.010		mg/Kg-dry	1	5/23/2023
Chloroform	ND	0.0052		mg/Kg-dry	1	5/23/2023
Chloromethane	ND	0.010		mg/Kg-dry	1	5/23/2023
Dibromochloromethane	ND	0.0052		mg/Kg-dry	1	5/23/2023
1,1-Dichloroethane	ND	0.0052		mg/Kg-dry	1	5/23/2023
1,2-Dichloroethane	ND	0.0052		mg/Kg-dry	1	5/23/2023
1,1-Dichloroethene	ND	0.0052		mg/Kg-dry	1	5/23/2023
cis-1,2-Dichloroethene	ND	0.0052		mg/Kg-dry	1	5/23/2023
trans-1,2-Dichloroethene	ND	0.0052		mg/Kg-dry	1	5/23/2023
1,2-Dichloropropane	ND	0.0052		mg/Kg-dry	1	5/23/2023
cis-1,3-Dichloropropene	ND	0.0021		mg/Kg-dry	1	5/23/2023
trans-1,3-Dichloropropene	ND	0.0021		mg/Kg-dry	1	5/23/2023
Ethylbenzene	ND	0.0052		mg/Kg-dry	1	5/23/2023
2-Hexanone	ND	0.021		mg/Kg-dry	1	5/23/2023
4-Methyl-2-pentanone	ND	0.021		mg/Kg-dry	1	5/23/2023
Methylene chloride	ND	0.010		mg/Kg-dry	1	5/23/2023
Methyl tert-butyl ether	ND	0.0052		mg/Kg-dry	1	5/23/2023
Styrene	ND	0.0052		mg/Kg-dry	1	5/23/2023
1,1,2,2-Tetrachloroethane	ND	0.0052		mg/Kg-dry	1	5/23/2023
Tetrachloroethene	ND	0.0052		mg/Kg-dry	1	5/23/2023
Toluene	ND	0.0052		mg/Kg-dry	1	5/23/2023
1,1,1-Trichloroethane	ND	0.0052		mg/Kg-dry	1	5/23/2023
1,1,2-Trichloroethane	ND	0.0052		mg/Kg-dry	1	5/23/2023
Trichloroethene	ND	0.0052		mg/Kg-dry	1	5/23/2023
Vinyl chloride	ND	0.0052		mg/Kg-dry	1	5/23/2023
Xylenes, Total	ND	0.016		mg/Kg-dry	1	5/23/2023
Polynuclear Aromatic Hydrocarbons by GC/MS	**SW8270C (SW3550B)**			Prep Date: **5/24/2023**		Analyst: **TEM**
Acenaphthene	ND	0.041		mg/Kg-dry	1	5/24/2023
Acenaphthylene	ND	0.041		mg/Kg-dry	1	5/24/2023

Qualifiers:
ND - Not Detected at the Reporting Limit
J - Analyte detected below quantitation limits
B - Analyte detected in the associated Method Blank
HT - Sample received past holding time
* - Non-accredited parameter
RL - Reporting / Quantitation Limit for the analysis
S - Spike Recovery outside accepted recovery limits
R - RPD outside accepted recovery limits
E - Value above quantitation range
H - Holding time exceeded

STAT Analysis Corporation
2242 West Harrison St., Suite 200, Chicago, IL 60612-3766
Tel: (312) 733-0551 Fax: (312) 733-2386 STATinfo@STATAnalysis.com
Accreditations:IEPA ELAP 100445;ORELAP IL300001;AIHA-LAP, LLC 101160;NVLAP LabCode 101202-0

Date Reported: May 31, 2023
Date Printed: May 31, 2023

ANALYTICAL RESULTS

Client: Huff & Huff, Inc.
Work Order: 23050907 Revision 0
Project: 81.0220733.01, CDOT Alleys - 23-CP #26, Chicag
Lab ID: 23050907-007

Client Sample ID: S-4 (0-4)
Collection Date: 5/22/2023 10:35:00 AM
Matrix: Soil

Analyses	Result	RL	Qualifier	Units	DF	Date Analyzed
Polynuclear Aromatic Hydrocarbons by GC/MS SW8270C (SW3550B)				Prep Date: **5/24/2023**		Analyst: **TEM**
Anthracene	ND	0.041		mg/Kg-dry	1	5/24/2023
Benz(a)anthracene	0.14	0.041		mg/Kg-dry	1	5/24/2023
Benzo(a)pyrene	0.15	0.041		mg/Kg-dry	1	5/24/2023
Benzo(b)fluoranthene	0.13	0.041		mg/Kg-dry	1	5/24/2023
Benzo(g,h,i)perylene	0.080	0.041		mg/Kg-dry	1	5/24/2023
Benzo(k)fluoranthene	0.12	0.041		mg/Kg-dry	1	5/24/2023
Chrysene	0.15	0.041		mg/Kg-dry	1	5/24/2023
Dibenz(a,h)anthracene	ND	0.041		mg/Kg-dry	1	5/24/2023
Fluoranthene	0.26	0.041		mg/Kg-dry	1	5/24/2023
Fluorene	ND	0.041		mg/Kg-dry	1	5/24/2023
Indeno(1,2,3-cd)pyrene	0.071	0.041		mg/Kg-dry	1	5/24/2023
Naphthalene	ND	0.041		mg/Kg-dry	1	5/24/2023
Phenanthrene	0.13	0.041		mg/Kg-dry	1	5/24/2023
Pyrene	0.24	0.041		mg/Kg-dry	1	5/24/2023
Metals by ICP/MS SW6020A (SW3050B)				Prep Date: **5/24/2023**		Analyst: **MDS**
Arsenic	9.4	1.2		mg/Kg-dry	10	5/25/2023
Barium	440	1.2		mg/Kg-dry	10	5/25/2023
Cadmium	2.1	0.58		mg/Kg-dry	10	5/25/2023
Chromium	14.5	1.2		mg/Kg-dry	10	5/25/2023
Lead	2900	0.58		mg/Kg-dry	10	5/25/2023
Selenium	ND	1.2		mg/Kg-dry	10	5/25/2023
Silver	ND	1.2	*	mg/Kg-dry	10	5/25/2023
TCLP Metals by ICP/MS SW1311/6020A (SW3005A)				Prep Date: **5/25/2023**		Analyst: **MMR**
Chromium	ND	0.010		mg/L	5	5/26/2023
Lead	1.6	0.0050		mg/L	5	5/26/2023
Mercury SW7471B				Prep Date: **5/25/2023**		Analyst: **SH**
Mercury	0.19	0.021		mg/Kg-dry	1	5/25/2023
pH (25 °C) SW9045C				Prep Date: **5/23/2023**		Analyst: **BAS**
pH	8.37			pH Units	1	5/23/2023
Percent Moisture D2974				Prep Date: **5/23/2023**		Analyst: **BAS**
Percent Moisture	19.9	0.2	*	wt%	1	5/24/2023

Qualifiers:
ND - Not Detected at the Reporting Limit
J - Analyte detected below quantitation limits
B - Analyte detected in the associated Method Blank
HT - Sample received past holding time
* - Non-accredited parameter
RL - Reporting / Quantitation Limit for the analysis
S - Spike Recovery outside accepted recovery limits
R - RPD outside accepted recovery limits
E - Value above quantitation range
H - Holding time exceeded

STAT Analysis Corporation
2242 West Harrison St., Suite 200, Chicago, IL 60612-3766
Tel: (312) 733-0551 Fax: (312) 733-2386 STATinfo@STATAnalysis.com
Accreditations:IEPA ELAP 100445;ORELAP IL300001;AIHA-LAP, LLC 101160;NVLAP LabCode 101202-0

Date Reported: May 31, 2023
Date Printed: May 31, 2023

ANALYTICAL RESULTS

Client: Huff & Huff, Inc.
Work Order: 23050907 Revision 0
Project: 81.0220733.01, CDOT Alleys - 23-CP #26, Chicag
Lab ID: 23050907-008

Client Sample ID: S-4 (4-8)
Collection Date: 5/22/2023 10:40:00 AM
Matrix: Soil

Analyses	Result	RL	Qualifier	Units	DF	Date Analyzed
Polynuclear Aromatic Hydrocarbons by GC/MS	**SW8270C (SW3550B)**			Prep Date: **5/24/2023**		Analyst: **TEM**
Acenaphthene	ND	0.041		mg/Kg-dry	1	5/24/2023
Acenaphthylene	ND	0.041		mg/Kg-dry	1	5/24/2023
Anthracene	ND	0.041		mg/Kg-dry	1	5/24/2023
Benz(a)anthracene	ND	0.041		mg/Kg-dry	1	5/24/2023
Benzo(a)pyrene	ND	0.041		mg/Kg-dry	1	5/24/2023
Benzo(b)fluoranthene	ND	0.041		mg/Kg-dry	1	5/24/2023
Benzo(g,h,i)perylene	ND	0.041		mg/Kg-dry	1	5/24/2023
Benzo(k)fluoranthene	ND	0.041		mg/Kg-dry	1	5/24/2023
Chrysene	ND	0.041		mg/Kg-dry	1	5/24/2023
Dibenz(a,h)anthracene	ND	0.041		mg/Kg-dry	1	5/24/2023
Fluoranthene	ND	0.041		mg/Kg-dry	1	5/24/2023
Fluorene	ND	0.041		mg/Kg-dry	1	5/24/2023
Indeno(1,2,3-cd)pyrene	ND	0.041		mg/Kg-dry	1	5/24/2023
Naphthalene	ND	0.041		mg/Kg-dry	1	5/24/2023
Phenanthrene	ND	0.041		mg/Kg-dry	1	5/24/2023
Pyrene	ND	0.041		mg/Kg-dry	1	5/24/2023
Metals by ICP/MS	**SW6020A (SW3050B)**			Prep Date: **5/24/2023**		Analyst: **MDS**
Arsenic	7.4	1.1		mg/Kg-dry	10	5/25/2023
Barium	24	1.1		mg/Kg-dry	10	5/25/2023
Cadmium	ND	0.53		mg/Kg-dry	10	5/25/2023
Chromium	9.2	1.1		mg/Kg-dry	10	5/25/2023
Lead	8.8	0.53		mg/Kg-dry	10	5/25/2023
Selenium	ND	1.1		mg/Kg-dry	10	5/25/2023
Silver	ND	1.1	*	mg/Kg-dry	10	5/25/2023
TCLP Metals by ICP/MS	**SW1311/6020A (SW3005A)**			Prep Date: **5/25/2023**		Analyst: **MMR**
Chromium	ND	0.010		mg/L	5	5/26/2023
Lead	ND	0.0050		mg/L	5	5/26/2023
Mercury	**SW7471B**			Prep Date: **5/25/2023**		Analyst: **SH**
Mercury	ND	0.021		mg/Kg-dry	1	5/25/2023
pH (25 °C)	**SW9045C**			Prep Date: **5/23/2023**		Analyst: **BAS**
pH	8.42			pH Units	1	5/23/2023
Percent Moisture	**D2974**			Prep Date: **5/23/2023**		Analyst: **BAS**
Percent Moisture	19.3	0.2	*	wt%	1	5/24/2023

Qualifiers:
ND - Not Detected at the Reporting Limit
J - Analyte detected below quantitation limits
B - Analyte detected in the associated Method Blank
HT - Sample received past holding time
* - Non-accredited parameter
RL - Reporting / Quantitation Limit for the analysis
S - Spike Recovery outside accepted recovery limits
R - RPD outside accepted recovery limits
E - Value above quantitation range
H - Holding time exceeded

STAT Analysis

2242 W. Harrison Suite 200, Chicago, Illinois 60612 Phone: (312) 733-0551 Fax: (312) 733-2386
e-mail address: STATinfo@STATAnalysis.com

CHAIN OF CUSTODY RECORD

Nº: # 936880 **Page : 1 of 1**

Company: GRA / Huff & Huff
Project Number: 61-0220733.01 Client Tracking No.:
Project Name: CDOT Alleys - 23-CP #26
Project Location: Chicago, IL
Sampler(s): E. Yim
Report To: Cory Wilson Phone:
Fax:
QC Level: 1 2 3 4 e-mail:

Quote No.:
P.O. No.:
Turn Around Time (Days): 1 2 3 4 5-7 10
Results Needed: / / am/pm

Client Sample Number/Description:	Date Taken	Time Taken	Matrix	Comp.	Grab	Preserv.	No. of Containers	VOCs	PNAs	TAL RCRA metals	TCLP Cr	TCLP Pb	pH	Additional Information:	Lab No.:
S-1 (0-4)	5/22/23	9:15	Soil		X		4		X	X	X	X	X		001
S-1 (4-8)		9:20						X							002
S-2 (0-4)		9:40						X							003
S-2 (4-8)		9:45													004
S-3 (0-4)		10:00													005
S-3 (4-8)		10:05						X							006
S-4 (0-4)		10:35						X							007
S-4 (4-8)	5/22/23	10:40	Soil		X		4		X	X	X	X	X		008

Relinquished by: (Signature) Date/Time: 5/22/23 15:19
Received by: (Signature) Date/Time: 5/22/2023 1519
Relinquished by: (Signature) Date/Time:
Received by: (Signature) Date/Time:
Relinquished by: (Signature) Date/Time:
Received by: (Signature) Date/Time:

Comments: "S" as in Soil

Preservation Code: A = None B = HNO_3 C = NaOH D = H_2SO_4 E = HCl F = 5035/EnCore G = Other

Laboratory Work Order No.: 23050907

Received on Ice: Yes ☑ No ☐

Temperature: 3.6 °C

STAT Analysis Corporation

Sample Receipt Checklist

Client Name HUFF & HUFF

Date and Time Received: 5/22/2023 3:19:00 PM

Work Order Number 23050907

Received by: MM

Checklist completed by: MM (Signature) 5/22/2023 (Date)

Reviewed by: M (Initials) 05/23/2023 (Date)

Matrix:

Carrier name: Client Delivered

Shipping container/cooler in good condition?	Yes ☑	No ☐	Not Present ☐
Custody seals intact on shippping container/cooler?	Yes ☐	No ☐	Not Present ☑
Custody seals intact on sample bottles?	Yes ☐	No ☐	Not Present ☑
Chain of custody present?	Yes ☑	No ☐	
Chain of custody signed when relinquished and received?	Yes ☑	No ☐	
Chain of custody agrees with sample labels/containers?	Yes ☑	No ☐	
Samples in proper container/bottle?	Yes ☑	No ☐	
Sample containers intact?	Yes ☑	No ☐	
Sufficient sample volume for indicated test?	Yes ☑	No ☐	
All samples received within holding time?	Yes ☑	No ☐	
Container or Temp Blank temperature in compliance?	Yes ☑	No ☐	Temperature 3.6 °C
Water - VOA vials have zero headspace?	No VOA vials submitted ☐	Yes ☐	No ☐
Water - Samples pH checked?	Yes ☐	No ☐	Checked by:
Water - Samples properly preserved?	Yes ☐	No ☐	pH Adjusted?

Any No response must be detailed in the comments section below.

Comments:

Client / Person contacted: Date contacted: Contacted by:

Response:

ATTACHMENT C

ENVIRONMENTAL DATABASE/RECORDS SEARCH REPORT

DATABASE REPORT

Project Property:	*23-CP#26* *W. Argyle Street, W. Ainslie Street, N. Hoyne Avenue, N. Seeley Avenue* *Chicago IL*
Project No:	*81.0220733.01, Task 1, Subtask 1*
Report Type:	*Screen Report Plus*
Order No:	*23042600432*
Requested by:	*Huff & Huff, Inc.*
Date Completed:	*April 26, 2023*

Environmental Risk Information Services
A division of Glacier Media Inc.
1.866.517.5204 | info@erisinfo.com | erisinfo.com

Table of Contents

Table of Contents.....2
Executive Summary.....3
Executive Summary: Report Summary.....4
Executive Summary: Site Report Summary - Project Property.....8
Executive Summary: Site Report Summary - Surrounding Properties.....9
Executive Summary: Summary by Data Source.....29
Map.....53
Aerial.....54
Topographic Map.....55
Detail Report.....56
Unplottable Summary.....222
Unplottable Report.....224
Appendix: Database Descriptions.....234
Definitions.....248

Notice: IMPORTANT LIMITATIONS and YOUR LIABILITY

Reliance on information in Report: This report DOES NOT replace a full Phase I Environmental Site Assessment but is solely intended to be used as database review of environmental records.

License for use of information in Report: No page of this report can be used without this cover page, this notice and the project property identifier. The information in Report(s) may not be modified or re-sold.

Your Liability for misuse: Using this Service and/or its reports in a manner contrary to this Notice or your agreement will be in breach of copyright and contract and ERIS may obtain damages for such mis-use, including damages caused to third parties, and gives ERIS the right to terminate your account, rescind your license to any previous reports and to bar you from future use of the Service.

No warranty of Accuracy or Liability for ERIS: The information contained in this report has been produced by ERIS Information Inc. ("ERIS") using various sources of information, including information provided by Federal and State government departments. The report applies only to the address and up to the date specified on the cover of this report, and any alterations or deviation from this description will require a new report. This report and the data contained herein does not purport to be and does not constitute a guarantee of the accuracy of the information contained herein and does not constitute a legal opinion nor medical advice. Although ERIS has endeavored to present you with information that is accurate, ERIS disclaims, any and all liability for any errors, omissions, or inaccuracies in such information and data, whether attributable to inadvertence, negligence or otherwise, and for any consequences arising therefrom. Liability on the part of ERIS is limited to the monetary value paid for this report.

Trademark and Copyright: You may not use the ERIS trademarks or attribute any work to ERIS other than as outlined above. This Service and Report (s) are protected by copyright owned by ERIS Information Inc. Copyright in data used in the Service or Report(s) (the "Data") is owned by ERIS or its licensors. The Service, Report(s) and Data may not be copied or reproduced in whole or in any substantial part without prior written consent of ERIS.

Executive Summary

Property Information:

Project Property:	*23-CP#26* *W. Argyle Street, W. Ainslie Street, N. Hoyne Avenue, N. Seeley Avenue Chicago IL*
Project No:	*81.0220733.01, Task 1, Subtask 1*

Coordinates:

Latitude:	*41.97147192*
Longitude:	*-87.68109234*
UTM Northing:	*4,646,833.11*
UTM Easting:	*443,568.22*
UTM Zone:	*16T*

Elevation:	*596 FT*

Order Information:

Order No:	*23042600432*
Date Requested:	*April 26, 2023*
Requested by:	*Huff & Huff, Inc.*
Report Type:	*Screen Report Plus*

Historicals/Products:

ERIS Xplorer	*ERIS Xplorer*
Excel Add-On	*Excel Add-On*

Executive Summary: Report Summary

Database	Searched	Project Property	Within 0.250mi	Total
Standard Environmental Records				
Federal				
NPL	Y	0	0	0
PROPOSED NPL	Y	0	0	0
DELETED NPL	Y	0	0	0
SEMS	Y	0	0	0
SEMS ARCHIVE	Y	0	0	0
ODI	Y	0	0	0
CERCLIS	Y	0	0	0
IODI	Y	0	0	0
CERCLIS NFRAP	Y	0	0	0
CERCLIS LIENS	Y	0	0	0
RCRA CORRACTS	Y	0	0	0
RCRA TSD	Y	0	0	0
RCRA LQG	Y	0	0	0
RCRA SQG	Y	0	**2**	**2**
RCRA VSQG	Y	0	**3**	**3**
RCRA NON GEN	Y	0	**8**	**8**
RCRA CONTROLS	Y	0	0	0
FED ENG	Y	0	0	0
FED INST	Y	0	0	0
LUCIS	Y	0	0	0
NPL IC	Y	0	0	0
ERNS 1982 TO 1986	Y	0	0	0
ERNS 1987 TO 1989	Y	0	0	0
ERNS	Y	0	**5**	**5**
FED BROWNFIELDS	Y	0	0	0
FEMA UST	Y	0	0	0

Database	Searched	Project Property	Within 0.250mi	Total
FRP	Y	0	0	0
DELISTED FRP	Y	0	0	0
HIST GAS STATIONS	Y	0	0	0
REFN	Y	0	0	0
BULK TERMINAL	Y	0	0	0
SEMS LIEN	Y	0	0	0
SUPERFUND ROD	Y	0	0	0
DOE FUSRAP	Y	0	0	0
State				
SSU	Y	0	0	0
DELISTED SSU	Y	0	0	0
SWF/LF	Y	0	0	0
SWF/LF SPECIAL	Y	0	0	0
NIPC	Y	0	0	0
CCDD	Y	0	0	0
LUST	Y	0	**2**	**2**
LUST DOCUMENT	Y	0	**3**	**3**
DELISTED LUST	Y	0	0	0
LUST TRUST	Y	0	0	0
UST	Y	0	**8**	**8**
AST	Y	0	0	0
DELISTED TANK	Y	0	0	0
ENG	Y	0	0	0
INST	Y	0	0	0
AUL	Y	0	0	0
SRP	Y	0	**3**	**3**
REM ASSESS	Y	0	**4**	**4**
BROWNFIELDS	Y	0	0	0
BROWN MBRGP	Y	0	0	0
Tribal				
INDIAN LUST	Y	0	0	0
INDIAN UST	Y	0	0	0
DELISTED INDIAN LST	Y	0	0	0
DELISTED INDIAN UST	Y	0	0	0
County				
TANKS CHICAGO	Y	0	**31**	**31**

Database	Searched	Project Property	Within 0.250mi	Total
PERMITS CHICAGO	Y	0	**142**	**142**

Additional Environmental Records

Federal

FINDS/FRS	Y	0	**22**	**22**
TRIS	Y	0	0	0
PFAS NPL	Y	0	0	0
PFAS FED SITES	Y	0	0	0
PFAS SSEHRI	Y	0	0	0
ERNS PFAS	Y	0	0	0
PFAS NPDES	Y	0	0	0
PFAS TRI	Y	0	0	0
PFAS WATER	Y	0	0	0
PFAS TSCA	Y	0	0	0
PFAS E-MANIFEST	Y	0	0	0
HMIRS	Y	0	0	0
NCDL	Y	0	0	0
TSCA	Y	0	0	0
HIST TSCA	Y	0	0	0
FTTS ADMIN	Y	0	0	0
FTTS INSP	Y	0	0	0
PRP	Y	0	0	0
SCRD DRYCLEANER	Y	0	0	0
ICIS	Y	0	0	0
FED DRYCLEANERS	Y	0	**1**	**1**
DELISTED FED DRY	Y	0	0	0
FUDS	Y	0	0	0
FUDS MRS	Y	0	0	0
FORMER NIKE	Y	0	0	0
PIPELINE INCIDENT	Y	0	0	0
MLTS	Y	0	0	0
HIST MLTS	Y	0	0	0
MINES	Y	0	0	0
SMCRA	Y	0	0	0
MRDS	Y	0	0	0
LM SITES	Y	0	0	0
ALT FUELS	Y	0	0	0
CONSENT DECREES	Y	0	0	0
AFS	Y	0	**1**	**1**
SSTS	Y	0	0	0
PCBT	Y	0	0	0

Database	Searched	Project Property	Within 0.250mi	Total
PCB	Y	0	0	0
State				
SPILLS	Y	0	**4**	**4**
SPILL OER	Y	0	0	0
PFAS	Y	0	0	0
DRYCLEANERS	Y	0	**1**	**1**
DELISTED DRYCLEANERS	Y	0	**1**	**1**
IEPA DOCS	Y	0	**13**	**13**
CDL	Y	0	0	0
TIER 2	Y	0	0	0
AIR PERMITS	Y	0	**1**	**1**
UIC	Y	0	**1**	**1**
MEDICAL WASTE	Y	0	0	0
COMPOST	Y	0	0	0
Tribal	***No Tribal additional environmental record sources available for this State.***			
County	***No County additional environmental record sources available for this State.***			
Total:		0	**256**	**256**

Executive Summary: Site Report Summary - Project Property

Map Key	DB	Company/Site Name	Address	Direction	Distance (mi/ft)	Elev Diff (ft)	Page Number

No records found in the selected databases for the project property.

Executive Summary: Site Report Summary - Surrounding Properties

Map Key	DB	Company/Site Name	Address	Direction	Distance (mi/ft)	Elev Diff (ft)	Page Number
1	PERMITS CHICAGO	2049 AINSLIE CONDO ASSOC	2049 W AINSLIE ST, CHICAGO, IL IL	SSW	0.01 / 70.45	1	56
2	PERMITS CHICAGO	MR STEVE GILLIS	4907 N HOYNE AVE IL	SW	0.03 / 144.01	0	56
3	PERMITS CHICAGO	RENEE SCHMIDT	4933 N HOYNE AVE, CHICAGO, IL IL	W	0.03 / 144.32	0	56
4	TANKS CHICAGO	A. WILNER	4911 N HOYNE AVE CHICAGO IL	SW	0.03 / 144.86	0	57
5	PERMITS CHICAGO	AFFORDABLE TUCKPOINTING PROS	4924 N HOYNE AVE IL	WSW	0.03 / 163.03	0	57
6	TANKS CHICAGO	EMIL HENRICKSON	4922 N HOYNE AVE CHICAGO IL	WSW	0.03 / 163.78	0	58
7	ERNS		4914 N. HOYNE CHICAGO IL 60625 ***NRC Report No:*** 346138	SW	0.03 / 164.27	0	58
7	ERNS		4914 N. HOYNE CHICAGO IL 60625 ***NRC Report No:*** 344540	SW	0.03 / 164.27	0	61
7	ERNS		4914 N. HOYNE CHICAGO IL 60625 ***NRC Report No:*** 353747	SW	0.03 / 164.27	0	63
8	PERMITS CHICAGO	WALD MANAGEMENT	4955 N SEELEY AVE, CHICAGO, IL IL	NE	0.03 / 170.36	0	66
9	FINDS/FRS	JONES, BILL	4936 HOYNE CHICAGO IL 60625-1307 ***Registry ID:*** 110005919667	W	0.04 / 232.67	-1	66
9	IEPA DOCS	Jones, Bill	4936 Hoyne Chicago IL 60625	W	0.04 / 232.67	-1	67

Map Key	DB	Company/Site Name	Address	Direction	Distance (mi/ft)	Elev Diff (ft)	Page Number
9	RCRA NON GEN	JONES BILL	4936 HOYNE CHICAGO IL 60625 ***EPA Handler ID:*** ILD984909218	W	0.04 / 232.67	-1	67
10	ERNS		4914 HOYNE CHICAGO IL 60625 ***NRC Report No:*** 384208	WSW	0.04 / 237.30	0	69
11	SPILLS	TRUEGREEN	4856 HOYNE CHICAGO IL ***Incident No:*** H 2003 0654	SW	0.05 / 240.98	1	71
12	PERMITS CHICAGO	2122 W. AINSLIE	2122 W AINSLIE ST IL	WSW	0.08 / 400.91	1	73
13	TANKS CHICAGO	RAVENSWOOD MISSION COVENANT CHURCH	4900 N DAMEN AVE CHICAGO IL	E	0.09 / 478.37	1	73
13	TANKS CHICAGO	RAVENSWOOD MISSION COVENANT CHURCH	4900 N DAMEN AVE CHICAGO IL	E	0.09 / 478.37	1	74
13	PERMITS CHICAGO	RAVENSWOOD EVANGELICAL COV CHURCH	4900 N DAMEN AVE, CHICAGO, IL IL	E	0.09 / 478.37	1	74
14	PERMITS CHICAGO	FRANK JARGER	4952 N DAMEN AVE IL	ENE	0.09 / 478.63	1	74
15	PERMITS CHICAGO	FRANK JARGER	4942 N DAMEN AVE IL	ENE	0.09 / 479.33	1	75
16	PERMITS CHICAGO	SREDKO KONDIC	4954 N DAMEN AVE IL	ENE	0.09 / 479.43	1	75
17	PERMITS CHICAGO	BRAIN KINSELLA	4856 N DAMEN AVE, CHICAGO, IL IL	ESE	0.09 / 485.51	2	75
18	PERMITS CHICAGO	FRONTGATE DEVELOPMENT	4907 N HAMILTON AVE, CHICAGO, IL IL	WSW	0.09 / 486.50	1	76
19	DELISTED DRYCLEANERS	CRYSTAL CLEANERS	4953 NORTH DAMEN AVENUE CHICAGO IL 60625	E	0.09 / 491.34	1	76

Map Key	DB	Company/Site Name	Address	Direction	Distance (mi/ft)	Elev Diff (ft)	Page Number
20	FINDS/FRS	UNITED DRIVE AXLE	4929 N DAMEN AVE CHICAGO IL 60625 ***Registry ID:*** 110003049781	E	0.09 / 498.92	2	77
20	IEPA DOCS	United Drive Axle	4929 N Damen Chicago IL 60625	E	0.09 / 498.92	2	77
20	RCRA NON GEN	UNITED DRIVE AXLE	4929 N DAMEN AVE CHICAGO IL 60625 ***EPA Handler ID:*** ILR000062562	E	0.09 / 498.92	2	78
21	FINDS/FRS	M & M CLEANERS	4937 N DAMEN CHICAGO IL 60625 ***Registry ID:*** 110018192837	E	0.09 / 499.16	1	79
21	SRP	M & M Cleaners	4937 North Damen Avenue Chicago IL 60625	E	0.09 / 499.16	1	80
21	REM ASSESS	M & M Cleaners	4937 N Damen Chicago IL 60625	E	0.09 / 499.16	1	80
22	AIR PERMITS	Crystal Cleaners	4953 North Damen Chicago IL 60625	ENE	0.09 / 499.39	2	81
22	AFS	CRYSTAL CLEANERS	4953 NORTH DAMEN CHICAGO IL 60625	ENE	0.09 / 499.39	2	82
23	PERMITS CHICAGO	GILBERT REALTY & CO	4901 N DAMEN AVE, CHICAGO, IL IL	ESE	0.09 / 499.65	2	83
23	PERMITS CHICAGO	GILBERT REALTY & CO	4901 N DAMEN AVE, CHICAGO, IL IL	ESE	0.09 / 499.65	2	83
24	PERMITS CHICAGO	BROAD SHOULDERS MANAGEMENT	4927 N DAMEN AVE IL	E	0.09 / 499.92	1	84
25	RCRA SQG	CRYSTAL CLEANERS	4953 N DAMEN AVE CHICAGO IL 60625 ***EPA Handler ID:*** ILR000018192	ENE	0.09 / 500.63	1	84
25	SRP	Crystal Cleaners	4953 North Damen Avenue Chicago IL 60625	ENE	0.09 / 500.63	1	86

Map Key	DB	Company/Site Name	Address	Direction	Distance (mi/ft)	Elev Diff (ft)	Page Number
25	FINDS/FRS	CRYSTAL CLEANERS	4953 N DAMEN AVE CHICAGO IL 60625 ***Registry ID:*** 110005942061	ENE	0.09 / 500.63	1	86
25	PERMITS CHICAGO	CRYSTAL CLEANERS	4953 N DAMEN AVE, CHICAGO, IL IL	ENE	0.09 / 500.63	1	87
25	PERMITS CHICAGO	MI K. CHANG	4953 N DAMEN AVE, CHICAGO, IL IL	ENE	0.09 / 500.63	1	87
25	PERMITS CHICAGO	CRYSTAL CLEANERS	4953 N DAMEN AVE IL	ENE	0.09 / 500.63	1	88
25	PERMITS CHICAGO	CHA K. YON	4953 N DAMEN AVE, CHICAGO, IL IL	ENE	0.09 / 500.63	1	88
25	FED DRYCLEANERS	CRYSTAL CLEANERS	4953 N DAMEN AVE CHICAGO IL 60625 ***FRS Facility ID:*** 110005942061	ENE	0.09 / 500.63	1	88
25	REM ASSESS	Crystal Cleaners	4953 N Damen Ave Chicago IL 60625	ENE	0.09 / 500.63	1	89
25	DRYCLEANERS	CRYSTAL CLEANERS	4953 NORTH DAMEN AVENUE CHICAGO IL 60625	ENE	0.09 / 500.63	1	90
26	PERMITS CHICAGO	MR. SWEDBERG	4848 N DAMEN AVE, CHICAGO, IL IL	SE	0.09 / 501.52	2	90
27	PERMITS CHICAGO	HUMBERTO CAMACHO	4857 N DAMEN AVE, CHICAGO, IL IL	ESE	0.10 / 505.16	2	90
28	PERMITS CHICAGO	4845 N DAMEN AVE LLC	4845 N DAMEN AVE IL	SE	0.10 / 535.70	2	90
29	PERMITS CHICAGO	TEODORICO YEE	4835 N DAMEN AVE, CHICAGO, IL IL	SE	0.11 / 559.12	2	91
29	PERMITS CHICAGO	4835 N DAMEN AVE LLC	4835 N DAMEN AVE IL	SE	0.11 / 559.12	2	91

Map Key	DB	Company/Site Name	Address	Direction	Distance (mi/ft)	Elev Diff (ft)	Page Number
29	PERMITS CHICAGO	KASS MANAGEMENT	4835 N DAMEN AVE, CHICAGO, IL IL	SE	0.11 / 559.12	2	92
30	PERMITS CHICAGO	4839 N DAMEN LLC	4839 N DAMEN AVE IL	SE	0.11 / 562.36	2	92
30	PERMITS CHICAGO	GROUNDSWELL COFFEE	4839 N DAMEN AVE IL	SE	0.11 / 562.36	2	92
30	PERMITS CHICAGO	GROUNDSWELL COFFEE ROASTERS	4839 N DAMEN AVE IL	SE	0.11 / 562.36	2	93
31	FINDS/FRS	4835 -45 N DAMEN	4835 -45 N DAMEN CHICAGO IL 60612 ***Registry ID:*** 110031017138	SE	0.11 / 567.49	2	93
32	PERMITS CHICAGO	KUHN & CAREY PROP	4915 N DAMEN AVE, CHICAGO, IL IL	E	0.12 / 610.69	2	94
33	TANKS CHICAGO	RAYMOND G CORY	4829 N DAMEN AVE CHICAGO IL	SE	0.12 / 618.84	2	94
34	PERMITS CHICAGO	RESIDENTIAL	4824 N DAMEN AVE IL	SE	0.12 / 635.02	2	95
35	PERMITS CHICAGO	KNS PROPERTY	4821 N DAMEN AVE, CHICAGO, IL IL	SE	0.12 / 659.33	2	95
35	PERMITS CHICAGO	4821 N DAMEN	4821 N DAMEN AVE IL	SE	0.12 / 659.33	2	96
35	PERMITS CHICAGO	4821 N DAMEN	4821 N DAMEN AVE IL	SE	0.12 / 659.33	2	96
36	TANKS CHICAGO	EUGENE BURKE	4800 N SEELEY AVE CHICAGO IL	SSE	0.13 / 665.36	2	96
37	LUST	2034 Lawrence LLC	2034 West Lawrence Avenue Chicago IL 60625 ***Incident No | Incidents ID | NFR Date:*** 20050775 | 4202 | 09/20/2007	S	0.13 / 674.26	2	97

Map Key	DB	Company/Site Name	Address	Direction	Distance (mi/ft)	Elev Diff (ft)	Page Number
37	UST	former gas station	2034 W. Lawrence Ave. Chicago, IL 60625 IL ***Facility No | Facility Status:*** 2025634 | Closed ***Tank No | Status | Removed Date:*** 4 | Removed | 8/26/2005, 3 | Removed | 8/29/2005, 1 | Removed | 8/29/2005, 2 | Removed | 8/29/2005	S	0.13 / 674.26	2	97
37	SPILLS	2034 LAWRENCE L.L.C.	2034 W. LAWRENCE AVE CHICAGO IL ***Incident No:*** H 2005 0775	S	0.13 / 674.26	2	100
37	TANKS CHICAGO	FORMER GAS STATION/WILLIAM VILLEGAS	2034 W LAWRENCE AVE CHICAGO IL	S	0.13 / 674.26	2	101
37	TANKS CHICAGO	SMITH SERVICE STATION	2034 W LAWRENCE AVE CHICAGO IL	S	0.13 / 674.26	2	102
37	TANKS CHICAGO	SMITH SERVICE STATION	2034 W LAWRENCE AVE CHICAGO IL	S	0.13 / 674.26	2	103
37	PERMITS CHICAGO	FORMER GAS STATION/WILLIAM VILLEGAS	2034 W LAWRENCE AVE, CHICAGO, IL IL	S	0.13 / 674.26	2	103
37	PERMITS CHICAGO	FORMER GAS STATION/WILLIAM VILLEGAS	2034 W LAWRENCE AVE, CHICAGO, IL IL	S	0.13 / 674.26	2	104
37	PERMITS CHICAGO	FORMER GAS STATION/WILLIAM VILLEGAS	2034 W LAWRENCE AVE, CHICAGO, IL IL	S	0.13 / 674.26	2	104
37	PERMITS CHICAGO	FORMER GAS STATION/WILLIAM VILLEGAS	2034 W LAWRENCE AVE, CHICAGO, IL IL	S	0.13 / 674.26	2	104
37	PERMITS CHICAGO	FORMER GAS STATION/WILLIAM VILLEGAS	2034 W LAWRENCE AVE, CHICAGO, IL IL	S	0.13 / 674.26	2	105
37	PERMITS CHICAGO	FORMER GAS STATION/WILLIAM VILLEGAS	2034 W LAWRENCE AVE, CHICAGO, IL IL	S	0.13 / 674.26	2	105
37	LUST DOCUMENT	2034 Lawrence LLC	2034 W Lawrence Ave Chicago IL 60625	S	0.13 / 674.26	2	106
37	REM ASSESS	2034 Lawrence LLC	2034 W Lawrence Ave Chicago IL 60625	S	0.13 / 674.26	2	106

Map Key	DB	Company/Site Name	Address	Direction	Distance (mi/ft)	Elev Diff (ft)	Page Number
37	UIC	2034 WEST LAWRENCE AVE., LLC	2034 W. LAWRENCE AVE CHICAGO IL 60625	S	0.13 / 674.26	2	107
38	PERMITS CHICAGO	KUHN & CAREY PROPERTIES	2148 W AINSLIE ST, CHICAGO, IL IL	WSW	0.13 / 695.26	1	112
39	PERMITS CHICAGO	MCHUGH MOVIES, INC.	4815 N DAMEN AVE, CHICAGO, IL IL	SE	0.13 / 697.77	2	113
39	PERMITS CHICAGO	4815 DAMEN	4815 N DAMEN AVE IL	SE	0.13 / 697.77	2	113
40	PERMITS CHICAGO	BRIAN KURTOVIC	2154 W AINSLIE ST IL	WSW	0.13 / 705.86	1	113
41	TANKS CHICAGO	PHILLIP PETROLEUM	4816 N DAMEN AVE CHICAGO IL	SE	0.13 / 710.42	2	114
42	PERMITS CHICAGO	ALBERT FLYER	2063 W LAWRENCE AVE, CHICAGO, IL IL	SSW	0.14 / 714.73	1	114
43	PERMITS CHICAGO	REBECCA FRIED	4814 N DAMEN AVE, CHICAGO, IL IL	SE	0.14 / 722.37	2	115
44	PERMITS CHICAGO	2149-59 W ARGYLE CONDO ASSOC	2149 W ARGYLE ST IL	WNW	0.14 / 727.22	-1	115
45	PERMITS CHICAGO	BARB RAFEL	2108 W LAWRENCE AVE, CHICAGO, IL IL	SSW	0.14 / 733.27	1	115
46	UST	Office Building	2112 W. Lawrence Avenue Chicago, IL 60625 IL ***Facility No | Facility Status:*** 2045171 | Exempt ***Tank No | Status | Removed Date:*** 1 | Removed | 6/28/2012	SSW	0.14 / 742.90	1	116
46	TANKS CHICAGO	Office Building	2112 W LAWRENCE AVE CHICAGO IL	SSW	0.14 / 742.90	1	117
46	PERMITS CHICAGO	2112 W LAWRENCE	2112 W LAWRENCE AVE IL	SSW	0.14 / 742.90	1	117

Map Key	DB	Company/Site Name	Address	Direction	Distance (mi/ft)	Elev Diff (ft)	Page Number
46	PERMITS CHICAGO	OFFICE BUILDING	2112 W LAWRENCE AVE IL	SSW	0.14 / 742.90	1	118
46	PERMITS CHICAGO	JOAN RAFEL	2112 W LAWRENCE AVE IL	SSW	0.14 / 742.90	1	118
46	PERMITS CHICAGO	COMMERCIAL OFFICE	2112 W LAWRENCE AVE IL	SSW	0.14 / 742.90	1	119
46	PERMITS CHICAGO	JCYS	2112 W LAWRENCE AVE IL	SSW	0.14 / 742.90	1	119
46	PERMITS CHICAGO	JCYS	2112 W LAWRENCE AVE IL	SSW	0.14 / 742.90	1	120
47	PERMITS CHICAGO	DEPT. OF GENERAL SERVICES	2019 W LAWRENCE AVE, CHICAGO, IL IL	SSE	0.14 / 765.15	2	120
48	PERMITS CHICAGO	SUN RAY HEATING, INC.	4800 N DAMEN AVE, CHICAGO, IL IL	SE	0.15 / 765.79	2	120
49	PERMITS CHICAGO	CHILDCARE CENTER	2120 W LAWRENCE AVE IL	SSW	0.15 / 784.19	1	121
49	PERMITS CHICAGO	BEATA KOZAKIEWICZ	2120 W LAWRENCE AVE IL	SSW	0.15 / 784.19	1	121
50	PERMITS CHICAGO	ICM PROPERTIES	5055 N DAMEN AVE, CHICAGO, IL IL	NE	0.15 / 800.48	1	122
51	PERMITS CHICAGO	GIORDANO'S RESTAURANT	2124 W LAWRENCE AVE, CHICAGO, IL IL	SSW	0.15 / 805.08	1	122
51	PERMITS CHICAGO	STEW VALOPOULOS	2124 W LAWRENCE AVE, CHICAGO, IL IL	SSW	0.15 / 805.08	1	123
52	FINDS/FRS	CVS PHARMACY 5987	4800 N DAMEN CHICAGO IL 60625	SE	0.15 / 806.28	2	123

Map Key	DB	Company/Site Name	Address	Direction	Distance (mi/ft)	Elev Diff (ft)	Page Number
			Registry ID: 110045973363				
52	RCRA VSQG	CVS PHARMACY 5987	4800 N DAMEN CHICAGO IL 60625 ***EPA Handler ID:*** ILR000170894	SE	0.15 / 806.28	2	124
53	PERMITS CHICAGO	2125-39 W. LAWRENCE	2125 W LAWRENCE AVE IL	SSW	0.15 / 815.00	1	133
53	PERMITS CHICAGO	2125-39 W. LAWRENCE	2125 W LAWRENCE AVE IL	SSW	0.15 / 815.00	1	133
54	PERMITS CHICAGO	JANICE MARTIN	4801 N DAMEN AVE, CHICAGO, IL IL	SE	0.15 / 818.31	2	133
55	PERMITS CHICAGO	HISPANIC HOUSING DEV.	2127 W LAWRENCE AVE, CHICAGO, IL IL	SSW	0.16 / 831.17	1	134
56	RCRA VSQG	CHICAGO CITY OF	1954 W WINNEMAC AVE CHICAGO IL 60640 ***EPA Handler ID:*** ILR000106518	ENE	0.16 / 839.90	2	134
56	FINDS/FRS	CHICAGO CITY OF	1954 W WINNEMAC AVE CHICAGO IL 60640 ***Registry ID:*** 110009453260	ENE	0.16 / 839.90	2	136
56	SPILLS	UNKNOWN	1954 WEST WINNEMAC AVENUE CHICAGO IL ***Incident No:*** H 2001 1037	ENE	0.16 / 839.90	2	137
56	IEPA DOCS	Chicago, City of Abandonment	1954 W Winnemac Ave Chicago IL 60640	ENE	0.16 / 839.90	2	138
57	FINDS/FRS	DOUGLAS S ROMEO	1941 W WINNEMAC AVE CHICAGO IL 60640 ***Registry ID:*** 110068721468	ENE	0.16 / 843.07	2	138
58	PERMITS CHICAGO	4825 N LEAVITT ST CONDO ASSOC	4835 N LEAVITT ST IL	WSW	0.16 / 848.28	1	139
59	FINDS/FRS	NORTH SHORE SEWERAGE	2134 W LAWRENCE AVE CHICAGO IL 60625 ***Registry ID:*** 110018193774	SW	0.16 / 866.07	1	139
59	IEPA DOCS	North Shore Sewerage	2134 W Lawrence Ave Chicago IL 60625	SW	0.16 / 866.07	1	140

Map Key	DB	Company/Site Name	Address	Direction	Distance (mi/ft)	Elev Diff (ft)	Page Number
60	PERMITS CHICAGO	VINTAGE CONDO ASSOC.	4954 N WINCHESTER AVE, CHICAGO, IL IL	ENE	0.17 / 892.35	3	140
60	PERMITS CHICAGO	CAPSTONE PROPERTY MGT., LLC	4954 N WINCHESTER AVE, CHICAGO, IL IL	ENE	0.17 / 892.35	3	141
60	PERMITS CHICAGO	4954 N. WINTCHESTER	4954 N WINCHESTER AVE IL	ENE	0.17 / 892.35	3	141
61	PERMITS CHICAGO	KRISTINA KELLEHER	4856 N WINCHESTER AVE, CHICAGO, IL IL	ESE	0.17 / 893.48	3	142
62	PERMITS CHICAGO	K.L.C PROPERTIES	5000 N WINCHESTER AVE, CHICAGO, IL IL	ENE	0.17 / 895.61	2	142
63	PERMITS CHICAGO	JOSEF BEER	5006 N WINCHESTER AVE, CHICAGO, IL IL	ENE	0.17 / 901.89	2	143
64	TANKS CHICAGO	ANNA LOTH	4826 N LEAVITT ST CHICAGO IL	WSW	0.17 / 902.20	1	143
65	PERMITS CHICAGO	4915 N WINCHESTER	4915 N WINCHESTER AVE IL	E	0.17 / 910.14	3	143
66	PERMITS CHICAGO	RESIDENTIAL - 3 STORIES	4903 N WINCHESTER AVE IL	E	0.17 / 910.26	3	144
67	UST	1962 Building	1962 W Lawrence Chicago, IL 60640 IL ***Facility No | Facility Status:*** 2035787 | Exempt ***Tank No | Status | Removed Date:*** 1 | Removed | 3/27/1997	SE	0.17 / 912.35	2	144
68	PERMITS CHICAGO	LAST PIT STOP FOOD CORPORATION	1964 W LAWRENCE AVE IL	SE	0.17 / 914.30	2	145
68	PERMITS CHICAGO	LAST PIT STOP FOOD CORPORATION	1964 W LAWRENCE AVE IL	SE	0.17 / 914.30	2	145
69	PERMITS CHICAGO	WALLACE L KNIGHTON	4851 N WINCHESTER AVE IL	ESE	0.17 / 918.14	3	146

Map Key	DB	Company/Site Name	Address	Direction	Distance (mi/ft)	Elev Diff (ft)	Page Number
70	TANKS CHICAGO	F.J. DUNES	1958 W LAWRENCE AVE CHICAGO IL	SE	0.17 / 920.08	2	146
71	PERMITS CHICAGO	ZORICA GOLUMBOVSKI	4847 N WINCHESTER AVE IL	ESE	0.17 / 922.12	3	147
72	PERMITS CHICAGO	5009 N WINCHESTER	5009 N WINCHESTER AVE IL	ENE	0.18 / 927.18	2	147
73	PERMITS CHICAGO	DAN MICHAEL	1956 W LAWRENCE AVE, CHICAGO, IL IL	SE	0.18 / 933.31	2	147
74	TANKS CHICAGO	FRANCIS J. DUNES	1959 W LAWRENCE AVE CHICAGO IL	SE	0.18 / 934.29	2	148
75	PERMITS CHICAGO	TERRY KLUSKEN	4832 N WINCHESTER AVE, CHICAGO, IL IL	ESE	0.18 / 938.26	3	148
76	PERMITS CHICAGO	KEN REIDER	5017 N WINCHESTER AVE IL	ENE	0.18 / 938.73	2	149
77	PERMITS CHICAGO	BARBARA KLETT	4839 N WINCHESTER AVE, CHICAGO, IL IL	ESE	0.18 / 940.04	3	149
77	PERMITS CHICAGO	HOME	4839 N WINCHESTER AVE IL	ESE	0.18 / 940.04	3	150
78	RCRA SQG	AMUNDSEN	5110 N DAMEN AVE CHICAGO IL 60625 ***EPA Handler ID:*** ILR000031864	NNE	0.18 / 943.32	1	150
78	FINDS/FRS	AMUNDSEN, RONALD H/S	5110 N DAMEN AVE CHICAGO IL 60625 ***Registry ID:*** 110005951167	NNE	0.18 / 943.32	1	151
78	PERMITS CHICAGO	AMUNDSEN HIGH SCHOOL	5110 N DAMEN AVE, CHICAGO, IL IL	NNE	0.18 / 943.32	1	152
78	PERMITS CHICAGO	CPS/BOE	5110 N DAMEN AVE, CHICAGO, IL IL	NNE	0.18 / 943.32	1	152

Map Key	DB	Company/Site Name	Address	Direction	Distance (mi/ft)	Elev Diff (ft)	Page Number
78	PERMITS CHICAGO	DAMEN & FOSTER	5110 N DAMEN AVE IL	NNE	0.18 / 943.32	1	153
78	IEPA DOCS	Amundsen Ronald High School	5110 N Damen Chicago IL 60625	NNE	0.18 / 943.32	1	153
79	PERMITS CHICAGO	1962 BUILDING	1962 W LAWRENCE AVE, CHICAGO, IL IL	SE	0.18 / 947.05	2	153
80	PERMITS CHICAGO	RESIDENTIAL	4835 N WINCHESTER AVE IL	ESE	0.18 / 947.57	3	154
80	PERMITS CHICAGO	4835 N WINCHESTER	4835 N WINCHESTER AVE IL	ESE	0.18 / 947.57	3	154
81	SPILLS	Sonco Real Estate LLCC 2150 West Lawrence Series	2150 W. Lawrence Chicago IL ***Incident No:*** H-2016-0918	SW	0.18 / 953.44	1	155
81	UST	Parking Lot	2150 W Lawrence Chicago, IL 60625 IL ***Facility No | Facility Status:*** 2046248 | Exempt ***Tank No | Status | Removed Date:*** 1 | Removed | 10/5/2016, 2 | Removed | 10/5/2016	SW	0.18 / 953.44	1	156
81	PERMITS CHICAGO	Parking Lot	2150 W Lawrence IL	SW	0.18 / 953.44	1	158
82	LUST	Sonco Real Estate, LLC	2150 West Lawrence Avenue Chicago IL 60625 ***Incident No | Incidents ID | NFR Date:*** 20160918 | 28038 | 02/27/2017	SW	0.18 / 955.65	1	158
82	TANKS CHICAGO	INDUSTRIAL TRAINING INSTITUTE	2150 W LAWRENCE AVE CHICAGO IL	SW	0.18 / 955.65	1	159
82	PERMITS CHICAGO	PARKING LOT	2150 W LAWRENCE AVE IL	SW	0.18 / 955.65	1	159
82	PERMITS CHICAGO	SONCO REAL ESTATES LLC	2150 W LAWRENCE AVE IL	SW	0.18 / 955.65	1	160
82	LUST DOCUMENT	Sonco Real Estate LLC - 170002199635	2150 W Lawrence Ave Chicago IL 60625	SW	0.18 / 955.65	1	160

Map Key	DB	Company/Site Name	Address	Direction	Distance (mi/ft)	Elev Diff (ft)	Page Number
82	IEPA DOCS	Sonco Real Estate LLC	2150 W Lawrence Ave Chicago IL 60625	SW	0.18 / 955.65	1	161
83	PERMITS CHICAGO	4829 N WINCHESTER	4829 N WINCHESTER AVE IL	ESE	0.18 / 966.30	3	161
83	PERMITS CHICAGO	4829 N WINCHESTER	4829 N WINCHESTER AVE IL	ESE	0.18 / 966.30	3	161
84	FINDS/FRS	5030 N WINCHESTER	5030 N WINCHESTER CHICAGO IL 60645 ***Registry ID:*** 110055408492	ENE	0.18 / 967.13	3	162
85	PERMITS CHICAGO	REGENT REALTY	2206 W WINNEMAC AVE, CHICAGO, IL IL	WNW	0.18 / 967.83	0	162
86	PERMITS CHICAGO	BRUNO HEBER	5048 N LEAVITT ST, CHICAGO, IL IL	NW	0.19 / 990.29	1	163
87	TANKS CHICAGO	FRANCOIS J. DUNES	1952 W LAWRENCE AVE CHICAGO IL	SE	0.19 / 998.53	2	163
88	ERNS		1962 WEST WINONA STREET CHICAGO IL ***NRC Report No:*** 922674	NNE	0.19 / 1,009.53	1	164
89	PERMITS CHICAGO	TRACY XELOWSKI	5052 N LEAVITT ST, CHICAGO, IL IL	NW	0.19 / 1,011.70	1	166
90	PERMITS CHICAGO	THOMAS SCHEIDT	1919 W ARGYLE ST, CHICAGO, IL IL	ENE	0.19 / 1,012.59	3	166
90	PERMITS CHICAGO	GRINDING AND CHEMICAL WASH	1919 W ARGYLE ST IL	ENE	0.19 / 1,012.59	3	167
91	PERMITS CHICAGO	T.W. HOYT	4814 N WINCHESTER AVE, CHICAGO, IL IL	ESE	0.19 / 1,013.61	3	167
92	PERMITS CHICAGO	4750 MANOR LLC	1953 W LAWRENCE AVE, CHICAGO, IL IL	SE	0.19 / 1,017.25	2	168

Map Key	DB	Company/Site Name	Address	Direction	Distance (mi/ft)	Elev Diff (ft)	Page Number
93	SRP	McPherson School Parking Lot	1941-1953 West Lawrence Avenue Chicago IL 60640	SE	0.19 / 1,021.31	2	168
93	UST	Vacant Buildings	1941-47 W Lawrence Ave Chicago, IL 606003 IL ***Facility No | Facility Status:*** 2039371 | Exempt ***Tank No | Status | Removed Date:*** 2 | Removed | 10/18/1999, 1 | Removed | 10/18/1999	SE	0.19 / 1,021.31	2	169
93	TANKS CHICAGO	F.J. CUNEO	1941 W LAWRENCE AVE CHICAGO IL	SE	0.19 / 1,021.31	2	170
93	PERMITS CHICAGO	VACANT BUILDINGS	1941 W LAWRENCE AVE, CHICAGO, IL IL	SE	0.19 / 1,021.31	2	171
93	REM ASSESS	Mcpherson School Parking Lot	1941-1953 W Lawrence Ave Chicago IL 60640	SE	0.19 / 1,021.31	2	171
94	PERMITS CHICAGO	CASS MGMT	4745 N DAMEN AVE, CHICAGO, IL IL	SSE	0.20 / 1,040.87	2	172
95	PERMITS CHICAGO	OCTAVIAN IOVANESCU	5050 N WINCHESTER AVE, CHICAGO, IL IL	NE	0.20 / 1,064.14	2	172
96	FINDS/FRS	RAVENSWOOD MATERNITY SERVICES	4733 N DAMEN AVE CHICAGO IL 60625-1442 ***Registry ID:*** 110005862469	SSE	0.20 / 1,066.48	2	173
96	IEPA DOCS	Ravenswood Maternity Services	4733 N Damen Ave Chicago IL 60640	SSE	0.20 / 1,066.48	2	173
96	RCRA NON GEN	RAVENSWOOD HOSP MATERNITY SERVICES	4733 N DAMEN AVE CHICAGO IL 60640 ***EPA Handler ID:*** ILD982418816	SSE	0.20 / 1,066.48	2	174
97	PERMITS CHICAGO	4806 N WINCHESTER AVE	4806 N WINCHESTER AVE IL	SE	0.20 / 1,069.83	3	176
98	PERMITS CHICAGO	WILLIS APARTMENTS	1920 W ARGYLE ST, CHICAGO, IL IL	ENE	0.20 / 1,076.36	3	176
99	PERMITS CHICAGO	WINCHESTER CONDO ASSOC.	5053 N WINCHESTER AVE IL	NE	0.20 / 1,076.99	2	177

Map Key	DB	Company/Site Name	Address	Direction	Distance (mi/ft)	Elev Diff (ft)	Page Number
100	PERMITS CHICAGO	HORIZON GROUP I, LLC	1938 W LAWRENCE AVE, CHICAGO, IL IL	SE	0.20 / 1,080.49	2	177
101	PERMITS CHICAGO	FRANCOISE PIERRE	5056 N WINCHESTER AVE, CHICAGO, IL IL	NE	0.21 / 1,095.81	2	177
102	PERMITS CHICAGO	CHICAGO BOARD OF EDUCATION	5105 N LEAVITT ST, CHICAGO, IL IL	NW	0.21 / 1,101.57	1	178
102	PERMITS CHICAGO	CPS/BOE	5105 N LEAVITT ST, CHICAGO, IL IL	NW	0.21 / 1,101.57	1	178
103	PERMITS CHICAGO	BOB WEINSTEIN	5072 N WINCHESTER AVE, CHICAGO, IL IL	NE	0.21 / 1,102.80	2	179
104	PERMITS CHICAGO	TAVEESAK TETIWAT	4751 N LEAVITT ST, CHICAGO, IL IL	SW	0.21 / 1,131.83	1	179
105	RCRA NON GEN	ATHENIAN BODY SHOP INC	2206 W LAWRENCE AVE CHICAGO IL 60625 ***EPA Handler ID:*** ILD984805267	SW	0.22 / 1,158.36	1	179
105	FINDS/FRS	ROSE COIN WASH	2206 W LAWRENCE AVE CHICAGO IL 60625 ***Registry ID:*** 110018463107	SW	0.22 / 1,158.36	1	182
105	FINDS/FRS	ATHENIAN BODY SHOP INC	2206 W LAWRENCE AVE CHICAGO IL 60625 ***Registry ID:*** 110005880038	SW	0.22 / 1,158.36	1	182
105	IEPA DOCS	Rose Coin Wash	2206 W Lawrence Ave Chicago IL 60625	SW	0.22 / 1,158.36	1	183
106	PERMITS CHICAGO	BEN REZNICK	1917 W WINNEMAC AVE, CHICAGO, IL IL	ENE	0.22 / 1,161.11	3	183
107	PERMITS CHICAGO	MIKE SATO	4854 N BELL AVE, CHICAGO, IL IL	WSW	0.22 / 1,165.33	1	184

Map Key	DB	Company/Site Name	Address	Direction	Distance (mi/ft)	Elev Diff (ft)	Page Number
108	TANKS CHICAGO	JAMES L IGOE	5123 N DAMEN AVE CHICAGO IL	NNE	0.22 / 1,173.72	2	184
109	TANKS CHICAGO	JAMES KLOS	1910 W ARGYLE ST CHICAGO IL	ENE	0.22 / 1,175.27	3	185
110	FINDS/FRS	LINCOLN SQUARE SVC	2201 W LAWRENCE AVE CHICAGO IL 60625 ***Registry ID:*** 110018054683	SW	0.22 / 1,178.97	1	185
110	TANKS CHICAGO	LINCOLN SQUARE SERVICE	2201 W LAWRENCE AVE CHICAGO IL	SW	0.22 / 1,178.97	1	186
110	TANKS CHICAGO	LINCOLN SQUARE SERVICE	2201 W LAWRENCE AVE CHICAGO IL	SW	0.22 / 1,178.97	1	186
110	TANKS CHICAGO	LINCOLN SQUARE SERVICE	2201 W LAWRENCE AVE CHICAGO IL	SW	0.22 / 1,178.97	1	187
110	TANKS CHICAGO	LINCOLN SQUARE SERVICE	2201 W LAWRENCE AVE CHICAGO IL	SW	0.22 / 1,178.97	1	187
110	TANKS CHICAGO	LINCOLN SQUARE SERVICE	2201 W LAWRENCE AVE CHICAGO IL	SW	0.22 / 1,178.97	1	188
110	IEPA DOCS	Lincoln Square Svc	2201 W Lawrence Ave Chicago IL 60625	SW	0.22 / 1,178.97	1	188
110	RCRA NON GEN	LINCOLN SQUARE SERVICE	2201 W LAWRENCE AVE CHICAGO IL 60625 ***EPA Handler ID:*** ILR000131680	SW	0.22 / 1,178.97	1	188
111	FINDS/FRS	1901 -07 W AINSLIE	1901 -07 W AINSLIE CHICAGO IL 60625 ***Registry ID:*** 110030824437	ESE	0.22 / 1,187.57	3	190
112	RCRA VSQG	WINNEMAC PARK STADIUM	5101 N LEAVITT ST CHICAGO IL 60625 ***EPA Handler ID:*** ILR000110049	NW	0.23 / 1,190.55	2	191
112	FINDS/FRS	WINNEMAC PARK STADIUM	5101 N LEAVITT ST CHICAGO IL 60625 ***Registry ID:*** 110012271095	NW	0.23 / 1,190.55	2	192
112	IEPA DOCS	Winnemac Park Stadium	5101 N Leavitt St Chicago IL 60625	NW	0.23 / 1,190.55	2	193

Map Key	DB	Company/Site Name	Address	Direction	Distance (mi/ft)	Elev Diff (ft)	Page Number
113	PERMITS CHICAGO	EUGNE S. BUINO	2165 W GIDDINGS ST, CHICAGO, IL IL	SSW	0.23 / 1,193.58	1	194
114	PERMITS CHICAGO	WIRTZ REALTY CORP.	2216 W LAWRENCE AVE, CHICAGO, IL IL	SW	0.23 / 1,223.49	1	194
114	PERMITS CHICAGO	WIRTZ REALTY CORP	2216 W LAWRENCE AVE IL	SW	0.23 / 1,223.49	1	194
114	PERMITS CHICAGO	WIRTZ REALTY CORPORATION	2216 W LAWRENCE AVE IL	SW	0.23 / 1,223.49	1	195
114	PERMITS CHICAGO	BOILER REPLACEMENT	2216 W LAWRENCE AVE IL	SW	0.23 / 1,223.49	1	195
115	PERMITS CHICAGO	1901-11 W WINNEMAC	1901 W WINNEMAC AVE IL	ENE	0.23 / 1,231.41	3	196
116	PERMITS CHICAGO	MARIE MCAULIFFE	4715 N DAMEN AVE, CHICAGO, IL IL	SSE	0.24 / 1,272.67	2	196
117	PERMITS CHICAGO	4801 N. BELL	4801 N BELL AVE IL	WSW	0.24 / 1,274.88	0	196
117	PERMITS CHICAGO	4801 N. BELL	4801 N BELL AVE IL	WSW	0.24 / 1,274.88	0	197
118	FINDS/FRS	SEARS 1010	1900 LAWRENCE AVE CHICAGO IL 60640-4003 ***Registry ID:*** 110005935426	ESE	0.24 / 1,283.10	3	197
118	RCRA NON GEN	SEARS NO 1010	1900 LAWRENCE AVE CHICAGO IL 60640 ***EPA Handler ID:*** ILR000008490	ESE	0.24 / 1,283.10	3	198
119	FINDS/FRS	CHURCH	4754 N LEAVITT CHICAGO IL 60625 ***Registry ID:*** 110056035133	SW	0.24 / 1,288.51	1	200
119	TANKS CHICAGO	SEE 4736 N. LEAVITT	2200 W GIDDINGS ST CHICAGO IL	SW	0.24 / 1,288.51	1	201

Map Key	DB	Company/Site Name	Address	Direction	Distance (mi/ft)	Elev Diff (ft)	Page Number
119	TANKS CHICAGO	BERRY CHURCH	4736 N LEAVITT ST CHICAGO IL	SW	0.24 / 1,288.51	1	201
119	PERMITS CHICAGO	BARRY MEM.UNTD. METHODIST CHURCH	4754 N LEAVITT ST, CHICAGO, IL IL	SW	0.24 / 1,288.51	1	201
119	PERMITS CHICAGO	4754 N. LEAVITT ST.	4754 N LEAVITT ST IL	SW	0.24 / 1,288.51	1	202
120	UST	SB 1900 W. Lawrence, LLC	1900 W. Lawrence Ave. Chicago, IL 60640 IL ***Facility No | Facility Status:*** 2019705 | Closed ***Tank No | Status | Removed Date:*** 1 | Removed | 12/16/1993, 2 | Removed | 2/27/2019	ESE	0.24 / 1,293.30	3	202
120	TANKS CHICAGO	SEARS ROEBUCK & COMPANY	1900 W LAWRENCE AVE CHICAGO IL	ESE	0.24 / 1,293.30	3	204
120	TANKS CHICAGO	KRESGE'S	1900 W LAWRENCE AVE CHICAGO IL	ESE	0.24 / 1,293.30	3	204
120	PERMITS CHICAGO	SEARS STORE #1010	1900 W LAWRENCE AVE, CHICAGO, IL IL	ESE	0.24 / 1,293.30	3	204
120	PERMITS CHICAGO	SEARS ROEBUCK & COMPANY	1900 W LAWRENCE AVE, CHICAGO, IL IL	ESE	0.24 / 1,293.30	3	205
120	PERMITS CHICAGO	SEARS ROEBUCK & CO.	1900 W LAWRENCE AVE, CHICAGO, IL IL	ESE	0.24 / 1,293.30	3	205
120	PERMITS CHICAGO	SB 1900 W LAWRENCE LLC	1900 W LAWRENCE AVE IL	ESE	0.24 / 1,293.30	3	206
120	PERMITS CHICAGO	COMMERCIAL	1900 W LAWRENCE AVE IL	ESE	0.24 / 1,293.30	3	206
120	LUST DOCUMENT	Sears 1010 - 170000315521	1900 W Lawrence Ave Chicago IL 60640	ESE	0.24 / 1,293.30	3	206
120	PERMITS CHICAGO	SB 1900 W. Lawrence, LLC	1900 W. Lawrence Ave. IL	ESE	0.24 / 1,293.30	3	207

Map Key	DB	Company/Site Name	Address	Direction	Distance (mi/ft)	Elev Diff (ft)	Page Number
120	PERMITS CHICAGO	CA RESIDENTIAL	1900 W LAWRENCE AVE IL	ESE	0.24 / 1,293.30	3	207
120	IEPA DOCS	Sears 1010	1900 W Lawrence Ave Chicago IL 60640	ESE	0.24 / 1,293.30	3	208
121	PERMITS CHICAGO	GIUSEPPE SALEME	4709 N DAMEN AVE, CHICAGO, IL IL	SSE	0.25 / 1,296.64	2	208
122	FINDS/FRS	ELIZA CHAPPELL SCHOOL	2135 W FOSTER CHICAGO IL 60625 ***Registry ID:*** 110046147228	NNW	0.25 / 1,301.04	2	208
122	PERMITS CHICAGO	CHICAGO BOARD OF EDUCATION	2135 W FOSTER AVE, CHICAGO, IL IL	NNW	0.25 / 1,301.04	2	209
123	TANKS CHICAGO	WIRTA CORPORATION	1902 W WINNEMAC AVE CHICAGO IL	ENE	0.25 / 1,302.09	3	210
124	FINDS/FRS	ELIZA CHAPPELL SCHOOL	5145 N LEAVITT CHICAGO IL 60625 ***Registry ID:*** 110005951489	NW	0.25 / 1,305.63	2	210
124	TANKS CHICAGO	BOARD OF EDUCATION-CHAPPELL SCHOOL	5145 N LEAVITT ST CHICAGO IL	NW	0.25 / 1,305.63	2	211
124	TANKS CHICAGO	BOARD OF EDUCATION-CHAPPELL SCHOOL	5145 N LEAVITT ST CHICAGO IL	NW	0.25 / 1,305.63	2	211
124	IEPA DOCS	Eliza Chappell School	5145 N Leavitt St Chicago IL 60625	NW	0.25 / 1,305.63	2	212
124	RCRA NON GEN	CHAPPELL	5145 N LEAVITT CHICAGO IL 60625 ***EPA Handler ID:*** ILR000032342	NW	0.25 / 1,305.63	2	212
125	PERMITS CHICAGO	VACCARO MANAGEMENT, INC.	4933 N WOLCOTT AVE, CHICAGO, IL IL	E	0.25 / 1,314.33	3	214
126	UST	Vaccaro Management Inc	4933 N Wolcott Chicago, IL 60640 IL	E	0.25 / 1,315.07	3	214

Map Key	DB	Company/Site Name	Address	Direction	Distance (mi/ft)	Elev Diff (ft)	Page Number
			Facility No | Facility Status: 2031743 | Exempt ***Tank No | Status | Removed Date:*** 1 | Removed | 11/8/1993				
127	UST	Wolcott Fac	5001 N Wolcott Chicago, IL 60640 IL ***Facility No | Facility Status:*** 2030659 | Closed ***Tank No | Status | Removed Date:*** 1 | Removed | 3/28/1994	ENE	0.25 / 1,317.61	3	215
127	FINDS/FRS	WOLCOTT FACILITY	5001 N WOLCOTT CHICAGO IL 60640-2678 ***Registry ID:*** 110005799421	ENE	0.25 / 1,317.61	3	216
127	IEPA DOCS	Wolcott Facility	5001 N Wolcott Chicago IL 60640	ENE	0.25 / 1,317.61	3	217
127	RCRA NON GEN	WOLCOTT FACILITY	5001 N WOLCOTT CHICAGO IL 60640 ***EPA Handler ID:*** IL0000191114	ENE	0.25 / 1,317.61	3	217
128	PERMITS CHICAGO	PETER PYSKACEK	5001 N WOLCOTT AVE, CHICAGO, IL IL	ENE	0.25 / 1,319.48	3	219
128	PERMITS CHICAGO	KEN ZIGANTO	5001 N WOLCOTT AVE, CHICAGO, IL IL	ENE	0.25 / 1,319.48	3	219
128	PERMITS CHICAGO	WOLCOTT FACILITY	5001 N WOLCOTT AVE, CHICAGO, IL IL	ENE	0.25 / 1,319.48	3	220
128	PERMITS CHICAGO	PETER PYSKACEK	5001 N WOLCOTT AVE, CHICAGO, IL IL	ENE	0.25 / 1,319.48	3	220
128	PERMITS CHICAGO	CANDY FACTORY CONDO ASSOC.	5001 N WOLCOTT AVE, CHICAGO, IL IL	ENE	0.25 / 1,319.48	3	220
128	PERMITS CHICAGO	5001 N WOLCOTT	5001 N WOLCOTT AVE IL	ENE	0.25 / 1,319.48	3	221

Executive Summary: Summary by Data Source

Standard

Federal

RCRA SQG - RCRA Small Quantity Generators List

A search of the RCRA SQG database, dated Jan 23, 2023 has found that there are 2 RCRA SQG site(s) within approximately 0.25 miles of the project property.

Equal/Higher Elevation	Address	Direction	Distance (mi/ft)	Map Key
CRYSTAL CLEANERS	4953 N DAMEN AVE CHICAGO IL 60625 ***EPA Handler ID**: ILR000018192*	ENE	0.09 / 500.63	25
AMUNDSEN	5110 N DAMEN AVE CHICAGO IL 60625 ***EPA Handler ID**: ILR000031864*	NNE	0.18 / 943.32	78

RCRA VSQG - RCRA Very Small Quantity Generators List

A search of the RCRA VSQG database, dated Jan 23, 2023 has found that there are 3 RCRA VSQG site(s) within approximately 0.25 miles of the project property.

Equal/Higher Elevation	Address	Direction	Distance (mi/ft)	Map Key
CVS PHARMACY 5987	4800 N DAMEN CHICAGO IL 60625 ***EPA Handler ID**: ILR000170894*	SE	0.15 / 806.28	52
CHICAGO CITY OF	1954 W WINNEMAC AVE CHICAGO IL 60640 ***EPA Handler ID**: ILR000106518*	ENE	0.16 / 839.90	56
WINNEMAC PARK STADIUM	5101 N LEAVITT ST CHICAGO IL 60625 ***EPA Handler ID**: ILR000110049*	NW	0.23 / 1,190.55	112

RCRA NON GEN - RCRA Non-Generators

A search of the RCRA NON GEN database, dated Jan 23, 2023 has found that there are 8 RCRA NON GEN site(s) within approximately 0.25 miles of the project property.

Equal/Higher Elevation	Address	Direction	Distance (mi/ft)	Map Key
UNITED DRIVE AXLE	4929 N DAMEN AVE CHICAGO IL 60625 ***EPA Handler ID**: ILR000062562*	E	0.09 / 498.92	20

Equal/Higher Elevation	Address	Direction	Distance (mi/ft)	Map Key
RAVENSWOOD HOSP MATERNITY SERVICES	4733 N DAMEN AVE CHICAGO IL 60640 ***EPA Handler ID**: ILD982418816*	SSE	0.20 / 1,066.48	96
ATHENIAN BODY SHOP INC	2206 W LAWRENCE AVE CHICAGO IL 60625 ***EPA Handler ID**: ILD984805267*	SW	0.22 / 1,158.36	105
LINCOLN SQUARE SERVICE	2201 W LAWRENCE AVE CHICAGO IL 60625 ***EPA Handler ID**: ILR000131680*	SW	0.22 / 1,178.97	110
SEARS NO 1010	1900 LAWRENCE AVE CHICAGO IL 60640 ***EPA Handler ID**: ILR000008490*	ESE	0.24 / 1,283.10	118
CHAPPELL	5145 N LEAVITT CHICAGO IL 60625 ***EPA Handler ID**: ILR000032342*	NW	0.25 / 1,305.63	124
WOLCOTT FACILITY	5001 N WOLCOTT CHICAGO IL 60640 ***EPA Handler ID**: IL0000191114*	ENE	0.25 / 1,317.61	127

Lower Elevation	Address	Direction	Distance (mi/ft)	Map Key
JONES BILL	4936 HOYNE CHICAGO IL 60625 ***EPA Handler ID**: ILD984909218*	W	0.04 / 232.67	9

ERNS - Emergency Response Notification System

A search of the ERNS database, dated Jan 16, 2023 has found that there are 5 ERNS site(s) within approximately 0.02 miles of the project property.

Equal/Higher Elevation	Address	Direction	Distance (mi/ft)	Map Key
	4914 N. HOYNE CHICAGO IL 60625 ***NRC Report No**: 346138*	SW	0.03 / 164.27	7
	4914 N. HOYNE CHICAGO IL 60625 ***NRC Report No**: 344540*	SW	0.03 / 164.27	7
	4914 N. HOYNE CHICAGO IL 60625 ***NRC Report No**: 353747*	SW	0.03 / 164.27	7
	1962 WEST WINONA STREET CHICAGO IL	NNE	0.19 / 1,009.53	88

Equal/Higher Elevation	Address	Direction	Distance (mi/ft)	Map Key
	***NRC Report No**: 922674*			

Lower Elevation	Address	Direction	Distance (mi/ft)	Map Key
	4914 HOYNE CHICAGO IL 60625	WSW	0.04 / 237.30	10
	***NRC Report No**: 384208*			

State

LUST - Leaking Underground Storage Tanks (LUST)

A search of the LUST database, dated Jan 4, 2023 has found that there are 2 LUST site(s) within approximately 0.50 miles of the project property.

Equal/Higher Elevation	Address	Direction	Distance (mi/ft)	Map Key
2034 Lawrence LLC	2034 West Lawrence Avenue Chicago IL 60625	S	0.13 / 674.26	37
	***Incident No | Incidents ID | NFR Date**: 20050775 | 4202 | 09/20/2007*			
Sonco Real Estate, LLC	2150 West Lawrence Avenue Chicago IL 60625	SW	0.18 / 955.65	82
	***Incident No | Incidents ID | NFR Date**: 20160918 | 28038 | 02/27/2017*			

LUST DOCUMENT - Leaking UST Document

A search of the LUST DOCUMENT database, dated Jan 27, 2023 has found that there are 3 LUST DOCUMENT site(s) within approximately 0.50 miles of the project property.

Equal/Higher Elevation	Address	Direction	Distance (mi/ft)	Map Key
2034 Lawrence LLC	2034 W Lawrence Ave Chicago IL 60625	S	0.13 / 674.26	37
Sonco Real Estate LLC - 170002199635	2150 W Lawrence Ave Chicago IL 60625	SW	0.18 / 955.65	82
Sears 1010 - 170000315521	1900 W Lawrence Ave Chicago IL 60640	ESE	0.24 / 1,293.30	120

UST - Underground Storage Tank Database (UST)

A search of the UST database, dated Jan 4, 2023 has found that there are 8 UST site(s) within approximately 0.25 miles of the project property.

Equal/Higher Elevation	Address	Direction	Distance (mi/ft)	Map Key
former gas station	2034 W. Lawrence Ave. Chicago, IL 60625 IL ***Facility No | Facility Status**: 2025634 | Closed* ***Tank No | Status | Removed Date**: 4 | Removed | 8/26/2005, 3 | Removed | 8/29/2005, 1 | Removed | 8/29/2005, 2 | Removed | 8/29/2005*	S	0.13 / 674.26	37
Office Building	2112 W. Lawrence Avenue Chicago, IL 60625 IL ***Facility No | Facility Status**: 2045171 | Exempt* ***Tank No | Status | Removed Date**: 1 | Removed | 6/28/2012*	SSW	0.14 / 742.90	46
1962 Building	1962 W Lawrence Chicago, IL 60640 IL ***Facility No | Facility Status**: 2035787 | Exempt* ***Tank No | Status | Removed Date**: 1 | Removed | 3/27/1997*	SE	0.17 / 912.35	67
Parking Lot	2150 W Lawrence Chicago, IL 60625 IL ***Facility No | Facility Status**: 2046248 | Exempt* ***Tank No | Status | Removed Date**: 1 | Removed | 10/5/2016, 2 | Removed | 10/5/2016*	SW	0.18 / 953.44	81
Vacant Buildings	1941-47 W Lawrence Ave Chicago, IL 606003 IL ***Facility No | Facility Status**: 2039371 | Exempt* ***Tank No | Status | Removed Date**: 2 | Removed | 10/18/1999, 1 | Removed | 10/18/1999*	SE	0.19 / 1,021.31	93
SB 1900 W. Lawrence, LLC	1900 W. Lawrence Ave. Chicago, IL 60640 IL ***Facility No | Facility Status**: 2019705 | Closed* ***Tank No | Status | Removed Date**: 1 | Removed | 12/16/1993, 2 | Removed | 2/27/2019*	ESE	0.24 / 1,293.30	120
Vaccaro Management Inc	4933 N Wolcott Chicago, IL 60640 IL ***Facility No | Facility Status**: 2031743 | Exempt* ***Tank No | Status | Removed Date**: 1 | Removed | 11/8/1993*	E	0.25 / 1,315.07	126
Wolcott Fac	5001 N Wolcott Chicago, IL 60640 IL ***Facility No | Facility Status**: 2030659 | Closed* ***Tank No | Status | Removed Date**: 1 | Removed | 3/28/1994*	ENE	0.25 / 1,317.61	127

SRP - Illinois Site Remediation Program Database

A search of the SRP database, dated Mar 27, 2023 has found that there are 3 SRP site(s) within approximately 0.50 miles of the project property.

Equal/Higher Elevation	Address	Direction	Distance (mi/ft)	Map Key
M & M Cleaners	4937 North Damen Avenue Chicago IL 60625	E	0.09 / 499.16	21
Crystal Cleaners	4953 North Damen Avenue Chicago IL 60625	ENE	0.09 / 500.63	25

Equal/Higher Elevation	Address	Direction	Distance (mi/ft)	Map Key
McPherson School Parking Lot	1941-1953 West Lawrence Avenue Chicago IL 60640	SE	0.19 / 1,021.31	93

REM ASSESS - Document Explorer Remediation and Assessment Sites

A search of the REM ASSESS database, dated Jan 27, 2023 has found that there are 4 REM ASSESS site(s) within approximately 0.50 miles of the project property.

Equal/Higher Elevation	Address	Direction	Distance (mi/ft)	Map Key
M & M Cleaners	4937 N Damen Chicago IL 60625	E	0.09 / 499.16	21
Crystal Cleaners	4953 N Damen Ave Chicago IL 60625	ENE	0.09 / 500.63	25
2034 Lawrence LLC	2034 W Lawrence Ave Chicago IL 60625	S	0.13 / 674.26	37
Mcpherson School Parking Lot	1941-1953 W Lawrence Ave Chicago IL 60640	SE	0.19 / 1,021.31	93

County

TANKS CHICAGO - Chicago Storage Tanks

A search of the TANKS CHICAGO database, dated Mar 1, 2023 has found that there are 31 TANKS CHICAGO site(s) within approximately 0.25 miles of the project property.

Equal/Higher Elevation	Address	Direction	Distance (mi/ft)	Map Key
A. WILNER	4911 N HOYNE AVE CHICAGO IL	SW	0.03 / 144.86	4
RAVENSWOOD MISSION COVENANT CHURCH	4900 N DAMEN AVE CHICAGO IL	E	0.09 / 478.37	13
RAVENSWOOD MISSION COVENANT CHURCH	4900 N DAMEN AVE CHICAGO IL	E	0.09 / 478.37	13
RAYMOND G CORY	4829 N DAMEN AVE CHICAGO IL	SE	0.12 / 618.84	33

Equal/Higher Elevation	Address	Direction	Distance (mi/ft)	Map Key
EUGENE BURKE	4800 N SEELEY AVE CHICAGO IL	SSE	0.13 / 665.36	36
FORMER GAS STATION/WILLIAM VILLEGAS	2034 W LAWRENCE AVE CHICAGO IL	S	0.13 / 674.26	37
SMITH SERVICE STATION	2034 W LAWRENCE AVE CHICAGO IL	S	0.13 / 674.26	37
SMITH SERVICE STATION	2034 W LAWRENCE AVE CHICAGO IL	S	0.13 / 674.26	37
PHILLIP PETROLEUM	4816 N DAMEN AVE CHICAGO IL	SE	0.13 / 710.42	41
Office Building	2112 W LAWRENCE AVE CHICAGO IL	SSW	0.14 / 742.90	46
ANNA LOTH	4826 N LEAVITT ST CHICAGO IL	WSW	0.17 / 902.20	64
F.J. DUNES	1958 W LAWRENCE AVE CHICAGO IL	SE	0.17 / 920.08	70
FRANCIS J. DUNES	1959 W LAWRENCE AVE CHICAGO IL	SE	0.18 / 934.29	74
INDUSTRIAL TRAINING INSTITUTE	2150 W LAWRENCE AVE CHICAGO IL	SW	0.18 / 955.65	82
FRANCOIS J. DUNES	1952 W LAWRENCE AVE CHICAGO IL	SE	0.19 / 998.53	87
F.J. CUNEO	1941 W LAWRENCE AVE CHICAGO IL	SE	0.19 / 1,021.31	93
JAMES L IGOE	5123 N DAMEN AVE CHICAGO IL	NNE	0.22 / 1,173.72	108

Equal/Higher Elevation	Address	Direction	Distance (mi/ft)	Map Key
JAMES KLOS	1910 W ARGYLE ST CHICAGO IL	ENE	0.22 / 1,175.27	109
LINCOLN SQUARE SERVICE	2201 W LAWRENCE AVE CHICAGO IL	SW	0.22 / 1,178.97	110
LINCOLN SQUARE SERVICE	2201 W LAWRENCE AVE CHICAGO IL	SW	0.22 / 1,178.97	110
LINCOLN SQUARE SERVICE	2201 W LAWRENCE AVE CHICAGO IL	SW	0.22 / 1,178.97	110
LINCOLN SQUARE SERVICE	2201 W LAWRENCE AVE CHICAGO IL	SW	0.22 / 1,178.97	110
LINCOLN SQUARE SERVICE	2201 W LAWRENCE AVE CHICAGO IL	SW	0.22 / 1,178.97	110
SEE 4736 N. LEAVITT	2200 W GIDDINGS ST CHICAGO IL	SW	0.24 / 1,288.51	119
BERRY CHURCH	4736 N LEAVITT ST CHICAGO IL	SW	0.24 / 1,288.51	119
SEARS ROEBUCK & COMPANY	1900 W LAWRENCE AVE CHICAGO IL	ESE	0.24 / 1,293.30	120
KRESGE'S	1900 W LAWRENCE AVE CHICAGO IL	ESE	0.24 / 1,293.30	120
WIRTA CORPORATION	1902 W WINNEMAC AVE CHICAGO IL	ENE	0.25 / 1,302.09	123
BOARD OF EDUCATION- CHAPPELL SCHOOL	5145 N LEAVITT ST CHICAGO IL	NW	0.25 / 1,305.63	124
BOARD OF EDUCATION- CHAPPELL SCHOOL	5145 N LEAVITT ST CHICAGO IL	NW	0.25 / 1,305.63	124

Lower Elevation	Address	Direction	Distance (mi/ft)	Map Key
EMIL HENRICKSON	4922 N HOYNE AVE CHICAGO IL	WSW	0.03 / 163.78	6

PERMITS CHICAGO - Chicago Environmental Permits

A search of the PERMITS CHICAGO database, dated Mar 14, 2023 has found that there are 142 PERMITS CHICAGO site(s) within approximately 0.12 miles of the project property.

Equal/Higher Elevation	Address	Direction	Distance (mi/ft)	Map Key
2049 AINSLIE CONDO ASSOC	2049 W AINSLIE ST, CHICAGO, IL IL	SSW	0.01 / 70.45	1
MR STEVE GILLIS	4907 N HOYNE AVE IL	SW	0.03 / 144.01	2
2122 W. AINSLIE	2122 W AINSLIE ST IL	WSW	0.08 / 400.91	12
RAVENSWOOD EVANGELICAL COV CHURCH	4900 N DAMEN AVE, CHICAGO, IL IL	E	0.09 / 478.37	13
FRANK JARGER	4952 N DAMEN AVE IL	ENE	0.09 / 478.63	14
FRANK JARGER	4942 N DAMEN AVE IL	ENE	0.09 / 479.33	15
SREDKO KONDIC	4954 N DAMEN AVE IL	ENE	0.09 / 479.43	16
BRAIN KINSELLA	4856 N DAMEN AVE, CHICAGO, IL IL	ESE	0.09 / 485.51	17
FRONTGATE DEVELOPMENT	4907 N HAMILTON AVE, CHICAGO, IL IL	WSW	0.09 / 486.50	18
GILBERT REALTY & CO	4901 N DAMEN AVE, CHICAGO, IL IL	ESE	0.09 / 499.65	23

Equal/Higher Elevation	Address	Direction	Distance (mi/ft)	Map Key
GILBERT REALTY & CO	4901 N DAMEN AVE, CHICAGO, IL IL	ESE	0.09 / 499.65	23
BROAD SHOULDERS MANAGEMENT	4927 N DAMEN AVE IL	E	0.09 / 499.92	24
CRYSTAL CLEANERS	4953 N DAMEN AVE, CHICAGO, IL IL	ENE	0.09 / 500.63	25
MI K. CHANG	4953 N DAMEN AVE, CHICAGO, IL IL	ENE	0.09 / 500.63	25
CRYSTAL CLEANERS	4953 N DAMEN AVE IL	ENE	0.09 / 500.63	25
CHA K. YON	4953 N DAMEN AVE, CHICAGO, IL IL	ENE	0.09 / 500.63	25
MR. SWEDBERG	4848 N DAMEN AVE, CHICAGO, IL IL	SE	0.09 / 501.52	26
HUMBERTO CAMACHO	4857 N DAMEN AVE, CHICAGO, IL IL	ESE	0.10 / 505.16	27
4845 N DAMEN AVE LLC	4845 N DAMEN AVE IL	SE	0.10 / 535.70	28
TEODORICO YEE	4835 N DAMEN AVE, CHICAGO, IL IL	SE	0.11 / 559.12	29
4835 N DAMEN AVE LLC	4835 N DAMEN AVE IL	SE	0.11 / 559.12	29
KASS MANAGEMENT	4835 N DAMEN AVE, CHICAGO, IL IL	SE	0.11 / 559.12	29
4839 N DAMEN LLC	4839 N DAMEN AVE IL	SE	0.11 / 562.36	30

Equal/Higher Elevation	Address	Direction	Distance (mi/ft)	Map Key
GROUNDSWELL COFFEE	4839 N DAMEN AVE IL	SE	0.11 / 562.36	30
GROUNDSWELL COFFEE ROASTERS	4839 N DAMEN AVE IL	SE	0.11 / 562.36	30
KUHN & CAREY PROP	4915 N DAMEN AVE, CHICAGO, IL IL	E	0.12 / 610.69	32
RESIDENTIAL	4824 N DAMEN AVE IL	SE	0.12 / 635.02	34
KNS PROPERTY	4821 N DAMEN AVE, CHICAGO, IL IL	SE	0.12 / 659.33	35
4821 N DAMEN	4821 N DAMEN AVE IL	SE	0.12 / 659.33	35
4821 N DAMEN	4821 N DAMEN AVE IL	SE	0.12 / 659.33	35
FORMER GAS STATION/WILLIAM VILLEGAS	2034 W LAWRENCE AVE, CHICAGO, IL IL	S	0.13 / 674.26	37
FORMER GAS STATION/WILLIAM VILLEGAS	2034 W LAWRENCE AVE, CHICAGO, IL IL	S	0.13 / 674.26	37
FORMER GAS STATION/WILLIAM VILLEGAS	2034 W LAWRENCE AVE, CHICAGO, IL IL	S	0.13 / 674.26	37
FORMER GAS STATION/WILLIAM VILLEGAS	2034 W LAWRENCE AVE, CHICAGO, IL IL	S	0.13 / 674.26	37
FORMER GAS STATION/WILLIAM VILLEGAS	2034 W LAWRENCE AVE, CHICAGO, IL IL	S	0.13 / 674.26	37
FORMER GAS STATION/WILLIAM VILLEGAS	2034 W LAWRENCE AVE, CHICAGO, IL IL	S	0.13 / 674.26	37

Equal/Higher Elevation	Address	Direction	Distance (mi/ft)	Map Key
KUHN & CAREY PROPERTIES	2148 W AINSLIE ST, CHICAGO, IL IL	WSW	0.13 / 695.26	38
MCHUGH MOVIES, INC.	4815 N DAMEN AVE, CHICAGO, IL IL	SE	0.13 / 697.77	39
4815 DAMEN	4815 N DAMEN AVE IL	SE	0.13 / 697.77	39
BRIAN KURTOVIC	2154 W AINSLIE ST IL	WSW	0.13 / 705.86	40
ALBERT FLYER	2063 W LAWRENCE AVE, CHICAGO, IL IL IL	SSW	0.14 / 714.73	42
REBECCA FRIED	4814 N DAMEN AVE, CHICAGO, IL IL	SE	0.14 / 722.37	43
BARB RAFEL	2108 W LAWRENCE AVE, CHICAGO, IL IL IL	SSW	0.14 / 733.27	45
2112 W LAWRENCE	2112 W LAWRENCE AVE IL	SSW	0.14 / 742.90	46
OFFICE BUILDING	2112 W LAWRENCE AVE IL	SSW	0.14 / 742.90	46
JOAN RAFEL	2112 W LAWRENCE AVE IL	SSW	0.14 / 742.90	46
COMMERCIAL OFFICE	2112 W LAWRENCE AVE IL	SSW	0.14 / 742.90	46
JCYS	2112 W LAWRENCE AVE IL	SSW	0.14 / 742.90	46
JCYS	2112 W LAWRENCE AVE IL	SSW	0.14 / 742.90	46

Equal/Higher Elevation	Address	Direction	Distance (mi/ft)	Map Key
DEPT. OF GENERAL SERVICES	2019 W LAWRENCE AVE, CHICAGO, IL IL	SSE	0.14 / 765.15	47
SUN RAY HEATING, INC.	4800 N DAMEN AVE, CHICAGO, IL IL	SE	0.15 / 765.79	48
CHILDCARE CENTER	2120 W LAWRENCE AVE IL	SSW	0.15 / 784.19	49
BEATA KOZAKIEWICZ	2120 W LAWRENCE AVE IL	SSW	0.15 / 784.19	49
ICM PROPERTIES	5055 N DAMEN AVE, CHICAGO, IL IL	NE	0.15 / 800.48	50
GIORDANO'S RESTAURANT	2124 W LAWRENCE AVE, CHICAGO, IL IL	SSW	0.15 / 805.08	51
STEW VALOPOULOS	2124 W LAWRENCE AVE, CHICAGO, IL IL	SSW	0.15 / 805.08	51
2125-39 W. LAWRENCE	2125 W LAWRENCE AVE IL	SSW	0.15 / 815.00	53
2125-39 W. LAWRENCE	2125 W LAWRENCE AVE IL	SSW	0.15 / 815.00	53
JANICE MARTIN	4801 N DAMEN AVE, CHICAGO, IL IL	SE	0.15 / 818.31	54
HISPANIC HOUSING DEV.	2127 W LAWRENCE AVE, CHICAGO, IL IL	SSW	0.16 / 831.17	55
4825 N LEAVITT ST CONDO ASSOC	4835 N LEAVITT ST IL	WSW	0.16 / 848.28	58
VINTAGE CONDO ASSOC.	4954 N WINCHESTER AVE, CHICAGO, IL IL	ENE	0.17 / 892.35	60

Equal/Higher Elevation	Address	Direction	Distance (mi/ft)	Map Key
CAPSTONE PROPERTY MGT., LLC	4954 N WINCHESTER AVE, CHICAGO, IL IL	ENE	0.17 / 892.35	60
4954 N. WINTCHESTER	4954 N WINCHESTER AVE IL	ENE	0.17 / 892.35	60
KRISTINA KELLEHER	4856 N WINCHESTER AVE, CHICAGO, IL IL	ESE	0.17 / 893.48	61
K.L.C PROPERTIES	5000 N WINCHESTER AVE, CHICAGO, IL IL	ENE	0.17 / 895.61	62
JOSEF BEER	5006 N WINCHESTER AVE, CHICAGO, IL IL	ENE	0.17 / 901.89	63
4915 N WINCHESTER	4915 N WINCHESTER AVE IL	E	0.17 / 910.14	65
RESIDENTIAL - 3 STORIES	4903 N WINCHESTER AVE IL	E	0.17 / 910.26	66
LAST PIT STOP FOOD CORPORATION	1964 W LAWRENCE AVE IL	SE	0.17 / 914.30	68
LAST PIT STOP FOOD CORPORATION	1964 W LAWRENCE AVE IL	SE	0.17 / 914.30	68
WALLACE L KNIGHTON	4851 N WINCHESTER AVE IL	ESE	0.17 / 918.14	69
ZORICA GOLUMBOVSKI	4847 N WINCHESTER AVE IL	ESE	0.17 / 922.12	71
5009 N WINCHESTER	5009 N WINCHESTER AVE IL	ENE	0.18 / 927.18	72
DAN MICHAEL	1956 W LAWRENCE AVE, CHICAGO, IL IL	SE	0.18 / 933.31	73

Equal/Higher Elevation	Address	Direction	Distance (mi/ft)	Map Key
TERRY KLUSKEN	4832 N WINCHESTER AVE, CHICAGO, IL IL	ESE	0.18 / 938.26	75
KEN REIDER	5017 N WINCHESTER AVE IL	ENE	0.18 / 938.73	76
BARBARA KLETT	4839 N WINCHESTER AVE, CHICAGO, IL IL	ESE	0.18 / 940.04	77
HOME	4839 N WINCHESTER AVE IL	ESE	0.18 / 940.04	77
AMUNDSEN HIGH SCHOOL	5110 N DAMEN AVE, CHICAGO, IL IL	NNE	0.18 / 943.32	78
CPS/BOE	5110 N DAMEN AVE, CHICAGO, IL IL	NNE	0.18 / 943.32	78
DAMEN & FOSTER	5110 N DAMEN AVE IL	NNE	0.18 / 943.32	78
1962 BUILDING	1962 W LAWRENCE AVE, CHICAGO, IL IL	SE	0.18 / 947.05	79
RESIDENTIAL	4835 N WINCHESTER AVE IL	ESE	0.18 / 947.57	80
4835 N WINCHESTER	4835 N WINCHESTER AVE IL	ESE	0.18 / 947.57	80
Parking Lot	2150 W Lawrence IL	SW	0.18 / 953.44	81
PARKING LOT	2150 W LAWRENCE AVE IL	SW	0.18 / 955.65	82
SONCO REAL ESTATES LLC	2150 W LAWRENCE AVE IL	SW	0.18 / 955.65	82

Equal/Higher Elevation	Address	Direction	Distance (mi/ft)	Map Key
4829 N WINCHESTER	4829 N WINCHESTER AVE IL	ESE	0.18 / 966.30	83
4829 N WINCHESTER	4829 N WINCHESTER AVE IL	ESE	0.18 / 966.30	83
REGENT REALTY	2206 W WINNEMAC AVE, CHICAGO, IL IL	WNW	0.18 / 967.83	85
BRUNO HEBER	5048 N LEAVITT ST, CHICAGO, IL IL	NW	0.19 / 990.29	86
TRACY XELOWSKI	5052 N LEAVITT ST, CHICAGO, IL IL	NW	0.19 / 1,011.70	89
THOMAS SCHEIDT	1919 W ARGYLE ST, CHICAGO, IL IL	ENE	0.19 / 1,012.59	90
GRINDING AND CHEMICAL WASH	1919 W ARGYLE ST IL	ENE	0.19 / 1,012.59	90
T.W. HOYT	4814 N WINCHESTER AVE, CHICAGO, IL IL	ESE	0.19 / 1,013.61	91
4750 MANOR LLC	1953 W LAWRENCE AVE, CHICAGO, IL IL	SE	0.19 / 1,017.25	92
VACANT BUILDINGS	1941 W LAWRENCE AVE, CHICAGO, IL IL	SE	0.19 / 1,021.31	93
CASS MGMT	4745 N DAMEN AVE, CHICAGO, IL IL	SSE	0.20 / 1,040.87	94
OCTAVIAN IOVANESCU	5050 N WINCHESTER AVE, CHICAGO, IL IL	NE	0.20 / 1,064.14	95
4806 N WINCHESTER AVE	4806 N WINCHESTER AVE IL	SE	0.20 / 1,069.83	97

Equal/Higher Elevation	Address	Direction	Distance (mi/ft)	Map Key
WILLIS APARTMENTS	1920 W ARGYLE ST, CHICAGO, IL IL	ENE	0.20 / 1,076.36	98
WINCHESTER CONDO ASSOC.	5053 N WINCHESTER AVE IL	NE	0.20 / 1,076.99	99
HORIZON GROUP I, LLC	1938 W LAWRENCE AVE, CHICAGO, IL IL	SE	0.20 / 1,080.49	100
FRANCOISE PIERRE	5056 N WINCHESTER AVE, CHICAGO, IL IL	NE	0.21 / 1,095.81	101
CHICAGO BOARD OF EDUCATION	5105 N LEAVITT ST, CHICAGO, IL IL	NW	0.21 / 1,101.57	102
CPS/BOE	5105 N LEAVITT ST, CHICAGO, IL IL	NW	0.21 / 1,101.57	102
BOB WEINSTEIN	5072 N WINCHESTER AVE, CHICAGO, IL IL	NE	0.21 / 1,102.80	103
TAVEESAK TETIWAT	4751 N LEAVITT ST, CHICAGO, IL IL	SW	0.21 / 1,131.83	104
BEN REZNICK	1917 W WINNEMAC AVE, CHICAGO, IL IL	ENE	0.22 / 1,161.11	106
MIKE SATO	4854 N BELL AVE, CHICAGO, IL IL	WSW	0.22 / 1,165.33	107
EUGNE S. BUINO	2165 W GIDDINGS ST, CHICAGO, IL IL	SSW	0.23 / 1,193.58	113
WIRTZ REALTY CORP.	2216 W LAWRENCE AVE, CHICAGO, IL IL	SW	0.23 / 1,223.49	114
WIRTZ REALTY CORP	2216 W LAWRENCE AVE IL	SW	0.23 / 1,223.49	114

Equal/Higher Elevation	Address	Direction	Distance (mi/ft)	Map Key
WIRTZ REALTY CORPORATION	2216 W LAWRENCE AVE IL	SW	0.23 / 1,223.49	114
BOILER REPLACEMENT	2216 W LAWRENCE AVE IL	SW	0.23 / 1,223.49	114
1901-11 W WINNEMAC	1901 W WINNEMAC AVE IL	ENE	0.23 / 1,231.41	115
MARIE MCAULIFFE	4715 N DAMEN AVE, CHICAGO, IL IL	SSE	0.24 / 1,272.67	116
4801 N. BELL	4801 N BELL AVE IL	WSW	0.24 / 1,274.88	117
4801 N. BELL	4801 N BELL AVE IL	WSW	0.24 / 1,274.88	117
BARRY MEM.UNTD.METHODIST CHURCH	4754 N LEAVITT ST, CHICAGO, IL IL	SW	0.24 / 1,288.51	119
4754 N. LEAVITT ST.	4754 N LEAVITT ST IL	SW	0.24 / 1,288.51	119
SEARS STORE #1010	1900 W LAWRENCE AVE, CHICAGO, IL IL	ESE	0.24 / 1,293.30	120
SEARS ROEBUCK & COMPANY	1900 W LAWRENCE AVE, CHICAGO, IL IL	ESE	0.24 / 1,293.30	120
SEARS ROEBUCK & CO.	1900 W LAWRENCE AVE, CHICAGO, IL IL	ESE	0.24 / 1,293.30	120
SB 1900 W LAWRENCE LLC	1900 W LAWRENCE AVE IL	ESE	0.24 / 1,293.30	120
COMMERCIAL	1900 W LAWRENCE AVE IL	ESE	0.24 / 1,293.30	120

Equal/Higher Elevation	Address	Direction	Distance (mi/ft)	Map Key
SB 1900 W. Lawrence, LLC	1900 W. Lawrence Ave. IL	ESE	0.24 / 1,293.30	120
CA RESIDENTIAL	1900 W LAWRENCE AVE IL	ESE	0.24 / 1,293.30	120
GIUSEPPE SALEME	4709 N DAMEN AVE, CHICAGO, IL IL	SSE	0.25 / 1,296.64	121
CHICAGO BOARD OF EDUCATION	2135 W FOSTER AVE, CHICAGO, IL IL	NNW	0.25 / 1,301.04	122
VACCARO MANAGEMENT, INC.	4933 N WOLCOTT AVE, CHICAGO, IL IL	E	0.25 / 1,314.33	125
PETER PYSKACEK	5001 N WOLCOTT AVE, CHICAGO, IL IL	ENE	0.25 / 1,319.48	128
KEN ZIGANTO	5001 N WOLCOTT AVE, CHICAGO, IL IL	ENE	0.25 / 1,319.48	128
WOLCOTT FACILITY	5001 N WOLCOTT AVE, CHICAGO, IL IL	ENE	0.25 / 1,319.48	128
PETER PYSKACEK	5001 N WOLCOTT AVE, CHICAGO, IL IL	ENE	0.25 / 1,319.48	128
CANDY FACTORY CONDO ASSOC.	5001 N WOLCOTT AVE, CHICAGO, IL IL	ENE	0.25 / 1,319.48	128
5001 N WOLCOTT	5001 N WOLCOTT AVE IL	ENE	0.25 / 1,319.48	128

Lower Elevation	Address	Direction	Distance (mi/ft)	Map Key
RENEE SCHMIDT	4933 N HOYNE AVE, CHICAGO, IL IL	W	0.03 / 144.32	3
AFFORDABLE TUCKPOINTING PROS	4924 N HOYNE AVE IL	WSW	0.03 / 163.03	5

Lower Elevation	Address	Direction	Distance (mi/ft)	Map Key
WALD MANAGEMENT	4955 N SEELEY AVE, CHICAGO, IL IL	NE	0.03 / 170.36	8
2149-59 W ARGYLE CONDO ASSOC	2149 W ARGYLE ST IL	WNW	0.14 / 727.22	44

Non Standard

Federal

FINDS/FRS - Facility Registry Service/Facility Index

A search of the FINDS/FRS database, dated Aug 18, 2022 has found that there are 22 FINDS/FRS site(s) within approximately 0.02 miles of the project property.

Equal/Higher Elevation	Address	Direction	Distance (mi/ft)	Map Key
UNITED DRIVE AXLE	4929 N DAMEN AVE CHICAGO IL 60625 ***Registry ID**: 110003049781*	E	0.09 / 498.92	20
M & M CLEANERS	4937 N DAMEN CHICAGO IL 60625 ***Registry ID**: 110018192837*	E	0.09 / 499.16	21
CRYSTAL CLEANERS	4953 N DAMEN AVE CHICAGO IL 60625 ***Registry ID**: 110005942061*	ENE	0.09 / 500.63	25
4835 -45 N DAMEN	4835 -45 N DAMEN CHICAGO IL 60612 ***Registry ID**: 110031017138*	SE	0.11 / 567.49	31
CVS PHARMACY 5987	4800 N DAMEN CHICAGO IL 60625 ***Registry ID**: 110045973363*	SE	0.15 / 806.28	52
CHICAGO CITY OF	1954 W WINNEMAC AVE CHICAGO IL 60640 ***Registry ID**: 110009453260*	ENE	0.16 / 839.90	56
DOUGLAS S ROMEO	1941 W WINNEMAC AVE CHICAGO IL 60640 ***Registry ID**: 110068721468*	ENE	0.16 / 843.07	57
NORTH SHORE SEWERAGE	2134 W LAWRENCE AVE CHICAGO IL 60625	SW	0.16 / 866.07	59

Equal/Higher Elevation	Address	Direction	Distance (mi/ft)	Map Key
	***Registry ID**: 110018193774*			
AMUNDSEN, RONALD H/S	5110 N DAMEN AVE CHICAGO IL 60625	NNE	0.18 / 943.32	78
	***Registry ID**: 110005951167*			
5030 N WINCHESTER	5030 N WINCHESTER CHICAGO IL 60645	ENE	0.18 / 967.13	84
	***Registry ID**: 110055408492*			
RAVENSWOOD MATERNITY SERVICES	4733 N DAMEN AVE CHICAGO IL 60625-1442	SSE	0.20 / 1,066.48	96
	***Registry ID**: 110005862469*			
ATHENIAN BODY SHOP INC	2206 W LAWRENCE AVE CHICAGO IL 60625	SW	0.22 / 1,158.36	105
	***Registry ID**: 110005880038*			
ROSE COIN WASH	2206 W LAWRENCE AVE CHICAGO IL 60625	SW	0.22 / 1,158.36	105
	***Registry ID**: 110018463107*			
LINCOLN SQUARE SVC	2201 W LAWRENCE AVE CHICAGO IL 60625	SW	0.22 / 1,178.97	110
	***Registry ID**: 110018054683*			
1901 -07 W AINSLIE	1901 -07 W AINSLIE CHICAGO IL 60625	ESE	0.22 / 1,187.57	111
	***Registry ID**: 110030824437*			
WINNEMAC PARK STADIUM	5101 N LEAVITT ST CHICAGO IL 60625	NW	0.23 / 1,190.55	112
	***Registry ID**: 110012271095*			
SEARS 1010	1900 LAWRENCE AVE CHICAGO IL 60640-4003	ESE	0.24 / 1,283.10	118
	***Registry ID**: 110005935426*			
CHURCH	4754 N LEAVITT CHICAGO IL 60625	SW	0.24 / 1,288.51	119
	***Registry ID**: 110056035133*			
ELIZA CHAPPELL SCHOOL	2135 W FOSTER CHICAGO IL 60625	NNW	0.25 / 1,301.04	122
	***Registry ID**: 110046147228*			
ELIZA CHAPPELL SCHOOL	5145 N LEAVITT CHICAGO IL 60625	NW	0.25 / 1,305.63	124
	***Registry ID**: 110005951489*			
WOLCOTT FACILITY	5001 N WOLCOTT CHICAGO IL 60640-2678	ENE	0.25 / 1,317.61	127

Equal/Higher Elevation	Address	Direction	Distance (mi/ft)	Map Key
	***Registry ID**: 110005799421*			

Lower Elevation	Address	Direction	Distance (mi/ft)	Map Key
JONES, BILL	4936 HOYNE CHICAGO IL 60625-1307	W	0.04 / 232.67	9
	***Registry ID**: 110005919667*			

FED DRYCLEANERS - Drycleaner Facilities

A search of the FED DRYCLEANERS database, dated Dec 11, 2022 has found that there are 1 FED DRYCLEANERS site(s) within approximately 0.25 miles of the project property.

Equal/Higher Elevation	Address	Direction	Distance (mi/ft)	Map Key
CRYSTAL CLEANERS	4953 N DAMEN AVE CHICAGO IL 60625	ENE	0.09 / 500.63	25
	***FRS Facility ID**: 110005942061*			

AFS - Air Facility System

A search of the AFS database, dated Oct 17, 2014 has found that there are 1 AFS site(s) within approximately 0.02 miles of the project property.

Equal/Higher Elevation	Address	Direction	Distance (mi/ft)	Map Key
CRYSTAL CLEANERS	4953 NORTH DAMEN CHICAGO IL 60625	ENE	0.09 / 499.39	22

State

SPILLS - Spills and Incidents

A search of the SPILLS database, dated Jan 6, 2023 has found that there are 4 SPILLS site(s) within approximately 0.12 miles of the project property.

Equal/Higher Elevation	Address	Direction	Distance (mi/ft)	Map Key
TRUEGREEN	4856 HOYNE CHICAGO IL	SW	0.05 / 240.98	11
	***Incident No**: H 2003 0654*			
2034 LAWRENCE L.L.C.	2034 W. LAWRENCE AVE CHICAGO IL	S	0.13 / 674.26	37
	***Incident No**: H 2005 0775*			
UNKNOWN	1954 WEST WINNEMAC AVENUE CHICAGO IL	ENE	0.16 / 839.90	56
	***Incident No**: H 2001 1037*			

Equal/Higher Elevation	Address	Direction	Distance (mi/ft)	Map Key
Sonco Real Estate LLCC 2150 West Lawrence Series	2150 W. Lawrence Chicago IL ***Incident No**: H-2016-0918*	SW	0.18 / 953.44	**81**

DRYCLEANERS - Dry Cleaning Facilities

A search of the DRYCLEANERS database, dated Mar 21, 2023 has found that there are 1 DRYCLEANERS site(s) within approximately 0.25 miles of the project property.

Equal/Higher Elevation	Address	Direction	Distance (mi/ft)	Map Key
CRYSTAL CLEANERS	4953 NORTH DAMEN AVENUE CHICAGO IL 60625	ENE	0.09 / 500.63	**25**

DELISTED DRYCLEANERS - Delisted Drycleaners

A search of the DELISTED DRYCLEANERS database, dated Mar 21, 2023 has found that there are 1 DELISTED DRYCLEANERS site (s) within approximately 0.25 miles of the project property.

Equal/Higher Elevation	Address	Direction	Distance (mi/ft)	Map Key
CRYSTAL CLEANERS	4953 NORTH DAMEN AVENUE CHICAGO IL 60625	E	0.09 / 491.34	**19**

IEPA DOCS - IEPA Document Explorer

A search of the IEPA DOCS database, dated Jan 27, 2023 has found that there are 13 IEPA DOCS site(s) within approximately 0.02 miles of the project property.

Equal/Higher Elevation	Address	Direction	Distance (mi/ft)	Map Key
United Drive Axle	4929 N Damen Chicago IL 60625	E	0.09 / 498.92	**20**
Chicago, City of Abandonment	1954 W Winnemac Ave Chicago IL 60640	ENE	0.16 / 839.90	**56**
North Shore Sewerage	2134 W Lawrence Ave Chicago IL 60625	SW	0.16 / 866.07	**59**
Amundsen Ronald High School	5110 N Damen Chicago IL 60625	NNE	0.18 / 943.32	**78**
Sonco Real Estate LLC	2150 W Lawrence Ave Chicago IL 60625	SW	0.18 / 955.65	**82**

Equal/Higher Elevation	Address	Direction	Distance (mi/ft)	Map Key
Ravenswood Maternity Services	4733 N Damen Ave Chicago IL 60640	SSE	0.20 / 1,066.48	96
Rose Coin Wash	2206 W Lawrence Ave Chicago IL 60625	SW	0.22 / 1,158.36	105
Lincoln Square Svc	2201 W Lawrence Ave Chicago IL 60625	SW	0.22 / 1,178.97	110
Winnemac Park Stadium	5101 N Leavitt St Chicago IL 60625	NW	0.23 / 1,190.55	112
Sears 1010	1900 W Lawrence Ave Chicago IL 60640	ESE	0.24 / 1,293.30	120
Eliza Chappell School	5145 N Leavitt St Chicago IL 60625	NW	0.25 / 1,305.63	124
Wolcott Facility	5001 N Wolcott Chicago IL 60640	ENE	0.25 / 1,317.61	127

Lower Elevation	Address	Direction	Distance (mi/ft)	Map Key
Jones, Bill	4936 Hoyne Chicago IL 60625	W	0.04 / 232.67	9

AIR PERMITS - Air Permits


A search of the AIR PERMITS database, dated Jan 27, 2023 has found that there are 1 AIR PERMITS site(s) within approximately 0.25 miles of the project property.

Equal/Higher Elevation	Address	Direction	Distance (mi/ft)	Map Key
Crystal Cleaners	4953 North Damen Chicago IL 60625	ENE	0.09 / 499.39	22

UIC - Underground Injection Control Wells

A search of the UIC database, dated Aug 1, 2019 has found that there are 1 UIC site(s) within approximately 0.02 miles of the project property.

Equal/Higher Elevation	Address	Direction	Distance (mi/ft)	Map Key
2034 WEST LAWRENCE AVE., LLC	2034 W. LAWRENCE AVE CHICAGO IL 60625	S	0.13 / 674.26	37

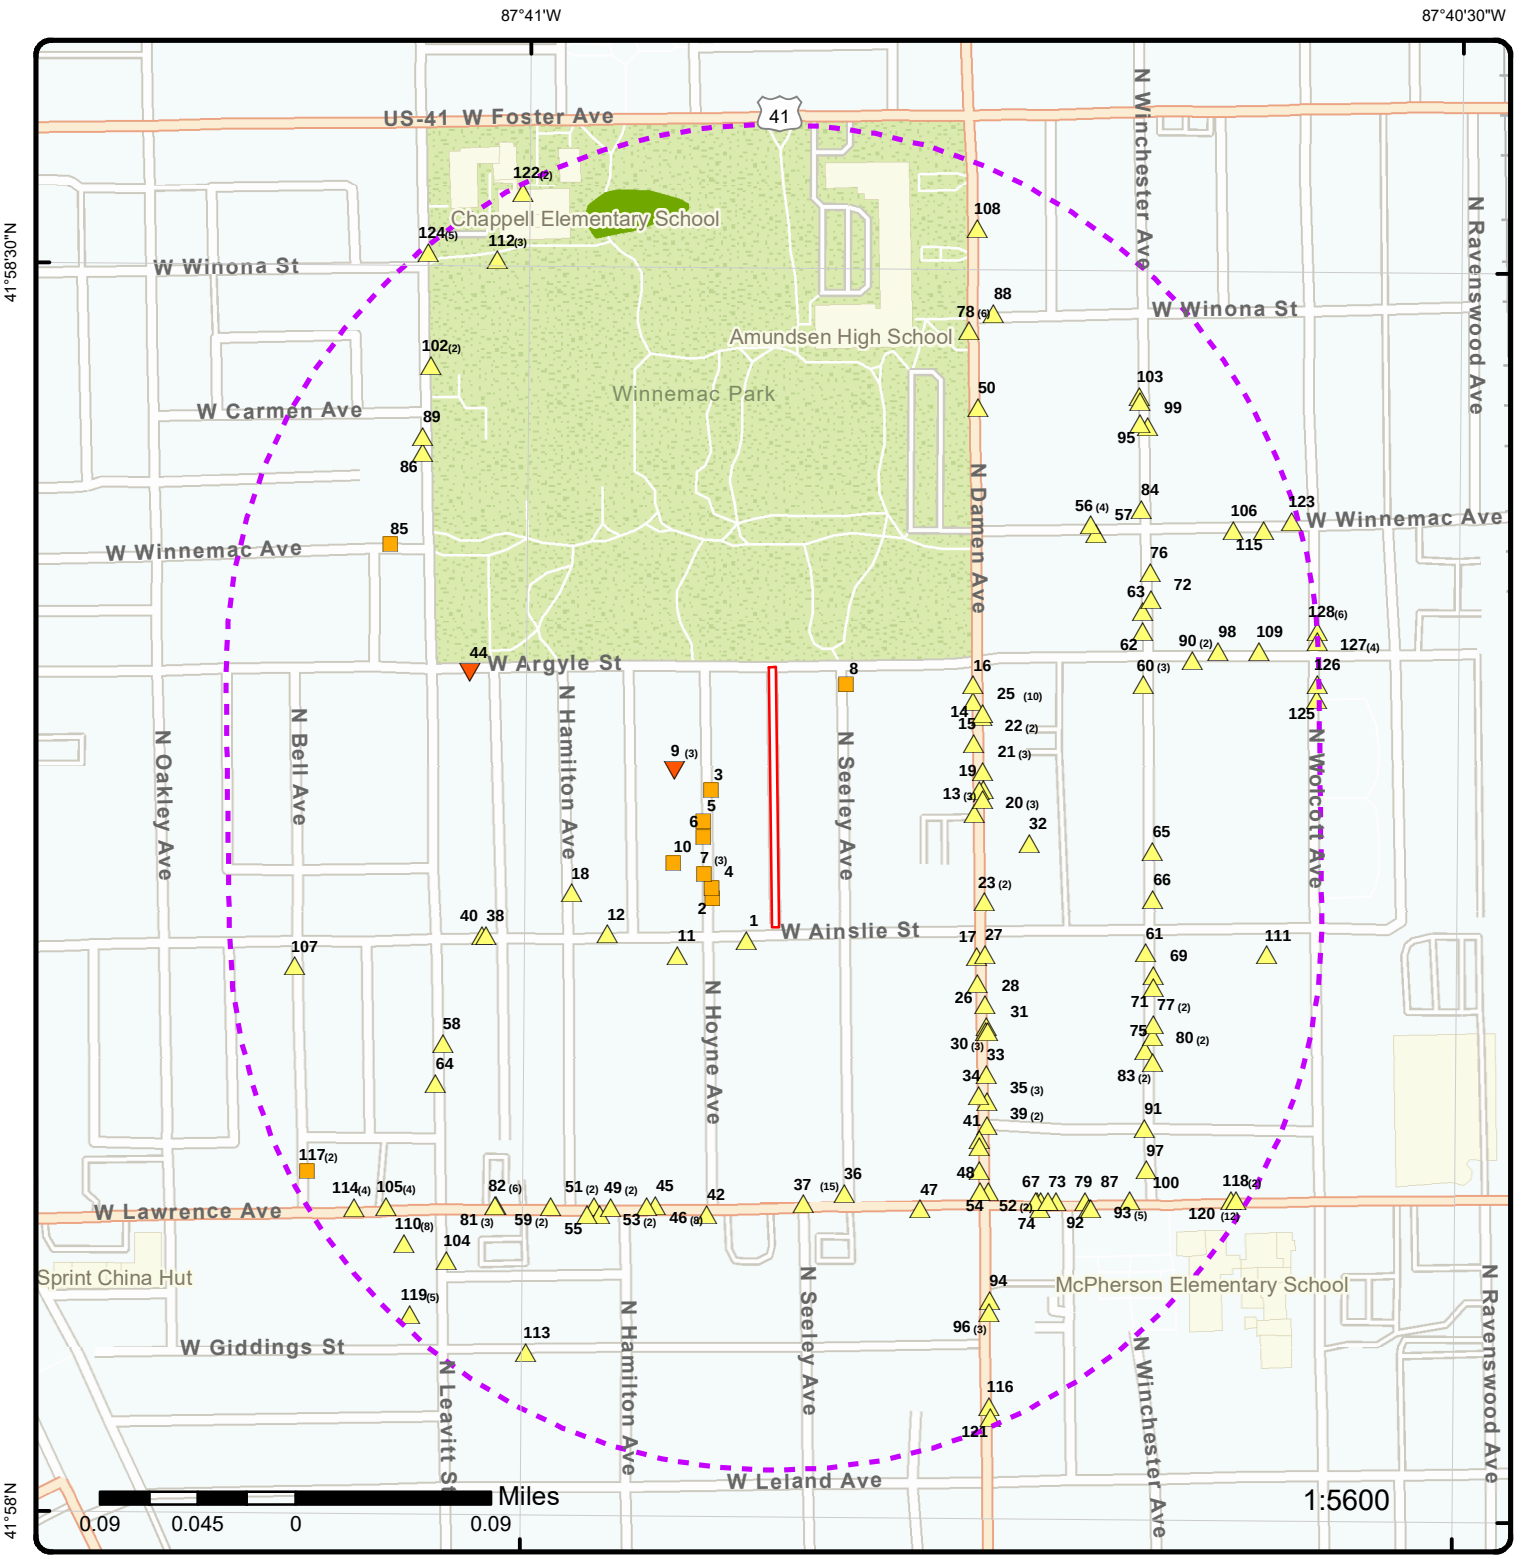

Map: 0.25 Mile Radius


Order Number: 23042600432

Address: W. Argyle Street, W. Ainslie Street, N. Hoyne Avenue, N. Seeley Avenue, Chicago, IL

- Project Property
- Buffer Outline
- Sites with Higher Elevation
- Sites with Same Elevation
- Sites with Lower Elevation
- Sites with Unknown Elevation
- Areas with Higher Elevation
- Areas with Same Elevation
- Areas with Lower Elevation
- Areas with Unknown Elevation
- Freeways; Highways
- Traffic Circle; Ramp
- Major & Minor Arterial
- Traffic Circle; Ramp
- Local Road
- Rail
- State
- Country
- National Wetland
- Indian Reserve Land
- Plume
- 100 Year Flood Zone
- 500 Year Flood Zone
- FWS Special Designation Areas
- National Priorities List (Active, Delisted, Proposed, Institutional Control)

Source: © 2021 ESRI StreetMap Premium

© ERIS Information Inc.

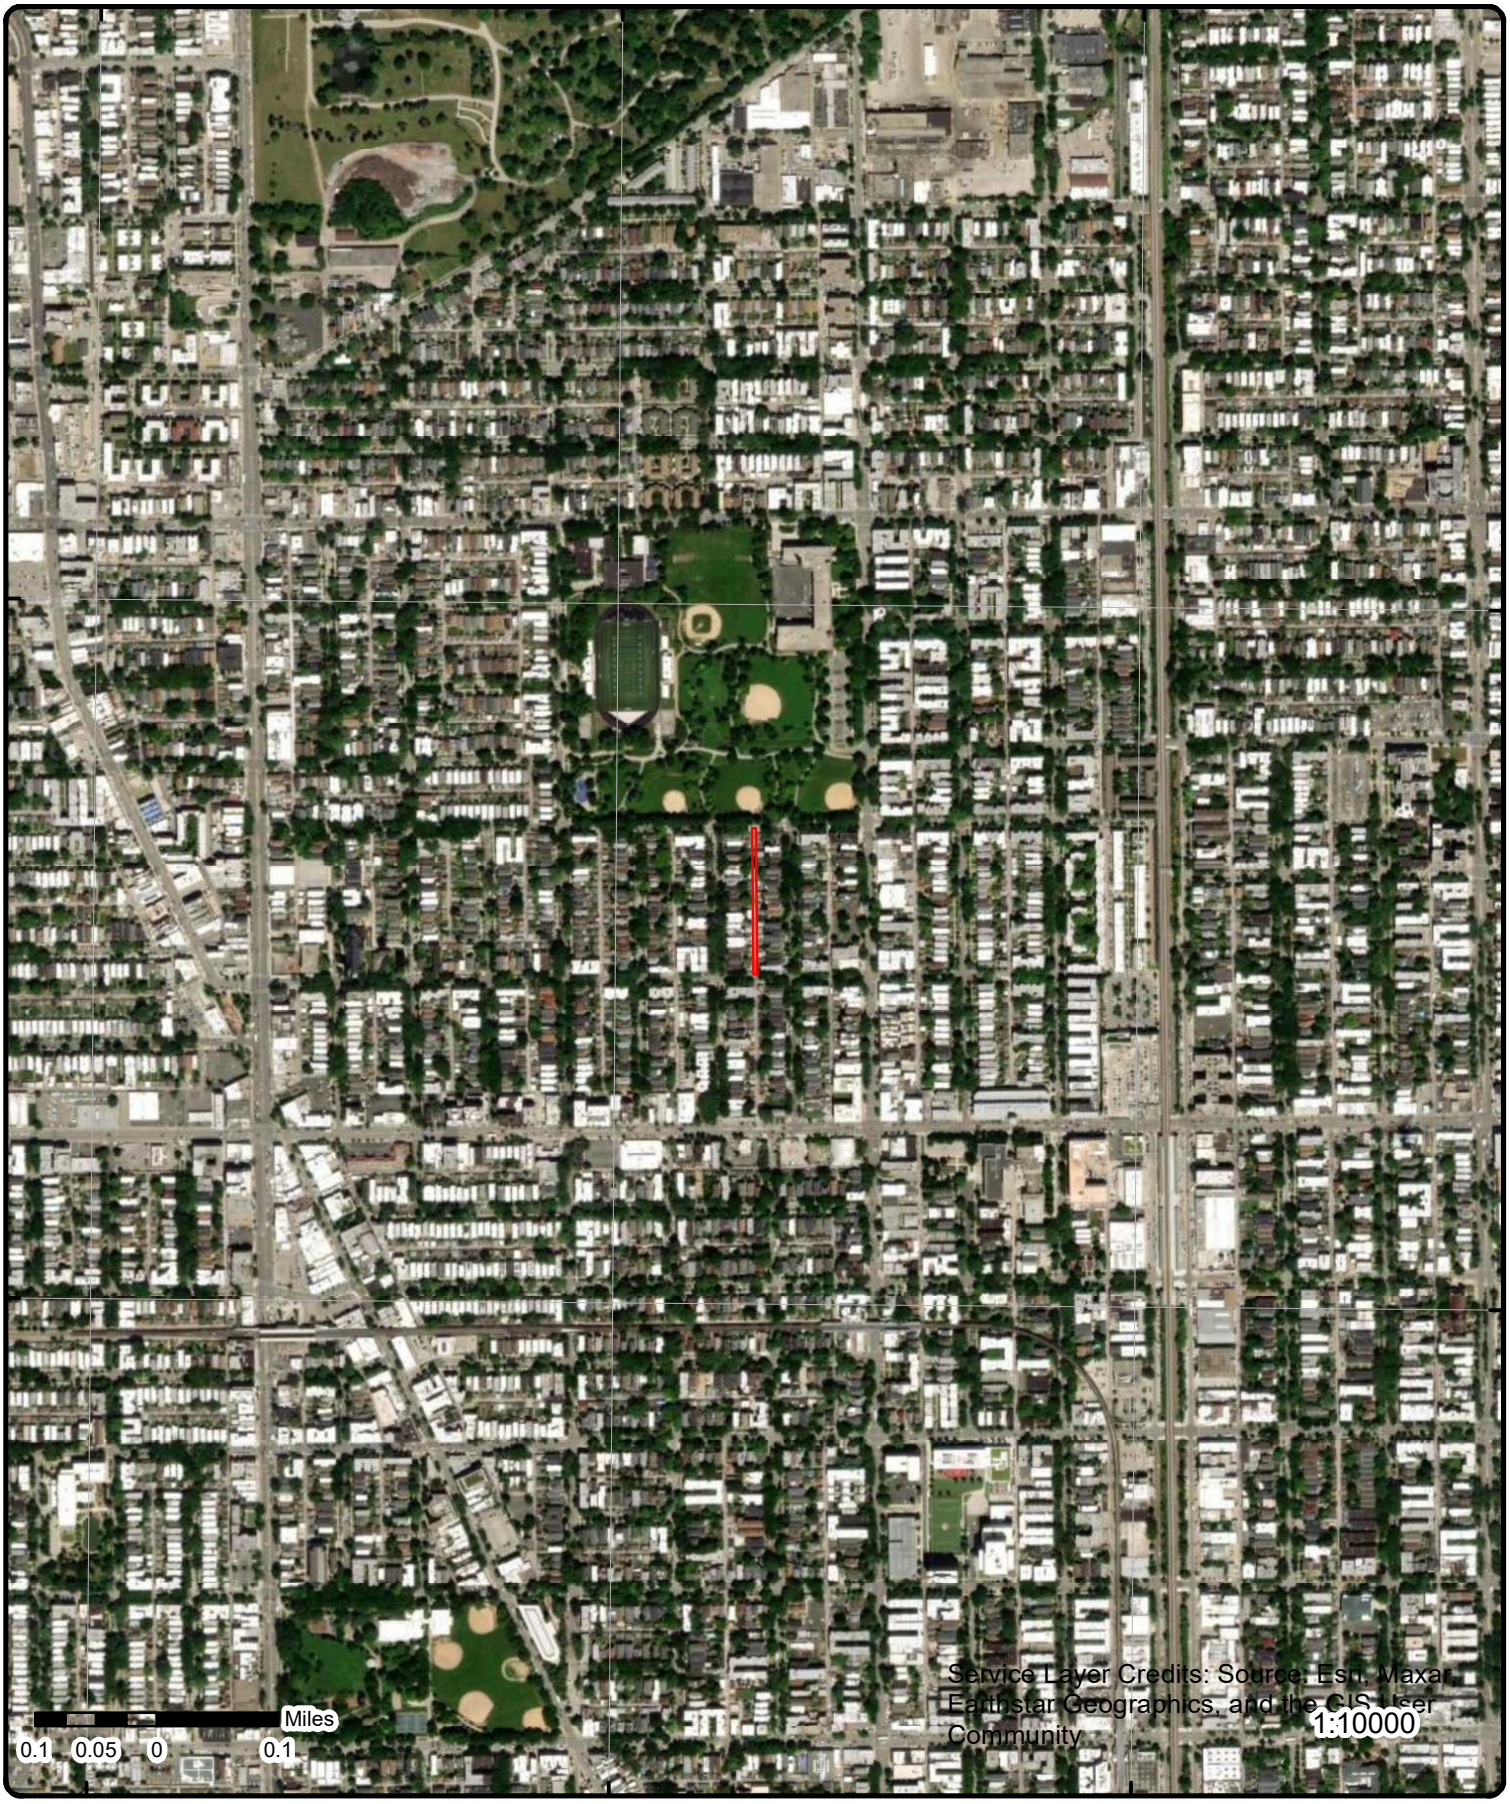


Aerial **Year: 2022**

Order Number: 23042600432

Address: W. Argyle Street, W. Ainslie Street, N. Hoyne Avenue, N. Seeley Avenue,

© ERIS Information Inc.

Source: ESRI World Imagery

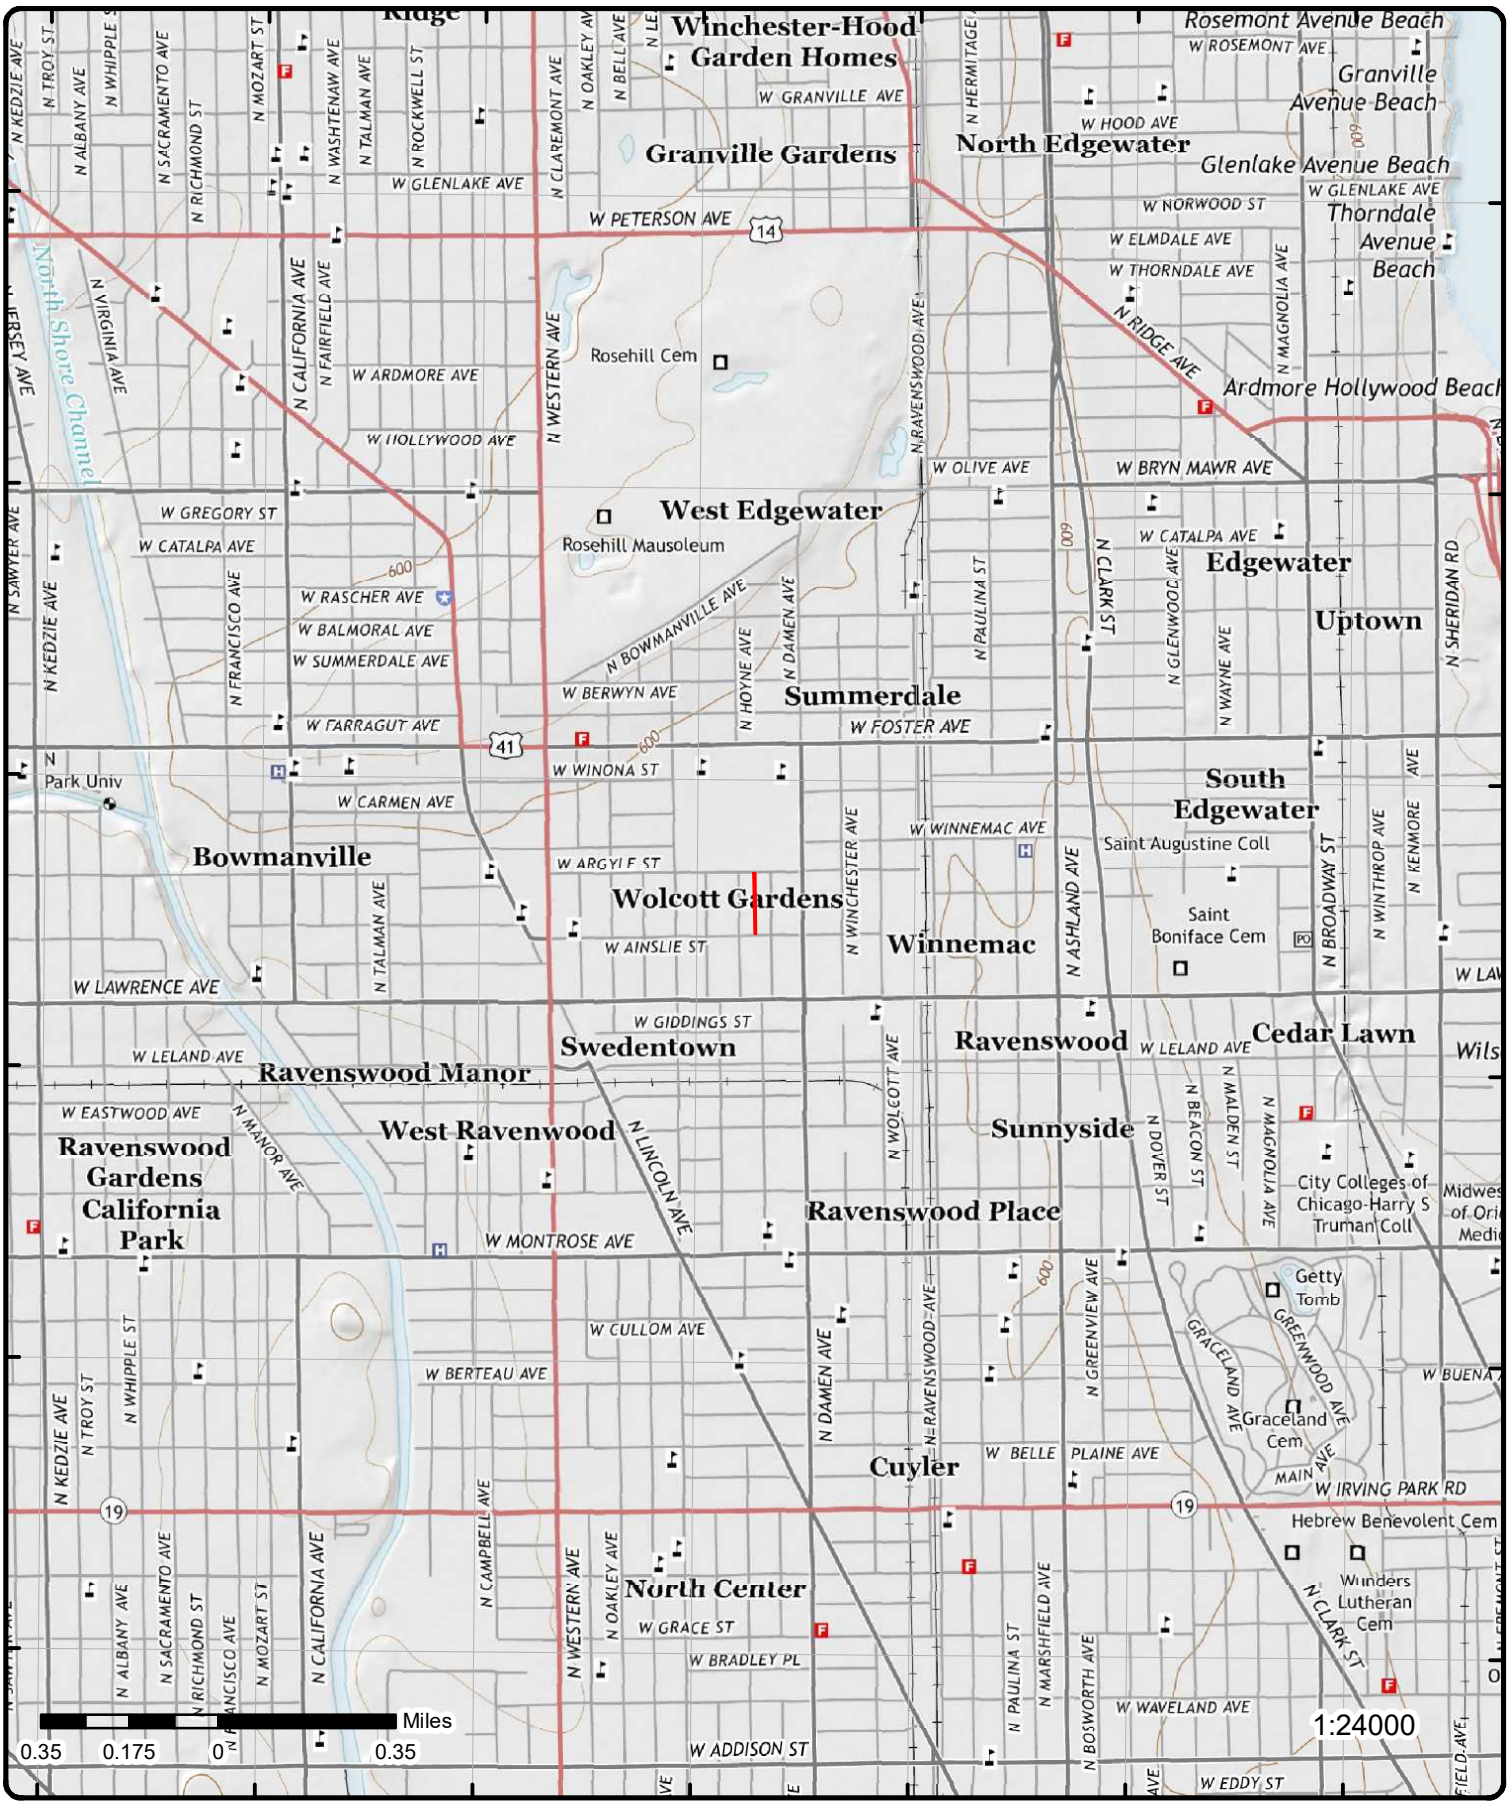

Topographic Map

Year: 2015

Order Number: 23042600432

Address: W. Argyle Street, W. Ainslie Street, N. Hoyne Avenue, N. Seeley Avenue,

Quadrangle(s): Chicago Loop, IL

© ERIS Information Inc.

Source: USGS Topographic Map

Detail Report

Map Key	Number of Records	Direction	Distance (mi/ft)	Elev/Diff (ft)	Site	DB
1	1 of 1	SSW	0.01 / 70.45	596.51 / 1	2049 AINSLIE CONDO ASSOC 2049 W AINSLIE ST, CHICAGO, IL IL	PERMITS CHICAGO

Application ID: DOEAIR10863
Application Type: AIR POLLUTION CONTROL PERMIT
Issue or Entry Date: 02/19/2003
Application Subtype: EQUIPMENT INSTALLATION

CDPH Environmental Permit Details

Status: CLOSED
Applicant: PATRICIA DUFF
Expiration Date: 08/18/2003
Data Source: HISTORIC DEPT. OF ENVIRONMENT
Street No from: 2049
Location: POINT (-87.68132 41.97054)
Comment:
Street No to:
Direction: W
Street Name: AINSLIE
Street Type: ST

QTY: 1.0 COMBUSTION EMISSION UNIT/BOILER/ WEIL MCLAIN/MODEL:LGB-11-S/ MAXIMUM OUTPUT:790,000 BTU**Note: Many records provided by the department have a truncated Comment field.

Map Key	Number of Records	Direction	Distance (mi/ft)	Elev/Diff (ft)	Site	DB
2	1 of 1	SW	0.03 / 144.01	596.18 / 0	MR STEVE GILLIS 4907 N HOYNE AVE IL	PERMITS CHICAGO

Application ID: ENVAIR118582
Application Type: AIR POLLUTION CONTROL PERMIT
Issue or Entry Date: 04/06/2012
Application Subtype: ARCHITECTURAL SURFACE CLEANING

CDPH Environmental Permit Details

Status: CLOSED
Applicant: L K PRECISION TUCKPOINTING
Expiration Date:
Data Source: DEPT. OF PUBLIC HEALTH
Street No from: 4907
Location: POINT (-87.68168 41.97079)
Comment:
Street No to:
Direction: N
Street Name: HOYNE
Street Type: AVE

Map Key	Number of Records	Direction	Distance (mi/ft)	Elev/Diff (ft)	Site	DB
3	1 of 1	W	0.03 / 144.32	595.79 / 0	RENEE SCHMIDT 4933 N HOYNE AVE, CHICAGO, IL IL	PERMITS CHICAGO

Application ID: DOEAIR22758
Application Type: AIR POLLUTION CONTROL PERMIT
Issue or Entry Date: 04/29/2008
Application Subtype: EQUIPMENT INSTALLATION

Map Key	Number of Records	Direction	Distance (mi/ft)	Elev/Diff (ft)	Site	DB

CDPH Environmental Permit Details

Status:	CLOSED	***Street No to:***	
Applicant:		***Direction:***	N
Expiration Date:	10/26/2008	***Street Name:***	HOYNE
Data Source:	HISTORIC DEPT. OF ENVIRONMENT	***Street Type:***	AVE
Street No from:	4933		
Location:	POINT (-87.68169 41.97151)		
Comment:			

QTY: 1.0 ARCHITECTURAL SURFACE CLEANING: GRIND/CHEM WA SH/DUST SUPPRESSION METHOD: CONTAINMENT,TARPS /PERMIT EXPIRES: 12/15/2008**Note: Many records provided by the department have a truncated Comment field.

Map Key	Number of Records	Direction	Distance (mi/ft)	Elev/Diff (ft)	Site	DB
4	1 of 1	SW	0.03 / 144.86	596.17 / 0	A. WILNER 4911 N HOYNE AVE CHICAGO IL	TANKS CHICAGO

Facility ID:	4911HOY1956-04-19
Owner:	
Data Source(s):	HISTORIC DEPT. OF BUILDINGS

Detail(s)

Tank ID:		***Street No from:***	4911
Installation Date:	04/19/1956	***Street No to:***	4911
Removal Date:		***Street Name:***	HOYNE
Last Used Date:		***Street Type:***	AVE
Tank Type:	UNDERGROUND STORAGE TANK	***Direction:***	N
Tank Material:		***Latitude:***	41.970912957665824
Tank Construction:		***Longitude:***	-87.68153395472883
Tank Product:			
Tank Capacity:			
Location:	POINT (-87.68153395472883 41.970912957665824)		
Comment:	WORK BY: MOSBECK OIL EQUIPMENT; INSTALL 1-1K GAL FUEL OIL TK FINAL 1/7/57		

Map Key	Number of Records	Direction	Distance (mi/ft)	Elev/Diff (ft)	Site	DB
5	1 of 1	WSW	0.03 / 163.03	595.57 / 0	AFFORDABLE TUCKPOINTING PROS 4924 N HOYNE AVE IL	PERMITS CHICAGO

Application ID:	ENVAIR1268320	***Application Type:***	AIR POLLUTION CONTROL PERMIT
Issue or Entry Date:	07/31/2020	***Application Subtype:***	ARCHITECTURAL SURFACE CLEANING

CDPH Environmental Permit Details

Status:	CLOSED	***Street No to:***	
Applicant:	AFFORDABLE TUCKPOINTING	***Direction:***	N
Expiration Date:		***Street Name:***	HOYNE
Data Source:	DEPT. OF PUBLIC HEALTH	***Street Type:***	AVE
Street No from:	4924		
Location:	POINT (-87.68169 41.9713)		

Map Key	Number of Records	Direction	Distance (mi/ft)	Elev/Diff (ft)	Site	DB

Comment:

REMOVAL AND REPLACE DAMAGED BRICKS FROM LEFT SIDE OF HOME. CLEAN UP UPON COMPLETION.**Note: Many records provided by the department have a truncated Comment field.

Map Key	Number of Records	Direction	Distance (mi/ft)	Elev/Diff (ft)	Site	DB
6	1 of 1	WSW	0.03 / 163.78	595.82 / 0	EMIL HENRICKSON 4922 N HOYNE AVE CHICAGO IL	TANKS CHICAGO

Facility ID: 4922HOY1915-08-09
Owner:
Data Source(s): HISTORIC DEPT. OF BUILDINGS

Detail(s)

Tank ID:
Installation Date: 08/09/1915
Removal Date:
Last Used Date:
Tank Type: UNDERGROUND STORAGE TANK
Tank Material:
Tank Construction:
Tank Product:
Tank Capacity:
Location: POINT (-87.68183756656498 41.971247432283285)
Comment: WORK BY: MURRAY OIL & HEATING SERVICE; INSTALL 1-1K GAL FUEL OIL TANK FINAL 10/19/50

Street No from: 4922
Street No to: 4922
Street Name: HOYNE
Street Type: AVE
Direction: N
Latitude: 41.971247432283285
Longitude: -87.68183756656498

Map Key	Number of Records	Direction	Distance (mi/ft)	Elev/Diff (ft)	Site	DB
7	1 of 3	SW	0.03 / 164.27	596.18 / 0	4914 N. HOYNE CHICAGO IL 60625	ERNS

NRC Report No: 346138
Type of Incident: FIXED
Incident Cause: DUMPING
Incident Date: 6/9/1996 10:00:00 AM
Incident Location:
Incident Dtg: DISCOVERED
Distance from City:
Distance Units:
Direction from City:
Location County: COOK
Potential Flag:
Year: Year 1996 Reports
Description of Incident: CALLER STATES RP IS RUNNING A REPAIR SHOP OUT OF HIS PRIVATE RESIDENCEAND IS DUMPING USED OIL/GAS/ETC DOWN STORM DRAIN FROM HIS GARAGE

Latitude Degrees:
Latitude Minutes:
Latitude Seconds:
Longitude Degrees:
Longitude Minutes:
Longitude Seconds:
Lat Quad:
Long Quad:
Location Section:
Location Township:
Location Range:

Material Spill Information

Chris Code: OWA
CAS No:
UN No:
Name of Material: WASTE OIL

Unit of Measure: UNKNOWN AMOUNT
If Reached Water: YES
Amount in Water: 0
Unit Reach Water: UNKNOWN AMOUNT

Amount of Material:	0		
Chris Code:	GAS	**Unit of Measure:**	UNKNOWN AMOUNT
CAS No:		**If Reached Water:**	YES
UN No:		**Amount in Water:**	0
Name of Material:	GASOLINE: AUTOMOTIVE (UNLEADED)	**Unit Reach Water:**	UNKNOWN AMOUNT
Amount of Material:	0		

Calls Information

Date Time Received:	6/9/1996 11:09:56 AM	**Responsible City:**	CHICAGO
Date Time Complete:	6/9/1996 11:17:34 AM	**Responsible State:**	IL
Call Type:	INC	**Responsible Zip:**	60625
Resp Company:	RESIDENCE	**Source:**	UNAVAILABLE
Resp Org Type:	PRIVATE CITIZEN		

Incident Information

Tank ID:		**Building ID:**	
Tank Regulated:	U	**Location Area ID:**	
Tank Regulated By:		**Location Block ID:**	
Capacity of Tank:		**OCSG No:**	
Capacity Tank Units:		**OCSP No:**	
Description of Tank:		**State Lease No:**	
Actual Amount:		**Pier Dock No:**	
Actual Amount Units:		**Berth Slip No:**	
Tank Above Ground:	ABOVE	**Brake Failure:**	N
NPDES:		**Airbag Deployed:**	
NPDES Compliance:	U	**Transport Contain:**	U
Init Contin Rel No:		**Location Subdiv:**	
Contin Rel Permit:		**Platform Rig Name:**	
Contin Release Type:		**Platform Letter:**	
Aircraft ID:		**Allision:**	N
Aircraft Runway No:		**Type of Structure:**	
Aircraft Spot No:		**Structure Name:**	
Aircraft Type:	UNKNOWN	**Structure Oper:**	Y
Aircraft Model:		**Transit Bus Flag:**	
Aircraft Fuel Cap:		**Date Time Norm Serv:**	
Aircraft Fuel Cap U:		**Serv Disrupt Time:**	
Aircraft Fuel on Brd:		**Serv Disrupt Units:**	
Aircraft Fuel OB U:		**CR Begin Date:**	
Aircraft Hanger:		**CR End Date:**	
Road Mile Marker:		**CR Change Date:**	
Power Gen Facility:	U	**FBI Contact:**	
Generating Capacity:		**FBI Contact Dt Tm:**	
Type of Fixed Obj:	UNKNOWN	**Passenger Handling:**	
Type of Fuel:		**Passenger Route:**	XXX
DOT Crossing No:		**Passenger Delay:**	XXX
DOT Regulated:	U	**Sub Part C Test Req:**	XXX
Pipeline Type:	UNKNOWN	**Conductor Test:**	

Pipeline Abv Ground:	ABOVE	**Engineer Test:**	
Pipeline Covered:	U	**Trainman Test:**	
Exposed Underwater:	U	**Yard Foreman Test:**	
Railroad Hotline:	No	**RCL Operator Test:**	
Railroad Milepost:	UNKNOWN	**Brakeman Test:**	
Grade Crossing:	N	**Train Dispat Test:**	
Crossing Device Ty:		**Signalman Test:**	
Ty Vehicle Involved:	UNKNOWN	**Oth Employee Test:**	
Device Operational:	Y	**Unknown Test:**	

Incident Details Information

Release Secured:	U	**State Agen Report No:**	
Release Rate:		**State Agen on Scene:**	
Release Rate Unit:		**State Agen Notified:**	
Release Rate Rate:		**Fed Agency Notified:**	
Est Duration of Rel:		**Oth Agency Notified:**	
Desc Remedial Act:	NONE	**Body of Water:**	
Fire Involved:	N	**Tributary of:**	
Fire Extinguished:	U	**Near River Mile Make:**	
Any Evacuations:	N	**Near River Mile Mark:**	
No Evacuated:		**Offshore:**	N
Who Evacuated:		**Weather Conditions:**	
Radius of Evacu:		**Air Temperature:**	
Any Injuries:	U	**Wind Direction:**	
No. Injured:		**Wind Speed:**	
No. Hospitalized:		**Wind Speed Unit:**	
No. Fatalities:		**Water Supp Contam:**	U
Any Fatalities:	U	**Water Temperature:**	
Any Damages:	N	**Wave Condition:**	
Damage Amount:		**Current Speed:**	
Air Corridor Closed:	N	**Current Direction:**	
Air Corridor Desc:		**Current Speed Unit:**	
Air Closure Time:		**EMPL Fatality:**	
Waterway Closed:	N	**Pass Fatality:**	
Waterway Desc:		**Community Impact:**	N
Waterway Close Time:		**Passengers Transfer:**	UNK
Road Closed:	N	**Passenger Injuries:**	
Road Desc:		**Employee Injuries:**	
Road Closure Time:		**Occupant Fatality:**	
Road Closure Units:		**Sheen Size:**	
Closure Direction:		**Sheen Size Units:**	
Major Artery:	No	**Sheen Size Length:**	
Track Closed:	N	**Sheen Size Length U:**	
Track Desc:		**Sheen Size Width:**	
Track Closure Time:		**Sheen Size Width U:**	
Track Closure Units:		**Sheen Color:**	
Track Close Dir:		**Dir of Sheen Travel:**	
Media Interest:		**Sheen Odor Desc:**	
Medium Desc:	WATER	**Duration Unit:**	
Addl Medium Info:	STORM DRAIN	**Additional Info:**	CALLER HAS REPORTED BEFORE, NRC

Map Key	Number of Records	Direction	Distance (mi/ft)	Elev/Diff (ft)	Site	DB

CASE #344540. RP CONTINUES TO DUMP.

7	2 of 3	SW	0.03 / 164.27	596.18 / 0	4914 N. HOYNE CHICAGO IL 60625	ERNS

NRC Report No:	344540	**Latitude Degrees:**	
Type of Incident:	FIXED	**Latitude Minutes:**	
Incident Cause:	DUMPING	**Latitude Seconds:**	
Incident Date:	5/30/1996 10:00:00 AM	**Longitude Degrees:**	
Incident Location:		**Longitude Minutes:**	
Incident Dtg:	DISCOVERED	**Longitude Seconds:**	
Distance from City:		**Lat Quad:**	
Distance Units:		**Long Quad:**	
Direction from City:		**Location Section:**	
Location County:	COOK	**Location Township:**	
Potential Flag:		**Location Range:**	
Year:	Year 1996 Reports		

Description of Incident: CALLER STATES THAT THE RP IS DUMPING OIL, ANTI-FREEZE AND GASOLINEIN THE ALLEY

Material Spill Information

Chris Code:	OWA	**Unit of Measure:**	UNKNOWN AMOUNT
CAS No:		**If Reached Water:**	YES
UN No:		**Amount in Water:**	0
Name of Material:	WASTE OIL	**Unit Reach Water:**	UNKNOWN AMOUNT
Amount of Material:	0		

Chris Code:	GAT	**Unit of Measure:**	UNKNOWN AMOUNT
CAS No:		**If Reached Water:**	YES
UN No:		**Amount in Water:**	0
Name of Material:	GASOLINE: AUTOMOTIVE (4.23G PB/G	**Unit Reach Water:**	UNKNOWN AMOUNT
Amount of Material:	0		

Chris Code:	EGL	**Unit of Measure:**	UNKNOWN AMOUNT
CAS No:		**If Reached Water:**	YES
UN No:		**Amount in Water:**	0
Name of Material:	ETHYLENE GLYCOL	**Unit Reach Water:**	UNKNOWN AMOUNT
Amount of Material:	0		

Calls Information

Date Time Received:	5/30/1996 3:02:41 PM	**Responsible City:**	CHICAGO
Date Time Complete:	5/30/1996 3:06:06 PM	**Responsible State:**	IL
Call Type:	INC	**Responsible Zip:**	60625
Resp Company:		**Source:**	UNAVAILABLE
Resp Org Type:	PRIVATE CITIZEN		

Incident Information

Tank ID:		**Building ID:**	
Tank Regulated:	U	**Location Area ID:**	
Tank Regulated By:		**Location Block ID:**	
Capacity of Tank:		**OCSG No:**	
Capacity Tank Units:		**OCSP No:**	
Description of Tank:		**State Lease No:**	
Actual Amount:		**Pier Dock No:**	
Actual Amount Units:		**Berth Slip No:**	
Tank Above Ground:	ABOVE	**Brake Failure:**	N
NPDES:		**Airbag Deployed:**	
NPDES Compliance:	U	**Transport Contain:**	U
Init Contin Rel No:		**Location Subdiv:**	
Contin Rel Permit:		**Platform Rig Name:**	
Contin Release Type:		**Platform Letter:**	
Aircraft ID:		**Allision:**	N
Aircraft Runway No:		**Type of Structure:**	
Aircraft Spot No:		**Structure Name:**	
Aircraft Type:	UNKNOWN	**Structure Oper:**	Y
Aircraft Model:		**Transit Bus Flag:**	
Aircraft Fuel Cap:		**Date Time Norm Serv:**	
Aircraft Fuel Cap U:		**Serv Disrupt Time:**	
Aircraft Fuel on Brd:		**Serv Disrupt Units:**	
Aircraft Fuel OB U:		**CR Begin Date:**	
Aircraft Hanger:		**CR End Date:**	
Road Mile Marker:		**CR Change Date:**	
Power Gen Facility:	U	**FBI Contact:**	
Generating Capacity:		**FBI Contact Dt Tm:**	
Type of Fixed Obj:	UNKNOWN	**Passenger Handling:**	
Type of Fuel:		**Passenger Route:**	XXX
DOT Crossing No:		**Passenger Delay:**	XXX
DOT Regulated:	U	**Sub Part C Test Req:**	XXX
Pipeline Type:	UNKNOWN	**Conductor Test:**	
Pipeline Abv Ground:	ABOVE	**Engineer Test:**	
Pipeline Covered:	U	**Trainman Test:**	
Exposed Underwater:	U	**Yard Foreman Test:**	
Railroad Hotline:	No	**RCL Operator Test:**	
Railroad Milepost:	UNKNOWN	**Brakeman Test:**	
Grade Crossing:	N	**Train Dispat Test:**	
Crossing Device Ty:		**Signalman Test:**	
Ty Vehicle Involved:	UNKNOWN	**Oth Employee Test:**	
Device Operational:	Y	**Unknown Test:**	

Incident Details Information

Release Secured:		**State Agen Report No:**	
Release Rate:		**State Agen on Scene:**	
Release Rate Unit:		**State Agen Notified:**	
Release Rate Rate:		**Fed Agency Notified:**	
Est Duration of Rel:		**Oth Agency Notified:**	
Desc Remedial Act:	NONE / CALLER STATES THAT THE RP CONTINUOUSLY DUMPS	**Body of Water:**	

Map Key	Number of Records	Direction	Distance (mi/ft)	Elev/Diff (ft)	Site	DB

Fire Involved:	N	**Tributary of:**	
Fire Extinguished:		**Near River Mile Make:**	
Any Evacuations:	N	**Near River Mile Mark:**	
No Evacuated:		**Offshore:**	
Who Evacuated:		**Weather Conditions:**	
Radius of Evacu:		**Air Temperature:**	
Any Injuries:	U	**Wind Direction:**	
No. Injured:		**Wind Speed:**	
No. Hospitalized:		**Wind Speed Unit:**	
No. Fatalities:		**Water Supp Contam:**	
Any Fatalities:	U	**Water Temperature:**	
Any Damages:	N	**Wave Condition:**	
Damage Amount:		**Current Speed:**	
Air Corridor Closed:	N	**Current Direction:**	
Air Corridor Desc:		**Current Speed Unit:**	
Air Closure Time:		**EMPL Fatality:**	
Waterway Closed:		**Pass Fatality:**	
Waterway Desc:		**Community Impact:**	
Waterway Close Time:		**Passengers Transfer:**	UNK
Road Closed:	N	**Passenger Injuries:**	
Road Desc:		**Employee Injuries:**	
Road Closure Time:		**Occupant Fatality:**	
Road Closure Units:		**Sheen Size:**	
Closure Direction:		**Sheen Size Units:**	
Major Artery:		**Sheen Size Length:**	
Track Closed:		**Sheen Size Length U:**	
Track Desc:		**Sheen Size Width:**	
Track Closure Time:		**Sheen Size Width U:**	
Track Closure Units:		**Sheen Color:**	
Track Close Dir:		**Dir of Sheen Travel:**	
Media Interest:		**Sheen Odor Desc:**	
Medium Desc:	WATER	**Duration Unit:**	
Addl Medium Info:	STORM DRAIN > UNK	**Additional Info:**	

7	3 of 3	SW	0.03 / 164.27	596.18 / 0	4914 N. HOYNE CHICAGO IL 60625	ERNS

NRC Report No:	353747	**Latitude Degrees:**	
Type of Incident:	FIXED	**Latitude Minutes:**	
Incident Cause:	DUMPING	**Latitude Seconds:**	
Incident Date:	7/24/1996 11:00:00 AM	**Longitude Degrees:**	
Incident Location:		**Longitude Minutes:**	
Incident Dtg:	DISCOVERED	**Longitude Seconds:**	
Distance from City:	5	**Lat Quad:**	
Distance Units:	MI	**Long Quad:**	
Direction from City:	N	**Location Section:**	
Location County:	COOK	**Location Township:**	
Potential Flag:		**Location Range:**	
Year:	Year 1996 Reports		

Description of Incident: AUTOMOBILE GAS AND WASTE OIL BEING DUMPED IN ALLEY FROM RESIDENT REPAIRSHOP ALSO ETHYLENE GLYC

Material Spill Information

Chris Code:	OWA	***Unit of Measure:***	UNKNOWN AMOUNT
CAS No:		***If Reached Water:***	YES
UN No:		***Amount in Water:***	0
Name of Material:	WASTE OIL	***Unit Reach Water:***	UNKNOWN AMOUNT
Amount of Material:	0		

Chris Code:	EGL	***Unit of Measure:***	UNKNOWN AMOUNT
CAS No:		***If Reached Water:***	YES
UN No:		***Amount in Water:***	0
Name of Material:	ETHYLENE GLYCOL	***Unit Reach Water:***	UNKNOWN AMOUNT
Amount of Material:	0		

Chris Code:	GAT	***Unit of Measure:***	UNKNOWN AMOUNT
CAS No:		***If Reached Water:***	YES
UN No:		***Amount in Water:***	0
Name of Material:	GASOLINE: AUTOMOTIVE (4.23G PB/G	***Unit Reach Water:***	UNKNOWN AMOUNT
Amount of Material:	0		

Calls Information

Date Time Received:	7/28/1996 7:29:46 PM	***Responsible City:***	CHICAGO
Date Time Complete:	7/28/1996 7:50:54 PM	***Responsible State:***	IL
Call Type:	INC	***Responsible Zip:***	60625
Resp Company:		***Source:***	UNAVAILABLE
Resp Org Type:	UNKNOWN		

Incident Information

Tank ID:		***Building ID:***	
Tank Regulated:	U	***Location Area ID:***	
Tank Regulated By:		***Location Block ID:***	
Capacity of Tank:		***OCSG No:***	
Capacity Tank Units:		***OCSP No:***	
Description of Tank:		***State Lease No:***	
Actual Amount:		***Pier Dock No:***	
Actual Amount Units:		***Berth Slip No:***	
Tank Above Ground:	ABOVE	***Brake Failure:***	N
NPDES:		***Airbag Deployed:***	
NPDES Compliance:	U	***Transport Contain:***	U
Init Contin Rel No:		***Location Subdiv:***	
Contin Rel Permit:		***Platform Rig Name:***	
Contin Release Type:		***Platform Letter:***	
Aircraft ID:		***Allision:***	N
Aircraft Runway No:		***Type of Structure:***	
Aircraft Spot No:		***Structure Name:***	
Aircraft Type:	UNKNOWN	***Structure Oper:***	Y
Aircraft Model:		***Transit Bus Flag:***	

Aircraft Fuel Cap:		***Date Time Norm Serv:***	
Aircraft Fuel Cap U:		***Serv Disrupt Time:***	
Aircraft Fuel on Brd:		***Serv Disrupt Units:***	
Aircraft Fuel OB U:		***CR Begin Date:***	
Aircraft Hanger:		***CR End Date:***	
Road Mile Marker:		***CR Change Date:***	
Power Gen Facility:	U	***FBI Contact:***	
Generating Capacity:		***FBI Contact Dt Tm:***	
Type of Fixed Obj:	UNKNOWN	***Passenger Handling:***	
Type of Fuel:		***Passenger Route:***	XXX
DOT Crossing No:		***Passenger Delay:***	XXX
DOT Regulated:	U	***Sub Part C Test Req:***	XXX
Pipeline Type:	UNKNOWN	***Conductor Test:***	
Pipeline Abv Ground:	ABOVE	***Engineer Test:***	
Pipeline Covered:	U	***Trainman Test:***	
Exposed Underwater:	U	***Yard Foreman Test:***	
Railroad Hotline:	No	***RCL Operator Test:***	
Railroad Milepost:	UNKNOWN	***Brakeman Test:***	
Grade Crossing:	N	***Train Dispat Test:***	
Crossing Device Ty:		***Signalman Test:***	
Ty Vehicle Involved:	UNKNOWN	***Oth Employee Test:***	
Device Operational:	Y	***Unknown Test:***	

Incident Details Information

Release Secured:	U	***State Agen Report No:***	
Release Rate:		***State Agen on Scene:***	
Release Rate Unit:		***State Agen Notified:***	
Release Rate Rate:		***Fed Agency Notified:***	
Est Duration of Rel:		***Oth Agency Notified:***	
Desc Remedial Act:	NONE	***Body of Water:***	
Fire Involved:	N	***Tributary of:***	
Fire Extinguished:	U	***Near River Mile Make:***	
Any Evacuations:	N	***Near River Mile Mark:***	
No Evacuated:		***Offshore:***	N
Who Evacuated:		***Weather Conditions:***	
Radius of Evacu:		***Air Temperature:***	
Any Injuries:	U	***Wind Direction:***	
No. Injured:		***Wind Speed:***	
No. Hospitalized:		***Wind Speed Unit:***	
No. Fatalities:		***Water Supp Contam:***	U
Any Fatalities:	U	***Water Temperature:***	
Any Damages:	N	***Wave Condition:***	
Damage Amount:		***Current Speed:***	
Air Corridor Closed:	N	***Current Direction:***	
Air Corridor Desc:		***Current Speed Unit:***	
Air Closure Time:		***EMPL Fatality:***	
Waterway Closed:	N	***Pass Fatality:***	
Waterway Desc:		***Community Impact:***	N
Waterway Close Time:		***Passengers Transfer:***	UNK

Map Key	Number of Records	Direction	Distance (mi/ft)	Elev/Diff (ft)	Site	DB

Road Closed:	N	**Passenger Injuries:**	
Road Desc:		**Employee Injuries:**	
Road Closure Time:		**Occupant Fatality:**	
Road Closure Units:		**Sheen Size:**	
Closure Direction:		**Sheen Size Units:**	
Major Artery:	No	**Sheen Size Length:**	
Track Closed:	N	**Sheen Size Length U:**	
Track Desc:		**Sheen Size Width:**	
Track Closure Time:		**Sheen Size Width U:**	
Track Closure Units:		**Sheen Color:**	
Track Close Dir:		**Dir of Sheen Travel:**	
Media Interest:		**Sheen Odor Desc:**	
Medium Desc:	WATER	**Duration Unit:**	
Addl Medium Info:	ALLEY > LAKE MICHAGAN	**Additional Info:**	CALLER HAS REPORTED INDIVIDUAL TWO OTHER TIMES CASE 344540 AND 346138

---

8 | ***1 of 1*** | ***NE*** | ***0.03 / 170.36*** | ***595.52 / 0*** | ***WALD MANAGEMENT***
4955 N SEELEY AVE, CHICAGO, IL
IL | ***PERMITS CHICAGO***

Application ID:	DOEAIR3987	**Application Type:**	AIR POLLUTION CONTROL PERMIT
Issue or Entry Date:	11/25/1997	**Application Subtype:**	EQUIPMENT INSTALLATION

CDPH Environmental Permit Details

Status:	CLOSED	**Street No to:**	
Applicant:		**Direction:**	N
Expiration Date:	05/24/1998	**Street Name:**	SEELEY
Data Source:	HISTORIC DEPT. OF ENVIRONMENT	**Street Type:**	AVE
Street No from:	4955		
Location:	POINT (-87.6805 41.97222)		
Comment:			

QTY: 1.0 NEW PEERLESS BOILER, MODEL 211A-08-S MAX BTU 1,410,000 OPERATING PRESSURE 15PSI**Note: Many records provided by the department have a truncated Comment field.

---

9 | ***1 of 3*** | ***W*** | ***0.04 / 232.67*** | ***595.15 / -1*** | ***JONES, BILL***
4936 HOYNE
CHICAGO IL 60625-1307 | ***FINDS/FRS***

Registry ID:	110005919667
FIPS Code:	17031
HUC Code:	07120003
Site Type Name:	STATIONARY
Location Description:	
Supplemental Location:	
Create Date:	01-MAR-00
Update Date:	26-JAN-12
Interest Types:	STATE MASTER, UNSPECIFIED UNIVERSE
SIC Codes:	
SIC Code Descriptions:	
NAICS Codes:	

Map Key	Number of Records	Direction	Distance (mi/ft)	Elev/Diff (ft)	Site	DB

NAICS Code Descriptions:	
Conveyor:	FRS-GEOCODE
Federal Facility Code:	
Federal Agency Name:	
Tribal Land Code:	
Tribal Land Name:	
Congressional Dist No:	05
Census Block Code:	170310404024002
EPA Region Code:	05
County Name:	COOK
US/Mexico Border Ind:	
Latitude:	41.97165
Longitude:	-87.6817
Reference Point:	CENTER OF A FACILITY OR STATION
Coord Collection Method:	ADDRESS MATCHING-HOUSE NUMBER
Accuracy Value:	30
Datum:	NAD83
Source:	
Facility Detail Rprt URL:	https://ofmpub.epa.gov/frs_public2/fii_query_detail.disp_program_facility?p_registry_id=110005919667
Data Source:	Facility Registry Service - Single File
Program Acronyms:	

ACES:170000301652, RCRAINFO:ILD984909218

Map Key	Number of Records	Direction	Distance (mi/ft)	Elev/Diff (ft)	Site	DB
9	2 of 3	W	0.04 / 232.67	595.15 / -1	Jones, Bill 4936 Hoyne Chicago IL 60625	IEPA DOCS

Note: Documents related to facilities in Illinois can be searched on the Illinois Environmental Protection Agency (IEPA) Document Explorer: https://external.epa.illinois.gov/DocumentExplorer

Details

Site ID:	170000301652	**Document Indicator:**	No
System ID:	0316145228	**Latitude:**	41.97114
Interest Type:	BOL	**Longitude:**	-87.6818
Media Code:	LAND	**X:**	-87.68179999999995
Revision Date/Time:	06/30/2003	**Y:**	41.97114000000005
Collection Date:	12/30/2003		

Map Key	Number of Records	Direction	Distance (mi/ft)	Elev/Diff (ft)	Site	DB
9	3 of 3	W	0.04 / 232.67	595.15 / -1	JONES BILL 4936 HOYNE CHICAGO IL 60625	RCRA NON GEN

EPA Handler ID:	ILD984909218
Gen Status Universe:	No Report
Contact Name:	
Contact Address:	
Contact Phone No and Ext:	
Contact Email:	
Contact Country:	

County Name:	COOK
EPA Region:	05
Land Type:	Private
Receive Date:	20191213
Location Latitude:	
Location Longitude:	

Violation/Evaluation Summary

Note:	NO RECORDS: As of Jan 2023, there are no Compliance Monitoring and Enforcement (violation) records associated with this facility (EPA ID).

Handler Summary

Importer Activity:	No
Mixed Waste Generator:	No
Transporter Activity:	No
Transfer Facility:	No
Onsite Burner Exemption:	No
Furnace Exemption:	No
Underground Injection Activity:	No
Commercial TSD:	No
Used Oil Transporter:	No
Used Oil Transfer Facility:	No
Used Oil Processor:	No
Used Oil Refiner:	No
Used Oil Burner:	No
Used Oil Market Burner:	No
Used Oil Spec Marketer:	No

Hazardous Waste Handler Details

Sequence No:	1
Receive Date:	20191213
Handler Name:	JONES BILL
Source Type:	Implementer
Federal Waste Generator Code:	N
Generator Code Description:	Not a Generator, Verified

Hazardous Waste Handler Details

Sequence No:	1
Receive Date:	19921223
Handler Name:	JONES BILL
Source Type:	Notification
Federal Waste Generator Code:	2
Generator Code Description:	Small Quantity Generator

Map Key	Number of Records	Direction	Distance (mi/ft)	Elev/Diff (ft)	Site	DB

Waste Code Details

Hazardous Waste Code: D001
Waste Code Description: IGNITABLE WASTE

Owner/Operator Details

Owner/Operator Ind: Current Owner
Type: Private
Name: JONES BILL
Date Became Current:
Date Ended Current:
Phone: 312-725-7725
Source Type: Notification
Street No:
Street 1: 4936 HOYNE
Street 2:
City: CHICAGO
State: IL
Country:
Zip Code: 60625

Historical Handler Details

Receive Dt: 19921223
Generator Code Description: Small Quantity Generator
Handler Name: JONES BILL

---

10 | ***1 of 1*** | ***WSW*** | ***0.04 / 237.30*** | ***595.81 / 0*** | ***4914 HOYNE CHICAGO IL 60625*** | ***ERNS***

NRC Report No: 384208
Type of Incident: FIXED
Incident Cause: DUMPING
Incident Date: 4/19/1997 11:00:00 AM
Incident Location:
Incident Dtg: OCCURRED
Distance from City:
Distance Units:
Direction from City:
Location County: COOK
Potential Flag:
Year: Year 1997 Reports
Latitude Degrees:
Latitude Minutes:
Latitude Seconds:
Longitude Degrees:
Longitude Minutes:
Longitude Seconds:
Lat Quad:
Long Quad:
Location Section:
Location Township:
Location Range:
Description of Incident: PARTY IS DUMPING USED OIL IN AN ALLEY BEHIND HIS HOUSE. R/S HAS MADEREPORTS 344540, 346138, AND 353747 IN PAST.

Material Spill Information

Chris Code: OUN
CAS No:
UN No:
Name of Material: UNKNOWN OIL
Amount of Material: 2
Unit of Measure: GALLON(S)
If Reached Water: YES
Amount in Water: 2
Unit Reach Water: GALLON(S)

Calls Information

Date Time Received:	4/19/1997 12:51:26 PM	**Responsible City:**	CHICAGO
Date Time Complete:	4/19/1997 1:04:57 PM	**Responsible State:**	IL
Call Type:	INC	**Responsible Zip:**	60625
Resp Company:		**Source:**	UNAVAILABLE
Resp Org Type:	PRIVATE CITIZEN		

Incident Information

Tank ID:		**Building ID:**	
Tank Regulated:	U	**Location Area ID:**	
Tank Regulated By:		**Location Block ID:**	
Capacity of Tank:		**OCSG No:**	
Capacity Tank Units:		**OCSP No:**	
Description of Tank:		**State Lease No:**	
Actual Amount:		**Pier Dock No:**	
Actual Amount Units:		**Berth Slip No:**	
Tank Above Ground:	ABOVE	**Brake Failure:**	N
NPDES:		**Airbag Deployed:**	
NPDES Compliance:	U	**Transport Contain:**	U
Init Contin Rel No:		**Location Subdiv:**	
Contin Rel Permit:		**Platform Rig Name:**	
Contin Release Type:		**Platform Letter:**	
Aircraft ID:		**Allision:**	N
Aircraft Runway No:		**Type of Structure:**	
Aircraft Spot No:		**Structure Name:**	
Aircraft Type:	UNKNOWN	**Structure Oper:**	Y
Aircraft Model:		**Transit Bus Flag:**	
Aircraft Fuel Cap:		**Date Time Norm Serv:**	
Aircraft Fuel Cap U:		**Serv Disrupt Time:**	
Aircraft Fuel on Brd:		**Serv Disrupt Units:**	
Aircraft Fuel OB U:		**CR Begin Date:**	
Aircraft Hanger:		**CR End Date:**	
Road Mile Marker:		**CR Change Date:**	
Power Gen Facility:	U	**FBI Contact:**	
Generating Capacity:		**FBI Contact Dt Tm:**	
Type of Fixed Obj:	UNKNOWN	**Passenger Handling:**	
Type of Fuel:		**Passenger Route:**	XXX
DOT Crossing No:		**Passenger Delay:**	XXX
DOT Regulated:	U	**Sub Part C Test Req:**	XXX
Pipeline Type:	UNKNOWN	**Conductor Test:**	
Pipeline Abv Ground:	ABOVE	**Engineer Test:**	
Pipeline Covered:	U	**Trainman Test:**	
Exposed Underwater:	U	**Yard Foreman Test:**	
Railroad Hotline:	No	**RCL Operator Test:**	
Railroad Milepost:	UNKNOWN	**Brakeman Test:**	
Grade Crossing:	N	**Train Dispat Test:**	
Crossing Device Ty:		**Signalman Test:**	
Ty Vehicle Involved:	UNKNOWN	**Oth Employee Test:**	
Device Operational:	Y	**Unknown Test:**	

Map Key	Number of Records	Direction	Distance (mi/ft)	Elev/Diff (ft)	Site	DB

Incident Details Information

Release Secured:		***State Agen Report No:***	
Release Rate:		***State Agen on Scene:***	
Release Rate Unit:		***State Agen Notified:***	
Release Rate Rate:		***Fed Agency Notified:***	
Est Duration of Rel:		***Oth Agency Notified:***	
Desc Remedial Act:		***Body of Water:***	
Fire Involved:	N	***Tributary of:***	
Fire Extinguished:		***Near River Mile Make:***	
Any Evacuations:	N	***Near River Mile Mark:***	
No Evacuated:		***Offshore:***	
Who Evacuated:		***Weather Conditions:***	
Radius of Evacu:		***Air Temperature:***	
Any Injuries:	U	***Wind Direction:***	
No. Injured:		***Wind Speed:***	
No. Hospitalized:		***Wind Speed Unit:***	
No. Fatalities:		***Water Supp Contam:***	
Any Fatalities:	U	***Water Temperature:***	
Any Damages:	N	***Wave Condition:***	
Damage Amount:		***Current Speed:***	
Air Corridor Closed:	N	***Current Direction:***	
Air Corridor Desc:		***Current Speed Unit:***	
Air Closure Time:		***EMPL Fatality:***	
Waterway Closed:		***Pass Fatality:***	
Waterway Desc:		***Community Impact:***	
Waterway Close Time:		***Passengers Transfer:***	UNK
Road Closed:	N	***Passenger Injuries:***	
Road Desc:		***Employee Injuries:***	
Road Closure Time:		***Occupant Fatality:***	
Road Closure Units:		***Sheen Size:***	
Closure Direction:		***Sheen Size Units:***	
Major Artery:		***Sheen Size Length:***	
Track Closed:		***Sheen Size Length U:***	
Track Desc:		***Sheen Size Width:***	
Track Closure Time:		***Sheen Size Width U:***	
Track Closure Units:		***Sheen Color:***	
Track Close Dir:		***Dir of Sheen Travel:***	
Media Interest:		***Sheen Odor Desc:***	
Medium Desc:	WATER	***Duration Unit:***	
Addl Medium Info:	STORM DRAIN POSSIBLY LEADING TO LAKE MI	***Additional Info:***	

11	*1 of 1*	*SW*	*0.05 / 240.98*	*596.65 / 1*	***TRUEGREEN 4856 HOYNE CHICAGO IL***	***SPILLS***

Incident No:	H 2003 0654	***County:***	COOK
Date/Time Occurred:	05/05/2003 @ 10:00	***Latitude:***	
Media Release:		***Longutude:***	
Facility Manager:			
Fac Manager Phone:			

Responsible Party Street: 1275 DAVIS ROAD SUITE 240 ELGIN, IL 60123
Area Involved: OTHER: RAIN GUTTER & STORM SEWER
Milepost:
Section:
Township:
Range:

Hazardous Materials Incident Report

Incident Report Dt: 5/5/2003 12:00:00 AM
County: COOK
Data Input Status: CLOSED
Entered by:
LUST?:
Date Entered:
Hazmat Incident Type: LEAK OR SPILL
Caller:
Caller Represents:
Street Address: 4856 HOYNE
City: CHICAGO
URL: https://public.iema.state.il.us/FOIAHazmatSearch/HazmatDetails.aspx?RptNum=H 2003 0654
Narrative:

IEPANRTP/AGRI/CHICAGO FIRE/REGION 4 **Note: Many records provided by the department have a truncated [Narrative] field.

Follow Up Information:

Weather Information

Temp:
Wind: UNK UNK

Materials Involved

Name: MERIT
Type: LIQUID
CHRIS CODE:
CAS No: UNK
UN/NA No: UNK
Container Type: OTHER: SPRAY TRUCK
Container Size: 600 GALS.
Amount Released: 2 GALS.
Rate of Release Min:
Duration of Release:
Cause of Release: 1275 DAVIS ROAD SUITE 240 ELGIN, IL 60123
Est Spill Extent: UNKNOWN
Spill Extent Units:
Date/Time Inc Occur: 05/05/2003 @ 10:00
Unknown Occurr:
Date/Time Discov: 05/05/2003 @ 10:00
Unknown Discovered:
Where Taken:

Map Key	Number of Records	Direction	Distance (mi/ft)	Elev/Diff (ft)	Site	DB

On Scene Contact: RICK MANNING
No of People Evacuat: NONE
A 302(a) Extremely Haz Sub?: NO
A RCRA Hazardous Waste?:
A RCRA Regulated Facility?: NO
Public Health Risks: NONE
State Agency Assistance: NONE
Containment/Cleanup Plans: RESPONSIBLE PARTY DID CLEANUP

Map Key	Number of Records	Direction	Distance (mi/ft)	Elev/Diff (ft)	Site	DB
12	1 of 1	WSW	0.08 / 400.91	596.88 / 1	2122 W. AINSLIE 2122 W AINSLIE ST IL	PERMITS CHICAGO

Application ID: ENVAIR1114782
Issue or Entry Date: 06/19/2019
Application Type: AIR POLLUTION CONTROL PERMIT
Application Subtype: ARCHITECTURAL SURFACE CLEANING

CDPH Environmental Permit Details

Status: CLOSED
Applicant: MARK GARCIA
Expiration Date:
Data Source: DEPT. OF PUBLIC HEALTH
Street No from: 2122
Location: POINT (-87.68246 41.97052)
Comment:
Street No to:
Direction: W
Street Name: AINSLIE
Street Type: ST

GRINDING**Note: Many records provided by the department have a truncated Comment field.

Map Key	Number of Records	Direction	Distance (mi/ft)	Elev/Diff (ft)	Site	DB
13	1 of 3	E	0.09 / 478.37	597.14 / 1	RAVENSWOOD MISSION COVENANT CHURCH 4900 N DAMEN AVE CHICAGO IL	TANKS CHICAGO

Facility ID: 4900DAM1952-12-29
Owner:
Data Source(s): HISTORIC DEPT. OF BUILDINGS

Detail(s)

Tank ID:
Installation Date: 12/29/1952
Removal Date:
Last Used Date:
Tank Type: UNDERGROUND STORAGE TANK
Tank Material:
Tank Construction:
Tank Product:
Tank Capacity:
Location: POINT (-87.6793890125719 41.97066193580986)
Comment: WORK BY: HOOD CONSTRUCTION; INSTALL 1-2K GAL FUEL OIL TANK FINAL 4/13/54
Street No from: 4900
Street No to: 4900
Street Name: DAMEN
Street Type: AVE
Direction: N
Latitude: 41.97066193580986
Longitude: -87.6793890125719

Map Key	Number of Records	Direction	Distance (mi/ft)	Elev/Diff (ft)	Site	DB
13	2 of 3	E	0.09 / 478.37	597.14 / 1	RAVENSWOOD MISSION COVENANT CHURCH 4900 N DAMEN AVE CHICAGO IL	TANKS CHICAGO

Facility ID: 4900DAM1952-06-27
Owner:
Data Source(s): HISTORIC DEPT. OF BUILDINGS

Detail(s)

Tank ID:
Installation Date: 06/27/1952
Removal Date:
Last Used Date:
Tank Type: UNDERGROUND STORAGE TANK
Tank Material:
Tank Construction:
Tank Product:
Tank Capacity:
Location: POINT (-87.6793890125719 41.97066193580986)
Comment: WORK BY: G. DAKLQUIST; INSTALL 1-2K GAL FUEL OIL TANK FINAL 4/22/54

Street No from: 4900
Street No to: 4900
Street Name: DAMEN
Street Type: AVE
Direction: N
Latitude: 41.97066193580986
Longitude: -87.6793890125719

Map Key	Number of Records	Direction	Distance (mi/ft)	Elev/Diff (ft)	Site	DB
13	3 of 3	E	0.09 / 478.37	597.14 / 1	RAVENSWOOD EVANGELICAL COV CHURCH 4900 N DAMEN AVE, CHICAGO, IL IL	PERMITS CHICAGO

Application ID: DOEAIR28151
Issue or Entry Date: 09/30/2010
Application Type: AIR POLLUTION CONTROL PERMIT
Application Subtype: EQUIPMENT INSTALLATION

CDPH Environmental Permit Details

Status: CLOSED
Applicant:
Expiration Date: 03/29/2011
Data Source: HISTORIC DEPT. OF ENVIRONMENT
Street No from: 4900
Location: POINT (-87.67925 41.97075)
Comment:

Street No to:
Direction: N
Street Name: DAMEN
Street Type: AVE

QTY: 2.0 COMBUSTION EMISSION UNIT: FURNACE/RTU/ MAKE AND MODEL: CARRIER - 48 TCE 08 & 48 TCE 06/MAX OUTPUT: 93,000 & 147,600 BTH/HR**Note: Many records provided by the department have a truncated Comment field.

Map Key	Number of Records	Direction	Distance (mi/ft)	Elev/Diff (ft)	Site	DB
14	1 of 1	ENE	0.09 / 478.63	596.84 / 1	FRANK JARGER 4952 N DAMEN AVE IL	PERMITS CHICAGO

Application ID: ENVAIR141749
Issue or Entry Date: 07/23/2014
Application Type: AIR POLLUTION CONTROL PERMIT
Application Subtype: ARCHITECTURAL SURFACE CLEANING

Map Key	Number of Records	Direction	Distance (mi/ft)	Elev/Diff (ft)	Site	DB

CDPH Environmental Permit Details

Status:	CLOSED	***Street No to:***	
Applicant:	MIKE VACALA	***Direction:***	N
Expiration Date:		***Street Name:***	DAMEN
Data Source:	DEPT. OF PUBLIC HEALTH	***Street Type:***	AVE
Street No from:	4952		
Location:	POINT (-87.67928 41.97212)		
Comment:			

SURFACE CLEANING**Note: Many records provided by the department have a truncated Comment field.

Map Key	Number of Records	Direction	Distance (mi/ft)	Elev/Diff (ft)	Site	DB
15	1 of 1	ENE	0.09 / 479.33	596.86 / 1	FRANK JARGER 4942 N DAMEN AVE IL	PERMITS CHICAGO

Application ID:	ENVAIR135201	***Application Type:***	AIR POLLUTION CONTROL PERMIT
Issue or Entry Date:	09/13/2013	***Application Subtype:***	ARCHITECTURAL SURFACE CLEANING

CDPH Environmental Permit Details

Status:	CLOSED	***Street No to:***	
Applicant:	MIKE VACALA	***Direction:***	N
Expiration Date:		***Street Name:***	DAMEN
Data Source:	DEPT. OF PUBLIC HEALTH	***Street Type:***	AVE
Street No from:	4942		
Location:	POINT (-87.67927 41.97184)		
Comment:			

Map Key	Number of Records	Direction	Distance (mi/ft)	Elev/Diff (ft)	Site	DB
16	1 of 1	ENE	0.09 / 479.43	597.16 / 1	SREDKO KONDIC 4954 N DAMEN AVE IL	PERMITS CHICAGO

Application ID:	ENVAIR119443	***Application Type:***	AIR POLLUTION CONTROL PERMIT
Issue or Entry Date:	05/18/2012	***Application Subtype:***	ARCHITECTURAL SURFACE CLEANING

CDPH Environmental Permit Details

Status:	CLOSED	***Street No to:***	
Applicant:	CASEY MAINTENENCE	***Direction:***	N
Expiration Date:		***Street Name:***	DAMEN
Data Source:	DEPT. OF PUBLIC HEALTH	***Street Type:***	AVE
Street No from:	4954		
Location:	POINT (-87.67928 41.9722)		
Comment:			

Map Key	Number of Records	Direction	Distance (mi/ft)	Elev/Diff (ft)	Site	DB
17	1 of 1	ESE	0.09 / 485.51	597.48 / 2	BRAIN KINSELLA 4856 N DAMEN AVE, CHICAGO, IL IL	PERMITS CHICAGO

Map Key	Number of Records	Direction	Distance (mi/ft)	Elev/Diff (ft)	Site	DB

Application ID: DOEAIR26573
Application Type: AIR POLLUTION CONTROL PERMIT
Issue or Entry Date: 05/24/2010
Application Subtype: EQUIPMENT INSTALLATION

CDPH Environmental Permit Details

Status: CLOSED
Street No to:
Applicant:
Direction: N
Expiration Date: 11/20/2010
Street Name: DAMEN
Data Source: HISTORIC DEPT. OF ENVIRONMENT
Street Type: AVE
Street No from: 4856
Location: POINT (-87.67924 41.97047)
Comment:

QTY: 1.0 ARCHITECTURAL SURFACE CLEANING: GRINDING/ DUST SUPPRESSION METHOD: TARPS/ PERMIT EXPIRES: 12/13/10**Note: Many records provided by the department have a truncated Comment field.

18	1 of 1	WSW	0.09 / 486.50	596.83 / 1	FRONTGATE DEVELOPMENT 4907 N HAMILTON AVE, CHICAGO, IL IL	PERMITS CHICAGO

Application ID: DOEAIR24819
Application Type: AIR POLLUTION CONTROL PERMIT
Issue or Entry Date: 07/10/2009
Application Subtype: EQUIPMENT INSTALLATION

CDPH Environmental Permit Details

Status: CLOSED
Street No to:
Applicant:
Direction: N
Expiration Date: 01/06/2010
Street Name: HAMILTON
Data Source: HISTORIC DEPT. OF ENVIRONMENT
Street Type: AVE
Street No from: 4907
Location: POINT (-87.68293 41.97082)
Comment:

QTY: 1.0 ARCHITECTURAL SURFACE CLEANING: CHEM WASH/ DUST SUPPRESSION METHOD: TARPS/ PERMIT EXPIRES: 12/25/09**Note: Many records provided by the department have a truncated Comment field.

19	1 of 1	E	0.09 / 491.34	597.11 / 1	CRYSTAL CLEANERS 4953 NORTH DAMEN AVENUE CHICAGO IL 60625	DELISTED DRYCLEANERS

License: 3441-2948-01
DC No: DC-00113
Owner Contact: CHAE KYUNG YON
Expire: 12/31/20
Site Contact:
Phone No:
Bol ID No:
Original Source: DRYC
Record Date: 30-JUN-2020

Map Key	Number of Records	Direction	Distance (mi/ft)	Elev/Diff (ft)	Site	DB
20	1 of 3	E	0.09 / 498.92	597.52 / 2	UNITED DRIVE AXLE 4929 N DAMEN AVE CHICAGO IL 60625	FINDS/FRS

Registry ID: 110003049781
FIPS Code: 17031
HUC Code: 07120003
Site Type Name: STATIONARY
Location Description:
Supplemental Location:
Create Date: 01-MAR-00
Update Date: 26-JAN-12
Interest Types: STATE MASTER, UNSPECIFIED UNIVERSE
SIC Codes:
SIC Code Descriptions:
NAICS Codes:
NAICS Code Descriptions:
Conveyor: FRS-GEOCODE
Federal Facility Code:
Federal Agency Name:
Tribal Land Code:
Tribal Land Name:
Congressional Dist No: 05
Census Block Code: 170310404023002
EPA Region Code: 05
County Name: COOK
US/Mexico Border Ind:
Latitude: 41.971097
Longitude: -87.679254
Reference Point: ENTRANCE POINT OF A FACILITY OR STATION
Coord Collection Method: ADDRESS MATCHING-HOUSE NUMBER
Accuracy Value: 50
Datum: NAD83
Source:
Facility Detail Rprt URL: https://ofmpub.epa.gov/frs_public2/fii_query_detail.disp_program_facility?p_registry_id=110003049781
Data Source: Facility Registry Service - Single File
Program Acronyms:

ACES:170000180989, RCRAINFO:ILR000062562

Map Key	Number of Records	Direction	Distance (mi/ft)	Elev/Diff (ft)	Site	DB
20	2 of 3	E	0.09 / 498.92	597.52 / 2	United Drive Axle 4929 N Damen Chicago IL 60625	IEPA DOCS

Note: Documents related to facilities in Illinois can be searched on the Illinois Environmental Protection Agency (IEPA) Document Explorer: https://external.epa.illinois.gov/DocumentExplorer

Details

Site ID: 170000180989 **Document Indicator:** No

Map Key	Number of Records	Direction	Distance (mi/ft)	Elev/Diff (ft)	Site	DB

System ID:	0316045080	**Latitude:**	41.97104
Interest Type:	BOL	**Longitude:**	-87.67897
Media Code:	LAND	**X:**	-87.67896999999994
Revision Date/Time:	08/27/2008	**Y:**	41.97104000000007
Collection Date:	12/30/2003		

Map Key	Number of Records	Direction	Distance (mi/ft)	Elev/Diff (ft)	Site	DB
20	3 of 3	E	0.09 / 498.92	597.52 / 2	UNITED DRIVE AXLE 4929 N DAMEN AVE CHICAGO IL 60625	RCRA NON GEN

EPA Handler ID:	ILR000062562
Gen Status Universe:	No Report
Contact Name:	
Contact Address:	
Contact Phone No and Ext:	
Contact Email:	
Contact Country:	
County Name:	COOK
EPA Region:	05
Land Type:	Private
Receive Date:	20200923
Location Latitude:	
Location Longitude:	

Violation/Evaluation Summary

Note: NO RECORDS: As of Jan 2023, there are no Compliance Monitoring and Enforcement (violation) records associated with this facility (EPA ID).

Handler Summary

Importer Activity:	No
Mixed Waste Generator:	No
Transporter Activity:	No
Transfer Facility:	No
Onsite Burner Exemption:	No
Furnace Exemption:	No
Underground Injection Activity:	No
Commercial TSD:	No
Used Oil Transporter:	No
Used Oil Transfer Facility:	No
Used Oil Processor:	No
Used Oil Refiner:	No
Used Oil Burner:	No
Used Oil Market Burner:	No
Used Oil Spec Marketer:	No

Hazardous Waste Handler Details

Sequence No: 1

Map Key	Number of Records	Direction	Distance (mi/ft)	Elev/Diff (ft)	Site	DB

Receive Date: 19990316
Handler Name: UNITED DRIVE AXLE
Source Type: Notification
Federal Waste Generator Code: 2
Generator Code Description: Small Quantity Generator

Waste Code Details

Hazardous Waste Code: D001
Waste Code Description: IGNITABLE WASTE

Hazardous Waste Handler Details

Sequence No: 1
Receive Date: 20200923
Handler Name: UNITED DRIVE AXLE
Source Type: Implementer
Federal Waste Generator Code: N
Generator Code Description: Not a Generator, Verified

Owner/Operator Details

Owner/Operator Ind: Current Owner
Type: Private
Name: LEE YOON
Date Became Current:
Date Ended Current:
Phone: 773-989-9080
Source Type: Notification
Street No:
Street 1: 4929 N DAMEN AVE
Street 2:
City: CHICAGO
State: IL
Country:
Zip Code: 60625

Historical Handler Details

Receive Dt: 19990316
Generator Code Description: Small Quantity Generator
Handler Name: UNITED DRIVE AXLE

Map Key	Number of Records	Direction	Distance (mi/ft)	Elev/Diff (ft)	Site	DB
21	1 of 3	E	0.09 / 499.16	596.79 / 1	M & M CLEANERS 4937 N DAMEN CHICAGO IL 60625	FINDS/FRS

Registry ID: 110018192837
FIPS Code: 17031
HUC Code: 07120003
Site Type Name: STATIONARY
Location Description:
Supplemental Location:
Create Date: 19-OCT-04
Update Date: 29-DEC-14
Interest Types: STATE MASTER

Map Key	Number of Records	Direction	Distance (mi/ft)	Elev/Diff (ft)	Site	DB

SIC Codes:	
SIC Code Descriptions:	
NAICS Codes:	
NAICS Code Descriptions:	
Conveyor:	FRS-GEOCODE
Federal Facility Code:	
Federal Agency Name:	
Tribal Land Code:	
Tribal Land Name:	
Congressional Dist No:	05
Census Block Code:	170310404023002
EPA Region Code:	05
County Name:	COOK
US/Mexico Border Ind:	
Latitude:	41.971245
Longitude:	-87.679258
Reference Point:	ENTRANCE POINT OF A FACILITY OR STATION
Coord Collection Method:	ADDRESS MATCHING-HOUSE NUMBER
Accuracy Value:	50
Datum:	NAD83
Source:	
Facility Detail Rprt URL:	https://ofmpub.epa.gov/frs_public2/fii_query_detail.disp_program_facility?p_registry_id=110018192837
Data Source:	Facility Registry Service - Single File
Program Acronyms:	

ACES:170000499002

21	2 of 3	E	0.09 / 499.16	596.79 / 1	**M & M Cleaners** **4937 North Damen Avenue** **Chicago IL 60625**	SRP

I EPA ID:	0316045006	**Longitude:**	-87.678980
US EPA ID:		**Latitude:**	41.971180
County:	Cook		

Site Applicant / Consultant Information

RA Title:	Mr	**Received SA Date:**	6/8/2020
RA First Name:	Chin	**PM ID:**	Kathy Andring
RA Last Name:	Keo Kim	**Foury Letter Date:**	
RA Address1:	4937 North Damen Avenue	**Active Site:**	Yes
RA Address2:		**Consultant Address1:**	65 East Wacker Place
RA City:	Chicago, IL	**Consultant Address2:**	Suite 2210
RA Zip:	60625	**Consultant City:**	Chicago, IL
Consultant Contact:	Scott McSorley	**Consultant Zip:**	60601
RA Company:	Chicago Title Land Trust Company u/t/a dated 11/5/86 Trust No. 1089192 c/o Chin Keo Kim		
Consultant Company:	Carlson Environmental Inc.		

21	3 of 3	E	0.09 / 499.16	596.79 / 1	**M & M Cleaners** **4937 N Damen**	REM ASSESS

Map Key	Number of Records	Direction	Distance (mi/ft)	Elev/Diff (ft)	Site	DB
					Chicago IL 60625	

Name (SWAP): M & M Cleaners
Address (SWAP): 4937 N Damen
City (SWAP): Chicago
State (SWAP): IL
Postal Code (SWAP): 60625
Name(Doc Expl): M & M Cleaners - 170000499002
Address (Doc Expl): 4937 N Damen
City (Doc Expl): Chicago
State (Doc Expl): IL
Zip (Doc Expl): 60625
Data Source(s): IEPA Document Explorer - Facility/Site Search; IEPA Document Explorer - Geographic Search
Note: Documents related to facilities in Illinois can be search on the Illinois Environmental Protection Agency (IEPA) Document Explorer: https://external.epa.illinois.gov/DocumentExplorer

IEPA Document Explorer

Site ID: 170000499002
Program ID: 0316045006
Category: Site Remediation - Technical
Category URL: https://docuware67.illinois.gov/DocuWare/PlatformRO/WebClient/3/Integration?lc=VXNlcj1kd3B1YmxpY1xuUHdkPU4xbWRhJHRyYXRvclBANTU1&p=RLV&rl=ce728c9a-11c1-4ddf-9003-314169ab1943&tw=Results&q=W0lFUEFJRF09IjE3MDAwMDQ5OTAwMiIgQU5EIFtDQVRFR09SWV09IjMxQSI1
Originating Bureau: Bureau of Land
Document Count: 3
Total Pages: 406

IEPA Docuware (SWAP)

Site ID: 170000499002
System ID: 0316045006
Interest Type: BOL
Media Code: LAND
Collection Date: 12/30/2003
Revision Date/Time: 06/30/2003
Document Indicator: No
Latitude: 41.97118
Longitude: -87.67898
X: -87.67897999999997
Y: 41.97118000000006

22	1 of 2	ENE	0.09 / 499.39	597.37 / 2	Crystal Cleaners 4953 North Damen Chicago IL 60625	AIR PERMITS

Name (Geo Search): Crystal Cleaners
Addr (Geo Search): 4953 North Damen
City (Geo Search): Chicago
State (Geo Search): IL
Postal (Geo Search): 60625
Name (Doc Search):
Addr (Doc Search):
City (Doc Search):
State (Doc Search):
Zip Code (Doc Search):
Data Source: IEPA Document Explorer - Geographic Search
Note: Documents related to facilities in Illinois can be searched on the Illinois Environmental Protection Agency (IEPA) Document Explorer: https://external.epa.illinois.gov/DocumentExplorer

Map Key	Number of Records	Direction	Distance (mi/ft)	Elev/Diff (ft)	Site	DB

IEPA Mapping Service

Site ID:	170001553101	***Document Indicator:***	No
System ID:	031600GPS	***Latitude:***	41.97207
Interest Type:	PERMIT EXEMPT	***Longitude:***	-87.679014
Media Code:	AIR	***X:***	-87.67901399999994
Revision Date/Time:	03/04/2004	***Y:***	41.97207000000003
Collection Date:	10/21/2010		

22	*2 of 2*	*ENE*	*0.09 / 499.39*	*597.37 / 2*	***CRYSTAL CLEANERS 4953 NORTH DAMEN CHICAGO IL 60625***	***AFS***

Afs ID:	1703105504	***Fed Reportable:***	No
Plant ID:	1030378	***Current Hpv:***	
Epa Region:	05	***Loc Contrl Region:***	
Plant County:	Cook	***Afs Gov Fac Code:***	0
State No:	17	***Operating Status:***	X
Primary Sic Code:	7216	***Epa Class Code:***	B
Secondary Sic Code:		***Epa Complian Stat:***	C
Naics Code:	812320	***State Comp Status:***	C

Afs Gov Facility Des:	PRIVATELY OWNED/OPERATED
Operating Status Def:	Permanently Closed
Epa Classification Des:	Potential uncontrolled emissions <100 tons/year
Epa Compliance Status:	In Compliance With Procedural Requirements
State Compliance Status:	In Compliance With Procedural Requirements

Historical Compliance - Air Program Level

Air Program Code:	0
Air Program Code Ref:	SIP Source
Historical Compliance Date:	0604, 0701, 0702, 0703, 0704, 0801, 0802, 0803, 0804, 0901, 0902, 0903, 0904, 1001, 1002, 1003, 1004
Historical Compliance Status:	0
Historical Compliance Stat Ref:	Unknown Compliance Status

Historical Compliance - Air Program Level

Air Program Code:	0
Air Program Code Ref:	SIP Source
Historical Compliance Date:	1101, 1102, 1103, 1104, 1201, 1202, 1203, 1204, 1301, 1302, 1303, 1304, 1401, 1402, 1403
Historical Compliance Status:	C
Historical Compliance Stat Ref:	In Compliance With Procedural Requirements

Air Program

Plant ID:	1030378	***Poll Classificatn:***	B
Air Program Code:	0	***Poll Compli Status:***	C
Air Program Status:	X	***Epa Class Code:***	B

Map Key	Number of Records	Direction	Distance (mi/ft)	Elev/Diff (ft)	Site	DB

Pollutant Code: VOC
Epa Compli Status: C
Chemical Abstract Service Nmbr:
Air Program Code Subparts:
Air Program Code Ref: SIP Source
Epa Classification Code Ref: Potential uncontrolled emissions <100 tons/year
Epa Compliance Status Ref: In Compliance With Procedural Requirements
Pollutant Code Ref:
Pollutant Classification Ref: Potential uncontrolled emissions <100 tons/year
Pollutant Complian Status Ref: In Compliance With Procedural Requirements

Air Program

Plant ID: 1030378
Poll Classificatn: C
Air Program Code: 0
Poll Compli Status: C
Air Program Status: X
Epa Class Code: B
Pollutant Code: FACIL
Epa Compli Status: C
Chemical Abstract Service Nmbr:
Air Program Code Subparts:
Air Program Code Ref: SIP Source
Epa Classification Code Ref: Potential uncontrolled emissions <100 tons/year
Epa Compliance Status Ref: In Compliance With Procedural Requirements
Pollutant Code Ref:
Pollutant Classification Ref: Class is unknown.
Pollutant Complian Status Ref: In Compliance With Procedural Requirements

---

23	1 of 2	ESE	0.09 / 499.65	597.38 / 2	GILBERT REALTY & CO 4901 N DAMEN AVE, CHICAGO, IL IL	PERMITS CHICAGO

Application ID: DOEAIR12234
Application Type: AIR POLLUTION CONTROL PERMIT
Issue or Entry Date: 08/06/2003
Application Subtype: EQUIPMENT INSTALLATION

CDPH Environmental Permit Details

Status: CLOSED
Street No to:
Applicant:
Direction: N
Expiration Date: 02/02/2004
Street Name: DAMEN
Data Source: HISTORIC DEPT. OF ENVIRONMENT
Street Type: AVE
Street No from: 4901
Location: POINT (-87.67925 41.97078)
Comment:

QTY: 1.0 COMBUSTION EMISSION UNIT/BOILER/ WEILMCLAND/MODEL:8885/ MAXIMUM OUTPUT:1904000 BTU**Note: Many records provided by the department have a truncated Comment field.

23	2 of 2	ESE	0.09 / 499.65	597.38 / 2	GILBERT REALTY & CO 4901 N DAMEN AVE, CHICAGO, IL IL	PERMITS CHICAGO

Application ID: DOEAIR12100
Application Type: AIR POLLUTION CONTROL PERMIT

Map Key	Number of Records	Direction	Distance (mi/ft)	Elev/Diff (ft)	Site	DB

Issue or Entry Date: 07/29/2003 **Application Subtype:** EQUIPMENT INSTALLATION

CDPH Environmental Permit Details

Status: CLOSED
Applicant:
Expiration Date: 01/25/2004
Data Source: HISTORIC DEPT. OF ENVIRONMENT
Street No from: 4901
Location: POINT (-87.67925 41.97078)
Comment:
Street No to:
Direction: N
Street Name: DAMEN
Street Type: AVE

QTY: 1.0 COMBUSTION EMISSION UNIT/**Note: Many records provided by the department have a truncated Comment field.

24	1 of 1	E	0.09 / 499.92	597.11 / 1	BROAD SHOULDERS MANAGEMENT 4927 N DAMEN AVE IL	PERMITS CHICAGO

Application ID: ENVAIR134836 **Application Type:** AIR POLLUTION CONTROL PERMIT
Issue or Entry Date: 09/09/2013 **Application Subtype:** ARCHITECTURAL SURFACE CLEANING

CDPH Environmental Permit Details

Status: CLOSED
Applicant: ARROW MASONRY & EXTERIORS
Expiration Date:
Data Source: DEPT. OF PUBLIC HEALTH
Street No from: 4927
Location: POINT (-87.67926 41.97146)
Comment:
Street No to:
Direction: N
Street Name: DAMEN
Street Type: AVE

25	1 of 10	ENE	0.09 / 500.63	597.04 / 1	CRYSTAL CLEANERS 4953 N DAMEN AVE CHICAGO IL 60625	RCRA SQG

EPA Handler ID: ILR000018192
Gen Status Universe: Small Quantity Generator
Contact Name: JASON OH
Contact Address: 4953 N DAMEN AVE , , CHICAGO , IL, 60625 , US
Contact Phone No and Ext: 312-561-0040
Contact Email:
Contact Country: US
County Name: COOK
EPA Region: 05
Land Type: Private
Receive Date: 19960315
Location Latitude: 41.972106
Location Longitude: -87.679251

Violation/Evaluation Summary

Note: NO RECORDS: As of Jan 2023, there are no Compliance Monitoring and Enforcement (violation) records associated with this facility (EPA ID).

Handler Summary

Importer Activity:	No
Mixed Waste Generator:	No
Transporter Activity:	No
Transfer Facility:	No
Onsite Burner Exemption:	No
Furnace Exemption:	No
Underground Injection Activity:	No
Commercial TSD:	No
Used Oil Transporter:	No
Used Oil Transfer Facility:	No
Used Oil Processor:	No
Used Oil Refiner:	No
Used Oil Burner:	No
Used Oil Market Burner:	No
Used Oil Spec Marketer:	No

Hazardous Waste Handler Details

Sequence No:	1
Receive Date:	19960315
Handler Name:	CRYSTAL CLEANERS
Federal Waste Generator Code:	2
Generator Code Description:	Small Quantity Generator
Source Type:	Notification

Waste Code Details

Hazardous Waste Code:	F002
Waste Code Description:	THE FOLLOWING SPENT HALOGENATED SOLVENTS: TETRACHLOROETHYLENE, METHYLENE CHLORIDE, TRICHLOROETHYLENE, 1,1,1-TRICHLOROETHANE, CHLOROBENZENE, 1,1,2-TRICHLORO-1,2,2-TRIFLUOROETHANE, ORTHO-DICHLOROBENZENE, TRICHLOROFLUOROMETHANE, AND 1,1,2, TRICHLOROETHANE; ALL SPENT SOLVENT MIXTURES/BLENDS CONTAINING, BEFORE USE, A TOTAL OF TEN PERCENT OR MORE (BY VOLUME) OF ONE OR MORE OF THE ABOVE HALOGENATED SOLVENTS OR THOSE SOLVENTS LISTED IN F001, F004, AND F005; AND STILL BOTTOMS FROM THE RECOVERY OF THESE SPENT SOLVENTS AND SPENT SOLVENT MIXTURES.
Hazardous Waste Code:	D003
Waste Code Description:	REACTIVE WASTE

Owner/Operator Details

Owner/Operator Ind:	Current Owner	***Street No:***	
Type:	Private	***Street 1:***	4953 N DAME AVE

Map Key	Number of Records	Direction	Distance (mi/ft)	Elev/Diff (ft)	Site	DB

Name: CRYSTAL CLEANERS
Date Became Current:
Date Ended Current:
Phone: 312-561-0040
Source Type: Notification
Street 2:
City: CHICAGO
State: IL
Country:
Zip Code: 60625

---

25 | 2 of 10 | ENE | 0.09 / 500.63 | 597.04 / 1 | **Crystal Cleaners**
4953 North Damen Avenue
Chicago IL 60625 | SRP

I EPA ID: 0316045051
US EPA ID: ILR000018192
County: Cook
Longitude: -87.679066
Latitude: 41.972191

Site Applicant / Consultant Information

RA Title: President
RA First Name: Cha Kyung
RA Last Name: Yon
RA Address1: 4953 North Damen Avenue
RA Address2:
RA City: Chicago, IL
RA Zip: 60625
Consultant Contact: Yong H. Yu
RA Company: Crystal Laundry Services, Inc.
Consultant Company: Hydrodynamics Consultants, Inc.
Received SA Date: 5/27/2005
PM ID: Kimberly Brown
Foury Letter Date:
Active Site: Yes
Consultant Address1: 5403 Patton Drive
Consultant Address2: #215
Consultant City: Lisle, IL
Consultant Zip: 60532

---

25 | 3 of 10 | ENE | 0.09 / 500.63 | 597.04 / 1 | **CRYSTAL CLEANERS**
4953 N DAMEN AVE
CHICAGO IL 60625 | FINDS/FRS

Registry ID: 110005942061
FIPS Code: 17031
HUC Code: 07120003
Site Type Name: STATIONARY
Location Description:
Supplemental Location:
Create Date: 01-MAR-00
Update Date: 01-JUN-17
Interest Types: AIR EMISSIONS CLASSIFICATION UNKNOWN, AIR MINOR, SQG, STATE MASTER
SIC Codes: 7216
SIC Code Descriptions: DRYCLEANING PLANTS, EXCEPT RUG CLEANING
NAICS Codes: 812320
NAICS Code Descriptions: DRYCLEANING AND LAUNDRY SERVICES (EXCEPT COIN-OPERATED).
Conveyor: FRS-GEOCODE
Federal Facility Code:
Federal Agency Name:
Tribal Land Code:
Tribal Land Name:
Congressional Dist No: 05
Census Block Code: 170310404023002
EPA Region Code: 05

Map Key	Number of Records	Direction	Distance (mi/ft)	Elev/Diff (ft)	Site	DB

County Name: COOK
US/Mexico Border Ind:
Latitude: 41.97205
Longitude: -87.67928
Reference Point: CENTER OF A FACILITY OR STATION
Coord Collection Method: ADDRESS MATCHING-HOUSE NUMBER
Accuracy Value: 30
Datum: NAD83
Source:
Facility Detail Rprt URL: https://ofmpub.epa.gov/frs_public2/fii_query_detail.disp_program_facility?p_registry_id=110005942061
Data Source: Facility Registry Service - Single File
Program Acronyms:

ACES:170000321220, ACES:170001553101, AIR:IL000031600GPS, AIRS/AFS:1703105504, EIS:10899211, RCRAINFO:ILR000018192

25	4 of 10	ENE	0.09 / 500.63	597.04 / 1	CRYSTAL CLEANERS 4953 N DAMEN AVE, CHICAGO, IL IL	PERMITS CHICAGO

Application ID: DOEAIR6838
Application Type: AIR POLLUTION CONTROL PERMIT
Issue or Entry Date: 01/31/2000
Application Subtype: EQUIPMENT INSTALLATION

CDPH Environmental Permit Details

Status: CLOSED
Street No to:
Applicant: JASON OH
Direction: N
Expiration Date: 07/29/2000
Street Name: DAMEN
Data Source: HISTORIC DEPT. OF ENVIRONMENT
Street Type: AVE
Street No from: 4953
Location: POINT (-87.67882 41.97194)
Comment:

QTY: 1.0 PROCESS EQUIPMENT - DRY TO DRY MODEL: REAL ESTATE RS-373 PERC USAGE: 340 GAL/YR**Note: Many records provided by the department have a truncated Comment field.

25	5 of 10	ENE	0.09 / 500.63	597.04 / 1	MI K. CHANG 4953 N DAMEN AVE, CHICAGO, IL IL	PERMITS CHICAGO

Application ID: DOEAIR1357
Application Type: AIR POLLUTION CONTROL PERMIT
Issue or Entry Date: 05/05/1995
Application Subtype: EQUIPMENT INSTALLATION

CDPH Environmental Permit Details

Status: CLOSED
Street No to:
Applicant:
Direction: N
Expiration Date: 11/01/1995
Street Name: DAMEN
Data Source: HISTORIC DEPT. OF ENVIRONMENT
Street Type: AVE
Street No from: 4953
Location: POINT (-87.67882 41.97194)

Map Key	Number of Records	Direction	Distance (mi/ft)	Elev/Diff (ft)	Site	DB

Comment:

QTY: 1.0 NEW FURNACE - AMANA GS1140A50 MAX.BTU 140,000**Note: Many records provided by the department have a truncated Comment field.

Map Key	Number of Records	Direction	Distance (mi/ft)	Elev/Diff (ft)	Site	DB
25	6 of 10	ENE	0.09 / 500.63	597.04 / 1	CRYSTAL CLEANERS 4953 N DAMEN AVE IL	PERMITS CHICAGO

Application ID: ENVAIR113293
Issue or Entry Date: 10/15/2011
Application Type: AIR POLLUTION CONTROL PERMIT
Application Subtype: DRY CLEANING FACILITY

CDPH Environmental Permit Details

Status: OPEN
Applicant: CHAE K YON
Expiration Date:
Data Source: DEPT. OF PUBLIC HEALTH
Street No from: 4953
Location: POINT (-87.67882 41.97194)
Comment:
Street No to:
Direction: N
Street Name: DAMEN
Street Type: AVE

082215 DRY CLEANERS. [EQUIP ID: 01-00, QUANTITY: 2, DESCRIPTION: 820 - DRY CLEANING,DRY TO DRY, NOTE:]**Note: Many records provided by the department have a truncated Comment field.

Map Key	Number of Records	Direction	Distance (mi/ft)	Elev/Diff (ft)	Site	DB
25	7 of 10	ENE	0.09 / 500.63	597.04 / 1	CHA K. YON 4953 N DAMEN AVE, CHICAGO, IL IL	PERMITS CHICAGO

Application ID: DOEAIR18084
Issue or Entry Date: 02/02/2006
Application Type: AIR POLLUTION CONTROL PERMIT
Application Subtype: EQUIPMENT INSTALLATION

CDPH Environmental Permit Details

Status: CLOSED
Applicant:
Expiration Date: 08/01/2006
Data Source: HISTORIC DEPT. OF ENVIRONMENT
Street No from: 4953
Location: POINT (-87.67882 41.97194)
Comment:
Street No to:
Direction: N
Street Name: DAMEN
Street Type: AVE

QTY: 1.0 DRY CLEANING MACHINE/ DRY TO DRY/ CROWN F454/ ANNUAL USAGE: 176 GL,QTY: 1.0 DRY CLEANING MACHINE/ DRY TO DRY/ UNION L860OU2000/ ANNUAL USAGE: 176 GL**Note: Many records provided by the department have a truncated Comment field.

Map Key	Number of Records	Direction	Distance (mi/ft)	Elev/Diff (ft)	Site	DB
25	8 of 10	ENE	0.09 / 500.63	597.04 / 1	CRYSTAL CLEANERS 4953 N DAMEN AVE CHICAGO IL 60625	FED DRYCLEANERS

FRS Facility ID: 110005942061
NPDES IDs:
NAICS Codes: 812320

Map Key	Number of Records	Direction	Distance (mi/ft)	Elev/Diff (ft)	Site	DB

SIC Codes: 7216
Latitude: 41.97205
Longitude: -87.67928

---

25 | **9 of 10** | **ENE** | **0.09 / 500.63** | **597.04 / 1** | **Crystal Cleaners**
4953 N Damen Ave
Chicago IL 60625 | **REM ASSESS**

Name (SWAP): Crystal Cleaners
Address (SWAP): 4953 N Damen Ave
City (SWAP): Chicago
State (SWAP): IL
Postal Code (SWAP): 60625
Name(Doc Expl): Crystal Cleaners - 170000321220
Address (Doc Expl): 4953 N Damen Ave
City (Doc Expl): Chicago
State (Doc Expl): IL
Zip (Doc Expl): 60625
Data Source(s): IEPA Document Explorer - Facility/Site Search; IEPA Document Explorer - Geographic Search
Note: Documents related to facilities in Illinois can be search on the Illinois Environmental Protection Agency (IEPA) Document Explorer: https://external.epa.illinois.gov/DocumentExplorer

IEPA Document Explorer

Site ID: 170000321220
Program ID: 0316045051
Category: Site Remediation - Technical
Category URL: https://docuware67.illinois.gov/DocuWare/PlatformRO/WebClient/3/Integration?lc=VXNlcj1kd3B1YmxpY1xuUHdkPU4xbWRhJHRyYXRvclBANTU1&p=RLV&rl=ce728c9a-11c1-4ddf-9003-314169ab1943&tw=Results&q=W0lFUEFJRF09IjE3MDAwMDMyMTIyMCIgQU5EIFtDQVRFR09SWV09IjMxQSI1
Originating Bureau: Bureau of Land
Document Count: 15
Total Pages: 856

IEPA Docuware (SWAP)

Site ID: 170000321220
System ID: 0316045051
Interest Type: BOL
Media Code: LAND
Collection Date: 01/31/2012
Revision Date/Time: 06/30/2003
Document Indicator: Yes
Latitude: 41.972191
Longitude: -87.679066
X: -87.67906599999998
Y: 41.972191000000066

IEPA Docuware (SWAP)

Site ID: 170000321220
System ID: 0316045051
Interest Type: VSRU
Media Code: LAND
Collection Date: 11/17/2008
Revision Date/Time: 06/30/2003
Document Indicator: Yes
Latitude: 41.97219
Longitude: -87.67907
X: -87.67906999999997
Y: 41.97219000000007

Map Key	Number of Records	Direction	Distance (mi/ft)	Elev/Diff (ft)	Site	DB
25	10 of 10	ENE	0.09 / 500.63	597.04 / 1	CRYSTAL CLEANERS 4953 NORTH DAMEN AVENUE CHICAGO IL 60625	DRYCLEANERS

Bol ID No: 316045051
Dc No: 113
Site Contact: CHAE YON
Phone No: 224-616-9825

Map Key	Number of Records	Direction	Distance (mi/ft)	Elev/Diff (ft)	Site	DB
26	1 of 1	SE	0.09 / 501.52	597.74 / 2	MR. SWEDBERG 4848 N DAMEN AVE, CHICAGO, IL IL	PERMITS CHICAGO

Application ID: DOEAIR20774
Issue or Entry Date: 03/20/2007
Application Type: AIR POLLUTION CONTROL PERMIT
Application Subtype: EQUIPMENT INSTALLATION

CDPH Environmental Permit Details

Status: CLOSED
Applicant:
Expiration Date: 09/16/2007
Data Source: HISTORIC DEPT. OF ENVIRONMENT
Street No from: 4848
Location: POINT (-87.67923 41.97024)
Comment:
Street No to:
Direction: N
Street Name: DAMEN
Street Type: AVE

QTY: 1.0 ARCHITECTURAL SURFACE CLEANING: CHEM WASH/ DUST SUPPRESSION METHOD: TARPS & SAWTECH VAC GRINDERS/PERMIT EXPIRES: 6/25/2007**Note: Many records provided by the department have a truncated Comment field.

Map Key	Number of Records	Direction	Distance (mi/ft)	Elev/Diff (ft)	Site	DB
27	1 of 1	ESE	0.10 / 505.16	597.47 / 2	HUMBERTO CAMACHO 4857 N DAMEN AVE, CHICAGO, IL IL	PERMITS CHICAGO

Application ID: DOEAIR8951
Issue or Entry Date: 08/23/2001
Application Type: AIR POLLUTION CONTROL PERMIT
Application Subtype: EQUIPMENT INSTALLATION

CDPH Environmental Permit Details

Status: CLOSED
Applicant:
Expiration Date: 02/19/2002
Data Source: HISTORIC DEPT. OF ENVIRONMENT
Street No from: 4857
Location: POINT (-87.67924 41.97045)
Comment:
Street No to:
Direction: N
Street Name: DAMEN
Street Type: AVE

QTY: 1.0 COMBUSTION EMISSION UNIT/ FURNACE/ REZNOR/ MODEL SCD/ MAXIMUM BTU 96,250,QTY: 1.0 FOOD PREPERATION UNIT ,QTY: 1.0 COMBUSTION EMISSION UNIT/ BOILER/ STATE/ MODEL SRX40/ MAXIMUM BTU 40,000**Note: Many records provided by the department have a truncated Comment field.

Map Key	Number of Records	Direction	Distance (mi/ft)	Elev/Diff (ft)	Site	DB
28	1 of 1	SE	0.10 / 535.70	597.85 / 2	4845 N DAMEN AVE LLC 4845 N DAMEN AVE IL	PERMITS CHICAGO

Map Key	Number of Records	Direction	Distance (mi/ft)	Elev/Diff (ft)	Site	DB

Application ID: ENVAIR130447
Application Type: AIR POLLUTION CONTROL PERMIT
Issue or Entry Date: 03/20/2013
Application Subtype: GENERAL POLUTION PREVENTION(P2)

CDPH Environmental Permit Details

Status: CLOSED
Applicant: 4845 N DAMEN AVE LLC
Expiration Date:
Data Source: DEPT. OF PUBLIC HEALTH
Street No from: 4845
Location: POINT (-87.67922 41.97011)
Comment:
Street No to:
Direction: N
Street Name: DAMEN
Street Type: AVE

[EQUIP ID: , QUANTITY: 2, DESCRIPTION: 080A - FURNACE, OUTPUT LESS THAN 288,000 BTU/HR, NOTE:]**Note: Many records provided by the department have a truncated Comment field.

29	1 of 3	SE	0.11 / 559.12	597.82 / 2	TEODORICO YEE 4835 N DAMEN AVE, CHICAGO, IL IL	PERMITS CHICAGO

Application ID: DOEAIR4000
Application Type: AIR POLLUTION CONTROL PERMIT
Issue or Entry Date: 11/25/1997
Application Subtype: EQUIPMENT INSTALLATION

CDPH Environmental Permit Details

Status: CLOSED
Applicant:
Expiration Date: 05/24/1998
Data Source: HISTORIC DEPT. OF ENVIRONMENT
Street No from: 4835
Location: POINT (-87.67922 41.96995)
Comment:
Street No to:
Direction: N
Street Name: DAMEN
Street Type: AVE

QTY: 1.0 NEW BOILER WEIL MCLAIN, LGB- 13-5 MAX. BTU 1,560,000, OP. PRESS. 15 PSI**Note: Many records provided by the department have a truncated Comment field.

29	2 of 3	SE	0.11 / 559.12	597.82 / 2	4835 N DAMEN AVE LLC 4835 N DAMEN AVE IL	PERMITS CHICAGO

Application ID: ENVAIR182443
Application Type: AIR POLLUTION CONTROL PERMIT
Issue or Entry Date: 12/08/2014
Application Subtype: GENERAL POLUTION PREVENTION(P2)

CDPH Environmental Permit Details

Status: CLOSED
Applicant: LUTAIS HEATING
Expiration Date:
Data Source: DEPT. OF PUBLIC HEALTH
Street No from: 4835
Street No to:
Direction: N
Street Name: DAMEN
Street Type: AVE

Map Key	Number of Records	Direction	Distance (mi/ft)	Elev/Diff (ft)	Site	DB

Location: POINT (-87.67922 41.96995)
Comment:

AIR POLLUTION CONTROL PERMIT [EQUIP ID: , QUANTITY: 2, DESCRIPTION: 080A - FURNACE, OUTPUT LESS THAN 288,000 BTU/HR, NOTE:]**Note: Many records provided by the department have a truncated Comment field.

---

29 | 3 of 3 | SE | 0.11 / 559.12 | 597.82 / 2 | KASS MANAGEMENT, 4835 N DAMEN AVE, CHICAGO, IL, IL | PERMITS CHICAGO

Application ID: DOEAIR16465
Issue or Entry Date: 03/27/2005
Application Type: AIR POLLUTION CONTROL PERMIT
Application Subtype: EQUIPMENT INSTALLATION

CDPH Environmental Permit Details

Status: CLOSED
Applicant:
Expiration Date: 09/23/2005
Data Source: HISTORIC DEPT. OF ENVIRONMENT
Street No from: 4835
Location: POINT (-87.67922 41.96995)
Comment:
Street No to:
Direction: N
Street Name: DAMEN
Street Type: AVE

QTY: 1.0 COMBUSTION EMISSION UNIT/BOILER/ WEIL MCLAIN/MODEL:LGD-13/ MAXIMUM OUTPUT:1,263,600 BTU**Note: Many records provided by the department have a truncated Comment field.

---

30 | 1 of 3 | SE | 0.11 / 562.36 | 597.82 / 2 | 4839 N DAMEN LLC, 4839 N DAMEN AVE, IL | PERMITS CHICAGO

Application ID: ENVAIR138279
Issue or Entry Date: 01/31/2014
Application Type: AIR POLLUTION CONTROL PERMIT
Application Subtype: GENERAL POLUTION PREVENTION(P2)

CDPH Environmental Permit Details

Status: CLOSED
Applicant: LUTAIS HEATING
Expiration Date:
Data Source: DEPT. OF PUBLIC HEALTH
Street No from: 4839
Location: POINT (-87.67922 41.97003)
Comment:
Street No to:
Direction: N
Street Name: DAMEN
Street Type: AVE

COMBUSTION EMISSION [EQUIP ID: , QUANTITY: 2, DESCRIPTION: 080A - FURNACE, OUTPUT LESS THAN 288,000 BTU/HR, NOTE:]**Note: Many records provided by the department have a truncated Comment field.

---

30 | 2 of 3 | SE | 0.11 / 562.36 | 597.82 / 2 | GROUNDSWELL COFFEE, 4839 N DAMEN AVE, IL | PERMITS CHICAGO

Application ID: ENVAIR570728
Issue or Entry Date: 12/09/2015
Application Type: AIR POLLUTION CONTROL PERMIT
Application Subtype: GENERAL POLUTION PREVENTION(P2)

Map Key	Number of Records	Direction	Distance (mi/ft)	Elev/Diff (ft)	Site	DB

CDPH Environmental Permit Details

Status:	CLOSED	***Street No to:***	
Applicant:	GROUNDSWELL COFFEE	***Direction:***	N
Expiration Date:		***Street Name:***	DAMEN
Data Source:	DEPT. OF PUBLIC HEALTH	***Street Type:***	AVE
Street No from:	4839		
Location:	POINT (-87.67922 41.97003)		
Comment:			

NEW P2 FACILITY. [EQUIP ID: , QUANTITY: 1, DESCRIPTION: 050 - PRECIPITATOR, ELECTROSTATIC, NOTE:],[EQUIP ID: , QUANTITY: 1, DESCRIPTION: 275 - ROASTERS, COFFEE, NOTE:]**Note: Many records provided by the department have a truncated Comment field.

30	*3 of 3*	*SE*	*0.11 / 562.36*	*597.82 / 2*	***GROUNDSWELL COFFEE ROASTERS 4839 N DAMEN AVE IL***	***PERMITS CHICAGO***

Application ID:	ENVAIR569478	***Application Type:***	AIR POLLUTION CONTROL PERMIT
Issue or Entry Date:	01/08/2016	***Application Subtype:***	GENERAL POLUTION PREVENTION(P2)

CDPH Environmental Permit Details

Status:	CLOSED	***Street No to:***	
Applicant:	JASON FOSTER	***Direction:***	N
Expiration Date:		***Street Name:***	DAMEN
Data Source:	DEPT. OF PUBLIC HEALTH	***Street Type:***	AVE
Street No from:	4839		
Location:	POINT (-87.67922 41.97003)		
Comment:			

ROAST AND SERVE COFFEE. [EQUIP ID: , QUANTITY: 1, DESCRIPTION: 237 - OVEN, OTHER, NOTE:],[EQUIP ID: , QUANTITY: 2, DESCRIPTION: 050 - PRECIPITATOR, ELECTROSTATIC, NOTE:]**Note: Many records provided by the department have a truncated Comment field.

31	*1 of 1*	*SE*	*0.11 / 567.49*	*597.82 / 2*	***4835 -45 N DAMEN 4835 -45 N DAMEN CHICAGO IL 60612***	***FINDS/FRS***

Registry ID:	110031017138
FIPS Code:	17031
HUC Code:	
Site Type Name:	STATIONARY
Location Description:	
Supplemental Location:	
Create Date:	18-SEP-07
Update Date:	
Interest Types:	STATE MASTER
SIC Codes:	
SIC Code Descriptions:	
NAICS Codes:	

Map Key	Number of Records	Direction	Distance (mi/ft)	Elev/Diff (ft)	Site	DB

NAICS Code Descriptions:
Conveyor:
Federal Facility Code:
Federal Agency Name:
Tribal Land Code:
Tribal Land Name:
Congressional Dist No:
Census Block Code:
EPA Region Code: 05
County Name: COOK
US/Mexico Border Ind:
Latitude:
Longitude:
Reference Point:
Coord Collection Method:
Accuracy Value:
Datum: NAD83
Source:
Facility Detail Rprt URL: https://ofmpub.epa.gov/frs_public2/fii_query_detail.disp_program_facility?p_registry_id=110031017138
Data Source: Facility Registry Service - Single File
Program Acronyms:

ACES:170001728245

Map Key	Number of Records	Direction	Distance (mi/ft)	Elev/Diff (ft)	Site	DB
32	1 of 1	E	0.12 / 610.69	597.72 / 2	KUHN & CAREY PROP 4915 N DAMEN AVE, CHICAGO, IL IL	PERMITS CHICAGO

Application ID: DOEAIR17221
Issue or Entry Date: 08/11/2005
Application Type: AIR POLLUTION CONTROL PERMIT
Application Subtype: EQUIPMENT INSTALLATION

CDPH Environmental Permit Details

Status: CLOSED
Applicant:
Expiration Date: 02/07/2006
Data Source: HISTORIC DEPT. OF ENVIRONMENT
Street No from: 4915
Location: POINT (-87.67851 41.97112)
Comment:
Street No to:
Direction: N
Street Name: DAMEN
Street Type: AVE

QTY: 1.0 COMBUSTION EMISSION UNIT: BOILER/ WEIL MCLAIN MOEDEL: LGB 125/ MAXIMUM OUTPUT: 869,000BTU/HR**Note: Many records provided by the department have a truncated Comment field.

Map Key	Number of Records	Direction	Distance (mi/ft)	Elev/Diff (ft)	Site	DB
33	1 of 1	SE	0.12 / 618.84	597.79 / 2	RAYMOND G CORY 4829 N DAMEN AVE CHICAGO IL	TANKS CHICAGO

Facility ID: 4829DAM1971-01-27
Owner:

Map Key	Number of Records	Direction	Distance (mi/ft)	Elev/Diff (ft)	Site	DB

Data Source(s): HISTORIC DEPT. OF BUILDINGS

Detail(s)

Tank ID:
Installation Date: 01/27/1971
Removal Date:
Last Used Date:
Tank Type: UNDERGROUND STORAGE TANK
Tank Material:
Tank Construction:
Tank Product:
Tank Capacity:
Location: POINT (-87.67906350345095 41.96963903689213)
Comment: WORK BY: HUDSON BOILER; INSTALL 1-1500 GAL FUEL OIL TANK FINAL 3/15/71

Street No from: 4829
Street No to: 4829
Street Name: DAMEN
Street Type: AVE
Direction: N
Latitude: 41.96963903689213
Longitude: -87.67906350345095

34	1 of 1	SE	0.12 / 635.02	597.99 / 2	RESIDENTIAL 4824 N DAMEN AVE IL	PERMITS CHICAGO

Application ID: ENVAIR992499
Issue or Entry Date: 08/21/2018
Application Type: AIR POLLUTION CONTROL PERMIT
Application Subtype: ARCHITECTURAL SURFACE CLEANING

CDPH Environmental Permit Details

Status: CLOSED
Applicant: CASEY TUCKPOINTING
Expiration Date:
Data Source: DEPT. OF PUBLIC HEALTH
Street No from: 4824
Location: POINT (-87.67921 41.96949)
Comment:

Street No to:
Direction: N
Street Name: DAMEN
Street Type: AVE

GRINDING MASONRY JOINTS**Note: Many records provided by the department have a truncated Comment field.

35	1 of 3	SE	0.12 / 659.33	597.92 / 2	KNS PROPERTY 4821 N DAMEN AVE, CHICAGO, IL IL	PERMITS CHICAGO

Application ID: DOEAIR13136
Issue or Entry Date: 10/07/2003
Application Type: AIR POLLUTION CONTROL PERMIT
Application Subtype: EQUIPMENT INSTALLATION

CDPH Environmental Permit Details

Status: CLOSED
Applicant:
Expiration Date: 04/04/2004
Data Source: HISTORIC DEPT. OF ENVIRONMENT
Street No from: 4821
Location: POINT (-87.6792 41.96946)

Street No to:
Direction: N
Street Name: DAMEN
Street Type: AVE

Map Key	Number of Records	Direction	Distance (mi/ft)	Elev/Diff (ft)	Site	DB

Comment:

QTY: 1.0 COMBUSTION EMISSION UNIT/WARM AIR FURNACE/ CARRIER/MODEL:48N-MX-030-3-0/ MAXIMUM OUTPUT:62,000 BTU**Note: Many records provided by the department have a truncated Comment field.

---

35 | ***2 of 3*** | ***SE*** | ***0.12 / 659.33*** | ***597.92 / 2*** | ***4821 N DAMEN 4821 N DAMEN AVE IL*** | ***PERMITS CHICAGO***

Application ID: ENVAIR812708
Issue or Entry Date: 06/19/2017
Application Type: AIR POLLUTION CONTROL PERMIT
Application Subtype: ARCHITECTURAL SURFACE CLEANING

CDPH Environmental Permit Details

Status: CLOSED
Applicant: AAA-1 MASONRY & TUCKPOINTING INC
Expiration Date:
Data Source: DEPT. OF PUBLIC HEALTH
Street No from: 4821
Location: POINT (-87.6792 41.96946)
Comment:
Street No to:
Direction: N
Street Name: DAMEN
Street Type: AVE

GRINDING**Note: Many records provided by the department have a truncated Comment field.

---

35 | ***3 of 3*** | ***SE*** | ***0.12 / 659.33*** | ***597.92 / 2*** | ***4821 N DAMEN 4821 N DAMEN AVE IL*** | ***PERMITS CHICAGO***

Application ID: ENVAIR812704
Issue or Entry Date: 06/07/2017
Application Type: AIR POLLUTION CONTROL PERMIT
Application Subtype: GENERAL POLUTION PREVENTION(P2)

CDPH Environmental Permit Details

Status: CLOSED
Applicant: AAA-1 MASONRY & TUCKPOINTING INC
Expiration Date:
Data Source: DEPT. OF PUBLIC HEALTH
Street No from: 4821
Location: POINT (-87.6792 41.96946)
Comment:
Street No to:
Direction: N
Street Name: DAMEN
Street Type: AVE

GRINDING**Note: Many records provided by the department have a truncated Comment field.

---

36 | ***1 of 1*** | ***SSE*** | ***0.13 / 665.36*** | ***597.37 / 2*** | ***EUGENE BURKE 4800 N SEELEY AVE CHICAGO IL*** | ***TANKS CHICAGO***

Facility ID: 4800SEE1948-05-03
Owner:
Data Source(s): HISTORIC DEPT. OF BUILDINGS

Map Key	Number of Records	Direction	Distance (mi/ft)	Elev/Diff (ft)	Site	DB

Detail(s)

Tank ID:
Installation Date: 05/03/1948
Removal Date:
Last Used Date:
Tank Type: UNDERGROUND STORAGE TANK
Tank Material:
Tank Construction:
Tank Product:
Tank Capacity:
Location: POINT (-87.68055840060352 41.968827269803064)
Comment: WORK BY: STANDARD TANK; INSTALL 1-2K GAL GSLN TANK FINAL 10/7/48

Street No from: 4800
Street No to: 4800
Street Name: SEELEY
Street Type: AVE
Direction: N
Latitude: 41.968827269803064
Longitude: -87.68055840060352

---

37 | ***1 of 15*** | ***S*** | ***0.13 / 674.26*** | ***597.47 / 2*** | ***2034 Lawrence LLC 2034 West Lawrence Avenue Chicago IL 60625*** | ***LUST***

Incident No: 20050775
Incidents ID: 4202
NFR Date: 09/20/2007
Gasoline: True
Unleaded: False
Diesel: False
Fuel Oil: False
Jet Fuel: False
Used Oil: False
Non Petroleum Prod: False
Other Petroleum: False
Non LUST Date:
Non LUST Letter Dt:
Heating Oil Letter Date:
Free Product Discovery Date:
Primary Resp Party Name: 2034 Lawrence LLC
Primary Resp Party Address: 4653 N. Milwaukee Avenue
Primary Resp Party City: Chicago
Primary Resp Party State: IL
Primary Resp Party ZIP: 60630
Primary Resp Party Phone: 7732823900
Primary Resp Party Contact: Tony Purcell

LPC No: 0316045120
IEMA Date: 06/07/2005
Regulation: P.A.
C 20 Day Report Date: 06/22/2005
C 45 Day Report Date: 09/19/2005
NFR Recorded Date: 11/08/2007
Pre 74 Date:
Proj Manager Phone:
Proj Mngr First Nm: Suzanne
Proj Mngr Last Nm: Boring
Proj Manager Email:
Site County: Cook

---

37 | ***2 of 15*** | ***S*** | ***0.13 / 674.26*** | ***597.47 / 2*** | ***former gas station 2034 W. Lawrence Ave. Chicago, IL 60625 IL*** | ***UST***

Facility No: 2025634
Facility Status: Closed
Fac Details Status: Closed
Fac Type Fac Details: Attended Self-Service Station
Owner Name: William Villegas

Facility Type: Attended Self-Service Station
Owner Type: Private
Owner Status: Current Owner
County: Cook

Facility URL: http://webapps.sfm.illinois.gov/ustsearch/Facility.aspx?ID=2025634

Tank Information

Tank No:	4	**Capacity:**	2000
UI No:		**Petroleum Use:**	
Status:	Removed	**Product:**	Gasoline
Removed Date:	8/26/2005	**CERCLA Substance:**	
Install Date:	6/1/1969	**Current Age:**	36
Abandoned Date:		**Abandoned Material:**	
Last Used Date:	3/16/2005	**Product Date:**	
Red Tag Issue Date:		**Fee Due:**	$0.00
CAS Code:		**Regulated Status:**	Federal
OSFM First Noti Dt:	2/7/1990		

Tank Information

Tank No:	3	**Capacity:**	2000
UI No:		**Petroleum Use:**	
Status:	Removed	**Product:**	Gasoline
Removed Date:	8/29/2005	**CERCLA Substance:**	
Install Date:	6/1/1969	**Current Age:**	36
Abandoned Date:		**Abandoned Material:**	
Last Used Date:	3/16/2005	**Product Date:**	
Red Tag Issue Date:		**Fee Due:**	$0.00
CAS Code:		**Regulated Status:**	Federal
OSFM First Noti Dt:	2/7/1990		

Tank Information

Tank No:	1	**Capacity:**	3000
UI No:		**Petroleum Use:**	
Status:	Removed	**Product:**	Gasoline
Removed Date:	8/29/2005	**CERCLA Substance:**	
Install Date:	6/1/1969	**Current Age:**	36
Abandoned Date:		**Abandoned Material:**	
Last Used Date:	3/16/2005	**Product Date:**	
Red Tag Issue Date:		**Fee Due:**	$0.00
CAS Code:		**Regulated Status:**	Federal
OSFM First Noti Dt:	2/7/1990		

Tank Information

Tank No:	2	**Capacity:**	3000
UI No:		**Petroleum Use:**	
Status:	Removed	**Product:**	Gasoline
Removed Date:	8/29/2005	**CERCLA Substance:**	
Install Date:	6/1/1969	**Current Age:**	36

Abandoned Date: | **Abandoned Material:**
Last Used Date: 3/16/2005 | **Product Date:**
Red Tag Issue Date: | **Fee Due:** $0.00
CAS Code: | **Regulated Status:** Federal
OSFM First Noti Dt: 2/7/1990

Owner Summary

Owner No: U0028360 | **Owner Status:** Current Owner
Owner Name: Villegas, William | **Purchase Date:** 12/18/1998
Ownership History: http://webapps.sfm.illinois.gov/ustsearch/Ownership.aspx?ID=2025634

Owner Summary

Owner No: U0016437 | **Owner Status:** Former Owner
Owner Name: William J Smith Inc | **Purchase Date:**
Ownership History: http://webapps.sfm.illinois.gov/ustsearch/Ownership.aspx?ID=2025634

IEMA No

Permit No: 108556 | **Inspection Date:** 8/26/2005
IEMA No: 05-0775 | **Inspection Type:** Removal Log
IEMA Link: https://public.iema.state.il.us/FOIAHazmatSearch/HazmatDetails.aspx

LUST Fund Eligibility

IEMA No: 05-0775 | **OSFM Received Dt:** 11/28/2005
Status: Eligible | **OSFM Response Dt:** 1/23/2006
Deductible: $100,000
Letter:
IEMA Link:

IEMA No: 05-0775 | **OSFM Received Dt:** 7/5/2007
Status: Eligible | **OSFM Response Dt:** 7/18/2007
Deductible: $100,000
Letter:
IEMA Link:

Facility Details

MFD Forms Status: No Forms Found | **Green Tag Decal:** D002030
MFD Permit Issue Dt: | **Green Tag Issue Date:** 6/19/2002
MFD Permit Exp Dt: | **Green Tag Exp Date:** 12/31/2005
Property Parcel: | **Motor Fuel Type:**
Pending Nov: No
Permit History Link: https://webapps.sfm.illinois.gov/USTPortal/Permit/FacilityPermitList/2025634

Map Key	Number of Records	Direction	Distance (mi/ft)	Elev/Diff (ft)	Site	DB
37	3 of 15	S	0.13 / 674.26	597.47 / 2	2034 LAWRENCE L.L.C. 2034 W. LAWRENCE AVE CHICAGO IL	SPILLS

Incident No: H 2005 0775
Date/Time Occurred: Unknown @
Media Release:
Facility Manager:
Fac Manager Phone:
Responsible Party Street: C/O DOUG SHREFFLER ESQUIRE, 4653 N. MILWAUKEE AVE, CHICAGO IL, 60630
Area Involved: FIXED FACILITY
Milepost:
Section:
Township:
Range:
County: COOK
Latitude:
Longitude:

Hazardous Materials Incident Report

Incident Report Dt: 6/7/2005 12:00:00 AM
Data Input Status: CLOSED
LUST?:
Hazmat Incident Type: LEAK OR SPILL
Caller:
Caller Represents:
Street Address: 2034 W. LAWRENCE AVE
City: CHICAGO
URL: https://public.iema.state.il.us/FOIAHazmatSearch/HazmatDetails.aspx?RptNum=H 2005 0775
Narrative:
County: COOK
Entered by:
Date Entered:

09:35 FAXED TO IEPA, OSFM, CHICAGO FIRE, NRTP, & IEMA REGION #4 **Note: Many records provided by the department have a truncated [Narrative] field.

Follow Up Information:

Weather Information

Temp:
Wind: UNKNOWN UNKNOWN

Materials Involved

Name: GASOLINE
Type: LIQUID
CHRIS CODE:
CAS No:
UN/NA No:
Container Type: UNDERGROUND TANK
Container Size: 2 X 3000 GALLONS & 2 X 2000 GALLONS
Amount Released: UNKNOWN BY CALLER
Rate of Release Min: UNKNOWN BY CALLER
Duration of Release:

Cause of Release:	C/O DOUG SHREFFLER ESQUIRE, 4653 N. MILWAUKEE AVE, CHICAGO IL, 60630
Est Spill Extent:	UNKNOWN
Spill Extent Units:	
Date/Time Inc Occur:	Unknown @
Unknown Occurr:	
Date/Time Discov:	06/07/2005 @ 08:00
Unknown Discovered:	
Where Taken:	
On Scene Contact:	JAMES G. FRYCEK
No of People Evacuat:	NONE
A 302(a) Extremely Haz Sub?:	
A RCRA Hazardous Waste?:	
A RCRA Regulated Facility?:	
Public Health Risks:	NONE
State Agency Assistance:	NONE
Containment/Cleanup Plans:	CLEANUP WILL BE COMPLETED UNDER THE UNDERGROUND STORAGE TANK PROGRAM.....TANKS WILL BE REMOVED AND SOIL REMEDIATED

Map Key	Number of Records	Direction	Distance (mi/ft)	Elev/Diff (ft)	Site	DB
37	4 of 15	S	0.13 / 674.26	597.47 / 2	FORMER GAS STATION/WILLIAM VILLEGAS 2034 W LAWRENCE AVE CHICAGO IL	TANKS CHICAGO

Facility ID:	2025634
Owner:	See Environmental Permit Dataset
Data Source(s):	DEPT. OF PUBLIC HEALTH

Detail(s)

Tank ID:	0003	**Street No from:**	2034
Installation Date:		**Street No to:**	2034
Removal Date:		**Street Name:**	LAWRENCE
Last Used Date:	06/30/2002	**Street Type:**	AVE
Tank Type:	UNDERGROUND STORAGE TANK	**Direction:**	W
Tank Material:	STEEL	**Latitude:**	41.968847047481525
Tank Construction:		**Longitude:**	-87.68054852375663
Tank Product:	GASOLINE		
Tank Capacity:	2000		
Location:	POINT (-87.68054852375663 41.968847047481525)		
Comment:	REMOVED 8/29/05, Historic data from former Dept. of Environment [Tank Leak Protection: Automatic Tank Gauging; Tank Spill Prevention: Spill containment in place; Tank Corrosion Protection: Interior Lining 05/21/99; Tank Overfill Protection: Automatic Shut-off; Piping Type: Suction Piping; Piping Leak Protection: European Suction; Piping Corrosion Protection: Flexible Piping; Piping Wall: Double; Pipe Material: Flexible piping; Stage 2: Y; Red Tag: N; Associated Permit Numbers: 108556 108556;]		

Tank ID:	0002	**Street No from:**	2034
Installation Date:		**Street No to:**	2034
Removal Date:		**Street Name:**	LAWRENCE
Last Used Date:	06/30/2002	**Street Type:**	AVE
Tank Type:	UNDERGROUND STORAGE TANK	**Direction:**	W
Tank Material:	STEEL	**Latitude:**	41.968847047481525
Tank Construction:		**Longitude:**	-87.68054852375663
Tank Product:	GASOLINE		

Tank Capacity: 3000
Location: POINT (-87.68054852375663 41.968847047481525)
Comment: REMOVED 8/29/05, Historic data from former Dept. of Environment [Tank Leak Protection: Automatic Tank Gauging; Tank Spill Prevention: Spill containment in place; Tank Corrosion Protection: Interior Lining 05/21/99; Tank Overfill Protection: Automatic Shut-off; Piping Type: Suction Piping; Piping Leak Protection: European Suction; Piping Corrosion Protection: Flexible Piping; Piping Wall: Double; Pipe Material: Flexible piping; Stage 2: Y; Red Tag: N; Associated Permit Numbers: 108556 108556;]

Tank ID: 0001
Installation Date:
Removal Date:
Last Used Date: 06/30/2002
Tank Type: UNDERGROUND STORAGE TANK
Tank Material: STEEL
Tank Construction:
Tank Product: GASOLINE
Street No from: 2034
Street No to: 2034
Street Name: LAWRENCE
Street Type: AVE
Direction: W
Latitude: 41.968847047481525
Longitude: -87.68054852375663

Tank Capacity: 3000
Location: POINT (-87.68054852375663 41.968847047481525)
Comment: REMOVED 8/29/05, Historic data from former Dept. of Environment [Tank Leak Protection: Automatic Tank Gauging; Tank Spill Prevention: Spill containment in place; Tank Corrosion Protection: Interior Lining 05/21/99; Tank Overfill Protection: Automatic Shut-off; Piping Type: Suction Piping; Piping Leak Protection: European Suction; Piping Corrosion Protection: Flexible Piping; Piping Wall: Double; Pipe Material: Flexible piping; Stage 2: Y; Red Tag: N; Associated Permit Numbers: 108556 108556;]

Tank ID: 0004
Installation Date:
Removal Date:
Last Used Date: 06/30/2002
Tank Type: UNDERGROUND STORAGE TANK
Tank Material: STEEL
Tank Construction:
Tank Product: GASOLINE
Street No from: 2034
Street No to: 2034
Street Name: LAWRENCE
Street Type: AVE
Direction: W
Latitude: 41.968847047481525
Longitude: -87.68054852375663

Tank Capacity: 2000
Location: POINT (-87.68054852375663 41.968847047481525)
Comment: REMOVED 8/29/05, Historic data from former Dept. of Environment [Tank Leak Protection: Automatic Tank Gauging; Tank Spill Prevention: Spill containment in place; Tank Corrosion Protection: Interior Lining 05/21/99; Tank Overfill Protection: Automatic Shut-off; Piping Type: Suction Piping; Piping Leak Protection: European Suction; Piping Corrosion Protection: Flexible Piping; Piping Wall: Double; Pipe Material: Flexible piping; Stage 2: Y; Red Tag: N; Associated Permit Numbers: 108556 108556;]

Map Key	Number of Records	Direction	Distance (mi/ft)	Elev/Diff (ft)	Site	DB
37	5 of 15	S	0.13 / 674.26	597.47 / 2	SMITH SERVICE STATION 2034 W LAWRENCE AVE CHICAGO IL	TANKS CHICAGO

Facility ID: 2034WLA1982-06-21
Owner:
Data Source(s): HISTORIC DEPT. OF BUILDINGS

Detail(s)

Tank ID:
Installation Date: 06/21/1982
Removal Date:
Last Used Date:
Street No from: 2034
Street No to: 2034
Street Name: LAWRENCE
Street Type: AVE

Map Key	Number of Records	Direction	Distance (mi/ft)	Elev/Diff (ft)	Site	DB

Tank Type: UNDERGROUND STORAGE TANK
Direction: W
Tank Material:
Latitude: 41.968847047481525
Tank Construction:
Longitude: -87.68054852375663
Tank Product:
Tank Capacity:
Location: POINT (-87.68054852375663 41.968847047481525)
Comment: WORK BY: H.M. BOLES; INSPECT GLASS ARMOR 1-2K GAS

Map Key	Number of Records	Direction	Distance (mi/ft)	Elev/Diff (ft)	Site	DB
37	6 of 15	S	0.13 / 674.26	597.47 / 2	SMITH SERVICE STATION 2034 W LAWRENCE AVE CHICAGO IL	TANKS CHICAGO

Facility ID: 2034WLA1970-06-19
Owner:
Data Source(s): HISTORIC DEPT. OF BUILDINGS

Detail(s)

Tank ID:
Street No from: 2034
Installation Date: 06/19/1970
Street No to: 2034
Removal Date:
Street Name: LAWRENCE
Last Used Date:
Street Type: AVE
Tank Type: UNDERGROUND STORAGE TANK
Direction: W
Tank Material:
Latitude: 41.968847047481525
Tank Construction:
Longitude: -87.68054852375663
Tank Product:
Tank Capacity:
Location: POINT (-87.68054852375663 41.968847047481525)
Comment: WORK BY: STANDARD TANK; INSPECT 2-5K GAS, REMOVE 2-1K, 2-500G

Map Key	Number of Records	Direction	Distance (mi/ft)	Elev/Diff (ft)	Site	DB
37	7 of 15	S	0.13 / 674.26	597.47 / 2	FORMER GAS STATION/WILLIAM VILLEGAS 2034 W LAWRENCE AVE, CHICAGO, IL IL	PERMITS CHICAGO

Application ID: DOEUST104887
Application Type: UNDERGROUND STORAGE TANK
Issue or Entry Date: 03/29/1999
Application Subtype: RELINE

CDPH Environmental Permit Details

Status: CLOSED
Street No to:
Applicant: WILLIAM SMITH
Direction: W
Expiration Date: 10/12/1999
Street Name: LAWRENCE
Data Source: HISTORIC DEPT. OF ENVIRONMENT
Street Type: AVE
Street No from: 2034
Location: POINT (-87.68073 41.96873)
Comment:

[CONTRACTOR: ARMOR SHIELD OF ILLINOIS] ONLY 3 WERE RELINED. ONE WAS RELINED PREVIOUSLY.**Note: Many records provided by the department have a truncated Comment field.

Map Key	Number of Records	Direction	Distance (mi/ft)	Elev/Diff (ft)	Site	DB
37	8 of 15	S	0.13 / 674.26	597.47 / 2	FORMER GAS STATION/WILLIAM VILLEGAS 2034 W LAWRENCE AVE, CHICAGO, IL IL	PERMITS CHICAGO

Application ID: DOEUST105332
Issue or Entry Date: 11/23/1999
Application Type: UNDERGROUND STORAGE TANK
Application Subtype: UPGRADE

CDPH Environmental Permit Details

Status: CLOSED
Applicant: WILLIAM SMITH
Expiration Date: 05/29/2000
Data Source: HISTORIC DEPT. OF ENVIRONMENT
Street No from: 2034
Location: POINT (-87.68073 41.96873)
Comment:
Street No to:
Direction: W
Street Name: LAWRENCE
Street Type: AVE

[CONTRACTOR: ARMOR SHIELD OF ILLINOIS]**Note: Many records provided by the department have a truncated Comment field.

Map Key	Number of Records	Direction	Distance (mi/ft)	Elev/Diff (ft)	Site	DB
37	9 of 15	S	0.13 / 674.26	597.47 / 2	FORMER GAS STATION/WILLIAM VILLEGAS 2034 W LAWRENCE AVE, CHICAGO, IL IL	PERMITS CHICAGO

Application ID: DOEUST105062
Issue or Entry Date: 06/30/1999
Application Type: UNDERGROUND STORAGE TANK
Application Subtype: UPGRADE

CDPH Environmental Permit Details

Status: CLOSED
Applicant: WILLIAM SMITH
Expiration Date: 01/12/2000
Data Source: HISTORIC DEPT. OF ENVIRONMENT
Street No from: 2034
Location: POINT (-87.68073 41.96873)
Comment:
Street No to:
Direction: W
Street Name: LAWRENCE
Street Type: AVE

[CONTRACTOR: DRW SERVICES INC] INSTALLED FLEX, SUCTION PIPING, ATG, SC, OP.**Note: Many records provided by the department have a truncated Comment field.

Map Key	Number of Records	Direction	Distance (mi/ft)	Elev/Diff (ft)	Site	DB
37	10 of 15	S	0.13 / 674.26	597.47 / 2	FORMER GAS STATION/WILLIAM VILLEGAS 2034 W LAWRENCE AVE, CHICAGO, IL IL	PERMITS CHICAGO

Application ID: DOEUST102597
Issue or Entry Date: 10/03/1996
Application Type: UNDERGROUND STORAGE TANK
Application Subtype: UPGRADE

Map Key	Number of Records	Direction	Distance (mi/ft)	Elev/Diff (ft)	Site	DB

CDPH Environmental Permit Details

Status:	CLOSED	***Street No to:***	
Applicant:	WILLIAM SMITH	***Direction:***	W
Expiration Date:	04/08/1997	***Street Name:***	LAWRENCE
Data Source:	HISTORIC DEPT. OF ENVIRONMENT	***Street Type:***	AVE
Street No from:	2034		
Location:	POINT (-87.68073 41.96873)		
Comment:			

[CONTRACTOR: THE JND GROUP INC]**Note: Many records provided by the department have a truncated Comment field.

37	***11 of 15***	***S***	***0.13 / 674.26***	***597.47 / 2***	***FORMER GAS STATION/WILLIAM VILLEGAS 2034 W LAWRENCE AVE, CHICAGO, IL IL***	***PERMITS CHICAGO***

Application ID:	DOEUST108556	***Application Type:***	UNDERGROUND STORAGE TANK
Issue or Entry Date:	08/02/2005	***Application Subtype:***	REMOVE

CDPH Environmental Permit Details

Status:	CLOSED	***Street No to:***	
Applicant:	WILLIAM SMITH	***Direction:***	W
Expiration Date:	02/08/2006	***Street Name:***	LAWRENCE
Data Source:	HISTORIC DEPT. OF ENVIRONMENT	***Street Type:***	AVE
Street No from:	2034		
Location:	POINT (-87.68073 41.96873)		
Comment:			

[CONTRACTOR: INLAND ENVIRONMENTAL REMEDIAL SERV] IEMA # 20050775 4- GASOLINE TANKS PERMANENTLY OUT OF USE**Note: Many records provided by the department have a truncated Comment field.

37	***12 of 15***	***S***	***0.13 / 674.26***	***597.47 / 2***	***FORMER GAS STATION/WILLIAM VILLEGAS 2034 W LAWRENCE AVE, CHICAGO, IL IL***	***PERMITS CHICAGO***

Application ID:	DOEUST102598	***Application Type:***	UNDERGROUND STORAGE TANK
Issue or Entry Date:	10/03/1996	***Application Subtype:***	STAGE II

CDPH Environmental Permit Details

Status:	CLOSED	***Street No to:***	
Applicant:	WILLIAM SMITH	***Direction:***	W
Expiration Date:	04/08/1997	***Street Name:***	LAWRENCE
Data Source:	HISTORIC DEPT. OF ENVIRONMENT	***Street Type:***	AVE
Street No from:	2034		
Location:	POINT (-87.68073 41.96873)		
Comment:			

Map Key	Number of Records	Direction	Distance (mi/ft)	Elev/Diff (ft)	Site	DB

[CONTRACTOR: THE JND GROUP INC]**Note: Many records provided by the department have a truncated Comment field.

---

37 | **13 of 15** | **S** | **0.13 / 674.26** | **597.47 / 2** | **2034 Lawrence LLC**
2034 W Lawrence Ave
Chicago IL 60625 | **LUST DOCUMENT**

Site ID:	170001604191	**Originating Bureau:**	Bureau of Land
System ID:	0316045120	**City (Doc Search):**	Chicago
Program ID:	0316045120	**State (Doc Search):**	IL
Interest Type:	LUST	**Zip (Doc Search):**	60625
Media Code:	LAND	**City (Geo Search):**	Chicago
Category:	Leaking UST Technical	**State (Geo Search):**	IL
Document Indicator:	Yes	**Zip (Geo Search):**	60625
Document Count:	45	**Latitude:**	41.9689
Total Pages:	572	**Longitude:**	-87.6804
Revision Date Time:	06/20/2005	**X:**	-87.68039999999996
Collection Date:	04/12/2007	**Y:**	41.968900000000076

Name (Doc Search): Villages Station - 170001604191
Addr (Doc Search): 2034 W Lawrence Ave
Name (Geo Search): 2034 Lawrence LLC
Addr (Geo Search): 2034 W Lawrence Ave
Category URL: https://docuware67.illinois.gov/DocuWare/PlatformRO/WebClient/3/Integration?lc=VXNlcj1kd3B1YmxpY1xuUHdkPU4xbWRhJHRyYXRvclBANTU1&p=RLV&rl=ce728c9a-11c1-4ddf-9003-314169ab1943&tw=Results&q=W0lFUEFJRF09IjE3MDAwMTYwNDE5MSIgQU5EIFtDQVRFR09SWV09IjIxQSI1
Data Source: IEPA Document Explorer - Facility/Site Search; IEPA Document Explorer - Geographic Search
Note: Documents related to facilities in Illinois can be searched on the Illinois Environmental Protection Agency (IEPA) Document Explorer: https://external.epa.illinois.gov/DocumentExplorer

---

37 | **14 of 15** | **S** | **0.13 / 674.26** | **597.47 / 2** | **2034 Lawrence LLC**
2034 W Lawrence Ave
Chicago IL 60625 | **REM ASSESS**

Name (SWAP): 2034 Lawrence LLC
Address (SWAP): 2034 W Lawrence Ave
City (SWAP): Chicago
State (SWAP): IL
Postal Code (SWAP): 60625
Name(Doc Expl): Villages Station - 170001604191
Address (Doc Expl): 2034 W Lawrence Ave
City (Doc Expl): Chicago
State (Doc Expl): IL
Zip (Doc Expl): 60625
Data Source(s): IEPA Document Explorer - Facility/Site Search; IEPA Document Explorer - Geographic Search
Note: Documents related to facilities in Illinois can be search on the Illinois Environmental Protection Agency (IEPA) Document Explorer: https://external.epa.illinois.gov/DocumentExplorer

IEPA Document Explorer

Site ID:	170001604191	**Originating Bureau:**	Bureau of Land
Program ID:	0316045120	**Document Count:**	1

Map Key	Number of Records	Direction	Distance (mi/ft)	Elev/Diff (ft)	Site	DB

Category: Site Remediation - Technical
Total Pages: 102
Category URL: https://docuware67.illinois.gov/DocuWare/PlatformRO/WebClient/3/Integration?lc=VXNlcj1kd3B1YmxpY1xuUHdkPU4xbWRhJHRyYXRvclBANTU1&p=RLV&rl=ce728c9a-11c1-4ddf-9003-314169ab1943&tw=Results&q=W0lFUEFJRF09IjE3MDAwMTYwNDE5MSIgQU5EIFtDQVRFR09SWV09IjMxQSI1

IEPA Docuware (SWAP)

Site ID: 170001604191
System ID: 0316045120
Interest Type: BOL
Media Code: LAND
Collection Date: 04/12/2007
Revision Date/Time: 06/20/2005
Document Indicator: Yes
Latitude: 41.9689
Longitude: -87.6804
X: -87.68039999999996
Y: 41.968900000000076

37	15 of 15	S	0.13 / 674.26	597.47 / 2	2034 WEST LAWRENCE AVE., LLC 2034 W. LAWRENCE AVE CHICAGO IL 60625	UIC

Facility ID: ILEA454
Facility State ID: 454
Facility Type:
Naics Code:
Sic Code:
Petit State:
County:
Contact Name: Not Provided
Contact Address: 2034 w. Lawrence Ave
Contact City: Chicago
Contact State: IL
Contact Zip: 60625
Contact Phone:

Well Details

Well ID: ILEA5X269664454
Well Type: 5B6
Status Description: UNDER CONSTRUCTION
Status Date: 3/30/2006
Operating Status: UC
Permit ID: ILEA5RA
Permit Activity ID:
Permit Act Code:
Permit Activity Dt:
Well Site:
Well State ID: ILEA5X269664454
Well Name:
Well in Sw:
Type Date: 3/30/2006
P State ID: IL
Auth Status: RA
Submit Date:
Owner Type:
Type Description: SUBSURFACE ENVIRONMENTAL REMEDIATION
1987 Catalog: 5X26 (Aquifer Remediation Related)
Act Description:
Well Latitude:
Well Longitude:
Point Li A: 001
Well County:
Accurate Value:
Location Desc:
Hoirzantal Datum:
Method:
Source Sca:
Contact ID: ILEA454
Aqui Exempt: No
Total Depth:
High Priority:
Geology ID:
State or Tribe: IL
Deep Well: No
Aor Well:

Well Details

Well ID:	ILEA5X269672454	***Well Latitude:***	
Well Type:	5B6	***Well Longitude:***	
Status Description:	UNDER CONSTRUCTION	***Point Li A:***	001
Status Date:	3/30/2006	***Well County:***	
Operating Status:	UC	***Accurate Value:***	
Permit ID:	ILEA5RA	***Location Desc:***	
Permit Activity ID:		***Hoirzantal Datum:***	
Permit Act Code:		***Method:***	
Permit Activity Dt:		***Source Sca:***	
Well Site:		***Contact ID:***	ILEA454
Well State ID:	ILEA5X269672454	***Aqui Exempt:***	No
Well Name:		***Total Depth:***	
Well in Sw:		***High Priority:***	
Type Date:	3/30/2006	***Geology ID:***	
P State ID:	IL	***State or Tribe:***	IL
Auth Status:	RA	***Deep Well:***	No
Submit Date:		***Aor Well:***	
Owner Type:			
Type Description:	SUBSURFACE ENVIRONMENTAL REMEDIATION		
1987 Catalog:	5X26 (Aquifer Remediation Related)		
Act Description:			

Well Details

Well ID:	ILEA5X269663454	***Well Latitude:***	
Well Type:	5B6	***Well Longitude:***	
Status Description:	UNDER CONSTRUCTION	***Point Li A:***	001
Status Date:	3/30/2006	***Well County:***	
Operating Status:	UC	***Accurate Value:***	
Permit ID:	ILEA5RA	***Location Desc:***	
Permit Activity ID:		***Hoirzantal Datum:***	
Permit Act Code:		***Method:***	
Permit Activity Dt:		***Source Sca:***	
Well Site:		***Contact ID:***	ILEA454
Well State ID:	ILEA5X269663454	***Aqui Exempt:***	No
Well Name:		***Total Depth:***	
Well in Sw:		***High Priority:***	
Type Date:	3/30/2006	***Geology ID:***	
P State ID:	IL	***State or Tribe:***	IL
Auth Status:	RA	***Deep Well:***	No
Submit Date:		***Aor Well:***	
Owner Type:			
Type Description:	SUBSURFACE ENVIRONMENTAL REMEDIATION		
1987 Catalog:	5X26 (Aquifer Remediation Related)		
Act Description:			

Well Details

Well ID:	ILEA5X269668454	**Well Latitude:**	
Well Type:	5B6	**Well Longitude:**	
Status Description:	UNDER CONSTRUCTION	**Point Li A:**	001
Status Date:	3/30/2006	**Well County:**	
Operating Status:	UC	**Accurate Value:**	
Permit ID:	ILEA5RA	**Location Desc:**	
Permit Activity ID:		**Hoirzantal Datum:**	
Permit Act Code:		**Method:**	
Permit Activity Dt:		**Source Sca:**	
Well Site:		**Contact ID:**	ILEA454
Well State ID:	ILEA5X269668454	**Aqui Exempt:**	No
Well Name:		**Total Depth:**	
Well in Sw:		**High Priority:**	
Type Date:	3/30/2006	**Geology ID:**	
P State ID:	IL	**State or Tribe:**	IL
Auth Status:	RA	**Deep Well:**	No
Submit Date:		**Aor Well:**	
Owner Type:			
Type Description:	SUBSURFACE ENVIRONMENTAL REMEDIATION		
1987 Catalog:	5X26 (Aquifer Remediation Related)		
Act Description:			

Well Details

Well ID:	ILEA5X269670454	**Well Latitude:**	
Well Type:	5B6	**Well Longitude:**	
Status Description:	UNDER CONSTRUCTION	**Point Li A:**	001
Status Date:	3/30/2006	**Well County:**	
Operating Status:	UC	**Accurate Value:**	
Permit ID:	ILEA5RA	**Location Desc:**	
Permit Activity ID:		**Hoirzantal Datum:**	
Permit Act Code:		**Method:**	
Permit Activity Dt:		**Source Sca:**	
Well Site:		**Contact ID:**	ILEA454
Well State ID:	ILEA5X269670454	**Aqui Exempt:**	No
Well Name:		**Total Depth:**	
Well in Sw:		**High Priority:**	
Type Date:	3/30/2006	**Geology ID:**	
P State ID:	IL	**State or Tribe:**	IL
Auth Status:	RA	**Deep Well:**	No
Submit Date:		**Aor Well:**	
Owner Type:			
Type Description:	SUBSURFACE ENVIRONMENTAL REMEDIATION		
1987 Catalog:	5X26 (Aquifer Remediation Related)		
Act Description:			

Well Details

Well ID:	ILEA5X269665454	**Well Latitude:**	
Well Type:	5B6	**Well Longitude:**	

Status Description:	UNDER CONSTRUCTION	**Point Li A:**	001
Status Date:	3/30/2006	**Well County:**	
Operating Status:	UC	**Accurate Value:**	
Permit ID:	ILEA5RA	**Location Desc:**	
Permit Activity ID:		**Hoirzantal Datum:**	
Permit Act Code:		**Method:**	
Permit Activity Dt:		**Source Sca:**	
Well Site:		**Contact ID:**	ILEA454
Well State ID:	ILEA5X269665454	**Aqui Exempt:**	No
Well Name:		**Total Depth:**	
Well in Sw:		**High Priority:**	
Type Date:	3/30/2006	**Geology ID:**	
P State ID:	IL	**State or Tribe:**	IL
Auth Status:	RA	**Deep Well:**	No
Submit Date:		**Aor Well:**	
Owner Type:			
Type Description:	SUBSURFACE ENVIRONMENTAL REMEDIATION		
1987 Catalog:	5X26 (Aquifer Remediation Related)		
Act Description:			

Well Details

Well ID:	ILEA5X269666454	**Well Latitude:**	
Well Type:	5B6	**Well Longitude:**	
Status Description:	UNDER CONSTRUCTION	**Point Li A:**	001
Status Date:	3/30/2006	**Well County:**	
Operating Status:	UC	**Accurate Value:**	
Permit ID:	ILEA5RA	**Location Desc:**	
Permit Activity ID:		**Hoirzantal Datum:**	
Permit Act Code:		**Method:**	
Permit Activity Dt:		**Source Sca:**	
Well Site:		**Contact ID:**	ILEA454
Well State ID:	ILEA5X269666454	**Aqui Exempt:**	No
Well Name:		**Total Depth:**	
Well in Sw:		**High Priority:**	
Type Date:	3/30/2006	**Geology ID:**	
P State ID:	IL	**State or Tribe:**	IL
Auth Status:	RA	**Deep Well:**	No
Submit Date:		**Aor Well:**	
Owner Type:			
Type Description:	SUBSURFACE ENVIRONMENTAL REMEDIATION		
1987 Catalog:	5X26 (Aquifer Remediation Related)		
Act Description:			

Well Details

Well ID:	ILEA5X269671454	**Well Latitude:**	
Well Type:	5B6	**Well Longitude:**	
Status Description:	UNDER CONSTRUCTION	**Point Li A:**	001
Status Date:	3/30/2006	**Well County:**	

Operating Status:	UC	**Accurate Value:**	
Permit ID:	ILEA5RA	**Location Desc:**	
Permit Activity ID:		**Hoirzantal Datum:**	
Permit Act Code:		**Method:**	
Permit Activity Dt:		**Source Sca:**	
Well Site:		**Contact ID:**	ILEA454
Well State ID:	ILEA5X269671454	**Aqui Exempt:**	No
Well Name:		**Total Depth:**	
Well in Sw:		**High Priority:**	
Type Date:	3/30/2006	**Geology ID:**	
P State ID:	IL	**State or Tribe:**	IL
Auth Status:	RA	**Deep Well:**	No
Submit Date:		**Aor Well:**	
Owner Type:			
Type Description:	SUBSURFACE ENVIRONMENTAL REMEDIATION		
1987 Catalog:	5X26 (Aquifer Remediation Related)		
Act Description:			

Well Details

Well ID:	ILEA5X269667454	**Well Latitude:**	
Well Type:	5B6	**Well Longitude:**	
Status Description:	UNDER CONSTRUCTION	**Point Li A:**	001
Status Date:	3/30/2006	**Well County:**	
Operating Status:	UC	**Accurate Value:**	
Permit ID:	ILEA5RA	**Location Desc:**	
Permit Activity ID:		**Hoirzantal Datum:**	
Permit Act Code:		**Method:**	
Permit Activity Dt:		**Source Sca:**	
Well Site:		**Contact ID:**	ILEA454
Well State ID:	ILEA5X269667454	**Aqui Exempt:**	No
Well Name:		**Total Depth:**	
Well in Sw:		**High Priority:**	
Type Date:	3/30/2006	**Geology ID:**	
P State ID:	IL	**State or Tribe:**	IL
Auth Status:	RA	**Deep Well:**	No
Submit Date:		**Aor Well:**	
Owner Type:			
Type Description:	SUBSURFACE ENVIRONMENTAL REMEDIATION		
1987 Catalog:	5X26 (Aquifer Remediation Related)		
Act Description:			

Well Details

Well ID:	ILEA5X269669454	**Well Latitude:**	
Well Type:	5B6	**Well Longitude:**	
Status Description:	UNDER CONSTRUCTION	**Point Li A:**	001
Status Date:	3/30/2006	**Well County:**	
Operating Status:	UC	**Accurate Value:**	
Permit ID:	ILEA5RA	**Location Desc:**	

Map Key	Number of Records	Direction	Distance (mi/ft)	Elev/Diff (ft)	Site	DB

Permit Activity ID:		**Hoirzantal Datum:**	
Permit Act Code:		**Method:**	
Permit Activity Dt:		**Source Sca:**	
Well Site:		**Contact ID:**	ILEA454
Well State ID:	ILEA5X269669454	**Aqui Exempt:**	No
Well Name:		**Total Depth:**	
Well in Sw:		**High Priority:**	
Type Date:	3/30/2006	**Geology ID:**	
P State ID:	IL	**State or Tribe:**	IL
Auth Status:	RA	**Deep Well:**	No
Submit Date:		**Aor Well:**	
Owner Type:			
Type Description:	SUBSURFACE ENVIRONMENTAL REMEDIATION		
1987 Catalog:	5X26 (Aquifer Remediation Related)		
Act Description:			

Well Details

Well ID:	ILEA5X269673454	**Well Latitude:**	
Well Type:	5B6	**Well Longitude:**	
Status Description:	UNDER CONSTRUCTION	**Point Li A:**	001
Status Date:	3/30/2006	**Well County:**	
Operating Status:	UC	**Accurate Value:**	
Permit ID:	ILEA5RA	**Location Desc:**	
Permit Activity ID:		**Hoirzantal Datum:**	
Permit Act Code:		**Method:**	
Permit Activity Dt:		**Source Sca:**	
Well Site:		**Contact ID:**	ILEA454
Well State ID:	ILEA5X269673454	**Aqui Exempt:**	No
Well Name:		**Total Depth:**	
Well in Sw:		**High Priority:**	
Type Date:	3/30/2006	**Geology ID:**	
P State ID:	IL	**State or Tribe:**	IL
Auth Status:	RA	**Deep Well:**	No
Submit Date:		**Aor Well:**	
Owner Type:			
Type Description:	SUBSURFACE ENVIRONMENTAL REMEDIATION		
1987 Catalog:	5X26 (Aquifer Remediation Related)		
Act Description:			

Map Key	Number of Records	Direction	Distance (mi/ft)	Elev/Diff (ft)	Site	DB
38	1 of 1	WSW	0.13 / 695.26	597.16 / 1	KUHN & CAREY PROPERTIES 2148 W AINSLIE ST, CHICAGO, IL IL	PERMITS CHICAGO

Application ID:	DOEAIR2988	**Application Type:**	AIR POLLUTION CONTROL PERMIT
Issue or Entry Date:	10/07/1996	**Application Subtype:**	EQUIPMENT INSTALLATION

CDPH Environmental Permit Details

Status:	CLOSED	**Street No to:**	

Map Key	Number of Records	Direction	Distance (mi/ft)	Elev/Diff (ft)	Site	DB

Applicant:
Expiration Date: 04/05/1997
Data Source: HISTORIC DEPT. OF ENVIRONMENT
Street No from: 2148
Location: POINT (-87.68374 41.97051)
Comment:
Direction: W
Street Name: AINSLIE
Street Type: ST

QTY: 1.0 NEW BOILER - PEERLESS 211A-9 MAX.BTU 1,680**Note: Many records provided by the department have a truncated Comment field.

Map Key	Number of Records	Direction	Distance (mi/ft)	Elev/Diff (ft)	Site	DB
39	1 of 2	SE	0.13 / 697.77	598.15 / 2	MCHUGH MOVIES, INC. 4815 N DAMEN AVE, CHICAGO, IL IL	PERMITS CHICAGO

Application ID: DOEAIR19523
Issue or Entry Date: 09/22/2006
Application Type: AIR POLLUTION CONTROL PERMIT
Application Subtype: EQUIPMENT INSTALLATION

CDPH Environmental Permit Details

Status: CLOSED
Applicant:
Expiration Date: 03/21/2007
Data Source: HISTORIC DEPT. OF ENVIRONMENT
Street No from: 4815
Location: POINT (-87.6792 41.96929)
Comment:
Street No to:
Direction: N
Street Name: DAMEN
Street Type: AVE

QTY: 1.0 COMBUSTION EMISSION UNIT: RTU/ MAKE AND MODEL: CARRIER-48 TME 012/ MAXIMUM OUTPUT: 179,200 BTU/HR**Note: Many records provided by the department have a truncated Comment field.

Map Key	Number of Records	Direction	Distance (mi/ft)	Elev/Diff (ft)	Site	DB
39	2 of 2	SE	0.13 / 697.77	598.15 / 2	4815 DAMEN 4815 N DAMEN AVE IL	PERMITS CHICAGO

Application ID: ENVAIR810542
Issue or Entry Date: 06/14/2017
Application Type: AIR POLLUTION CONTROL PERMIT
Application Subtype: ARCHITECTURAL SURFACE CLEANING

CDPH Environmental Permit Details

Status: CLOSED
Applicant: STAR TUCKPOINTING
Expiration Date:
Data Source: DEPT. OF PUBLIC HEALTH
Street No from: 4815
Location: POINT (-87.6792 41.96929)
Comment:
Street No to:
Direction: N
Street Name: DAMEN
Street Type: AVE

GRIND, TUCKPOINT & SEAL WALLS**Note: Many records provided by the department have a truncated Comment field.

Map Key	Number of Records	Direction	Distance (mi/ft)	Elev/Diff (ft)	Site	DB
40	1 of 1	WSW	0.13 / 705.86	597.16 / 1	BRIAN KURTOVIC 2154 W AINSLIE ST IL	PERMITS CHICAGO

Map Key	Number of Records	Direction	Distance (mi/ft)	Elev/Diff (ft)	Site	DB

Application ID: ENVAIR132623
Application Type: AIR POLLUTION CONTROL PERMIT
Issue or Entry Date: 06/25/2013
Application Subtype: ARCHITECTURAL SURFACE CLEANING

CDPH Environmental Permit Details

Status: CLOSED
Applicant: MASON MASTERS, INC.
Expiration Date:
Data Source: DEPT. OF PUBLIC HEALTH
Street No from: 2154
Location: POINT (-87.68392 41.9705)
Comment:
Street No to:
Direction: W
Street Name: AINSLIE
Street Type: ST

EXACT ADDRESS 2150 W AINSLIE**Note: Many records provided by the department have a truncated Comment field.

Map Key	Number of Records	Direction	Distance (mi/ft)	Elev/Diff (ft)	Site	DB
41	1 of 1	SE	0.13 / 710.42	598.15 / 2	PHILLIP PETROLEUM 4816 N DAMEN AVE CHICAGO IL	TANKS CHICAGO

Facility ID: 4816DAM1964-11-25
Owner:
Data Source(s): HISTORIC DEPT. OF BUILDINGS

Detail(s)

Tank ID:
Installation Date: 11/25/1964
Removal Date:
Last Used Date:
Tank Type: UNDERGROUND STORAGE TANK
Tank Material:
Tank Construction:
Tank Product:
Tank Capacity:
Location: POINT (-87.67934769862829 41.96929582620761)
Comment: WORK BY: KEZ CONSTRUCTION; REMOVE ALL EXISTING TANKS FINAL 2/8/65
Street No from: 4816
Street No to: 4816
Street Name: DAMEN
Street Type: AVE
Direction: N
Latitude: 41.96929582620761
Longitude: -87.67934769862829

Map Key	Number of Records	Direction	Distance (mi/ft)	Elev/Diff (ft)	Site	DB
42	1 of 1	SSW	0.14 / 714.73	597.16 / 1	ALBERT FLYER 2063 W LAWRENCE AVE, CHICAGO, IL IL	PERMITS CHICAGO

Application ID: DOEAIR2683
Application Type: AIR POLLUTION CONTROL PERMIT
Issue or Entry Date: 05/29/1996
Application Subtype: EQUIPMENT INSTALLATION

CDPH Environmental Permit Details

Status: CLOSED
Applicant:
Expiration Date: 11/25/1996
Street No to:
Direction: W
Street Name: LAWRENCE

Map Key	Number of Records	Direction	Distance (mi/ft)	Elev/Diff (ft)	Site	DB

Data Source: HISTORIC DEPT. OF ENVIRONMENT
Street Type: AVE
Street No from: 2063
Location: POINT (-87.68166 41.96871)
Comment:

QTY: 1.0 PROCESS EQUIPMENT - KITCHEN HOOD CUSTOM MADE 14 GA B.I.W/ GREASE FILTERS.**Note: Many records provided by the department have a truncated Comment field.

Map Key	Number of Records	Direction	Distance (mi/ft)	Elev/Diff (ft)	Site	DB
43	1 of 1	SE	0.14 / 722.37	598.15 / 2	REBECCA FRIED 4814 N DAMEN AVE, CHICAGO, IL IL	PERMITS CHICAGO

Application ID: DOEAIR23098
Application Type: AIR POLLUTION CONTROL PERMIT
Issue or Entry Date: 07/09/2008
Application Subtype: EQUIPMENT INSTALLATION

CDPH Environmental Permit Details

Status: CLOSED
Street No to:
Applicant:
Direction: N
Expiration Date: 01/05/2009
Street Name: DAMEN
Data Source: HISTORIC DEPT. OF ENVIRONMENT
Street Type: AVE
Street No from: 4814
Location: POINT (-87.67919 41.96915)
Comment:

QTY: 1.0 ARCHITECTURAL SURFACE CLEANING: GRINDING/ DUST SUPPRESSION METHOD: TARPS & VAC ATTACH/ PERMIT EXPIRES: 12/31/2008**Note: Many records provided by the department have a truncated Comment field.

Map Key	Number of Records	Direction	Distance (mi/ft)	Elev/Diff (ft)	Site	DB
44	1 of 1	WNW	0.14 / 727.22	595.16 / -1	2149-59 W ARGYLE CONDO ASSOC 2149 W ARGYLE ST IL	PERMITS CHICAGO

Application ID: ENVAIR136540
Application Type: AIR POLLUTION CONTROL PERMIT
Issue or Entry Date: 11/01/2013
Application Subtype: GENERAL POLUTION PREVENTION(P2)

CDPH Environmental Permit Details

Status: CLOSED
Street No to:
Applicant: WILLIAMS STOKER & HEATING
Direction: W
Expiration Date:
Street Name: ARGYLE
Data Source: DEPT. OF PUBLIC HEALTH
Street Type: ST
Street No from: 2149
Location: POINT (-87.68377 41.97232)
Comment:

[EQUIP ID: , QUANTITY: 1, DESCRIPTION: 090B - BOILER, OUTPUT 288,000 AND LESS THAN 966,000 BTU/HR, NOTE:]**Note: Many records provided by the department have a truncated Comment field.

Map Key	Number of Records	Direction	Distance (mi/ft)	Elev/Diff (ft)	Site	DB
45	1 of 1	SSW	0.14 / 733.27	597.16 / 1	BARB RAFEL 2108 W LAWRENCE AVE, CHICAGO, IL	PERMITS CHICAGO

Map Key	Number of Records	Direction	Distance (mi/ft)	Elev/Diff (ft)	Site	DB
					IL	

Application ID: DOEAIR28315
Application Type: AIR POLLUTION CONTROL PERMIT
Issue or Entry Date: 11/02/2010
Application Subtype: EQUIPMENT INSTALLATION

CDPH Environmental Permit Details

Status: CLOSED
Street No to:
Applicant:
Direction: W
Expiration Date: 05/01/2011
Street Name: LAWRENCE
Data Source: HISTORIC DEPT. OF ENVIRONMENT
Street Type: AVE
Street No from: 2108
Location: POINT (-87.68212 41.96871)
Comment:

QTY: 1.0 ARCHITECTURAL SURFACE CLEANING: GRINDING/ DUST SUPPRESSION METHOD: TARPS & VACS/ PERMIT EXPIRES: 10/18/11**Note: Many records provided by the department have a truncated Comment field.

Map Key	Number of Records	Direction	Distance (mi/ft)	Elev/Diff (ft)	Site	DB
46	1 of 8	SSW	0.14 / 742.90	597.10 / 1	Office Building 2112 W. Lawrence Avenue Chicago, IL 60625 IL	UST

Facility No: 2045171
Facility Type: Commercial / Retail
Facility Status: Exempt
Owner Type: Private
Fac Details Status: Exempt
Owner Status: Current Owner
Fac Type Fac Details: Commercial / Retail
County: Cook
Owner Name: 2112 W. Lawrence, LLC
Facility URL: http://webapps.sfm.illinois.gov/ustsearch/Facility.aspx?ID=2045171

Tank Information

Tank No: 1
Capacity: 1000
UI No:
Petroleum Use: Consumptive Use on Premises for Heating
Status: Removed
Product: Heating Oil
Removed Date: 6/28/2012
CERCLA Substance:
Install Date:
Current Age:
Abandoned Date:
Abandoned Material:
Last Used Date: 12/31/1973
Product Date:
Red Tag Issue Date:
Fee Due:
CAS Code:
Regulated Status: Exempt
OSFM First Noti Dt: 7/23/2012

Owner Summary

Owner No: U0036597
Owner Status: Current Owner
Owner Name: 2112 W. Lawrence, LLC
Purchase Date:
Ownership History: http://webapps.sfm.illinois.gov/ustsearch/Ownership.aspx?ID=2045171

Map Key	Number of Records	Direction	Distance (mi/ft)	Elev/Diff (ft)	Site	DB

Owner Details

Owner Name:	2112 W. Lawrence, LLC	***Type Financial Resp:***	
Owner Status:	Current Owner	***Fin Resp Rpt Due:***	
Purchase Date:			
Owner Address:	2300 Chestnut Ave. #305 Glenview, IL 60026		

Facility Details

MFD Forms Status:	No Forms Found	***Green Tag Decal:***	
MFD Permit Issue Dt:		***Green Tag Issue Date:***	
MFD Permit Exp Dt:		***Green Tag Exp Date:***	
Property Parcel:		***Motor Fuel Type:***	
Pending Nov:	No		
Permit History Link:	https://webapps.sfm.illinois.gov/USTPortal/Permit/FacilityPermitList/2045171		

Map Key	Number of Records	Direction	Distance (mi/ft)	Elev/Diff (ft)	Site	DB
46	2 of 8	SSW	0.14 / 742.90	597.10 / 1	Office Building 2112 W LAWRENCE AVE CHICAGO IL	TANKS CHICAGO

Facility ID:	2045171
Owner:	See Environmental Permit Dataset
Data Source(s):	DEPT. OF PUBLIC HEALTH

Detail(s)

Tank ID:	1	***Street No from:***	2112
Installation Date:		***Street No to:***	2112
Removal Date:		***Street Name:***	LAWRENCE
Last Used Date:		***Street Type:***	AVE
Tank Type:	UNDERGROUND STORAGE TANK	***Direction:***	W
Tank Material:		***Latitude:***	41.968821253748864
Tank Construction:		***Longitude:***	-87.68220088853327
Tank Product:	HEATING OI		
Tank Capacity:	1,000		
Location:	POINT (-87.68220088853327 41.968821253748864)		
Comment:			

Map Key	Number of Records	Direction	Distance (mi/ft)	Elev/Diff (ft)	Site	DB
46	3 of 8	SSW	0.14 / 742.90	597.10 / 1	2112 W LAWRENCE 2112 W LAWRENCE AVE IL	PERMITS CHICAGO

Application ID:	ENVAIR857143	***Application Type:***	AIR POLLUTION CONTROL PERMIT
Issue or Entry Date:	09/07/2017	***Application Subtype:***	GENERAL POLUTION PREVENTION(P2)

CDPH Environmental Permit Details

Status:	CLOSED	***Street No to:***	
Applicant:	RONALD BATTEAST	***Direction:***	W
Expiration Date:		***Street Name:***	LAWRENCE

Map Key	Number of Records	Direction	Distance (mi/ft)	Elev/Diff (ft)	Site	DB

Data Source:	DEPT. OF PUBLIC HEALTH	**Street Type:**	AVE
Street No from:	2112		
Location:	POINT (-87.68224 41.9687)		
Comment:			

GRINDING AND TUCKPOINTING [EQUIP ID: , QUANTITY: 1, DESCRIPTION: 037 - FILTER, HEPA, NOTE:]**Note: Many records provided by the department have a truncated Comment field.

46	4 of 8	SSW	0.14 / 742.90	597.10 / 1	OFFICE BUILDING 2112 W LAWRENCE AVE IL	PERMITS CHICAGO

Application ID:	USTREM119931	**Application Type:**	UNDERGROUND STORAGE TANK
Issue or Entry Date:	05/15/2012	**Application Subtype:**	REMOVAL

CDPH Environmental Permit Details

Status:	CLOSED	**Street No to:**	
Applicant:	2112 W LAWRENCE, LLC	**Direction:**	W
Expiration Date:	11/17/2012	**Street Name:**	LAWRENCE
Data Source:	DEPT. OF PUBLIC HEALTH	**Street Type:**	AVE
Street No from:	2112		
Location:	POINT (-87.68224 41.9687)		
Comment:			

{APPLICATION COMMENTS: [CONTRACTOR: R.W. COLLINS CO.]PRE-74 HEATING OIL TANK.}{TANKS: }**Note: Many records provided by the department have a truncated Comment field.

CDPH Environmental Permit Details

Status:	CLOSED	**Street No to:**	
Applicant:	2112 W LAWRENCE, LLC	**Direction:**	W
Expiration Date:	11/17/2012	**Street Name:**	LAWRENCE
Data Source:	DEPT. OF PUBLIC HEALTH	**Street Type:**	AVE
Street No from:	2112		
Location:	POINT (-87.68224 41.9687)		
Comment:			

{APPLICATION COMMENTS: [CONTRACTOR: R.W. COLLINS CO.]PRE-74 HEATING OIL TANK.}{TANKS: (FACILITY TANK ID: 2045171-0001, APPLICATION TANK ID: 1, CAPACITY: 1,000, MANUFACTURER: , PRODUCT: HEATING OI, OUT OF SERVICE DATE: 31-DEC-73, , IN SERVICE? N)}**Note: Many records provided by the department have a truncated Comment field.

46	5 of 8	SSW	0.14 / 742.90	597.10 / 1	JOAN RAFEL 2112 W LAWRENCE AVE IL	PERMITS CHICAGO

Application ID:	ENVAIR123698	**Application Type:**	AIR POLLUTION CONTROL PERMIT
Issue or Entry Date:	10/22/2012	**Application Subtype:**	ARCHITECTURAL SURFACE CLEANING

CDPH Environmental Permit Details

Map Key	Number of Records	Direction	Distance (mi/ft)	Elev/Diff (ft)	Site	DB

Status: CLOSED
Applicant: AAA-1 MASONRY
Expiration Date:
Data Source: DEPT. OF PUBLIC HEALTH
Street No from: 2112
Location: POINT (-87.68224 41.9687)
Comment:
Street No to:
Direction: W
Street Name: LAWRENCE
Street Type: AVE

---

46 | 6 of 8 | SSW | 0.14 / 742.90 | 597.10 / 1 | COMMERCIAL OFFICE 2112 W LAWRENCE AVE IL | PERMITS CHICAGO

Application ID: ENVAIR1040965
Issue or Entry Date: 12/18/2018
Application Type: AIR POLLUTION CONTROL PERMIT
Application Subtype: ARCHITECTURAL SURFACE CLEANING

CDPH Environmental Permit Details

Status: CLOSED
Applicant: SYNERGY CONSTRUCTION GROUP, INC.
Expiration Date:
Data Source: DEPT. OF PUBLIC HEALTH
Street No from: 2112
Location: POINT (-87.68224 41.9687)
Comment:
Street No to:
Direction: W
Street Name: LAWRENCE
Street Type: AVE

MASONRY REPAIRS TO INCLUDE TUCK POINTING ON NORTH AND EAST ELEVATIONS.**Note: Many records provided by the department have a truncated Comment field.

---

46 | 7 of 8 | SSW | 0.14 / 742.90 | 597.10 / 1 | JCYS 2112 W LAWRENCE AVE IL | PERMITS CHICAGO

Application ID: ENVAIR1177254
Issue or Entry Date: 11/01/2019
Application Type: AIR POLLUTION CONTROL PERMIT
Application Subtype: GENERAL POLUTION PREVENTION(P2)

CDPH Environmental Permit Details

Status: OPEN
Applicant: JCYS IRIS & STEVEN PODOLSKY FAMILY CENTER
Expiration Date:
Data Source: DEPT. OF PUBLIC HEALTH
Street No from: 2112
Location: POINT (-87.68224 41.9687)
Comment:
Street No to:
Direction: W
Street Name: LAWRENCE
Street Type: AVE

AIR POLLUTION CONTROL PERMIT [EQUIP ID: , QUANTITY: 1, DESCRIPTION: 037 - FILTER, HEPA, NOTE:],[EQUIP ID: , QUANTITY: 1, DESCRIPTION: 080A - FURNACE, OUTPUT LESS THAN 288,000 BTU/HR, NOTE:],[EQUIP ID: , QUANTITY: 1, DESCRIPTION: 080A - FURNACE, OUTPUT LESS THAN 288,000 BTU/HR, NOTE:],[EQUIP ID: , QUANTITY: 1, DESCRIPTION: 080A - FURNACE, OUTPUT LESS THAN 288,000 BTU/HR, NOTE:],[EQUIP ID: , QUANTITY: 1, DESCRIPTION: 080A - FURNACE, OUTPUT LESS THAN 288,000 BTU/HR, NOTE:],[EQUIP ID: , QUANTITY: 1, DESCRIPTION: 080A - FURNACE, OUTPUT LESS THAN 288,000 BTU/HR, NOTE:],[EQUIP ID: , QUANTITY: 1, DESCRIPTION: 080B - FURNACE, OUTPUT 288,000 AND LESS THAN 966,000 BTU/HR, NOTE:],[EQUIP ID: , QUANTITY: 1, DESCRIPTION: 080B - FURNACE, OUTPUT 288,000 AND LESS THAN 966,000 BTU/HR, NOTE:]**Note: Many records provided by the department have a truncated Comment field.

Map Key	Number of Records	Direction	Distance (mi/ft)	Elev/Diff (ft)	Site	DB

46	8 of 8	SSW	0.14 / 742.90	597.10 / 1	JCYS 2112 W LAWRENCE AVE IL	PERMITS CHICAGO

Application ID: ENVAIR1169713
Application Type: AIR POLLUTION CONTROL PERMIT
Issue or Entry Date: 10/11/2019
Application Subtype: GENERAL POLUTION PREVENTION(P2)

CDPH Environmental Permit Details

Status: OPEN
Applicant: SSE CONSULTING
Expiration Date:
Data Source: DEPT. OF PUBLIC HEALTH
Street No from: 2112
Location: POINT (-87.68224 41.9687)
Comment:
Street No to:
Direction: W
Street Name: LAWRENCE
Street Type: AVE

AIR POLLUTION CONTROL PERMIT [EQUIP ID: , QUANTITY: 1, DESCRIPTION: 080A - FURNACE, OUTPUT LESS THAN 288,000 BTU/HR, NOTE:],[EQUIP ID: , QUANTITY: 1, DESCRIPTION: 080A - FURNACE, OUTPUT LESS THAN 288,000 BTU/HR, NOTE:],[EQUIP ID: , QUANTITY: 1, DESCRIPTION: 080A - FURNACE, OUTPUT LESS THAN 288,000 BTU/HR, NOTE:],[EQUIP ID: , QUANTITY: 1, DESCRIPTION: 080A - FURNACE, OUTPUT LESS THAN 288,000 BTU/HR, NOTE:],[EQUIP ID: , QUANTITY: 1, DESCRIPTION: 080A - FURNACE, OUTPUT LESS THAN 288,000 BTU/HR, NOTE:],[EQUIP ID: , QUANTITY: 1, DESCRIPTION: 080B - FURNACE, OUTPUT 288,000 AND LESS THAN 966,000 BTU/HR, NOTE:], [EQUIP ID: , QUANTITY: 1, DESCRIPTION: 080B - FURNACE, OUTPUT 288,000 AND LESS THAN 966,000 BTU/HR, NOTE:],[EQUIP ID: , QUANTITY: 1, DESCRIPTION: 137 - EXHAUST HOOD FILTERED, NOTE:]**Note: Many records provided by the department have a truncated Comment field.

47	1 of 1	SSE	0.14 / 765.15	597.81 / 2	DEPT. OF GENERAL SERVICES 2019 W LAWRENCE AVE, CHICAGO, IL IL	PERMITS CHICAGO

Application ID: DOEAIR20122
Application Type: AIR POLLUTION CONTROL PERMIT
Issue or Entry Date: 11/24/2006
Application Subtype: EQUIPMENT INSTALLATION

CDPH Environmental Permit Details

Status: CLOSED
Applicant:
Expiration Date: 05/23/2007
Data Source: HISTORIC DEPT. OF ENVIRONMENT
Street No from: 2019
Location: POINT (-87.67981 41.96875)
Comment:
Street No to:
Direction: W
Street Name: LAWRENCE
Street Type: AVE

QTY: 1.0 UNFIRED PRESSURE VESSEL: TANK/ MAKE AND MODEL: WESSELS-NLA-200/ DIMENSIONS: 24" X 42",QTY: 2.0 UNFIRED PRESSURE VESSEL: TANK/ MAKE AND MODEL: VAUGHN-5120-HRX-20/ DIMENSIONS: 28" X 70" EACH**Note: Many records provided by the department have a truncated Comment field.

48	1 of 1	SE	0.15 / 765.79	598.15 / 2	SUN RAY HEATING, INC. 4800 N DAMEN AVE, CHICAGO, IL IL	PERMITS CHICAGO

Map Key	Number of Records	Direction	Distance (mi/ft)	Elev/Diff (ft)	Site	DB

Application ID: DOEAIR19472
Application Type: AIR POLLUTION CONTROL PERMIT
Issue or Entry Date: 09/19/2006
Application Subtype: EQUIPMENT INSTALLATION

CDPH Environmental Permit Details

Status: CLOSED
Applicant:
Expiration Date: 03/18/2007
Data Source: HISTORIC DEPT. OF ENVIRONMENT
Street No from: 4800
Location: POINT (-87.67919 41.96899)
Comment:
Street No to:
Direction: N
Street Name: DAMEN
Street Type: AVE

QTY: 1.0 COMBUSTION EMISSION UNIT: WARM AIR FURNACE/ MAKE AND MODEL: REZNOR-UNIT HEATER/ MAXIMUM OUTPUT: 205,000 BTU/HR,QTY: 1.0 COMBUSTION EMISSION UNIT: WARM AIR FURNACE/ MAKE AND MODEL: REZNOR-HSC-100/ MAXIMUM OUTPUT: 80,000 BTU/HR,QTY: 1.0 COMBUSTION EMISSION UNIT: WARM AIR FURNACE/ MAKE AND MODEL: REZNOR-HSC-225/ MAXIMUM OUTPUT: 180,000 BTU/HR**Note: Many records provided by the department have a truncated Comment field.

Map Key	Number of Records	Direction	Distance (mi/ft)	Elev/Diff (ft)	Site	DB
49	1 of 2	SSW	0.15 / 784.19	596.83 / 1	CHILDCARE CENTER 2120 W LAWRENCE AVE IL	PERMITS CHICAGO

Application ID: ENVAIR1068711
Application Type: AIR POLLUTION CONTROL PERMIT
Issue or Entry Date: 03/12/2019
Application Subtype: GENERAL POLUTION PREVENTION(P2)

CDPH Environmental Permit Details

Status: CLOSED
Applicant: BEATA KOZAKIEWICZ
Expiration Date:
Data Source: DEPT. OF PUBLIC HEALTH
Street No from: 2120
Location: POINT (-87.68252 41.9687)
Comment:
Street No to:
Direction: W
Street Name: LAWRENCE
Street Type: AVE

INSTALLATION OF 1 NEW 7.5 TON ROOF TOP UNIT AND 1 NEW 12.5 TON ROOF TOP UNIT [EQUIP ID: , QUANTITY: 1, DESCRIPTION: 080A - FURNACE, OUTPUT LESS THAN 288,000 BTU/HR, NOTE:],[EQUIP ID: , QUANTITY: 1, DESCRIPTION: 080A - FURNACE, OUTPUT LESS THAN 288,000 BTU/HR, NOTE:]**Note: Many records provided by the department have a truncated Comment field.

Map Key	Number of Records	Direction	Distance (mi/ft)	Elev/Diff (ft)	Site	DB
49	2 of 2	SSW	0.15 / 784.19	596.83 / 1	BEATA KOZAKIEWICZ 2120 W LAWRENCE AVE IL	PERMITS CHICAGO

Application ID: ENVAIR1232327
Application Type: AIR POLLUTION CONTROL PERMIT
Issue or Entry Date: 04/15/2020
Application Subtype: GENERAL POLUTION PREVENTION(P2)

CDPH Environmental Permit Details

Status: CLOSED
Applicant: BEATA KOZAKIEWICZ
Expiration Date:
Street No to:
Direction: W
Street Name: LAWRENCE

Map Key	Number of Records	Direction	Distance (mi/ft)	Elev/Diff (ft)	Site	DB

Data Source: DEPT. OF PUBLIC HEALTH
Street Type: AVE
Street No from: 2120
Location: POINT (-87.68252 41.9687)
Comment:

AIR POLLUTION CONTROL PERMIT [EQUIP ID: , QUANTITY: 1, DESCRIPTION: 080A - FURNACE, OUTPUT LESS THAN 288,000 BTU/HR, NOTE:],[EQUIP ID: , QUANTITY: 1, DESCRIPTION: 080A - FURNACE, OUTPUT LESS THAN 288,000 BTU/HR, NOTE:],[EQUIP ID: , QUANTITY: 1, DESCRIPTION: 080A - FURNACE, OUTPUT LESS THAN 288,000 BTU/HR, NOTE:]**Note: Many records provided by the department have a truncated Comment field.

Map Key	Number of Records	Direction	Distance (mi/ft)	Elev/Diff (ft)	Site	DB
50	1 of 1	NE	0.15 / 800.48	597.15 / 1	ICM PROPERTIES 5055 N DAMEN AVE, CHICAGO, IL IL	PERMITS CHICAGO

Application ID: DOEAIR18471
Application Type: AIR POLLUTION CONTROL PERMIT
Issue or Entry Date: 04/20/2006
Application Subtype: EQUIPMENT INSTALLATION

CDPH Environmental Permit Details

Status: CLOSED
Street No to:
Applicant:
Direction: N
Expiration Date: 10/17/2006
Street Name: DAMEN
Data Source: HISTORIC DEPT. OF ENVIRONMENT
Street Type: AVE
Street No from: 5055
Location: POINT (-87.67933 41.97402)
Comment:

QTY: 1.0 COMBUSTION EMISSION UNIT/ BOILER/ PEERLESS-ATMOSPHERIC/ 211A-10/ MAX OUTPUT: 1,512,000 BTU**Note: Many records provided by the department have a truncated Comment field.

Map Key	Number of Records	Direction	Distance (mi/ft)	Elev/Diff (ft)	Site	DB
51	1 of 2	SSW	0.15 / 805.08	596.83 / 1	GIORDANO'S RESTAURANT 2124 W LAWRENCE AVE, CHICAGO, IL IL	PERMITS CHICAGO

Application ID: DOEAIR4027
Application Type: AIR POLLUTION CONTROL PERMIT
Issue or Entry Date: 12/04/1997
Application Subtype: EQUIPMENT INSTALLATION

CDPH Environmental Permit Details

Status: CLOSED
Street No to:
Applicant:
Direction: W
Expiration Date: 06/02/1998
Street Name: LAWRENCE
Data Source: HISTORIC DEPT. OF ENVIRONMENT
Street Type: AVE
Street No from: 2124
Location: POINT (-87.68267 41.9687)
Comment:

QTY: 1.0 NEW CARRIER FURNANCE, MODEL RTU MAX BTU: 125,000 BTU/HR**Note: Many records provided by the department have a truncated Comment field.

Map Key	Number of Records	Direction	Distance (mi/ft)	Elev/Diff (ft)	Site	DB
51	2 of 2	SSW	0.15 / 805.08	596.83 / 1	STEW VALOPOULOS 2124 W LAWRENCE AVE, CHICAGO, IL IL	PERMITS CHICAGO

Application ID: DOEAIR3378
Issue or Entry Date: 01/08/1997
Application Type: AIR POLLUTION CONTROL PERMIT
Application Subtype: EQUIPMENT INSTALLATION

CDPH Environmental Permit Details

Status: CLOSED
Applicant:
Expiration Date: 07/07/1997
Data Source: HISTORIC DEPT. OF ENVIRONMENT
Street No from: 2124
Location: POINT (-87.68267 41.9687)
Comment:
Street No to:
Direction: W
Street Name: LAWRENCE
Street Type: AVE

QTY: 1.0 NEW FURNACE - CARRIER GAS FURNACE MODEL# 58GP180 MIN.BTU 114,000 MAX.BTU 180,000**Note: Many records provided by the department have a truncated Comment field.

Map Key	Number of Records	Direction	Distance (mi/ft)	Elev/Diff (ft)	Site	DB
52	1 of 2	SE	0.15 / 806.28	598.14 / 2	CVS PHARMACY 5987 4800 N DAMEN CHICAGO IL 60625	FINDS/FRS

Registry ID: 110045973363
FIPS Code: 17031
HUC Code: 07120003
Site Type Name: STATIONARY
Location Description:
Supplemental Location:
Create Date: 15-JUN-12
Update Date: 27-JAN-15
Interest Types: HAZARDOUS WASTE BIENNIAL REPORTER, STATE MASTER, UNSPECIFIED UNIVERSE
SIC Codes:
SIC Code Descriptions:
NAICS Codes: 446110
NAICS Code Descriptions: PHARMACIES AND DRUG STORES.
Conveyor: FRS-GEOCODE
Federal Facility Code:
Federal Agency Name:
Tribal Land Code:
Tribal Land Name:
Congressional Dist No: 05
Census Block Code: 170310404023010
EPA Region Code: 05
County Name: COOK
US/Mexico Border Ind:
Latitude: 41.96899
Longitude: -87.67919
Reference Point: CENTER OF A FACILITY OR STATION
Coord Collection Method: ADDRESS MATCHING-HOUSE NUMBER

Map Key	Number of Records	Direction	Distance (mi/ft)	Elev/Diff (ft)	Site	DB

Accuracy Value: 30
Datum: NAD83
Source:
Facility Detail Rprt URL: https://ofmpub.epa.gov/frs_public2/fii_query_detail.disp_program_facility?p_registry_id=110045973363
Data Source: Facility Registry Service - Single File
Program Acronyms:

ACES:170001924666, BR:ILR000170894, RCRAINFO:ILR000170894

Map Key	Number of Records	Direction	Distance (mi/ft)	Elev/Diff (ft)	Site	DB
52	2 of 2	SE	0.15 / 806.28	598.14 / 2	CVS PHARMACY 5987 4800 N DAMEN CHICAGO IL 60625	RCRA VSQG

EPA Handler ID: ILR000170894
Gen Status Universe: VSG
Contact Name: NICOLE WILKINSON
Contact Address: 1 , CVS DR MC2340 , , WOONSOCKET , RI, 02895 , US
Contact Phone No and Ext: 401-770-7132
Contact Email: NICOLE.WILKINSON@CVSHEALTH.COM
Contact Country: US
County Name: COOK
EPA Region: 05
Land Type: Private
Receive Date: 20210224
Location Latitude: 41.968819
Location Longitude: -87.679238

Violation/Evaluation Summary

Note: NO RECORDS: As of Jan 2023, there are no Compliance Monitoring and Enforcement (violation) records associated with this facility (EPA ID).

Handler Summary

Importer Activity: No
Mixed Waste Generator: No
Transporter Activity: No
Transfer Facility: No
Onsite Burner Exemption: No
Furnace Exemption: No
Underground Injection Activity: No
Commercial TSD: No
Used Oil Transporter: No
Used Oil Transfer Facility: No
Used Oil Processor: No
Used Oil Refiner: No
Used Oil Burner: No
Used Oil Market Burner: No
Used Oil Spec Marketer: No

Hazardous Waste Handler Details

Sequence No: 5
Receive Date: 20210224
Handler Name: CVS PHARMACY 5987
Federal Waste Generator Code: 3
Generator Code Description: Very Small Quantity Generator
Source Type: Annual/Biennial Report update with Notification

Waste Code Details

Hazardous Waste Code: D001
Waste Code Description: IGNITABLE WASTE

Hazardous Waste Code: D010
Waste Code Description: SELENIUM

Hazardous Waste Code: D027
Waste Code Description: 1,4-DICHLOROBENZENE

Hazardous Waste Code: U154
Waste Code Description: METHANOL (I) (OR) METHYL ALCOHOL (I)

Hazardous Waste Code: D018
Waste Code Description: BENZENE

Hazardous Waste Code: U034
Waste Code Description: ACETALDEHYDE, TRICHLORO- (OR) CHLORAL

Hazardous Waste Code: U035
Waste Code Description: BENZENEBUTANOIC ACID, 4-[BIS(2-CHLOROETHYL)AMINO]- (OR) CHLORAMBUCIL

Hazardous Waste Code: U165
Waste Code Description: NAPHTHALENE

Hazardous Waste Code: U205
Waste Code Description: SELENIUM SULFIDE (OR) SELENIUM SULFIDE SES2 (R,T)

Hazardous Waste Code: D009
Waste Code Description: MERCURY

Hazardous Waste Code: D002
Waste Code Description: CORROSIVE WASTE

Hazardous Waste Code: D007
Waste Code Description: CHROMIUM

Hazardous Waste Code: D011
Waste Code Description: SILVER

Hazardous Waste Code: P001
Waste Code Description: 2H-1-BENZOPYRAN-2-ONE, 4-HYDROXY-3-(3-OXO-1-PHENYLBUTYL)-, & SALTS, WHEN PRESENT AT CONCENTRATIONS GREATER THAN 0.3% (OR) WARFARIN, & SALTS, WHEN PRESENT AT CONCENTRATIONS GREATER THAN 0.3%

Hazardous Waste Code: U002
Waste Code Description: 2-PROPANONE (I) (OR) ACETONE (I)

Hazardous Waste Code: U129
Waste Code Description: CYCLOHEXANE, 1,2,3,4,5,6-HEXACHLORO-, (1ALPHA, 2ALPHA, 3BETA, 4ALPHA, 5ALPHA, 6BETA)- (OR) LINDANE

Hazardous Waste Code: D029
Waste Code Description: 1,1-DICHLOROETHYLENE

Hazardous Waste Code: D035
Waste Code Description: METHYL ETHYL KETONE

Hazardous Waste Code: D024
Waste Code Description: M-CRESOL

Hazardous Waste Code: P075
Waste Code Description: NICOTINE, & SALTS (OR) PYRIDINE, 3-(1-METHYL-2-PYRROLIDINYL)-,(S)-, & SALTS

Hazardous Waste Code: U159
Waste Code Description: 2-BUTANONE (I,T) (OR) METHYL ETHYL KETONE (MEK) (I,T)

Hazardous Waste Handler Details

Sequence No: 1
Receive Date: 20130301
Handler Name: CVS PHARMACY 5987
Federal Waste Generator Code: 1
Generator Code Description: Large Quantity Generator
Source Type: Annual/Biennial Report update with Notification

Waste Code Details

Hazardous Waste Code: D001
Waste Code Description: IGNITABLE WASTE

Hazardous Waste Code: D010
Waste Code Description: SELENIUM

Hazardous Waste Code: U165
Waste Code Description: NAPHTHALENE

Hazardous Waste Code: P075
Waste Code Description: NICOTINE, & SALTS (OR) PYRIDINE, 3-(1-METHYL-2-PYRROLIDINYL)-,(S)-, & SALTS

Hazardous Waste Code: D002
Waste Code Description: CORROSIVE WASTE

Hazardous Waste Code: P001
Waste Code Description: 2H-1-BENZOPYRAN-2-ONE, 4-HYDROXY-3-(3-OXO-1-PHENYLBUTYL)-, & SALTS, WHEN PRESENT AT CONCENTRATIONS GREATER THAN 0.3% (OR) WARFARIN, & SALTS, WHEN PRESENT AT CONCENTRATIONS GREATER THAN 0.3%

Hazardous Waste Code: P081
Waste Code Description: 1,2,3-PROPANETRIOL, TRINITRATE (R) (OR) NITROGLYCERINE (R)

Hazardous Waste Code: P188
Waste Code Description: BENZOIC ACID, 2-HYDROXY-, COMPD. WITH (3AS-CIS)-1,2,3,3A,8,8A-HEXAHYDRO-1,3A,8-TRIMETHYLPYRROLO[2,3-B]INDOL-5-YL METHYLCARBAMATE ESTER (1:1) (OR) PHYSOSTIGMINE SALICYLATE

Hazardous Waste Handler Details

Sequence No: 3
Receive Date: 20180301
Handler Name: CVS PHARMACY 5987
Federal Waste Generator Code: 1
Generator Code Description: Large Quantity Generator
Source Type: Annual/Biennial Report update with Notification

Waste Code Details

Hazardous Waste Code: D001
Waste Code Description: IGNITABLE WASTE

Hazardous Waste Code: D010
Waste Code Description: SELENIUM

Hazardous Waste Code: P075
Waste Code Description: NICOTINE, & SALTS (OR) PYRIDINE, 3-(1-METHYL-2-PYRROLIDINYL)-,(S)-, & SALTS

Hazardous Waste Code: D007
Waste Code Description: CHROMIUM

Hazardous Waste Code: P001
Waste Code Description: 2H-1-BENZOPYRAN-2-ONE, 4-HYDROXY-3-(3-OXO-1-PHENYLBUTYL)-, & SALTS, WHEN PRESENT AT CONCENTRATIONS GREATER THAN 0.3% (OR) WARFARIN, & SALTS, WHEN PRESENT AT CONCENTRATIONS GREATER THAN 0.3%

Hazardous Waste Code: U002
Waste Code Description: 2-PROPANONE (I) (OR) ACETONE (I)

Hazardous Waste Handler Details

Sequence No: 2
Receive Date: 20160301

Handler Name: CVS PHARMACY 5987
Federal Waste Generator Code: 1
Generator Code Description: Large Quantity Generator
Source Type: Annual/Biennial Report update with Notification

Waste Code Details

Hazardous Waste Code: D001
Waste Code Description: IGNITABLE WASTE

Hazardous Waste Handler Details

Sequence No: 2
Receive Date: 20210226
Handler Name: CVS PHARMACY 5987
Federal Waste Generator Code: 3
Generator Code Description: Very Small Quantity Generator
Source Type: Notification

Waste Code Details

Hazardous Waste Code: U034
Waste Code Description: ACETALDEHYDE, TRICHLORO- (OR) CHLORAL

Hazardous Waste Code: U165
Waste Code Description: NAPHTHALENE

Hazardous Waste Code: U205
Waste Code Description: SELENIUM SULFIDE (OR) SELENIUM SULFIDE SES2 (R,T)

Hazardous Waste Code: D001
Waste Code Description: IGNITABLE WASTE

Hazardous Waste Code: D010
Waste Code Description: SELENIUM

Hazardous Waste Code: U188
Waste Code Description: PHENOL

Hazardous Waste Code: D024
Waste Code Description: M-CRESOL

Hazardous Waste Code: P075
Waste Code Description: NICOTINE, & SALTS (OR) PYRIDINE, 3-(1-METHYL-2-PYRROLIDINYL)-,(S)-, & SALTS

Hazardous Waste Code: D009
Waste Code Description: MERCURY

Hazardous Waste Code: D002

Waste Code Description: CORROSIVE WASTE

Hazardous Waste Code: D007
Waste Code Description: CHROMIUM

Hazardous Waste Code: P001
Waste Code Description: 2H-1-BENZOPYRAN-2-ONE, 4-HYDROXY-3-(3-OXO-1-PHENYLBUTYL)-, & SALTS, WHEN PRESENT AT CONCENTRATIONS GREATER THAN 0.3% (OR) WARFARIN, & SALTS, WHEN PRESENT AT CONCENTRATIONS GREATER THAN 0.3%

Hazardous Waste Code: D003
Waste Code Description: REACTIVE WASTE

Hazardous Waste Code: U002
Waste Code Description: 2-PROPANONE (I) (OR) ACETONE (I)

Hazardous Waste Code: U129
Waste Code Description: CYCLOHEXANE, 1,2,3,4,5,6-HEXACHLORO-, (1ALPHA, 2ALPHA, 3BETA, 4ALPHA, 5ALPHA, 6BETA)- (OR) LINDANE

Hazardous Waste Handler Details

Sequence No: 1
Receive Date: 20120501
Handler Name: CVS PHARMACY 5987
Federal Waste Generator Code: 3
Generator Code Description: Very Small Quantity Generator
Source Type: Notification

Waste Code Details

Hazardous Waste Code: P042
Waste Code Description: 1,2-BENZENEDIOL, 4-[1-HYDROXY-2-(METHYLAMINO)ETHYL]-, (R)- (OR) EPINEPHRINE

Hazardous Waste Code: D001
Waste Code Description: IGNITABLE WASTE

Hazardous Waste Code: P075
Waste Code Description: NICOTINE, & SALTS (OR) PYRIDINE, 3-(1-METHYL-2-PYRROLIDINYL)-,(S)-, & SALTS

Hazardous Waste Code: D002
Waste Code Description: CORROSIVE WASTE

Hazardous Waste Code: P001
Waste Code Description: 2H-1-BENZOPYRAN-2-ONE, 4-HYDROXY-3-(3-OXO-1-PHENYLBUTYL)-, & SALTS, WHEN PRESENT AT CONCENTRATIONS GREATER THAN 0.3% (OR) WARFARIN, & SALTS, WHEN PRESENT AT CONCENTRATIONS GREATER THAN 0.3%

Hazardous Waste Code: P081
Waste Code Description: 1,2,3-PROPANETRIOL, TRINITRATE (R) (OR) NITROGLYCERINE (R)

Hazardous Waste Handler Details

Sequence No: 4
Receive Date: 20200226
Handler Name: CVS PHARMACY 5987
Federal Waste Generator Code: 1
Generator Code Description: Large Quantity Generator
Source Type: Annual/Biennial Report update with Notification

Waste Code Details

Hazardous Waste Code: D001
Waste Code Description: IGNITABLE WASTE

Hazardous Waste Code: D010
Waste Code Description: SELENIUM

Hazardous Waste Code: U188
Waste Code Description: PHENOL

Hazardous Waste Code: D024
Waste Code Description: M-CRESOL

Hazardous Waste Code: P075
Waste Code Description: NICOTINE, & SALTS (OR) PYRIDINE, 3-(1-METHYL-2-PYRROLIDINYL)-,(S)-, & SALTS

Hazardous Waste Code: U002
Waste Code Description: 2-PROPANONE (I) (OR) ACETONE (I)

Hazardous Waste Code: U129
Waste Code Description: CYCLOHEXANE, 1,2,3,4,5,6-HEXACHLORO-, (1ALPHA, 2ALPHA, 3BETA, 4ALPHA, 5ALPHA, 6BETA)- (OR) LINDANE

Hazardous Waste Code: D002
Waste Code Description: CORROSIVE WASTE

Hazardous Waste Code: D007
Waste Code Description: CHROMIUM

Hazardous Waste Code: P001
Waste Code Description: 2H-1-BENZOPYRAN-2-ONE, 4-HYDROXY-3-(3-OXO-1-PHENYLBUTYL)-, & SALTS, WHEN PRESENT AT CONCENTRATIONS GREATER THAN 0.3% (OR) WARFARIN, & SALTS, WHEN PRESENT AT CONCENTRATIONS GREATER THAN 0.3%

Hazardous Waste Code: D009
Waste Code Description: MERCURY

Hazardous Waste Code: D003
Waste Code Description: REACTIVE WASTE

Hazardous Waste Code: U034

Waste Code Description: ACETALDEHYDE, TRICHLORO- (OR) CHLORAL

Hazardous Waste Code: U165
Waste Code Description: NAPHTHALENE

Hazardous Waste Code: U205
Waste Code Description: SELENIUM SULFIDE (OR) SELENIUM SULFIDE SES2 (R,T)

Owner/Operator Details

Owner/Operator Ind:	Current Owner	**Street No:**	
Type:	Private	**Street 1:**	1 S 660 MIDWEST RD #300
Name:	4020 OGDEN LLC	**Street 2:**	
Date Became Current:	20050415	**City:**	OAKBROOK TERRACE
Date Ended Current:		**State:**	IL
Phone:	401-765-1500	**Country:**	US
Source Type:	Annual/Biennial Report update with Notification	**Zip Code:**	60181

Owner/Operator Ind:	Current Operator	**Street No:**	
Type:	Private	**Street 1:**	1 CVS DR
Name:	CVS	**Street 2:**	
Date Became Current:	20050731	**City:**	WOONSOCKET
Date Ended Current:		**State:**	RI
Phone:	401-765-1500	**Country:**	US
Source Type:	Notification	**Zip Code:**	02895

Owner/Operator Ind:	Current Owner	**Street No:**	
Type:	Private	**Street 1:**	1 S 660 MIDWEST RD #300
Name:	4020 OGDEN LLC	**Street 2:**	
Date Became Current:	20050415	**City:**	OAKBROOK TERRACE
Date Ended Current:		**State:**	IL
Phone:	401-765-1500	**Country:**	US
Source Type:	Notification	**Zip Code:**	60181

Owner/Operator Ind:	Current Owner	**Street No:**	
Type:	Private	**Street 1:**	1 S 660 MIDWEST RD #300
Name:	4020 OGDEN LLC	**Street 2:**	
Date Became Current:	20050415	**City:**	OAKBROOK TERRACE
Date Ended Current:		**State:**	IL
Phone:		**Country:**	US
Source Type:	Annual/Biennial Report update with Notification	**Zip Code:**	60181

Owner/Operator Ind:	Current Owner	**Street No:**	
Type:	Private	**Street 1:**	198 N MAIN AVE
Name:	PHAM DELAWARE REALTY LLC	**Street 2:**	
Date Became Current:	20050415	**City:**	ATLANTIC CITY
Date Ended Current:		**State:**	NJ
Phone:	609-214-6933	**Country:**	US
Source Type:	Notification	**Zip Code:**	08401

Owner/Operator Ind:	Current Operator	***Street No:***	
Type:	Private	***Street 1:***	
Name:	HIGHLAND PARK CVS LLC	***Street 2:***	
Date Became Current:	20050731	***City:***	
Date Ended Current:		***State:***	
Phone:		***Country:***	US
Source Type:	Notification	***Zip Code:***	

Owner/Operator Ind:	Current Operator	***Street No:***	1
Type:	Private	***Street 1:***	CVS DR MC2340
Name:	HIGHLAND PARK CVS, LLC	***Street 2:***	
Date Became Current:	20050731	***City:***	WOONSOCKET
Date Ended Current:		***State:***	RI
Phone:	401-765-1500	***Country:***	US
Source Type:	Annual/Biennial Report update with Notification	***Zip Code:***	02895

Owner/Operator Ind:	Current Operator	***Street No:***	
Type:	Private	***Street 1:***	1 CVS DR
Name:	CVS	***Street 2:***	
Date Became Current:	20050731	***City:***	WOONSOCKET
Date Ended Current:		***State:***	RI
Phone:		***Country:***	US
Source Type:	Annual/Biennial Report update with Notification	***Zip Code:***	02895

Owner/Operator Ind:	Current Operator	***Street No:***	
Type:	Private	***Street 1:***	1 CVS DR
Name:	CVS	***Street 2:***	
Date Became Current:	20050731	***City:***	WOONSOCKET
Date Ended Current:		***State:***	RI
Phone:	401-765-1500	***Country:***	US
Source Type:	Annual/Biennial Report update with Notification	***Zip Code:***	02895

Historical Handler Details

Receive Dt:	20180301
Generator Code Description:	Large Quantity Generator
Handler Name:	CVS PHARMACY 5987

Receive Dt:	20200226
Generator Code Description:	Large Quantity Generator
Handler Name:	CVS PHARMACY 5987

Receive Dt:	20120501
Generator Code Description:	Very Small Quantity Generator
Handler Name:	CVS PHARMACY 5987

Receive Dt:	20130301
Generator Code Description:	Large Quantity Generator
Handler Name:	CVS PHARMACY 5987

Map Key	Number of Records	Direction	Distance (mi/ft)	Elev/Diff (ft)	Site	DB

Receive Dt: 20210226
Generator Code Description: Very Small Quantity Generator
Handler Name: CVS PHARMACY 5987

Receive Dt: 20160301
Generator Code Description: Large Quantity Generator
Handler Name: CVS PHARMACY 5987

---

53 | **1 of 2** | **SSW** | **0.15 / 815.00** | **596.83 / 1** | **2125-39 W. LAWRENCE 2125 W LAWRENCE AVE IL** | **PERMITS CHICAGO**

Application ID: ENVAIR703026
Issue or Entry Date: 09/23/2016
Application Type: AIR POLLUTION CONTROL PERMIT
Application Subtype: ARCHITECTURAL SURFACE CLEANING

CDPH Environmental Permit Details

Status: CLOSED
Applicant: ACTION #1 CONSTRUCTION INC.
Expiration Date:
Data Source: DEPT. OF PUBLIC HEALTH
Street No from: 2125
Location: POINT (-87.68262 41.9687)
Comment:
Street No to:
Direction: W
Street Name: LAWRENCE
Street Type: AVE

GRINDING ASSOCIATED WITH MASONRY REPAIRS**Note: Many records provided by the department have a truncated Comment field.

---

53 | **2 of 2** | **SSW** | **0.15 / 815.00** | **596.83 / 1** | **2125-39 W. LAWRENCE 2125 W LAWRENCE AVE IL** | **PERMITS CHICAGO**

Application ID: ENVAIR703025
Issue or Entry Date: 09/08/2016
Application Type: AIR POLLUTION CONTROL PERMIT
Application Subtype: GENERAL POLUTION PREVENTION(P2)

CDPH Environmental Permit Details

Status: CLOSED
Applicant: ACTION #1 CONSTRUCTION INC.
Expiration Date:
Data Source: DEPT. OF PUBLIC HEALTH
Street No from: 2125
Location: POINT (-87.68262 41.9687)
Comment:
Street No to:
Direction: W
Street Name: LAWRENCE
Street Type: AVE

GRINDING**Note: Many records provided by the department have a truncated Comment field.

---

54 | **1 of 1** | **SE** | **0.15 / 818.31** | **598.15 / 2** | **JANICE MARTIN 4801 N DAMEN AVE, CHICAGO, IL IL** | **PERMITS CHICAGO**

Application ID: DOEAIR578
Application Type: AIR POLLUTION CONTROL PERMIT

Map Key	Number of Records	Direction	Distance (mi/ft)	Elev/Diff (ft)	Site	DB

Issue or Entry Date: 08/26/1994 **Application Subtype:** EQUIPMENT INSTALLATION

CDPH Environmental Permit Details

Status: CLOSED **Street No to:**
Applicant: **Direction:** N
Expiration Date: 02/22/1995 **Street Name:** DAMEN
Data Source: HISTORIC DEPT. OF ENVIRONMENT **Street Type:** AVE
Street No from: 4801
Location: POINT (-87.67918 41.96889)
Comment:

QTY: 1.0 NEW BOILER - WEIL MCLAIN EHG125PIN MIN.BTU 550,000 MAX.BTU 550,000 GAS CONSUMPTION 550**Note: Many records provided by the department have a truncated Comment field.

55	1 of 1	SSW	0.16 / 831.17	596.83 / 1	HISPANIC HOUSING DEV. 2127 W LAWRENCE AVE, CHICAGO, IL IL	PERMITS CHICAGO

Application ID: DOEAIR5333 **Application Type:** AIR POLLUTION CONTROL PERMIT
Issue or Entry Date: 10/26/1998 **Application Subtype:** EQUIPMENT INSTALLATION

CDPH Environmental Permit Details

Status: CLOSED **Street No to:**
Applicant: **Direction:** W
Expiration Date: 04/24/1999 **Street Name:** LAWRENCE
Data Source: HISTORIC DEPT. OF ENVIRONMENT **Street Type:** AVE
Street No from: 2127
Location: POINT (-87.68273 41.9687)
Comment:

QTY: 2.0 FURNACE - TRANE MODEL: YCD180L MAX BTU: 250,000,QTY: 1.0 FURNACE - TRANE MODEL: YCD102H MAX BTU: 205,000,QTY: 1.0 FURNACE - TRANE MODEL: YCD060L MAX BTU: 90,000,QTY: 1.0 FURNACE - TRANE MODELA: YCD075L MAX BTU: 120,000,QTY: 1.0 FURNACE - TRANE MODEL: YCD102L MAX BTU: 135,000**Note: Many records provided by the department have a truncated Comment field.

56	1 of 4	ENE	0.16 / 839.90	598.00 / 2	CHICAGO CITY OF 1954 W WINNEMAC AVE CHICAGO IL 60640	RCRA VSQG

EPA Handler ID: ILR000106518
Gen Status Universe: VSG
Contact Name: TERRY SHEAHAN
Contact Address: 30 N LASALLE , 25TH FLOOR , CHICAGO , IL, 60601 , US
Contact Phone No and Ext: 312-744-7674
Contact Email:
Contact Country: US
County Name: COOK
EPA Region: 05
Land Type: Municipal
Receive Date: 20010618

Location Latitude: 41.973353
Location Longitude: -87.678261

Violation/Evaluation Summary

Note: NO RECORDS: As of Jan 2023, there are no Compliance Monitoring and Enforcement (violation) records associated with this facility (EPA ID).

Handler Summary

Importer Activity: No
Mixed Waste Generator: No
Transporter Activity: No
Transfer Facility: No
Onsite Burner Exemption: No
Furnace Exemption: No
Underground Injection Activity: No
Commercial TSD: No
Used Oil Transporter: No
Used Oil Transfer Facility: No
Used Oil Processor: No
Used Oil Refiner: No
Used Oil Burner: No
Used Oil Market Burner: No
Used Oil Spec Marketer: No

Hazardous Waste Handler Details

Sequence No: 1
Receive Date: 20010618
Handler Name: CHICAGO CITY OF
Federal Waste Generator Code: 3
Generator Code Description: Very Small Quantity Generator
Source Type: Notification

Waste Code Details

Hazardous Waste Code: F003
Waste Code Description: THE FOLLOWING SPENT NONHALOGENATED SOLVENTS: XYLENE, ACETONE, ETHYL ACETATE, ETHYL BENZENE, ETHYL ETHER, METHYL ISOBUTYL KETONE, N-BUTYL ALCOHOL, CYCLOHEXANONE, AND METHANOL; ALL SPENT SOLVENT MIXTURES/BLENDS CONTAINING, BEFORE USE, ONLY THE ABOVE SPENT NONHALOGENATED SOLVENTS; AND ALL SPENT SOLVENT MIXTURES/BLENDS CONTAINING, BEFORE USE, ONE OR MORE OF THE ABOVE NONHALOGENATED SOLVENTS, AND A TOTAL OF TEN PERCENT OR MORE (BY VOLUME) OF ONE OR MORE OF THOSE SOLVENTS LISTED IN F001, F002, F004, AND F005; AND STILL BOTTOMS FROM THE RECOVERY OF THESE SPENT SOLVENTS AND SPENT SOLVENT MIXTURES.

Hazardous Waste Code: F005
Waste Code Description: THE FOLLOWING SPENT NONHALOGENATED SOLVENTS: TOLUENE, METHYL ETHYL KETONE, CARBON DISULFIDE, ISOBUTANOL, PYRIDINE, BENZENE, 2-ETHOXYETHANOL, AND 2-NITROPROPANE; ALL SPENT SOLVENT MIXTURES/BLENDS CONTAINING, BEFORE USE, A TOTAL OF TEN PERCENT OR MORE (BY VOLUME) OF ONE OR MORE OF THE ABOVE NONHALOGENATED SOLVENTS OR THOSE SOLVENTS

LISTED IN F001, F002, OR F004; AND STILL BOTTOMS FROM THE RECOVERY OF THESE SPENT SOLVENTS AND SPENT SOLVENT MIXTURES.

Owner/Operator Details

Owner/Operator Ind:	Current Owner	***Street No:***	
Type:	Municipal	***Street 1:***	30 N LASALLE
Name:	CHICAGO CITY OF	***Street 2:***	
Date Became Current:		***City:***	CHICAGO
Date Ended Current:		***State:***	IL
Phone:	312-744-7674	***Country:***	
Source Type:	Notification	***Zip Code:***	60601

---

56 ***2 of 4*** ***ENE*** ***0.16 / 839.90*** ***598.00 / 2*** ***CHICAGO CITY OF***
1954 W WINNEMAC AVE
CHICAGO IL 60640 ***FINDS/FRS***

Registry ID:	110009453260
FIPS Code:	17031
HUC Code:	07120003
Site Type Name:	STATIONARY
Location Description:	
Supplemental Location:	
Create Date:	01-MAR-00
Update Date:	26-JAN-12
Interest Types:	UNSPECIFIED UNIVERSE
SIC Codes:	
SIC Code Descriptions:	
NAICS Codes:	
NAICS Code Descriptions:	
Conveyor:	FRS-GEOCODE
Federal Facility Code:	
Federal Agency Name:	
Tribal Land Code:	
Tribal Land Name:	
Congressional Dist No:	05
Census Block Code:	170310404023000
EPA Region Code:	05
County Name:	COOK
US/Mexico Border Ind:	
Latitude:	41.973274
Longitude:	-87.678228
Reference Point:	ENTRANCE POINT OF A FACILITY OR STATION
Coord Collection Method:	ADDRESS MATCHING-HOUSE NUMBER
Accuracy Value:	50
Datum:	NAD83
Source:	
Facility Detail Rprt URL:	https://ofmpub.epa.gov/frs_public2/fii_query_detail.disp_program_facility?p_registry_id=110009453260
Data Source:	Facility Registry Service - Single File
Program Acronyms:	

RCRAINFO:ILR000106518

Map Key	Number of Records	Direction	Distance (mi/ft)	Elev/Diff (ft)	Site	DB
56	3 of 4	ENE	0.16 / 839.90	598.00 / 2	UNKNOWN 1954 WEST WINNEMAC AVENUE CHICAGO IL	SPILLS

Incident No: H 2001 1037
Date/Time Occurred:
Media Release:
Facility Manager:
Fac Manager Phone:
Responsible Party Street: UNKNOWN
Area Involved: OTHER:ALLEY
Milepost:
Section:
Township:
Range:
County: COOK
Latitude:
Longutude:

Hazardous Materials Incident Report

Incident Report Dt: 6/14/2001 12:00:00 AM
Data Input Status: CLOSED
LUST?:
Hazmat Incident Type: OTHER: ABANDONMENT
Caller: HERITAGE ENVIRONMENTAL SERVICES
Caller Represents: HERITAGE ENVIRONMENTAL SERVICES
Street Address: 1954 WEST WINNEMAC AVENUE
City: CHICAGO
URL: https://public.iema.state.il.us/FOIAHazmatSearch/HazmatDetails.aspx?RptNum=H 2001 1037
Narrative:
County: COOK
Entered by:
Date Entered:

IEPA/OSFM/CHICAGO FIRE/REGION 4 **Note: Many records provided by the department have a truncated [Narrative] field.

Follow Up Information:

Weather Information

Temp:
Wind: UNK UNK

Materials Involved

Name: UNKNOWN PETROLEUM PRODUCT SUSPECT DEGREASER
Type: LIQUID
CHRIS CODE:
CAS No: UNK
UN/NA No: UNK
Container Type: DRUM
Container Size: 1-55 GAL.

Map Key	Number of Records	Direction	Distance (mi/ft)	Elev/Diff (ft)	Site	DB

Amount Released:	NONE
Rate of Release Min:	
Duration of Release:	
Cause of Release:	UNKNOWN
Est Spill Extent:	N/A
Spill Extent Units:	
Date/Time Inc Occur:	
Unknown Occurr:	
Date/Time Discov:	06/14/2001 @ 15:00
Unknown Discovered:	
Where Taken:	
On Scene Contact:	UNK
No of People Evacuat:	NONE
A 302(a) Extremely Haz Sub?:	NO
A RCRA Hazardous Waste?:	
A RCRA Regulated Facility?:	NO
Public Health Risks:	NONE
State Agency Assistance:	NONE
Containment/Cleanup Plans:	CALLER IS CONTRACTOR

56	*4 of 4*	*ENE*	*0.16 / 839.90*	*598.00 / 2*	***Chicago, City of Abandonment*** ***1954 W Winnemac Ave*** ***Chicago IL 60640***	***IEPA DOCS***

Note: Documents related to facilities in Illinois can be searched on the Illinois Environmental Protection Agency (IEPA) Document Explorer: https://external.epa.illinois.gov/DocumentExplorer

Details

Site ID:	170000398996	***Document Indicator:***	No
System ID:	0316035155	***Latitude:***	41.97336
Interest Type:	BOL	***Longitude:***	-87.67819
Media Code:	LAND	***X:***	-87.67818999999997
Revision Date/Time:	09/15/2004	***Y:***	41.97336000000007
Collection Date:	12/30/2003		

57	*1 of 1*	*ENE*	*0.16 / 843.07*	*598.16 / 2*	***DOUGLAS S ROMEO*** ***1941 W WINNEMAC AVE*** ***CHICAGO IL 60640***	***FINDS/FRS***

Registry ID:	110068721468
FIPS Code:	
HUC Code:	07120003
Site Type Name:	STATIONARY
Location Description:	
Supplemental Location:	
Create Date:	02-JUN-16
Update Date:	
Interest Types:	STATE MASTER
SIC Codes:	
SIC Code Descriptions:	
NAICS Codes:	

Map Key	Number of Records	Direction	Distance (mi/ft)	Elev/Diff (ft)	Site	DB

NAICS Code Descriptions:	
Conveyor:	FRS-GEOCODE
Federal Facility Code:	
Federal Agency Name:	
Tribal Land Code:	
Tribal Land Name:	
Congressional Dist No:	05
Census Block Code:	170310404023000
EPA Region Code:	05
County Name:	COOK COUNTY
US/Mexico Border Ind:	
Latitude:	41.97327
Longitude:	-87.67823
Reference Point:	CENTER OF A FACILITY OR STATION
Coord Collection Method:	ADDRESS MATCHING-HOUSE NUMBER
Accuracy Value:	30
Datum:	NAD83
Source:	
Facility Detail Rprt URL:	https://ofmpub.epa.gov/frs_public2/fii_query_detail.disp_program_facility?p_registry_id=110068721468
Data Source:	Facility Registry Service - Single File
Program Acronyms:	

MN-TEMPO:208969

58	1 of 1	WSW	0.16 / 848.28	596.83 / 1	4825 N LEAVITT ST CONDO ASSOC 4835 N LEAVITT ST IL	PERMITS CHICAGO

Application ID:	ENVAIR122287	**Application Type:**	AIR POLLUTION CONTROL PERMIT
Issue or Entry Date:	09/10/2012	**Application Subtype:**	ARCHITECTURAL SURFACE CLEANING

CDPH Environmental Permit Details

Status:	CLOSED	**Street No to:**	
Applicant:	C CELINSKI TUCKPOINTING CORP	**Direction:**	N
Expiration Date:		**Street Name:**	LEAVITT
Data Source:	DEPT. OF PUBLIC HEALTH	**Street Type:**	ST
Street No from:	4835		
Location:	POINT (-87.68407 41.96981)		
Comment:			

59	1 of 2	SW	0.16 / 866.07	596.83 / 1	NORTH SHORE SEWERAGE 2134 W LAWRENCE AVE CHICAGO IL 60625	FINDS/FRS

Registry ID:	110018193774
FIPS Code:	17031
HUC Code:	07120003
Site Type Name:	STATIONARY

Map Key	Number of Records	Direction	Distance (mi/ft)	Elev/Diff (ft)	Site	DB

Location Description:	
Supplemental Location:	
Create Date:	19-OCT-04
Update Date:	18-MAR-06
Interest Types:	STATE MASTER
SIC Codes:	
SIC Code Descriptions:	
NAICS Codes:	
NAICS Code Descriptions:	
Conveyor:	FRS-GEOCODE
Federal Facility Code:	
Federal Agency Name:	
Tribal Land Code:	
Tribal Land Name:	
Congressional Dist No:	05
Census Block Code:	170310404014015
EPA Region Code:	05
County Name:	COOK
US/Mexico Border Ind:	
Latitude:	41.9687
Longitude:	-87.68307
Reference Point:	CENTER OF A FACILITY OR STATION
Coord Collection Method:	ADDRESS MATCHING-HOUSE NUMBER
Accuracy Value:	30
Datum:	NAD83
Source:	
Facility Detail Rprt URL:	https://ofmpub.epa.gov/frs_public2/fii_query_detail.disp_program_facility?p_registry_id=110018193774
Data Source:	Facility Registry Service - Single File
Program Acronyms:	

ACES:170000497031

59	*2 of 2*	*SW*	*0.16 / 866.07*	*596.83 / 1*	***North Shore Sewerage 2134 W Lawrence Ave Chicago IL 60625***	***IEPA DOCS***

Note: Documents related to facilities in Illinois can be searched on the Illinois Environmental Protection Agency (IEPA) Document Explorer: https://external.epa.illinois.gov/DocumentExplorer

Details

Site ID:	170000497031	***Document Indicator:***	No
System ID:	0316006079	***Latitude:***	41.969
Interest Type:	BOL	***Longitude:***	-87.68288
Media Code:	LAND	***X:***	-87.68287999999995
Revision Date/Time:	06/30/2003	***Y:***	41.96900000000005
Collection Date:	12/30/2003		

60	*1 of 3*	*ENE*	*0.17 / 892.35*	*598.44 / 3*	***VINTAGE CONDO ASSOC. 4954 N WINCHESTER AVE,***	***PERMITS CHICAGO***

Map Key	Number of Records	Direction	Distance (mi/ft)	Elev/Diff (ft)	Site	DB
					CHICAGO, IL IL	

Application ID: DOEAIR25668
Application Type: AIR POLLUTION CONTROL PERMIT
Issue or Entry Date: 12/17/2009
Application Subtype: EQUIPMENT INSTALLATION

CDPH Environmental Permit Details

Status: CLOSED
Applicant: SHANNA M.
Expiration Date: 06/15/2010
Data Source: HISTORIC DEPT. OF ENVIRONMENT
Street No from: 4954
Location: POINT (-87.67776 41.9722)
Comment:
Street No to:
Direction: N
Street Name: WINCHESTER
Street Type: AVE

QTY: 1.0 ARCHITECTURAL SURFACE CLEANING: GRINDING/ DUST SUPPRESSION METHOD: TARPS/ PERMIT EXPIRES: 11/26/2010**Note: Many records provided by the department have a truncated Comment field.

60	2 of 3	ENE	0.17 / 892.35	598.44 / 3	CAPSTONE PROPERTY MGT., LLC 4954 N WINCHESTER AVE, CHICAGO, IL IL	PERMITS CHICAGO

Application ID: DOEAIR21218
Application Type: AIR POLLUTION CONTROL PERMIT
Issue or Entry Date: 06/11/2007
Application Subtype: EQUIPMENT INSTALLATION

CDPH Environmental Permit Details

Status: CLOSED
Applicant:
Expiration Date: 12/08/2007
Data Source: HISTORIC DEPT. OF ENVIRONMENT
Street No from: 4954
Location: POINT (-87.67776 41.9722)
Comment:
Street No to:
Direction: N
Street Name: WINCHESTER
Street Type: AVE

QTY: 1.0 COMBUSTION EMISSION UNIT: BOILER/ MAKE AND MODEL: WEIL MCLAIN-LGB-12S/ MAXIMUM OUTPUT: 869,000 BTU/HR**Note: Many records provided by the department have a truncated Comment field.

60	3 of 3	ENE	0.17 / 892.35	598.44 / 3	4954 N. WINTCHESTER 4954 N WINCHESTER AVE IL	PERMITS CHICAGO

Application ID: ENVAIR885319
Application Type: AIR POLLUTION CONTROL PERMIT
Issue or Entry Date: 11/22/2017
Application Subtype: ARCHITECTURAL SURFACE CLEANING

CDPH Environmental Permit Details

Status: CLOSED
Applicant: PROFESSIONAL MASONRY RESTORATION
Street No to:
Direction: N

Map Key	Number of Records	Direction	Distance (mi/ft)	Elev/Diff (ft)	Site	DB

INC

Expiration Date:
Data Source: DEPT. OF PUBLIC HEALTH
Street No from: 4954
Location: POINT (-87.67776 41.9722)
Comment:
Street Name: WINCHESTER
Street Type: AVE

GRINDING AND TUCK POINTING**Note: Many records provided by the department have a truncated Comment field.

---

61 | 1 of 1 | ESE | 0.17 / 893.48 | 598.58 / 3 | KRISTINA KELLEHER
4856 N WINCHESTER AVE,
CHICAGO, IL
IL | PERMITS CHICAGO

Application ID: DOEAIR28011
Issue or Entry Date: 09/15/2010
Application Type: AIR POLLUTION CONTROL PERMIT
Application Subtype: EQUIPMENT INSTALLATION

CDPH Environmental Permit Details

Status: CLOSED
Applicant:
Expiration Date: 03/14/2011
Data Source: HISTORIC DEPT. OF ENVIRONMENT
Street No from: 4856
Location: POINT (-87.67773 41.97045)
Comment:
Street No to:
Direction: N
Street Name: WINCHESTER
Street Type: AVE

QTY: 1.0 ARCHITECTURAL SURFACE CLEANING: GRINDING/ DUST SUPPRESSION METHOD: TARPS & VAC ATTACH/ PERMIT EXPIRES: 7/25/11**Note: Many records provided by the department have a truncated Comment field.

---

62 | 1 of 1 | ENE | 0.17 / 895.61 | 598.12 / 2 | K.L.C PROPERTIES
5000 N WINCHESTER AVE,
CHICAGO, IL
IL | PERMITS CHICAGO

Application ID: DOEAIR26215
Issue or Entry Date: 03/19/2010
Application Type: AIR POLLUTION CONTROL PERMIT
Application Subtype: EQUIPMENT INSTALLATION

CDPH Environmental Permit Details

Status: CLOSED
Applicant:
Expiration Date: 09/15/2010
Data Source: HISTORIC DEPT. OF ENVIRONMENT
Street No from: 5000
Location: POINT (-87.67777 41.9726)
Comment:
Street No to:
Direction: N
Street Name: WINCHESTER
Street Type: AVE

QTY: 1.0 COMBUSTION EMISSION UNIT: BOILER/ MAKE AND MODEL: LOCHINVAR - CWN - 225PM-F9/ MAXIMUM OUTPUT: 180,000 BTU/HR, QTY: 1.0 UNFIRED PRESSURE VESSEL: TANK/ MAKE AND MODEL: LOCHINVAR - RJS120/ DIMENSIONS: 28" X 66"**Note: Many records provided by the department have a truncated Comment field.

Map Key	Number of Records	Direction	Distance (mi/ft)	Elev/Diff (ft)	Site	DB
63	1 of 1	ENE	0.17 / 901.89	598.15 / 2	JOSEF BEER 5006 N WINCHESTER AVE, CHICAGO, IL IL	PERMITS CHICAGO

Application ID: DOEAIR6329
Issue or Entry Date: 08/08/1999
Application Type: AIR POLLUTION CONTROL PERMIT
Application Subtype: EQUIPMENT INSTALLATION

CDPH Environmental Permit Details

Status: CLOSED
Applicant:
Expiration Date: 02/04/2000
Data Source: HISTORIC DEPT. OF ENVIRONMENT
Street No from: 5006
Location: POINT (-87.67777 41.97273)
Comment:
Street No to:
Direction: N
Street Name: WINCHESTER
Street Type: AVE

QTY: 1.0 BOILER - WEIL MCLAIN MODEL: LGB 75 MAX BTU: 780,000**Note: Many records provided by the department have a truncated Comment field.

Map Key	Number of Records	Direction	Distance (mi/ft)	Elev/Diff (ft)	Site	DB
64	1 of 1	WSW	0.17 / 902.20	596.83 / 1	ANNA LOTH 4826 N LEAVITT ST CHICAGO IL	TANKS CHICAGO

Facility ID: 4826LEA1948-09-15
Owner:
Data Source(s): HISTORIC DEPT. OF BUILDINGS

Detail(s)

Tank ID:
Installation Date: 09/15/1948
Removal Date:
Last Used Date:
Tank Type: UNDERGROUND STORAGE TANK
Tank Material:
Tank Construction:
Tank Product:
Tank Capacity:
Location: POINT (-87.68421533937052 41.96950665240528)
Comment: WORK BY: HOOD CONSTRUCTION; INSTALL 1-1K GAL FUEL OIL TANK FINAL 2/2/49
Street No from: 4826
Street No to: 4826
Street Name: LEAVITT
Street Type: ST
Direction: N
Latitude: 41.96950665240528
Longitude: -87.68421533937052

Map Key	Number of Records	Direction	Distance (mi/ft)	Elev/Diff (ft)	Site	DB
65	1 of 1	E	0.17 / 910.14	598.41 / 3	4915 N WINCHESTER 4915 N WINCHESTER AVE IL	PERMITS CHICAGO

Application ID: ENVAIR850688
Issue or Entry Date: 09/14/2017
Application Type: AIR POLLUTION CONTROL PERMIT
Application Subtype: ARCHITECTURAL SURFACE CLEANING

CDPH Environmental Permit Details

Map Key	Number of Records	Direction	Distance (mi/ft)	Elev/Diff (ft)	Site	DB

Status: CLOSED
Applicant: DAN OBRIEN
Expiration Date:
Data Source: DEPT. OF PUBLIC HEALTH
Street No from: 4915
Location: POINT (-87.67774 41.97113)
Comment:
Street No to:
Direction: N
Street Name: WINCHESTER
Street Type: AVE

DRY GRINDING AND TUCKPOINTING**Note: Many records provided by the department have a truncated Comment field.

---

66 | **1 of 1** | **E** | **0.17 / 910.26** | **598.47 / 3** | **RESIDENTIAL - 3 STORIES**
4903 N WINCHESTER AVE
IL
PERMITS CHICAGO

Application ID: ENVAIR1105496
Issue or Entry Date: 06/07/2019
Application Type: AIR POLLUTION CONTROL PERMIT
Application Subtype: ARCHITECTURAL SURFACE CLEANING

CDPH Environmental Permit Details

Status: CLOSED
Applicant: MARIO SAND
Expiration Date:
Data Source: DEPT. OF PUBLIC HEALTH
Street No from: 4903
Location: POINT (-87.67773 41.97081)
Comment:
Street No to:
Direction: N
Street Name: WINCHESTER
Street Type: AVE

GRINDING**Note: Many records provided by the department have a truncated Comment field.

---

67 | **1 of 1** | **SE** | **0.17 / 912.35** | **598.14 / 2** | **1962 Building**
1962 W Lawrence Chicago, IL 60640
IL
UST

Facility No: 2035787
Facility Status: Exempt
Fac Details Status: Exempt
Fac Type Fac Details: Commercial / Retail
Owner Name: Horizon Realty
Facility URL: http://webapps.sfm.illinois.gov/ustsearch/Facility.aspx?ID=2035787
Facility Type: Commercial / Retail
Owner Type: Private
Owner Status: Current Owner
County: Cook

Tank Information

Tank No: 1
UI No:
Status: Removed
Removed Date: 3/27/1997
Install Date:
Abandoned Date:
Last Used Date: 12/31/1973
Capacity: 1000
Petroleum Use:
Product:
CERCLA Substance:
Current Age:
Abandoned Material:
Product Date:

Map Key	Number of Records	Direction	Distance (mi/ft)	Elev/Diff (ft)	Site	DB

Red Tag Issue Date: **Fee Due:**
CAS Code: **Regulated Status:** Exempt
OSFM First Noti Dt: 4/22/1997

Owner Summary

Owner No: U0026043 **Owner Status:** Current Owner
Owner Name: Horizon Realty **Purchase Date:**
Ownership History: http://webapps.sfm.illinois.gov/ustsearch/Ownership.aspx?ID=2035787

Owner Details

Owner Name: Horizon Realty **Type Financial Resp:**
Owner Status: Current Owner **Fin Resp Rpt Due:**
Purchase Date:
Owner Address: 3441 Dempster Skokie, IL 60076

Facility Details

MFD Forms Status: No Forms Found **Green Tag Decal:**
MFD Permit Issue Dt: **Green Tag Issue Date:**
MFD Permit Exp Dt: **Green Tag Exp Date:**
Property Parcel: **Motor Fuel Type:**
Pending Nov: No
Permit History Link: https://webapps.sfm.illinois.gov/USTPortal/Permit/FacilityPermitList/2035787

68	1 of 2	SE	0.17 / 914.30	598.14 / 2	LAST PIT STOP FOOD CORPORATION 1964 W LAWRENCE AVE IL	PERMITS CHICAGO

Application ID: ENVAIR185432 **Application Type:** AIR POLLUTION CONTROL PERMIT
Issue or Entry Date: 04/09/2015 **Application Subtype:** GENERAL POLUTION PREVENTION(P2)

CDPH Environmental Permit Details

Status: CLOSED **Street No to:**
Applicant: JAMES ELLIOTT **Direction:** W
Expiration Date: **Street Name:** LAWRENCE
Data Source: DEPT. OF PUBLIC HEALTH **Street Type:** AVE
Street No from: 1964
Location: POINT (-87.67879 41.96876)
Comment:

BBQ RESTAURANT WITH SMOKER INSTALLED [EQUIP ID: , QUANTITY: 1, DESCRIPTION: 278 - SMOKE HOUSE, CONVENTIONAL TYPE, NOTE:],[EQUIP ID: , QUANTITY: 1, DESCRIPTION: 829 - FOOD PROCESSING, KITCHEN HOOD, NOTE: ENVAIR185436]**Note: Many records provided by the department have a truncated Comment field.

68	2 of 2	SE	0.17 / 914.30	598.14 / 2	LAST PIT STOP FOOD CORPORATION	PERMITS CHICAGO

Map Key	Number of Records	Direction	Distance (mi/ft)	Elev/Diff (ft)	Site	DB

1964 W LAWRENCE AVE
IL

Application ID: ENVAIR185436
Issue or Entry Date: 04/09/2015
Application Type: AIR POLLUTION CONTROL PERMIT
Application Subtype: GENERAL POLUTION PREVENTION(P2)

CDPH Environmental Permit Details

Status: CLOSED
Applicant: JAMES ELLIOTT
Expiration Date:
Data Source: DEPT. OF PUBLIC HEALTH
Street No from: 1964
Location: POINT (-87.67879 41.96876)
Comment:
Street No to:
Direction: W
Street Name: LAWRENCE
Street Type: AVE

COOLING HOOD NEEDED [EQUIP ID: , QUANTITY: 1, DESCRIPTION: 829 - FOOD PROCESSING, KITCHEN HOOD, NOTE:]**Note: Many records provided by the department have a truncated Comment field.

Map Key	Number of Records	Direction	Distance (mi/ft)	Elev/Diff (ft)	Site	DB
69	1 of 1	ESE	0.17 / 918.14	598.69 / 3	WALLACE L KNIGHTON 4851 N WINCHESTER AVE IL	PERMITS CHICAGO

Application ID: ENVAIR186370
Issue or Entry Date: 05/19/2015
Application Type: AIR POLLUTION CONTROL PERMIT
Application Subtype: ARCHITECTURAL SURFACE CLEANING

CDPH Environmental Permit Details

Status: CLOSED
Applicant: KILCOMMON CONSTRUCTION INC.
Expiration Date:
Data Source: DEPT. OF PUBLIC HEALTH
Street No from: 4851
Location: POINT (-87.67773 41.9703)
Comment:
Street No to:
Direction: N
Street Name: WINCHESTER
Street Type: AVE

SURFACE CLEANING**Note: Many records provided by the department have a truncated Comment field.

Map Key	Number of Records	Direction	Distance (mi/ft)	Elev/Diff (ft)	Site	DB
70	1 of 1	SE	0.17 / 920.08	598.12 / 2	F.J. DUNES 1958 W LAWRENCE AVE CHICAGO IL	TANKS CHICAGO

Facility ID: 1958WLA1951-11-29
Owner:
Data Source(s): HISTORIC DEPT. OF BUILDINGS

Detail(s)

Tank ID:
Installation Date: 11/29/1951
Removal Date:
Street No from: 1958
Street No to: 1960
Street Name: LAWRENCE

Map Key	Number of Records	Direction	Distance (mi/ft)	Elev/Diff (ft)	Site	DB

Last Used Date:
Tank Type: UNDERGROUND STORAGE TANK
Tank Material:
Tank Construction:
Tank Product:
Tank Capacity:
Location: POINT (-87.67848301322657 41.96887512223426)
Comment: WORK BY: GILLERPIE; INSTALL 1-2K F.O.

Street Type: AVE
Direction: W
Latitude: 41.96887512223426
Longitude: -87.67848301322657

Map Key	Number of Records	Direction	Distance (mi/ft)	Elev/Diff (ft)	Site	DB
71	1 of 1	ESE	0.17 / 922.12	598.80 / 3	ZORICA GOLUMBOVSKI 4847 N WINCHESTER AVE IL	PERMITS CHICAGO

Application ID: ENVAIR181155
Issue or Entry Date: 10/16/2014
Application Type: AIR POLLUTION CONTROL PERMIT
Application Subtype: ARCHITECTURAL SURFACE CLEANING

CDPH Environmental Permit Details

Status: CLOSED
Applicant: MHT CORPORATION
Expiration Date:
Data Source: DEPT. OF PUBLIC HEALTH
Street No from: 4847
Location: POINT (-87.67773 41.97022)
Comment:
Street No to:
Direction: N
Street Name: WINCHESTER
Street Type: AVE

SURFACE CLEANING**Note: Many records provided by the department have a truncated Comment field.

Map Key	Number of Records	Direction	Distance (mi/ft)	Elev/Diff (ft)	Site	DB
72	1 of 1	ENE	0.18 / 927.18	598.16 / 2	5009 N WINCHESTER 5009 N WINCHESTER AVE IL	PERMITS CHICAGO

Application ID: ENVAIR783848
Issue or Entry Date: 04/25/2017
Application Type: AIR POLLUTION CONTROL PERMIT
Application Subtype: ARCHITECTURAL SURFACE CLEANING

CDPH Environmental Permit Details

Status: CLOSED
Applicant: AAA-1 MASONRY & TUCKPOINTING INC
Expiration Date:
Data Source: DEPT. OF PUBLIC HEALTH
Street No from: 5009
Location: POINT (-87.67777 41.97282)
Comment:
Street No to:
Direction: N
Street Name: WINCHESTER
Street Type: AVE

GRINDING**Note: Many records provided by the department have a truncated Comment field.

Map Key	Number of Records	Direction	Distance (mi/ft)	Elev/Diff (ft)	Site	DB
73	1 of 1	SE	0.18 / 933.31	598.12 / 2	DAN MICHAEL 1956 W LAWRENCE AVE, CHICAGO, IL IL	PERMITS CHICAGO

Map Key	Number of Records	Direction	Distance (mi/ft)	Elev/Diff (ft)	Site	DB

Application ID: DOEAIR3631
Application Type: AIR POLLUTION CONTROL PERMIT
Issue or Entry Date: 03/18/1997
Application Subtype: EQUIPMENT INSTALLATION

CDPH Environmental Permit Details

Status: CLOSED
Street No to:
Applicant:
Direction: W
Expiration Date: 09/14/1997
Street Name: LAWRENCE
Data Source: HISTORIC DEPT. OF ENVIRONMENT
Street Type: AVE
Street No from: 1956
Location: POINT (-87.67845 41.96876)
Comment:

QTY: 3.0 NEW FURNACE - STATE SC1-2-ISUS415 MIN.BTU 40,QTY: 1.0 NEW FURNACE - CARRIER 58PAV100 MIN.BTU 124 MAX.BTU 150,QTY: 1.0 NEW FURNACE - CARRIER 58PAV110 MIN.BTU 107 MAX.BTU 132**Note: Many records provided by the department have a truncated Comment field.

---

74 **1 of 1** **SE** **0.18 / 934.29** **598.12 / 2**
FRANCIS J. DUNES
1959 W LAWRENCE AVE
CHICAGO IL
TANKS CHICAGO

Facility ID: 1959LAW1950-12-20
Owner:
Data Source(s): HISTORIC DEPT. OF BUILDINGS

Detail(s)

Tank ID:
Street No from: 1959
Installation Date: 12/20/1950
Street No to: 1969
Removal Date:
Street Name: LAWRENCE
Last Used Date:
Street Type: AVE
Tank Type: UNDERGROUND STORAGE TANK
Direction: W
Tank Material:
Latitude: 41.96865504970433
Tank Construction:
Longitude: -87.67852222923558
Tank Product:
Tank Capacity:
Location: POINT (-87.67852222923558 41.96865504970433)
Comment: WORK BY: CARL TENTSCH; INSTALL 7-550G F.O.

---

75 **1 of 1** **ESE** **0.18 / 938.26** **598.47 / 3**
TERRY KLUSKEN
4832 N WINCHESTER AVE,
CHICAGO, IL
IL
PERMITS CHICAGO

Application ID: DOEAIR28169
Application Type: AIR POLLUTION CONTROL PERMIT
Issue or Entry Date: 10/04/2010
Application Subtype: EQUIPMENT INSTALLATION

CDPH Environmental Permit Details

Status: CLOSED
Street No to:

Map Key	Number of Records	Direction	Distance (mi/ft)	Elev/Diff (ft)	Site	DB

Applicant:
Expiration Date: 04/02/2011
Data Source: HISTORIC DEPT. OF ENVIRONMENT
Street No from: 4832
Location: POINT (-87.67772 41.9698)
Comment:
Direction: N
Street Name: WINCHESTER
Street Type: AVE

QTY: 1.0 ARCHITECTURAL SURFACE CLEANING: GRINDING/ DUST SUPPRESSION METHOD: TARPS & VAC ATTACH/ PERMIT EXPIRES: 12/30/10**Note: Many records provided by the department have a truncated Comment field.

---

76 | **1 of 1** | **ENE** | **0.18 / 938.73** | **598.14 / 2** | **KEN REIDER 5017 N WINCHESTER AVE IL** | **PERMITS CHICAGO**

Application ID: ENVAIR141117
Issue or Entry Date: 07/10/2014
Application Type: AIR POLLUTION CONTROL PERMIT
Application Subtype: ARCHITECTURAL SURFACE CLEANING

CDPH Environmental Permit Details

Status: CLOSED
Applicant: BERNARD MASONRY
Expiration Date:
Data Source: DEPT. OF PUBLIC HEALTH
Street No from: 5017
Location: POINT (-87.67778 41.97299)
Comment:
Street No to:
Direction: N
Street Name: WINCHESTER
Street Type: AVE

SURFACE CLEANING**Note: Many records provided by the department have a truncated Comment field.

---

77 | **1 of 2** | **ESE** | **0.18 / 940.04** | **598.47 / 3** | **BARBARA KLETT 4839 N WINCHESTER AVE, CHICAGO, IL IL** | **PERMITS CHICAGO**

Application ID: DOEAIR13386
Issue or Entry Date: 10/28/2003
Application Type: AIR POLLUTION CONTROL PERMIT
Application Subtype: EQUIPMENT INSTALLATION

CDPH Environmental Permit Details

Status: CLOSED
Applicant:
Expiration Date: 04/25/2004
Data Source: HISTORIC DEPT. OF ENVIRONMENT
Street No from: 4839
Location: POINT (-87.67773 41.96997)
Comment:
Street No to:
Direction: N
Street Name: WINCHESTER
Street Type: AVE

QTY: 1.0 ARCHITECTURAL SURFACE CLEANING/SANDBLASTING/ DUST SUPPRESSION METHOD:TARPAULIN/ WASTE DISPOSAL METHOD: DUMPSTER**Note: Many records provided by the department have a truncated Comment field.

Map Key	Number of Records	Direction	Distance (mi/ft)	Elev/Diff (ft)	Site	DB
77	2 of 2	ESE	0.18 / 940.04	598.47 / 3	HOME 4839 N WINCHESTER AVE IL	PERMITS CHICAGO

Application ID: ENVAIR719128
Issue or Entry Date: 10/13/2016
Application Type: AIR POLLUTION CONTROL PERMIT
Application Subtype: GENERAL POLUTION PREVENTION(P2)

CDPH Environmental Permit Details

Status: CLOSED
Applicant: BOB MATHEWS
Expiration Date:
Data Source: DEPT. OF PUBLIC HEALTH
Street No from: 4839
Location: POINT (-87.67773 41.96997)
Comment:
Street No to:
Direction: N
Street Name: WINCHESTER
Street Type: AVE

SANDBLASTING BACK OF HOUSE**Note: Many records provided by the department have a truncated Comment field.

Map Key	Number of Records	Direction	Distance (mi/ft)	Elev/Diff (ft)	Site	DB
78	1 of 6	NNE	0.18 / 943.32	596.84 / 1	AMUNDSEN 5110 N DAMEN AVE CHICAGO IL 60625	RCRA SQG

EPA Handler ID: ILR000031864
Gen Status Universe: Small Quantity Generator
Contact Name: EDWARD KLUNK
Contact Address: 5110 N DAMEN AVE , , CHICAGO , IL, 60625 , US
Contact Phone No and Ext: 773-534-2320
Contact Email:
Contact Country: US
County Name: COOK
EPA Region: 05
Land Type: District
Receive Date: 19961224
Location Latitude: 41.974656
Location Longitude: -87.679379

Violation/Evaluation Summary

Note: NO RECORDS: As of Jan 2023, there are no Compliance Monitoring and Enforcement (violation) records associated with this facility (EPA ID).

Handler Summary

Importer Activity: No
Mixed Waste Generator: No
Transporter Activity: No
Transfer Facility: No
Onsite Burner Exemption: No
Furnace Exemption: No
Underground Injection Activity: No

Commercial TSD:	No
Used Oil Transporter:	No
Used Oil Transfer Facility:	No
Used Oil Processor:	No
Used Oil Refiner:	No
Used Oil Burner:	No
Used Oil Market Burner:	No
Used Oil Spec Marketer:	No

Hazardous Waste Handler Details

Sequence No:	1
Receive Date:	19961224
Handler Name:	AMUNDSEN
Federal Waste Generator Code:	2
Generator Code Description:	Small Quantity Generator
Source Type:	Notification

Waste Code Details

Hazardous Waste Code:	D008
Waste Code Description:	LEAD

Owner/Operator Details

Owner/Operator Ind:	Current Owner	***Street No:***	
Type:	District	***Street 1:***	1819 W PERSHING RD
Name:	CHICAGO PUBLIC SCHOOLS	***Street 2:***	
Date Became Current:		***City:***	CHICAGO
Date Ended Current:		***State:***	IL
Phone:	773-535-7039	***Country:***	
Source Type:	Notification	***Zip Code:***	60609

Map Key	Number of Records	Direction	Distance (mi/ft)	Elev/Diff (ft)	Site	DB
78	2 of 6	NNE	0.18 / 943.32	596.84 / 1	AMUNDSEN, RONALD H/S 5110 N DAMEN AVE CHICAGO IL 60625	FINDS/FRS

Registry ID:	110005951167
FIPS Code:	17031
HUC Code:	07120003
Site Type Name:	STATIONARY
Location Description:	
Supplemental Location:	
Create Date:	01-MAR-00
Update Date:	26-JAN-12
Interest Types:	SQG, STATE MASTER
SIC Codes:	
SIC Code Descriptions:	
NAICS Codes:	
NAICS Code Descriptions:	

Map Key	Number of Records	Direction	Distance (mi/ft)	Elev/Diff (ft)	Site	DB

Conveyor: FRS-GEOCODE
Federal Facility Code:
Federal Agency Name:
Tribal Land Code:
Tribal Land Name:
Congressional Dist No: 05
Census Block Code: 170310404022003
EPA Region Code: 05
County Name: COOK
US/Mexico Border Ind:
Latitude: 41.97468
Longitude: -87.67935
Reference Point: ENTRANCE POINT OF A FACILITY OR STATION
Coord Collection Method: ADDRESS MATCHING-HOUSE NUMBER
Accuracy Value: 50
Datum: NAD83
Source:
Facility Detail Rprt URL: https://ofmpub.epa.gov/frs_public2/fii_query_detail.disp_program_facility?p_registry_id=110005951167
Data Source: Facility Registry Service - Single File
Program Acronyms:

ACES:170000329240, RCRAINFO:ILR000031864

---

78 **3 of 6** **NNE** **0.18 / 943.32** **596.84 / 1** **AMUNDSEN HIGH SCHOOL**
5110 N DAMEN AVE, CHICAGO, IL
IL
PERMITS CHICAGO

Application ID: DOEAIR27019
Application Type: AIR POLLUTION CONTROL PERMIT
Issue or Entry Date: 06/18/2010
Application Subtype: EQUIPMENT INSTALLATION

CDPH Environmental Permit Details

Status: CLOSED
Applicant:
Expiration Date: 12/15/2010
Data Source: HISTORIC DEPT. OF ENVIRONMENT
Street No from: 5110
Location: POINT (-87.67935 41.97461)
Comment:
Street No to:
Direction: N
Street Name: DAMEN
Street Type: AVE

QTY: 1.0 EMERGENCY GENERATOR/GAS MAKE AND MODEL : KOHLER/150REZG/ MAX POWER - 150 KW**Note: Many records provided by the department have a truncated Comment field.

---

78 **4 of 6** **NNE** **0.18 / 943.32** **596.84 / 1** **CPS/BOE**
5110 N DAMEN AVE, CHICAGO, IL
IL
PERMITS CHICAGO

Application ID: DOEAIR16372
Application Type: AIR POLLUTION CONTROL PERMIT
Issue or Entry Date: 03/01/2005
Application Subtype: EQUIPMENT INSTALLATION

Map Key	Number of Records	Direction	Distance (mi/ft)	Elev/Diff (ft)	Site	DB

CDPH Environmental Permit Details

Status:	CLOSED	**Street No to:**	
Applicant:		**Direction:**	N
Expiration Date:	08/28/2005	**Street Name:**	DAMEN
Data Source:	HISTORIC DEPT. OF ENVIRONMENT	**Street Type:**	AVE
Street No from:	5110		
Location:	POINT (-87.67935 41.97461)		
Comment:			

QTY: 1.0 ARCHITECTURAL SURFACE CLEANING/CHEMICAL WASH/ DUST SUPPRESSION METHOD:VACUUM/ PERMIT EXPIRES ON 1/8/06. **Note: Many records provided by the department have a truncated Comment field.

78	5 of 6	NNE	0.18 / 943.32	596.84 / 1	**DAMEN & FOSTER** **5110 N DAMEN AVE** **IL**	**PERMITS CHICAGO**

Application ID:	ENVAIR794133	**Application Type:**	AIR POLLUTION CONTROL PERMIT
Issue or Entry Date:	05/24/2017	**Application Subtype:**	GENERAL POLUTION PREVENTION(P2)

CDPH Environmental Permit Details

Status:	CLOSED	**Street No to:**	
Applicant:	VERIZON WIRELESS	**Direction:**	N
Expiration Date:		**Street Name:**	DAMEN
Data Source:	DEPT. OF PUBLIC HEALTH	**Street Type:**	AVE
Street No from:	5110		
Location:	POINT (-87.67935 41.97461)		
Comment:			

VERIZON WIRELESS PROPOSED ANTENNA TO BE MOUNTED ON EXISTING SMOKE STACK TOWER WITH PROPOSED EQUIPMENT PLATFORM ATTACHED TO BASE. [EQUIP ID: , QUANTITY: 1, DESCRIPTION: 002 - GENERATOR, EMERGENCY, NOTE:]**Note: Many records provided by the department have a truncated Comment field.

78	6 of 6	NNE	0.18 / 943.32	596.84 / 1	**Amundsen Ronald High School** **5110 N Damen** **Chicago IL 60625**	**IEPA DOCS**

Note: Documents related to facilities in Illinois can be searched on the Illinois Environmental Protection Agency (IEPA) Document Explorer: https://external.epa.illinois.gov/DocumentExplorer

Details

Site ID:	170000329240	**Document Indicator:**	No
System ID:	0316045063	**Latitude:**	41.97461
Interest Type:	BOL	**Longitude:**	-87.67944
Media Code:	LAND	**X:**	-87.67943999999994
Revision Date/Time:	04/28/2016	**Y:**	41.97461000000004
Collection Date:	12/30/2003		

79	1 of 1	SE	0.18 / 947.05	598.12 / 2	**1962 BUILDING** **1962 W LAWRENCE AVE,**	**PERMITS CHICAGO**

Map Key	Number of Records	Direction	Distance (mi/ft)	Elev/Diff (ft)	Site	DB
					CHICAGO, IL IL	

Application ID: DOEUST102861
Application Type: UNDERGROUND STORAGE TANK
Issue or Entry Date: 03/06/1997
Application Subtype: REMOVAL

CDPH Environmental Permit Details

Status: CLOSED
Applicant: DONNA WAGENER
Expiration Date: 09/29/1997
Data Source: HISTORIC DEPT. OF ENVIRONMENT
Street No from: 1962
Location: POINT (-87.67869 41.96876)
Comment:
Street No to:
Direction: W
Street Name: LAWRENCE
Street Type: AVE

[CONTRACTOR: ACES ENVIRONMENTAL]**Note: Many records provided by the department have a truncated Comment field.

Map Key	Number of Records	Direction	Distance (mi/ft)	Elev/Diff (ft)	Site	DB
80	1 of 2	ESE	0.18 / 947.57	598.48 / 3	RESIDENTIAL 4835 N WINCHESTER AVE IL	PERMITS CHICAGO

Application ID: ENVAIR735626
Application Type: AIR POLLUTION CONTROL PERMIT
Issue or Entry Date: 11/22/2016
Application Subtype: ARCHITECTURAL SURFACE CLEANING

CDPH Environmental Permit Details

Status: CLOSED
Applicant: MARIO KONOPKA
Expiration Date:
Data Source: DEPT. OF PUBLIC HEALTH
Street No from: 4835
Location: POINT (-87.67772 41.96989)
Comment:
Street No to:
Direction: N
Street Name: WINCHESTER
Street Type: AVE

CHEMICAL WASHING**Note: Many records provided by the department have a truncated Comment field.

Map Key	Number of Records	Direction	Distance (mi/ft)	Elev/Diff (ft)	Site	DB
80	2 of 2	ESE	0.18 / 947.57	598.48 / 3	4835 N WINCHESTER 4835 N WINCHESTER AVE IL	PERMITS CHICAGO

Application ID: ENVAIR1664682
Application Type: AIR POLLUTION CONTROL PERMIT
Issue or Entry Date: 04/08/2022
Application Subtype: ARCHITECTURAL SURFACE CLEANING

CDPH Environmental Permit Details

Status: CLOSED
Applicant: NORTH SHORE BRICKWORK & WINDOWS, INC.
Expiration Date:
Data Source: DEPT. OF PUBLIC HEALTH
Street No to:
Direction: N
Street Name: WINCHESTER
Street Type: AVE

Map Key	Number of Records	Direction	Distance (mi/ft)	Elev/Diff (ft)	Site	DB

Street No from: 4835
Location: POINT (-87.67772 41.96989)
Comment:

GRIND AWAY DEFECTIVE MORTAR JOINTS ON BUILDING.**Note: Many records provided by the department have a truncated Comment field.

Map Key	Number of Records	Direction	Distance (mi/ft)	Elev/Diff (ft)	Site	DB
81	1 of 3	SW	0.18 / 953.44	596.83 / 1	Sonco Real Estate LLCC 2150 West Lawrence Series 2150 W. Lawrence Chicago IL	SPILLS

Incident No: H-2016-0918
Date/Time Occurred:
Media Release: Ground
Facility Manager: Jack Korol
Fac Manager Phone: 847/725-2219
Responsible Party Street: 2050 East Devon Ave
Area Involved: Fixed Facility
Milepost: N/A
Section: N/A
Township: N/A
Range: N/A
County: Cook
Latitude: 41.968733
Longutude: -87.683155

Hazardous Materials Incident Report

Incident Report Dt: 10/5/2016 1:32:50 PM
Data Input Status: Closed
LUST?: No
Hazmat Incident Type: Leak or spill
Caller: Jack Korol
Caller Represents: Sonco Real Estate LLCC 2150 West Lawrence Series
Street Address: 2150 W. Lawrence
City: Chicago
URL: https://public.iema.state.il.us/FOIAHazmatSearch/HazmatDetails.aspx?RptNum=H-2016-0918
Narrative:
County: Cook
Entered by: Kattner, Paul (IEMA)
Date Entered:

Follow Up Information:

Weather Information

Temp: 65 Degrees
Wind: S 10 MPH

Materials Involved

Name: Heating Oil
Type: Liquid
CHRIS CODE: Unknown
CAS No: Unknown

Map Key	Number of Records	Direction	Distance (mi/ft)	Elev/Diff (ft)	Site	DB

UN/NA No:	Unknown
Container Type:	Under ground storage tank
Container Size:	1 X 2,000 Gallons (Heating Oil) & 1 X 3,500 Gallons (Heating Oil)
Amount Released:	Unknown
Rate of Release Min:	Unknown
Duration of Release:	Unknown
Cause of Release:	Tank failure due to corrosion.
Est Spill Extent:	Unknown
Spill Extent Units:	
Date/Time Inc Occur:	
Unknown Occurr:	Yes
Date/Time Discov:	2016-10-05 11:30
Unknown Discovered:	
Where Taken:	N/A
On Scene Contact:	Jack Korol
No of People Evacuat:	0
A 302(a) Extremely Haz Sub?:	Unknown
A RCRA Hazardous Waste?:	Unknown
A RCRA Regulated Facility?:	Unknown
Public Health Risks:	None
State Agency Assistance:	None
Containment/Cleanup Plans:	Chicago Tank Removal (Contractor) will coordinate cleanup and remediation.

Emergency Units Contacted

Contacted ESDA?:	
ESDA on Scene?:	
Spec ESDA Agency:	None
Contacted Fire Dep?:	
Fire Dep on Scene?:	
Name of Fire Dep:	None
Police Dep Contact?:	
Police Dep on Scene:	
Name of Police Dep:	None
Sheriff Police Dep?:	
Sheriff Dep on Scene:	
Name of Sheriff Dep:	None
Other Agency ?:	
Agency on Scene?:	
Name of Agency:	None

Agency or Persons Notified

Agency:	IEPA, OSFM, Chicago Fire, & IEMA Region #4
Date/Time:	2016-10-05 13:40
Name of Person:	E-mailed
Notification Action:	Report Sent

81	*2 of 3*	*SW*	*0.18 / 953.44*	*596.83 / 1*	***Parking Lot 2150 W Lawrence Chicago, IL***	***UST***

60625
IL

Facility No:	2046248	**Facility Type:**	Industrial / Manufacturing
Facility Status:	Exempt	**Owner Type:**	Private
Fac Details Status:	Exempt	**Owner Status:**	Current Owner
Fac Type Fac Details:	Industrial / Manufacturing	**County:**	Cook
Owner Name:	SONCO Real Estate LLC, 2150 W Lawrence Series		
Facility URL:	http://webapps.sfm.illinois.gov/ustsearch/Facility.aspx?ID=2046248		

Tank Information

Tank No:	1	**Capacity:**	2000
Ul No:		**Petroleum Use:**	
Status:	Removed	**Product:**	Heating Oil
Removed Date:	10/5/2016	**CERCLA Substance:**	
Install Date:		**Current Age:**	
Abandoned Date:		**Abandoned Material:**	
Last Used Date:	12/31/1973	**Product Date:**	
Red Tag Issue Date:		**Fee Due:**	$0.00
CAS Code:		**Regulated Status:**	State
OSFM First Noti Dt:			

Tank Information

Tank No:	2	**Capacity:**	3500
Ul No:		**Petroleum Use:**	
Status:	Removed	**Product:**	Heating Oil
Removed Date:	10/5/2016	**CERCLA Substance:**	
Install Date:		**Current Age:**	
Abandoned Date:		**Abandoned Material:**	
Last Used Date:	12/31/1973	**Product Date:**	
Red Tag Issue Date:		**Fee Due:**	$0.00
CAS Code:		**Regulated Status:**	State
OSFM First Noti Dt:			

Owner Summary

Owner No:	U0038481	**Owner Status:**	Current Owner
Owner Name:	SONCO Real Estate LLC, 2150 W Lawrence Series	**Purchase Date:**	
Ownership History:	http://webapps.sfm.illinois.gov/ustsearch/Ownership.aspx?ID=2046248		

Owner Details

Owner Name:	SONCO Real Estate LLC, 2150 W Lawrence Series	**Type Financial Resp:**	
Owner Status:	Current Owner	**Fin Resp Rpt Due:**	
Purchase Date:			
Owner Address:	2050 E Devon Elk Grove Village, IL 60007		

IEMA No

Permit No:	01198-2016REM	***Inspection Date:***	10/5/2016
IEMA No:	16-0918	***Inspection Type:***	Removal Log
IEMA Link:	https://public.iema.state.il.us/FOIAHazmatSearch/HazmatDetails.aspx		

Facility Details

MFD Forms Status:	No Forms Found	***Green Tag Decal:***	
MFD Permit Issue Dt:		***Green Tag Issue Date:***	
MFD Permit Exp Dt:		***Green Tag Exp Date:***	
Property Parcel:		***Motor Fuel Type:***	
Pending Nov:	No		
Permit History Link:	https://webapps.sfm.illinois.gov/USTPortal/Permit/FacilityPermitList/2046248		

---

81 | ***3 of 3*** | ***SW*** | ***0.18 / 953.44*** | ***596.83 / 1*** | ***Parking Lot 2150 W Lawrence IL*** | ***PERMITS CHICAGO***

Application ID:	01198-2016REM	***Application Type:***	UNDERGROUND STORAGE TANK
Issue or Entry Date:	09/22/2016	***Application Subtype:***	REMOVAL

CDPH Environmental Permit Details

Status:	APPROVED / ISSUED	***Street No to:***	
Applicant:		***Direction:***	
Expiration Date:	03/22/2017	***Street Name:***	
Data Source:	OSFM	***Street Type:***	
Street No from:			
Location:	POINT (-87.63245 41.88425)		
Comment:			

Facility (Industrial / Manufacturing; Exempt)**Note: Many records provided by the department have a truncated Comment field.

---

82 | ***1 of 6*** | ***SW*** | ***0.18 / 955.65*** | ***596.83 / 1*** | ***Sonco Real Estate, LLC 2150 West Lawrence Avenue Chicago IL 60625*** | ***LUST***

Incident No:	20160918	***LPC No:***	0316145289
Incidents ID:	28038	***IEMA Date:***	10/05/2016
NFR Date:	02/27/2017	***Regulation:***	734
Gasoline:	False	***C 20 Day Report Date:***	11/07/2016
Unleaded:	False	***C 45 Day Report Date:***	11/07/2016
Diesel:	False	***NFR Recorded Date:***	04/26/2017
Fuel Oil:	True	***Pre 74 Date:***	
Jet Fuel:	False	***Proj Manager Phone:***	(217) 524-4647
Used Oil:	False	***Proj Mngr First Nm:***	Melinda
Non Petroleum Prod:	False	***Proj Mngr Last Nm:***	Weller
Other Petroleum:	True	***Proj Manager Email:***	Melinda.Weller@illinois.gov

Map Key	Number of Records	Direction	Distance (mi/ft)	Elev/Diff (ft)	Site	DB

Non LUST Date:
Site County: Cook
Non LUST Letter Dt:
Heating Oil Letter Date:
Free Product Discovery Date:
Primary Resp Party Name: Sonco Rel Estate LLC 2150 West Lawrence Series
Primary Resp Party Address: 2050 East Devon Avenue
Primary Resp Party City: Elk Grove Village
Primary Resp Party State: IL
Primary Resp Party ZIP: 60007
Primary Resp Party Phone: (847) 725-2219
Primary Resp Party Contact: Jack Korol

82	2 of 6	SW	0.18 / 955.65	596.83 / 1	INDUSTRIAL TRAINING INSTITUTE 2150 W LAWRENCE AVE CHICAGO IL	TANKS CHICAGO

Facility ID: 2150WLA1948-08-12
Owner:
Data Source(s): HISTORIC DEPT. OF BUILDINGS

Detail(s)

Tank ID:
Installation Date: 08/12/1948
Removal Date:
Last Used Date:
Tank Type: UNDERGROUND STORAGE TANK
Tank Material:
Tank Construction:
Tank Product:
Tank Capacity:
Location: POINT (-87.68363270922683 41.968800376801994)
Comment: WORK BY: MOSBECK OIL EQUIPMENT; INSTALL 1-2K F.O.
Street No from: 2150
Street No to: 2150
Street Name: LAWRENCE
Street Type: AVE
Direction: W
Latitude: 41.968800376801994
Longitude: -87.68363270922683

82	3 of 6	SW	0.18 / 955.65	596.83 / 1	PARKING LOT 2150 W LAWRENCE AVE IL	PERMITS CHICAGO

Application ID: USTREM713107
Issue or Entry Date: 09/28/2016
Application Type: UNDERGROUND STORAGE TANK
Application Subtype: REMOVAL

CDPH Environmental Permit Details

Status: OPEN
Applicant: SONCO REAL ESTATE LLC, 2150 W LAWRENCE SERIES
Expiration Date: 03/22/2017
Data Source: DEPT. OF PUBLIC HEALTH
Street No from: 2150
Location: POINT (-87.68356 41.9687)
Street No to:
Direction: W
Street Name: LAWRENCE
Street Type: AVE

Map Key	Number of Records	Direction	Distance (mi/ft)	Elev/Diff (ft)	Site	DB

Comment:

{APPLICATION COMMENTS: [CONTRACTOR: CHICAGO TANK REMOVAL INC]2150 W LAWRENCE AVE}{TANKS: (FACILITY TANK ID: , APPLICATION TANK ID: 1, CAPACITY: 2,000, MANUFACTURER: , PRODUCT: HEATING OI, OUT OF SERVICE DATE: 31-DEC-73, , IN SERVICE? N),(FACILITY TANK ID: , APPLICATION TANK ID: 2, CAPACITY: 2,000, MANUFACTURER: , PRODUCT: HEATING OI, OUT OF SERVICE DATE: 31-DEC-73, , IN SERVICE? N)}**Note: Many records provided by the department have a truncated Comment field.

82	4 of 6	SW	0.18 / 955.65	596.83 / 1	SONCO REAL ESTATES LLC 2150 W LAWRENCE AVE IL	PERMITS CHICAGO

Application ID: ENVAIR1001016
Application Type: AIR POLLUTION CONTROL PERMIT
Issue or Entry Date: 09/11/2018
Application Subtype: GENERAL POLUTION PREVENTION(P2)

CDPH Environmental Permit Details

Status: CLOSED
Applicant: ENERGY 53 HVAC
Expiration Date:
Data Source: DEPT. OF PUBLIC HEALTH
Street No from: 2150
Location: POINT (-87.68356 41.9687)
Comment:
Street No to: 2156
Direction: W
Street Name: LAWRENCE
Street Type: AVE

AIR POLLUTION CONTROL PERMIT [EQUIP ID: , QUANTITY: 1, DESCRIPTION: 080B - FURNACE, OUTPUT 288,000 AND LESS THAN 966,000 BTU/HR, NOTE:],[EQUIP ID: , QUANTITY: 2, DESCRIPTION: 080A - FURNACE, OUTPUT LESS THAN 288,000 BTU/HR, NOTE:]**Note: Many records provided by the department have a truncated Comment field.

82	5 of 6	SW	0.18 / 955.65	596.83 / 1	Sonco Real Estate LLC - 170002199635 2150 W Lawrence Ave Chicago IL 60625	LUST DOCUMENT

Site ID:
System ID:
Program ID: 0316145289
Interest Type:
Media Code:
Category: Leaking UST Technical
Document Indicator:
Document Count: 16
Total Pages: 217
Revision Date Time:
Collection Date:
Name (Doc Search): Sonco Real Estate LLC - 170002199635
Addr (Doc Search): 2150 W Lawrence Ave
Name (Geo Search):
Addr (Geo Search):
Category URL: https://docuware67.illinois.gov/DocuWare/PlatformRO/WebClient/3/Integration?lc=VXNlcj1kd3B1YmxpY1xuUHdkPU4xbWRhJHRyYXRvclBANTU1&p=RLV&rl=ce728c9a-11c1-4ddf-9003-314169ab1943&tw=Results&q=W0lFUEFJRF09IjE3MDAwMjE5OTYzNSIgQU5EIFtDQVRFR09SWV09IjIxQSI1
Data Source: IEPA Document Explorer - Facility/Site Search
Note: Documents related to facilities in Illinois can be searched on the Illinois Environmental Protection Agency (IEPA) Document Explorer: https://external.epa.illinois.gov/DocumentExplorer
Originating Bureau: Bureau of Land
City (Doc Search): Chicago
State (Doc Search): IL
Zip (Doc Search): 60625
City (Geo Search):
State (Geo Search):
Zip (Geo Search):
Latitude:
Longitude:
X:
Y:

Map Key	Number of Records	Direction	Distance (mi/ft)	Elev/Diff (ft)	Site	DB
82	6 of 6	SW	0.18 / 955.65	596.83 / 1	Sonco Real Estate LLC 2150 W Lawrence Ave Chicago IL 60625	IEPA DOCS

Note: Documents related to facilities in Illinois can be searched on the Illinois Environmental Protection Agency (IEPA) Document Explorer: https://external.epa.illinois.gov/DocumentExplorer

Details

Site ID:	170002199635	**Document Indicator:**	Yes
System ID:	0316145289	**Latitude:**	41.968733
Interest Type:	BOL	**Longitude:**	-87.683155
Media Code:	LAND	**X:**	-87.68315499999994
Revision Date/Time:	10/07/2016	**Y:**	41.96873300000004
Collection Date:	10/05/2016		

Map Key	Number of Records	Direction	Distance (mi/ft)	Elev/Diff (ft)	Site	DB
83	1 of 2	ESE	0.18 / 966.30	598.48 / 3	4829 N WINCHESTER 4829 N WINCHESTER AVE IL	PERMITS CHICAGO

Application ID:	ENVAIR1735435	**Application Type:**	AIR POLLUTION CONTROL PERMIT
Issue or Entry Date:	09/19/2022	**Application Subtype:**	ARCHITECTURAL SURFACE CLEANING

CDPH Environmental Permit Details

Status:	CLOSED	**Street No to:**	
Applicant:	BERNARD MASONRY	**Direction:**	N
Expiration Date:		**Street Name:**	WINCHESTER
Data Source:	DEPT. OF PUBLIC HEALTH	**Street Type:**	AVE
Street No from:	4829		
Location:	POINT (-87.67772 41.96972)		
Comment:			

USING VACCUUM SYSTEM FOR MASONRY GRINDING.**Note: Many records provided by the department have a truncated Comment field.

Map Key	Number of Records	Direction	Distance (mi/ft)	Elev/Diff (ft)	Site	DB
83	2 of 2	ESE	0.18 / 966.30	598.48 / 3	4829 N WINCHESTER 4829 N WINCHESTER AVE IL	PERMITS CHICAGO

Application ID:	ENVAIR1735426	**Application Type:**	AIR POLLUTION CONTROL PERMIT
Issue or Entry Date:	09/16/2022	**Application Subtype:**	GENERAL POLUTION PREVENTION(P2)

CDPH Environmental Permit Details

Status:	CLOSED	**Street No to:**	
Applicant:	BERNARD MASONRY	**Direction:**	N
Expiration Date:		**Street Name:**	WINCHESTER
Data Source:	DEPT. OF PUBLIC HEALTH	**Street Type:**	AVE
Street No from:	4829		

Map Key	Number of Records	Direction	Distance (mi/ft)	Elev/Diff (ft)	Site	DB

Location: POINT (-87.67772 41.96972)
Comment:

MASONRY GRINDING PERMIT. WILL BE USING VACCUUM SYSTEM FOR DEBRIS.**Note: Many records provided by the department have a truncated Comment field.

Map Key	Number of Records	Direction	Distance (mi/ft)	Elev/Diff (ft)	Site	DB
84	1 of 1	ENE	0.18 / 967.13	598.48 / 3	5030 N WINCHESTER 5030 N WINCHESTER CHICAGO IL 60645	FINDS/FRS

Registry ID: 110055408492
FIPS Code: 17031
HUC Code: 07120003
Site Type Name: STATIONARY
Location Description:
Supplemental Location:
Create Date: 29-JUL-13
Update Date:
Interest Types: STATE MASTER
SIC Codes:
SIC Code Descriptions:
NAICS Codes:
NAICS Code Descriptions:
Conveyor: FRS-GEOCODE
Federal Facility Code:
Federal Agency Name:
Tribal Land Code:
Tribal Land Name:
Congressional Dist No: 05
Census Block Code: 170310404021006
EPA Region Code: 05
County Name: COOK
US/Mexico Border Ind:
Latitude: 41.97343
Longitude: -87.67779
Reference Point: CENTER OF A FACILITY OR STATION
Coord Collection Method: ADDRESS MATCHING-HOUSE NUMBER
Accuracy Value: 30
Datum: NAD83
Source:
Facility Detail Rprt URL: https://ofmpub.epa.gov/frs_public2/fii_query_detail.disp_program_facility?p_registry_id=110055408492
Data Source: Facility Registry Service - Single File
Program Acronyms:

ACES:170001978705

Map Key	Number of Records	Direction	Distance (mi/ft)	Elev/Diff (ft)	Site	DB
85	1 of 1	WNW	0.18 / 967.83	595.86 / 0	REGENT REALTY 2206 W WINNEMAC AVE, CHICAGO, IL IL	PERMITS CHICAGO

Map Key	Number of Records	Direction	Distance (mi/ft)	Elev/Diff (ft)	Site	DB

Application ID: DOEAIR3972
Application Type: AIR POLLUTION CONTROL PERMIT
Issue or Entry Date: 11/06/1997
Application Subtype: EQUIPMENT INSTALLATION

CDPH Environmental Permit Details

Status: CLOSED
Street No to:
Applicant:
Direction: W
Expiration Date: 05/05/1998
Street Name: WINNEMAC
Data Source: HISTORIC DEPT. OF ENVIRONMENT
Street Type: AVE
Street No from: 2206
Location: POINT (-87.68454 41.97311)
Comment:

QTY: 1.0 PEERLESS BOILER 126MAX MBH**Note: Many records provided by the department have a truncated Comment field.

Map Key	Number of Records	Direction	Distance (mi/ft)	Elev/Diff (ft)	Site	DB
86	1 of 1	NW	0.19 / 990.29	596.37 / 1	BRUNO HEBER 5048 N LEAVITT ST, CHICAGO, IL IL	PERMITS CHICAGO

Application ID: DOEAIR7669
Application Type: AIR POLLUTION CONTROL PERMIT
Issue or Entry Date: 10/31/2000
Application Subtype: EQUIPMENT INSTALLATION

CDPH Environmental Permit Details

Status: CLOSED
Street No to:
Applicant:
Direction: N
Expiration Date: 04/29/2001
Street Name: LEAVITT
Data Source: HISTORIC DEPT. OF ENVIRONMENT
Street Type: ST
Street No from: 5048
Location: POINT (-87.68422 41.97375)
Comment:

QTY: 1.0 BOILER - PEERLESS-ATMOSPHERIC MODEL: 62-10 MAX BTU'S: 360,000**Note: Many records provided by the department have a truncated Comment field.

Map Key	Number of Records	Direction	Distance (mi/ft)	Elev/Diff (ft)	Site	DB
87	1 of 1	SE	0.19 / 998.53	598.14 / 2	FRANCOIS J. DUNES 1952 W LAWRENCE AVE CHICAGO IL	TANKS CHICAGO

Facility ID: 1952LAW1950-11-29
Owner:
Data Source(s): HISTORIC DEPT. OF BUILDINGS

Detail(s)

Tank ID:
Street No from: 1952
Installation Date: 11/29/1950
Street No to: 1954
Removal Date:
Street Name: LAWRENCE
Last Used Date:
Street Type: AVE
Tank Type: UNDERGROUND STORAGE TANK
Direction: W

Map Key	Number of Records	Direction	Distance (mi/ft)	Elev/Diff (ft)	Site	DB

Tank Material:		**Latitude:**	41.96887818436635
Tank Construction:		**Longitude:**	-87.67824647819018
Tank Product:			
Tank Capacity:			
Location:	POINT (-87.67824647819018 41.96887818436635)		
Comment:	WORK BY: V.A. SMITH; INSTALL 1-1K F.O.		

88 | **1 of 1** | **NNE** | **0.19 / 1,009.53** | **596.95 / 1** | **1962 WEST WINONA STREET CHICAGO IL** | **ERNS**

NRC Report No:	922674	**Latitude Degrees:**	
Type of Incident:	FIXED	**Latitude Minutes:**	
Incident Cause:	OTHER	**Latitude Seconds:**	
Incident Date:	11/4/2009 10:00:00 AM	**Longitude Degrees:**	
Incident Location:		**Longitude Minutes:**	
Incident Dtg:	DISCOVERED	**Longitude Seconds:**	
Distance from City:		**Lat Quad:**	
Distance Units:		**Long Quad:**	
Direction from City:		**Location Section:**	
Location County:	COOK	**Location Township:**	
Potential Flag:	No	**Location Range:**	
Year:	Year 2009 Reports		

Description of Incident: CALLER STATED THAT THERE IS A SMELL OF LACQUER AND ADHESIVES, IN A SINGLE FAMILY HOME OF A FAMILY RESIDENCE, THE CAUSE IS UNKNOWN. THE CALLER CONTACTED THE STATE BUT NO ONE CAME TO THE RESIDENCE TO INVESTIGATE THE SITUATION.

Material Spill Information

Chris Code:	NCC	**Unit of Measure:**	UNKNOWN AMOUNT
CAS No:	000000-00-0	**If Reached Water:**	NO
UN No:		**Amount in Water:**	0
Name of Material:	SMELL OF LACQUER AND ADHESIVES	**Unit Reach Water:**	UNKNOWN AMOUNT
Amount of Material:	0		

Calls Information

Date Time Received:	11/5/2009 8:42:50 AM	**Responsible City:**	
Date Time Complete:	11/5/2009 9:02:27 AM	**Responsible State:**	XX
Call Type:	INC	**Responsible Zip:**	
Resp Company:		**Source:**	TELEPHONE
Resp Org Type:	UNKNOWN		

Incident Information

Tank ID:		**Building ID:**	
Tank Regulated:	U	**Location Area ID:**	
Tank Regulated By:		**Location Block ID:**	
Capacity of Tank:		**OCSG No:**	
Capacity Tank Units:		**OCSP No:**	
Description of Tank:		**State Lease No:**	

Actual Amount:		***Pier Dock No:***	
Actual Amount Units:		***Berth Slip No:***	
Tank Above Ground:	ABOVE	***Brake Failure:***	U
NPDES:		***Airbag Deployed:***	U
NPDES Compliance:	U	***Transport Contain:***	U
Init Contin Rel No:		***Location Subdiv:***	
Contin Rel Permit:		***Platform Rig Name:***	
Contin Release Type:		***Platform Letter:***	
Aircraft ID:		***Allision:***	U
Aircraft Runway No:		***Type of Structure:***	
Aircraft Spot No:		***Structure Name:***	
Aircraft Type:		***Structure Oper:***	U
Aircraft Model:		***Transit Bus Flag:***	
Aircraft Fuel Cap:		***Date Time Norm Serv:***	
Aircraft Fuel Cap U:		***Serv Disrupt Time:***	
Aircraft Fuel on Brd:		***Serv Disrupt Units:***	
Aircraft Fuel OB U:		***CR Begin Date:***	
Aircraft Hanger:		***CR End Date:***	
Road Mile Marker:		***CR Change Date:***	
Power Gen Facility:	N	***FBI Contact:***	
Generating Capacity:		***FBI Contact Dt Tm:***	
Type of Fixed Obj:	PRIVATE RESIDENCE	***Passenger Handling:***	
Type of Fuel:		***Passenger Route:***	XXX
DOT Crossing No:		***Passenger Delay:***	XXX
DOT Regulated:	U	***Sub Part C Test Req:***	XXX
Pipeline Type:		***Conductor Test:***	
Pipeline Abv Ground:	ABOVE	***Engineer Test:***	
Pipeline Covered:	U	***Trainman Test:***	
Exposed Underwater:	N	***Yard Foreman Test:***	
Railroad Hotline:		***RCL Operator Test:***	
Railroad Milepost:		***Brakeman Test:***	
Grade Crossing:	U	***Train Dispat Test:***	
Crossing Device Ty:		***Signalman Test:***	
Ty Vehicle Involved:		***Oth Employee Test:***	
Device Operational:	U	***Unknown Test:***	

Incident Details Information

Release Secured:	U	***State Agen Report No:***	NONE
Release Rate:		***State Agen on Scene:***	NONE
Release Rate Unit:		***State Agen Notified:***	CITY 311
Release Rate Rate:		***Fed Agency Notified:***	NONE
Est Duration of Rel:		***Oth Agency Notified:***	
Desc Remedial Act:	NONE	***Body of Water:***	
Fire Involved:	N	***Tributary of:***	
Fire Extinguished:	U	***Near River Mile Make:***	
Any Evacuations:	N	***Near River Mile Mark:***	
No Evacuated:		***Offshore:***	N
Who Evacuated:		***Weather Conditions:***	CLEAR
Radius of Evacu:		***Air Temperature:***	45

Map Key	Number of Records	Direction	Distance (mi/ft)	Elev/Diff (ft)	Site	DB

Any Injuries:	N	**Wind Direction:**	
No. Injured:		**Wind Speed:**	
No. Hospitalized:		**Wind Speed Unit:**	
No. Fatalities:		**Water Supp Contam:**	U
Any Fatalities:	N	**Water Temperature:**	
Any Damages:	N	**Wave Condition:**	
Damage Amount:		**Current Speed:**	
Air Corridor Closed:	N	**Current Direction:**	
Air Corridor Desc:		**Current Speed Unit:**	
Air Closure Time:		**EMPL Fatality:**	
Waterway Closed:	N	**Pass Fatality:**	
Waterway Desc:		**Community Impact:**	
Waterway Close Time:		**Passengers Transfer:**	NO
Road Closed:	N	**Passenger Injuries:**	
Road Desc:		**Employee Injuries:**	
Road Closure Time:		**Occupant Fatality:**	
Road Closure Units:		**Sheen Size:**	
Closure Direction:		**Sheen Size Units:**	
Major Artery:	No	**Sheen Size Length:**	
Track Closed:	N	**Sheen Size Length U:**	
Track Desc:		**Sheen Size Width:**	
Track Closure Time:		**Sheen Size Width U:**	
Track Closure Units:		**Sheen Color:**	
Track Close Dir:		**Dir of Sheen Travel:**	
Media Interest:	NONE	**Sheen Odor Desc:**	
Medium Desc:	AIR	**Duration Unit:**	
Addl Medium Info:	WALLS PRIVATE RESIDENCE (SMELL)	**Additional Info:**	CALLER HAD NO ADDITIONAL INFORMATION.

89	1 of 1	NW	0.19 / 1,011.70	596.54 / 1	TRACY XELOWSKI 5052 N LEAVITT ST, CHICAGO, IL IL	PERMITS CHICAGO

Application ID:	DOEAIR22774	**Application Type:**	AIR POLLUTION CONTROL PERMIT
Issue or Entry Date:	04/29/2008	**Application Subtype:**	EQUIPMENT INSTALLATION

CDPH Environmental Permit Details

Status:	CLOSED	**Street No to:**	
Applicant:		**Direction:**	N
Expiration Date:	10/26/2008	**Street Name:**	LEAVITT
Data Source:	HISTORIC DEPT. OF ENVIRONMENT	**Street Type:**	ST
Street No from:	5052		
Location:	POINT (-87.68422 41.97386)		
Comment:			

QTY: 1.0 ARCHITECTURAL SURFACE CLEANING: CHEM WASH/ DUST SUPPRESSION METHOD: TARPS/WETTING/ PERMIT EXPIRES: 12/24/2008**Note: Many records provided by the department have a truncated Comment field.

90	1 of 2	ENE	0.19 / 1,012.59	598.80 / 3	THOMAS SCHEIDT 1919 W ARGYLE ST, CHICAGO, IL IL	PERMITS CHICAGO

Map Key	Number of Records	Direction	Distance (mi/ft)	Elev/Diff (ft)	Site	DB

Application ID: DOEAIR7903
Application Type: AIR POLLUTION CONTROL PERMIT
Issue or Entry Date: 12/27/2000
Application Subtype: EQUIPMENT INSTALLATION

CDPH Environmental Permit Details

Status: CLOSED
Street No to:
Applicant:
Direction: W
Expiration Date: 06/25/2001
Street Name: ARGYLE
Data Source: HISTORIC DEPT. OF ENVIRONMENT
Street Type: ST
Street No from: 1919
Location: POINT (-87.67719 41.97243)
Comment:

QTY: 1.0 BOILER - WEIL MCLAIN MODEL: LGB-12S MAX BTU'S: 1,430,000**Note: Many records provided by the department have a truncated Comment field.

---

90 | ***2 of 2*** | ***ENE*** | ***0.19 / 1,012.59*** | ***598.80 / 3*** | ***GRINDING AND CHEMICAL WASH 1919 W ARGYLE ST IL*** | ***PERMITS CHICAGO***

Application ID: ENVAIR752131
Application Type: AIR POLLUTION CONTROL PERMIT
Issue or Entry Date: 01/19/2017
Application Subtype: ARCHITECTURAL SURFACE CLEANING

CDPH Environmental Permit Details

Status: CLOSED
Street No to:
Applicant: TOMASZ SLABY
Direction: W
Expiration Date:
Street Name: ARGYLE
Data Source: DEPT. OF PUBLIC HEALTH
Street Type: ST
Street No from: 1919
Location: POINT (-87.67719 41.97243)
Comment:

GRIND AND TUCKPOINT**Note: Many records provided by the department have a truncated Comment field.

---

91 | ***1 of 1*** | ***ESE*** | ***0.19 / 1,013.61*** | ***598.48 / 3*** | ***T.W. HOYT 4814 N WINCHESTER AVE, CHICAGO, IL IL*** | ***PERMITS CHICAGO***

Application ID: DOEAIR1564
Application Type: AIR POLLUTION CONTROL PERMIT
Issue or Entry Date: 07/11/1995
Application Subtype: EQUIPMENT INSTALLATION

CDPH Environmental Permit Details

Status: CLOSED
Street No to:
Applicant:
Direction: N
Expiration Date: 01/07/1996
Street Name: WINCHESTER
Data Source: HISTORIC DEPT. OF ENVIRONMENT
Street Type: AVE
Street No from: 4814

Map Key	Number of Records	Direction	Distance (mi/ft)	Elev/Diff (ft)	Site	DB

Location: POINT (-87.67772 41.96928)
Comment:

QTY: 1.0 SANDBLASTING - SAND., 50LBS DRY GRIT**Note: Many records provided by the department have a truncated Comment field.

---

92 | 1 of 1 | SE | 0.19 / 1,017.25 | 598.14 / 2 | 4750 MANOR LLC
1953 W LAWRENCE AVE,
CHICAGO, IL
IL | PERMITS CHICAGO

Application ID: DOEAIR16797
Application Type: AIR POLLUTION CONTROL PERMIT
Issue or Entry Date: 06/22/2005
Application Subtype: EQUIPMENT INSTALLATION

CDPH Environmental Permit Details

Status: CLOSED
Street No to:
Applicant:
Direction: W
Expiration Date: 12/19/2005
Street Name: LAWRENCE
Data Source: HISTORIC DEPT. OF ENVIRONMENT
Street Type: AVE
Street No from: 1953
Location: POINT (-87.67826 41.96876)
Comment:

QTY: 2.0 COMBUSTION EMISSION UNIT/ WARM AIR FURNACE/ CARRIER/ MODEL:58-MVP-080-140-20/ MAX OUTPUT: 75,000 BTU,QTY: 1.0 COMBUSTION EMISSION UNIT/ WARM AIR FURNACE/ DAYTON/ MODEL: 3E388/ MAX OUTPUT: 320,000 BTU**Note: Many records provided by the department have a truncated Comment field.

---

93 | 1 of 5 | SE | 0.19 / 1,021.31 | 598.12 / 2 | McPherson School Parking Lot
1941-1953 West Lawrence Avenue
Chicago IL 60640 | SRP

I EPA ID: 0316035149
Longitude: -87.678009
US EPA ID:
Latitude: 41.968356
County: Cook

Site Applicant / Consultant Information

RA Title: Mr.
Received SA Date: 4/24/2000
RA First Name: Timothy
PM ID: Andrew Catlin
RA Last Name: Martin
Foury Letter Date:
RA Address1: 125 South Clark Street
Active Site: No
RA Address2: 17th Floor
Consultant Address1: 4243 West 166th Street
RA City: Chicago, IL
Consultant Address2:
RA Zip: 60603
Consultant City: Oak Forest, IL
Consultant Contact: Erin E. Curley
Consultant Zip: 60452
RA Company: Chicago Public Schools
Consultant Company: Midwest Engineering Services, Inc.

Letter Information

NFR Site Name: McPherson School Parking Lot
Indust Commercial: No

Map Key	Number of Records	Direction	Distance (mi/ft)	Elev/Diff (ft)	Site	DB

NFR Letter Date:	10/29/2002	**Worker Caution:**	No
Effective:	True	**Slab on Grade:**	No
NFR Recorded Date:	1/21/2003	**BCT:**	No
Comp Focus:	Focused	**Inst Control Other:**	No
RA First Name:	Timothy	**Building Slab:**	No
RA Last Name:	Martin	**Asphalt Used:**	No
RA Company:	Chicago Public Schools	**Concrete Used:**	No
RA Address1:	125 South Clark Street	**Clean Soil Three ft:**	No
RA Address2:	17 Floor	**Clean Soil Ten ft:**	No
RA City:	Chicago, IL	**Alternate Barrier:**	No
RA Zip:	60603	**Other Barrier:**	No
Acres:	1.5000	**ELUC Other:**	No
Ordinance:	No		
ELUC Groundwater Use Restrict:	No		
Groundwater Use Restriction:	No		
Highway Authority Agreement:	No		
Land Use:	Residential or Industrial/Commercial		

93	2 of 5	SE	0.19 / 1,021.31	598.12 / 2	Vacant Buildings 1941-47 W Lawrence Ave Chicago, IL 606003 IL	UST

Facility No:	2039371	**Facility Type:**	None
Facility Status:	Exempt	**Owner Type:**	
Fac Details Status:	Exempt	**Owner Status:**	Current Owner
Fac Type Fac Details:	None	**County:**	Cook
Owner Name:	Chicago Board of Education (CPS)		
Facility URL:	http://webapps.sfm.illinois.gov/ustsearch/Facility.aspx?ID=2039371		

Tank Information

Tank No:	2	**Capacity:**	550
UI No:		**Petroleum Use:**	Consumptive Use on Premises for Heating
Status:	Removed	**Product:**	Heating Oil
Removed Date:	10/18/1999	**CERCLA Substance:**	
Install Date:		**Current Age:**	
Abandoned Date:		**Abandoned Material:**	
Last Used Date:	12/31/1973	**Product Date:**	
Red Tag Issue Date:		**Fee Due:**	
CAS Code:		**Regulated Status:**	Exempt
OSFM First Noti Dt:			

Tank Information

Tank No:	1	**Capacity:**	1000
UI No:		**Petroleum Use:**	Consumptive Use on Premises for Heating
Status:	Removed	**Product:**	Heating Oil
Removed Date:	10/18/1999	**CERCLA Substance:**	
Install Date:		**Current Age:**	

Map Key	Number of Records	Direction	Distance (mi/ft)	Elev/Diff (ft)	Site	DB

Abandoned Date: | **Abandoned Material:**
Last Used Date: 12/31/1973 | **Product Date:**
Red Tag Issue Date: | **Fee Due:**
CAS Code: | **Regulated Status:** Exempt
OSFM First Noti Dt:

Owner Summary

Owner No: U0026761 | **Owner Status:** Current Owner
Owner Name: Chicago Board of Education (CPS) | **Purchase Date:**
Ownership History: http://webapps.sfm.illinois.gov/ustsearch/Ownership.aspx?ID=2039371

Owner Details

Owner Name: Chicago Board of Education (CPS) | **Type Financial Resp:**
Owner Status: Current Owner | **Fin Resp Rpt Due:**
Purchase Date:
Owner Address: 125 S. Clark St. Suite 700 Chicago, IL 60603

Facility Details

MFD Forms Status: No Forms Found | **Green Tag Decal:**
MFD Permit Issue Dt: | **Green Tag Issue Date:**
MFD Permit Exp Dt: | **Green Tag Exp Date:**
Property Parcel: | **Motor Fuel Type:**
Pending Nov: No
Permit History Link: https://webapps.sfm.illinois.gov/USTPortal/Permit/FacilityPermitList/2039371

Map Key	Number of Records	Direction	Distance (mi/ft)	Elev/Diff (ft)	Site	DB
93	3 of 5	SE	0.19 / 1,021.31	598.12 / 2	F.J. CUNEO 1941 W LAWRENCE AVE CHICAGO IL	TANKS CHICAGO

Facility ID: 1941LAW1950-11-08
Owner:
Data Source(s): HISTORIC DEPT. OF BUILDINGS

Detail(s)

Tank ID: | **Street No from:** 1941
Installation Date: 11/08/1950 | **Street No to:** 1971
Removal Date: | **Street Name:** LAWRENCE
Last Used Date: | **Street Type:** AVE
Tank Type: UNDERGROUND STORAGE TANK | **Direction:** W
Tank Material: | **Latitude:** 41.96866493676195
Tank Construction: | **Longitude:** -87.67776766241552
Tank Product:
Tank Capacity:
Location: POINT (-87.67776766241552 41.96866493676195)
Comment: WORK BY: CARL TEUTREK; INSTALL 2-275G, 1-1K F.O.

Map Key	Number of Records	Direction	Distance (mi/ft)	Elev/Diff (ft)	Site	DB
93	4 of 5	SE	0.19 / 1,021.31	598.12 / 2	VACANT BUILDINGS 1941 W LAWRENCE AVE, CHICAGO, IL IL	PERMITS CHICAGO

Application ID: DOEUST105214
Application Type: UNDERGROUND STORAGE TANK
Issue or Entry Date: 09/20/1999
Application Subtype: REMOVAL

CDPH Environmental Permit Details

Status: CLOSED
Street No to: 1947
Applicant: SHAWN EDSON
Direction: W
Expiration Date: 03/30/2000
Street Name: LAWRENCE
Data Source: HISTORIC DEPT. OF ENVIRONMENT
Street Type: AVE
Street No from: 1941
Location: POINT (-87.67811 41.96877)
Comment:

[CONTRACTOR: THE LUSE COMPANIES] NO CONTAMINATION.**Note: Many records provided by the department have a truncated Comment field.

Map Key	Number of Records	Direction	Distance (mi/ft)	Elev/Diff (ft)	Site	DB
93	5 of 5	SE	0.19 / 1,021.31	598.12 / 2	Mcpherson School Parking Lot 1941-1953 W Lawrence Ave Chicago IL 60640	REM ASSESS

Name (SWAP): Mcpherson School Parking Lot
Address (SWAP): 1941-1953 W Lawrence Ave
City (SWAP): Chicago
State (SWAP): IL
Postal Code (SWAP): 60640
Name(Doc Expl): Mcpherson School Parking Lot - 170000498824
Address (Doc Expl): 1941-1953 W Lawrence Ave
City (Doc Expl): Chicago
State (Doc Expl): IL
Zip (Doc Expl): 60640
Data Source(s): IEPA Document Explorer - Facility/Site Search; IEPA Document Explorer - Geographic Search
Note: Documents related to facilities in Illinois can be search on the Illinois Environmental Protection Agency (IEPA) Document Explorer: https://external.epa.illinois.gov/DocumentExplorer

IEPA Document Explorer

Site ID: 170000498824
Originating Bureau: Bureau of Land
Program ID: 0316035149
Document Count: 14
Category: Site Remediation - Technical
Total Pages: 415
Category URL: https://docuware67.illinois.gov/DocuWare/PlatformRO/WebClient/3/Integration?lc=VXNlcj1kd3B1YmxpY1xuUHdkPU4xbWRhJHRyYXRvclBANTU1&p=RLV&rl=ce728c9a-11c1-4ddf-9003-314169ab1943&tw=Results&q=W0lFUEFJRF09IjE3MDAwMDQ5ODgyNCIgQU5EIFtDQVRFR09SWV09IjMxQSI1

IEPA Docuware (SWAP)

Site ID: 170000498824
Document Indicator: Yes

Map Key	Number of Records	Direction	Distance (mi/ft)	Elev/Diff (ft)	Site	DB

System ID:	0316035149	**Latitude:**	41.968356
Interest Type:	BOL	**Longitude:**	-87.678009
Media Code:	LAND	**X:**	-87.67800899999997
Collection Date:	01/31/2012	**Y:**	41.96835600000003
Revision Date/Time:	06/30/2003		

IEPA Docuware (SWAP)

Site ID:	170000498824	**Document Indicator:**	Yes
System ID:	0316035149	**Latitude:**	41.96836
Interest Type:	VSRU	**Longitude:**	-87.67801
Media Code:	LAND	**X:**	-87.67800999999997
Collection Date:	04/24/2000	**Y:**	41.968360000000075
Revision Date/Time:	06/30/2003		

94	1 of 1	SSE	0.20 / 1,040.87	598.14 / 2	CASS MGMT 4745 N DAMEN AVE, CHICAGO, IL IL	PERMITS CHICAGO

Application ID:	DOEAIR2850	**Application Type:**	AIR POLLUTION CONTROL PERMIT
Issue or Entry Date:	07/30/1996	**Application Subtype:**	EQUIPMENT INSTALLATION

CDPH Environmental Permit Details

Status:	CLOSED	**Street No to:**	
Applicant:		**Direction:**	N
Expiration Date:	01/26/1997	**Street Name:**	DAMEN
Data Source:	HISTORIC DEPT. OF ENVIRONMENT	**Street Type:**	AVE
Street No from:	4745		
Location:	POINT (-87.67917 41.96821)		
Comment:			

QTY: 1.0 NEW FURNACE - RHEEM RGDG 10EBRJR MAX.BTU 100,000,QTY: 1.0 PROCESS EQUIPMENT - KITCHEN HOOD DAYTON 5'X3' CONNECTED OUTSIDE 14 GA B.I. W/GREASE FILTER**Note: Many records provided by the department have a truncated Comment field.

95	1 of 1	NE	0.20 / 1,064.14	598.25 / 2	OCTAVIAN IOVANESCU 5050 N WINCHESTER AVE, CHICAGO, IL IL	PERMITS CHICAGO

Application ID:	DOEAIR6549	**Application Type:**	AIR POLLUTION CONTROL PERMIT
Issue or Entry Date:	10/22/1999	**Application Subtype:**	EQUIPMENT INSTALLATION

CDPH Environmental Permit Details

Status:	CLOSED	**Street No to:**	
Applicant:		**Direction:**	N
Expiration Date:	04/19/2000	**Street Name:**	WINCHESTER
Data Source:	HISTORIC DEPT. OF ENVIRONMENT	**Street Type:**	AVE
Street No from:	5050		
Location:	POINT (-87.67781 41.97398)		

Map Key	Number of Records	Direction	Distance (mi/ft)	Elev/Diff (ft)	Site	DB

Comment:

QTY: 1.0 BOILER - PEERLESS MODEL: 211A07S MAX BTU'S: 1,260,000**Note: Many records provided by the department have a truncated Comment field.

96	1 of 3	SSE	0.20 / 1,066.48	598.14 / 2	RAVENSWOOD MATERNITY SERVICES 4733 N DAMEN AVE CHICAGO IL 60625-1442	FINDS/FRS

Registry ID: 110005862469
FIPS Code: 17031
HUC Code: 07120003
Site Type Name: STATIONARY
Location Description:
Supplemental Location:
Create Date: 01-MAR-00
Update Date: 26-JAN-12
Interest Types: STATE MASTER, UNSPECIFIED UNIVERSE
SIC Codes:
SIC Code Descriptions:
NAICS Codes:
NAICS Code Descriptions:
Conveyor: FRS-GEOCODE
Federal Facility Code:
Federal Agency Name:
Tribal Land Code:
Tribal Land Name:
Congressional Dist No: 05
Census Block Code: 170310406001003
EPA Region Code: 05
County Name: COOK
US/Mexico Border Ind:
Latitude: 41.96789
Longitude: -87.67917
Reference Point: CENTER OF A FACILITY OR STATION
Coord Collection Method: ADDRESS MATCHING-HOUSE NUMBER
Accuracy Value: 30
Datum: NAD83
Source:
Facility Detail Rprt URL: https://ofmpub.epa.gov/frs_public2/fii_query_detail.disp_program_facility?p_registry_id=110005862469
Data Source: Facility Registry Service - Single File
Program Acronyms:

ACES:170000250270, RCRAINFO:ILD982418816

96	2 of 3	SSE	0.20 / 1,066.48	598.14 / 2	Ravenswood Maternity Services 4733 N Damen Ave Chicago IL 60640	IEPA DOCS

Note: Documents related to facilities in Illinois can be searched on the Illinois Environmental Protection Agency (IEPA) Document Explorer: https://external.epa.illinois.gov/DocumentExplorer

Map Key	Number of Records	Direction	Distance (mi/ft)	Elev/Diff (ft)	Site	DB

Details

Site ID:	170000250270	***Document Indicator:***	No
System ID:	0316030008	***Latitude:***	41.9681
Interest Type:	BOL	***Longitude:***	-87.67915
Media Code:	LAND	***X:***	-87.67914999999994
Revision Date/Time:	06/30/2003	***Y:***	41.96810000000005
Collection Date:	10/01/1998		

96	*3 of 3*	*SSE*	*0.20 / 1,066.48*	*598.14 / 2*	***RAVENSWOOD HOSP MATERNITY SERVICES 4733 N DAMEN AVE CHICAGO IL 60640***	***RCRA NON GEN***

EPA Handler ID:	ILD982418816
Gen Status Universe:	No Report
Contact Name:	
Contact Address:	
Contact Phone No and Ext:	
Contact Email:	
Contact Country:	
County Name:	COOK
EPA Region:	05
Land Type:	
Receive Date:	20191213
Location Latitude:	
Location Longitude:	

Violation/Evaluation Summary

Note:	NO RECORDS: As of Jan 2023, there are no Compliance Monitoring and Enforcement (violation) records associated with this facility (EPA ID).

Handler Summary

Importer Activity:	No
Mixed Waste Generator:	No
Transporter Activity:	No
Transfer Facility:	No
Onsite Burner Exemption:	No
Furnace Exemption:	No
Underground Injection Activity:	No
Commercial TSD:	No
Used Oil Transporter:	No
Used Oil Transfer Facility:	No
Used Oil Processor:	No
Used Oil Refiner:	No
Used Oil Burner:	No
Used Oil Market Burner:	No

Used Oil Spec Marketer: No

Hazardous Waste Handler Details

Sequence No: 1
Receive Date: 20191213
Handler Name: RAVENSWOOD HOSP MATERNITY SERVICES
Source Type: Implementer
Federal Waste Generator Code: N
Generator Code Description: Not a Generator, Verified

Hazardous Waste Handler Details

Sequence No: 1
Receive Date: 19870817
Handler Name: RAVENSWOOD HOSP MATERNITY SERVICES
Source Type: Notification
Federal Waste Generator Code: 2
Generator Code Description: Small Quantity Generator

Waste Code Details

Hazardous Waste Code: D000
Waste Code Description: DESCRIPTION

Hazardous Waste Code: F003
Waste Code Description: THE FOLLOWING SPENT NONHALOGENATED SOLVENTS: XYLENE, ACETONE, ETHYL ACETATE, ETHYL BENZENE, ETHYL ETHER, METHYL ISOBUTYL KETONE, N-BUTYL ALCOHOL, CYCLOHEXANONE, AND METHANOL; ALL SPENT SOLVENT MIXTURES/BLENDS CONTAINING, BEFORE USE, ONLY THE ABOVE SPENT NONHALOGENATED SOLVENTS; AND ALL SPENT SOLVENT MIXTURES/BLENDS CONTAINING, BEFORE USE, ONE OR MORE OF THE ABOVE NONHALOGENATED SOLVENTS, AND A TOTAL OF TEN PERCENT OR MORE (BY VOLUME) OF ONE OR MORE OF THOSE SOLVENTS LISTED IN F001, F002, F004, AND F005; AND STILL BOTTOMS FROM THE RECOVERY OF THESE SPENT SOLVENTS AND SPENT SOLVENT MIXTURES.

Hazardous Waste Code: D001
Waste Code Description: IGNITABLE WASTE

Hazardous Waste Code: F005
Waste Code Description: THE FOLLOWING SPENT NONHALOGENATED SOLVENTS: TOLUENE, METHYL ETHYL KETONE, CARBON DISULFIDE, ISOBUTANOL, PYRIDINE, BENZENE, 2-ETHOXYETHANOL, AND 2-NITROPROPANE; ALL SPENT SOLVENT MIXTURES/BLENDS CONTAINING, BEFORE USE, A TOTAL OF TEN PERCENT OR MORE (BY VOLUME) OF ONE OR MORE OF THE ABOVE NONHALOGENATED SOLVENTS OR THOSE SOLVENTS LISTED IN F001, F002, OR F004; AND STILL BOTTOMS FROM THE RECOVERY OF THESE SPENT SOLVENTS AND SPENT SOLVENT MIXTURES.

Owner/Operator Details

Owner/Operator Ind: Current Owner
Type: Private
Name: RAVENSWOOD HOSPITAL
Date Became Current:
Street No:
Street 1: ADDRESS NOT REPORTED
Street 2:
City: CITY NOT REPORTED

Date Ended Current:		**State:**	AK
Phone:	312-555-1212	**Country:**	
Source Type:	Notification	**Zip Code:**	99998
Owner/Operator Ind:	Current Operator	**Street No:**	
Type:	Private	**Street 1:**	ADDRESS NOT REPORTED
Name:	NAME NOT REPORTED	**Street 2:**	
Date Became Current:		**City:**	CITY NOT REPORTED
Date Ended Current:		**State:**	AK
Phone:	312-555-1212	**Country:**	
Source Type:	Notification	**Zip Code:**	99998

Historical Handler Details

Receive Dt:	19870817
Generator Code Description:	Small Quantity Generator
Handler Name:	RAVENSWOOD HOSP MATERNITY SERVICES

---

97 | ***1 of 1*** | ***SE*** | ***0.20 / 1,069.83*** | ***598.48 / 3*** | ***4806 N WINCHESTER AVE 4806 N WINCHESTER AVE IL*** | ***PERMITS CHICAGO***

Application ID:	ENVAIR1095550	**Application Type:**	AIR POLLUTION CONTROL PERMIT
Issue or Entry Date:	05/09/2019	**Application Subtype:**	ARCHITECTURAL SURFACE CLEANING

CDPH Environmental Permit Details

Status:	CLOSED	**Street No to:**	
Applicant:	BERT TUCKPOINTING& RESTORATION, INC.	**Direction:**	N
Expiration Date:		**Street Name:**	WINCHESTER
Data Source:	DEPT. OF PUBLIC HEALTH	**Street Type:**	AVE
Street No from:	4806		
Location:	POINT (-87.67771 41.96908)		
Comment:			

GRINDING AND TUCKPOINTING AS NEEDED**Note: Many records provided by the department have a truncated Comment field.

---

98 | ***1 of 1*** | ***ENE*** | ***0.20 / 1,076.36*** | ***599.03 / 3*** | ***WILLIS APARTMENTS 1920 W ARGYLE ST, CHICAGO, IL IL*** | ***PERMITS CHICAGO***

Application ID:	DOEAIR6357	**Application Type:**	AIR POLLUTION CONTROL PERMIT
Issue or Entry Date:	08/08/1999	**Application Subtype:**	EQUIPMENT INSTALLATION

CDPH Environmental Permit Details

Status:	CLOSED	**Street No to:**	
Applicant:		**Direction:**	W
Expiration Date:	02/04/2000	**Street Name:**	ARGYLE
Data Source:	HISTORIC DEPT. OF ENVIRONMENT	**Street Type:**	ST

Map Key	Number of Records	Direction	Distance (mi/ft)	Elev/Diff (ft)	Site	DB

Street No from: 1920
Location: POINT (-87.67708 41.97243)
Comment:

QTY: 1.0 BOILER - WEIL MCLAIN MODEL: LGB115 MAX BTU: 1,300,000**Note: Many records provided by the department have a truncated Comment field.

---

99 | **1 of 1** | **NE** | **0.20 / 1,076.99** | **598.32 / 2** | **WINCHESTER CONDO ASSOC. 5053 N WINCHESTER AVE IL** | **PERMITS CHICAGO**

Application ID: ENVAIR114127
Application Type: AIR POLLUTION CONTROL PERMIT
Issue or Entry Date: 11/10/2011
Application Subtype: ARCHITECTURAL SURFACE CLEANING

CDPH Environmental Permit Details

Status: CLOSED
Applicant: CONTINENTAL STYLE TUCKPOINTING
Expiration Date:
Data Source: DEPT. OF PUBLIC HEALTH
Street No from: 5053
Location: POINT (-87.67781 41.97396)
Comment:
Street No to: 5055
Direction: N
Street Name: WINCHESTER
Street Type: AVE

---

100 | **1 of 1** | **SE** | **0.20 / 1,080.49** | **598.26 / 2** | **HORIZON GROUP I, LLC 1938 W LAWRENCE AVE, CHICAGO, IL IL** | **PERMITS CHICAGO**

Application ID: DOEAIR16009
Application Type: AIR POLLUTION CONTROL PERMIT
Issue or Entry Date: 12/06/2004
Application Subtype: EQUIPMENT INSTALLATION

CDPH Environmental Permit Details

Status: CLOSED
Applicant:
Expiration Date: 06/04/2005
Data Source: HISTORIC DEPT. OF ENVIRONMENT
Street No from: 1938
Location: POINT (-87.67788 41.96877)
Comment:
Street No to:
Direction: W
Street Name: LAWRENCE
Street Type: AVE

QTY: 1.0 COMBUSTION EMISSION UNIT/WARM AIR FURNACE/ CARRIER/MODEL:58RAV-115-161-20/ MAXIMUM OUTPUT:94,000 BTU**Note: Many records provided by the department have a truncated Comment field.

---

101 | **1 of 1** | **NE** | **0.21 / 1,095.81** | **597.79 / 2** | **FRANCOISE PIERRE 5056 N WINCHESTER AVE, CHICAGO, IL IL** | **PERMITS CHICAGO**

Application ID: DOEAIR19934
Application Type: AIR POLLUTION CONTROL PERMIT

Map Key	Number of Records	Direction	Distance (mi/ft)	Elev/Diff (ft)	Site	DB

Issue or Entry Date: 11/07/2006 **Application Subtype:** EQUIPMENT INSTALLATION

CDPH Environmental Permit Details

Status: CLOSED **Street No to:**
Applicant: **Direction:** N
Expiration Date: 05/06/2007 **Street Name:** WINCHESTER
Data Source: HISTORIC DEPT. OF ENVIRONMENT **Street Type:** AVE
Street No from: 5056
Location: POINT (-87.67781 41.97413)
Comment:

QTY: 1.0 ARCHITECTURAL SURFACE CLEANING: GRINDING/ DUST SUPPRESSION METHOD: TARPS/VACUUM ATTACH/ PERMIT EXPIRES: 12/24/2006**Note: Many records provided by the department have a truncated Comment field.

Map Key	Number of Records	Direction	Distance (mi/ft)	Elev/Diff (ft)	Site	DB
102	1 of 2	NW	0.21 / 1,101.57	596.89 / 1	CHICAGO BOARD OF EDUCATION 5105 N LEAVITT ST, CHICAGO, IL IL	PERMITS CHICAGO

Application ID: DOEAIR14434 **Application Type:** AIR POLLUTION CONTROL PERMIT
Issue or Entry Date: 04/06/2004 **Application Subtype:** EQUIPMENT INSTALLATION

CDPH Environmental Permit Details

Status: CLOSED **Street No to:**
Applicant: **Direction:** N
Expiration Date: 10/03/2004 **Street Name:** LEAVITT
Data Source: HISTORIC DEPT. OF ENVIRONMENT **Street Type:** ST
Street No from: 5105
Location: POINT (-87.68424 41.97431)
Comment:

QTY: 1.0 ARCHITECTURAL SURFACE CLEANING/GRINDING/ DUST SUPPRESSION METHOD:TARPAULIN & WETTING/ PERMIT EXPIRES 6/30/2004**Note: Many records provided by the department have a truncated Comment field.

Map Key	Number of Records	Direction	Distance (mi/ft)	Elev/Diff (ft)	Site	DB
102	2 of 2	NW	0.21 / 1,101.57	596.89 / 1	CPS/BOE 5105 N LEAVITT ST, CHICAGO, IL IL	PERMITS CHICAGO

Application ID: DOEAIR15361 **Application Type:** AIR POLLUTION CONTROL PERMIT
Issue or Entry Date: 08/30/2004 **Application Subtype:** EQUIPMENT INSTALLATION

CDPH Environmental Permit Details

Status: CLOSED **Street No to:**
Applicant: **Direction:** N
Expiration Date: 02/26/2005 **Street Name:** LEAVITT
Data Source: HISTORIC DEPT. OF ENVIRONMENT **Street Type:** ST
Street No from: 5105
Location: POINT (-87.68424 41.97431)
Comment:

Map Key	Number of Records	Direction	Distance (mi/ft)	Elev/Diff (ft)	Site	DB

QTY: 2.0 COMBUSTION EMISSION UNIT/GAS WATER HEATER/ A.O.SMITH/MODEL:BTH-250/ MAXIMUM OUTPUT:192,000 BTU,QTY: 2.0 UNFIRED PRESSURE VESSEL/TANK/ A.O.SMITH/MODEL:TJV-200/ ,QTY: 4.0 COMBUSTION EMISSION UNIT/WARM AIR FURNACE/ REZNOR/MODEL:UDAS-75/ MAXIMUM OUTPUT:62,000 BTU,QTY: 4.0 COMBUSTION EMISSION UNIT/WARM AIR FURNACE/ REZNOR/MODEL: UDAS-60/ MAXIMUM OUTPUT:49,800 BTU,QTY: 2.0 COMBUSTION EMISSION UNIT/WARM AIR FURNACE/ LENNOX/MODEL:G32Q3-75/ MAXIMUM OUTPUT:69,000 BTU,QTY: 2.0 UNFIRED PRESSURE VESSEL/EXPANSION TANK/ ZURN/MODEL:WXT-18/ MAXIMUM ALLOWED PRESSURE:SHELL:150 PSI,QTY: 1.0 COMBUSTION EMISSION UNIT/GAS WATER HEATER/ A.O. SMITH/MODEL:BTH-120/ MAXIMUM OUTPUT: 100,000 BTU**Note: Many records provided by the department have a truncated Comment field.

103	1 of 1	NE	0.21 / 1,102.80	597.79 / 2	BOB WEINSTEIN 5072 N WINCHESTER AVE, CHICAGO, IL IL	PERMITS CHICAGO

Application ID: DOEAIR3867
Application Type: AIR POLLUTION CONTROL PERMIT
Issue or Entry Date: 08/01/1997
Application Subtype: EQUIPMENT INSTALLATION

CDPH Environmental Permit Details

Status: CLOSED
Street No to:
Applicant:
Direction: N
Expiration Date: 01/28/1998
Street Name: WINCHESTER
Data Source: HISTORIC DEPT. OF ENVIRONMENT
Street Type: AVE
Street No from: 5072
Location: POINT (-87.67782 41.97454)
Comment:

QTY: 1.0 NEW BOILER-WEIL MCLAIN MODEL #LGB 13S MAX.BTU 1,560,000 OPER.PRESS 15PSI**Note: Many records provided by the department have a truncated Comment field.

104	1 of 1	SW	0.21 / 1,131.83	596.83 / 1	TAVEESAK TETIWAT 4751 N LEAVITT ST, CHICAGO, IL IL	PERMITS CHICAGO

Application ID: DOEAIR10537
Application Type: AIR POLLUTION CONTROL PERMIT
Issue or Entry Date: 10/28/2002
Application Subtype: EQUIPMENT INSTALLATION

CDPH Environmental Permit Details

Status: CLOSED
Street No to:
Applicant:
Direction: N
Expiration Date: 04/26/2003
Street Name: LEAVITT
Data Source: HISTORIC DEPT. OF ENVIRONMENT
Street Type: ST
Street No from: 4751
Location: POINT (-87.68403 41.9684)
Comment:

QTY: 1.0 COMBUSTION EMISSION UNIT/BOILER/ PEERLESS/MODEL:211A5 S/ MAXIMUM OUTPUT:504,000 BTU**Note: Many records provided by the department have a truncated Comment field.

105	1 of 4	SW	0.22 / 1,158.36	596.51 / 1	ATHENIAN BODY SHOP INC 2206 W LAWRENCE AVE CHICAGO IL 60625	RCRA NON GEN

EPA Handler ID:	ILD984805267
Gen Status Universe:	No Report
Contact Name:	
Contact Address:	US
Contact Phone No and Ext:	
Contact Email:	
Contact Country:	US
County Name:	COOK
EPA Region:	05
Land Type:	
Receive Date:	19970318
Location Latitude:	
Location Longitude:	

Violation/Evaluation Summary

Note:	NO VIOLATIONS: All of the compliance records associated with this facility (EPA ID) indicate NO VIOLATIONS; Compliance Monitoring and Enforcement table dated Jan, 2023.

Evaluation Details

Evaluation Start Date:	19970122
Evaluation Type Description:	COMPLIANCE ASSISTANCE VISIT
Violation Short Description:	
Return to Compliance Date:	
Evaluation Agency:	State

Handler Summary

Importer Activity:	No
Mixed Waste Generator:	No
Transporter Activity:	No
Transfer Facility:	No
Onsite Burner Exemption:	No
Furnace Exemption:	No
Underground Injection Activity:	No
Commercial TSD:	No
Used Oil Transporter:	No
Used Oil Transfer Facility:	No
Used Oil Processor:	No
Used Oil Refiner:	No
Used Oil Burner:	No
Used Oil Market Burner:	No
Used Oil Spec Marketer:	No

Hazardous Waste Handler Details

Sequence No:	1

Receive Date: 19970318
Handler Name: ATHENIAN BODY SHOP INC
Source Type: Implementer
Federal Waste Generator Code: N
Generator Code Description: Not a Generator, Verified

Hazardous Waste Handler Details

Sequence No: 1
Receive Date: 19901015
Handler Name: ATHENIAN BODY SHOP INC
Source Type: Notification
Federal Waste Generator Code: 2
Generator Code Description: Small Quantity Generator

Waste Code Details

Hazardous Waste Code: D001
Waste Code Description: IGNITABLE WASTE

Hazardous Waste Code: F005
Waste Code Description: THE FOLLOWING SPENT NONHALOGENATED SOLVENTS: TOLUENE, METHYL ETHYL KETONE, CARBON DISULFIDE, ISOBUTANOL, PYRIDINE, BENZENE, 2-ETHOXYETHANOL, AND 2-NITROPROPANE; ALL SPENT SOLVENT MIXTURES/BLENDS CONTAINING, BEFORE USE, A TOTAL OF TEN PERCENT OR MORE (BY VOLUME) OF ONE OR MORE OF THE ABOVE NONHALOGENATED SOLVENTS OR THOSE SOLVENTS LISTED IN F001, F002, OR F004; AND STILL BOTTOMS FROM THE RECOVERY OF THESE SPENT SOLVENTS AND SPENT SOLVENT MIXTURES.

Hazardous Waste Code: F003
Waste Code Description: THE FOLLOWING SPENT NONHALOGENATED SOLVENTS: XYLENE, ACETONE, ETHYL ACETATE, ETHYL BENZENE, ETHYL ETHER, METHYL ISOBUTYL KETONE, N-BUTYL ALCOHOL, CYCLOHEXANONE, AND METHANOL; ALL SPENT SOLVENT MIXTURES/BLENDS CONTAINING, BEFORE USE, ONLY THE ABOVE SPENT NONHALOGENATED SOLVENTS; AND ALL SPENT SOLVENT MIXTURES/BLENDS CONTAINING, BEFORE USE, ONE OR MORE OF THE ABOVE NONHALOGENATED SOLVENTS, AND A TOTAL OF TEN PERCENT OR MORE (BY VOLUME) OF ONE OR MORE OF THOSE SOLVENTS LISTED IN F001, F002, F004, AND F005; AND STILL BOTTOMS FROM THE RECOVERY OF THESE SPENT SOLVENTS AND SPENT SOLVENT MIXTURES.

Owner/Operator Details

Owner/Operator Ind:	Current Owner	**Street No:**	
Type:	Private	**Street 1:**	
Name:	YANNOPOVLOS LEONIDAS	**Street 2:**	
Date Became Current:		**City:**	
Date Ended Current:		**State:**	
Phone:		**Country:**	
Source Type:	Notification	**Zip Code:**	

Historical Handler Details

Receive Dt: 19901015
Generator Code Description: Small Quantity Generator

Map Key	Number of Records	Direction	Distance (mi/ft)	Elev/Diff (ft)	Site	DB
Handler Name:		ATHENIAN BODY SHOP INC				

105	2 of 4	SW	0.22 / 1,158.36	596.51 / 1	ROSE COIN WASH 2206 W LAWRENCE AVE CHICAGO IL 60625	FINDS/FRS

Registry ID: 110018463107
FIPS Code: 17031
HUC Code: 07120003
Site Type Name: STATIONARY
Location Description:
Supplemental Location:
Create Date: 19-OCT-04
Update Date: 18-MAR-06
Interest Types: STATE MASTER
SIC Codes:
SIC Code Descriptions:
NAICS Codes:
NAICS Code Descriptions:
Conveyor: FRS-GEOCODE
Federal Facility Code:
Federal Agency Name:
Tribal Land Code:
Tribal Land Name:
Congressional Dist No: 05
Census Block Code: 170310404014014
EPA Region Code: 05
County Name: COOK
US/Mexico Border Ind:
Latitude: 41.96869
Longitude: -87.68454
Reference Point: CENTER OF A FACILITY OR STATION
Coord Collection Method: ADDRESS MATCHING-HOUSE NUMBER
Accuracy Value: 30
Datum: NAD83
Source:
Facility Detail Rprt URL: https://ofmpub.epa.gov/frs_public2/fii_query_detail.disp_program_facility?p_registry_id=110018463107
Data Source: Facility Registry Service - Single File
Program Acronyms:

ACES:170000265898

105	3 of 4	SW	0.22 / 1,158.36	596.51 / 1	ATHENIAN BODY SHOP INC 2206 W LAWRENCE AVE CHICAGO IL 60625	FINDS/FRS

Registry ID: 110005880038
FIPS Code: 17031
HUC Code: 07120003
Site Type Name: STATIONARY
Location Description:

Map Key	Number of Records	Direction	Distance (mi/ft)	Elev/Diff (ft)	Site	DB

Supplemental Location:	
Create Date:	01-MAR-00
Update Date:	26-JAN-12
Interest Types:	UNSPECIFIED UNIVERSE
SIC Codes:	
SIC Code Descriptions:	
NAICS Codes:	
NAICS Code Descriptions:	
Conveyor:	FRS-GEOCODE
Federal Facility Code:	
Federal Agency Name:	
Tribal Land Code:	
Tribal Land Name:	
Congressional Dist No:	05
Census Block Code:	170310404014014
EPA Region Code:	05
County Name:	COOK
US/Mexico Border Ind:	
Latitude:	41.96869
Longitude:	-87.68454
Reference Point:	CENTER OF A FACILITY OR STATION
Coord Collection Method:	ADDRESS MATCHING-HOUSE NUMBER
Accuracy Value:	30
Datum:	NAD83
Source:	
Facility Detail Rprt URL:	https://ofmpub.epa.gov/frs_public2/fii_query_detail.disp_program_facility?p_registry_id=110005880038
Data Source:	Facility Registry Service - Single File
Program Acronyms:	

RCRAINFO:ILD984805267

Map Key	Number of Records	Direction	Distance (mi/ft)	Elev/Diff (ft)	Site	DB
105	4 of 4	SW	0.22 / 1,158.36	596.51 / 1	**Rose Coin Wash** **2206 W Lawrence Ave** **Chicago IL 60625**	IEPA DOCS

Note: Documents related to facilities in Illinois can be searched on the Illinois Environmental Protection Agency (IEPA) Document Explorer: https://external.epa.illinois.gov/DocumentExplorer

Details

Site ID:	170000265898	**Document Indicator:**	No
System ID:	0316145004	**Latitude:**	41.96897
Interest Type:	BOL	**Longitude:**	-87.6842
Media Code:	LAND	**X:**	-87.68419999999998
Revision Date/Time:	06/30/2003	**Y:**	41.96897000000007
Collection Date:	12/30/2003		

Map Key	Number of Records	Direction	Distance (mi/ft)	Elev/Diff (ft)	Site	DB
106	1 of 1	ENE	0.22 / 1,161.11	598.88 / 3	**BEN REZNICK** **1917 W WINNEMAC AVE,** **CHICAGO, IL**	PERMITS CHICAGO

Map Key	Number of Records	Direction	Distance (mi/ft)	Elev/Diff (ft)	Site	DB
					IL	

Application ID: DOEAIR6461
Application Type: AIR POLLUTION CONTROL PERMIT
Issue or Entry Date: 10/01/1999
Application Subtype: EQUIPMENT INSTALLATION

CDPH Environmental Permit Details

Status: CLOSED
Street No to:
Applicant:
Direction: W
Expiration Date: 03/29/2000
Street Name: WINNEMAC
Data Source: HISTORIC DEPT. OF ENVIRONMENT
Street Type: AVE
Street No from: 1917
Location: POINT (-87.6773 41.97329)
Comment:

QTY: 1.0 BOILER - PEERLESS MODEL: 211A-11S MAX BTU'S: 2,100,000**Note: Many records provided by the department have a truncated Comment field.

107	1 of 1	WSW	0.22 / 1,165.33	596.84 / 1	MIKE SATO 4854 N BELL AVE, CHICAGO, IL IL	PERMITS CHICAGO

Application ID: DOEAIR17364
Application Type: AIR POLLUTION CONTROL PERMIT
Issue or Entry Date: 10/28/2005
Application Subtype: EQUIPMENT INSTALLATION

CDPH Environmental Permit Details

Status: CLOSED
Street No to:
Applicant:
Direction: N
Expiration Date: 04/26/2006
Street Name: BELL
Data Source: HISTORIC DEPT. OF ENVIRONMENT
Street Type: AVE
Street No from: 4854
Location: POINT (-87.68533 41.9703)
Comment:

QTY: 1.0 COMBUSTION EMISSION UNIT/ HOT WATER/ BRADFORD WHITE/ D17-100L-199-3N/ MAX OUTPUT:**Note: Many records provided by the department have a truncated Comment field.

108	1 of 1	NNE	0.22 / 1,173.72	597.49 / 2	JAMES L IGOE 5123 N DAMEN AVE CHICAGO IL	TANKS CHICAGO

Facility ID: 5123DAM1947-06-13
Owner:
Data Source(s): HISTORIC DEPT. OF BUILDINGS

Detail(s)

Tank ID:
Street No from: 5123
Installation Date: 06/13/1947
Street No to: 5127

Map Key	Number of Records	Direction	Distance (mi/ft)	Elev/Diff (ft)	Site	DB

Removal Date:
Last Used Date:
Tank Type: UNDERGROUND STORAGE TANK
Tank Material:
Tank Construction:
Tank Product:
Tank Capacity:
Location: POINT (-87.67923723096281 41.97546257289182)
Comment: WORK BY: MOSBECK OIL EQUIPMENT; INSTALL 1-2K GAL FUEL OIL TANK FINAL 1/25/49

Street Name: DAMEN
Street Type: AVE
Direction: N
Latitude: 41.97546257289182
Longitude: -87.67923723096281

---

109 | **1 of 1** | **ENE** | **0.22 / 1,175.27** | **599.07 / 3** | **JAMES KLOS**
1910 W ARGYLE ST
CHICAGO IL

TANKS
CHICAGO

Facility ID: 1910ARG1950-03-27
Owner:
Data Source(s): HISTORIC DEPT. OF BUILDINGS

Detail(s)

Tank ID:
Installation Date: 03/27/1950
Removal Date:
Last Used Date:
Tank Type: UNDERGROUND STORAGE TANK
Tank Material:
Tank Construction:
Tank Product:
Tank Capacity:
Location: POINT (-87.67680268342589 41.972548135690914)
Comment: WORK BY: N/G; INSTALL 1-(2K) FUEL OIL. COMPLETED 5/22/50

Street No from: 1910
Street No to: 1910
Street Name: ARGYLE
Street Type: ST
Direction: W
Latitude: 41.972548135690914
Longitude: -87.67680268342589

---

110 | **1 of 8** | **SW** | **0.22 / 1,178.97** | **596.66 / 1** | **LINCOLN SQUARE SVC**
2201 W LAWRENCE AVE
CHICAGO IL 60625

FINDS/FRS

Registry ID: 110018054683
FIPS Code: 17031
HUC Code: 07120003
Site Type Name: STATIONARY
Location Description:
Supplemental Location:
Create Date: 18-OCT-04
Update Date: 26-JAN-12
Interest Types: STATE MASTER, UNSPECIFIED UNIVERSE
SIC Codes:
SIC Code Descriptions:
NAICS Codes:
NAICS Code Descriptions:
Conveyor: FRS-GEOCODE
Federal Facility Code:
Federal Agency Name:

Map Key	Number of Records	Direction	Distance (mi/ft)	Elev/Diff (ft)	Site	DB

Tribal Land Code:
Tribal Land Name:
Congressional Dist No: 05
Census Block Code: 170310404014014
EPA Region Code: 05
County Name: COOK
US/Mexico Border Ind:
Latitude: 41.96869
Longitude: -87.68436
Reference Point: CENTER OF A FACILITY OR STATION
Coord Collection Method: ADDRESS MATCHING-HOUSE NUMBER
Accuracy Value: 30
Datum: NAD83
Source:
Facility Detail Rprt URL: https://ofmpub.epa.gov/frs_public2/fii_query_detail.disp_program_facility?p_registry_id=110018054683
Data Source: Facility Registry Service - Single File
Program Acronyms:

ACES:170001578335, RCRAINFO:ILR000131680

110	2 of 8	SW	0.22 / 1,178.97	596.66 / 1	LINCOLN SQUARE SERVICE 2201 W LAWRENCE AVE CHICAGO IL	TANKS CHICAGO

Facility ID: 2201WLA1982-06-24
Owner:
Data Source(s): HISTORIC DEPT. OF BUILDINGS

Detail(s)

Tank ID:
Installation Date: 06/24/1982
Removal Date:
Last Used Date:
Tank Type: UNDERGROUND STORAGE TANK
Tank Material:
Tank Construction:
Tank Product:
Tank Capacity:
Street No from: 2201
Street No to: 2201
Street Name: LAWRENCE
Street Type: AVE
Direction: W
Latitude: 41.96857413191456
Longitude: -87.68409931648381
Location: POINT (-87.68409931648381 41.96857413191456)
Comment: WORK BY: GENERAL GAS & OIL; INSPECT 2-4K GAS, REMOVE 2-4K

110	3 of 8	SW	0.22 / 1,178.97	596.66 / 1	LINCOLN SQUARE SERVICE 2201 W LAWRENCE AVE CHICAGO IL	TANKS CHICAGO

Facility ID: 2201WLA1953-08-28
Owner:
Data Source(s): HISTORIC DEPT. OF BUILDINGS

Map Key	Number of Records	Direction	Distance (mi/ft)	Elev/Diff (ft)	Site	DB

Detail(s)

Tank ID:		***Street No from:***	2201
Installation Date:	08/28/1953	***Street No to:***	2201
Removal Date:		***Street Name:***	LAWRENCE
Last Used Date:		***Street Type:***	AVE
Tank Type:	UNDERGROUND STORAGE TANK	***Direction:***	W
Tank Material:		***Latitude:***	41.96857413191456
Tank Construction:		***Longitude:***	-87.68409931648381
Tank Product:			
Tank Capacity:			
Location:	POINT (-87.68409931648381 41.96857413191456)		
Comment:	WORK BY: J B LADD; REPLACE 1-2K GAS		

110	*4 of 8*	*SW*	*0.22 / 1,178.97*	*596.66 / 1*	***LINCOLN SQUARE SERVICE 2201 W LAWRENCE AVE CHICAGO IL***	***TANKS CHICAGO***

Facility ID:	2201WLA1965-05-05
Owner:	
Data Source(s):	HISTORIC DEPT. OF BUILDINGS

Detail(s)

Tank ID:		***Street No from:***	2201
Installation Date:	05/05/1965	***Street No to:***	2201
Removal Date:		***Street Name:***	LAWRENCE
Last Used Date:		***Street Type:***	AVE
Tank Type:	UNDERGROUND STORAGE TANK	***Direction:***	W
Tank Material:		***Latitude:***	41.96857413191456
Tank Construction:		***Longitude:***	-87.68409931648381
Tank Product:			
Tank Capacity:			
Location:	POINT (-87.68409931648381 41.96857413191456)		
Comment:	WORK BY: AETNA TANK & PUMP; INSPECT 2-4K GAS, REMOVE ALL EXISTING TANKS		

110	*5 of 8*	*SW*	*0.22 / 1,178.97*	*596.66 / 1*	***LINCOLN SQUARE SERVICE 2201 W LAWRENCE AVE CHICAGO IL***	***TANKS CHICAGO***

Facility ID:	2201WLA1970-05-12
Owner:	
Data Source(s):	HISTORIC DEPT. OF BUILDINGS

Detail(s)

Tank ID:		***Street No from:***	2201
Installation Date:	05/12/1970	***Street No to:***	2201
Removal Date:		***Street Name:***	LAWRENCE
Last Used Date:		***Street Type:***	AVE
Tank Type:	UNDERGROUND STORAGE TANK	***Direction:***	W

Map Key	Number of Records	Direction	Distance (mi/ft)	Elev/Diff (ft)	Site	DB

Tank Material:
Tank Construction:
Tank Product:
Tank Capacity:
Location: POINT (-87.68409931648381 41.96857413191456)
Comment: WORK BY: AETNA TANK & PUMP; INSPECT 1-6K GAS
Latitude: 41.96857413191456
Longitude: -87.68409931648381

---

110 | **6 of 8** | **SW** | **0.22 / 1,178.97** | **596.66 / 1** | **LINCOLN SQUARE SERVICE**
2201 W LAWRENCE AVE
CHICAGO IL
TANKS CHICAGO

Facility ID: 2201WLA1987-08-27
Owner:
Data Source(s): HISTORIC DEPT. OF BUILDINGS

Detail(s)

Tank ID:
Installation Date: 08/27/1987
Removal Date:
Last Used Date:
Tank Type: UNDERGROUND STORAGE TANK
Tank Material:
Tank Construction:
Tank Product:
Tank Capacity:
Location: POINT (-87.68409931648381 41.96857413191456)
Comment: WORK BY: P. J. HARTMANN; REMOVE 2-4K GAS, 1-6K GAS
Street No from: 2201
Street No to: 2201
Street Name: LAWRENCE
Street Type: AVE
Direction: W
Latitude: 41.96857413191456
Longitude: -87.68409931648381

---

110 | **7 of 8** | **SW** | **0.22 / 1,178.97** | **596.66 / 1** | **Lincoln Square Svc**
2201 W Lawrence Ave
Chicago IL 60625
IEPA DOCS

Note: Documents related to facilities in Illinois can be searched on the Illinois Environmental Protection Agency (IEPA) Document Explorer: https://external.epa.illinois.gov/DocumentExplorer

Details

Site ID: 170001578335
System ID: 0316045118
Interest Type: BOL
Media Code: LAND
Revision Date/Time: 09/22/2004
Collection Date: 12/14/2011
Document Indicator: No
Latitude: 41.9687
Longitude: -87.68404
X: -87.68403999999998
Y: 41.96870000000007

---

110 | **8 of 8** | **SW** | **0.22 / 1,178.97** | **596.66 / 1** | **LINCOLN SQUARE SERVICE**
2201 W LAWRENCE AVE
CHICAGO IL 60625
RCRA NON GEN

EPA Handler ID: ILR000131680
Gen Status Universe: No Report
Contact Name:

Contact Address:
Contact Phone No and Ext:
Contact Email:
Contact Country:
County Name: COOK
EPA Region: 05
Land Type: Private
Receive Date: 20200923
Location Latitude:
Location Longitude:

Violation/Evaluation Summary

Note: NO RECORDS: As of Jan 2023, there are no Compliance Monitoring and Enforcement (violation) records associated with this facility (EPA ID).

Handler Summary

Importer Activity: No
Mixed Waste Generator: No
Transporter Activity: No
Transfer Facility: No
Onsite Burner Exemption: No
Furnace Exemption: No
Underground Injection Activity: No
Commercial TSD: No
Used Oil Transporter: No
Used Oil Transfer Facility: No
Used Oil Processor: No
Used Oil Refiner: No
Used Oil Burner: No
Used Oil Market Burner: No
Used Oil Spec Marketer: No

Hazardous Waste Handler Details

Sequence No: 1
Receive Date: 20040923
Handler Name: LINCOLN SQUARE SERVICE
Source Type: Notification
Federal Waste Generator Code: 2
Generator Code Description: Small Quantity Generator

Waste Code Details

Hazardous Waste Code: D001
Waste Code Description: IGNITABLE WASTE

Map Key	Number of Records	Direction	Distance (mi/ft)	Elev/Diff (ft)	Site	DB

Hazardous Waste Handler Details

Sequence No:	1
Receive Date:	20200923
Handler Name:	LINCOLN SQUARE SERVICE
Source Type:	Implementer
Federal Waste Generator Code:	N
Generator Code Description:	Not a Generator, Verified

Owner/Operator Details

Owner/Operator Ind:	Current Owner	***Street No:***	
Type:	Private	***Street 1:***	2201 W LAWRENCE AVE
Name:	LINCOLN SQUARE SERVICE	***Street 2:***	
Date Became Current:	20040923	***City:***	CHICAGO
Date Ended Current:		***State:***	IL
Phone:		***Country:***	US
Source Type:	Notification	***Zip Code:***	60625

Owner/Operator Ind:	Current Operator	***Street No:***	
Type:	Private	***Street 1:***	2201 W LAWRENCE AVE
Name:	LINCOLN SQUARE SERVICE	***Street 2:***	
Date Became Current:	20040923	***City:***	CHICAGO
Date Ended Current:		***State:***	IL
Phone:		***Country:***	US
Source Type:	Notification	***Zip Code:***	60625

Historical Handler Details

Receive Dt:	20040923
Generator Code Description:	Small Quantity Generator
Handler Name:	LINCOLN SQUARE SERVICE

111	*1 of 1*	*ESE*	*0.22 / 1,187.57*	*598.80 / 3*	*1901 -07 W AINSLIE 1901 -07 W AINSLIE CHICAGO IL 60625*	*FINDS/FRS*

Registry ID:	110030824437
FIPS Code:	17031
HUC Code:	
Site Type Name:	STATIONARY
Location Description:	
Supplemental Location:	
Create Date:	17-AUG-07
Update Date:	29-DEC-14
Interest Types:	STATE MASTER
SIC Codes:	
SIC Code Descriptions:	
NAICS Codes:	
NAICS Code Descriptions:	

Map Key	Number of Records	Direction	Distance (mi/ft)	Elev/Diff (ft)	Site	DB

Conveyor:
Federal Facility Code:
Federal Agency Name:
Tribal Land Code:
Tribal Land Name:
Congressional Dist No:
Census Block Code:
EPA Region Code: 05
County Name: COOK
US/Mexico Border Ind:
Latitude:
Longitude:
Reference Point:
Coord Collection Method:
Accuracy Value:
Datum: NAD83
Source:
Facility Detail Rprt URL: https://ofmpub.epa.gov/frs_public2/fii_query_detail.disp_program_facility?p_registry_id=110030824437
Data Source: Facility Registry Service - Single File
Program Acronyms:

ACES:170001723909

112	1 of 3	NW	0.23 / 1,190.55	597.79 / 2	WINNEMAC PARK STADIUM 5101 N LEAVITT ST CHICAGO IL 60625	RCRA VSQG

EPA Handler ID: ILR000110049
Gen Status Universe: VSG
Contact Name: LYNN CRIVELLO
Contact Address: 125 S CLARK 16TH FLOOR , , CHICAGO , IL, 60603 , US
Contact Phone No and Ext: 773-553-3113
Contact Email:
Contact Country: US
County Name: COOK
EPA Region: 05
Land Type: District
Receive Date: 20020122
Location Latitude: 41.974178
Location Longitude: -87.684205

Violation/Evaluation Summary

Note: NO RECORDS: As of Jan 2023, there are no Compliance Monitoring and Enforcement (violation) records associated with this facility (EPA ID).

Handler Summary

Importer Activity: No

Mixed Waste Generator:	No
Transporter Activity:	No
Transfer Facility:	No
Onsite Burner Exemption:	No
Furnace Exemption:	No
Underground Injection Activity:	No
Commercial TSD:	No
Used Oil Transporter:	No
Used Oil Transfer Facility:	No
Used Oil Processor:	No
Used Oil Refiner:	No
Used Oil Burner:	No
Used Oil Market Burner:	No
Used Oil Spec Marketer:	No

Hazardous Waste Handler Details

Sequence No:	1
Receive Date:	20020122
Handler Name:	WINNEMAC PARK STADIUM
Federal Waste Generator Code:	3
Generator Code Description:	Very Small Quantity Generator
Source Type:	Notification

Waste Code Details

Hazardous Waste Code:	D001
Waste Code Description:	IGNITABLE WASTE
Hazardous Waste Code:	D002
Waste Code Description:	CORROSIVE WASTE
Hazardous Waste Code:	D003
Waste Code Description:	REACTIVE WASTE

Owner/Operator Details

Owner/Operator Ind:	Current Owner	***Street No:***	
Type:	District	***Street 1:***	125 S CLARK 16TH FLOOR
Name:	CHICAGO PUBLIC SCHOOS	***Street 2:***	
Date Became Current:		***City:***	CHICAGO
Date Ended Current:		***State:***	IL
Phone:	773-553-2900	***Country:***	
Source Type:	Notification	***Zip Code:***	60603

Map Key	Number of Records	Direction	Distance (mi/ft)	Elev/Diff (ft)	Site	DB
112	*2 of 3*	*NW*	*0.23 / 1,190.55*	*597.79 / 2*	***WINNEMAC PARK STADIUM*** ***5101 N LEAVITT ST*** ***CHICAGO IL 60625***	*FINDS/FRS*

Registry ID:	110012271095

Map Key	Number of Records	Direction	Distance (mi/ft)	Elev/Diff (ft)	Site	DB

FIPS Code:	17031
HUC Code:	07120003
Site Type Name:	STATIONARY
Location Description:	
Supplemental Location:	
Create Date:	01-MAR-00
Update Date:	26-JAN-12
Interest Types:	STATE MASTER, UNSPECIFIED UNIVERSE
SIC Codes:	
SIC Code Descriptions:	
NAICS Codes:	
NAICS Code Descriptions:	
Conveyor:	FRS-GEOCODE
Federal Facility Code:	
Federal Agency Name:	
Tribal Land Code:	
Tribal Land Name:	
Congressional Dist No:	05
Census Block Code:	170310404013002
EPA Region Code:	05
County Name:	COOK
US/Mexico Border Ind:	
Latitude:	41.974272
Longitude:	-87.684238
Reference Point:	ENTRANCE POINT OF A FACILITY OR STATION
Coord Collection Method:	ADDRESS MATCHING-HOUSE NUMBER
Accuracy Value:	50
Datum:	NAD83
Source:	
Facility Detail Rprt URL:	https://ofmpub.epa.gov/frs_public2/fii_query_detail.disp_program_facility?p_registry_id=110012271095
Data Source:	Facility Registry Service - Single File
Program Acronyms:	

ACES:170000406086, RCRAINFO:ILR000110049

112	3 of 3	NW	0.23 / 1,190.55	597.79 / 2	**Winnemac Park Stadium** **5101 N Leavitt St** **Chicago IL 60625**	IEPA DOCS

Note: Documents related to facilities in Illinois can be searched on the Illinois Environmental Protection Agency (IEPA) Document Explorer: https://external.epa.illinois.gov/DocumentExplorer

Details

Site ID:	170000406086	**Document Indicator:**	No
System ID:	0316045105	**Latitude:**	41.97425
Interest Type:	BOL	**Longitude:**	-87.68396
Media Code:	LAND	**X:**	-87.68395999999996
Revision Date/Time:	06/30/2003	**Y:**	41.97425000000004
Collection Date:	12/30/2003		

Map Key	Number of Records	Direction	Distance (mi/ft)	Elev/Diff (ft)	Site	DB
113	1 of 1	SSW	0.23 / 1,193.58	596.83 / 1	EUGNE S. BUINO 2165 W GIDDINGS ST, CHICAGO, IL IL	PERMITS CHICAGO

Application ID: DOEAIR2415
Application Type: AIR POLLUTION CONTROL PERMIT
Issue or Entry Date: 03/25/1996
Application Subtype: EQUIPMENT INSTALLATION

CDPH Environmental Permit Details

Status: CLOSED
Street No to:
Applicant:
Direction: W
Expiration Date: 09/21/1996
Street Name: GIDDINGS
Data Source: HISTORIC DEPT. OF ENVIRONMENT
Street Type: ST
Street No from: 2165
Location: POINT (-87.68327 41.96778)
Comment:

QTY: 1.0 NEW BOILER - DUNKIRK MFG D247-700 MIN.BTU 500,000 MAX.BTU 700,000**Note: Many records provided by the department have a truncated Comment field.

Map Key	Number of Records	Direction	Distance (mi/ft)	Elev/Diff (ft)	Site	DB
114	1 of 4	SW	0.23 / 1,223.49	596.51 / 1	WIRTZ REALTY CORP. 2216 W LAWRENCE AVE, CHICAGO, IL IL	PERMITS CHICAGO

Application ID: DOEAIR25298
Application Type: AIR POLLUTION CONTROL PERMIT
Issue or Entry Date: 09/28/2009
Application Subtype: EQUIPMENT INSTALLATION

CDPH Environmental Permit Details

Status: CLOSED
Street No to:
Applicant:
Direction: W
Expiration Date: 03/27/2010
Street Name: LAWRENCE
Data Source: HISTORIC DEPT. OF ENVIRONMENT
Street Type: AVE
Street No from: 2216
Location: POINT (-87.6848 41.96868)
Comment:

QTY: 1.0 COMBUSTION EMISSION UNIT: BOILER/ MAKE AND MODEL: PEERLESS-ATMOSPHERIC/211A-S6/ MAXIMUM OUTPUT: 1,050 BTU/HR**Note: Many records provided by the department have a truncated Comment field.

Map Key	Number of Records	Direction	Distance (mi/ft)	Elev/Diff (ft)	Site	DB
114	2 of 4	SW	0.23 / 1,223.49	596.51 / 1	WIRTZ REALTY CORP 2216 W LAWRENCE AVE IL	PERMITS CHICAGO

Application ID: ENVAIR135927
Application Type: AIR POLLUTION CONTROL PERMIT
Issue or Entry Date: 10/15/2013
Application Subtype: GENERAL POLUTION PREVENTION(P2)

CDPH Environmental Permit Details

Map Key	Number of Records	Direction	Distance (mi/ft)	Elev/Diff (ft)	Site	DB

Status:	CLOSED	**Street No to:**	2224
Applicant:	JBC HEATING, CO.	**Direction:**	W
Expiration Date:		**Street Name:**	LAWRENCE
Data Source:	DEPT. OF PUBLIC HEALTH	**Street Type:**	AVE
Street No from:	2216		
Location:	POINT (-87.6848 41.96868)		
Comment:			

[EQUIP ID: , QUANTITY: 1, DESCRIPTION: 090B - BOILER, OUTPUT 288,000 AND LESS THAN 966,000 BTU/HR, NOTE:]**Note: Many records provided by the department have a truncated Comment field.

114	3 of 4	SW	0.23 / 1,223.49	596.51 / 1	WIRTZ REALTY CORPORATION 2216 W LAWRENCE AVE IL	PERMITS CHICAGO

Application ID:	ENVAIR189193	**Application Type:**	AIR POLLUTION CONTROL PERMIT
Issue or Entry Date:	11/02/2015	**Application Subtype:**	GENERAL POLUTION PREVENTION(P2)

CDPH Environmental Permit Details

Status:	CLOSED	**Street No to:**	
Applicant:	A-TEAM HEATING & AIR	**Direction:**	W
Expiration Date:		**Street Name:**	LAWRENCE
Data Source:	DEPT. OF PUBLIC HEALTH	**Street Type:**	AVE
Street No from:	2216		
Location:	POINT (-87.6848 41.96868)		
Comment:			

AIR POLLUTION CONTROL PERMIT [EQUIP ID: , QUANTITY: 1, DESCRIPTION: 080A - FURNACE, OUTPUT LESS THAN 288,000 BTU/HR, NOTE:]**Note: Many records provided by the department have a truncated Comment field.

114	4 of 4	SW	0.23 / 1,223.49	596.51 / 1	BOILER REPLACEMENT 2216 W LAWRENCE AVE IL	PERMITS CHICAGO

Application ID:	ENVAIR180799	**Application Type:**	AIR POLLUTION CONTROL PERMIT
Issue or Entry Date:	09/17/2014	**Application Subtype:**	GENERAL POLUTION PREVENTION(P2)

CDPH Environmental Permit Details

Status:	CLOSED	**Street No to:**	
Applicant:	JBC HEATING	**Direction:**	W
Expiration Date:		**Street Name:**	LAWRENCE
Data Source:	DEPT. OF PUBLIC HEALTH	**Street Type:**	AVE
Street No from:	2216		
Location:	POINT (-87.6848 41.96868)		
Comment:			

BOILER REPLACEMENT [EQUIP ID: , QUANTITY: 1, DESCRIPTION: 090C - BOILER OUTPUT 966,000 BTU/HR AND LESS THAN 2,888,000 BTU/HR, NOTE:]**Note: Many records provided by the department have a truncated Comment field.

Map Key	Number of Records	Direction	Distance (mi/ft)	Elev/Diff (ft)	Site	DB
115	1 of 1	ENE	0.23 / 1,231.41	599.13 / 3	1901-11 W WINNEMAC 1901 W WINNEMAC AVE IL	PERMITS CHICAGO

Application ID: ENVAIR769272
Application Type: AIR POLLUTION CONTROL PERMIT
Issue or Entry Date: 03/08/2017
Application Subtype: ARCHITECTURAL SURFACE CLEANING

CDPH Environmental Permit Details

Status: CLOSED
Applicant: DANIEL WEBB
Expiration Date:
Data Source: DEPT. OF PUBLIC HEALTH
Street No from: 1901
Location: POINT (-87.67661 41.9733)
Comment:
Street No to:
Direction: W
Street Name: WINNEMAC
Street Type: AVE

DRY GRINDING FOR LINTEL REPAIR WORK**Note: Many records provided by the department have a truncated Comment field.

Map Key	Number of Records	Direction	Distance (mi/ft)	Elev/Diff (ft)	Site	DB
116	1 of 1	SSE	0.24 / 1,272.67	597.86 / 2	MARIE MCAULIFFE 4715 N DAMEN AVE, CHICAGO, IL IL	PERMITS CHICAGO

Application ID: DOEAIR1854
Application Type: AIR POLLUTION CONTROL PERMIT
Issue or Entry Date: 09/27/1995
Application Subtype: EQUIPMENT INSTALLATION

CDPH Environmental Permit Details

Status: CLOSED
Applicant:
Expiration Date: 03/25/1996
Data Source: HISTORIC DEPT. OF ENVIRONMENT
Street No from: 4715
Location: POINT (-87.67916 41.96745)
Comment:
Street No to:
Direction: N
Street Name: DAMEN
Street Type: AVE

QTY: 1.0 SANDBLASTING - SAND DUST SUPPRESSION - WETTING**Note: Many records provided by the department have a truncated Comment field.

Map Key	Number of Records	Direction	Distance (mi/ft)	Elev/Diff (ft)	Site	DB
117	1 of 2	WSW	0.24 / 1,274.88	596.31 / 0	4801 N. BELL 4801 N BELL AVE IL	PERMITS CHICAGO

Application ID: ENVAIR962472
Application Type: AIR POLLUTION CONTROL PERMIT
Issue or Entry Date: 06/13/2018
Application Subtype: ARCHITECTURAL SURFACE CLEANING

CDPH Environmental Permit Details

Status: CLOSED
Applicant: BOGDAN STOJKOWSKI
Expiration Date:
Street No to:
Direction: N
Street Name: BELL

Map Key	Number of Records	Direction	Distance (mi/ft)	Elev/Diff (ft)	Site	DB

Data Source: DEPT. OF PUBLIC HEALTH
Street Type: AVE
Street No from: 4801
Location: POINT (-87.68527 41.96885)
Comment:

MASONRY REPAIRS**Note: Many records provided by the department have a truncated Comment field.

---

117 *2 of 2* *WSW* *0.24 / 1,274.88* *596.31 / 0* ***4801 N. BELL 4801 N BELL AVE IL*** ***PERMITS CHICAGO***

Application ID: ENVAIR780051
Application Type: AIR POLLUTION CONTROL PERMIT
Issue or Entry Date: 04/17/2017
Application Subtype: ARCHITECTURAL SURFACE CLEANING

CDPH Environmental Permit Details

Status: CLOSED
Street No to:
Applicant: BOGDAN STOJKOWSKI
Direction: N
Expiration Date:
Street Name: BELL
Data Source: DEPT. OF PUBLIC HEALTH
Street Type: AVE
Street No from: 4801
Location: POINT (-87.68527 41.96885)
Comment:

MASONRY REPAIRS**Note: Many records provided by the department have a truncated Comment field.

---

118 *1 of 2* *ESE* *0.24 / 1,283.10* *598.50 / 3* ***SEARS 1010 1900 LAWRENCE AVE CHICAGO IL 60640-4003*** ***FINDS/FRS***

Registry ID: 110005935426
FIPS Code: 17031
HUC Code: 07120003
Site Type Name: STATIONARY
Location Description:
Supplemental Location:
Create Date: 01-MAR-00
Update Date: 26-JAN-12
Interest Types: SQG, STATE MASTER
SIC Codes:
SIC Code Descriptions:
NAICS Codes:
NAICS Code Descriptions:
Conveyor: FRS-GEOCODE
Federal Facility Code:
Federal Agency Name:
Tribal Land Code:
Tribal Land Name:
Congressional Dist No: 05
Census Block Code: 170310404025010
EPA Region Code: 05

Map Key	Number of Records	Direction	Distance (mi/ft)	Elev/Diff (ft)	Site	DB

County Name:	COOK
US/Mexico Border Ind:	
Latitude:	41.96879
Longitude:	-87.67694
Reference Point:	CENTER OF A FACILITY OR STATION
Coord Collection Method:	ADDRESS MATCHING-HOUSE NUMBER
Accuracy Value:	30
Datum:	NAD83
Source:	
Facility Detail Rprt URL:	https://ofmpub.epa.gov/frs_public2/fii_query_detail.disp_program_facility?p_registry_id=110005935426
Data Source:	Facility Registry Service - Single File
Program Acronyms:	

ACES:170000315521, RCRAINFO:ILR000008490

118	*2 of 2*	*ESE*	*0.24 / 1,283.10*	*598.50 / 3*	***SEARS NO 1010*** ***1900 LAWRENCE AVE*** ***CHICAGO IL 60640***	***RCRA NON GEN***

EPA Handler ID:	ILR000008490
Gen Status Universe:	No Report
Contact Name:	MARGARET L WHITNEY
Contact Address:	333 BEVERLY RD D824C , , HOFFMAN ESTATES , IL, 60179 , US
Contact Phone No and Ext:	708-286-8616
Contact Email:	
Contact Country:	US
County Name:	COOK
EPA Region:	05
Land Type:	Private
Receive Date:	20220829
Location Latitude:	41.968815
Location Longitude:	-87.676964

Violation/Evaluation Summary

Note:	NO RECORDS: As of Jan 2023, there are no Compliance Monitoring and Enforcement (violation) records associated with this facility (EPA ID).

Handler Summary

Importer Activity:	No
Mixed Waste Generator:	No
Transporter Activity:	No
Transfer Facility:	No
Onsite Burner Exemption:	No
Furnace Exemption:	No
Underground Injection Activity:	No
Commercial TSD:	No
Used Oil Transporter:	No

Used Oil Transfer Facility: No
Used Oil Processor: No
Used Oil Refiner: No
Used Oil Burner: No
Used Oil Market Burner: No
Used Oil Spec Marketer: No

Hazardous Waste Handler Details

Sequence No: 1
Receive Date: 20220829
Handler Name: SEARS NO 1010
Source Type: Implementer
Federal Waste Generator Code: N
Generator Code Description: Not a Generator, Verified

Waste Code Details

Hazardous Waste Code: D008
Waste Code Description: LEAD

Hazardous Waste Handler Details

Sequence No: 1
Receive Date: 19950817
Handler Name: SEARS NO 1010
Source Type: Notification
Federal Waste Generator Code: 2
Generator Code Description: Small Quantity Generator

Waste Code Details

Hazardous Waste Code: D008
Waste Code Description: LEAD

Owner/Operator Details

Owner/Operator Ind: Current Owner
Type: Private
Name: SEARS ROEBUCK AND CO
Date Became Current:
Date Ended Current:
Phone: 708-286-2500
Source Type: Notification
Street No:
Street 1: 3333 BEVERLY RD
Street 2:
City: HOFFMAN ESTATES
State: IL
Country:
Zip Code: 60179

Owner/Operator Ind: Current Owner
Type: Private
Name: SEARS ROEBUCK AND CO
Street No:
Street 1: 3333 BEVERLY RD
Street 2:

Map Key	Number of Records	Direction	Distance (mi/ft)	Elev/Diff (ft)	Site	DB

Date Became Current:
Date Ended Current:
Phone: 708-286-2500
Source Type: Implementer
City: HOFFMAN ESTATES
State: IL
Country: US
Zip Code: 60179

Historical Handler Details

Receive Dt: 19950817
Generator Code Description: Small Quantity Generator
Handler Name: SEARS NO 1010

119	1 of 5	SW	0.24 / 1,288.51	596.51 / 1	CHURCH 4754 N LEAVITT CHICAGO IL 60625	FINDS/FRS

Registry ID: 110056035133
FIPS Code: 17031
HUC Code: 07120003
Site Type Name: STATIONARY
Location Description:
Supplemental Location:
Create Date: 21-OCT-13
Update Date:
Interest Types: STATE MASTER
SIC Codes:
SIC Code Descriptions:
NAICS Codes:
NAICS Code Descriptions:
Conveyor: FRS-GEOCODE
Federal Facility Code:
Federal Agency Name:
Tribal Land Code:
Tribal Land Name:
Congressional Dist No: 05
Census Block Code: 170310406003006
EPA Region Code: 05
County Name: COOK
US/Mexico Border Ind:
Latitude: 41.968108
Longitude: -87.684018
Reference Point: ENTRANCE POINT OF A FACILITY OR STATION
Coord Collection Method: ADDRESS MATCHING-HOUSE NUMBER
Accuracy Value: 50
Datum: NAD83
Source:
Facility Detail Rprt URL: https://ofmpub.epa.gov/frs_public2/fii_query_detail.disp_program_facility?p_registry_id=110056035133
Data Source: Facility Registry Service - Single File
Program Acronyms:

ACES:170002005283

Map Key	Number of Records	Direction	Distance (mi/ft)	Elev/Diff (ft)	Site	DB
119	2 of 5	SW	0.24 / 1,288.51	596.51 / 1	SEE 4736 N. LEAVITT 2200 W GIDDINGS ST CHICAGO IL	TANKS CHICAGO

Facility ID: 2200GID1994-04-06
Owner:
Data Source(s): HISTORIC DEPT. OF BUILDINGS

Detail(s)

Tank ID:
Installation Date: 04/06/1994
Removal Date:
Last Used Date:
Tank Type: UNDERGROUND STORAGE TANK
Tank Material:
Tank Construction:
Tank Product:
Tank Capacity:
Location: POINT (-87.68413846021066 41.96787493080565)
Comment: WORK BY: N/G; SEE 4736 NO. LEAVITT

Street No from: 2200
Street No to: 2200
Street Name: GIDDINGS
Street Type: ST
Direction: W
Latitude: 41.96787493080565
Longitude: -87.68413846021066

Map Key	Number of Records	Direction	Distance (mi/ft)	Elev/Diff (ft)	Site	DB
119	3 of 5	SW	0.24 / 1,288.51	596.51 / 1	BERRY CHURCH 4736 N LEAVITT ST CHICAGO IL	TANKS CHICAGO

Facility ID: 4736LEA1987-02-27
Owner:
Data Source(s): HISTORIC DEPT. OF BUILDINGS

Detail(s)

Tank ID:
Installation Date: 02/27/1987
Removal Date:
Last Used Date:
Tank Type: UNDERGROUND STORAGE TANK
Tank Material:
Tank Construction:
Tank Product:
Tank Capacity:
Location: POINT (-87.68416631001828 41.96793745262027)
Comment: WORK BY: P. J. HARTMANN; REMOVE 1-3K FUEL OIL TANK FINAL 3/10/87

Street No from: 4736
Street No to: 4736
Street Name: LEAVITT
Street Type: ST
Direction: N
Latitude: 41.96793745262027
Longitude: -87.68416631001828

Map Key	Number of Records	Direction	Distance (mi/ft)	Elev/Diff (ft)	Site	DB
119	4 of 5	SW	0.24 / 1,288.51	596.51 / 1	BARRY MEM.UNTD.METHODIST CHURCH 4754 N LEAVITT ST, CHICAGO, IL IL	PERMITS CHICAGO

Application ID: DOEAIR10273
Issue or Entry Date: 08/06/2002
Application Type: AIR POLLUTION CONTROL PERMIT
Application Subtype: EQUIPMENT INSTALLATION

Map Key	Number of Records	Direction	Distance (mi/ft)	Elev/Diff (ft)	Site	DB

CDPH Environmental Permit Details

Status:	CLOSED	***Street No to:***	
Applicant:		***Direction:***	N
Expiration Date:	02/02/2003	***Street Name:***	LEAVITT
Data Source:	HISTORIC DEPT. OF ENVIRONMENT	***Street Type:***	ST
Street No from:	4754		
Location:	POINT (-87.68403 41.96844)		
Comment:			

QTY: 1.0 ARCHITECTURAL SURFACE CLEANING/GRINDING/ DUST SUPPRESSION METHOD:TARPAULIN/ WASTE DISPOSAL METHOD: DUMPSTER**Note: Many records provided by the department have a truncated Comment field.

119	*5 of 5*	*SW*	*0.24 / 1,288.51*	*596.51 / 1*	***4754 N. LEAVITT ST. 4754 N LEAVITT ST IL***	***PERMITS CHICAGO***

Application ID:	ENVAIR1715692	***Application Type:***	AIR POLLUTION CONTROL PERMIT
Issue or Entry Date:	08/03/2022	***Application Subtype:***	ARCHITECTURAL SURFACE CLEANING

CDPH Environmental Permit Details

Status:	OPEN	***Street No to:***	
Applicant:	BART TUCKPOINTING, INC.	***Direction:***	N
Expiration Date:		***Street Name:***	LEAVITT
Data Source:	DEPT. OF PUBLIC HEALTH	***Street Type:***	ST
Street No from:	4754		
Location:	POINT (-87.68403 41.96844)		
Comment:			

GRINDING WORK.
PROPERTY ALSO KNOWN AS (2200-08 W. GIDDINGS ST.)**Note: Many records provided by the department have a truncated Comment field.

120	*1 of 12*	*ESE*	*0.24 / 1,293.30*	*598.69 / 3*	***SB 1900 W. Lawrence, LLC 1900 W. Lawrence Ave. Chicago, IL 60640 IL***	***UST***

Facility No:	2019705	***Facility Type:***	Commercial / Retail
Facility Status:	Closed	***Owner Type:***	Private
Fac Details Status:	Closed	***Owner Status:***	Current Owner
Fac Type Fac Details:	Commercial / Retail	***County:***	Cook
Owner Name:	SB 1900 W. Lawrence, LLC		
Facility URL:	http://webapps.sfm.illinois.gov/ustsearch/Facility.aspx?ID=2019705		

Tank Information

Tank No:	1	***Capacity:***	1000
Ul No:		***Petroleum Use:***	
Status:	Removed	***Product:***	Used Oil

Removed Date:	12/16/1993	**CERCLA Substance:**	
Install Date:		**Current Age:**	25
Abandoned Date:		**Abandoned Material:**	
Last Used Date:		**Product Date:**	
Red Tag Issue Date:		**Fee Due:**	
CAS Code:		**Regulated Status:**	Federal
OSFM First Noti Dt:	4/14/1986		

Tank Information

Tank No:	2	**Capacity:**	5500
Ul No:		**Petroleum Use:**	Consumptive Use on Premises for Heating
Status:	Removed	**Product:**	Heating Oil
Removed Date:	2/27/2019	**CERCLA Substance:**	
Install Date:		**Current Age:**	
Abandoned Date:		**Abandoned Material:**	
Last Used Date:	12/31/1973	**Product Date:**	
Red Tag Issue Date:		**Fee Due:**	$0.00
CAS Code:		**Regulated Status:**	Exempt
OSFM First Noti Dt:	1/14/2019		

Owner Summary

Owner No:	U0013700	**Owner Status:**	Former Owner
Owner Name:	Sears Roebuck & Co	**Purchase Date:**	
Ownership History:	http://webapps.sfm.illinois.gov/ustsearch/Ownership.aspx?ID=2019705		

Owner Summary

Owner No:	U0039420	**Owner Status:**	Current Owner
Owner Name:	SB 1900 W. Lawrence, LLC	**Purchase Date:**	1/14/2016
Ownership History:	http://webapps.sfm.illinois.gov/ustsearch/Ownership.aspx?ID=2019705		

Owner Details

Owner Name:	SB 1900 W. Lawrence, LLC	**Type Financial Resp:**	
Owner Status:	Current Owner	**Fin Resp Rpt Due:**	
Purchase Date:	1/14/2016		
Owner Address:	3400 Stonegate Blvd. Arlington Heights, IL 60005		

Facility Details

MFD Forms Status:	No Forms Found	**Green Tag Decal:**	
MFD Permit Issue Dt:		**Green Tag Issue Date:**	
MFD Permit Exp Dt:		**Green Tag Exp Date:**	
Property Parcel:	14-07-420-030	**Motor Fuel Type:**	
Pending Nov:	No		
Permit History Link:	https://webapps.sfm.illinois.gov/USTPortal/Permit/FacilityPermitList/2019705		

Map Key	Number of Records	Direction	Distance (mi/ft)	Elev/Diff (ft)	Site	DB
120	2 of 12	ESE	0.24 / 1,293.30	598.69 / 3	SEARS ROEBUCK & COMPANY 1900 W LAWRENCE AVE CHICAGO IL	TANKS CHICAGO

Facility ID: 2019705
Owner: See Environmental Permit Dataset
Data Source(s): DEPT. OF PUBLIC HEALTH

Detail(s)

Tank ID: 0001
Installation Date:
Removal Date:
Last Used Date:
Tank Type: UNDERGROUND STORAGE TANK
Tank Material:
Tank Construction:
Tank Product: USED OIL
Tank Capacity: 1000
Location: POINT (-87.6762826511204 41.96890357520102)
Comment: REMOVED 12/16/93, Historic data from former Dept. of Environment [Associated Permit Numbers: 1000632;]

Street No from: 1900
Street No to: 1900
Street Name: LAWRENCE
Street Type: AVE
Direction: W
Latitude: 41.96890357520102
Longitude: -87.6762826511204

Map Key	Number of Records	Direction	Distance (mi/ft)	Elev/Diff (ft)	Site	DB
120	3 of 12	ESE	0.24 / 1,293.30	598.69 / 3	KRESGE'S 1900 W LAWRENCE AVE CHICAGO IL	TANKS CHICAGO

Facility ID: 1900LAW1952-06-23
Owner:
Data Source(s): HISTORIC DEPT. OF BUILDINGS

Detail(s)

Tank ID:
Installation Date: 06/23/1952
Removal Date:
Last Used Date:
Tank Type: UNDERGROUND STORAGE TANK
Tank Material:
Tank Construction:
Tank Product:
Tank Capacity:
Location: POINT (-87.6762826511204 41.96890357520102)
Comment: WORK BY: MOSBECK OIL EQUIPMENT; INSTALL 1-2K F.O.

Street No from: 1900
Street No to: 1900
Street Name: LAWRENCE
Street Type: AVE
Direction: W
Latitude: 41.96890357520102
Longitude: -87.6762826511204

Map Key	Number of Records	Direction	Distance (mi/ft)	Elev/Diff (ft)	Site	DB
120	4 of 12	ESE	0.24 / 1,293.30	598.69 / 3	SEARS STORE #1010 1900 W LAWRENCE AVE, CHICAGO, IL IL	PERMITS CHICAGO

Application ID: DOEAIR29925
Issue or Entry Date: 08/29/2011
Application Type: AIR POLLUTION CONTROL PERMIT
Application Subtype: EQUIPMENT INSTALLATION

Map Key	Number of Records	Direction	Distance (mi/ft)	Elev/Diff (ft)	Site	DB

CDPH Environmental Permit Details

Status:	CLOSED	***Street No to:***	
Applicant:		***Direction:***	W
Expiration Date:	02/25/2012	***Street Name:***	LAWRENCE
Data Source:	HISTORIC DEPT. OF ENVIRONMENT	***Street Type:***	AVE
Street No from:	1900		
Location:	POINT (-87.67696 41.96879)		
Comment:			

QTY: HOLD: NEED LEAD TEST RESULT. ,QTY: 1.0 ARCHITECTURAL SURFACE CLEANING: SANDBLASTING/ DUST SUPPRESSION METHOD: TARPS/ PERMIT EXPIRES: 12/26/2011**Note: Many records provided by the department have a truncated Comment field.

120	*5 of 12*	*ESE*	*0.24 / 1,293.30*	*598.69 / 3*	***SEARS ROEBUCK & COMPANY 1900 W LAWRENCE AVE, CHICAGO, IL IL***	***PERMITS CHICAGO***

Application ID:	DOEUST100632	***Application Type:***	UNDERGROUND STORAGE TANK
Issue or Entry Date:	11/15/1993	***Application Subtype:***	REMOVAL

CDPH Environmental Permit Details

Status:	CLOSED	***Street No to:***	
Applicant:	DONNA WAGENER	***Direction:***	W
Expiration Date:	06/15/1994	***Street Name:***	LAWRENCE
Data Source:	HISTORIC DEPT. OF ENVIRONMENT	***Street Type:***	AVE
Street No from:	1900		
Location:	POINT (-87.67696 41.96879)		
Comment:			

[CONTRACTOR: LUSE ENVIRONMENTAL SERVICES]**Note: Many records provided by the department have a truncated Comment field.

120	*6 of 12*	*ESE*	*0.24 / 1,293.30*	*598.69 / 3*	***SEARS ROEBUCK & CO. 1900 W LAWRENCE AVE, CHICAGO, IL IL***	***PERMITS CHICAGO***

Application ID:	DOEAIR17819	***Application Type:***	AIR POLLUTION CONTROL PERMIT
Issue or Entry Date:	12/01/2005	***Application Subtype:***	EQUIPMENT INSTALLATION

CDPH Environmental Permit Details

Status:	CLOSED	***Street No to:***	
Applicant:		***Direction:***	W
Expiration Date:	05/30/2006	***Street Name:***	LAWRENCE
Data Source:	HISTORIC DEPT. OF ENVIRONMENT	***Street Type:***	AVE
Street No from:	1900		
Location:	POINT (-87.67696 41.96879)		
Comment:			

Map Key	Number of Records	Direction	Distance (mi/ft)	Elev/Diff (ft)	Site	DB

QTY: 1.0 ARCH SURFACE CLEANING/ GRINDING/ DUST SUPPRESSION:TARPS/ HEPA FILTERS/ PERMIT EXPIRES: 1/27/2006**Note: Many records provided by the department have a truncated Comment field.

---

120 *7 of 12* *ESE* *0.24 / 1,293.30* *598.69 / 3* ***SB 1900 W LAWRENCE LLC***
1900 W LAWRENCE AVE
IL

PERMITS CHICAGO

Application ID:	USTREM1051919	***Application Type:***	UNDERGROUND STORAGE TANK
Issue or Entry Date:	01/15/2019	***Application Subtype:***	REMOVAL

CDPH Environmental Permit Details

Status:	OPEN	***Street No to:***	
Applicant:	SB 1900 W LAWRENCE, LLC	***Direction:***	W
Expiration Date:		***Street Name:***	LAWRENCE
Data Source:	DEPT. OF PUBLIC HEALTH	***Street Type:***	AVE
Street No from:	1900		
Location:	POINT (-87.67696 41.96879)		
Comment:			

{APPLICATION COMMENTS: [CONTRACTOR: RW COLLINS]}{TANKS: (FACILITY TANK ID: 2019705, APPLICATION TANK ID: 2, CAPACITY: 8500, MANUFACTURER: , PRODUCT: #2 HEATING, OUT OF SERVICE DATE: , , IN SERVICE? N)}**Note: Many records provided by the department have a truncated Comment field.

---

120 *8 of 12* *ESE* *0.24 / 1,293.30* *598.69 / 3* ***COMMERCIAL***
1900 W LAWRENCE AVE
IL

PERMITS CHICAGO

Application ID:	ENVAIR1126780	***Application Type:***	AIR POLLUTION CONTROL PERMIT
Issue or Entry Date:	09/05/2019	***Application Subtype:***	ARCHITECTURAL SURFACE CLEANING

CDPH Environmental Permit Details

Status:	CLOSED	***Street No to:***	
Applicant:	FIVE STAR MASONRY	***Direction:***	W
Expiration Date:		***Street Name:***	LAWRENCE
Data Source:	DEPT. OF PUBLIC HEALTH	***Street Type:***	AVE
Street No from:	1900		
Location:	POINT (-87.67696 41.96879)		
Comment:			

GRINDING AND SANDBLASTING**Note: Many records provided by the department have a truncated Comment field.

---

120 *9 of 12* *ESE* *0.24 / 1,293.30* *598.69 / 3* ***Sears 1010 - 170000315521***
1900 W Lawrence Ave
Chicago IL 60640

LUST DOCUMENT

Site ID:		***Originating Bureau:***	Bureau of Land
System ID:		***City (Doc Search):***	Chicago
Program ID:	0316035071	***State (Doc Search):***	IL

Map Key	Number of Records	Direction	Distance (mi/ft)	Elev/Diff (ft)	Site	DB

Interest Type:		**Zip (Doc Search):**	60640
Media Code:		**City (Geo Search):**	
Category:	Leaking UST Technical	**State (Geo Search):**	
Document Indicator:		**Zip (Geo Search):**	
Document Count:	2	**Latitude:**	
Total Pages:	4	**Longitude:**	
Revision Date Time:		**X:**	
Collection Date:		**Y:**	
Name (Doc Search):	Sears 1010 - 170000315521		
Addr (Doc Search):	1900 W Lawrence Ave		
Name (Geo Search):			
Addr (Geo Search):			
Category URL:	https://docuware67.illinois.gov/DocuWare/PlatformRO/WebClient/3/Integration?lc=VXNlcj1kd3B1YmxpY1xuUHdkPU4xbWRhJHRyYXRvclBANTU1&p=RLV&rl=ce728c9a-11c1-4ddf-9003-314169ab1943&tw=Results&q=W0lFUEFJRF09IjE3MDAwMDMxNTUyMSIgQU5EIFtDQVRFR09SWV09IjIxQSI1		
Data Source:	IEPA Document Explorer - Facility/Site Search		
Note:	Documents related to facilities in Illinois can be searched on the Illinois Environmental Protection Agency (IEPA) Document Explorer: https://external.epa.illinois.gov/DocumentExplorer		

120	***10 of 12***	***ESE***	***0.24 / 1,293.30***	***598.69 / 3***	***SB 1900 W. Lawrence, LLC 1900 W. Lawrence Ave. IL***	***PERMITS CHICAGO***

Application ID:	00112-2019REM	**Application Type:**	UNDERGROUND STORAGE TANK
Issue or Entry Date:	01/15/2019	**Application Subtype:**	REMOVAL

CDPH Environmental Permit Details

Status:	APPROVED / ISSUED	**Street No to:**	
Applicant:		**Direction:**	
Expiration Date:	07/16/2019	**Street Name:**	
Data Source:	OSFM	**Street Type:**	
Street No from:			
Location:	POINT (-87.63245 41.88425)		
Comment:			

Facility (Commercial / Retail; Closed)**Note: Many records provided by the department have a truncated Comment field.

120	***11 of 12***	***ESE***	***0.24 / 1,293.30***	***598.69 / 3***	***CA RESIDENTIAL 1900 W LAWRENCE AVE IL***	***PERMITS CHICAGO***

Application ID:	ENVAIR1163025	**Application Type:**	AIR POLLUTION CONTROL PERMIT
Issue or Entry Date:	09/30/2019	**Application Subtype:**	GENERAL POLUTION PREVENTION(P2)

CDPH Environmental Permit Details

Status:	CLOSED	**Street No to:**	
Applicant:	CA RESIDENTIAL STATE-HURON LLC	**Direction:**	W
Expiration Date:		**Street Name:**	LAWRENCE
Data Source:	DEPT. OF PUBLIC HEALTH	**Street Type:**	AVE

Map Key	Number of Records	Direction	Distance (mi/ft)	Elev/Diff (ft)	Site	DB

Street No from: 1900
Location: POINT (-87.67696 41.96879)
Comment:

AIR POLLUTION CONTROL PERMIT [EQUIP ID: , QUANTITY: 1, DESCRIPTION: 080A - FURNACE, OUTPUT LESS THAN 288,000 BTU/HR, NOTE:],[EQUIP ID: , QUANTITY: 1, DESCRIPTION: 080A - FURNACE, OUTPUT LESS THAN 288,000 BTU/HR, NOTE:],[EQUIP ID: , QUANTITY: 1, DESCRIPTION: 080A - FURNACE, OUTPUT LESS THAN 288,000 BTU/HR, NOTE:],[EQUIP ID: , QUANTITY: 1, DESCRIPTION: 080A - FURNACE, OUTPUT LESS THAN 288,000 BTU/HR, NOTE:],[EQUIP ID: , QUANTITY: 1, DESCRIPTION: 080A - FURNACE, OUTPUT LESS THAN 288,000 BTU/HR, NOTE:],[EQUIP ID: , QUANTITY: 1, DESCRIPTION: 080A - FURNACE, OUTPUT LESS THAN 288,000 BTU/HR, NOTE:],[EQUIP ID: , QUANTITY: 1, DESCRIPTION: 080B - FURNACE, OUTPUT 288,000 AND LESS THAN 966,000 BTU/HR, NOTE:],[EQUIP ID: , QUANTITY: 2, DESCRIPTION: 080A - FURNACE, OUTPUT LESS THAN 288,000 BTU/HR, NOTE:],[EQUIP ID: , QUANTITY: 2, DESCRIPTION: 080A - FURNACE, OUTPUT LESS THAN 288,000 BTU/HR, NOTE:]**Note: Many records provided by the department have a truncated Comment field.

120	12 of 12	ESE	0.24 / 1,293.30	598.69 / 3	**Sears 1010** **1900 W Lawrence Ave** **Chicago IL 60640**	IEPA DOCS

Note: Documents related to facilities in Illinois can be searched on the Illinois Environmental Protection Agency (IEPA) Document Explorer: https://external.epa.illinois.gov/DocumentExplorer

Details

Site ID: 170000315521
System ID: 0316035071
Interest Type: BOL
Media Code: LAND
Revision Date/Time: 06/30/2003
Collection Date: 12/30/2003
Document Indicator: Yes
Latitude: 41.96888
Longitude: -87.67609
X: -87.67608999999999
Y: 41.96888000000007

121	1 of 1	SSE	0.25 / 1,296.64	597.80 / 2	**GIUSEPPE SALEME** **4709 N DAMEN AVE, CHICAGO, IL IL**	PERMITS CHICAGO

Application ID: DOEAIR16068
Issue or Entry Date: 01/07/2005
Application Type: AIR POLLUTION CONTROL PERMIT
Application Subtype: EQUIPMENT INSTALLATION

CDPH Environmental Permit Details

Status: CLOSED
Applicant:
Expiration Date: 07/06/2005
Data Source: HISTORIC DEPT. OF ENVIRONMENT
Street No from: 4709
Location: POINT (-87.67915 41.96727)
Comment:
Street No to:
Direction: N
Street Name: DAMEN
Street Type: AVE

QTY: 1.0 COMBUSTION EMISSION UNIT/ROOF TOP UNIT/ LUXAIR/MODEL:0120N0AXTX/ MAXIMUM OUTPUT:300,000 BTU,QTY: 2.0 FOOD PREPARATION UNIT/HOOD FAN/ MODEL:ILG 4BC2434/DIMENSIONS:18'-0" X 4'-0"/ 18 GAUGE STAINLESS STEEL**Note: Many records provided by the department have a truncated Comment field.

122	1 of 2	NNW	0.25 / 1,301.04	597.79 / 2	**ELIZA CHAPPELL SCHOOL** **2135 W FOSTER** **CHICAGO IL 60625**	FINDS/FRS

Map Key	Number of Records	Direction	Distance (mi/ft)	Elev/Diff (ft)	Site	DB

Registry ID:	110046147228
FIPS Code:	17031
HUC Code:	07120003
Site Type Name:	STATIONARY
Location Description:	
Supplemental Location:	
Create Date:	24-JUL-12
Update Date:	
Interest Types:	STATE MASTER
SIC Codes:	
SIC Code Descriptions:	
NAICS Codes:	
NAICS Code Descriptions:	
Conveyor:	FRS-GEOCODE
Federal Facility Code:	
Federal Agency Name:	
Tribal Land Code:	
Tribal Land Name:	
Congressional Dist No:	05
Census Block Code:	170310401002018
EPA Region Code:	05
County Name:	COOK
US/Mexico Border Ind:	
Latitude:	41.97598
Longitude:	-87.68325
Reference Point:	ENTRANCE POINT OF A FACILITY OR STATION
Coord Collection Method:	ADDRESS MATCHING-HOUSE NUMBER
Accuracy Value:	50
Datum:	NAD83
Source:	
Facility Detail Rprt URL:	https://ofmpub.epa.gov/frs_public2/fii_query_detail.disp_program_facility?p_registry_id=110046147228
Data Source:	Facility Registry Service - Single File
Program Acronyms:	

ACES:170001755651

Map Key	Number of Records	Direction	Distance (mi/ft)	Elev/Diff (ft)	Site	DB
122	2 of 2	NNW	0.25 / 1,301.04	597.79 / 2	CHICAGO BOARD OF EDUCATION 2135 W FOSTER AVE, CHICAGO, IL IL	PERMITS CHICAGO

Application ID:	DOEAIR27453	**Application Type:**	AIR POLLUTION CONTROL PERMIT
Issue or Entry Date:	08/19/2010	**Application Subtype:**	EQUIPMENT INSTALLATION

CDPH Environmental Permit Details

Status:	CLOSED	**Street No to:**	
Applicant:		**Direction:**	W
Expiration Date:	02/15/2011	**Street Name:**	FOSTER
Data Source:	HISTORIC DEPT. OF ENVIRONMENT	**Street Type:**	AVE

Map Key	Number of Records	Direction	Distance (mi/ft)	Elev/Diff (ft)	Site	DB

Street No from: 2135
Location: POINT (-87.68334 41.97598)
Comment:

QTY: 2.0 COMBUSTION EMISSION UNIT: BOILER/ MAKE AND MODEL: GORDON PIATT/58.1G-07/ MAX OUTPUT: 1674 MBTU/HR,QTY: 1.0 GENERATOR: EMERGENCY/150KW/ MAKE AND MODEL: GENERAC/SG0150/ MUFFLER: CRITICAL/EXHAUST SIZE: 2.5"**Note: Many records provided by the department have a truncated Comment field.

123	1 of 1	ENE	0.25 / 1,302.09	599.13 / 3	WIRTA CORPORATION 1902 W WINNEMAC AVE CHICAGO IL	TANKS CHICAGO

Facility ID: 1902WIN1970-07-08
Owner:
Data Source(s): HISTORIC DEPT. OF BUILDINGS

Detail(s)

Tank ID:
Installation Date: 07/08/1970
Removal Date:
Last Used Date:
Tank Type: UNDERGROUND STORAGE TANK
Tank Material:
Tank Construction:
Tank Product:
Tank Capacity:
Location: POINT (-87.67648459668338 41.973420948567956)
Comment: WORK BY: HUDSON BOILER; INSTALL/ENCL 1-2K GAL FUEL OIL TANK FINAL 9/12/72

Street No from: 1902
Street No to: 1902
Street Name: WINNEMAC
Street Type: AVE
Direction: W
Latitude: 41.973420948567956
Longitude: -87.67648459668338

124	1 of 5	NW	0.25 / 1,305.63	597.99 / 2	ELIZA CHAPPELL SCHOOL 5145 N LEAVITT CHICAGO IL 60625	FINDS/FRS

Registry ID: 110005951489
FIPS Code: 17031
HUC Code: 07120003
Site Type Name: STATIONARY
Location Description:
Supplemental Location:
Create Date: 01-MAR-00
Update Date: 26-JAN-12
Interest Types: STATE MASTER, UNSPECIFIED UNIVERSE
SIC Codes:
SIC Code Descriptions:
NAICS Codes:
NAICS Code Descriptions:
Conveyor: FRS-GEOCODE
Federal Facility Code:
Federal Agency Name:
Tribal Land Code:
Tribal Land Name:

Map Key	Number of Records	Direction	Distance (mi/ft)	Elev/Diff (ft)	Site	DB

Congressional Dist No: 05
Census Block Code: 170310404013001
EPA Region Code: 05
County Name: COOK
US/Mexico Border Ind:
Latitude: 41.975021
Longitude: -87.68426
Reference Point: ENTRANCE POINT OF A FACILITY OR STATION
Coord Collection Method: ADDRESS MATCHING-HOUSE NUMBER
Accuracy Value: 50
Datum: NAD83
Source:
Facility Detail Rprt URL: https://ofmpub.epa.gov/frs_public2/fii_query_detail.disp_program_facility?p_registry_id=110005951489
Data Source: Facility Registry Service - Single File
Program Acronyms:

ACES:170000329552, RCRAINFO:ILR000032342

124	2 of 5	NW	0.25 / 1,305.63	597.99 / 2	BOARD OF EDUCATION-CHAPPELL SCHOOL 5145 N LEAVITT ST CHICAGO IL	TANKS CHICAGO

Facility ID: 5145LEA1953-04-24
Owner:
Data Source(s): HISTORIC DEPT. OF BUILDINGS

Detail(s)

Tank ID:
Installation Date: 04/24/1953
Removal Date:
Last Used Date:
Tank Type: UNDERGROUND STORAGE TANK
Tank Material:
Tank Construction:
Tank Product:
Tank Capacity:
Location: POINT (-87.68412165278949 41.975352700419634)
Comment: WORK BY: WATER TUBE BOILER & TANK; INSPECT 1-4320 GAL FUEL TANK FINAL 4/22/54

Street No from: 5145
Street No to: 5145
Street Name: LEAVITT
Street Type: ST
Direction: N
Latitude: 41.975352700419634
Longitude: -87.68412165278949

124	3 of 5	NW	0.25 / 1,305.63	597.99 / 2	BOARD OF EDUCATION-CHAPPELL SCHOOL 5145 N LEAVITT ST CHICAGO IL	TANKS CHICAGO

Facility ID: 5145LEA1953-01-28
Owner:
Data Source(s): HISTORIC DEPT. OF BUILDINGS

Map Key	Number of Records	Direction	Distance (mi/ft)	Elev/Diff (ft)	Site	DB

Detail(s)

Tank ID:		***Street No from:***	5145
Installation Date:	01/28/1953	***Street No to:***	5145
Removal Date:		***Street Name:***	LEAVITT
Last Used Date:		***Street Type:***	ST
Tank Type:	UNDERGROUND STORAGE TANK	***Direction:***	N
Tank Material:		***Latitude:***	41.975352700419634
Tank Construction:		***Longitude:***	-87.68412165278949
Tank Product:			
Tank Capacity:			
Location:	POINT (-87.68412165278949 41.975352700419634)		
Comment:	WORK BY: S. J. REYNOLDS; INSPECT 1-5K GAL FUEL OIL TANK FINAL 5/24/54		

124	***4 of 5***	***NW***	***0.25 / 1,305.63***	***597.99 / 2***	***Eliza Chappell School 5145 N Leavitt St Chicago IL 60625***	***IEPA DOCS***

Note: Documents related to facilities in Illinois can be searched on the Illinois Environmental Protection Agency (IEPA) Document Explorer: https://external.epa.illinois.gov/DocumentExplorer

Details

Site ID:	170000329552	***Document Indicator:***	No
System ID:	0316045059	***Latitude:***	41.97498
Interest Type:	BOL	***Longitude:***	-87.68397
Media Code:	LAND	***X:***	-87.68396999999999
Revision Date/Time:	06/30/2003	***Y:***	41.97498000000007
Collection Date:	12/30/2003		

124	***5 of 5***	***NW***	***0.25 / 1,305.63***	***597.99 / 2***	***CHAPPELL 5145 N LEAVITT CHICAGO IL 60625***	***RCRA NON GEN***

EPA Handler ID:	ILR000032342
Gen Status Universe:	No Report
Contact Name:	
Contact Address:	
Contact Phone No and Ext:	
Contact Email:	
Contact Country:	
County Name:	COOK
EPA Region:	05
Land Type:	District
Receive Date:	20191213
Location Latitude:	
Location Longitude:	

Violation/Evaluation Summary

Note: NO RECORDS: As of Jan 2023, there are no Compliance Monitoring and Enforcement (violation) records

Handler Summary

Importer Activity:	No
Mixed Waste Generator:	No
Transporter Activity:	No
Transfer Facility:	No
Onsite Burner Exemption:	No
Furnace Exemption:	No
Underground Injection Activity:	No
Commercial TSD:	No
Used Oil Transporter:	No
Used Oil Transfer Facility:	No
Used Oil Processor:	No
Used Oil Refiner:	No
Used Oil Burner:	No
Used Oil Market Burner:	No
Used Oil Spec Marketer:	No

Hazardous Waste Handler Details

Sequence No:	1
Receive Date:	19961230
Handler Name:	CHAPPELL
Source Type:	Notification
Federal Waste Generator Code:	2
Generator Code Description:	Small Quantity Generator

Waste Code Details

Hazardous Waste Code:	D008
Waste Code Description:	LEAD

Hazardous Waste Handler Details

Sequence No:	1
Receive Date:	20191213
Handler Name:	CHAPPELL
Source Type:	Implementer
Federal Waste Generator Code:	N
Generator Code Description:	Not a Generator, Verified

Owner/Operator Details

Owner/Operator Ind:	Current Owner	***Street No:***	
Type:	District	***Street 1:***	1819 W PERSHING RD
Name:	CHICAGO PUBLIC SCHOOLS	***Street 2:***	
Date Became Current:		***City:***	CHICAGO

Map Key	Number of Records	Direction	Distance (mi/ft)	Elev/Diff (ft)	Site	DB

Date Ended Current: | **State:** IL
Phone: 773-535-7039 | **Country:**
Source Type: Notification | **Zip Code:** 60609

Historical Handler Details

Receive Dt: 19961230
Generator Code Description: Small Quantity Generator
Handler Name: CHAPPELL

---

125 | ***1 of 1*** | ***E*** | ***0.25 / 1,314.33*** | ***599.12 / 3*** | ***VACCARO MANAGEMENT, INC. 4933 N WOLCOTT AVE, CHICAGO, IL IL*** | ***PERMITS CHICAGO***

Application ID: DOEUST100547 | **Application Type:** UNDERGROUND STORAGE TANK
Issue or Entry Date: 10/12/1993 | **Application Subtype:** REMOVAL

CDPH Environmental Permit Details

Status: CLOSED | **Street No to:**
Applicant: DONNA WAGENER | **Direction:** N
Expiration Date: 04/08/1994 | **Street Name:** WOLCOTT
Data Source: HISTORIC DEPT. OF ENVIRONMENT | **Street Type:** AVE
Street No from: 4933
Location: POINT (-87.67628 41.97185)
Comment:

[CONTRACTOR: ADVANCED ENVIRONMENTAL SERVICES]**Note: Many records provided by the department have a truncated Comment field.

---

126 | ***1 of 1*** | ***E*** | ***0.25 / 1,315.07*** | ***599.23 / 3*** | ***Vaccaro Management Inc 4933 N Wolcott Chicago, IL 60640 IL*** | ***UST***

Facility No: 2031743 | **Facility Type:** Residence (Non-Farm)
Facility Status: Exempt | **Owner Type:** Private
Fac Details Status: Exempt | **Owner Status:** Current Owner
Fac Type Fac Details: Residence (Non-Farm) | **County:** Cook
Owner Name: Vaccaro Management Inc
Facility URL: http://webapps.sfm.illinois.gov/ustsearch/Facility.aspx?ID=2031743

Tank Information

Tank No: 1 | **Capacity:** 5000
Ul No: | **Petroleum Use:** Consumptive Use on Premises for Heating
Status: Removed | **Product:** Heating Oil
Removed Date: 11/8/1993 | **CERCLA Substance:**
Install Date: | **Current Age:**
Abandoned Date: | **Abandoned Material:**
Last Used Date: 12/31/1973 | **Product Date:**

Red Tag Issue Date: **Fee Due:**
CAS Code: **Regulated Status:** Exempt
OSFM First Noti Dt: 1/15/1993

Owner Summary

Owner No: U0021194 **Owner Status:** Current Owner
Owner Name: Vaccaro Management Inc **Purchase Date:** 1/1/1985
Ownership History: http://webapps.sfm.illinois.gov/ustsearch/Ownership.aspx?ID=2031743

Owner Details

Owner Name: Vaccaro Management Inc **Type Financial Resp:**
Owner Status: Current Owner **Fin Resp Rpt Due:**
Purchase Date: 1/1/1985
Owner Address: 4933 N Wolcott Chicago, IL 60640

Facility Details

MFD Forms Status: No Forms Found **Green Tag Decal:**
MFD Permit Issue Dt: **Green Tag Issue Date:**
MFD Permit Exp Dt: **Green Tag Exp Date:**
Property Parcel: **Motor Fuel Type:**
Pending Nov: No
Permit History Link: https://webapps.sfm.illinois.gov/USTPortal/Permit/FacilityPermitList/2031743

127	1 of 4	ENE	0.25 / 1,317.61	598.74 / 3	Wolcott Fac 5001 N Wolcott Chicago, IL 60640 IL	UST

Facility No: 2030659 **Facility Type:** Commercial / Retail
Facility Status: Closed **Owner Type:** Private
Fac Details Status: Closed **Owner Status:** Current Owner
Fac Type Fac Details: Commercial / Retail **County:** Cook
Owner Name: Douglass Bldg Corp
Facility URL: http://webapps.sfm.illinois.gov/ustsearch/Facility.aspx?ID=2030659

Tank Information

Tank No: 1 **Capacity:** 2000
UI No: **Petroleum Use:** Consumptive Use on Premises for Heating
Status: Removed **Product:** Heating Oil
Removed Date: 3/28/1994 **CERCLA Substance:**
Install Date: **Current Age:**
Abandoned Date: **Abandoned Material:**
Last Used Date: 4/30/1981 **Product Date:**
Red Tag Issue Date: **Fee Due:**
CAS Code: **Regulated Status:** State
OSFM First Noti Dt: 7/1/1992

Owner Summary

Owner No:	U0020095	***Owner Status:***	Current Owner
Owner Name:	Douglass Bldg Corp	***Purchase Date:***	3/14/1961
Ownership History:	http://webapps.sfm.illinois.gov/ustsearch/Ownership.aspx?ID=2030659		

Owner Details

Owner Name:	Douglass Bldg Corp	***Type Financial Resp:***	
Owner Status:	Current Owner	***Fin Resp Rpt Due:***	
Purchase Date:	3/14/1961		
Owner Address:	2954 W Lawrence Chicago, IL 60625		

Facility Details

MFD Forms Status:	No Forms Found	***Green Tag Decal:***	
MFD Permit Issue Dt:		***Green Tag Issue Date:***	
MFD Permit Exp Dt:		***Green Tag Exp Date:***	
Property Parcel:		***Motor Fuel Type:***	
Pending Nov:	No		
Permit History Link:	https://webapps.sfm.illinois.gov/USTPortal/Permit/FacilityPermitList/2030659		

Map Key	Number of Records	Direction	Distance (mi/ft)	Elev/Diff (ft)	Site	DB
127	2 of 4	ENE	0.25 / 1,317.61	598.74 / 3	WOLCOTT FACILITY 5001 N WOLCOTT CHICAGO IL 60640-2678	FINDS/FRS

Registry ID:	110005799421
FIPS Code:	17031
HUC Code:	07120003
Site Type Name:	STATIONARY
Location Description:	
Supplemental Location:	
Create Date:	01-MAR-00
Update Date:	26-JAN-12
Interest Types:	STATE MASTER, UNSPECIFIED UNIVERSE
SIC Codes:	
SIC Code Descriptions:	
NAICS Codes:	
NAICS Code Descriptions:	
Conveyor:	FRS-GEOCODE
Federal Facility Code:	
Federal Agency Name:	
Tribal Land Code:	
Tribal Land Name:	
Congressional Dist No:	05
Census Block Code:	170310404025001
EPA Region Code:	05
County Name:	COOK
US/Mexico Border Ind:	

Map Key	Number of Records	Direction	Distance (mi/ft)	Elev/Diff (ft)	Site	DB

Latitude: 41.97268
Longitude: -87.67628
Reference Point: CENTER OF A FACILITY OR STATION
Coord Collection Method: ADDRESS MATCHING-HOUSE NUMBER
Accuracy Value: 30
Datum: NAD83
Source:
Facility Detail Rprt URL: https://ofmpub.epa.gov/frs_public2/fii_query_detail.disp_program_facility?p_registry_id=110005799421
Data Source: Facility Registry Service - Single File
Program Acronyms:

ACES:170000199069, RCRAINFO:IL0000191114

127	3 of 4	ENE	0.25 / 1,317.61	598.74 / 3	Wolcott Facility 5001 N Wolcott Chicago IL 60640	IEPA DOCS

Note: Documents related to facilities in Illinois can be searched on the Illinois Environmental Protection Agency (IEPA) Document Explorer: https://external.epa.illinois.gov/DocumentExplorer

Details

Site ID: 170000199069
System ID: 0316035094
Interest Type: BOL
Media Code: LAND
Revision Date/Time: 06/30/2003
Collection Date: 12/30/2003
Document Indicator: No
Latitude: 41.97238
Longitude: -87.67601
X: -87.67600999999996
Y: 41.972380000000044

127	4 of 4	ENE	0.25 / 1,317.61	598.74 / 3	WOLCOTT FACILITY 5001 N WOLCOTT CHICAGO IL 60640	RCRA NON GEN

EPA Handler ID: IL0000191114
Gen Status Universe: No Report
Contact Name:
Contact Address:
Contact Phone No and Ext:
Contact Email:
Contact Country:
County Name: COOK
EPA Region: 05
Land Type: Private
Receive Date: 20191213
Location Latitude:
Location Longitude:

Violation/Evaluation Summary

Note: NO RECORDS: As of Jan 2023, there are no Compliance Monitoring and Enforcement (violation) records

Handler Summary

Importer Activity:	No
Mixed Waste Generator:	No
Transporter Activity:	No
Transfer Facility:	No
Onsite Burner Exemption:	No
Furnace Exemption:	No
Underground Injection Activity:	No
Commercial TSD:	No
Used Oil Transporter:	No
Used Oil Transfer Facility:	No
Used Oil Processor:	No
Used Oil Refiner:	No
Used Oil Burner:	No
Used Oil Market Burner:	No
Used Oil Spec Marketer:	No

Hazardous Waste Handler Details

Sequence No:	1
Receive Date:	20191213
Handler Name:	WOLCOTT FACILITY
Source Type:	Implementer
Federal Waste Generator Code:	N
Generator Code Description:	Not a Generator, Verified

Hazardous Waste Handler Details

Sequence No:	1
Receive Date:	19940324
Handler Name:	WOLCOTT FACILITY
Source Type:	Notification
Federal Waste Generator Code:	2
Generator Code Description:	Small Quantity Generator

Waste Code Details

Hazardous Waste Code:	D001
Waste Code Description:	IGNITABLE WASTE

Owner/Operator Details

Owner/Operator Ind:	Current Owner	***Street No:***	
Type:	Private	***Street 1:***	10507 DELTA PKWY
Name:	DOUGLASS BLDG CORP	***Street 2:***	
Date Became Current:		***City:***	SCHILLER PARKWAY

Map Key	Number of Records	Direction	Distance (mi/ft)	Elev/Diff (ft)	Site	DB

Date Ended Current: | **State:** IL
Phone: 708-928-7200 | **Country:**
Source Type: Notification | **Zip Code:** 60176

Historical Handler Details

Receive Dt: 19940324
Generator Code Description: Small Quantity Generator
Handler Name: WOLCOTT FACILITY

---

128 *1 of 6* *ENE* *0.25 / 1,319.48* *598.78 / 3* ***PETER PYSKACEK 5001 N WOLCOTT AVE, CHICAGO, IL IL*** ***PERMITS CHICAGO***

Application ID: DOEAIR18715 | **Application Type:** AIR POLLUTION CONTROL PERMIT
Issue or Entry Date: 05/11/2006 | **Application Subtype:** EQUIPMENT INSTALLATION

CDPH Environmental Permit Details

Status: CLOSED | **Street No to:**
Applicant: | **Direction:** N
Expiration Date: 11/07/2006 | **Street Name:** WOLCOTT
Data Source: HISTORIC DEPT. OF ENVIRONMENT | **Street Type:** AVE
Street No from: 5001
Location: POINT (-87.67628 41.9726)
Comment:

QTY: 1.0 ARCH SURFACE CLEANING/ GRINDING/ DUST SUPPRESSION: TARPS, VACUUM / PERMIT EXPIRES: 12/31/2006**Note: Many records provided by the department have a truncated Comment field.

---

128 *2 of 6* *ENE* *0.25 / 1,319.48* *598.78 / 3* ***KEN ZIGANTO 5001 N WOLCOTT AVE, CHICAGO, IL IL*** ***PERMITS CHICAGO***

Application ID: DOEAIR28565 | **Application Type:** AIR POLLUTION CONTROL PERMIT
Issue or Entry Date: 11/26/2010 | **Application Subtype:** EQUIPMENT INSTALLATION

CDPH Environmental Permit Details

Status: CLOSED | **Street No to:**
Applicant: | **Direction:** N
Expiration Date: 05/25/2011 | **Street Name:** WOLCOTT
Data Source: HISTORIC DEPT. OF ENVIRONMENT | **Street Type:** AVE
Street No from: 5001
Location: POINT (-87.67628 41.9726)
Comment:

QTY: 1.0 ARCHITECTURAL SURFACE CLEANING: GRINDING/ DUST SUPPRESSION METHOD: TARPS & VAC ATTACH/ PERMIT EXPIRES: 11/15/11**Note: Many records provided by the department have a truncated Comment field.

Map Key	Number of Records	Direction	Distance (mi/ft)	Elev/Diff (ft)	Site	DB
128	3 of 6	ENE	0.25 / 1,319.48	598.78 / 3	WOLCOTT FACILITY 5001 N WOLCOTT AVE, CHICAGO, IL IL	PERMITS CHICAGO

Application ID: DOEUST100773
Application Type: UNDERGROUND STORAGE TANK
Issue or Entry Date: 02/23/1994
Application Subtype: REMOVAL

CDPH Environmental Permit Details

Status: CLOSED
Street No to:
Applicant: DONNA WAGENER
Direction: N
Expiration Date: 09/21/1994
Street Name: WOLCOTT
Data Source: HISTORIC DEPT. OF ENVIRONMENT
Street Type: AVE
Street No from: 5001
Location: POINT (-87.67628 41.9726)
Comment:

[CONTRACTOR: R W COLLINS COMPANY] NO FURTHER ACTION IS REQUIRED.**Note: Many records provided by the department have a truncated Comment field.

Map Key	Number of Records	Direction	Distance (mi/ft)	Elev/Diff (ft)	Site	DB
128	4 of 6	ENE	0.25 / 1,319.48	598.78 / 3	PETER PYSKACEK 5001 N WOLCOTT AVE, CHICAGO, IL IL	PERMITS CHICAGO

Application ID: DOEAIR16788
Application Type: AIR POLLUTION CONTROL PERMIT
Issue or Entry Date: 06/03/2005
Application Subtype: EQUIPMENT INSTALLATION

CDPH Environmental Permit Details

Status: CLOSED
Street No to:
Applicant:
Direction: N
Expiration Date: 11/30/2005
Street Name: WOLCOTT
Data Source: HISTORIC DEPT. OF ENVIRONMENT
Street Type: AVE
Street No from: 5001
Location: POINT (-87.67628 41.9726)
Comment:

QTY: 1.0 ARCHITECTURAL SURFACE CLEANING/ GRINDING/ DUST SUPPRESSION: VACUUM ATTACHMENT/ PERMIT EXPIRES: 12/31/2005**Note: Many records provided by the department have a truncated Comment field.

Map Key	Number of Records	Direction	Distance (mi/ft)	Elev/Diff (ft)	Site	DB
128	5 of 6	ENE	0.25 / 1,319.48	598.78 / 3	CANDY FACTORY CONDO ASSOC. 5001 N WOLCOTT AVE, CHICAGO, IL IL	PERMITS CHICAGO

Application ID: DOEAIR21283
Application Type: AIR POLLUTION CONTROL PERMIT
Issue or Entry Date: 06/21/2007
Application Subtype: EQUIPMENT INSTALLATION

Map Key	Number of Records	Direction	Distance (mi/ft)	Elev/Diff (ft)	Site	DB

CDPH Environmental Permit Details

Status:	CLOSED	***Street No to:***	
Applicant:		***Direction:***	N
Expiration Date:	12/18/2007	***Street Name:***	WOLCOTT
Data Source:	HISTORIC DEPT. OF ENVIRONMENT	***Street Type:***	AVE
Street No from:	5001		
Location:	POINT (-87.67628 41.9726)		
Comment:			

QTY: 1.0 ARCHITECTURAL SURFACE CLEANING: GRINDING/ DUST SUPPRESSION METHOD: TARPS/VAC ATTACH/ PERMIT EXPIRES: 12/31/2007**Note: Many records provided by the department have a truncated Comment field.

Map Key	Number of Records	Direction	Distance (mi/ft)	Elev/Diff (ft)	Site	DB
128	6 of 6	ENE	0.25 / 1,319.48	598.78 / 3	5001 N WOLCOTT 5001 N WOLCOTT AVE IL	PERMITS CHICAGO

Application ID:	ENVAIR1095578	***Application Type:***	AIR POLLUTION CONTROL PERMIT
Issue or Entry Date:	05/09/2019	***Application Subtype:***	ARCHITECTURAL SURFACE CLEANING

CDPH Environmental Permit Details

Status:	CLOSED	***Street No to:***	
Applicant:	DYNAMIC BUILDING RESTORATION	***Direction:***	N
Expiration Date:		***Street Name:***	WOLCOTT
Data Source:	DEPT. OF PUBLIC HEALTH	***Street Type:***	AVE
Street No from:	5001		
Location:	POINT (-87.67628 41.9726)		
Comment:			

GRINDING**Note: Many records provided by the department have a truncated Comment field.

Unplottable Summary

Total: 14 Unplottable sites

DB	Company Name/Site Name	Address	City	Zip	ERIS ID
AFS	AMERICAN CRUSHING CO.	N. DAMEN VIADUCT S. OF DIVERSE	CHICAGO IL	60618	898812771
ERNS		AMEROPAN BELL TERMINAL	CHICAGO IL		819897102
ERNS		3200 WEST LAWRENCE & KEDCCI	CHICAGO IL		807072358
FINDS/FRS	COLFAX CORP	2441 N LEAVITT ST-A	CHICAGO IL	60647-2005	817478011
FINDS/FRS	4233 N HERMITAGE 1948 W ARGYLE	4233 N HERMITAGE 1948 W ARGYLE	CHICAGO IL	60618	825511840
FINDS/FRS	SQUARE ONE COMPUTER CONSULTING	1831 W WINONA 2ND FL	CHICAGO IL	60640	817432607
FINDS/FRS	AMERICAN CRUSHING CO.	N DAMEN VIADUCT S OF DIVERSEY	CHICAGO IL	60618	817462797
HIST MLTS	MAGNAFLUX CORP.	73 W. LAWRENCE AVENUE	CHICAGO IL	60656	847209267
ICIS	COLFAX CORP	2441 N LEAVITT ST-A	CHICAGO IL	60647-2005	828370857
IEPA DOCS	Colfax Corp	2441 N Leavitt St-a	Chicago IL	60647	880797578
IEPA DOCS	J Emil Anderson & Co	5505 N Wolcott Ave-b	Chicago IL	60640	880832275
PERMITS CHICAGO	City of Chicago former Vienna Sausage Mfg/Peer Cartage	2501 N. Damen Avenue (right of way)	IL		879618358

SPILLS	UNK	4917 N. DAMEN (IN ALLEY)	CHICAGO IL	822015771
UST	City of Chicago former Vienna Sausage Mfg/Peer Cartage	2501 N. Damen Avenue (right of way) Chicago, IL 60647	IL	835787344

Unplottable Report

Site: ***AMERICAN CRUSHING CO.***
N. DAMEN VIADUCT S. OF DIVERSE CHICAGO IL 60618

AFS

Afs ID:	1703103291	***Fed Reportable:***	No
Plant ID:	974109	***Current Hpv:***	
Epa Region:	05	***Loc Contrl Region:***	
Plant County:	Cook	***Afs Gov Fac Code:***	0
State No:	17	***Operating Status:***	X
Primary Sic Code:	9999	***Epa Class Code:***	B
Secondary Sic Code:		***Epa Complian Stat:***	0
Naics Code:	339999	***State Comp Status:***	0

Afs Gov Facility Des: PRIVATELY OWNED/OPERATED
Operating Status Def: Permanently Closed
Epa Classification Des: Potential uncontrolled emissions <100 tons/year
Epa Compliance Status: Unknown Compliance Status
State Compliance Status: Unknown Compliance Status

Historical Compliance - Air Program Level

Air Program Code: 0
Air Program Code Ref: SIP Source
Historical Compliance Date: 0604, 0701, 0702, 0703, 0704, 0801, 0802, 0803, 0804, 0901, 0902, 0903, 0904, 1001, 1002, 1003, 1004, 1101, 1102, 1103, 1104, 1201, 1202, 1203, 1204, 1301, 1302, 1303, 1304, 1401, 1402, 1403
Historical Compliance Status: 0
Historical Compliance Stat Ref: Unknown Compliance Status

Air Program

Plant ID:	974109	***Poll Classificatn:***	C
Air Program Code:	0	***Poll Compli Status:***	0
Air Program Status:	X	***Epa Class Code:***	B
Pollutant Code:	FACIL	***Epa Compli Status:***	0
Chemical Abstract Service Nmbr:			
Air Program Code Subparts:			

Air Program Code Ref: SIP Source
Epa Classification Code Ref: Potential uncontrolled emissions <100 tons/year
Epa Compliance Status Ref: Unknown Compliance Status
Pollutant Code Ref:
Pollutant Classification Ref: Class is unknown.
Pollutant Complian Status Ref: Unknown Compliance Status

Air Program

Plant ID:	974109	***Poll Classificatn:***	B
Air Program Code:	0	***Poll Compli Status:***	0
Air Program Status:	X	***Epa Class Code:***	B
Pollutant Code:	PT	***Epa Compli Status:***	0
Chemical Abstract Service Nmbr:			
Air Program Code Subparts:			

Air Program Code Ref: SIP Source
Epa Classification Code Ref: Potential uncontrolled emissions <100 tons/year
Epa Compliance Status Ref: Unknown Compliance Status
Pollutant Code Ref:
Pollutant Classification Ref: Potential uncontrolled emissions <100 tons/year
Pollutant Complian Status Ref: Unknown Compliance Status

Site:

AMEROPAN BELL TERMINAL CHICAGO IL

ERNS

NRC Report No:	1064606	***Latitude Degrees:***	
Type of Incident:	UNKNOWN SHEEN	***Latitude Minutes:***	
Incident Cause:	UNKNOWN	***Latitude Seconds:***	
Incident Date:	11/1/2013 8:25:00 AM	***Longitude Degrees:***	
Incident Location:	UNKNOWN SHEEN INCIDENT	***Longitude Minutes:***	
Incident Dtg:	OCCURRED	***Longitude Seconds:***	
Distance from City:		***Lat Quad:***	
Distance Units:		***Long Quad:***	
Direction from City:		***Location Section:***	
Location County:	COOK	***Location Township:***	
Potential Flag:	No	***Location Range:***	
Year:	Year 2013 Reports		

Description of Incident: CALLER IS REPORTING THAT WHEN THEY MOORED UP AT A TERMINAL THE PUSH BOAT T/V BEAU BLESSEY STIRRED UP SOME MATERIAL ON THE RIVER BOTTOM CAUSING A SHEEN. SOURCE AND MATERIAL IS UNKNOWN. BOAT WAS PUSHING BARGE NUMBER: 1224592 .

Material Spill Information

Chris Code:	OUN	***Unit of Measure:***	UNKNOWN AMOUNT
CAS No:	000000-00-0	***If Reached Water:***	YES
UN No:		***Amount in Water:***	0
Name of Material:	UNKNOWN OIL	***Unit Reach Water:***	UNKNOWN AMOUNT
Amount of Material:	0		

Calls Information

Date Time Received:	11/1/2013 1:13:35 PM	***Responsible City:***	
Date Time Complete:	11/1/2013 1:28:59 PM	***Responsible State:***	XX
Call Type:	INC	***Responsible Zip:***	
Resp Company:		***Source:***	TELEPHONE
Resp Org Type:	UNKNOWN		

Incident Information

Tank ID:		***Building ID:***	
Tank Regulated:	U	***Location Area ID:***	
Tank Regulated By:		***Location Block ID:***	
Capacity of Tank:		***OCSG No:***	
Capacity Tank Units:		***OCSP No:***	
Description of Tank:		***State Lease No:***	
Actual Amount:		***Pier Dock No:***	
Actual Amount Units:		***Berth Slip No:***	
Tank Above Ground:	ABOVE	***Brake Failure:***	U
NPDES:		***Airbag Deployed:***	U
NPDES Compliance:	U	***Transport Contain:***	U
Init Contin Rel No:		***Location Subdiv:***	
Contin Rel Permit:		***Platform Rig Name:***	
Contin Release Type:		***Platform Letter:***	
Aircraft ID:		***Allision:***	U
Aircraft Runway No:		***Type of Structure:***	
Aircraft Spot No:		***Structure Name:***	
Aircraft Type:		***Structure Oper:***	U
Aircraft Model:		***Transit Bus Flag:***	
Aircraft Fuel Cap:		***Date Time Norm Serv:***	
Aircraft Fuel Cap U:		***Serv Disrupt Time:***	
Aircraft Fuel on Brd:		***Serv Disrupt Units:***	
Aircraft Fuel OB U:		***CR Begin Date:***	
Aircraft Hanger:		***CR End Date:***	
Road Mile Marker:		***CR Change Date:***	
Power Gen Facility:	U	***FBI Contact:***	
Generating Capacity:		***FBI Contact Dt Tm:***	
Type of Fixed Obj:		***Passenger Handling:***	
Type of Fuel:		***Passenger Route:***	XXX
DOT Crossing No:		***Passenger Delay:***	XXX

DOT Regulated:	U	***Sub Part C Test Req:***	XXX
Pipeline Type:		***Conductor Test:***	
Pipeline Abv Ground:	ABOVE	***Engineer Test:***	
Pipeline Covered:	U	***Trainman Test:***	
Exposed Underwater:	N	***Yard Foreman Test:***	
Railroad Hotline:		***RCL Operator Test:***	
Railroad Milepost:		***Brakeman Test:***	
Grade Crossing:	U	***Train Dispat Test:***	
Crossing Device Ty:		***Signalman Test:***	
Ty Vehicle Involved:		***Oth Employee Test:***	
Device Operational:	U	***Unknown Test:***	

Incident Details Information

Release Secured:	U	***State Agen Report No:***	
Release Rate:		***State Agen on Scene:***	
Release Rate Unit:		***State Agen Notified:***	
Release Rate Rate:		***Fed Agency Notified:***	USCG- MSU CHICAGO
Est Duration of Rel:		***Oth Agency Notified:***	
Desc Remedial Act:	NONE TAKEN, DISSIPATING NATURALLY	***Body of Water:***	ILLINOIS RIVER
Fire Involved:	N	***Tributary of:***	MISSISSIPPI
Fire Extinguished:	U	***Near River Mile Make:***	
Any Evacuations:	N	***Near River Mile Mark:***	
No Evacuated:		***Offshore:***	N
Who Evacuated:		***Weather Conditions:***	OVERCAST
Radius of Evacu:		***Air Temperature:***	45
Any Injuries:	N	***Wind Direction:***	
No. Injured:		***Wind Speed:***	20
No. Hospitalized:		***Wind Speed Unit:***	MPH
No. Fatalities:		***Water Supp Contam:***	U
Any Fatalities:	N	***Water Temperature:***	
Any Damages:	N	***Wave Condition:***	
Damage Amount:		***Current Speed:***	
Air Corridor Closed:	N	***Current Direction:***	
Air Corridor Desc:		***Current Speed Unit:***	
Air Closure Time:		***EMPL Fatality:***	
Waterway Closed:	N	***Pass Fatality:***	
Waterway Desc:		***Community Impact:***	
Waterway Close Time:		***Passengers Transfer:***	NO
Road Closed:	N	***Passenger Injuries:***	
Road Desc:		***Employee Injuries:***	
Road Closure Time:		***Occupant Fatality:***	
Road Closure Units:		***Sheen Size:***	
Closure Direction:		***Sheen Size Units:***	
Major Artery:	No	***Sheen Size Length:***	300
Track Closed:	N	***Sheen Size Length U:***	FEET
Track Desc:		***Sheen Size Width:***	54
Track Closure Time:		***Sheen Size Width U:***	FEET
Track Closure Units:		***Sheen Color:***	RAINBOW
Track Close Dir:		***Dir of Sheen Travel:***	
Media Interest:	NONE	***Sheen Odor Desc:***	
Medium Desc:	WATER	***Duration Unit:***	
Addl Medium Info:	ILLINOIS RIVER	***Additional Info:***	

Site:

3200 WEST LAWRENCE & KEDCCI CHICAGO IL

ERNS

NRC Report No:	873502	***Latitude Degrees:***	
Type of Incident:	RAILROAD NON-RELEASE	***Latitude Minutes:***	
Incident Cause:	OTHER	***Latitude Seconds:***	
Incident Date:	6/9/2008 6:30:00 AM	***Longitude Degrees:***	
Incident Location:	GRADE CROSSING	***Longitude Minutes:***	
Incident Dtg:	OCCURRED	***Longitude Seconds:***	
Distance from City:		***Lat Quad:***	
Distance Units:		***Long Quad:***	
Direction from City:		***Location Section:***	
Location County:	COOK	***Location Township:***	
Potential Flag:	No	***Location Range:***	

Year: Year 2008 Reports
Description of Incident: CALLER REPORTED A PERSON WAS SEEN LAYING ON THE TRACK AND THE TRAIN RAN OVER THE PERSON.

Calls Information

Date Time Received:	6/9/2008 11:02:15 AM	***Responsible City:***	
Date Time Complete:	6/9/2008 11:20:14 AM	***Responsible State:***	XX
Call Type:	INC	***Responsible Zip:***	
Resp Company:		***Source:***	TELEPHONE
Resp Org Type:	UNKNOWN		

Incident Information

Tank ID:		***Building ID:***	
Tank Regulated:	U	***Location Area ID:***	
Tank Regulated By:		***Location Block ID:***	
Capacity of Tank:		***OCSG No:***	
Capacity Tank Units:		***OCSP No:***	
Description of Tank:		***State Lease No:***	
Actual Amount:		***Pier Dock No:***	
Actual Amount Units:		***Berth Slip No:***	
Tank Above Ground:	ABOVE	***Brake Failure:***	N
NPDES:		***Airbag Deployed:***	U
NPDES Compliance:	U	***Transport Contain:***	U
Init Contin Rel No:		***Location Subdiv:***	
Contin Rel Permit:		***Platform Rig Name:***	
Contin Release Type:		***Platform Letter:***	
Aircraft ID:		***Allision:***	N
Aircraft Runway No:		***Type of Structure:***	
Aircraft Spot No:		***Structure Name:***	
Aircraft Type:		***Structure Oper:***	U
Aircraft Model:		***Transit Bus Flag:***	
Aircraft Fuel Cap:		***Date Time Norm Serv:***	
Aircraft Fuel Cap U:		***Serv Disrupt Time:***	
Aircraft Fuel on Brd:		***Serv Disrupt Units:***	
Aircraft Fuel OB U:		***CR Begin Date:***	
Aircraft Hanger:		***CR End Date:***	
Road Mile Marker:		***CR Change Date:***	
Power Gen Facility:	U	***FBI Contact:***	
Generating Capacity:		***FBI Contact Dt Tm:***	
Type of Fixed Obj:		***Passenger Handling:***	BUS SHUTTLE
Type of Fuel:		***Passenger Route:***	YES
DOT Crossing No:	UNKNOWN	***Passenger Delay:***	YES
DOT Regulated:	U	***Sub Part C Test Req:***	UNK
Pipeline Type:		***Conductor Test:***	
Pipeline Abv Ground:	ABOVE	***Engineer Test:***	
Pipeline Covered:	U	***Trainman Test:***	
Exposed Underwater:	N	***Yard Foreman Test:***	
Railroad Hotline:		***RCL Operator Test:***	
Railroad Milepost:		***Brakeman Test:***	
Grade Crossing:	Y	***Train Dispat Test:***	
Crossing Device Ty:	GATES/LIGHTS/BELLS	***Signalman Test:***	
Ty Vehicle Involved:	NONE	***Oth Employee Test:***	
Device Operational:	Y	***Unknown Test:***	

Incident Details Information

Release Secured:	U	***State Agen Report No:***	
Release Rate:		***State Agen on Scene:***	POLICE AND FIRE DEPT
Release Rate Unit:		***State Agen Notified:***	REGIONAL TRANSPORT, POLICE AND FIRE DEPT
Release Rate Rate:		***Fed Agency Notified:***	NONE
Est Duration of Rel:		***Oth Agency Notified:***	
Desc Remedial Act:	POLICE AND FIRE DEPT ARRIVED AND REMOVED THE BODY	***Body of Water:***	
Fire Involved:	N	***Tributary of:***	
Fire Extinguished:	U	***Near River Mile Make:***	

Any Evacuations:	N	***Near River Mile Mark:***	
No Evacuated:		***Offshore:***	N
Who Evacuated:		***Weather Conditions:***	CLEAR
Radius of Evacu:		***Air Temperature:***	60
Any Injuries:	N	***Wind Direction:***	
No. Injured:		***Wind Speed:***	
No. Hospitalized:		***Wind Speed Unit:***	
No. Fatalities:	1	***Water Supp Contam:***	U
Any Fatalities:	Y	***Water Temperature:***	
Any Damages:	N	***Wave Condition:***	
Damage Amount:		***Current Speed:***	
Air Corridor Closed:	N	***Current Direction:***	
Air Corridor Desc:		***Current Speed Unit:***	
Air Closure Time:		***EMPL Fatality:***	0
Waterway Closed:	N	***Pass Fatality:***	0
Waterway Desc:		***Community Impact:***	
Waterway Close Time:		***Passengers Transfer:***	NO
Road Closed:	N	***Passenger Injuries:***	
Road Desc:		***Employee Injuries:***	
Road Closure Time:		***Occupant Fatality:***	0
Road Closure Units:		***Sheen Size:***	
Closure Direction:		***Sheen Size Units:***	
Major Artery:	No	***Sheen Size Length:***	
Track Closed:	N	***Sheen Size Length U:***	
Track Desc:		***Sheen Size Width:***	
Track Closure Time:		***Sheen Size Width U:***	
Track Closure Units:		***Sheen Color:***	
Track Close Dir:		***Dir of Sheen Travel:***	
Media Interest:	NONE	***Sheen Odor Desc:***	
Medium Desc:	NON-RELEASE (N/A)	***Duration Unit:***	
Addl Medium Info:		***Additional Info:***	CALLER HAD NO ADDITIONAL INFORMATION.

Site: ***COLFAX CORP***
2441 N LEAVITT ST-A CHICAGO IL 60647-2005

FINDS/FRS

Registry ID:	110018202309
FIPS Code:	17031
HUC Code:	07120003
Site Type Name:	STATIONARY
Location Description:	
Supplemental Location:	
Create Date:	19-OCT-04
Update Date:	05-MAR-13
Interest Types:	COMPLIANCE ACTIVITY, FORMAL ENFORCEMENT ACTION, STATE MASTER
SIC Codes:	1799
SIC Code Descriptions:	SPECIAL TRADE CONTRACTORS, NOT ELSEWHERE CLASSIFIED
NAICS Codes:	
NAICS Code Descriptions:	
Conveyor:	FRS-GEOCODE
Federal Facility Code:	
Federal Agency Name:	
Tribal Land Code:	
Tribal Land Name:	
Congressional Dist No:	04
Census Block Code:	170318309001018
EPA Region Code:	05
County Name:	COOK
US/Mexico Border Ind:	
Latitude:	41.926515
Longitude:	-87.682035
Reference Point:	ENTRANCE POINT OF A FACILITY OR STATION
Coord Collection Method:	ADDRESS MATCHING-HOUSE NUMBER
Accuracy Value:	50
Datum:	NAD83
Source:	
Facility Detail Rprt URL:	https://ofmpub.epa.gov/frs_public2/fii_query_detail.disp_program_facility?p_registry_id=110018202309
Data Source:	Facility Registry Service - Single File
Program Acronyms:	

Site: ***4233 N HERMITAGE 1948 W ARGYLE***
4233 N HERMITAGE 1948 W ARGYLE CHICAGO IL 60618

FINDS/FRS

Registry ID:	110063747272
FIPS Code:	17031
HUC Code:	
Site Type Name:	STATIONARY
Location Description:	
Supplemental Location:	
Create Date:	30-MAR-15
Update Date:	
Interest Types:	STATE MASTER
SIC Codes:	
SIC Code Descriptions:	
NAICS Codes:	
NAICS Code Descriptions:	
Conveyor:	
Federal Facility Code:	
Federal Agency Name:	
Tribal Land Code:	
Tribal Land Name:	
Congressional Dist No:	
Census Block Code:	
EPA Region Code:	05
County Name:	COOK
US/Mexico Border Ind:	
Latitude:	
Longitude:	
Reference Point:	
Coord Collection Method:	
Accuracy Value:	
Datum:	NAD83
Source:	
Facility Detail Rprt URL:	https://ofmpub.epa.gov/frs_public2/fii_query_detail.disp_program_facility?p_registry_id=110063747272
Data Source:	Facility Registry Service - Single File
Program Acronyms:	

ACES:170002082948

Site: ***SQUARE ONE COMPUTER CONSULTING***
1831 W WINONA 2ND FL CHICAGO IL 60640

FINDS/FRS

Registry ID:	110010011986
FIPS Code:	17031
HUC Code:	07120003
Site Type Name:	STATIONARY
Location Description:	
Supplemental Location:	
Create Date:	01-MAR-00
Update Date:	30-JUL-13
Interest Types:	STATE MASTER
SIC Codes:	
SIC Code Descriptions:	
NAICS Codes:	
NAICS Code Descriptions:	
Conveyor:	FRS-GEOCODE
Federal Facility Code:	
Federal Agency Name:	
Tribal Land Code:	
Tribal Land Name:	
Congressional Dist No:	05
Census Block Code:	170310404021002

EPA Region Code: 05
County Name: COOK
US/Mexico Border Ind:
Latitude: 41.974768
Longitude: -87.67532
Reference Point: ENTRANCE POINT OF A FACILITY OR STATION
Coord Collection Method: ADDRESS MATCHING-HOUSE NUMBER
Accuracy Value: 50
Datum: NAD83
Source:
Facility Detail Rprt URL: https://ofmpub.epa.gov/frs_public2/fii_query_detail.disp_program_facility?p_registry_id=110010011986
Data Source: Facility Registry Service - Single File
Program Acronyms:

ACES:170001500711

Site: ***AMERICAN CRUSHING CO.***
N DAMEN VIADUCT S OF DIVERSEY CHICAGO IL 60618 FINDS/FRS

Registry ID: 110018483791
FIPS Code: 17031
HUC Code:
Site Type Name: STATIONARY
Location Description:
Supplemental Location:
Create Date: 19-OCT-04
Update Date: 09-JAN-15
Interest Types: AIR MINOR, STATE MASTER
SIC Codes: 9999
SIC Code Descriptions: NONCLASSIFIABLE ESTABLISHMENTS
NAICS Codes: 339999
NAICS Code Descriptions: ALL OTHER MISCELLANEOUS MANUFACTURING.
Conveyor:
Federal Facility Code:
Federal Agency Name:
Tribal Land Code:
Tribal Land Name:
Congressional Dist No:
Census Block Code:
EPA Region Code: 05
County Name: COOK
US/Mexico Border Ind:
Latitude:
Longitude:
Reference Point:
Coord Collection Method:
Accuracy Value:
Datum: NAD83
Source:
Facility Detail Rprt URL: https://ofmpub.epa.gov/frs_public2/fii_query_detail.disp_program_facility?p_registry_id=110018483791
Data Source: Facility Registry Service - Single File
Program Acronyms:

ACES:170000061162, AIR:IL000031600GDU, AIRS/AFS:1703103291

Site: ***MAGNAFLUX CORP.***
73 W. LAWRENCE AVENUE CHICAGO IL 60656 HIST MLTS

Docket: 3020811
License No: 12-00622-09

Site: ***COLFAX CORP***
2441 N LEAVITT ST-A CHICAGO IL 60647-2005 ICIS

EPA Region:		***Federal Fac ID:***	
Registry ID:	110018202309	***Tribal Land Code:***	
Pgm Sys ID:	13326	***County:***	COOK
Pgm Sys Acrnm:	ICIS	***Latitude 83:***	41.926514999999995
Permit Type:		***Longitude 83:***	-87.682035

Details

Interest Type:	FORMAL ENFORCEMENT ACTION	***Public Ind:***	Y
Active Status:		***FIPS Code:***	17031
Accuracy Value:	50	***HUC 8 Code:***	07120003
Pgm Report URL:	no data yet	***HUC 12:***	
Federal Agency Name:			
Federal Land Ind:			
Fed Facility Code:			
Ref Point Desc:	ENTRANCE POINT OF A FACILITY OR STATION		
Collect Mth Desc:	ADDRESS MATCHING-HOUSE NUMBER		
Fac URL:	https://ofmpub.epa.gov/frs_public2/fii_query_detail.disp_program_facility?p_registry_id=110018202309		
Program URL:			

Site: ***Colfax Corp***
2441 N Leavitt St-a Chicago IL 60647

IEPA DOCS

Note: Documents related to facilities in Illinois can be searched on the Illinois Environmental Protection Agency (IEPA) Document Explorer: https://external.epa.illinois.gov/DocumentExplorer

Details

Site ID:	170000510711	***Document Indicator:***	No
System ID:	0316220012	***Latitude:***	41.92432
Interest Type:	BOL	***Longitude:***	-87.68257
Media Code:	LAND	***X:***	-87.68256999999994
Revision Date/Time:	06/30/2003	***Y:***	41.92432000000008
Collection Date:	12/30/2003		

Site: ***J Emil Anderson & Co***
5505 N Wolcott Ave-b Chicago IL 60640

IEPA DOCS

Note: Documents related to facilities in Illinois can be searched on the Illinois Environmental Protection Agency (IEPA) Document Explorer: https://external.epa.illinois.gov/DocumentExplorer

Details

Site ID:	170000498566	***Document Indicator:***	No
System ID:	0316035096	***Latitude:***	41.981608
Interest Type:	BOL	***Longitude:***	-87.67657
Media Code:	LAND	***X:***	-87.67656999999997
Revision Date/Time:	06/30/2003	***Y:***	41.98160800000005
Collection Date:	10/15/2008		

Site: ***City of Chicago former Vienna Sausage Mfg/Peer Cartage***
2501 N. Damen Avenue (right of way) IL

PERMITS CHICAGO

Application ID:	01430-2015REM	***Application Type:***	UNDERGROUND STORAGE TANK
Issue or Entry Date:	12/29/2015	***Application Subtype:***	REMOVAL

CDPH Environmental Permit Details

Status:	APPROVED / ISSUED	***Street No to:***	
Applicant:	K-Plus Mechanical, Inc.	***Direction:***	
Expiration Date:	06/29/2016	***Street Name:***	
Data Source:	OSFM	***Street Type:***	
Street No from:			

Location: POINT (-87.63245 41.88425)
Comment:

Facility (City / Town; Exempt)**Note: Many records provided by the department have a truncated Comment field.

Site: ***UNK***
4917 N. DAMEN (IN ALLEY) CHICAGO IL

SPILLS

Incident No: 920100
Date/Time Occurred:
Media Release:
Facility Manager:
Fac Manager Phone:
Responsible Party Street:
Area Involved: OTHER/ALLEY
Milepost:
Section:
Township:
Range:
County: COOK
Latitude:
Longutude:

Hazardous Materials Incident Report

Incident Report Dt: 1/11/1992 11:55:00 AM
Data Input Status: CLOSED
LUST?:
Hazmat Incident Type: ILLEGAL DUMP
Caller: RALPH KRAFT
Caller Represents: PRIVATE CITIZEN
Street Address: 4917 N. DAMEN (IN ALLEY)
City: CHICAGO
URL: https://public.iema.state.il.us/FOIAHazmatSearch/HazmatDetails.aspx?RptNum=920100
Narrative:
County: COOK
Entered by:
Date Entered:

Follow Up Information:

Materials Involved

Name: ASBESTOS PIPE WRAPPING
Type: UNKNOWN
CHRIS CODE:
CAS No:
UN/NA No:
Container Type: OTHER/LOOSE BROKEN BAGS
Container Size: OTHER/LOOSE BROKEN BAGS
Amount Released: 100 LBS.
Rate of Release Min:
Duration of Release:
Cause of Release: ILLEGAL DUMPING
Est Spill Extent:
Spill Extent Units:
Date/Time Inc Occur:
Unknown Occurr:
Date/Time Discov: 01/11/92 0900
Unknown Discovered:
Where Taken: -0-
On Scene Contact:
No of People Evacuat: -0-
A 302(a) Extremely Haz Sub?:
A RCRA Hazardous Waste?:
A RCRA Regulated Facility?:
Public Health Risks: NONE
State Agency Assistance:
Containment/Cleanup Plans:

Site: ***City of Chicago former Vienna Sausage Mfg/Peer Cartage***

UST

2501 N. Damen Avenue (right of way) Chicago, IL 60647 IL

Facility No:	2046077	***Facility Type:***	City / Town
Facility Status:	Exempt	***Owner Type:***	Municipal
Fac Details Status:	Exempt	***Owner Status:***	Current Owner
Fac Type Fac Details:	City / Town	***County:***	Cook
Owner Name:	City of Chicago Department of Transportation		
Facility URL:	http://webapps.sfm.illinois.gov/ustsearch/Facility.aspx?ID=2046077		

Tank Information

Tank No:	1	***Capacity:***	2000
UI No:		***Petroleum Use:***	
Status:	Removed	***Product:***	Gasoline
Removed Date:	1/29/2016	***CERCLA Substance:***	
Install Date:		***Current Age:***	
Abandoned Date:		***Abandoned Material:***	
Last Used Date:	12/31/1973	***Product Date:***	
Red Tag Issue Date:		***Fee Due:***	
CAS Code:		***Regulated Status:***	Exempt
OSFM First Noti Dt:	12/28/2015		

Owner Summary

Owner No:	U0026931	***Owner Status:***	Former Owner
Owner Name:	City of Chicago	***Purchase Date:***	12/9/2013
Ownership History:	http://webapps.sfm.illinois.gov/ustsearch/Ownership.aspx?ID=2046077		

Owner Summary

Owner No:	U0027266	***Owner Status:***	Current Owner
Owner Name:	City of Chicago Department of Transportation	***Purchase Date:***	12/9/2013
Ownership History:	http://webapps.sfm.illinois.gov/ustsearch/Ownership.aspx?ID=2046077		

Owner Details

Owner Name:	City of Chicago Department of Transportation	***Type Financial Resp:***	
Owner Status:	Current Owner	***Fin Resp Rpt Due:***	
Purchase Date:	12/9/2013		
Owner Address:	30 North LaSalle, Suite 400 Chicago, IL 60602		

IEMA No

Permit No:	01430-2015REM	***Inspection Date:***	1/29/2016
IEMA No:	16-0098	***Inspection Type:***	Removal Log
IEMA Link:	https://public.iema.state.il.us/FOIAHazmatSearch/HazmatDetails.aspx		

Facility Details

MFD Forms Status:	No Forms Found	***Green Tag Decal:***	
MFD Permit Issue Dt:		***Green Tag Issue Date:***	
MFD Permit Exp Dt:		***Green Tag Exp Date:***	
Property Parcel:		***Motor Fuel Type:***	
Pending Nov:	No		
Permit History Link:	https://webapps.sfm.illinois.gov/USTPortal/Permit/FacilityPermitList/2046077		

Appendix: Database Descriptions

Environmental Risk Information Services (ERIS) can search the following databases. The extent of historical information varies with each database and current information is determined by what is publicly available to ERIS at the time of update. ERIS updates databases as set out in ASTM Standard E1527-13 and E1527-21, Section 8.1.8 Sources of Standard Source Information:

"Government information from nongovernmental sources may be considered current if the source updates the information at least every 90 days, or, for information that is updated less frequently than quarterly by the government agency, within 90 days of the date the government agency makes the information available to the public."

Standard Environmental Record Sources

Federal

National Priority List: NPL

Sites on the United States Environmental Protection Agency (EPA)'s National Priorities List of the most serious uncontrolled or abandoned hazardous waste sites identified for possible long-term remedial action under the Superfund program. The NPL, which EPA is required to update at least once a year, is based primarily on the score a site receives from EPA's Hazard Ranking System. A site must be on the NPL to receive money from the Superfund Trust Fund for remedial action. Sites are represented by boundaries where available in the EPA Superfund Site Boundaries maintained by the Shared Enterprise Geodata and Services (SEGS). Site boundaries represent the footprint of a whole site, the sum of all of the Operable Units and the current understanding of the full extent of contamination; for Federal Facility sites, the total site polygon may be the Facility boundary. Where there is no polygon boundary data available for a given site, the site is represented as a point.

Government Publication Date: Jan 25, 2023

National Priority List - Proposed: PROPOSED NPL

Sites proposed by the United States Environmental Protection Agency (EPA), the state agency, or concerned citizens for addition to the National Priorities List (NPL) due to contamination by hazardous waste and identified by the EPA as a candidate for cleanup because it poses a risk to human health and/or the environment. Sites are represented by boundaries where available in the EPA Superfund Site Boundaries maintained by the Shared Enterprise Geodata and Services (SEGS). Site boundaries represent the footprint of a whole site, the sum of all of the Operable Units and the current understanding of the full extent of contamination; for Federal Facility sites, the total site polygon may be the Facility boundary. Where there is no polygon boundary data available for a given site, the site is represented as a point.

Government Publication Date: Jan 25, 2023

Deleted NPL: DELETED NPL

Sites deleted from the United States Environmental Protection Agency (EPA)'s National Priorities List. The National Oil and Hazardous Substances Pollution Contingency Plan (NCP) establishes the criteria that the EPA uses to delete sites from the NPL. In accordance with 40 CFR 300.425.(e), sites may be deleted from the NPL where no further response is appropriate. Sites are represented by boundaries where available in the EPA Superfund Site Boundaries maintained by the Shared Enterprise Geodata and Services (SEGS). Site boundaries represent the footprint of a whole site, the sum of all of the Operable Units and the current understanding of the full extent of contamination; for Federal Facility sites, the total site polygon may be the Facility boundary. Where there is no polygon boundary data available for a given site, the site is represented as a point.

Government Publication Date: Jan 25, 2023

SEMS List 8R Active Site Inventory: SEMS

The U.S. Environmental Protection Agency's (EPA) Superfund Program has deployed the Superfund Enterprise Management System (SEMS), which integrates multiple legacy systems into a comprehensive tracking and reporting tool. This inventory contains active sites evaluated by the Superfund program that are either proposed to be or are on the National Priorities List (NPL) as well as sites that are in the screening and assessment phase for possible inclusion on the NPL. The Active Site Inventory Report displays site and location information at active SEMS sites. An active site is one at which site assessment, removal, remedial, enforcement, cost recovery, or oversight activities are being planned or conducted. This data includes SEMS sites from the List 8R Active file as well as applicable sites from the SEMS GIS/REST file layer obtained from EPA's Facility Registry Service.

Government Publication Date: Jan 25, 2023

SEMS List 8R Archive Sites: SEMS ARCHIVE

The U.S. Environmental Protection Agency's (EPA) Superfund Enterprise Management System (SEMS) Archived Site Inventory displays site and location information at sites archived from SEMS. An archived site is one at which EPA has determined that assessment has been completed and no further remedial action is planned under the Superfund program at this time. This data includes sites from the List 8R Archived site file.

Government Publication Date: Jan 25, 2023

Inventory of Open Dumps, June 1985: ODI

The Resource Conservation and Recovery Act (RCRA) provides for publication of an inventory of open dumps. The Act defines "open dumps" as facilities which do not comply with EPA's "Criteria for Classification of Solid Waste Disposal Facilities and Practices" (40 CFR 257).

Government Publication Date: Jun 1985

Comprehensive Environmental Response, Compensation and Liability Information System - CERCLIS: CERCLIS

Superfund is a program administered by the United States Environmental Protection Agency (EPA) to locate, investigate, and clean up the worst hazardous waste sites throughout the United States. CERCLIS is a database of potential and confirmed hazardous waste sites at which the EPA Superfund program has some involvement. It contains sites that are either proposed to be or are on the National Priorities List (NPL) as well as sites that are in the screening and assessment phase for possible inclusion on the NPL. The EPA administers the Superfund program in cooperation with individual states and tribal governments; this database is made available by the EPA.

Government Publication Date: Oct 25, 2013

EPA Report on the Status of Open Dumps on Indian Lands: IODI

Public Law 103-399, The Indian Lands Open Dump Cleanup Act of 1994, enacted October 22, 1994, identified congressional concerns that solid waste open dump sites located on American Indian or Alaska Native (AI/AN) lands threaten the health and safety of residents of those lands and contiguous areas. The purpose of the Act is to identify the location of open dumps on Indian lands, assess the relative health and environment hazards posed by those sites, and provide financial and technical assistance to Indian tribal governments to close such dumps in compliance with Federal standards and regulations or standards promulgated by Indian Tribal governments or Alaska Native entities.

Government Publication Date: Dec 31, 1998

CERCLIS - No Further Remedial Action Planned: CERCLIS NFRAP

An archived site is one at which EPA has determined that assessment has been completed and no further remedial action is planned under the Superfund program at this time. The Archive designation means that, to the best of EPA's knowledge, assessment at a site has been completed and that EPA has determined no further steps will be taken to list this site on the National Priorities List (NPL). This decision does not necessarily mean that there is no hazard associated with a given site; it only means that, based upon available information, the location is not judged to be a potential NPL site.

Government Publication Date: Oct 25, 2013

CERCLIS Liens: CERCLIS LIENS

A Federal Superfund lien exists at any property where EPA has incurred Superfund costs to address contamination ("Superfund site") and has provided notice of liability to the property owner. A Federal CERCLA ("Superfund") lien can exist by operation of law at any site or property at which EPA has spent Superfund monies. This database is made available by the United States Environmental Protection Agency (EPA). This database was provided by the United States Environmental Protection Agency (EPA). Refer to SEMS LIEN as the current data source for Superfund Liens.

Government Publication Date: Jan 30, 2014

RCRA CORRACTS-Corrective Action: RCRA CORRACTS

RCRA Info is the U.S. Environmental Protection Agency's (EPA) comprehensive information system, providing access to data supporting the Resource Conservation and Recovery Act (RCRA) of 1976 and the Hazardous and Solid Waste Amendments (HSWA) of 1984. At these sites, the Corrective Action Program ensures that cleanups occur. EPA and state regulators work with facilities and communities to design remedies based on the contamination, geology, and anticipated use unique to each site.

Government Publication Date: Jan 23, 2023

RCRA non-CORRACTS TSD Facilities: RCRA TSD

RCRA Info is the U.S. Environmental Protection Agency's (EPA) comprehensive information system, providing access to data supporting the Resource Conservation and Recovery Act (RCRA) of 1976 and the Hazardous and Solid Waste Amendments (HSWA) of 1984. This database includes Non-Corrective Action sites listed as treatment, storage and/or disposal facilities of hazardous waste as defined by RCRA.

Government Publication Date: Jan 23, 2023

RCRA Generator List: RCRA LQG

RCRA Info is the U.S. Environmental Protection Agency's (EPA) comprehensive information system, providing access to data supporting the Resource Conservation and Recovery Act (RCRA) of 1976 and the Hazardous and Solid Waste Amendments (HSWA) of 1984. RCRA Info replaces the data recording and reporting abilities of the Resource Conservation and Recovery Information System (RCRIS) and the Biennial Reporting System (BRS). A hazardous waste generator is any person or site whose processes and actions create hazardous waste (see 40 CFR 260.10). Large Quantity Generators (LQGs) generate 1,000 kilograms per month or more of hazardous waste or more than one kilogram per month of acutely hazardous waste.

Government Publication Date: Jan 23, 2023

RCRA Small Quantity Generators List: RCRA SQG

RCRA Info is the U.S. Environmental Protection Agency's (EPA) comprehensive information system, providing access to data supporting the Resource Conservation and Recovery Act (RCRA) of 1976 and the Hazardous and Solid Waste Amendments (HSWA) of 1984. RCRA Info replaces the data recording and reporting abilities of the Resource Conservation and Recovery Information System (RCRIS) and the Biennial Reporting System (BRS). A hazardous waste generator is any person or site whose processes and actions create hazardous waste (see 40 CFR 260.10). Small Quantity Generators (SQGs) generate more than 100 kilograms, but less than 1,000 kilograms, of hazardous waste per month.

Government Publication Date: Jan 23, 2023

RCRA Very Small Quantity Generators List: RCRA VSQG

RCRA Info is the U.S. Environmental Protection Agency's (EPA) comprehensive information system, providing access to data supporting the Resource Conservation and Recovery Act (RCRA) of 1976 and the Hazardous and Solid Waste Amendments (HSWA) of 1984. A hazardous waste generator is any person or site whose processes and actions create hazardous waste (see 40 CFR 260.10). Very Small Quantity Generators (VSQG) generate 100 kilograms or less per month of hazardous waste, or one kilogram or less per month of acutely hazardous waste. Additionally, VSQG may not accumulate more than 1,000 kilograms of hazardous waste at any time.

Government Publication Date: Jan 23, 2023

RCRA Non-Generators: RCRA NON GEN

RCRA Info is the U.S. Environmental Protection Agency's (EPA) comprehensive information system, providing access to data supporting the Resource Conservation and Recovery Act (RCRA) of 1976 and the Hazardous and Solid Waste Amendments (HSWA) of 1984. RCRA Info replaces the data recording and reporting abilities of the Resource Conservation and Recovery Information System (RCRIS) and the Biennial Reporting System (BRS). A hazardous waste generator is any person or site whose processes and actions create hazardous waste (see 40 CFR 260.10). Non-Generators do not presently generate hazardous waste.

Government Publication Date: Jan 23, 2023

RCRA Sites with Controls: RCRA CONTROLS

List of Resource Conservation and Recovery Act (RCRA) facilities with institutional controls in place. RCRA gives the U.S. Environmental Protection Agency (EPA) the authority to control hazardous waste from the "cradle-to-grave." This includes the generation, transportation, treatment, storage, and disposal of hazardous waste. RCRA also set forth a framework for the management of non-hazardous solid wastes. The 1986 amendments to RCRA enabled EPA to address environmental problems that could result from underground tanks storing petroleum and other hazardous substances.

Government Publication Date: Jan 23, 2023

Federal Engineering Controls-ECs: FED ENG

This list of Engineering controls (ECs) is provided by the United States Environmental Protection Agency (EPA). ECs encompass a variety of engineered and constructed physical barriers (e.g., soil capping, sub-surface venting systems, mitigation barriers, fences) to contain and/or prevent exposure to contamination on a property. The EC listing includes remedy component data from Superfund decision documents issued in fiscal years 1982-2020 for applicable sites on the final or deleted on the National Priorities List (NPL); and sites with a Superfund Alternative Approach (SAA) Agreement in place. The only sites included that are not on the NPL; proposed for NPL; or removed from proposed NPL, are those with an SAA Agreement in place.

Government Publication Date: Feb 23, 2023

Federal Institutional Controls- ICs: FED INST

This list of Institutional controls (ICs) is provided by the United States Environmental Protection Agency (EPA). ICs are non-engineered instruments, such as administrative and legal controls, that help minimize the potential for human exposure to contamination and/or protect the integrity of the remedy. Although it is EPA's expectation that treatment or engineering controls will be used to address principal threat wastes and that groundwater will be returned to its beneficial use whenever practicable, ICs play an important role in site remedies because they reduce exposure to contamination by limiting land or resource use and guide human behavior at a site. The IC listing includes remedy component data from Superfund decision documents issued in fiscal years 1982-2020 for applicable sites on the final or deleted on the National Priorities List (NPL); and sites with a Superfund Alternative Approach (SAA) Agreement in place. The only sites included that are not on the NPL; proposed for NPL; or removed from proposed NPL, are those with an SAA Agreement in place.

Government Publication Date: Feb 23, 2023

Land Use Control Information System: LUCIS

The LUCIS database is maintained by the U.S. Department of the Navy and contains information for former Base Realignment and Closure (BRAC) properties across the United States.

Government Publication Date: Sep 1, 2006

Institutional Control Boundaries at NPL sites: NPL IC

Boundaries of Institutional Control areas at sites on the United States Environmental Protection Agency (EPA)'s National Priorities List, or Proposed or Deleted, made available by the EPA's Shared Enterprise Geodata and Services (SEGS). United States Environmental Protection Agency (EPA)'s National Priorities List of the most serious uncontrolled or abandoned hazardous waste sites identified for possible long-term remedial action under the Superfund program. Institutional controls are non-engineered instruments such as administrative and legal controls that help minimize the potential for human exposure to contamination and/or protect the integrity of the remedy.

Government Publication Date: Jan 25, 2023

Emergency Response Notification System: ERNS 1982 TO 1986

Database of oil and hazardous substances spill reports controlled by the National Response Center. The primary function of the National Response Center is to serve as the sole national point of contact for reporting oil, chemical, radiological, biological, and etiological discharges into the environment anywhere in the United States and its territories.

Government Publication Date: 1982-1986

Emergency Response Notification System: ERNS 1987 TO 1989

Database of oil and hazardous substances spill reports controlled by the National Response Center. The primary function of the National Response Center is to serve as the sole national point of contact for reporting oil, chemical, radiological, biological, and etiological discharges into the environment anywhere in the United States and its territories.

Government Publication Date: 1987-1989

Emergency Response Notification System: ERNS

Database of oil and hazardous substances spill reports made available by the United States Coast Guard National Response Center (NRC). The NRC fields initial reports for pollution and railroad incidents and forwards that information to appropriate federal/state agencies for response. These data contain initial incident data that has not been validated or investigated by a federal/state response agency.

Government Publication Date: Jan 16, 2023

The Assessment, Cleanup and Redevelopment Exchange System (ACRES) Brownfield Database: FED BROWNFIELDS

Brownfields are real property, the expansion, redevelopment, or reuse of which may be complicated by the presence or potential presence of a hazardous substance, pollutant, or contaminant. Cleaning up and reinvesting in these properties protects the environment, reduces blight, and takes development pressures off greenspaces and working lands. This data is provided by the United States Environmental Protection Agency (EPA) and includes Brownfield sites from the Cleanups in My Community (CIMC) web application.

Government Publication Date: Sep 13, 2022

FEMA Underground Storage Tank Listing: FEMA UST

The Federal Emergency Management Agency (FEMA) of the Department of Homeland Security maintains a list of FEMA owned underground storage tanks.

Government Publication Date: Dec 31, 2017

Facility Response Plan: FRP

List of facilities that have submitted Facility Response Plans (FRP) to EPA. Facilities that could reasonably be expected to cause "substantial harm" to the environment by discharging oil into or on navigable waters are required to prepare and submit Facility Response Plans (FRPs). Harm is determined based on total oil storage capacity, secondary containment and age of tanks, oil transfer activities, history of discharges, proximity to a public drinking water intake or sensitive environments.

Government Publication Date: Dec 31, 2021

Delisted Facility Response Plans: DELISTED FRP

Facilities that once appeared in - and have since been removed from - the list of facilities that have submitted Facility Response Plans (FRP) to EPA. Facilities that could reasonably be expected to cause "substantial harm" to the environment by discharging oil into or on navigable waters are required to prepare and submit Facility Response Plans (FRPs). Harm is determined based on total oil storage capacity, secondary containment and age of tanks, oil transfer activities, history of discharges, proximity to a public drinking water intake or sensitive environments.

Government Publication Date: Dec 31, 2021

Historical Gas Stations: HIST GAS STATIONS

This historic directory of service stations is provided by the Cities Service Company. The directory includes Cities Service filling stations that were located throughout the United States in 1930.

Government Publication Date: Jul 1, 1930

Petroleum Refineries: REFN

List of petroleum refineries from the U.S. Energy Information Administration (EIA) Refinery Capacity Report. Includes operating and idle petroleum refineries (including new refineries under construction) and refineries shut down during the previous year located in the 50 States, the District of Columbia, Puerto Rico, the Virgin Islands, Guam, and other U.S. possessions. Survey locations adjusted using public data.

Government Publication Date: Aug 30, 2022

Petroleum Product and Crude Oil Rail Terminals: BULK TERMINAL

List of petroleum product and crude oil rail terminals made available by the U.S. Energy Information Administration (EIA). Includes operable bulk petroleum product terminals located in the 50 States and the District of Columbia with a total bulk shell storage capacity of 50,000 barrels or more, and/or the ability to receive volumes from tanker, barge, or pipeline; also rail terminals handling the loading and unloading of crude oil that were active between 2017 and 2018. Petroleum product terminals comes from the EIA-815 Bulk Terminal and Blender Report, which includes working, shell in operation, and shell idle for several major product groupings. Survey locations adjusted using public data.

Government Publication Date: Jun 29, 2022

LIEN on Property: SEMS LIEN

The U.S. Environmental Protection Agency's (EPA) Superfund Enterprise Management System (SEMS) provides Lien details on applicable properties, such as the Superfund lien on property activity, the lien property information, and the parties associated with the lien.

Government Publication Date: Jan 25, 2023

Superfund Decision Documents: SUPERFUND ROD

This database contains a list of decision documents for Superfund sites. Decision documents serve to provide the reasoning for the choice of (or) changes to a Superfund Site cleanup plan. The decision documents include completed Records of Decision (ROD), ROD Amendments, Explanations of Significant Differences (ESD) for active and archived sites stored in the Superfund Enterprise Management System (SEMS), along with other associated memos and files. This information is maintained and made available by the U.S. Environmental Protection Agency.

Government Publication Date: Dec 22, 2022

Formerly Utilized Sites Remedial Action Program: DOE FUSRAP

The U.S. Department of Energy (DOE) established the Formerly Utilized Sites Remedial Action Program (FUSRAP) in 1974 to remediate sites where radioactive contamination remained from the Manhattan Project and early U.S. Atomic Energy Commission (AEC) operations. The DOE Office of Legacy Management (LM) established long-term surveillance and maintenance (LTS&M) requirements for remediated FUSRAP sites. DOE evaluates the final site conditions of a remediated site on the basis of risk for different future uses. DOE then confirms that LTS&M requirements will maintain protectiveness.

Government Publication Date: Mar 4, 2017

State

State Response Action Program Database: SSU

The State Response Action Program database identifies the status of all sites under the responsibility of the Illinois EPA's State Sites Unit. The State Response Action Program database made available by Illinois Environmental Protection Agency. This database is state equivalent CERCLIS.

Government Publication Date: Jan 30, 2023

Delisted State Response Action Program: DELISTED SSU

List of sites removed from the State Response Action Program database identifies the status of all sites under the responsibility of the Illinois EPA's State Sites Unit.

Government Publication Date: Jan 30, 2023

Solid Waste Landfills Subject to State Surcharge Database: SWF/LF

The Bureau of Land maintains a list of solid waste facilities and landfills throughout the state. This list made available by Illinois Environmental Protection Agency's Bureau of land.

Government Publication Date: Jul 13, 2022

Special Waste Site List: SWF/LF SPECIAL

The following landfills are those that as of January 1, 1990, accept non-hazardous special waste pursuant to the Illinois Environmental Protection Agency Non-Hazardous Special Waste Definition. List A includes landfills that may receive any non-hazardous waste. Non-Regional Pollutant Control Facilities are so noted. List B includes landfills designed to receive specific non-hazardous wastes. List B landfills are designated as a Regional Pollutant Control Facility by RPCF, or Non-regional Pollutant Control Facility by Non-RPCF.

Government Publication Date: Jan 1, 1990

Northeastern Illinois Planning Commission Historical Inventory of Solid Waste Disposal Sites in Northeastern Illinois: NIPC

Historical inventory of solid waste disposal sites in northeastern Illinois prepared by the Northeastern Illinois Planning Commission (NIPC).

Government Publication Date: Dec 1987

Clean Construction or Demolition Debris: CCDD

This is a list of CCDD Fill Operations with Approved Permits. Beginning July 1, 2008, no person can use CCDD as fill material in a current or former quarry, mine, or other excavation unless they have obtained a permit from the Illinois EPA.

Government Publication Date: Apr 19, 2022

Leaking Underground Storage Tanks (LUST): LUST

The Leaking Underground Storage Tank Incident Tracking (LIT) database identifies the status of all Illinois LUST incidents reported to the Illinois Emergency Management Agency (IEMA) and to the Illinois Environmental Protection Agency.

Government Publication Date: Jan 4, 2023

Leaking UST Document: LUST DOCUMENT

A list of sites from the Illinois Environmental Protection Agency (IEPA) Document Explorer at which one or more of the documents is in the Leaking Underground Storage Tank (LUST) category. The IEPA Document Explorer provides online access to numerous Illinois EPA public records which are maintained in a digital format.

Government Publication Date: Jan 27, 2023

Delisted Leaking Underground Storage Tank Sites: DELISTED LUST

List of sites removed from the Leaking Underground Storage Tank Incident Tracking (LIT) database made available by the Illinois Environmental Protection Agency.

Government Publication Date: Jan 27, 2023

Underground Storage Tank Fund Payment Priority List: LUST TRUST

In case sufficient funds are not available in the Underground Storage Tank Fund, requests for payment are entered on the Payment Priority List by "queue date" order. As required by the Environmental Protection Act, the queue date is the date that a complete request for partial or final payment was received by the Agency. The queue date is "officially" confirmed at the end of the payment review process when a Final Decision Letter is sent to the site owner. The Underground Storage Tank Fund Priority list made available by Illinois Environmental Protection Agency.

Government Publication Date: Nov 01, 2016

Underground Storage Tank Database (UST): UST

This database maintained by Division of Petroleum & Chemical Safety, contains information derived from tank registration information supplied to the Office of the Illinois State Fire Marshal (OSFM) from outside sources.

Government Publication Date: Jan 4, 2023

Aboveground Storage Tanks (AST): AST

A list of aboveground storage tanks inspected by the Office of State Fire Marshal (OSFM).

Government Publication Date: Sep 30, 2022

Delisted Storage Tanks: DELISTED TANK

This database contains a list of closed storage tank sites that were removed from the illinois Department of Enivornmental Quality.

Government Publication Date: Mar 1, 2023

Sites with Engineering Controls: ENG

Sites in the Illinois Environmental Protection Agency (IEPA)'s Site Remedition Program (SRP) database with engineering controls in place.

Government Publication Date: Mar 27, 2023

Institutional Controls: INST

Sites in the Illinois Environmental Protection Agency (IEPA)'s Site Remedition Program (SRP) database with institutional controls in place.

Government Publication Date: Mar 27, 2023

Environmental Covenants Registry: AUL

According to the Illinois Environmental Protection Agency (Illinois EPA), the Illinois Uniform Environmental Covenants Act (UECA) (765 Illinois Compiled Statues (ILCS) 122 et seq.) creates an environmental covenant that is a specific recordable interest in real estate. It arises from an environmental response project that imposes activity and use limitations on a property. No environmental covenant is effective without the approval of the Illinois EPA, through the Director's signature. The UECA instrument recites the property use controls and remediation requirements imposed upon the property. Section 12(a) of the Illinois UECA requires the Illinois EPA to establish and maintain a registry that contains all environmental covenants and any amendment or termination of those covenants.

Government Publication Date: Aug 7, 2020

Illinois Site Remediation Program Database: SRP

The Site Remediation Program (SRP) database identifies the status of all voluntary remediation projects administered through the Pre-Notice Site Cleanup Program (1989 to 1995) and the Site Remediation Program (1996 to the present). This Site Remediation program database made available by Illinois Environmental Protection Agency.

Government Publication Date: Mar 27, 2023

Document Explorer Remediation and Assessment Sites: REM ASSESS

A list of sites from the Illinois Environmental Protection Agency (IEPA) Document Explorer at which one or more documents available are associated with the Federal Facilities Unit, National Priorities List Unit, Site Assessment Unit, or Voluntary Site Remediation Unit. The IEPA Document Explorer provides online access to numerous Illinois EPA public records which are maintained in a digital format.

Government Publication Date: Jan 27, 2023

Brownfields Redevelopment Assessment Database: BROWNFIELDS

The Office of Site Evaluations Redevelopment Assessment database identifies the status of properties within the State in which the Illinois EPA's Office of Site Evaluation has conducted a Municipal Brownfields Redevelopment Grant (MBRG) project.

Government Publication Date: Mar 24, 2022

Municipal Brownfields Redevelopment Grant Program (MBRGP) project sites administered through OBA: BROWN MBRGP

The Office of Brownfields Assistance (OBA) database identifies the status of all Municipal Brownfields Redevelopment Grant Program (MBRGP) project sites administered through OBA. Office of Brownfields Assistance Database search made available by Illinois Environmental Protection Agency's Bureau of Land Data-Center.

Government Publication Date: Mar 31, 2013

Tribal

Leaking Underground Storage Tanks on Indian Lands: INDIAN LUST

This list of leaking underground storage tanks (LUSTs) on Tribal/Indian Lands in Region 5, which includes Illinois, is made available by the United States Environmental Protection Agency (EPA). There are no federally recognized Tribes in Illinois, according to the U.S. Department of Interior, Bureau of Indian Affairs.

Government Publication Date: Oct 16, 2017

Underground Storage Tanks (USTs) on Indian Lands: INDIAN UST

This list of underground storage tanks (USTs) on Tribal/Indian Lands in Region 5, which includes Illinois, is made available by the United States Environmental Protection Agency (EPA). There are no federally recognized Tribes in Illinois, according to the U.S. Department of Interior, Bureau of Indian Affairs.

Government Publication Date: Oct 16, 2017

Delisted Tribal Leaking Storage Tanks: DELISTED INDIAN LST

Leaking Underground Storage Tank (LUST) facilities which once appeared on - and have since been removed from - the Regional Tribal/Indian LUST lists made available by the United States Environmental Protection Agency (EPA).

Government Publication Date: Nov 23, 2022

Delisted Tribal Underground Storage Tanks: DELISTED INDIAN UST

Underground Storage Tank (UST) facilities which once appeared on - and have since been removed from - the Regional Tribal/Indian UST lists made available by the United States Environmental Protection Agency (EPA).

Government Publication Date: Nov 23, 2022

County

Chicago Storage Tanks: TANKS CHICAGO

This dataset contains Aboveground Storage Tank (AST) and Underground Storage Tank (UST) information from the City of Chicago Department of Public Health's (CDPH) Tank Asset Database. The Tank Asset Database contains tank information from CDPH AST and UST permit applications as well as UST records imported from the historic City of Chicago Department of Environment (DOE) database. This dataset also includes AST records from the historic DOE and pre-1992 UST records from the Building Department.

Government Publication Date: Mar 1, 2023

Chicago Environmental Permits: PERMITS CHICAGO

Permits issued by the City of Chicago Department of Environment (DOE) from January 1993 to December 31, 2011 and by the City of Chicago Department of Public Health (CDPH) since January 1, 2012. On January 1, 2012, the DOE was disbanded and all its inspection, permitting, and enforcement authorities were transferred to the CDPH.

Government Publication Date: Mar 14, 2023

Additional Environmental Record Sources

Federal

Facility Registry Service/Facility Index: FINDS/FRS

The Facility Registry Service (FRS) is a centrally managed database that identifies facilities, sites, or places subject to environmental regulations or of environmental interest. FRS creates high-quality, accurate, and authoritative facility identification records through rigorous verification and management procedures that incorporate information from program national systems, state master facility records, and data collected from EPA's Central Data Exchange registrations and data management personnel. This list is made available by the Environmental Protection Agency (US EPA).

Government Publication Date: Aug 18, 2022

Toxics Release Inventory (TRI) Program: TRIS

The EPA's Toxics Release Inventory (TRI) is a database containing data on disposal or other releases of over 650 toxic chemicals from thousands of U. S. facilities and information about how facilities manage those chemicals through recycling, energy recovery, and treatment. One of TRI's primary purposes is to inform communities about toxic chemical releases to the environment.

Government Publication Date: Aug 24, 2021

PFOA/PFOS Contaminated Sites: PFAS NPL

List of National Priorities List (NPL) and related Superfund Alternative Agreement (SAA) sites where PFOA or PFOS contaminants have been found in water and/or soil. The site listing is provided by the Federal Environmental Protection Agency (EPA).

Government Publication Date: Dec 28, 2022

Federal Agency Locations with Known or Suspected PFAS Detections: PFAS FED SITES

List of Federal agency locations with known or suspected detections of Per- and Polyfluoroalkyl Substances (PFAS), made available by the U.S. Environmental Protection Agency (EPA) in their PFAS Analytic Tools data. EPA outlines that these data are gathered from several federal entities, such as the Federal Superfund program, Department of Defense (DOD), National Aeronautics and Space Administration, Department of Transportation, and Department of Energy. Sites on this list do not necessarily reflect the source/s of contamination and detections do not indicate level of risk or human exposure at the site. Agricultural notifications in this data are limited to DOD sites only. At this time, the EPA is aware that this list is not comprehensive of all Federal agencies.

Government Publication Date: Jun 30, 2022

SSEHRI PFAS Contamination Sites: PFAS SSEHRI

This PFAS Contamination Site Tracker database is compiled by the Social Science Environmental Health Research Institute (SSEHRI) at Northeastern University. According to the SSEHRI, the database records qualitative and quantitative data from each known site of PFAS contamination, including timeline of discovery, sources, levels, health impacts, community response, and government response. The goal of this database is to compile information and support public understanding of the rapidly unfolding issue of PFAS contamination. All data presented was extracted from government websites, news articles, or publicly available documents, and this is cited in the tracker. Disclaimer: The source conveys this database undergoes regular updates as new information becomes available, some sites may be missing and/or contain information that is incorrect or outdated, as well as their information represents all contamination sites SSEHRI is aware of, not all possible contamination sites. This data is not intended to be used for legal purposes. Limited location details are available with this data. Access the following for the most current informations https://pfasproject.com/pfas-contamination-site-tr acker/

Government Publication Date: Dec 12, 2019

National Response Center PFAS Spills: ERNS PFAS

National Response Center (NRC) calls from 1990 to the most recent complete calendar year where there is indication of Aqueous Film Forming Foam (AFFF) usage. NRC calls may reference AFFF usage in the "Material Involved" or "Incident Description" fields. Data made available by the US Environmental Protection Agency (EPA). Disclaimer: dataset may include initial or misidentified incident data not yet validated or investigated by a federal/state response agency.

Government Publication Date: Feb 23, 2022

PFAS NPDES Discharge Monitoring: PFAS NPDES

This list of National Pollutant Discharge Elimination System (NPDES) permitted facilities with required monitoring for Per- and Polyfluoroalkyl (PFAS) Substances is made available via the U.S. Environmental Protection Agency (EPA)'s PFAS Analytic Tools. Any point-source wastewater discharger to waters of the United States must have a NPDES permit, which defines a set of parameters for pollutants and monitoring to ensure that the discharge does not degrade water quality or impair human health. This list includes NPDES permitted facilities associated with permits that monitor for Per- and Polyfluoroalkyl Substances (PFAS), limited to the years 2007 - present. EPA further advises the following regarding these data: currently, fewer than half of states have required PFAS monitoring for at least one of their permittees, and fewer states have established PFAS effluent limits for permittees. For states that may have required monitoring, some reporting and data transfer issues may exist on a state-by-state basis.

Government Publication Date: Feb 19, 2023

Perfluorinated Alkyl Substances (PFAS) from Toxic Release Inventory: PFAS TRI

List of Toxics Release Inventory (TRI) facilities at which the reported chemical is a Per- or polyfluorinated alkyl substance (PFAS) included in the Environmental Protection Agency (EPA)'s consolidated PFAS Master List of PFAS Substances. The EPA's Toxics Release Inventory (TRI) is a database containing data on disposal or other releases of over 650 toxic chemicals from thousands of U.S. facilities and information about how facilities manage those chemicals through recycling, energy recovery, and treatment.

Government Publication Date: Aug 24, 2021

Perfluorinated Alkyl Substances (PFAS) Water Quality: PFAS WATER

The Water Quality Portal (WQP) is a cooperative service sponsored by the United States Geological Survey (USGS), the Environmental Protection Agency (EPA), and the National Water Quality Monitoring Council (NWQMC). This listing includes records from the Water Quality Portal where the characteristic (environmental measurement) is in the Environmental Protection Agency (EPA)'s consolidated Master List of PFAS Substances.

Government Publication Date: Jul 20, 2020

PFAS TSCA Manufacture and Import Facilities: PFAS TSCA

The US Environmental Protection Agency (EPA) issued the Chemical Data Reporting (CDR) Rule under the Toxic Substances Control Act (TSCA) requiring facilities that manufacture or import chemical substances to report to EPA. This list is specific to TSCA Manufacture and Import Facilities with reported per- and poly-fluoroalkyl substances (PFAS). Data file made available by the EPA and includes CDR/Inventory Update Reporting data from 1998 up to 2020. EPA makes notes the following about these data: this data file includes production and importation data for chemicals identified in EPA's CompTox Chemicals Dashboard list of PFAS without explicit structures and list of PFAS structures in DSSTox. Note that some regulations have specific chemical structure requirements that define PFAS differently than the lists in EPA's CompTox Chemicals Dashboard. Reporting information on manufactured or imported chemical substance amounts should not be compared between facilities, as some companies claim Chemical Data Reporting Rule data fields for PFAS information as Confidential Business Information.

Government Publication Date: Jun 20, 2022

PFAS Waste Transfers from RCRA e-Manifest : PFAS E-MANIFEST

This Per- and Poly-Fluoroalkyl Substances (PFAS) Waste Transfers dataset is made available via the U.S. Environmental Protection Agency's (EPA) PFAS Analytic Tools. Every shipment of hazardous waste in the U.S. must be accompanied by a shipment manifest, which is a critical component of the cradle-to-grave tracking of wastes mandated by the Resource Conservation and Recovery Act (RCRA). According to the EPA, currently no Federal Waste Code exists for any PFAS compounds. To work around the lack of PFAS waste codes in the RCRA database, EPA developed the PFAS Transfers dataset by mining e-Manifest records containing at least one of these common PFAS keywords: • PFAS • PFOA • PFOS • PERFL • AFFF • GENX • GEN-X (plus the Vermont state-specific waste codes). Limitations: Amount or concentration of PFAS being transferred cannot be determined from the manifest information. Keyword searches may misidentify some manifest records that do not contain PFAS. This dataset should also not be considered to be exhaustive of all PFAS waste transfers.

Government Publication Date: Apr 9, 2023

Hazardous Materials Information Reporting System: HMIRS

US DOT - Department of Transportation Pipeline and Hazardous Materials Safety Administration (PHMSA) Incidents Reports Database taken from Hazmat Intelligence Portal, U.S. Department of Transportation.

Government Publication Date: Sep 1, 2020

National Clandestine Drug Labs: NCDL

The U.S. Department of Justice ("the Department"), Drug Enforcement Administration (DEA), provides this data as a public service. It contains addresses of some locations where law enforcement agencies reported they found chemicals or other items that indicated the presence of either clandestine drug laboratories or dumpsites. In most cases, the source of the entries is not the Department, and the Department has not verified the entry and does not guarantee its accuracy.

Government Publication Date: Aug 30, 2022

Toxic Substances Control Act: TSCA

The Environmental Protection Agency (EPA) is amending the Toxic Substances Control Act (TSCA) section 8(a) Inventory Update Reporting (IUR) rule and changing its name to the Chemical Data Reporting (CDR) rule.

The CDR enables EPA to collect and publish information on the manufacturing, processing, and use of commercial chemical substances and mixtures (referred to hereafter as chemical substances) on the TSCA Chemical Substance Inventory (TSCA Inventory). This includes current information on chemical substance production volumes, manufacturing sites, and how the chemical substances are used. This information helps the Agency determine whether people or the environment are potentially exposed to reported chemical substances. EPA publishes submitted CDR data that is not Confidential Business Information (CBI).

Government Publication Date: Apr 11, 2019

Hist TSCA: HIST TSCA

The Environmental Protection Agency (EPA) is amending the Toxic Substances Control Act (TSCA) section 8(a) Inventory Update Reporting (IUR) rule and changing its name to the Chemical Data Reporting (CDR) rule.

The 2006 IUR data summary report includes information about chemicals manufactured or imported in quantities of 25,000 pounds or more at a single site during calendar year 2005. In addition to the basic manufacturing information collected in previous reporting cycles, the 2006 cycle is the first time EPA collected information to characterize exposure during manufacturing, processing and use of organic chemicals. The 2006 cycle also is the first time manufacturers of inorganic chemicals were required to report basic manufacturing information.

Government Publication Date: Dec 31, 2006

FTTS Administrative Case Listing: FTTS ADMIN

An administrative case listing from the Federal Insecticide, Fungicide, & Rodenticide Act (FIFRA) and Toxic Substances Control Act (TSCA), together known as FTTS. This database was obtained from the Environmental Protection Agency's (EPA) National Compliance Database (NCDB). The FTTS and NCDB was shut down in 2006.

Government Publication Date: Jan 19, 2007

FTTS Inspection Case Listing: FTTS INSP

An inspection case listing from the Federal Insecticide, Fungicide, & Rodenticide Act (FIFRA) and Toxic Substances Control Act (TSCA), together known as FTTS. This database was obtained from the Environmental Protection Agency's (EPA) National Compliance Database (NCDB). The FTTS and NCDB was shut down in 2006.

Government Publication Date: Jan 19, 2007

Potentially Responsible Parties List: PRP

Early in the site cleanup process, the U.S. Environmental Protection Agency (EPA) conducts a search to find the Potentially Responsible Parties (PRPs). The EPA looks for evidence to determine liability by matching wastes found at the site with parties that may have contributed wastes to the site. This listing contains PRPs, Noticed Parties, at sites in the EPA's Superfund Enterprise Management System (SEMS).

Government Publication Date: Jan 25, 2023

State Coalition for Remediation of Drycleaners Listing: SCRD DRYCLEANER

The State Coalition for Remediation of Drycleaners (SCRD) was established in 1998, with support from the U.S. Environmental Protection Agency (EPA) Office of Superfund Remediation and Technology Innovation. Coalition members are states with mandated programs and funding for drycleaner site remediation. Current members are Alabama, Connecticut, Florida, Illinois, Kansas, Minnesota, Missouri, North Carolina, Oregon, South Carolina, Tennessee, Texas, and Wisconsin. Since 2017, the SCRD no longer maintains this data, refer to applicable state source data where available.

Government Publication Date: Nov 08, 2017

Integrated Compliance Information System (ICIS): ICIS

The U.S. Environmental Protection Agency's Enforcement and Compliance History Online system incorporates data from the Integrated Compliance Information System - National Pollutant Discharge Elimination System (ICIS-NPDES). ICIS-NPDES is an information management system maintained by the Office of Compliance to track permit compliance and enforcement status of facilities regulated by the NPDES under the Clean Water Act. This data includes permit, inspection, violation and enforcement action information for applicable ICIS records.

Government Publication Date: Oct 15, 2022

Drycleaner Facilities: FED DRYCLEANERS

A list of drycleaner facilities from Enforcement and Compliance History Online (ECHO) data as made available by the U.S. Environmental Protection Agency (EPA), sourced from the ECHO Exporter file. The EPA tracks facilities that possess NAIC and SIC codes that classify businesses as drycleaner establishments.

Government Publication Date: Dec 11, 2022

Delisted Drycleaner Facilities: DELISTED FED DRY

List of sites removed from the list of Drycleaner Facilities (sites in the EPA's Integrated Compliance Information System (ICIS) with NAIC or SIC codes identifying the business as a drycleaner establishment).

Government Publication Date: Dec 11, 2022

Formerly Used Defense Sites: FUDS

Formerly Used Defense Sites (FUDS) are properties that were formerly owned by, leased to, or otherwise possessed by and under the jurisdiction of the Secretary of Defense prior to October 1986, where the Department of Defense (DOD) is responsible for an environmental restoration. The FUDS Annual Report to Congress (ARC) is published by the U.S. Army Corps of Engineers (USACE). This data is compiled from the USACE's Geospatial FUDS data layers and Homeland Infrastructure Foundation-Level Data (HIFLD) FUDS dataset.

Government Publication Date: Jul 12, 2022

FUDS Munitions Response Sites: FUDS MRS

Boundaries of Munitions Response Sites (MRS), published with the Formerly Used Defense Sites (FUDS) Annual Report to Congress (ARC) by the U.S. Army Corps of Engineers (USACE). An MRS is a discrete location within a Munitions response area (MRA) that is known to require a munitions response. An MRA means any area on a defense site that is known or suspected to contain unexploded ordnance (UXO), discarded military munitions (DMM), or munitions constituents (MC). This data is compiled from the USACE's Geospatial MRS data layers and Homeland Infrastructure Foundation-Level Data (HIFLD) MRS dataset.

Government Publication Date: Jul 12, 2022

Former Military Nike Missile Sites: FORMER NIKE

This information was taken from report DRXTH-AS-IA-83A016 (Historical Overview of the Nike Missile System, 12/1984) which was performed by Environmental Science and Engineering, Inc. for the U.S. Army Toxic and Hazardous Materials Agency Assessment Division. The Nike system was deployed between 1954 and the mid-1970's. Among the substances used or stored on Nike sites were liquid missile fuel (JP-4); starter fluids (UDKH, aniline, and furfuryl alcohol); oxidizer (IRFNA); hydrocarbons (motor oil, hydraulic fluid, diesel fuel, gasoline, heating oil); solvents (carbon tetrachloride, trichloroethylene, trichloroethane, stoddard solvent); and battery electrolyte. The quantities of material a disposed of and procedures for disposal are not documented in published reports. Virtually all information concerning the potential for contamination at Nike sites is confined to personnel who were assigned to Nike sites. During deactivation most hardware was shipped to depot-level supply points. There were reportedly instances where excess materials were disposed of on or near the site itself at closure. There was reportedly no routine site decontamination.

Government Publication Date: Dec 2, 1984

PHMSA Pipeline Safety Flagged Incidents: PIPELINE INCIDENT

A list of flagged pipeline incidents made available by the U.S. Department of Transportation (US DOT) Pipeline and Hazardous Materials Safety Administration (PHMSA). PHMSA regulations require incident and accident reports for five different pipeline system types.

Government Publication Date: Mar 31, 2021

Material Licensing Tracking System (MLTS): MLTS

A list of sites that store radioactive material subject to the Nuclear Regulatory Commission (NRC) licensing requirements. This list is maintained by the NRC. As of September 2016, the NRC no longer releases location information for sites. Site locations were last received in July 2016.

Government Publication Date: May 11, 2021

Historic Material Licensing Tracking System (MLTS) sites: HIST MLTS

A historic list of sites that have inactive licenses and/or removed from the Material Licensing Tracking System (MLTS). In some cases, a site is removed from the MLTS when the state becomes an "Agreement State". An Agreement State is a State that has signed an agreement with the Nuclear Regulatory Commission (NRC) authorizing the State to regulate certain uses of radioactive materials within the State.

Government Publication Date: Jan 31, 2010

Mines Master Index File: MINES

The Master Index File (MIF) is provided by the United State Department of Labor, Mine Safety and Health Administration (MSHA). This file, which was originally created in the 1970's, contained many Mine-IDs that were invalid. MSHA removes invalid IDs from the MIF upon discovery. MSHA applicable data includes the following: all Coal and Metal/Non-Metal mines under MSHA's jurisdiction since 1/1/1970; mine addresses for all mines in the database except for Abandoned mines prior to 1998 from MSHA's legacy system (addresses may or may not correspond with the physical location of the mine itself); violations that have been assessed penalties as a result of MSHA inspections beginning on 1/1/2000; and violations issued as a result of MSHA inspections conducted beginning on 1/1/2000.

Government Publication Date: Nov 7, 2022

Surface Mining Control and Reclamation Act Sites: SMCRA

An inventory of land and water impacted by past mining (primarily coal mining) is maintained by the Office of Surface Mining Reclamation and Enforcement (OSMRE) to provide information needed to implement the Surface Mining Control and Reclamation Act of 1977 (SMCRA). The inventory contains information on the location, type, and extent of Abandoned Mine Land (AML) impacts, as well as information on the cost associated with the reclamation of those problems. The inventory is based upon field surveys by State, Tribal, and OSMRE program officials. It is dynamic to the extent that it is modified as new problems are identified and existing problems are reclaimed.

Government Publication Date: Aug 18, 2022

Mineral Resource Data System: MRDS

The Mineral Resource Data System (MRDS) is a collection of reports describing metallic and nonmetallic mineral resources throughout the world. Included are deposit name, location, commodity, deposit description, geologic characteristics, production, reserves, resources, and references. This database contains the records previously provided in the Mineral Resource Data System (MRDS) of USGS and the Mineral Availability System/Mineral Industry Locator System (MAS/MILS) originated in the U.S. Bureau of Mines, which is now part of USGS. The USGS has ceased systematic updates of the MRDS database with their focus more recently on deposits of critical minerals while providing a well-documented baseline of historical mine locations from USGS topographic maps.

Government Publication Date: Mar 15, 2016

DOE Legacy Management Sites: LM SITES

The U.S. Department of Energy (DOE) Office of Legacy Management (LM) currently manages radioactive and chemical waste, environmental contamination, and hazardous material at over 100 sites across the U.S. The LM manages sites with diverse regulatory drivers (statutes or programs that direct cleanup and management requirements at DOE sites) or as part of internal DOE or congressionally-recognized programs, such as but not limited to: Formerly Utilized Sites Remedial Action Program (FUSRAP), Uranium Mill Tailings Radiation Control Act (UMTRCA Title I, Tile II), Comprehensive Environmental Response, Compensation, and Liability Act (CERCLA), Resource Conservation and Recovery Act (RCRA), Decontamination and Decommissioning (D&D), Nuclear Waste Policy Act (NWPA). This site listing includes data exported from the DOE Office of LM's Geospatial Environmental Mapping System (GEMS). GEMS Data disclaimer: The DOE Office of LM makes no representation or warranty, expressed or implied, regarding the use, accuracy, availability, or completeness of the data presented herein.

Government Publication Date: Dec 1, 2022

Alternative Fueling Stations: ALT FUELS

This list of alternative fueling stations is sourced from the Alternative Fuels Data Center (AFDC). The U.S. Department of Energy's Office of Energy Efficiency & Renewable Energy launched the AFDC in 1991 as a repository for alternative fuel vehicle performance data, which provides a wealth of information and data on alternative and renewable fuels, advanced vehicles, fuel-saving strategies, and emerging transportation technologies. The data includes Biodiesel (B20 and above), Compressed Natural Gas (CNG), Electric, Ethanol (E85), Hydrogen, Liquefied Natural Gas (LNG), Propane (LPG) fuel type locations.

Government Publication Date: Jan 3, 2023

Superfunds Consent Decrees: CONSENT DECREES

This list of Superfund consent decrees is provided by the Department of Justice, Environment & Natural Resources Division (ENRD) through a Freedom of Information Act (FOIA) applicable file. This listing includes Consent Decrees for CERCLA or Superfund Sites filed and/or as proposed within the ENRD's Case Management System (CMS) since 2010. CMS may not reflect the latest developments in a case nor can the agency guarantee the accuracy of the data. ENRD Disclaimer: Congress excluded three discrete categories of law enforcement and national security records from the requirements of the FOIA; response is limited to those records that are subject to the requirements of the FOIA; however, this should not be taken as an indication that excluded records do, or do not, exist.

Government Publication Date: Jan 11, 2023

Air Facility System: AFS

This EPA retired Air Facility System (AFS) dataset contains emissions, compliance, and enforcement data on stationary sources of air pollution. Regulated sources cover a wide spectrum; from large industrial facilities to relatively small operations such as dry cleaners. AFS does not contain data on facilities that are solely asbestos demolition and/or renovation contractors, or landfills. ECHO Clean Air Act data from AFS are frozen and reflect data as of October 17, 2014; the EPA retired this system for Clean Air Act stationary sources and transitioned to ICIS-Air.

Government Publication Date: Oct 17, 2014

Registered Pesticide Establishments: SSTS

List of active EPA-registered foreign and domestic pesticide-producing and device-producing establishments based on data from the Section Seven Tracking System (SSTS). The Federal Insecticide, Fungicide, and Rodenticide Act (FIFRA) Section 7 requires that facilities producing pesticides, active ingredients, or devices be registered. The list of establishments is made available by the EPA.

Government Publication Date: Mar 30, 2022

Polychlorinated Biphenyl (PCB) Transformers: PCBT

Locations of Transformers Containing Polychlorinated Biphenyls (PCBs) registered with the United States Environmental Protection Agency. PCB transformer owners must register their transformer(s) with EPA. Although not required, PCB transformer owners who have removed and properly disposed of a registered PCB transformer may notify EPA to have their PCB transformer de-registered. Data made available by EPA.

Government Publication Date: Oct 15, 2019

Polychlorinated Biphenyl (PCB) Notifiers: PCB

Facilities included in the national list of facilities that have notified the United States Environmental Protection Agency (EPA) of Polychlorinated Biphenyl (PCB) activities. Any company or person storing, transporting or disposing of PCBs or conducting PCB research and development must notify the EPA and receive an identification number.

Government Publication Date: Nov 3, 2022

State

Spills and Incidents: SPILLS

A list of reports taken by Illinois Emergency Management Agency (IEMA) of Hazardous Material spills in Illinois.

Government Publication Date: Jan 6, 2023

Emergency Response Releases & Spills Database: SPILL OER

The Office of Emergency Response (OER) maintains the Emergency Response Releases & Spills Database.
The Emergency Operations Unit, within OER, coordinates Illinois EPA's response to environmental emergencies involving oil or hazardous materials and ensures that any environmental contamination is cleaned up. EOU works with other response agencies including the Illinois Emergency Management Agency (IEMA), which is the initial contact for responses to an emergency or disaster in Illinois.

Government Publication Date: Jan 6, 2023

Per- and Polyfluoroalkyl Substances (PFAS): PFAS

A list of reports taken by the Illinois Emergency Management Agency (IEMA) of incidents involving hazardous materials, where the hazardous material involved in the incident is in the PFAS Master List of PFAS Substances made available by the Environmental Protection Agency (US EPA).

Government Publication Date: Jan 6, 2023

Dry Cleaning Facilities: DRYCLEANERS

This list of licensed drycleaner facilities is provided by the Drycleaner Environmental Response Trust Fund of Illinois; and since July 1, 2020, is administrated by Illinois Environmental Protection Agency (IEPA).

Government Publication Date: Mar 21, 2023

Delisted Drycleaners: DELISTED DRYCLEANERS

List of sites removed from the drycleaners database made available by the Drycleaner Environmental Response Trust Fund of Illinois.

Government Publication Date: Mar 21, 2023

IEPA Document Explorer: IEPA DOCS

A list of permits and documents found in the Illinois Environmental Protection Agency (IEPA) Document Explorer. The IEPA Document Explorer provides online access to numerous Illinois EPA public records which are available in a digital format. This list includes records not otherwise categorized as LUST, Remediation, Air Permits, NPDES, or Compliance Commitment Agreements.

Government Publication Date: Jan 27, 2023

Clandestine Drug Labs: CDL

List of clandestine drug lab locations made available by the Illinois Department of Public Health. The Department maintains a list of properties from reports it receives from the Illinois State Police through the Illinois Emergency Management Agency.

Government Publication Date: Jan 4, 2023

Tier 2 Report: TIER 2

List of facilities who submit Tier II forms to the Illinois Emergency Management Agency (IEMA).

Government Publication Date: Nov 11, 2022

Air Permits: AIR PERMITS

A list of sites from the Illinois Environmental Protection Agency (IEPA) Document Explorer at which one or more of the documents is in the Air Permits (construction and operating) category. The IEPA Document Explorer provides online access to numerous Illinois EPA public records which are maintained in a digital format.

Government Publication Date: Jan 27, 2023

Underground Injection Control Wells: UIC

The Underground Injection Control (UIC) Program is a federal program established under the provision of the Safe Drinking Water Act of 1974. Since groundwater is a major source of drinking water in the United States, the UIC Program requirements were designed to prevent contamination of groundwater resulting from the operation of injection wells. The Underground Injection Well Inventory is provided by the Illinois Environmental Protection Agency. This inventory includes Class V Injections Wells which are utilized to inject non-hazardous waste into or above the Underground Source of Drinking Water.

Government Publication Date: Aug 1, 2019

Potentially Infectious Medical Waste Facilities: MEDICAL WASTE

Title 35 of the Illinois Administrative Code defines Potentially Infectious Medical Waste (PIMW) as waste generated in connection with the diagnosis, treatment (i.e., provision of medical services), or immunization of human beings or animals; research pertaining to the provision of medical services; or the provision or testing of biologicals. The Illinois Environmental Protection Agency's Bureau of Land is responsible for administering the PIMW program. The facilities included on this listing treat, store, transfer or dispose of PIMW.

Government Publication Date: Jul 24, 2018

Compost Facilities: COMPOST

The Illinois Environmental Protection Agency's Bureau of Land, Division of Land Pollution Control maintains this list of composting facilities. Composting facilities provide an alternative option to managing and disposing of non-hazardous solid waste and/or landscape waste instead of the waste being landfilled.

Government Publication Date: Sep 2, 2016

Tribal

No Tribal additional environmental record sources available for this State.

County

No County additional environmental record sources available for this State.

Definitions

Database Descriptions: This section provides a detailed explanation for each database including: source, information available, time coverage, and acronyms used. They are listed in alphabetic order.

Detail Report: This is the section of the report which provides the most detail for each individual record. Records are summarized by location, starting with the project property followed by records in closest proximity.

Distance: The distance value is the distance between plotted points, not necessarily the distance between the sites' boundaries. All values are an approximation.

Direction: The direction value is the compass direction of the site in respect to the project property and/or center point of the report.

Elevation: The elevation value is taken from the location at which the records for the site address have been plotted. All values are an approximation. Source: Google Elevation API.

Executive Summary: This portion of the report is divided into 3 sections:

'Report Summary'- Displays a chart indicating how many records fall on the project property and, within the report search radii.

'Site Report Summary'-Project Property'- This section lists all the records which fall on the project property. For more details, see the 'Detail Report' section.

'Site Report Summary-Surrounding Properties'- This section summarizes all records on adjacent properties, listing them in order of proximity from the project property. For more details, see the 'Detail Report' section.

Map Key: The map key number is assigned according to closest proximity from the project property. Map Key numbers always start at #1. The project property will always have a map key of '1' if records are available. If there is a number in brackets beside the main number, this will indicate the number of records on that specific property. If there is no number in brackets, there is only one record for that property.

The symbol and colour used indicates 'elevation': the red inverted triangle will dictate 'ERIS Sites with Lower Elevation', the yellow triangle will dictate 'ERIS Sites with Higher Elevation' and the orange square will dictate 'ERIS Sites with Same Elevation.'

Unplottables: These are records that could not be mapped due to various reasons, including limited geographic information. These records may or may not be in your study area, and are included as reference.

ATTACHMENT D

BORING LOGS

GZA GeoEnvironmental, Inc.
915 Harger Road, Suite 330
Oak Brook, IL 60523
630-684-9100

BORING NUMBER S-1

CLIENT TranSystems Corporation
PROJECT NAME TS CDOT CCDD 21-M#17
PROJECT NUMBER 81.0220733.01
PROJECT LOCATION Chicago, Cook County, IL
DATE STARTED 5/22/23 **COMPLETED** 5/22/23
GROUND ELEVATION ~603 +/- 2 **HOLE SIZE** 2 inches
DRILLING CONTRACTOR Environmental Soil Probing
DRILLING METHOD Direct Push
LOGGED BY EHY **CHECKED BY** JJR
DRILL RIG 5400 Truck Geoprobe

GROUND WATER LEVELS (ft, bgs):

DATE	TIME	DEPTH	CASING	STAB
6/20/2023	17:40	7.00	1" ID PVC	29 Days
6/21/2023	17:40	7.00	1" ID PVC	30 Days
6/23/2023	18:50	7.01	1" ID PVC	32 Days

DEPTH (ft)	GRAPHIC LOG	MATERIAL DESCRIPTION	REMARKS	SAMPLE TYPE NUMBER (Depth Interval)	PID RESULTS	RECOVERY (ft)
0		SANDY SILT (ML/URBAN FILL: trace Coal and Glass); trace Gravel; dark brown, moist	1	S-1 (0-4)	0.0	1.5
2		Poorly-graded SAND (SP), medium; trace Gravel, brown, moist				
4		Poorly-graded SAND (SP), fine; trace Gravel, light brown, moist	1	S-2 (4-8)	0.1	3.5
6		Brown, wet				
8		End of boring at 8' BGS. Temporary monitoring well was installed in open borehole. Temporary well removed on 06/23/2023 and backfilled with bentonite chips. Pavement surfaces were restored with asphalt cold patch and/or quick mix cement.				

REMARKS

1. Sample Collected

ENVIRONMENTAL BH COLUMN W/ REMARKS - GINT STD US LAB.GDT - 12/4/23 15:44 - \\GZACHICAGOJOBS\81.0220733.01 TS CDOT QCQA (NCI PROGRAM) ALLEY & SIDEWALK CCDD-SOIL MANAGEMENT\2023 NCI ALLEYS\GINT\23-CP#26.GPJ

GZA GeoEnvironmental, Inc.
915 Harger Road, Suite 330
Oak Brook, IL 60523
630-684-9100

BORING NUMBER S-2

CLIENT TranSystems Corporation
PROJECT NAME TS CDOT CCDD 21-M#17
PROJECT NUMBER 81.0220733.01
PROJECT LOCATION Chicago, Cook County, IL
DATE STARTED 5/22/23 **COMPLETED** 5/22/23
GROUND ELEVATION ~602 +/- 2 **HOLE SIZE** 2 inches
DRILLING CONTRACTOR Environmental Soil Probing
DRILLING METHOD Direct Push
LOGGED BY EHY **CHECKED BY** JJR
DRILL RIG 5400 Truck Geoprobe

GROUND WATER LEVELS (ft, bgs):

DATE	TIME	DEPTH	CASING	STAB

DEPTH (ft)	GRAPHIC LOG	MATERIAL DESCRIPTION	REMARKS	SAMPLE TYPE NUMBER (Depth Interval)	PID RESULTS	RECOVERY (ft)
0		Buried SILTY TOPSOIL; dark brown, moist	1	S-1 (0-4)	0.1	2.5
2		Poorly-graded SAND (SP), medium; trace Gravel; brown, moist				
4		Trace Silt lens, wet	1	S-2 (4-8)	0.0	2.5
6		SILT with SAND (ML); trace Sand lens; gray, wet				
8		End of boring at 8' BGS. Boring immediately backfilled with remaining soil and bentonite chips. Pavement surfaces were restored with asphalt cold patch and/or quick mix cement patch.				

REMARKS

1. Sample Collected

ENVIRONMENTAL BH COLUMN W/ REMARKS - GINT STD US LAB.GDT - 12/4/23 15:44 - \\GZACHICAGOJOBS\81.0220733.01 TS CDOT QCQA (NCI PROGRAM) ALLEY & SIDEWALK CCDD-SOIL MANAGEMENT\2023 NCI ALLEYS\GINT\23-CP#26.GPJ

GZA GeoEnvironmental, Inc.
915 Harger Road, Suite 330
Oak Brook, IL 60523
630-684-9100

BORING NUMBER S-3

CLIENT TranSystems Corporation
PROJECT NAME TS CDOT CCDD 21-M#17
PROJECT NUMBER 81.0220733.01
PROJECT LOCATION Chicago, Cook County, IL
DATE STARTED 5/22/23 **COMPLETED** 5/22/23
GROUND ELEVATION ~604 +/- 2 **HOLE SIZE** 2 inches
DRILLING CONTRACTOR Environmental Soil Probing
DRILLING METHOD Direct Push
LOGGED BY EHY **CHECKED BY** JJR
DRILL RIG 5400 Truck Geoprobe

GROUND WATER LEVELS (ft, bgs):

DATE	TIME	DEPTH	CASING	STAB

DEPTH (ft)	GRAPHIC LOG	MATERIAL DESCRIPTION	REMARKS	SAMPLE TYPE NUMBER (Depth Interval)	PID RESULTS	RECOVERY (ft)
0		Buried SILTY TOPSOIL; dark brown, moist	1	S-1 (0-4)	0.0	2.0
		Poorly-graded SAND (SP), medium; trace Gravel; brown, moist				
2						
4		Trace Silt lens; wet	1	S-2 (4-8)	0.0	2.5
6		SILT (ML); trace Sand lens; gray, wet				
8						

End of boring at 8' BGS. Boring immediately backfilled with remaining soil and bentonite chips.
Pavement surfaces were restored with asphalt cold patch and/or quick mix cement patch.

REMARKS

1. Sample Collected

ENVIRONMENTAL BH COLUMN W/ REMARKS - GINT STD US LAB.GDT - 12/4/23 15:44 - \\GZACHICAGOJOBS\81.0220733.01 TS CDOT QCQA (NCI PROGRAM) ALLEY & SIDEWALK CCDD-SOIL MANAGEMENT\2023 NCI ALLEYS\GINT\23-CP#26.GPJ

GZA GeoEnvironmental, Inc.
915 Harger Road, Suite 330
Oak Brook, IL 60523
630-684-9100

BORING NUMBER S-4

CLIENT TranSystems Corporation
PROJECT NAME TS CDOT CCDD 21-M#17
PROJECT NUMBER 81.0220733.01
PROJECT LOCATION Chicago, Cook County, IL
DATE STARTED 5/22/23 **COMPLETED** 5/22/23
GROUND ELEVATION ~602 +/- 2 **HOLE SIZE** 2 inches
DRILLING CONTRACTOR Environmental Soil Probing
DRILLING METHOD Direct Push
LOGGED BY EHY **CHECKED BY** JJR
DRILL RIG 5400 Truck Geoprobe

GROUND WATER LEVELS (ft, bgs):

DATE	TIME	DEPTH	CASING	STAB
6/20/2023	17:50	6.74	1" ID PVC	29 Days
6/21/2023	17:50	6.70	1" ID PVC	30 Days
6/23/2023	19:00	6.69	1" ID PVC	32 Days

DEPTH (ft)	GRAPHIC LOG	MATERIAL DESCRIPTION	REMARKS	SAMPLE TYPE NUMBER (Depth Interval)	PID RESULTS	RECOVERY (ft)
0		SANDY SILT (ML/URBAN FILL: trace Coal, Cinders, and Slag); trace Gravel; black and brown, moist	1	S-1 (0-4)	0.0	2.0
4		SILT with SAND (ML); trace Gravel; brown to gray, wet	1	S-2 (4-8)	0.0	2.0
8		End of boring at 8' BGS. Temporary monitoring well was installed in open borehole. Temporary well removed on 06/23/2023 and backfilled with bentonite chips. Pavement surfaces were restored with asphalt cold patch and/or quick mix cement.				

REMARKS

1. Sample Collected

ENVIRONMENTAL BH COLUMN W/ REMARKS - GINT STD US LAB.GDT - 12/4/23 15:44 - \\GZACHICAGOJOBS\81.0220733.01 TS CDOT QCQA (NCI PROGRAM) ALLEY & SIDEWALK CCDD-SOIL MANAGEMENT\2023 NCI ALLEYS\GINT\23-CP#26.GPJ

ATTACHMENT E

EXAMPLE DUST METER CALCULATIONS

EXAMPLE LEAD ACTION LEVEL CALCULATIONS FOR DUST METER
ALLEY 23-CP#26

$$ELs = \frac{(10^6\ mg\ /\ kg)\ /(SF)}{conc\ (mg\ /\ kg)\ /\ EL\ (mg\ /\ m^3)}$$

Conversion Factor: 1,000,000 10^6 mg/kg

SF (Safety Factor): **2** Unitless

Soil Contaminant Concentration (conc): **2900** mg/kg

Exposure Limit (EL): **0.03** mg/m^3 (OSHA PEL for lead, 8 hour TWA OR exposure limit being used)

Concentration displayed on dust monitor of total dust in air at which the contaminant of concern would be at its established exposure limit (ELs): **5.17** **mg/m3** **OR** **5172** **ug/m3**

The OSHA Permissible Exposure Limit for particulates not otherwise classified (PNOC). If the dust monitor displays a value greater than these listed, respiratory protection should be used.

15 **mg/m^3 TOTAL** **OR** **5** **mg/m^3 RESPIRABLE**

Safety Factor (SF) is a unitless quantity used to account for your degree of confidence in the following factors (1 being 100% confident and 2 through 10 decreasing confidence):

1. The concentration of the contaminant in the airborne dust is the same as the average soil concentration.

2. The soil concentration data depicts a representative or worst case.

3. The monitoring instrument used accurately reports the concentration of dust in the air (respirable dust monitors typically under report the concentration of total dust-in-air).

Huff & Huff incorporated
A Subsidiary of GZA

GEOTECHNICAL
ENVIRONMENTAL
ECOLOGICAL
WATER
CONSTRUCTION MANAGEMENT

915 Harger Road
Suite 330
Oak Brook, IL 60523
T: 630.684.9100
F: 630.684.9120
www.huffnhuff.com
www.gza.com



To: Chicago Department of Transportation

From: Jeremy Reynolds, P.G., Shane Cuplin, P.G., Adam Kittler, P.G., and Esther Yim

Date: December 8, 2023

Re: **Infiltration Testing Memo: 2023 CDOT NCI Green Alley Program**
NCI North Area, Ward 40, Alley 21-M#17

Huff & Huff, Inc., a subsidiary of GZA, Inc. (H&H/GZA) assessed infiltration testing of the alley bounded by W. Argyle Street to the north, N. Seeley Avenue to the east, W. Ainslie Street to the south, and N. Hoyne Avenue to the west, in Chicago, Cook County, Illinois (Project Area). The infiltration testing was assessed in conjunction with the 21-M#17 soils Clean Construction or Demolition Debris (CCDD) assessment performed on May 22, 2023.

A Guelph permeameter was used to complete the infiltration testing and assess site permeability. The Guelph permeameter is a constant head permeameter that measures static hydraulic conductivity. The method involves measuring the steady-state rate of water recharge into unsaturated soil from an approximate 2" cylindrical hole, in which a constant head of water is maintained.

Soil samples were collected as part of the 21-M#17 soils CCDD assessment. On May 22, 2023, total of four (4) soil borings (S-1, S-2, S-3, and S-4) were advanced within the Project Area, corresponding to the areas of planned excavation/soil disposal, as depicted on the figure included in **Attachment A**. Based on the initial results from borings. Each boring was advanced to a depth of approximately eight (8) feet below ground surface (bgs). Soils observed in the alley consisted of aggregate with silty/sandy urban fill material from ground surface to approximately 4 feet bgs as well as buried silty topsoil from ground surface to ranging from approximately 0.5 feet bgs to a maximum of 1 feet bgs, underlain by native sand and/or silt. Moisture levels were observed to be variable at the time of drilling as noted on the attached boring logs.

Water Table Measurements

Two (2) temporary wells/piezometers were installed in the alley as described below. Sand pack placed around screened interval, above which bentonite was placed.

Boring S-1:

- Total Depth = 7.05 feet bgs
- Well Screen = 2.05 feet bgs to 7.05 feet bgs
- Riser = ground surface to 2.05 feet bgs

Boring S-4:

- Total Depth = 7.71 feet bgs
- Well Screen = 2.71 feet bgs to 7.71 feet bgs
- Riser = ground surface to 2.71 feet bgs

An Equal Opportunity Employer M/F/V/H

Temp Well Location	Date Measured[1]	Days After Installation	Depth To Water (ft below pavement)	Average Depth to Water (ft below pavement)
S-1	6/20/2023	29.0	7.00	7.00
	6/21/2023	30.0	7.00	
	6/23/2023	32.0	7.01	
S-4	6/20/2023	29.0	6.74	6.71
	6/21/2023	30.0	6.70	
	6/23/2023	32.0	6.69	

[1] Dry conditions without precipitation events reported for at least 48 hours before measurement, based on information from nearby weather station (Andrew Wicker Park - KILCHICA775) information on wunderground.com.

Infiltration Testing

Infiltration testing was conducted at the location of S-3 at a depth of approximately 4 feet bgs, where material was observed to be brown native sand, underlain by silt (at 6 feet bgs). There were no subsurface utilities identified within approximately 20 feet of the testing location. The soils at the S-2 location are considered representative of the material observed across the Project Area.

Refer to the attached figure and boring logs for the test location and for additional information on soil composition, respectively.

Test Date	Boring Number	Depth (ft)	Location	Soil Profile	*K* (in/hr)
5/22/2023	S-3	4	Central portion of the alley	Medium Sand	1.3

Based on the results from the field test, the anticipated soil permeability within the soils at approximately 4 feet bgs is **1.3 inches per hour**.

The Guelph Permeameter Data Sheet, calculation sheets, soil boring logs, and soil boring location map can be found attached. Additionally, a protocol for field assessment of infiltration testing is attached for reference.

If you have any questions regarding this matter, please contact us at 630-684-9100.

Jeremy Reynolds, P.G.
Associate Principal

Adam Kittler, P.G.
Project Manager

Shane Cuplin, P. G.
Associate Principal/Consultant Reviewer

Esther Yim
Scientist I

ATTACHMENT A

SOIL BORING LOCATION MAP



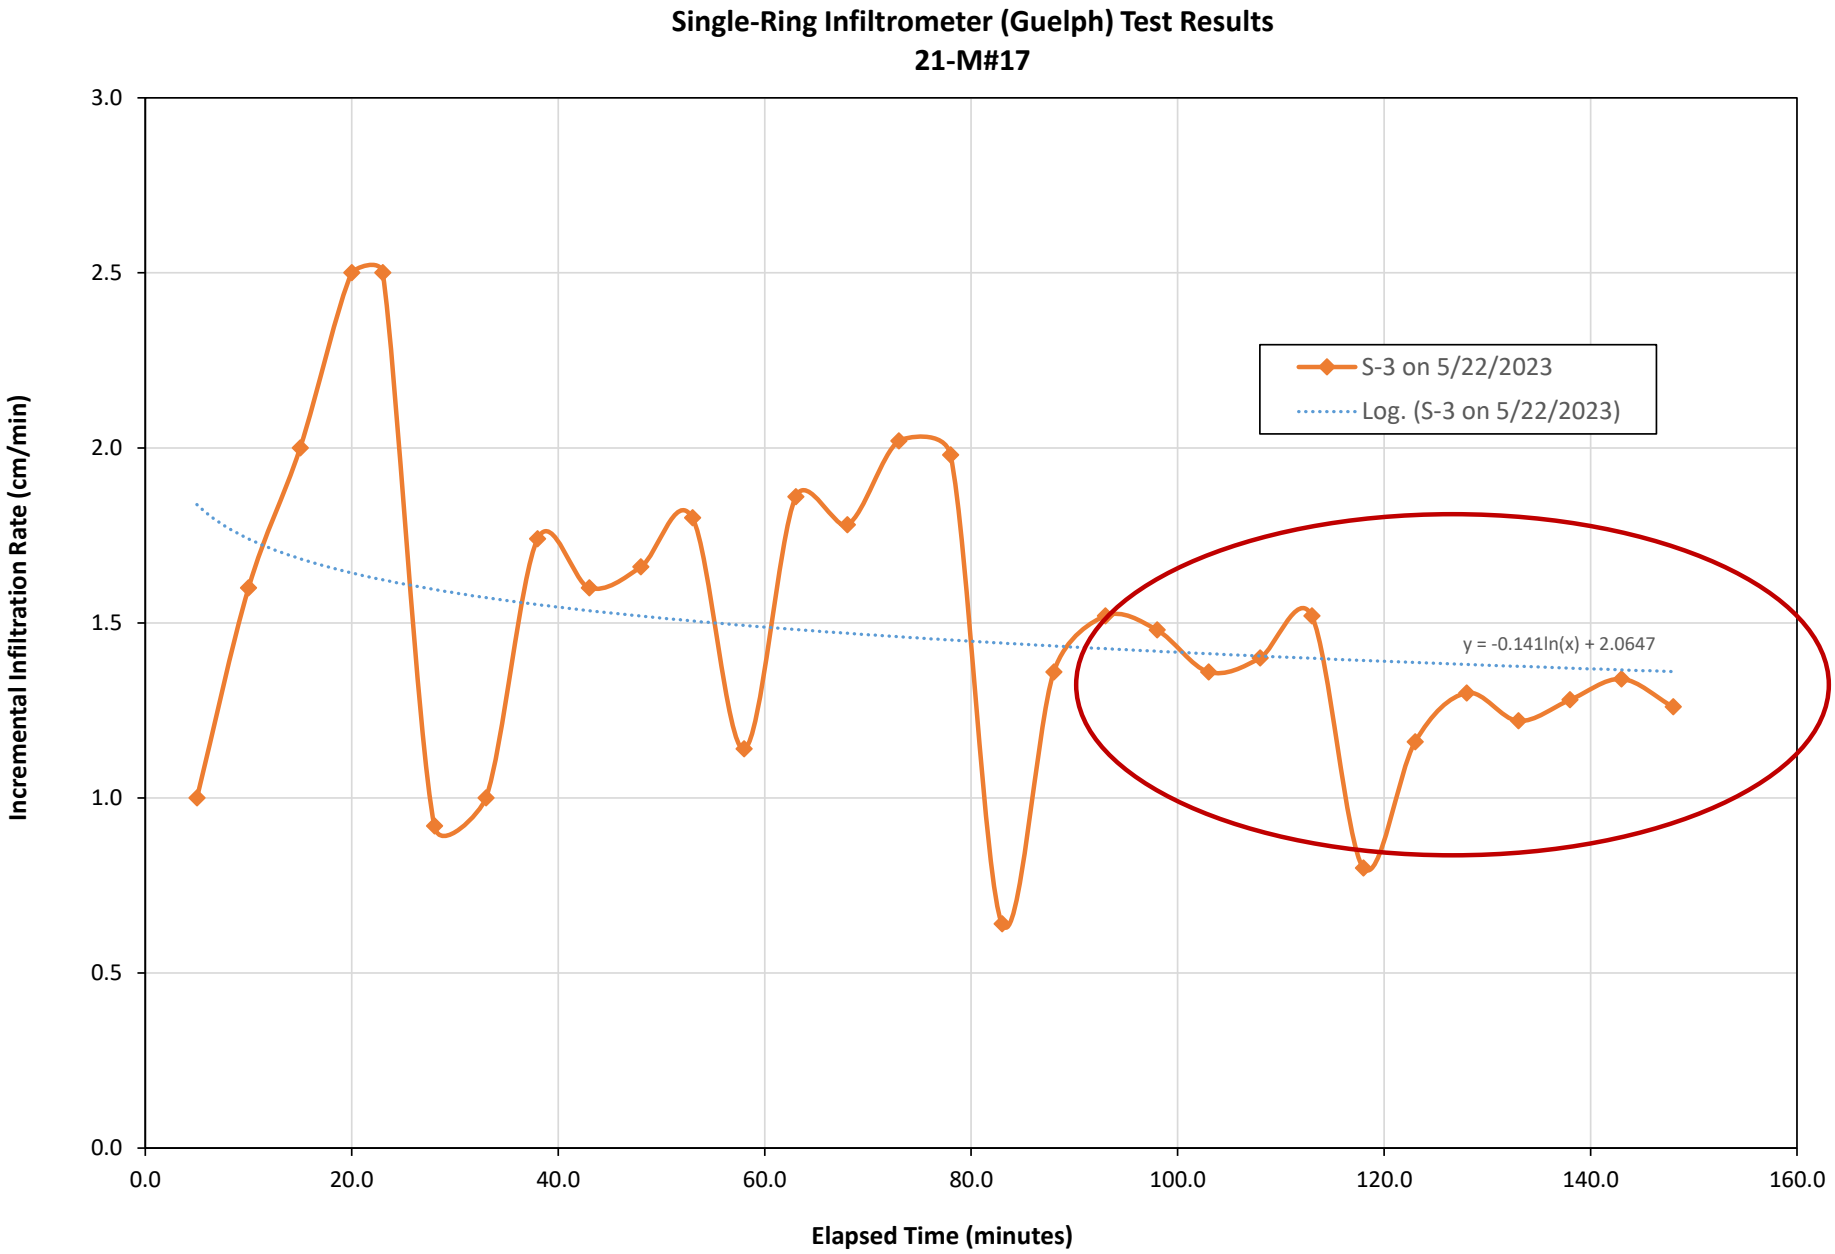
Huff & Huff, Inc.

Figure 1
Soil Boring Location Map
21-M#17 Alley Project
Chicago, Cook County, IL

\\GZACHICAGO\Jobs\81.0220733.01 TS CDOT QCQA (NCI Program) Alley & Sidewalk CCDD-Soil Management\2023 NCI Alleys\21-M#17 (formerly 23-CP#26)\Figures\Figure_1_733_01_NCI_2023_Alleys_21_M#17_SBLM.mxd

ATTACHMENT B

INFILTRATION TEST RESULTS AND CALCULATIONS


Single-Ring Infiltrometer (Guelph) Test Results
21-M#17
Incremental Infiltration Rate (cm/min)
Elapsed Time (minutes)
3.0
2.5
2.0
1.5
1.0
0.5
0.0
0.0
20.0
40.0
60.0
80.0
100.0
120.0
140.0
160.0
S-3 on 5/22/2023
Log. (S-3 on 5/22/2023)
y = -0.141ln(x) + 2.0647

Guelph Permeameter Calculations

Input

Result

Single Head Method (1)

Reservoir Cross-sectional area in cm

(enter "35.22" for Combined and "2.16" for Inner reservoir): 35.22
Enter water Head Height ("H" in cm): 10.16
Enter the Borehole Radius ("a" in cm): 2.54

Enter the soil texture-structure category (enter one of the below numbers): 3

1. Compacted, Structure-less, clayey or silty materials such as landfill caps and liners, lacustrine or marine sediments, etc.
2. Soils which are both fine textured (clayey or silty) and unstructured; may also include some fine sands.
3. Most structured soils from clays through loams; also includes unstructured medium and fine sands. The category most frequently applicable for agricultural soils.
4. Coarse and gravely sands; may also include some highly structured soils with large and/or numerous cracks, macropors, etc

Steady State Rate of Water Level Change ("R" in cm/min): 1.2600

Res Type	35.22		
H	10.16		
a	2.54	α*=	0.12 cm^{-1}
H/a	4		
a*	0.12	C =	1.448962
C0.01	1.348	Q =	0.73962
C0.04	1.436		
C0.12	1.449	κ_{fs} =	8.86E-04 cm/sec
C0.36	1.449		5.31E-02 cm/min
C	1.449		8.86E-06 m/sec
R	1.260		2.09E-02 inch/min
Q	0.74		3.49E-04 inch/sec
pi	3.142	Φ_m =	7.38E-03 cm^2/min

Single Head Method (2)

Reservoir Cross-sectional area in cm

(enter "35.22" for Combined and "2.16" for Inner reservoir): 35.22
Enter water Head Height ("H" in cm): 10.16
Enter the Borehole Radius ("a" in cm): 2.54

Enter the soil texture-structure category (enter one of the below numbers): 3

1. Compacted, Structure-less, clayey or silty materials such as landfill caps and liners, lacustrine or marine sediments, etc.
2. Soils which are both fine textured (clayey or silty) and unstructured; may also include some fine sands.
3. Most structured soils from clays through loams; also includes unstructured medium and fine sands. The category most frequently applicable for agricultural soils.
4. Coarse and gravely sands; may also include some highly structured soils with large and/or numerous cracks, macropors, etc


Steady State Rate of Water Level Change ("R" in cm/min): 1.2600

Res Type	35.22		
H	10.16		
a	2.54	α*=	0.12 cm^{-1}
H/a	4		
a*	0.12	C =	1.448962
C0.01	1.34796	Q =	0.73962
C0.04	1.43553		
C0.12	1.44896	κ_{fs} =	8.86E-04 cm/sec
C0.36	1.44896		5.31E-02 cm/min
C	1.44896		8.86E-06 m/ses
R	1.260		2.09E-02 inch/min
Q	0.73962		3.49E-04 inch/sec
pi	3.1415	Φ_m =	7.38E-03 cm^2/min

Average

κ_{fs} = 8.86E-04 cm/sec
5.31E-02 cm/min
8.86E-06 m/s
2.09E-02 inch/min
3.49E-04 inch/sec

Φ_m = 7.38E-03 cm^2/min

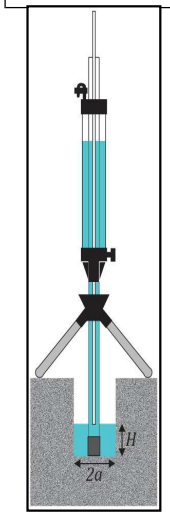

Calculation formulas related to shape factor (C). Where H_1 is the first water head height (cm), H_2 is the second water head height (cm), a is borehole radius (cm) and α^* is microscopic capillary length factor which is decided according to the soil texture-structure category. For one-head method, only C_1 needs to be calculated while for two-head method, C_1 and C_2 are calculated (Zang et al., 1998).

Soil Texture-Structure Category	α^*(cm^{-1})	Shape Factor
Compacted, Structure-less, clayey or silty materials such as landfill caps and liners, lacustrine or marine sediments, etc.	0.01	$C_1 = \left(\frac{H_2/a}{2.081 + 0.121(H_2/a)}\right)^{0.672}$
Soils which are both fine textured (clayey or silty) and unstructured; may also include some fine sands.	0.04	$C_1 = \left(\frac{H_1/a}{1.992 + 0.091(H_1/a)}\right)^{0.683}$ $C_2 = \left(\frac{H_2/a}{1.992 + 0.091(H_2/a)}\right)^{0.683}$
Most structured soils from clays through loams; also includes unstructured medium and fine sands. The category most frequently applicable for agricultural soils.	0.12	$C_1 = \left(\frac{H_1/a}{2.074 + 0.093(H_1/a)}\right)^{0.754}$ $C_2 = \left(\frac{H_2/a}{2.074 + 0.093(H_2/a)}\right)^{0.754}$
Coarse and gravely sands; may also include some highly structured soils with large and/or numerous cracks, macro pores, etc.	0.36	$C_1 = \left(\frac{H_1/a}{2.074 + 0.093(H_1/a)}\right)^{0.754}$ $C_2 = \left(\frac{H_2/a}{2.074 + 0.093(H_2/a)}\right)^{0.754}$

Calculation formulas related to one-head and two-head methods. Where R is steady-state rate of fall of water in reservoir (cm/s), K_{fs} is Soil saturated hydraulic conductivity (cm/s), Φ_m is Soil matric flux potential (cm^2/s), α^* is Macroscopic capillary length parameter (from Table 2), a is Borehole radius (cm), H_1 is the first head of water established in borehole (cm) , H_2 is the second head of water established in borehole (cm) and C is Shape factor (from Table 2).

One Head, Combined Reservoir	$Q_1 = \bar{R}_1 \times 35.22$	$K_{fs} = \frac{C_1 \times Q_1}{2\pi H_1^2 + \pi a^2 C_1 + 2\pi\left(\frac{H_1}{\alpha^*}\right)}$ $\Phi_m = \frac{C_1 \times Q_1}{(2\pi H_1^2 + \pi a^2 C_1)\alpha^* + 2\pi H_1}$
One Head, Inner Reservoir	$Q_1 = \bar{R}_1 \times 2.16$	
Two Head, Combined Reservoir	$Q_1 = \bar{R}_1 \times 35.22$ $Q_2 = \bar{R}_2 \times 35.22$	$G_1 = \frac{H_2 C_1}{\pi(2H_1H_2(H_2 - H_1) + a^2(H_1C_2 - H_2C_1))}$ $G_2 = \frac{H_1 C_2}{\pi(2H_1H_2(H_2 - H_1) + a^2(H_1C_2 - H_2C_1))}$ $K_{fs} = G_2Q_2 - G_1Q_1$
Two Head, Inner Reservoir	$Q_1 = \bar{R}_1 \times 2.16$ $Q_2 = \bar{R}_2 \times 2.16$	$G_3 = \frac{(2H_2^2 + a^2C_2)C_1}{2\pi(2H_1H_2(H_2 - H_1) + a^2(H_1C_2 - H_2C_1))}$ $G_4 = \frac{(2H_1^2 + a^2C_1)C_2}{2\pi(2H_1H_2(H_2 - H_1) + a^2(H_1C_2 - H_2C_1))}$ $\Phi_m = G_3Q_1 - G_4Q_2$

INFILTRATION TESTING RESULTS
2023 NCI PROGRAM, NORTH AREA, WARD 40, 21-M#17
CHICAGO DEPARTMENT OF TRANSPORTATION (CDOT)

Testing Completed For: Chicago Department of Transportation (CDOT)
Testing Completed By: Huff & Huff, Inc. (H&H)/GZA

Project Name/Alley: 21-M#17: S-3
Type of Infiltration: Single Ring (Guelph)
Testing Operator: GT
Date of Testing: 5/22/2023

Borehole Diameter: 2 in (5.08 cm)
Head Height in Borehole: 4.0 in (10.16 cm)
Soil Type (Texture-Structure Category from Guelph Sheet): 3 (fine SAND)

Test No.	Start Marking (cm)	End Marking (cm)	ΔL = End - Start (cm)	Test Duration (min)	Elapsed Time (min)	Infiltration Rate (cm/min)
1	31.0	36.0	5.0	5.00	5.0	1.000
2	36.0	44.0	8.0	5.00	10.0	1.600
3	44.0	54.0	10.0	5.00	15.0	2.000
4	54.0	66.5	12.5	5.00	20.0	2.500
5	66.5	74.0	7.5	3.00	23.0	2.500
6	27.4	32.0	4.6	5.00	28.0	0.920
7	32.0	37.0	5.0	5.00	33.0	1.000
8	37.0	45.7	8.7	5.00	38.0	1.740
9	45.7	53.7	8.0	5.00	43.0	1.600
10	53.7	62.0	8.3	5.00	48.0	1.660
11	62.0	71.0	9.0	5.00	53.0	1.800
12	28.5	34.2	5.7	5.00	58.0	1.140
13	34.2	43.5	9.3	5.00	63.0	1.860
14	43.5	52.4	8.9	5.00	68.0	1.780
15	52.4	62.5	10.1	5.00	73.0	2.020
16	62.5	72.4	9.9	5.00	78.0	1.980
17	28.3	31.5	3.2	5.00	83.0	0.640
18	31.5	38.3	6.8	5.00	88.0	1.360
19	38.3	45.9	7.6	5.00	93.0	1.520
20	45.9	53.3	7.4	5.00	98.0	1.480
21	53.3	60.1	6.8	5.00	103.0	1.360
22	60.1	67.1	7.0	5.00	108.0	1.400
23	67.1	74.7	7.6	5.00	113.0	1.520
24	28.4	32.4	4.0	5.00	118.0	0.800

INFILTRATION TESTING RESULTS
2023 NCI PROGRAM, NORTH AREA, WARD 40, 21-M#17
CHICAGO DEPARTMENT OF TRANSPORTATION (CDOT)

Testing Completed For: Chicago Department of Transportation (CDOT)
Testing Completed By: Huff & Huff, Inc. (H&H)/GZA

Project Name/Alley: 21-M#17: S-3
Type of Infiltration: Single Ring (Guelph)
Testing Operator: GT
Date of Testing: 5/22/2023

Borehole Diameter: 2 in (5.08 cm)
Head Height in Borehole: 4.0 in (10.16 cm)
Soil Type (Texture-Structure Category from Guelph Sheet): 3 (fine SAND)

Test No.	Start Marking (cm)	End Marking (cm)	ΔL = End - Start (cm)	Test Duration (min)	Elapsed Time (min)	Infiltration Rate (cm/min)
25	32.4	38.2	5.8	5.00	123.0	1.160
26	38.2	44.7	6.5	5.00	128.0	1.300
27	44.7	50.8	6.1	5.00	133.0	1.220
28	50.8	57.2	6.4	5.00	138.0	1.280
29	57.2	63.9	6.7	5.00	143.0	1.340
30	63.9	70.2	6.3	5.00	148.0	1.260

RAW TEST DATA RESULTS (STEADY-STATE)

Steady-state Average Rate (cm/min) = 1.260
Standard Deviation of Steady-State (cm/min) = 0.0577

KSAT Conversion (from Guelph Calc Sheet)

Average Kfs Result from Guelph Calc Sheet (in/min) = 2.09E-02
Final Calculated Infiltration Rate (in/hr) = 1.3

The shaded area represents the arithmetic mean of the measured infiltration rate (cm/min).

ATTACHMENT C

BORING LOGS

GZA GeoEnvironmental, Inc.
915 Harger Road, Suite 330
Oak Brook, IL 60523
630-684-9100

BORING NUMBER S-1

CLIENT TranSystems Corporation
PROJECT NAME TS CDOT CCDD 21-M#17
PROJECT NUMBER 81.0220733.01
PROJECT LOCATION Chicago, Cook County, IL
DATE STARTED 5/22/23 **COMPLETED** 5/22/23
GROUND ELEVATION ~603 +/- 2 **HOLE SIZE** 2 inches
DRILLING CONTRACTOR Environmental Soil Probing
DRILLING METHOD Direct Push
LOGGED BY EHY **CHECKED BY** JJR
DRILL RIG 5400 Truck Geoprobe

GROUND WATER LEVELS (ft, bgs):

DATE	TIME	DEPTH	CASING	STAB
6/20/2023	17:40	7.00	1" ID PVC	29 Days
6/21/2023	17:40	7.00	1" ID PVC	30 Days
6/23/2023	18:50	7.01	1" ID PVC	32 Days

DEPTH (ft)	GRAPHIC LOG	MATERIAL DESCRIPTION	REMARKS	SAMPLE TYPE NUMBER (Depth Interval)	PID RESULTS	RECOVERY (ft)
0		SANDY SILT (ML/URBAN FILL: trace Coal and Glass); trace Gravel; dark brown, moist	1	S-1 (0-4)	0.0	1.5
2		Poorly-graded SAND (SP), medium; trace Gravel, brown, moist				
4		Poorly-graded SAND (SP), fine; trace Gravel, light brown, moist	1	S-2 (4-8)	0.1	3.5
6		Brown, wet				
8		End of boring at 8' BGS. Temporary monitoring well was installed in open borehole. Temporary well removed on 06/23/2023 and backfilled with bentonite chips. Pavement surfaces were restored with asphalt cold patch and/or quick mix cement.				

REMARKS

1. Sample Collected

ENVIRONMENTAL BH COLUMN W/ REMARKS - GINT STD US LAB.GDT - 12/4/23 15:44 - \\GZACHICAGOJOBS\81.0220733.01 TS CDOT QCQA (NCI PROGRAM) ALLEY & SIDEWALK CCDD-SOIL MANAGEMENT\2023 NCI ALLEYS\GINT\23-CP#26.GPJ

GZA GeoEnvironmental, Inc.
915 Harger Road, Suite 330
Oak Brook, IL 60523
630-684-9100

BORING NUMBER S-2

CLIENT TranSystems Corporation
PROJECT NAME TS CDOT CCDD 21-M#17
PROJECT NUMBER 81.0220733.01
PROJECT LOCATION Chicago, Cook County, IL
DATE STARTED 5/22/23 **COMPLETED** 5/22/23
GROUND ELEVATION ~602 +/- 2 **HOLE SIZE** 2 inches
DRILLING CONTRACTOR Environmental Soil Probing
DRILLING METHOD Direct Push
LOGGED BY EHY **CHECKED BY** JJR
DRILL RIG 5400 Truck Geoprobe

GROUND WATER LEVELS (ft, bgs):

DATE	TIME	DEPTH	CASING	STAB

DEPTH (ft)	GRAPHIC LOG	MATERIAL DESCRIPTION	REMARKS	SAMPLE TYPE NUMBER (Depth Interval)	PID RESULTS	RECOVERY (ft)
0		Buried SILTY TOPSOIL; dark brown, moist	1	S-1 (0-4)	0.1	2.5
2		Poorly-graded SAND (SP), medium; trace Gravel; brown, moist				
4		Trace Silt lens, wet	1	S-2 (4-8)	0.0	2.5
6		SILT with SAND (ML); trace Sand lens; gray, wet				
8		End of boring at 8' BGS. Boring immediately backfilled with remaining soil and bentonite chips. Pavement surfaces were restored with asphalt cold patch and/or quick mix cement patch.				

REMARKS

1. Sample Collected

ENVIRONMENTAL BH COLUMN W/ REMARKS - GINT STD US LAB.GDT - 12/4/23 15:44 - \\GZACHICAGOJOBS\81.0220733.01 TS CDOT QCQA (NCI PROGRAM) ALLEY & SIDEWALK CCDD-SOIL MANAGEMENT\2023 NCI ALLEYS\GINT\23-CP#26.GPJ

GZA GeoEnvironmental, Inc.
915 Harger Road, Suite 330
Oak Brook, IL 60523
630-684-9100

BORING NUMBER S-3

CLIENT TranSystems Corporation
PROJECT NAME TS CDOT CCDD 21-M#17
PROJECT NUMBER 81.0220733.01
PROJECT LOCATION Chicago, Cook County, IL
DATE STARTED 5/22/23 **COMPLETED** 5/22/23
GROUND ELEVATION ~604 +/- 2 **HOLE SIZE** 2 inches
DRILLING CONTRACTOR Environmental Soil Probing
DRILLING METHOD Direct Push
LOGGED BY EHY **CHECKED BY** JJR
DRILL RIG 5400 Truck Geoprobe

GROUND WATER LEVELS (ft, bgs):

DATE	TIME	DEPTH	CASING	STAB

DEPTH (ft)	GRAPHIC LOG	MATERIAL DESCRIPTION	REMARKS	SAMPLE TYPE NUMBER (Depth Interval)	PID RESULTS	RECOVERY (ft)
0		Buried SILTY TOPSOIL; dark brown, moist	1	S-1 (0-4)	0.0	2.0
		Poorly-graded SAND (SP), medium; trace Gravel; brown, moist				
2						
4		Trace Silt lens; wet	1	S-2 (4-8)	0.0	2.5
6		SILT (ML); trace Sand lens; gray, wet				
8						

End of boring at 8' BGS. Boring immediately backfilled with remaining soil and bentonite chips.
Pavement surfaces were restored with asphalt cold patch and/or quick mix cement patch.

REMARKS

1. Sample Collected

ENVIRONMENTAL BH COLUMN W/ REMARKS - GINT STD US LAB.GDT - 12/4/23 15:44 - \\GZACHICAGOJOBS\81.0220733.01 TS CDOT QCQA (NCI PROGRAM) ALLEY & SIDEWALK CCDD-SOIL MANAGEMENT\2023 NCI ALLEYS\GINT\23-CP#26.GPJ

GZA GeoEnvironmental, Inc.
915 Harger Road, Suite 330
Oak Brook, IL 60523
630-684-9100

BORING NUMBER S-4

CLIENT TranSystems Corporation
PROJECT NAME TS CDOT CCDD 21-M#17
PROJECT NUMBER 81.0220733.01
PROJECT LOCATION Chicago, Cook County, IL
DATE STARTED 5/22/23 **COMPLETED** 5/22/23
GROUND ELEVATION ~602 +/- 2 **HOLE SIZE** 2 inches
DRILLING CONTRACTOR Environmental Soil Probing
DRILLING METHOD Direct Push
LOGGED BY EHY **CHECKED BY** JJR
DRILL RIG 5400 Truck Geoprobe

GROUND WATER LEVELS (ft, bgs):

DATE	TIME	DEPTH	CASING	STAB
6/20/2023	17:50	6.74	1" ID PVC	29 Days
6/21/2023	17:50	6.70	1" ID PVC	30 Days
6/23/2023	19:00	6.69	1" ID PVC	32 Days

DEPTH (ft)	GRAPHIC LOG	MATERIAL DESCRIPTION	REMARKS	SAMPLE TYPE NUMBER (Depth Interval)	PID RESULTS	RECOVERY (ft)
0		SANDY SILT (ML/URBAN FILL: trace Coal, Cinders, and Slag); trace Gravel; black and brown, moist	1	S-1 (0-4)	0.0	2.0
4		SILT with SAND (ML); trace Gravel; brown to gray, wet	1	S-2 (4-8)	0.0	2.0
8		End of boring at 8' BGS. Temporary monitoring well was installed in open borehole. Temporary well removed on 06/23/2023 and backfilled with bentonite chips. Pavement surfaces were restored with asphalt cold patch and/or quick mix cement.				

REMARKS

1. Sample Collected

ENVIRONMENTAL BH COLUMN W/ REMARKS - GINT STD US LAB.GDT - 12/4/23 15:44 - \\GZACHICAGOJOBS\81.0220733.01 TS CDOT QCQA (NCI PROGRAM) ALLEY & SIDEWALK CCDD-SOIL MANAGEMENT\2023 NCI ALLEYS\GINT\23-CP#26.GPJ


ATTACHMENT D

FIELD ASSESSMENT PROTOCOL

***DRAFT* Field Assessment for Infiltration Testing on CDOT NCI Green Alley Program Projects**

In an effort to assess the suitability of conducting subsurface infiltration testing on CDOT NCI alley projects, the following protocol is implemented in the field. The following protocol is based on discussions with the C*NECT team and CDOT personnel in early 2021.

Protocol

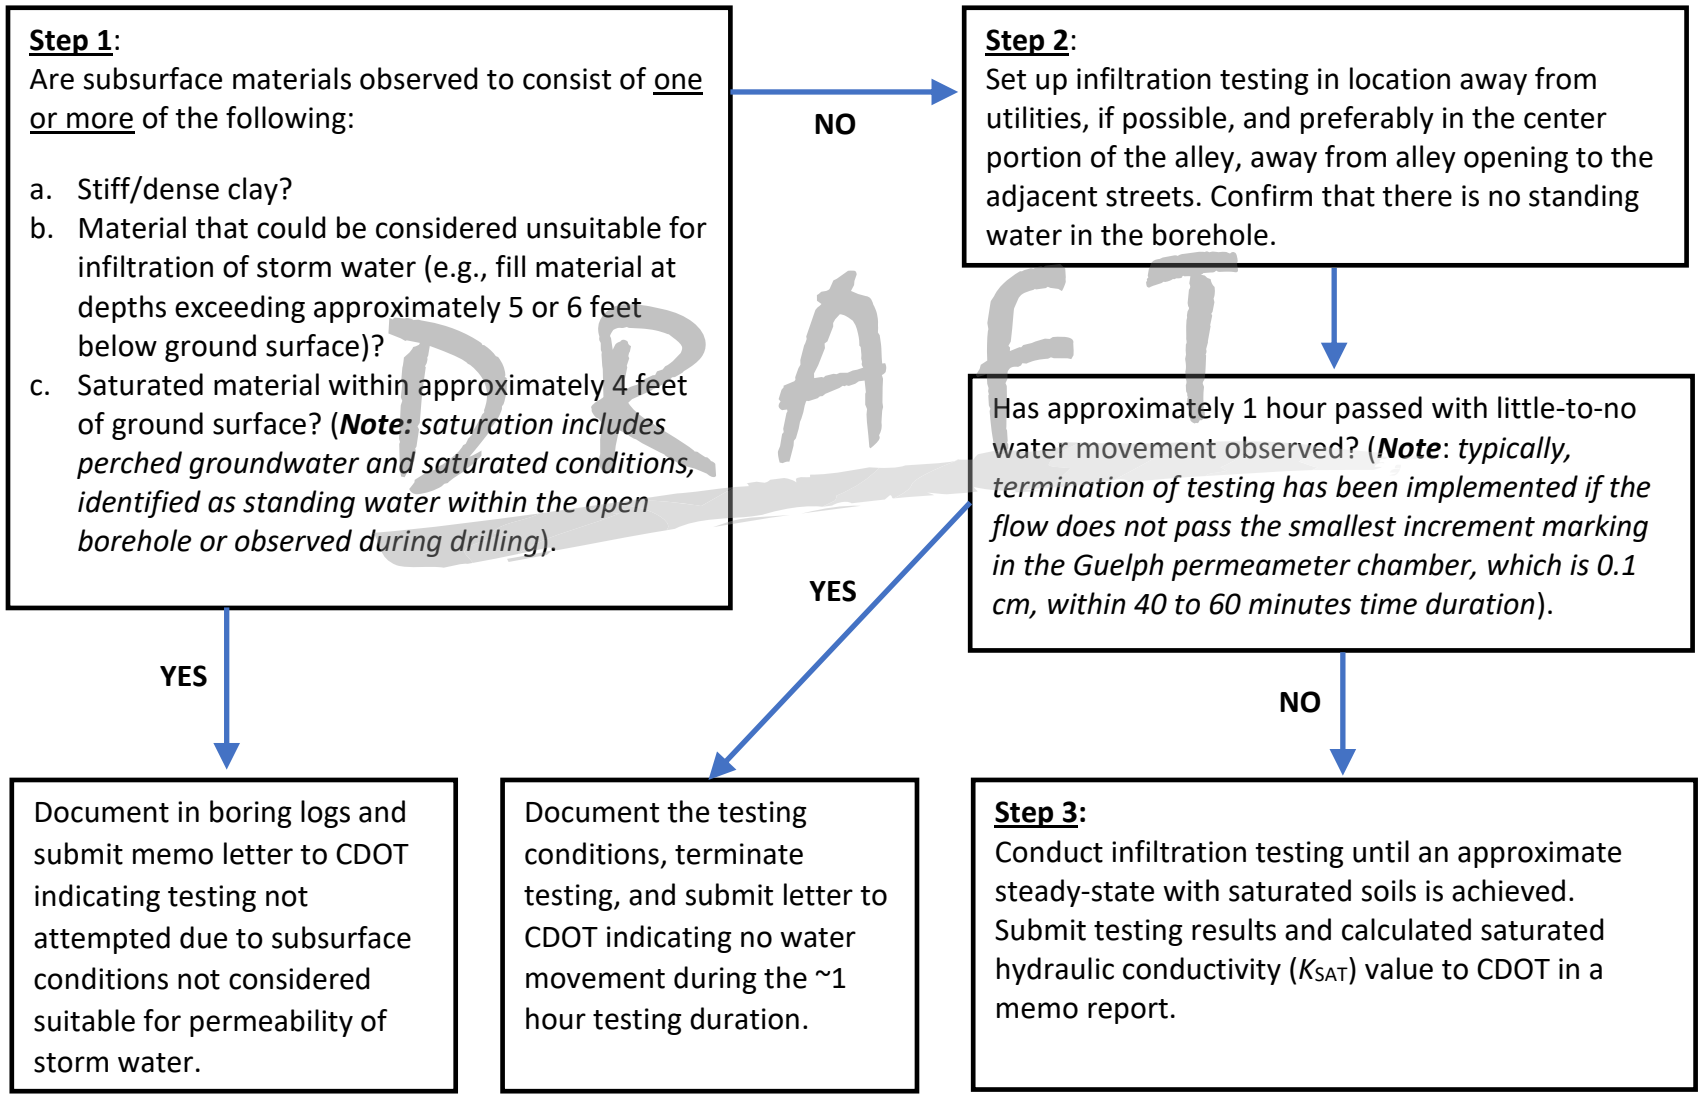

DRAFT

Huff & Huff incorporated
A Subsidiary of GZA

GEOTECHNICAL
ENVIRONMENTAL
ECOLOGICAL
WATER
CONSTRUCTION MANAGEMENT

915 Harger Road
Suite 330
Oak Brook, IL 60523
T: 630.684.9100
F: 630.684.9120
www.huffnhuff.com
www.gza.com



To: Chicago Department of Transportation

From: Jeremy Reynolds, P.G., Shane Cuplin, P.G., Adam Kittler, and Esther Yim

Date: December 8, 2023

Re: **Landfill Recommendation Memo: 2023 CDOT NCI Green Alley Program**
NCI North Area, Ward 40, Alley 21-M#17

On May 22, 2023, Huff & Huff, Inc., a subsidiary of GZA, Inc. (H&H/GZA), mobilized to the alley bounded by W. Argyle Street to the north, N. Seeley Avenue to the east, W. Ainslie Street to the south, and N. Hoyne Avenue to the west, in Chicago, Cook County, Illinois (Project Area).

One (1) potentially impacted property (PIP) was identified near the Project Area, based on environmental due diligence, including review of regulatory database listings, historical aerial photographs, and a site visit in connection with the Project Area. Based on the identified PIPs, as well as the location in Chicago and the potential to encounter urban fill material, an LPC-663 form with accompanying analytical testing results was appropriate for the Project Area. Four (4) soil borings were advanced within the Project Area, corresponding to the areas of planned excavation/soil disposal, as depicted on the figures included in **Attachment A**. Soil borings S-1 through S-4 were advanced on May 22, 2023, to a depth of approximately eight (8) feet below ground surface (bgs), and representative soil samples from each boring were collected and submitted for laboratory analysis.

Samples were analyzed for one or more of the following analytical suites: volatile organic compounds (VOCs); polynuclear aromatic hydrocarbons (PNAs); total Resource Conservation and Recovery Act (RCRA) metals; Toxicity Characteristic Leaching Procedure (TCLP) chromium; TCLP lead; and soil pH.

The following tables present the results from soil sampling:

Table 1: Identified Sites from ERIS Database (Within 500' of Project Area)
Table 2: Analytical Summary (CCDD Testing)
Table 3: VOC Results Detected Above the Laboratory RLs
Table 4: PNA Results Detected Above the Laboratory RLs
Table 5: Metals Results Detected Above the Laboratory RLs
Table 6: Soil pH and PID Screening Results
Table 7: Soil Disposal Description Summary

Attachment A includes figures depicting the Project Area, PIPs, and Article 669.05 Soil Type; **Attachment B** includes the laboratory analytical reports; and **Attachment C** includes the boring logs.

Field Observations and Analytical Summary

On May 22, 2023, H&H/GZA collected representative soil samples from four (4) soil borings within the Project Area, as displayed on the figures included in **Attachment A**. Soil borings S-1, S-2, S-3, and S-4 were advanced to approximately 8 feet bgs. Boring logs are included in **Attachment C**. Samples were screened with the photoionization detector (PID) meter, with results ranging from background levels of 0.0 parts per million (ppm) to 0.1 ppm. Urban fill material was observed in borings S-1 and S-4, containing one or more waste/debris items,

including slag, cinders, coal, and/or glass. Borings S-2 and S-3 were not noted to contain waste or debris items in the urban fill and/or silty fill material. Based on the identified PIPs, PID screening results, and on-site observations, samples were analyzed for specific parameters, as presented in **Table 2**.

TABLE 1 – Identified Sites from ERIS Database (Within 500' of Project Area)

Site Name	*Map ID*	*Address*	*Distance & Direction*	*Database/Reason*	*PIP?*
2049 AINSLIE CONDO ASSOC	1	2049 W AINSLIE ST	~40 FT, SW	PERMITS CHICAGO (APCP)	No
MR STEVE GILLIS	2	4907 N HOYNE AVE	ADJ, W	PERMITS CHICAGO (APCP)	No
RENEE SCHMIDT	3	4933 N HOYNE AVE	ADJ, W	PERMITS CHICAGO (APCP)	No
A. WILNER	4	4911 N HOYNE AVE	ADJ, W	TANKS CHICAGO (1-1k gal fuel oil UST installed in 1956)	**Yes**
AFFORDABLE TUCKPOINTING PROS	5	4924 N HOYNE AVE	~190 FT, W	PERMITS CHICAGO (APCP)	No
EMIL HENRICKSON	6	4922 N HOYNE AVE	~190 FT, W	TANKS CHICAGO (1-1k gal fuel oil UST)	No
UNLISTED	7, 10	4914 N HOYNE AVE	~190 FT, W	ERNS (used waste oil, gasoline, ethylene glycol dumping in drain)	No
WALD MANAGEMENT	8	4955 N SEELEY AVE	~180 FT, E	PERMITS CHICAGO (APCP)	No
JONES, BILL	9	4936 N HOYNE AVE	~190 FT, W	FINDS/FRS (ACES: state master, RCRAINFO: unspecified universe), IEPA DOCS, RCRA NON GEN (Former SQG for ignitable wastes)	No
TRUEGREEN	11	4856 N HOYNE AVE	~200 FT, SW	SPILLS (~2 gal of Merit from spray truck)	No
2122 W. AINSLIE	12	2122 W AINSLIE ST	~350 FT, W	PERMITS CHICAGO (APCP)	No
RAVENSWOOD MISSION COVENANT CHURCH	13	4900 N DAMEN AVE	~325 FT, E	TANKS CHICAGO (1-2k gal fuel oil UST), PERMITS CHICAGO (APCP)	No
FRANK JARGER	14	4952 N DAMEN AVE	~325 FT, E	PERMITS CHICAGO (APCP)	No
FRANK JARGER	15	4942 N DAMEN AVE	~325 FT, E	PERMITS CHICAGO (APCP)	No
SREDKO KONDIC	16	4954 N DAMEN AVE	~325 FT, E	PERMITS CHICAGO (APCP)	No
BRAIN KINSELLA	17	4856 N DAMEN AVE	~335 FT, SE	PERMITS CHICAGO (APCP)	No
FRONTGATE DEVELOPMENT	18	4907 N HAMILTON AVE	~350 FT, W	PERMITS CHICAGO (APCP)	No
MR. SWEDBERG	26	4848 N DAMEN AVE	~350 FT, SE	PERMITS CHICAGO (APCP)	No

TABLE 2 – Analytical Summary

Soil Boring	Depth, ft	Sampling Date	VOCs	PNAs	RCRA Metals	TCLP Metals[1]	pH
S-1	0-4	5/22/2023		X	X	X[1]	X
	4-8	5/22/2023	X	X	X	X[1]	X
S-2	0-4	5/22/2023	X	X	X	X[1]	X
	4-8	5/22/2023		X	X	X[1]	X
S-3	0-4	5/22/2023		X	X	X[1]	X
	4-8	5/22/2023	X	X	X	X[1]	X
S-4	0-4	5/22/2023	X	X	X	X[1]	X
	4-8	5/22/2023		X	X	X[1]	X

1 Includes TCLP chromium and TCLP lead.

Table 3 through **Table 6** below summarize the detectable concentrations for VOCs, PNAs, metals, and soil pH. **Attachment B** contains the laboratory analytical results.

TABLE 3 – VOC Results Detected Above the Laboratory Reporting Limits

Parameter	*MAC[1]*	*Tier I SRO[2]*		Sample Results	
		CW Ingestion	***CW Inhalation***	**S-2 (0-4)**	**S-4 (0-4)**
VOC	----------mg/kg----------				
Acetone	*25*	---	*100,000*	< 0.074	**0.27**
Toluene	*12*	*410,000*	*42*	**0.0064**	< 0.0052

Bold	Refers to result that is detected above the laboratory reporting limit.
Bold/Shaded	Refers to Results that exceed the applicable MAC value and/or Tier I SRO value.

[1] Refers to Maximum Allowable Concentration (MAC) of Chemical Constituents in Uncontaminated Soil Used As Fill Material At Regulated Fill Operations (35 IAC1100.Subpart F).

[2] Refers to Soil Remedial Objective (SRO) from Tables A and B, Appendix B, Part 742 – TACO.

TABLE 4 – PNA Results Detected Above the Laboratory Reporting Limits

Parameter	MAC[1]				Tier I SRO[2]		Sample Results		
	(Chicago)[3]	(MSA)[4]	(Non-MSA)[5]	(Non-Pop.)[6]	CW Ing.	CW Inh.	S-1 (0-4)	S-2 (0-4)	S-4 (0-4)
PNA	----------mg/kg----------								
Benz(a)anthracene	*10.9*[7]	*1.8*	*0.9*	*0.9*	*170*	---	**0.11**	**0.063**	**0.14**
Benzo(a)pyrene	*11.4*[7]	*2.1*	*0.98*	*0.09*	*17*	---	**0.12**	**0.087**	**0.15**
Benzo(b)fluoranthene	*13.1*[7]	*2.1*	*0.9*	*0.9*	*170*	---	**0.087**	**0.075**	**0.13**
Benzo(g,h,i)perylene	---	---	---	---	---	---	**0.072**	**0.067**	**0.080**
Benzo(k)fluoranthene	*9*	*9*	*9*	*9*	*1,700*	---	**0.095**	**0.059**	**0.12**
Chrysene	*88*	*88*	*88*	*88*	*17,000*	---	**0.13**	**0.074**	**0.15**
Fluoranthene	*3,100*	*3,100*	*3,100*	*3,100*	*82,000*	---	**0.20**	**0.088**	**0.26**
Indeno(1,2,3-cd)pyrene	*5.77*[7]	*1.6*	*0.9*	*0.9*	*170*	---	**0.065**	**0.047**	**0.071**
Phenanthrene	---	---	---	---	---	---	**0.11**	< 0.037	**0.13**
Pyrene	*2,300*	*2,300*	*2,300*	*2,300*	*61,000*	---	**0.21**	**0.11**	**0.24**

Bold Refers to result that is detected above laboratory reporting limit.
Bold/Shaded Refers to results that exceed the applicable MAC value and/or Tier I SRO value.

[1] Refers to the Maximum Allowable Concentrations (MACs) of Chemical Constituents in Uncontaminated Soil Used as Fill Material At Regulated Fill Operations (35 IAC Code 1100.Subpart F).
[2] Refers to Soil Remediation Objective (SRO) for the Construction Worker Ingestion Exposure Pathway route, in Tables A and B, Appendix B, IAC Part 742 – TACO.
[3] MAC value for CCDD disposal facilities *Within Chicago Corporate Limits*.
[4] MAC value for CCDD disposal facilities *Within a Populated Area in a Metropolitan Statistical Area (MSA) County, Excluding Chicago*.
[5] MAC value for CCDD disposal facilities *Within a Populated Area in a non-MSA County*.
[6] MAC value for CCDD disposal facilities *Outside a Populated Area*.
[7] Revised values for City of Chicago polynuclear aromatic hydrocarbon background concentrations originally listed in Part 742, Appendix A, Table H per IEPA Letter dated November 2022.

TABLE 5 – Total Metals Results Detected Above the Laboratory Reporting Limits

Parameter	*MAC[1]*		*Tier I SRO[2]*		Sample Results							
	(Within an MSA County)	*(Outside an MSA County)*	*CW Ing.*	*CW Inh.*	S-1 (0-4)	S-1 (4-8)	S-2 (0-4)	S-2 (4-8)	S-3 (0-4)	S-3 (4-8)	S-4 (0-4)	S-4 (4-8)
Total Metals	----------mg/kg----------											
Arsenic	*13.0*	*11.3*	*61*	*25,000*	**6.3**	**4.4**	**5.3**	**2.8**	**2.1**	**4.5**	**9.4**	**7.4**
Barium	*1,500*	*1,500*	*14,000*	*870,000*	**140**	**25**	**47**	**14**	**22**	**17**	**440**	**24**
Cadmium	*5.2*	*5.2*	*200*	*59,000*	**0.70**	< 0.54	< 0.49	< 0.60	< 0.50	< 0.52	**2.1**	< 0.53
Chromium	*21*	*21*	*4,100*	*690*	**9.0**	**7.4**	**9.7**	**6.0**	**7.6**	**9.2**	**14.5**	**9.2**
Lead	*107*	*107*	*700*	---	**490**	**7.5**	**54**	**5.4**	**4.6**	**8.5**	**2,900**	**8.8**
Mercury	*0.89*	*0.89*	*61*	0.1[3]	**0.44[3]**	< 0.020	**0.13[3]**	< 0.022	< 0.020	< 0.021	**0.19[3]**	< 0.021
TCLP Metals	----------mg/L----------											
Chromium	*0.1*	*0.1*	---	---	< 0.010	< 0.010	< 0.010	< 0.010	< 0.010	< 0.010	< 0.010	< 0.010
Lead	*0.0075*	*0.0075*	---	---	**1.0**	< 0.0050	**0.047**	< 0.0050	< 0.0050	< 0.0050	**1.6**	< 0.0050

Bold Refers to result that is detected above laboratory reporting limit.
Bold/Shaded Refers to results that exceed the applicable MAC value and/or Tier I SRO value.

[1] Refers to the Maximum Allowable Concentrations (MACs) of Chemical Constituents in Uncontaminated Soil Used as Fill Material At Regulated Fill Operations (35 IAC Code 1100.Subpart F).
[2] Refers to Remedial Objective (RO) from Tables A and B, Appendix B, Part 742 – TACO.
[3] Refers to the mercury Construction Worker (CW) Inhalation Soil Remedial Objective (SRO), which is established for elemental mercury and represents a portion of the total mercury result reported by the analytical laboratory. The Tier 1 CW Inhalation SRO for mercury is based on the elemental portion of the metal which can become volatilized and can be inhaled as a vapor; however, the mercury typically detected is likely attributed to inorganic mercury salt compounds (association with coal, specifically).
*Achieves the alternative MAC value based on leachable and/or total result.

TABLE 6 – Soil pH and PID Screening Results

Soil Boring	Depth (ft)	Sampling Date	PID Screening Result (ppm)	Soil pH Result
S-1	0-4	5/22/2023	0.0	7.96
	4-8	5/22/2023	0.1	8.48
S-2	0-4	5/22/2023	0.1	7.64
	4-8	5/22/2023	0.0	8.22
S-3	0-4	5/22/2023	0.0	8.24
	4-8	5/22/2023	0.0	8.30
S-4	0-4	5/22/2023	0.0	8.37
	4-8	5/22/2023	0.0	8.42

Bold/Shaded Refers to result outside the acceptable range for CCDD disposal of 6.25 to 9.00 or PID screening above background levels (1.0 ppm).

Soil Disposal Classification Assessment

Based on waste/debris observed in the urban fill material for borings S-1 (0-0.75') and S-4 (0-4'); and results for total and TCLP lead for one or more of samples S-1 (0-4) and S-4 (0-4), the following areas are within a **CCDD Exclusion Area**:

- S-1: from ground surface to approximately 4 feet bgs
- S-4: from ground surface to approximately 4 feet bgs

According to Illinois Department of Transportation (IDOT) Standard Specifications for Road and Bridge Construction, Section 669.05 (Removal and Disposal of Regulated Substances – Contaminated Soil and/or Groundwater Management and Disposal), the following areas shall be managed as follows:

669.05 Regulated Substances Management and Disposal

(a) Soil Types: *"Soil Analytical Results Exceed Most Stringent MAC. When the soil analytical results indicate detected levels exceed the most stringent maximum allowable concentration (MAC) for chemical constituents in soil established pursuant to Subpart F of 35 Ill. Adm. Code 1100.605, the soil shall be managed as follows:"*

Spoils generated from S-2 (0-4') are classified as 669.05(a)(2):

- "*When analytical results indicate inorganic chemical constituents exceed the most stringent MAC but do not exceed the MAC for a Metropolitan Statistical Area (MSA) County identified in 35 Ill. Admin. Code 742 Appendix A. Table G, the excavated soil can be utilized within the right-of-way as embankment or fill, when suitable, or managed and disposed of at a clean construction and demolition debris (CCDD) facility or an uncontaminated soil fill operation (USFO) within an MSA County provided the pH of the soil is within the range of 6.25 - 9.0, inclusive*."

- Soils Management Summary (per Article 669.05 of the IDOT Construction Manual)*: "Soil can be used on site, disposed of at a clean construction demolition debris (CCDD) or uncontaminated soil fill operation (USFO) within an MSA County."*

Spoils generated from S-1 (0-0.75') and S-4 (0-4') are classified as 669.05(a)(5):

- "*When the Engineer determines soil cannot be managed according to Articles 669.05(a)(1) through (a)(4) above and the materials do not contain special waste or hazardous waste, as determined by the Engineer, the soil shall be managed and disposed of at a landfill as a non-special waste*."

- Soils Management Summary (per Article 669.05 of the IDOT Construction Manual)*: "Disturbed soil must be managed and disposed of at a properly permitted landfill as non-special waste. The Contractor must provide a signed letter specifying the proposed disposal facility and documentation the landfill is permitted to accept the regulated soil. The Contractor is also responsible for providing the Waste Material Profile and Generator's Non-Special Waste Certification."*

TABLE 7 – Soil Disposal Description Summary

Soil Boring ID	Soil Interval	Sample Classification	Parameter(s) Exceeding MAC(s)	Eligible for CCDD or USFO Disposal?	Soil Disposal Classification (Max Excavation Depth) [1]
S-1	**0-0.75'**	**669.05(a)(5)**	**Coal and glass in urban fill, lead**	**No: 0-0.75'**	**0-0.75': Landfill as Non-Special Waste (NSW)**
	0.75-4'	**669.05(a)(5)**	**Lead**	**No: 0.75-4'**	**0.75-4': Landfill as NSW**
	4-8'	Unrestricted	None	Yes: 4-8'	4-8': CCDD (Unrestricted[2])
S-2	0-4'	669.05(a)(2)	TLCP Lead	Yes: 0-4'	0-4': CCDD (*Within MSA Counties*) or *Site Reuse*
	4-8'	Unrestricted	None	Yes: 4-8'	4-8': CCDD (Unrestricted[2])
S-3	0-8'	Unrestricted	None	Yes: 0-8'	0-8': CCDD (Unrestricted[2])
S-4	**0-4'**	**669.05(a)(5)**	**Coal, cinders, & slag in urban fill, lead, CWCA lead**	**No: 0-4'**	**0-4': Landfill as NSW**
	4-8'	Unrestricted	None	Yes: 4-8'	4-8': CCDD (Unrestricted[2])

[1] Based on maximum excavation depth planned per Contract Plans. To avoid summarizing the full boring depth based on most-restrictive soil classification per sample depths analyzed, multiple options are summarized based on planned excavation depth throughout Project Area.

[2] "Unrestricted" refers to material that is approved for CCDD disposal at any facility location (e.g., Within Chicago Corporate Limits, Within a Populated Area in a MSA County, Within a Populated Area in Non-MSA County, and Outside a Populated Area).

Bold/Shaded Refers to areas which are within a **CCDD Exclusion Area**.

Bold/Shaded Refers to areas which are within a **CCDD Exclusion Area AND** within a **Construction Worker Caution Area**.

Discussion of CW Caution Area(s)

Based on analytical results for total lead from sample S-4 (0-4), a **Construction Worker Caution Area (CWCA)** has been identified for a portion of the Project Area. The CWCA is discussed in the CCDD Narrative, dated December 2023, submitted under a separate cover.

Materials generated for landfilling as part of the CDOT Neighborhood Capital Improvement (NCI) Program North Area are considered to be covered under the Waste Management (WM) Profile #618263IL for G&V Construction Services, Inc.

If materials generated from the project are designated as 669.05(a)(5) spoils or other spoils and to be disposed of at a licensed landfill operation, CDOT/CDOT's consultant must be notified if spoils are taken to a landfill other than Waste Management. Waste Management has requested that drivers bring two copies of the Industrial Waste Tracking Receipt with them on the first load each day. If spoils are disposed of at a landfill other than Waste Management, a separate landfill profile must be obtained and coordinated with CDOT.

If you have any questions regarding this matter, please contact us at 630-684-9100.

Jeremy Reynolds, P.G.
Associate Principal

Adam Kittler, P.G.
Project Manager

Shane Cuplin, P. G.
Associate Principal/Consultant Reviewer

Esther Yim
Scientist I

ATTACHMENT A

FIGURES




Huff & Huff, Inc.

Figure 1
Soil Boring Location Map
21-M#17 Alley Project
Chicago, Cook County, IL

\\GZACHICAGO\Jobs\81.0220733.01 TS CDOT QCQA (NCI Program) Alley & Sidewalk CCDD-Soil Management\2023 NCI Alleys\21-M#17 (formerly 23-CP#26)\Figures\Figure_1_733_01_NCI_2023_Alleys_21_M#17_SBLM.mxd



\\GZACHICAGO\Jobs\81.0220733.01 TS CDOT QCQA (NCI Program) Alley & Sidewalk CCDD-Soil Management\2023 NCI Alleys\21-M#17 (formerly 23-CP#26)\Figures\Figure_2_733_01_NCI_2023_Alleys_21_M#17_ISM.mxd

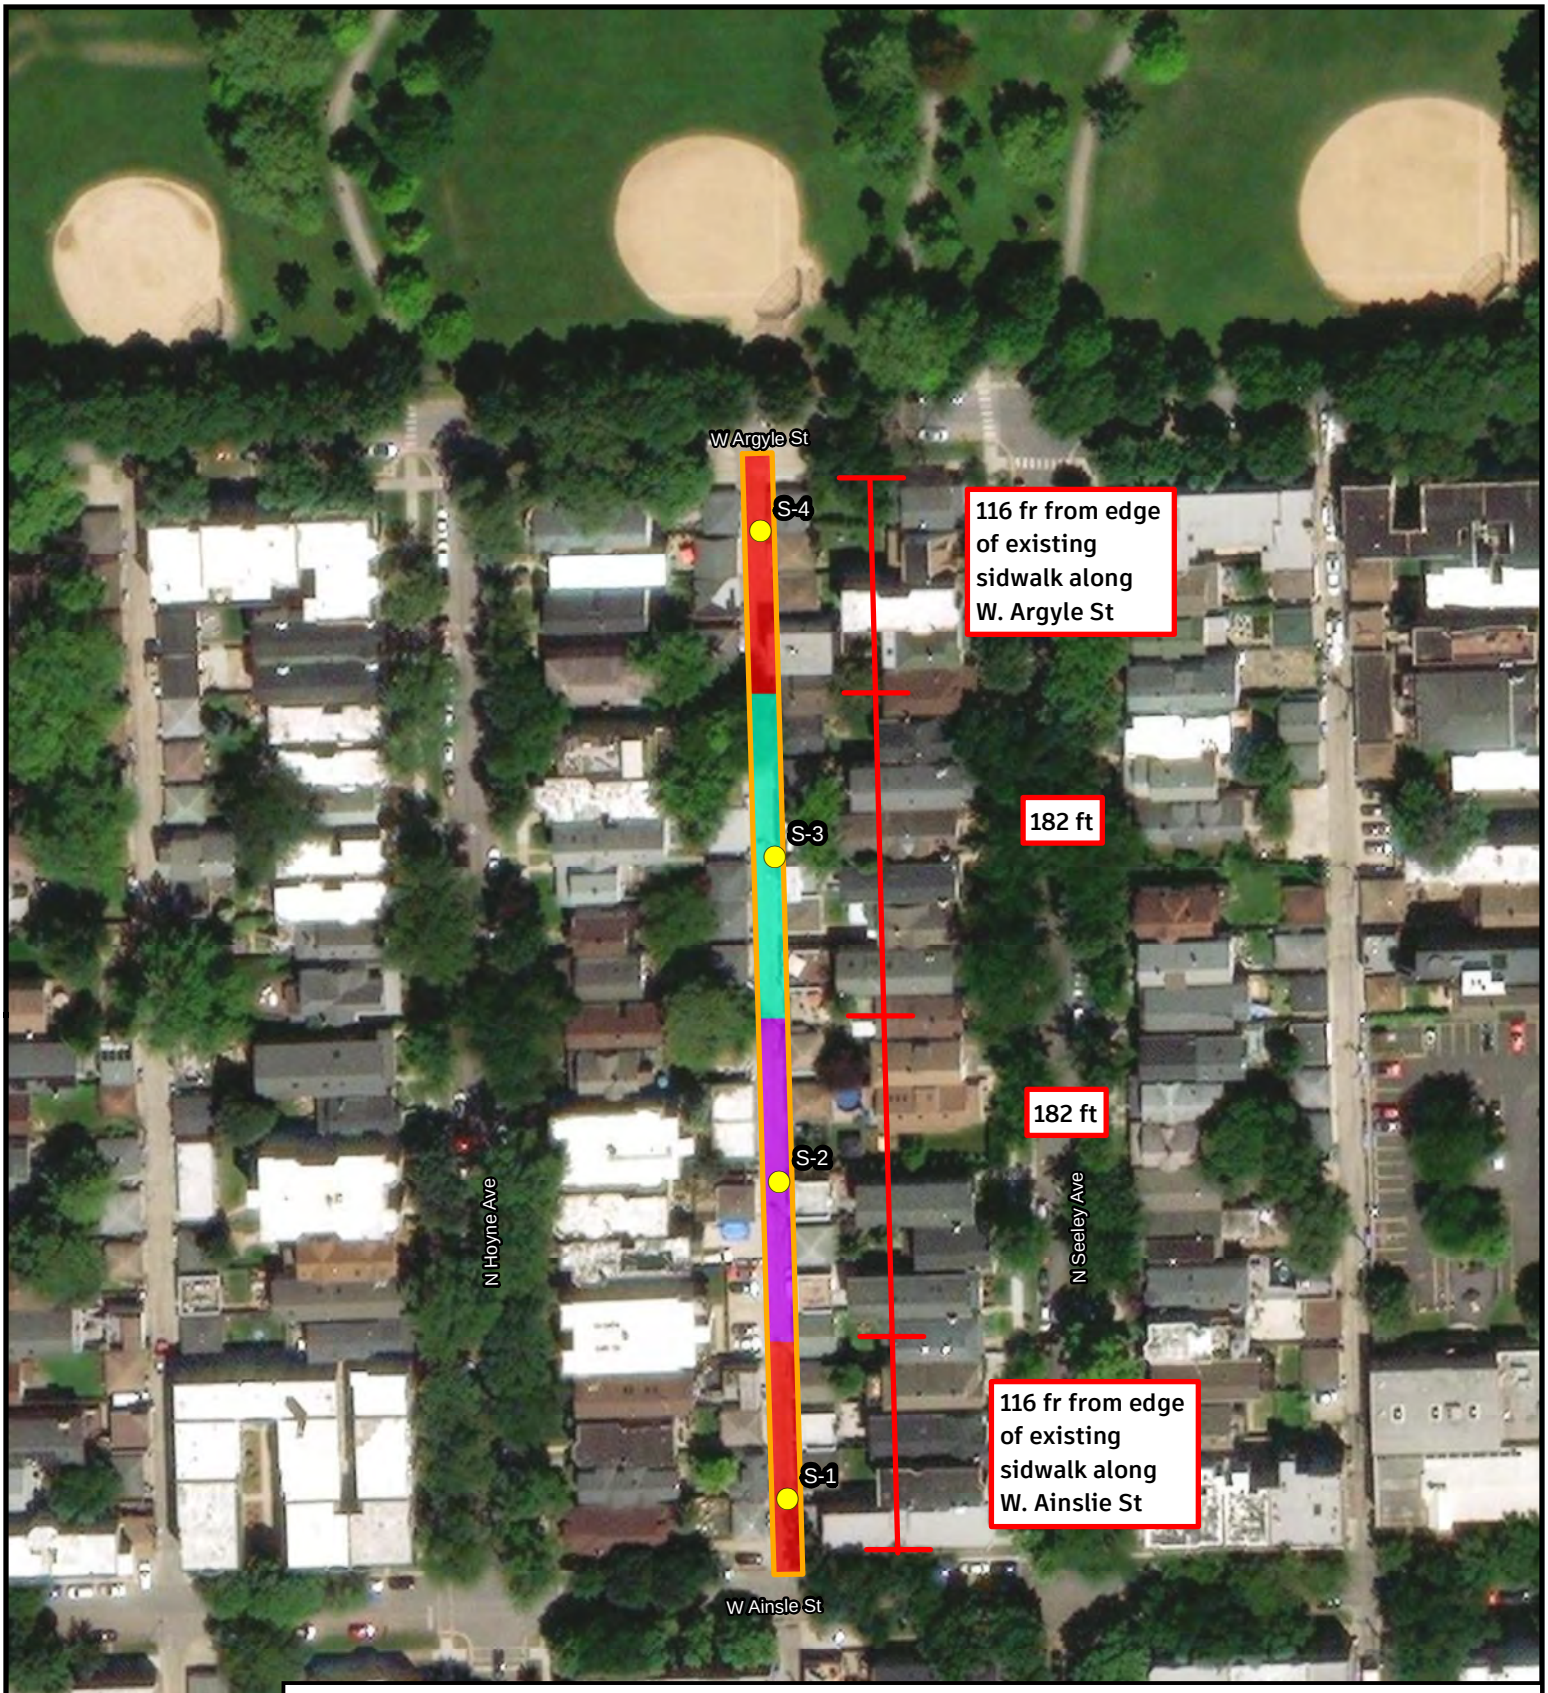

Aerial Source: ESRI Online World Imagery.

Legend

- Project Area: 21-M#17
- Soil Boring Location
- S-1 & S-4: CCDD Exclusion (0-4'): 669.05(a)(5); CCDD Eligible (4-8'): Unrestricted
- S-2: CCDD Eligible (0-4'): 669.05(a)(2): CCDD Eligible (0-4'): Unrestricted
- S-3: CCDD Eligible (0-4'): 669.05(a)(3); CCDD Eligible (4-8'): Unrestricted

Huff & Huff, Inc.

Figure 3
Soil Classification Map
21-M#17 Alley Project
Chicago, Cook County, IL

\\GZACHICAGO\Jobs\81.0220733.01 TS CDOT QCQA (NCI Program) Alley & Sidewalk CCDD-Soil Management\2023 NCI Alleys\21-M#17 (formerly 23-CP#26)\Figures\Figure_3_733_01_NCI_2023_Alleys_21_M#17_SCM.mxd

ATTACHMENT B

LABORATORY ANALYTICAL RESULTS

STAT Analysis Corporation
2242 West Harrison St., Suite 200, Chicago, IL 60612-3766
Tel: (312) 733-0551 Fax: (312) 733-2386 STATinfo@STATAnalysis.com
Accreditations: IEPA ELAP 100445; ORELAP IL300001; AIHA-LAP, LLC 101160; NVLAP LabCode 101202-0

May 31, 2023

Huff & Huff, Inc.
915 Harger Road
Oak Brook, IL 60523-1486

Telephone: (630) 684-9100
Fax: (630) 684-9120

Analytical Report for STAT Work Order: 23050907 Revision 0

RE: 81.0220733.01, CDOT Alleys - 23-CP #26, Chicago, IL.

Dear Huff & Huff, Inc.:

STAT Analysis received 8 samples for the referenced project on 5/22/2023 3:19:00 PM. The analytical results are presented in the following report.

All analyses were performed in accordance with the requirements of 35 IAC Part 186 / NELAP standards. Analyses were performed in accordance with methods as referenced on the analytical report. Those analytical results expressed on a dry weight basis are also noted on the analytical report.

All analyses were performed within established holding time criteria, and all Quality Control criteria met EPA or laboratory specifications except when noted in the Case Narrative or Analytical Report. If required, an estimate of uncertainty for the analyses can be provided. A listing of accredited methods/parameters can also be provided.

Thank you for the opportunity to serve you and I look forward to working with you in the future. If you have any questions regarding the enclosed materials, please contact me at (312) 733-0551.

Sincerely,

Justice Kwateng
Project Manager

The information contained in this report and any attachments is confidential information intended only for the use of the individual or entities named above. The results of this report relate only to the samples as received and tested. If you have received this report in error, please notify us immediately by phone.This report shall not be reproduced, except in its entirety, unless written approval has been obtained from the laboratory. This analytical report shall become property of the Customer upon payment in full. Otherwise, STAT will be under no obligation to support, defend or discuss the analytical report.

Client: Huff & Huff, Inc.
Project: 81.0220733.01, CDOT Alleys - 23-CP #26, Chicago, I
Work Order: 23050907 Revision 0

Work Order Sample Summary

Lab Sample ID	Client Sample ID	Tag Number	Collection Date	Date Received
23050907-001A	S-1 (0-4)		5/22/2023 9:15:00 AM	5/22/2023
23050907-001B	S-1 (0-4)		5/22/2023 9:15:00 AM	5/22/2023
23050907-002A	S-1 (4-8)		5/22/2023 9:20:00 AM	5/22/2023
23050907-002B	S-1 (4-8)		5/22/2023 9:20:00 AM	5/22/2023
23050907-003A	S-2 (0-4)		5/22/2023 9:40:00 AM	5/22/2023
23050907-003B	S-2 (0-4)		5/22/2023 9:40:00 AM	5/22/2023
23050907-004A	S-2 (4-8)		5/22/2023 9:45:00 AM	5/22/2023
23050907-004B	S-2 (4-8)		5/22/2023 9:45:00 AM	5/22/2023
23050907-005A	S-3 (0-4)		5/22/2023 10:00:00 AM	5/22/2023
23050907-005B	S-3 (0-4)		5/22/2023 10:00:00 AM	5/22/2023
23050907-006A	S-3 (4-8)		5/22/2023 10:05:00 AM	5/22/2023
23050907-006B	S-3 (4-8)		5/22/2023 10:05:00 AM	5/22/2023
23050907-007A	S-4 (0-4)		5/22/2023 10:35:00 AM	5/22/2023
23050907-007B	S-4 (0-4)		5/22/2023 10:35:00 AM	5/22/2023
23050907-008A	S-4 (4-8)		5/22/2023 10:40:00 AM	5/22/2023
23050907-008B	S-4 (4-8)		5/22/2023 10:40:00 AM	5/22/2023

STAT Analysis Corporation
2242 West Harrison St., Suite 200, Chicago, IL 60612-3766
Tel: (312) 733-0551 Fax: (312) 733-2386 STATinfo@STATAnalysis.com
Accreditations:IEPA ELAP 100445;ORELAP IL300001;AIHA-LAP, LLC 101160;NVLAP LabCode 101202-0

Date Reported: May 31, 2023
Date Printed: May 31, 2023

ANALYTICAL RESULTS

Client: Huff & Huff, Inc.
Work Order: 23050907 Revision 0
Project: 81.0220733.01, CDOT Alleys - 23-CP #26, Chicag
Lab ID: 23050907-001

Client Sample ID: S-1 (0-4)
Collection Date: 5/22/2023 9:15:00 AM
Matrix: Soil

Analyses	Result	RL	Qualifier	Units	DF	Date Analyzed
Polynuclear Aromatic Hydrocarbons by GC/MS	**SW8270C (SW3550B)**			Prep Date: **5/24/2023**		Analyst: **TEM**
Acenaphthene	ND	0.038		mg/Kg-dry	1	5/24/2023
Acenaphthylene	ND	0.038		mg/Kg-dry	1	5/24/2023
Anthracene	ND	0.038		mg/Kg-dry	1	5/24/2023
Benz(a)anthracene	0.11	0.038		mg/Kg-dry	1	5/24/2023
Benzo(a)pyrene	0.12	0.038		mg/Kg-dry	1	5/24/2023
Benzo(b)fluoranthene	0.087	0.038		mg/Kg-dry	1	5/24/2023
Benzo(g,h,i)perylene	0.072	0.038		mg/Kg-dry	1	5/24/2023
Benzo(k)fluoranthene	0.095	0.038		mg/Kg-dry	1	5/24/2023
Chrysene	0.13	0.038		mg/Kg-dry	1	5/24/2023
Dibenz(a,h)anthracene	ND	0.038		mg/Kg-dry	1	5/24/2023
Fluoranthene	0.20	0.038		mg/Kg-dry	1	5/24/2023
Fluorene	ND	0.038		mg/Kg-dry	1	5/24/2023
Indeno(1,2,3-cd)pyrene	0.065	0.038		mg/Kg-dry	1	5/24/2023
Naphthalene	ND	0.038		mg/Kg-dry	1	5/24/2023
Phenanthrene	0.11	0.038		mg/Kg-dry	1	5/24/2023
Pyrene	0.21	0.038		mg/Kg-dry	1	5/24/2023
Metals by ICP/MS	**SW6020A (SW3050B)**			Prep Date: **5/24/2023**		Analyst: **MDS**
Arsenic	6.3	1.0		mg/Kg-dry	10	5/24/2023
Barium	140	1.0		mg/Kg-dry	10	5/24/2023
Cadmium	0.70	0.50		mg/Kg-dry	10	5/24/2023
Chromium	9.0	1.0		mg/Kg-dry	10	5/24/2023
Lead	490	0.50		mg/Kg-dry	10	5/24/2023
Selenium	ND	1.0		mg/Kg-dry	10	5/24/2023
Silver	ND	1.0	*	mg/Kg-dry	10	5/24/2023
TCLP Metals by ICP/MS	**SW1311/6020A (SW3005A)**			Prep Date: **5/25/2023**		Analyst: **MMR**
Chromium	ND	0.010		mg/L	5	5/26/2023
Lead	1.0	0.0050		mg/L	5	5/26/2023
Mercury	**SW7471B**			Prep Date: **5/25/2023**		Analyst: **SH**
Mercury	0.44	0.020		mg/Kg-dry	1	5/25/2023
pH (25 °C)	**SW9045C**			Prep Date: **5/23/2023**		Analyst: **BAS**
pH	7.96			pH Units	1	5/23/2023
Percent Moisture	**D2974**			Prep Date: **5/23/2023**		Analyst: **BAS**
Percent Moisture	12.7	0.2	*	wt%	1	5/24/2023

Qualifiers:
ND - Not Detected at the Reporting Limit
J - Analyte detected below quantitation limits
B - Analyte detected in the associated Method Blank
HT - Sample received past holding time
* - Non-accredited parameter
RL - Reporting / Quantitation Limit for the analysis
S - Spike Recovery outside accepted recovery limits
R - RPD outside accepted recovery limits
E - Value above quantitation range
H - Holding time exceeded

STAT Analysis Corporation
2242 West Harrison St., Suite 200, Chicago, IL 60612-3766
Tel: (312) 733-0551 Fax: (312) 733-2386 STATinfo@STATAnalysis.com
Accreditations:IEPA ELAP 100445;ORELAP IL300001;AIHA-LAP, LLC 101160;NVLAP LabCode 101202-0

Date Reported: May 31, 2023
Date Printed: May 31, 2023

ANALYTICAL RESULTS

Client: Huff & Huff, Inc.
Work Order: 23050907 Revision 0
Project: 81.0220733.01, CDOT Alleys - 23-CP #26, Chicag
Lab ID: 23050907-002

Client Sample ID: S-1 (4-8)
Collection Date: 5/22/2023 9:20:00 AM
Matrix: Soil

Analyses	Result	RL	Qualifier	Units	DF	Date Analyzed
Volatile Organic Compounds by GC/MS	**SW5035/8260B**			Prep Date: **5/22/2023**		Analyst: **CDM**
Acetone	ND	0.077		mg/Kg-dry	1	5/23/2023
Benzene	ND	0.0051		mg/Kg-dry	1	5/23/2023
Bromodichloromethane	ND	0.0051		mg/Kg-dry	1	5/23/2023
Bromoform	ND	0.0051		mg/Kg-dry	1	5/23/2023
Bromomethane	ND	0.010		mg/Kg-dry	1	5/23/2023
2-Butanone	ND	0.077		mg/Kg-dry	1	5/23/2023
Carbon disulfide	ND	0.051		mg/Kg-dry	1	5/23/2023
Carbon tetrachloride	ND	0.0051		mg/Kg-dry	1	5/23/2023
Chlorobenzene	ND	0.0051		mg/Kg-dry	1	5/23/2023
Chloroethane	ND	0.010		mg/Kg-dry	1	5/23/2023
Chloroform	ND	0.0051		mg/Kg-dry	1	5/23/2023
Chloromethane	ND	0.010		mg/Kg-dry	1	5/23/2023
Dibromochloromethane	ND	0.0051		mg/Kg-dry	1	5/23/2023
1,1-Dichloroethane	ND	0.0051		mg/Kg-dry	1	5/23/2023
1,2-Dichloroethane	ND	0.0051		mg/Kg-dry	1	5/23/2023
1,1-Dichloroethene	ND	0.0051		mg/Kg-dry	1	5/23/2023
cis-1,2-Dichloroethene	ND	0.0051		mg/Kg-dry	1	5/23/2023
trans-1,2-Dichloroethene	ND	0.0051		mg/Kg-dry	1	5/23/2023
1,2-Dichloropropane	ND	0.0051		mg/Kg-dry	1	5/23/2023
cis-1,3-Dichloropropene	ND	0.0020		mg/Kg-dry	1	5/23/2023
trans-1,3-Dichloropropene	ND	0.0020		mg/Kg-dry	1	5/23/2023
Ethylbenzene	ND	0.0051		mg/Kg-dry	1	5/23/2023
2-Hexanone	ND	0.020		mg/Kg-dry	1	5/23/2023
4-Methyl-2-pentanone	ND	0.020		mg/Kg-dry	1	5/23/2023
Methylene chloride	ND	0.010		mg/Kg-dry	1	5/23/2023
Methyl tert-butyl ether	ND	0.0051		mg/Kg-dry	1	5/23/2023
Styrene	ND	0.0051		mg/Kg-dry	1	5/23/2023
1,1,2,2-Tetrachloroethane	ND	0.0051		mg/Kg-dry	1	5/23/2023
Tetrachloroethene	ND	0.0051		mg/Kg-dry	1	5/23/2023
Toluene	ND	0.0051		mg/Kg-dry	1	5/23/2023
1,1,1-Trichloroethane	ND	0.0051		mg/Kg-dry	1	5/23/2023
1,1,2-Trichloroethane	ND	0.0051		mg/Kg-dry	1	5/23/2023
Trichloroethene	ND	0.0051		mg/Kg-dry	1	5/23/2023
Vinyl chloride	ND	0.0051		mg/Kg-dry	1	5/23/2023
Xylenes, Total	ND	0.015		mg/Kg-dry	1	5/23/2023
Polynuclear Aromatic Hydrocarbons by GC/MS	**SW8270C (SW3550B)**			Prep Date: **5/24/2023**		Analyst: **TEM**
Acenaphthene	ND	0.039		mg/Kg-dry	1	5/24/2023
Acenaphthylene	ND	0.039		mg/Kg-dry	1	5/24/2023

Qualifiers:
ND - Not Detected at the Reporting Limit
J - Analyte detected below quantitation limits
B - Analyte detected in the associated Method Blank
HT - Sample received past holding time
* - Non-accredited parameter
RL - Reporting / Quantitation Limit for the analysis
S - Spike Recovery outside accepted recovery limits
R - RPD outside accepted recovery limits
E - Value above quantitation range
H - Holding time exceeded

STAT Analysis Corporation
2242 West Harrison St., Suite 200, Chicago, IL 60612-3766
Tel: (312) 733-0551 Fax: (312) 733-2386 STATinfo@STATAnalysis.com
Accreditations:IEPA ELAP 100445;ORELAP IL300001;AIHA-LAP, LLC 101160;NVLAP LabCode 101202-0

Date Reported: May 31, 2023
Date Printed: May 31, 2023

ANALYTICAL RESULTS

Client: Huff & Huff, Inc.
Work Order: 23050907 Revision 0
Project: 81.0220733.01, CDOT Alleys - 23-CP #26, Chicag
Lab ID: 23050907-002

Client Sample ID: S-1 (4-8)
Collection Date: 5/22/2023 9:20:00 AM
Matrix: Soil

Analyses	Result	RL	Qualifier	Units	DF	Date Analyzed
Polynuclear Aromatic Hydrocarbons by GC/MS	**SW8270C (SW3550B)**			Prep Date: **5/24/2023**		Analyst: **TEM**
Anthracene	ND	0.039		mg/Kg-dry	1	5/24/2023
Benz(a)anthracene	ND	0.039		mg/Kg-dry	1	5/24/2023
Benzo(a)pyrene	ND	0.039		mg/Kg-dry	1	5/24/2023
Benzo(b)fluoranthene	ND	0.039		mg/Kg-dry	1	5/24/2023
Benzo(g,h,i)perylene	ND	0.039		mg/Kg-dry	1	5/24/2023
Benzo(k)fluoranthene	ND	0.039		mg/Kg-dry	1	5/24/2023
Chrysene	ND	0.039		mg/Kg-dry	1	5/24/2023
Dibenz(a,h)anthracene	ND	0.039		mg/Kg-dry	1	5/24/2023
Fluoranthene	ND	0.039		mg/Kg-dry	1	5/24/2023
Fluorene	ND	0.039		mg/Kg-dry	1	5/24/2023
Indeno(1,2,3-cd)pyrene	ND	0.039		mg/Kg-dry	1	5/24/2023
Naphthalene	ND	0.039		mg/Kg-dry	1	5/24/2023
Phenanthrene	ND	0.039		mg/Kg-dry	1	5/24/2023
Pyrene	ND	0.039		mg/Kg-dry	1	5/24/2023
Metals by ICP/MS	**SW6020A (SW3050B)**			Prep Date: **5/24/2023**		Analyst: **MDS**
Arsenic	4.4	1.1		mg/Kg-dry	10	5/25/2023
Barium	25	1.1		mg/Kg-dry	10	5/25/2023
Cadmium	ND	0.54		mg/Kg-dry	10	5/25/2023
Chromium	7.4	1.1		mg/Kg-dry	10	5/25/2023
Lead	7.5	0.54		mg/Kg-dry	10	5/25/2023
Selenium	ND	1.1		mg/Kg-dry	10	5/25/2023
Silver	ND	1.1	*	mg/Kg-dry	10	5/25/2023
TCLP Metals by ICP/MS	**SW1311/6020A (SW3005A)**			Prep Date: **5/25/2023**		Analyst: **MMR**
Chromium	ND	0.010		mg/L	5	5/26/2023
Lead	ND	0.0050		mg/L	5	5/26/2023
Mercury	**SW7471B**			Prep Date: **5/25/2023**		Analyst: **SH**
Mercury	ND	0.020		mg/Kg-dry	1	5/25/2023
pH (25 °C)	**SW9045C**			Prep Date: **5/23/2023**		Analyst: **BAS**
pH	8.48			pH Units	1	5/23/2023
Percent Moisture	**D2974**			Prep Date: **5/23/2023**		Analyst: **BAS**
Percent Moisture	15.9	0.2	*	wt%	1	5/24/2023

Qualifiers:
ND - Not Detected at the Reporting Limit
J - Analyte detected below quantitation limits
B - Analyte detected in the associated Method Blank
HT - Sample received past holding time
* - Non-accredited parameter
RL - Reporting / Quantitation Limit for the analysis
S - Spike Recovery outside accepted recovery limits
R - RPD outside accepted recovery limits
E - Value above quantitation range
H - Holding time exceeded

STAT Analysis Corporation
2242 West Harrison St., Suite 200, Chicago, IL 60612-3766
Tel: (312) 733-0551 Fax: (312) 733-2386 STATinfo@STATAnalysis.com
Accreditations:IEPA ELAP 100445;ORELAP IL300001;AIHA-LAP, LLC 101160;NVLAP LabCode 101202-0

Date Reported: May 31, 2023
Date Printed: May 31, 2023

ANALYTICAL RESULTS

Client: Huff & Huff, Inc.
Work Order: 23050907 Revision 0
Project: 81.0220733.01, CDOT Alleys - 23-CP #26, Chicag
Lab ID: 23050907-003

Client Sample ID: S-2 (0-4)
Collection Date: 5/22/2023 9:40:00 AM
Matrix: Soil

Analyses	Result	RL	Qualifier	Units	DF	Date Analyzed
Volatile Organic Compounds by GC/MS	**SW5035/8260B**			Prep Date: **5/22/2023**		Analyst: **CDM**
Acetone	ND	0.074		mg/Kg-dry	1	5/23/2023
Benzene	ND	0.0049		mg/Kg-dry	1	5/23/2023
Bromodichloromethane	ND	0.0049		mg/Kg-dry	1	5/23/2023
Bromoform	ND	0.0049		mg/Kg-dry	1	5/23/2023
Bromomethane	ND	0.0099		mg/Kg-dry	1	5/23/2023
2-Butanone	ND	0.074		mg/Kg-dry	1	5/23/2023
Carbon disulfide	ND	0.049		mg/Kg-dry	1	5/23/2023
Carbon tetrachloride	ND	0.0049		mg/Kg-dry	1	5/23/2023
Chlorobenzene	ND	0.0049		mg/Kg-dry	1	5/23/2023
Chloroethane	ND	0.0099		mg/Kg-dry	1	5/23/2023
Chloroform	ND	0.0049		mg/Kg-dry	1	5/23/2023
Chloromethane	ND	0.0099		mg/Kg-dry	1	5/23/2023
Dibromochloromethane	ND	0.0049		mg/Kg-dry	1	5/23/2023
1,1-Dichloroethane	ND	0.0049		mg/Kg-dry	1	5/23/2023
1,2-Dichloroethane	ND	0.0049		mg/Kg-dry	1	5/23/2023
1,1-Dichloroethene	ND	0.0049		mg/Kg-dry	1	5/23/2023
cis-1,2-Dichloroethene	ND	0.0049		mg/Kg-dry	1	5/23/2023
trans-1,2-Dichloroethene	ND	0.0049		mg/Kg-dry	1	5/23/2023
1,2-Dichloropropane	ND	0.0049		mg/Kg-dry	1	5/23/2023
cis-1,3-Dichloropropene	ND	0.0019		mg/Kg-dry	1	5/23/2023
trans-1,3-Dichloropropene	ND	0.0019		mg/Kg-dry	1	5/23/2023
Ethylbenzene	ND	0.0049		mg/Kg-dry	1	5/23/2023
2-Hexanone	ND	0.019		mg/Kg-dry	1	5/23/2023
4-Methyl-2-pentanone	ND	0.019		mg/Kg-dry	1	5/23/2023
Methylene chloride	ND	0.0099		mg/Kg-dry	1	5/23/2023
Methyl tert-butyl ether	ND	0.0049		mg/Kg-dry	1	5/23/2023
Styrene	ND	0.0049		mg/Kg-dry	1	5/23/2023
1,1,2,2-Tetrachloroethane	ND	0.0049		mg/Kg-dry	1	5/23/2023
Tetrachloroethene	ND	0.0049		mg/Kg-dry	1	5/23/2023
Toluene	0.0064	0.0049		mg/Kg-dry	1	5/23/2023
1,1,1-Trichloroethane	ND	0.0049		mg/Kg-dry	1	5/23/2023
1,1,2-Trichloroethane	ND	0.0049		mg/Kg-dry	1	5/23/2023
Trichloroethene	ND	0.0049		mg/Kg-dry	1	5/23/2023
Vinyl chloride	ND	0.0049		mg/Kg-dry	1	5/23/2023
Xylenes, Total	ND	0.015		mg/Kg-dry	1	5/23/2023
Polynuclear Aromatic Hydrocarbons by GC/MS	**SW8270C (SW3550B)**			Prep Date: **5/24/2023**		Analyst: **TEM**
Acenaphthene	ND	0.037		mg/Kg-dry	1	5/24/2023
Acenaphthylene	ND	0.037		mg/Kg-dry	1	5/24/2023

Qualifiers:
ND - Not Detected at the Reporting Limit
J - Analyte detected below quantitation limits
B - Analyte detected in the associated Method Blank
HT - Sample received past holding time
* - Non-accredited parameter
RL - Reporting / Quantitation Limit for the analysis
S - Spike Recovery outside accepted recovery limits
R - RPD outside accepted recovery limits
E - Value above quantitation range
H - Holding time exceeded

STAT Analysis Corporation
2242 West Harrison St., Suite 200, Chicago, IL 60612-3766
Tel: (312) 733-0551 Fax: (312) 733-2386 STATinfo@STATAnalysis.com
Accreditations:IEPA ELAP 100445;ORELAP IL300001;AIHA-LAP, LLC 101160;NVLAP LabCode 101202-0

Date Reported: May 31, 2023
Date Printed: May 31, 2023

ANALYTICAL RESULTS

Client: Huff & Huff, Inc.
Work Order: 23050907 Revision 0
Project: 81.0220733.01, CDOT Alleys - 23-CP #26, Chicag
Lab ID: 23050907-003

Client Sample ID: S-2 (0-4)
Collection Date: 5/22/2023 9:40:00 AM
Matrix: Soil

Analyses	Result	RL	Qualifier	Units	DF	Date Analyzed
Polynuclear Aromatic Hydrocarbons by GC/MS SW8270C (SW3550B)				Prep Date: **5/24/2023**		Analyst: **TEM**
Anthracene	ND	0.037		mg/Kg-dry	1	5/24/2023
Benz(a)anthracene	0.063	0.037		mg/Kg-dry	1	5/24/2023
Benzo(a)pyrene	0.087	0.037		mg/Kg-dry	1	5/24/2023
Benzo(b)fluoranthene	0.075	0.037		mg/Kg-dry	1	5/24/2023
Benzo(g,h,i)perylene	0.067	0.037		mg/Kg-dry	1	5/24/2023
Benzo(k)fluoranthene	0.059	0.037		mg/Kg-dry	1	5/24/2023
Chrysene	0.074	0.037		mg/Kg-dry	1	5/24/2023
Dibenz(a,h)anthracene	ND	0.037		mg/Kg-dry	1	5/24/2023
Fluoranthene	0.088	0.037		mg/Kg-dry	1	5/24/2023
Fluorene	ND	0.037		mg/Kg-dry	1	5/24/2023
Indeno(1,2,3-cd)pyrene	0.047	0.037		mg/Kg-dry	1	5/24/2023
Naphthalene	ND	0.037		mg/Kg-dry	1	5/24/2023
Phenanthrene	ND	0.037		mg/Kg-dry	1	5/24/2023
Pyrene	0.11	0.037		mg/Kg-dry	1	5/24/2023
Metals by ICP/MS SW6020A (SW3050B)				Prep Date: **5/24/2023**		Analyst: **MDS**
Arsenic	5.3	0.97		mg/Kg-dry	10	5/25/2023
Barium	47	0.97		mg/Kg-dry	10	5/25/2023
Cadmium	ND	0.49		mg/Kg-dry	10	5/25/2023
Chromium	9.7	0.97		mg/Kg-dry	10	5/25/2023
Lead	54	0.49		mg/Kg-dry	10	5/25/2023
Selenium	ND	0.97		mg/Kg-dry	10	5/25/2023
Silver	ND	0.97	*	mg/Kg-dry	10	5/25/2023
TCLP Metals by ICP/MS SW1311/6020A (SW3005A)				Prep Date: **5/25/2023**		Analyst: **MMR**
Chromium	ND	0.010		mg/L	5	5/26/2023
Lead	0.047	0.0050		mg/L	5	5/26/2023
Mercury SW7471B				Prep Date: **5/25/2023**		Analyst: **SH**
Mercury	0.13	0.020		mg/Kg-dry	1	5/25/2023
pH (25 °C) SW9045C				Prep Date: **5/23/2023**		Analyst: **BAS**
pH	7.64			pH Units	1	5/23/2023
Percent Moisture D2974				Prep Date: **5/23/2023**		Analyst: **BAS**
Percent Moisture	12.0	0.2	*	wt%	1	5/24/2023

Qualifiers:
ND - Not Detected at the Reporting Limit
J - Analyte detected below quantitation limits
B - Analyte detected in the associated Method Blank
HT - Sample received past holding time
* - Non-accredited parameter
RL - Reporting / Quantitation Limit for the analysis
S - Spike Recovery outside accepted recovery limits
R - RPD outside accepted recovery limits
E - Value above quantitation range
H - Holding time exceeded

STAT Analysis Corporation
2242 West Harrison St., Suite 200, Chicago, IL 60612-3766
Tel: (312) 733-0551 Fax: (312) 733-2386 STATinfo@STATAnalysis.com
Accreditations:IEPA ELAP 100445;ORELAP IL300001;AIHA-LAP, LLC 101160;NVLAP LabCode 101202-0

Date Reported: May 31, 2023
Date Printed: May 31, 2023

ANALYTICAL RESULTS

Client: Huff & Huff, Inc.
Work Order: 23050907 Revision 0
Project: 81.0220733.01, CDOT Alleys - 23-CP #26, Chicag
Lab ID: 23050907-004

Client Sample ID: S-2 (4-8)
Collection Date: 5/22/2023 9:45:00 AM
Matrix: Soil

Analyses	Result	RL	Qualifier	Units	DF	Date Analyzed
Polynuclear Aromatic Hydrocarbons by GC/MS	**SW8270C (SW3550B)**			Prep Date: **5/24/2023**		Analyst: **TEM**
Acenaphthene	ND	0.041		mg/Kg-dry	1	5/24/2023
Acenaphthylene	ND	0.041		mg/Kg-dry	1	5/24/2023
Anthracene	ND	0.041		mg/Kg-dry	1	5/24/2023
Benz(a)anthracene	ND	0.041		mg/Kg-dry	1	5/24/2023
Benzo(a)pyrene	ND	0.041		mg/Kg-dry	1	5/24/2023
Benzo(b)fluoranthene	ND	0.041		mg/Kg-dry	1	5/24/2023
Benzo(g,h,i)perylene	ND	0.041		mg/Kg-dry	1	5/24/2023
Benzo(k)fluoranthene	ND	0.041		mg/Kg-dry	1	5/24/2023
Chrysene	ND	0.041		mg/Kg-dry	1	5/24/2023
Dibenz(a,h)anthracene	ND	0.041		mg/Kg-dry	1	5/24/2023
Fluoranthene	ND	0.041		mg/Kg-dry	1	5/24/2023
Fluorene	ND	0.041		mg/Kg-dry	1	5/24/2023
Indeno(1,2,3-cd)pyrene	ND	0.041		mg/Kg-dry	1	5/24/2023
Naphthalene	ND	0.041		mg/Kg-dry	1	5/24/2023
Phenanthrene	ND	0.041		mg/Kg-dry	1	5/24/2023
Pyrene	ND	0.041		mg/Kg-dry	1	5/24/2023
Metals by ICP/MS	**SW6020A (SW3050B)**			Prep Date: **5/24/2023**		Analyst: **MDS**
Arsenic	2.8	1.2		mg/Kg-dry	10	5/24/2023
Barium	14	1.2		mg/Kg-dry	10	5/24/2023
Cadmium	ND	0.60		mg/Kg-dry	10	5/24/2023
Chromium	6.0	1.2		mg/Kg-dry	10	5/24/2023
Lead	5.4	0.60		mg/Kg-dry	10	5/24/2023
Selenium	ND	1.2		mg/Kg-dry	10	5/24/2023
Silver	ND	1.2	*	mg/Kg-dry	10	5/24/2023
TCLP Metals by ICP/MS	**SW1311/6020A (SW3005A)**			Prep Date: **5/25/2023**		Analyst: **MMR**
Chromium	ND	0.010		mg/L	5	5/26/2023
Lead	ND	0.0050		mg/L	5	5/26/2023
Mercury	**SW7471B**			Prep Date: **5/25/2023**		Analyst: **SH**
Mercury	ND	0.022		mg/Kg-dry	1	5/25/2023
pH (25 °C)	**SW9045C**			Prep Date: **5/23/2023**		Analyst: **BAS**
pH	8.22			pH Units	1	5/23/2023
Percent Moisture	**D2974**			Prep Date: **5/23/2023**		Analyst: **BAS**
Percent Moisture	20.2	0.2	*	wt%	1	5/24/2023

Qualifiers:
ND - Not Detected at the Reporting Limit
J - Analyte detected below quantitation limits
B - Analyte detected in the associated Method Blank
HT - Sample received past holding time
* - Non-accredited parameter
RL - Reporting / Quantitation Limit for the analysis
S - Spike Recovery outside accepted recovery limits
R - RPD outside accepted recovery limits
E - Value above quantitation range
H - Holding time exceeded

STAT Analysis Corporation
2242 West Harrison St., Suite 200, Chicago, IL 60612-3766
Tel: (312) 733-0551 Fax: (312) 733-2386 STATinfo@STATAnalysis.com
Accreditations:IEPA ELAP 100445;ORELAP IL300001;AIHA-LAP, LLC 101160;NVLAP LabCode 101202-0

Date Reported: May 31, 2023
Date Printed: May 31, 2023

ANALYTICAL RESULTS

Client: Huff & Huff, Inc.
Work Order: 23050907 Revision 0
Project: 81.0220733.01, CDOT Alleys - 23-CP #26, Chicag
Lab ID: 23050907-005

Client Sample ID: S-3 (0-4)
Collection Date: 5/22/2023 10:00:00 AM
Matrix: Soil

Analyses	Result	RL	Qualifier	Units	DF	Date Analyzed
Polynuclear Aromatic Hydrocarbons by GC/MS	**SW8270C (SW3550B)**			Prep Date: **5/24/2023**		Analyst: **TEM**
Acenaphthene	ND	0.037		mg/Kg-dry	1	5/24/2023
Acenaphthylene	ND	0.037		mg/Kg-dry	1	5/24/2023
Anthracene	ND	0.037		mg/Kg-dry	1	5/24/2023
Benz(a)anthracene	ND	0.037		mg/Kg-dry	1	5/24/2023
Benzo(a)pyrene	ND	0.037		mg/Kg-dry	1	5/24/2023
Benzo(b)fluoranthene	ND	0.037		mg/Kg-dry	1	5/24/2023
Benzo(g,h,i)perylene	ND	0.037		mg/Kg-dry	1	5/24/2023
Benzo(k)fluoranthene	ND	0.037		mg/Kg-dry	1	5/24/2023
Chrysene	ND	0.037		mg/Kg-dry	1	5/24/2023
Dibenz(a,h)anthracene	ND	0.037		mg/Kg-dry	1	5/24/2023
Fluoranthene	ND	0.037		mg/Kg-dry	1	5/24/2023
Fluorene	ND	0.037		mg/Kg-dry	1	5/24/2023
Indeno(1,2,3-cd)pyrene	ND	0.037		mg/Kg-dry	1	5/24/2023
Naphthalene	ND	0.037		mg/Kg-dry	1	5/24/2023
Phenanthrene	ND	0.037		mg/Kg-dry	1	5/24/2023
Pyrene	ND	0.037		mg/Kg-dry	1	5/24/2023
Metals by ICP/MS	**SW6020A (SW3050B)**			Prep Date: **5/24/2023**		Analyst: **MDS**
Arsenic	2.1	1.0		mg/Kg-dry	10	5/25/2023
Barium	22	1.0		mg/Kg-dry	10	5/25/2023
Cadmium	ND	0.50		mg/Kg-dry	10	5/25/2023
Chromium	7.6	1.0		mg/Kg-dry	10	5/25/2023
Lead	4.6	0.50		mg/Kg-dry	10	5/25/2023
Selenium	ND	1.0		mg/Kg-dry	10	5/25/2023
Silver	ND	1.0	*	mg/Kg-dry	10	5/25/2023
TCLP Metals by ICP/MS	**SW1311/6020A (SW3005A)**			Prep Date: **5/25/2023**		Analyst: **MMR**
Chromium	ND	0.010		mg/L	5	5/26/2023
Lead	ND	0.0050		mg/L	5	5/26/2023
Mercury	**SW7471B**			Prep Date: **5/25/2023**		Analyst: **SH**
Mercury	ND	0.020		mg/Kg-dry	1	5/25/2023
pH (25 °C)	**SW9045C**			Prep Date: **5/23/2023**		Analyst: **BAS**
pH	8.24			pH Units	1	5/23/2023
Percent Moisture	**D2974**			Prep Date: **5/23/2023**		Analyst: **BAS**
Percent Moisture	12.6	0.2	*	wt%	1	5/24/2023

Qualifiers:
ND - Not Detected at the Reporting Limit
J - Analyte detected below quantitation limits
B - Analyte detected in the associated Method Blank
HT - Sample received past holding time
* - Non-accredited parameter
RL - Reporting / Quantitation Limit for the analysis
S - Spike Recovery outside accepted recovery limits
R - RPD outside accepted recovery limits
E - Value above quantitation range
H - Holding time exceeded

STAT Analysis Corporation
2242 West Harrison St., Suite 200, Chicago, IL 60612-3766
Tel: (312) 733-0551 Fax: (312) 733-2386 STATinfo@STATAnalysis.com
Accreditations:IEPA ELAP 100445;ORELAP IL300001;AIHA-LAP, LLC 101160;NVLAP LabCode 101202-0

Date Reported: May 31, 2023
Date Printed: May 31, 2023

ANALYTICAL RESULTS

Client: Huff & Huff, Inc.
Work Order: 23050907 Revision 0
Project: 81.0220733.01, CDOT Alleys - 23-CP #26, Chicag
Lab ID: 23050907-006

Client Sample ID: S-3 (4-8)
Collection Date: 5/22/2023 10:05:00 AM
Matrix: Soil

Analyses	Result	RL	Qualifier	Units	DF	Date Analyzed
Volatile Organic Compounds by GC/MS	**SW5035/8260B**			Prep Date: **5/22/2023**		Analyst: **CDM**
Acetone	ND	0.078		mg/Kg-dry	1	5/23/2023
Benzene	ND	0.0052		mg/Kg-dry	1	5/23/2023
Bromodichloromethane	ND	0.0052		mg/Kg-dry	1	5/23/2023
Bromoform	ND	0.0052		mg/Kg-dry	1	5/23/2023
Bromomethane	ND	0.010		mg/Kg-dry	1	5/23/2023
2-Butanone	ND	0.078		mg/Kg-dry	1	5/23/2023
Carbon disulfide	ND	0.052		mg/Kg-dry	1	5/23/2023
Carbon tetrachloride	ND	0.0052		mg/Kg-dry	1	5/23/2023
Chlorobenzene	ND	0.0052		mg/Kg-dry	1	5/23/2023
Chloroethane	ND	0.010		mg/Kg-dry	1	5/23/2023
Chloroform	ND	0.0052		mg/Kg-dry	1	5/23/2023
Chloromethane	ND	0.010		mg/Kg-dry	1	5/23/2023
Dibromochloromethane	ND	0.0052		mg/Kg-dry	1	5/23/2023
1,1-Dichloroethane	ND	0.0052		mg/Kg-dry	1	5/23/2023
1,2-Dichloroethane	ND	0.0052		mg/Kg-dry	1	5/23/2023
1,1-Dichloroethene	ND	0.0052		mg/Kg-dry	1	5/23/2023
cis-1,2-Dichloroethene	ND	0.0052		mg/Kg-dry	1	5/23/2023
trans-1,2-Dichloroethene	ND	0.0052		mg/Kg-dry	1	5/23/2023
1,2-Dichloropropane	ND	0.0052		mg/Kg-dry	1	5/23/2023
cis-1,3-Dichloropropene	ND	0.0021		mg/Kg-dry	1	5/23/2023
trans-1,3-Dichloropropene	ND	0.0021		mg/Kg-dry	1	5/23/2023
Ethylbenzene	ND	0.0052		mg/Kg-dry	1	5/23/2023
2-Hexanone	ND	0.021		mg/Kg-dry	1	5/23/2023
4-Methyl-2-pentanone	ND	0.021		mg/Kg-dry	1	5/23/2023
Methylene chloride	ND	0.010		mg/Kg-dry	1	5/23/2023
Methyl tert-butyl ether	ND	0.0052		mg/Kg-dry	1	5/23/2023
Styrene	ND	0.0052		mg/Kg-dry	1	5/23/2023
1,1,2,2-Tetrachloroethane	ND	0.0052		mg/Kg-dry	1	5/23/2023
Tetrachloroethene	ND	0.0052		mg/Kg-dry	1	5/23/2023
Toluene	ND	0.0052		mg/Kg-dry	1	5/23/2023
1,1,1-Trichloroethane	ND	0.0052		mg/Kg-dry	1	5/23/2023
1,1,2-Trichloroethane	ND	0.0052		mg/Kg-dry	1	5/23/2023
Trichloroethene	ND	0.0052		mg/Kg-dry	1	5/23/2023
Vinyl chloride	ND	0.0052		mg/Kg-dry	1	5/23/2023
Xylenes, Total	ND	0.016		mg/Kg-dry	1	5/23/2023
Polynuclear Aromatic Hydrocarbons by GC/MS	**SW8270C (SW3550B)**			Prep Date: **5/24/2023**		Analyst: **TEM**
Acenaphthene	ND	0.040		mg/Kg-dry	1	5/24/2023
Acenaphthylene	ND	0.040		mg/Kg-dry	1	5/24/2023

Qualifiers:
ND - Not Detected at the Reporting Limit
J - Analyte detected below quantitation limits
B - Analyte detected in the associated Method Blank
HT - Sample received past holding time
* - Non-accredited parameter
RL - Reporting / Quantitation Limit for the analysis
S - Spike Recovery outside accepted recovery limits
R - RPD outside accepted recovery limits
E - Value above quantitation range
H - Holding time exceeded

STAT Analysis Corporation
2242 West Harrison St., Suite 200, Chicago, IL 60612-3766
Tel: (312) 733-0551 Fax: (312) 733-2386 STATinfo@STATAnalysis.com
Accreditations:IEPA ELAP 100445;ORELAP IL300001;AIHA-LAP, LLC 101160;NVLAP LabCode 101202-0

Date Reported: May 31, 2023
Date Printed: May 31, 2023

ANALYTICAL RESULTS

Client: Huff & Huff, Inc.
Work Order: 23050907 Revision 0
Project: 81.0220733.01, CDOT Alleys - 23-CP #26, Chicag
Lab ID: 23050907-006

Client Sample ID: S-3 (4-8)
Collection Date: 5/22/2023 10:05:00 AM
Matrix: Soil

Analyses	Result	RL	Qualifier	Units	DF	Date Analyzed
Polynuclear Aromatic Hydrocarbons by GC/MS	**SW8270C (SW3550B)**			Prep Date: **5/24/2023**		Analyst: **TEM**
Anthracene	ND	0.040		mg/Kg-dry	1	5/24/2023
Benz(a)anthracene	ND	0.040		mg/Kg-dry	1	5/24/2023
Benzo(a)pyrene	ND	0.040		mg/Kg-dry	1	5/24/2023
Benzo(b)fluoranthene	ND	0.040		mg/Kg-dry	1	5/24/2023
Benzo(g,h,i)perylene	ND	0.040		mg/Kg-dry	1	5/24/2023
Benzo(k)fluoranthene	ND	0.040		mg/Kg-dry	1	5/24/2023
Chrysene	ND	0.040		mg/Kg-dry	1	5/24/2023
Dibenz(a,h)anthracene	ND	0.040		mg/Kg-dry	1	5/24/2023
Fluoranthene	ND	0.040		mg/Kg-dry	1	5/24/2023
Fluorene	ND	0.040		mg/Kg-dry	1	5/24/2023
Indeno(1,2,3-cd)pyrene	ND	0.040		mg/Kg-dry	1	5/24/2023
Naphthalene	ND	0.040		mg/Kg-dry	1	5/24/2023
Phenanthrene	ND	0.040		mg/Kg-dry	1	5/24/2023
Pyrene	ND	0.040		mg/Kg-dry	1	5/24/2023
Metals by ICP/MS	**SW6020A (SW3050B)**			Prep Date: **5/24/2023**		Analyst: **MDS**
Arsenic	4.5	1.0		mg/Kg-dry	10	5/25/2023
Barium	17	1.0		mg/Kg-dry	10	5/25/2023
Cadmium	ND	0.52		mg/Kg-dry	10	5/25/2023
Chromium	9.2	1.0		mg/Kg-dry	10	5/25/2023
Lead	8.5	0.52		mg/Kg-dry	10	5/25/2023
Selenium	ND	1.0		mg/Kg-dry	10	5/25/2023
Silver	ND	1.0	*	mg/Kg-dry	10	5/25/2023
TCLP Metals by ICP/MS	**SW1311/6020A (SW3005A)**			Prep Date: **5/25/2023**		Analyst: **MMR**
Chromium	ND	0.010		mg/L	5	5/26/2023
Lead	ND	0.0050		mg/L	5	5/26/2023
Mercury	**SW7471B**			Prep Date: **5/25/2023**		Analyst: **SH**
Mercury	ND	0.021		mg/Kg-dry	1	5/25/2023
pH (25 °C)	**SW9045C**			Prep Date: **5/23/2023**		Analyst: **BAS**
pH	8.30			pH Units	1	5/23/2023
Percent Moisture	**D2974**			Prep Date: **5/23/2023**		Analyst: **BAS**
Percent Moisture	18.8	0.2	*	wt%	1	5/24/2023

Qualifiers:
ND - Not Detected at the Reporting Limit
J - Analyte detected below quantitation limits
B - Analyte detected in the associated Method Blank
HT - Sample received past holding time
* - Non-accredited parameter
RL - Reporting / Quantitation Limit for the analysis
S - Spike Recovery outside accepted recovery limits
R - RPD outside accepted recovery limits
E - Value above quantitation range
H - Holding time exceeded

STAT Analysis Corporation
2242 West Harrison St., Suite 200, Chicago, IL 60612-3766
Tel: (312) 733-0551 Fax: (312) 733-2386 STATinfo@STATAnalysis.com
Accreditations:IEPA ELAP 100445;ORELAP IL300001;AIHA-LAP, LLC 101160;NVLAP LabCode 101202-0

Date Reported: May 31, 2023
Date Printed: May 31, 2023

ANALYTICAL RESULTS

Client: Huff & Huff, Inc.
Work Order: 23050907 Revision 0
Project: 81.0220733.01, CDOT Alleys - 23-CP #26, Chicag
Lab ID: 23050907-007

Client Sample ID: S-4 (0-4)
Collection Date: 5/22/2023 10:35:00 AM
Matrix: Soil

Analyses	Result	RL	Qualifier	Units	DF	Date Analyzed
Volatile Organic Compounds by GC/MS	**SW5035/8260B**			Prep Date: **5/22/2023**		Analyst: **CDM**
Acetone	0.27	0.079		mg/Kg-dry	1	5/23/2023
Benzene	ND	0.0052		mg/Kg-dry	1	5/23/2023
Bromodichloromethane	ND	0.0052		mg/Kg-dry	1	5/23/2023
Bromoform	ND	0.0052		mg/Kg-dry	1	5/23/2023
Bromomethane	ND	0.010		mg/Kg-dry	1	5/23/2023
2-Butanone	ND	0.079		mg/Kg-dry	1	5/23/2023
Carbon disulfide	ND	0.052		mg/Kg-dry	1	5/23/2023
Carbon tetrachloride	ND	0.0052		mg/Kg-dry	1	5/23/2023
Chlorobenzene	ND	0.0052		mg/Kg-dry	1	5/23/2023
Chloroethane	ND	0.010		mg/Kg-dry	1	5/23/2023
Chloroform	ND	0.0052		mg/Kg-dry	1	5/23/2023
Chloromethane	ND	0.010		mg/Kg-dry	1	5/23/2023
Dibromochloromethane	ND	0.0052		mg/Kg-dry	1	5/23/2023
1,1-Dichloroethane	ND	0.0052		mg/Kg-dry	1	5/23/2023
1,2-Dichloroethane	ND	0.0052		mg/Kg-dry	1	5/23/2023
1,1-Dichloroethene	ND	0.0052		mg/Kg-dry	1	5/23/2023
cis-1,2-Dichloroethene	ND	0.0052		mg/Kg-dry	1	5/23/2023
trans-1,2-Dichloroethene	ND	0.0052		mg/Kg-dry	1	5/23/2023
1,2-Dichloropropane	ND	0.0052		mg/Kg-dry	1	5/23/2023
cis-1,3-Dichloropropene	ND	0.0021		mg/Kg-dry	1	5/23/2023
trans-1,3-Dichloropropene	ND	0.0021		mg/Kg-dry	1	5/23/2023
Ethylbenzene	ND	0.0052		mg/Kg-dry	1	5/23/2023
2-Hexanone	ND	0.021		mg/Kg-dry	1	5/23/2023
4-Methyl-2-pentanone	ND	0.021		mg/Kg-dry	1	5/23/2023
Methylene chloride	ND	0.010		mg/Kg-dry	1	5/23/2023
Methyl tert-butyl ether	ND	0.0052		mg/Kg-dry	1	5/23/2023
Styrene	ND	0.0052		mg/Kg-dry	1	5/23/2023
1,1,2,2-Tetrachloroethane	ND	0.0052		mg/Kg-dry	1	5/23/2023
Tetrachloroethene	ND	0.0052		mg/Kg-dry	1	5/23/2023
Toluene	ND	0.0052		mg/Kg-dry	1	5/23/2023
1,1,1-Trichloroethane	ND	0.0052		mg/Kg-dry	1	5/23/2023
1,1,2-Trichloroethane	ND	0.0052		mg/Kg-dry	1	5/23/2023
Trichloroethene	ND	0.0052		mg/Kg-dry	1	5/23/2023
Vinyl chloride	ND	0.0052		mg/Kg-dry	1	5/23/2023
Xylenes, Total	ND	0.016		mg/Kg-dry	1	5/23/2023
Polynuclear Aromatic Hydrocarbons by GC/MS	**SW8270C (SW3550B)**			Prep Date: **5/24/2023**		Analyst: **TEM**
Acenaphthene	ND	0.041		mg/Kg-dry	1	5/24/2023
Acenaphthylene	ND	0.041		mg/Kg-dry	1	5/24/2023

Qualifiers:
ND - Not Detected at the Reporting Limit
J - Analyte detected below quantitation limits
B - Analyte detected in the associated Method Blank
HT - Sample received past holding time
* - Non-accredited parameter
RL - Reporting / Quantitation Limit for the analysis
S - Spike Recovery outside accepted recovery limits
R - RPD outside accepted recovery limits
E - Value above quantitation range
H - Holding time exceeded

STAT Analysis Corporation
2242 West Harrison St., Suite 200, Chicago, IL 60612-3766
Tel: (312) 733-0551 Fax: (312) 733-2386 STATinfo@STATAnalysis.com
Accreditations:IEPA ELAP 100445;ORELAP IL300001;AIHA-LAP, LLC 101160;NVLAP LabCode 101202-0

Date Reported: May 31, 2023
Date Printed: May 31, 2023

ANALYTICAL RESULTS

Client: Huff & Huff, Inc.
Work Order: 23050907 Revision 0
Project: 81.0220733.01, CDOT Alleys - 23-CP #26, Chicag
Lab ID: 23050907-007

Client Sample ID: S-4 (0-4)
Collection Date: 5/22/2023 10:35:00 AM
Matrix: Soil

Analyses	Result	RL	Qualifier	Units	DF	Date Analyzed
Polynuclear Aromatic Hydrocarbons by GC/MS SW8270C (SW3550B)				Prep Date: **5/24/2023**		Analyst: **TEM**
Anthracene	ND	0.041		mg/Kg-dry	1	5/24/2023
Benz(a)anthracene	0.14	0.041		mg/Kg-dry	1	5/24/2023
Benzo(a)pyrene	0.15	0.041		mg/Kg-dry	1	5/24/2023
Benzo(b)fluoranthene	0.13	0.041		mg/Kg-dry	1	5/24/2023
Benzo(g,h,i)perylene	0.080	0.041		mg/Kg-dry	1	5/24/2023
Benzo(k)fluoranthene	0.12	0.041		mg/Kg-dry	1	5/24/2023
Chrysene	0.15	0.041		mg/Kg-dry	1	5/24/2023
Dibenz(a,h)anthracene	ND	0.041		mg/Kg-dry	1	5/24/2023
Fluoranthene	0.26	0.041		mg/Kg-dry	1	5/24/2023
Fluorene	ND	0.041		mg/Kg-dry	1	5/24/2023
Indeno(1,2,3-cd)pyrene	0.071	0.041		mg/Kg-dry	1	5/24/2023
Naphthalene	ND	0.041		mg/Kg-dry	1	5/24/2023
Phenanthrene	0.13	0.041		mg/Kg-dry	1	5/24/2023
Pyrene	0.24	0.041		mg/Kg-dry	1	5/24/2023
Metals by ICP/MS SW6020A (SW3050B)				Prep Date: **5/24/2023**		Analyst: **MDS**
Arsenic	9.4	1.2		mg/Kg-dry	10	5/25/2023
Barium	440	1.2		mg/Kg-dry	10	5/25/2023
Cadmium	2.1	0.58		mg/Kg-dry	10	5/25/2023
Chromium	14.5	1.2		mg/Kg-dry	10	5/25/2023
Lead	2900	0.58		mg/Kg-dry	10	5/25/2023
Selenium	ND	1.2		mg/Kg-dry	10	5/25/2023
Silver	ND	1.2	*	mg/Kg-dry	10	5/25/2023
TCLP Metals by ICP/MS SW1311/6020A (SW3005A)				Prep Date: **5/25/2023**		Analyst: **MMR**
Chromium	ND	0.010		mg/L	5	5/26/2023
Lead	1.6	0.0050		mg/L	5	5/26/2023
Mercury SW7471B				Prep Date: **5/25/2023**		Analyst: **SH**
Mercury	0.19	0.021		mg/Kg-dry	1	5/25/2023
pH (25 °C) SW9045C				Prep Date: **5/23/2023**		Analyst: **BAS**
pH	8.37			pH Units	1	5/23/2023
Percent Moisture D2974				Prep Date: **5/23/2023**		Analyst: **BAS**
Percent Moisture	19.9	0.2	*	wt%	1	5/24/2023

Qualifiers:
ND - Not Detected at the Reporting Limit
J - Analyte detected below quantitation limits
B - Analyte detected in the associated Method Blank
HT - Sample received past holding time
* - Non-accredited parameter
RL - Reporting / Quantitation Limit for the analysis
S - Spike Recovery outside accepted recovery limits
R - RPD outside accepted recovery limits
E - Value above quantitation range
H - Holding time exceeded

STAT Analysis Corporation
2242 West Harrison St., Suite 200, Chicago, IL 60612-3766
Tel: (312) 733-0551 Fax: (312) 733-2386 STATinfo@STATAnalysis.com
Accreditations:IEPA ELAP 100445;ORELAP IL300001;AIHA-LAP, LLC 101160;NVLAP LabCode 101202-0

Date Reported: May 31, 2023
Date Printed: May 31, 2023

ANALYTICAL RESULTS

Client: Huff & Huff, Inc.
Work Order: 23050907 Revision 0
Project: 81.0220733.01, CDOT Alleys - 23-CP #26, Chicag
Lab ID: 23050907-008

Client Sample ID: S-4 (4-8)
Collection Date: 5/22/2023 10:40:00 AM
Matrix: Soil

Analyses	Result	RL	Qualifier	Units	DF	Date Analyzed
Polynuclear Aromatic Hydrocarbons by GC/MS	**SW8270C (SW3550B)**			Prep Date: **5/24/2023**		Analyst: **TEM**
Acenaphthene	ND	0.041		mg/Kg-dry	1	5/24/2023
Acenaphthylene	ND	0.041		mg/Kg-dry	1	5/24/2023
Anthracene	ND	0.041		mg/Kg-dry	1	5/24/2023
Benz(a)anthracene	ND	0.041		mg/Kg-dry	1	5/24/2023
Benzo(a)pyrene	ND	0.041		mg/Kg-dry	1	5/24/2023
Benzo(b)fluoranthene	ND	0.041		mg/Kg-dry	1	5/24/2023
Benzo(g,h,i)perylene	ND	0.041		mg/Kg-dry	1	5/24/2023
Benzo(k)fluoranthene	ND	0.041		mg/Kg-dry	1	5/24/2023
Chrysene	ND	0.041		mg/Kg-dry	1	5/24/2023
Dibenz(a,h)anthracene	ND	0.041		mg/Kg-dry	1	5/24/2023
Fluoranthene	ND	0.041		mg/Kg-dry	1	5/24/2023
Fluorene	ND	0.041		mg/Kg-dry	1	5/24/2023
Indeno(1,2,3-cd)pyrene	ND	0.041		mg/Kg-dry	1	5/24/2023
Naphthalene	ND	0.041		mg/Kg-dry	1	5/24/2023
Phenanthrene	ND	0.041		mg/Kg-dry	1	5/24/2023
Pyrene	ND	0.041		mg/Kg-dry	1	5/24/2023
Metals by ICP/MS	**SW6020A (SW3050B)**			Prep Date: **5/24/2023**		Analyst: **MDS**
Arsenic	7.4	1.1		mg/Kg-dry	10	5/25/2023
Barium	24	1.1		mg/Kg-dry	10	5/25/2023
Cadmium	ND	0.53		mg/Kg-dry	10	5/25/2023
Chromium	9.2	1.1		mg/Kg-dry	10	5/25/2023
Lead	8.8	0.53		mg/Kg-dry	10	5/25/2023
Selenium	ND	1.1		mg/Kg-dry	10	5/25/2023
Silver	ND	1.1	*	mg/Kg-dry	10	5/25/2023
TCLP Metals by ICP/MS	**SW1311/6020A (SW3005A)**			Prep Date: **5/25/2023**		Analyst: **MMR**
Chromium	ND	0.010		mg/L	5	5/26/2023
Lead	ND	0.0050		mg/L	5	5/26/2023
Mercury	**SW7471B**			Prep Date: **5/25/2023**		Analyst: **SH**
Mercury	ND	0.021		mg/Kg-dry	1	5/25/2023
pH (25 °C)	**SW9045C**			Prep Date: **5/23/2023**		Analyst: **BAS**
pH	8.42			pH Units	1	5/23/2023
Percent Moisture	**D2974**			Prep Date: **5/23/2023**		Analyst: **BAS**
Percent Moisture	19.3	0.2	*	wt%	1	5/24/2023

Qualifiers:
ND - Not Detected at the Reporting Limit
J - Analyte detected below quantitation limits
B - Analyte detected in the associated Method Blank
HT - Sample received past holding time
* - Non-accredited parameter
RL - Reporting / Quantitation Limit for the analysis
S - Spike Recovery outside accepted recovery limits
R - RPD outside accepted recovery limits
E - Value above quantitation range
H - Holding time exceeded

STAT Analysis

2242 W. Harrison Suite 200, Chicago, Illinois 60612 Phone: (312) 733-0551 Fax: (312) 733-2386
e-mail address: STATinfo@STATAnalysis.com

CHAIN OF CUSTODY RECORD

Nº: # 936880 **Page : 1 of 1**

Company: GRA / Huff & Huff
Project Number: 61-0220733.01 Client Tracking No.:
Project Name: CDOT Alleys - 23-CP #26
Project Location: Chicago, IL
Sampler(s): E. Yim
Report To: Cory Wilson Phone:
Fax:
QC Level: 1 2 3 4 e-mail:

Quote No.:
P.O. No.:
Turn Around Time (Days): 1 2 3 4 5-7 10
Results Needed: / / am/pm

Client Sample Number/Description:	Date Taken	Time Taken	Matrix	Comp.	Grab	Preserv.	No. of Containers	VOCs	PNAs	TAL RCRA metals	TCLP Cr	TCLP Pb	pH	Additional Information:	Lab No.:
S-1 (0-4)	5/22/23	9:15	Soil		X		4		X	X	X	X	X		001
S-1 (4-8)		9:20						X							002
S-2 (0-4)		9:40						X							003
S-2 (4-8)		9:45													004
S-3 (0-4)		10:00													005
S-3 (4-8)		10:05						X							006
S-4 (0-4)		10:35						X							007
S-4 (4-8)	5/22/23	10:40	Soil		X		4		X	X	X	X	X		008

Relinquished by: (Signature) Date/Time: 5/22/23 15:19
Received by: (Signature) Date/Time: 5/22/2023 1519
Relinquished by: (Signature) Date/Time:
Received by: (Signature) Date/Time:
Relinquished by: (Signature) Date/Time:
Received by: (Signature) Date/Time:

Comments: "S" as in Soil

Preservation Code: A = None B = HNO_3 C = NaOH D = H_2SO_4 E = HCl F = 5035/EnCore G = Other

Laboratory Work Order No.: 23050907

Received on Ice: Yes ☑ No ☐

Temperature: 3.6 °C

STAT Analysis Corporation

Sample Receipt Checklist

Client Name HUFF & HUFF

Date and Time Received: 5/22/2023 3:19:00 PM

Work Order Number 23050907

Received by: MM

Checklist completed by: MM (Signature) 5/22/2023 (Date)

Reviewed by: M (Initials) 05/23/2023 (Date)

Matrix:

Carrier name: Client Delivered

Shipping container/cooler in good condition?	Yes ☑	No ☐	Not Present ☐
Custody seals intact on shippping container/cooler?	Yes ☐	No ☐	Not Present ☑
Custody seals intact on sample bottles?	Yes ☐	No ☐	Not Present ☑
Chain of custody present?	Yes ☑	No ☐	
Chain of custody signed when relinquished and received?	Yes ☑	No ☐	
Chain of custody agrees with sample labels/containers?	Yes ☑	No ☐	
Samples in proper container/bottle?	Yes ☑	No ☐	
Sample containers intact?	Yes ☑	No ☐	
Sufficient sample volume for indicated test?	Yes ☑	No ☐	
All samples received within holding time?	Yes ☑	No ☐	
Container or Temp Blank temperature in compliance?	Yes ☑	No ☐	Temperature 3.6 °C
Water - VOA vials have zero headspace?	No VOA vials submitted ☐	Yes ☐	No ☐
Water - Samples pH checked?	Yes ☐	No ☐	Checked by:
Water - Samples properly preserved?	Yes ☐	No ☐	pH Adjusted?

Any No response must be detailed in the comments section below.

Comments:

Client / Person contacted: Date contacted: Contacted by:

Response:

ATTACHMENT C

BORING LOGS

GZA GeoEnvironmental, Inc.
915 Harger Road, Suite 330
Oak Brook, IL 60523
630-684-9100

BORING NUMBER S-1

CLIENT TranSystems Corporation
PROJECT NAME TS CDOT CCDD 21-M#17
PROJECT NUMBER 81.0220733.01
PROJECT LOCATION Chicago, Cook County, IL
DATE STARTED 5/22/23 **COMPLETED** 5/22/23
GROUND ELEVATION ~603 +/- 2 **HOLE SIZE** 2 inches
DRILLING CONTRACTOR Environmental Soil Probing
DRILLING METHOD Direct Push
LOGGED BY EHY **CHECKED BY** JJR
DRILL RIG 5400 Truck Geoprobe

GROUND WATER LEVELS (ft, bgs):

DATE	TIME	DEPTH	CASING	STAB
6/20/2023	17:40	7.00	1" ID PVC	29 Days
6/21/2023	17:40	7.00	1" ID PVC	30 Days
6/23/2023	18:50	7.01	1" ID PVC	32 Days

DEPTH (ft)	GRAPHIC LOG	MATERIAL DESCRIPTION	REMARKS	SAMPLE TYPE NUMBER (Depth Interval)	PID RESULTS	RECOVERY (ft)
0		SANDY SILT (ML/URBAN FILL: trace Coal and Glass); trace Gravel; dark brown, moist	1	S-1 (0-4)	0.0	1.5
2		Poorly-graded SAND (SP), medium; trace Gravel, brown, moist				
4		Poorly-graded SAND (SP), fine; trace Gravel, light brown, moist	1	S-2 (4-8)	0.1	3.5
6		Brown, wet				
8		End of boring at 8' BGS. Temporary monitoring well was installed in open borehole. Temporary well removed on 06/23/2023 and backfilled with bentonite chips. Pavement surfaces were restored with asphalt cold patch and/or quick mix cement.				

REMARKS

1. Sample Collected

ENVIRONMENTAL BH COLUMN W/ REMARKS - GINT STD US LAB.GDT - 12/4/23 15:44 - \\GZACHICAGOJOBS\81.0220733.01 TS CDOT QCQA (NCI PROGRAM) ALLEY & SIDEWALK CCDD-SOIL MANAGEMENT\2023 NCI ALLEYS\GINT\23-CP#26.GPJ

GZA GeoEnvironmental, Inc.
915 Harger Road, Suite 330
Oak Brook, IL 60523
630-684-9100

BORING NUMBER S-2

CLIENT TranSystems Corporation
PROJECT NAME TS CDOT CCDD 21-M#17
PROJECT NUMBER 81.0220733.01
PROJECT LOCATION Chicago, Cook County, IL
DATE STARTED 5/22/23 **COMPLETED** 5/22/23
GROUND ELEVATION ~602 +/- 2 **HOLE SIZE** 2 inches
DRILLING CONTRACTOR Environmental Soil Probing
DRILLING METHOD Direct Push
LOGGED BY EHY **CHECKED BY** JJR
DRILL RIG 5400 Truck Geoprobe

GROUND WATER LEVELS (ft, bgs):

DATE	TIME	DEPTH	CASING	STAB

DEPTH (ft)	GRAPHIC LOG	MATERIAL DESCRIPTION	REMARKS	SAMPLE TYPE NUMBER (Depth Interval)	PID RESULTS	RECOVERY (ft)
0		Buried SILTY TOPSOIL; dark brown, moist	1	S-1 (0-4)	0.1	2.5
2		Poorly-graded SAND (SP), medium; trace Gravel; brown, moist				
4		Trace Silt lens, wet	1	S-2 (4-8)	0.0	2.5
6		SILT with SAND (ML); trace Sand lens; gray, wet				
8		End of boring at 8' BGS. Boring immediately backfilled with remaining soil and bentonite chips. Pavement surfaces were restored with asphalt cold patch and/or quick mix cement patch.				

REMARKS

1. Sample Collected

ENVIRONMENTAL BH COLUMN W/ REMARKS - GINT STD US LAB.GDT - 12/4/23 15:44 - \\GZACHICAGOJOBS\81.0220733.01 TS CDOT QCQA (NCI PROGRAM) ALLEY & SIDEWALK CCDD-SOIL MANAGEMENT\2023 NCI ALLEYS\GINT\23-CP#26.GPJ

GZA GeoEnvironmental, Inc.
915 Harger Road, Suite 330
Oak Brook, IL 60523
630-684-9100

BORING NUMBER S-3

CLIENT TranSystems Corporation
PROJECT NAME TS CDOT CCDD 21-M#17
PROJECT NUMBER 81.0220733.01
PROJECT LOCATION Chicago, Cook County, IL
DATE STARTED 5/22/23 **COMPLETED** 5/22/23
GROUND ELEVATION ~604 +/- 2 **HOLE SIZE** 2 inches
DRILLING CONTRACTOR Environmental Soil Probing
DRILLING METHOD Direct Push
LOGGED BY EHY **CHECKED BY** JJR
DRILL RIG 5400 Truck Geoprobe

GROUND WATER LEVELS (ft, bgs):

DATE	TIME	DEPTH	CASING	STAB

DEPTH (ft)	GRAPHIC LOG	MATERIAL DESCRIPTION	REMARKS	SAMPLE TYPE NUMBER (Depth Interval)	PID RESULTS	RECOVERY (ft)
0		Buried SILTY TOPSOIL; dark brown, moist	1	S-1 (0-4)	0.0	2.0
		Poorly-graded SAND (SP), medium; trace Gravel; brown, moist				
2						
4		Trace Silt lens; wet	1	S-2 (4-8)	0.0	2.5
6		SILT (ML); trace Sand lens; gray, wet				
8						

End of boring at 8' BGS. Boring immediately backfilled with remaining soil and bentonite chips.
Pavement surfaces were restored with asphalt cold patch and/or quick mix cement patch.

REMARKS

1. Sample Collected

ENVIRONMENTAL BH COLUMN W/ REMARKS - GINT STD US LAB.GDT - 12/4/23 15:44 - \\GZACHICAGOJOBS\81.0220733.01 TS CDOT QCQA (NCI PROGRAM) ALLEY & SIDEWALK CCDD-SOIL MANAGEMENT\2023 NCI ALLEYS\GINT\23-CP#26.GPJ

GZA GeoEnvironmental, Inc.
915 Harger Road, Suite 330
Oak Brook, IL 60523
630-684-9100

BORING NUMBER S-4

CLIENT TranSystems Corporation
PROJECT NAME TS CDOT CCDD 21-M#17
PROJECT NUMBER 81.0220733.01
PROJECT LOCATION Chicago, Cook County, IL
DATE STARTED 5/22/23 **COMPLETED** 5/22/23
GROUND ELEVATION ~602 +/- 2 **HOLE SIZE** 2 inches
DRILLING CONTRACTOR Environmental Soil Probing
DRILLING METHOD Direct Push
LOGGED BY EHY **CHECKED BY** JJR
DRILL RIG 5400 Truck Geoprobe

GROUND WATER LEVELS (ft, bgs):

DATE	TIME	DEPTH	CASING	STAB
6/20/2023	17:50	6.74	1" ID PVC	29 Days
6/21/2023	17:50	6.70	1" ID PVC	30 Days
6/23/2023	19:00	6.69	1" ID PVC	32 Days

DEPTH (ft)	GRAPHIC LOG	MATERIAL DESCRIPTION	REMARKS	SAMPLE TYPE NUMBER (Depth Interval)	PID RESULTS	RECOVERY (ft)
0		SANDY SILT (ML/URBAN FILL: trace Coal, Cinders, and Slag); trace Gravel; black and brown, moist	1	S-1 (0-4)	0.0	2.0
4		SILT with SAND (ML); trace Gravel; brown to gray, wet	1	S-2 (4-8)	0.0	2.0
8		End of boring at 8' BGS. Temporary monitoring well was installed in open borehole. Temporary well removed on 06/23/2023 and backfilled with bentonite chips. Pavement surfaces were restored with asphalt cold patch and/or quick mix cement.				

REMARKS

1. Sample Collected

ENVIRONMENTAL BH COLUMN W/ REMARKS - GINT STD US LAB.GDT - 12/4/23 15:44 - \\GZACHICAGOJOBS\81.0220733.01 TS CDOT QCQA (NCI PROGRAM) ALLEY & SIDEWALK CCDD-SOIL MANAGEMENT\2023 NCI ALLEYS\GINT\23-CP#26.GPJ